


Frederick Fisher & Partners reserves its common law copyright and other property rights in these plans. These plans and drawings are not to be reproduced in any form or manner whatsoever without obtaining the express written permission and consent of Frederick Fisher & Partners, Architects, nor are they to be assigned to any third party without obtaining said written permission and consent.

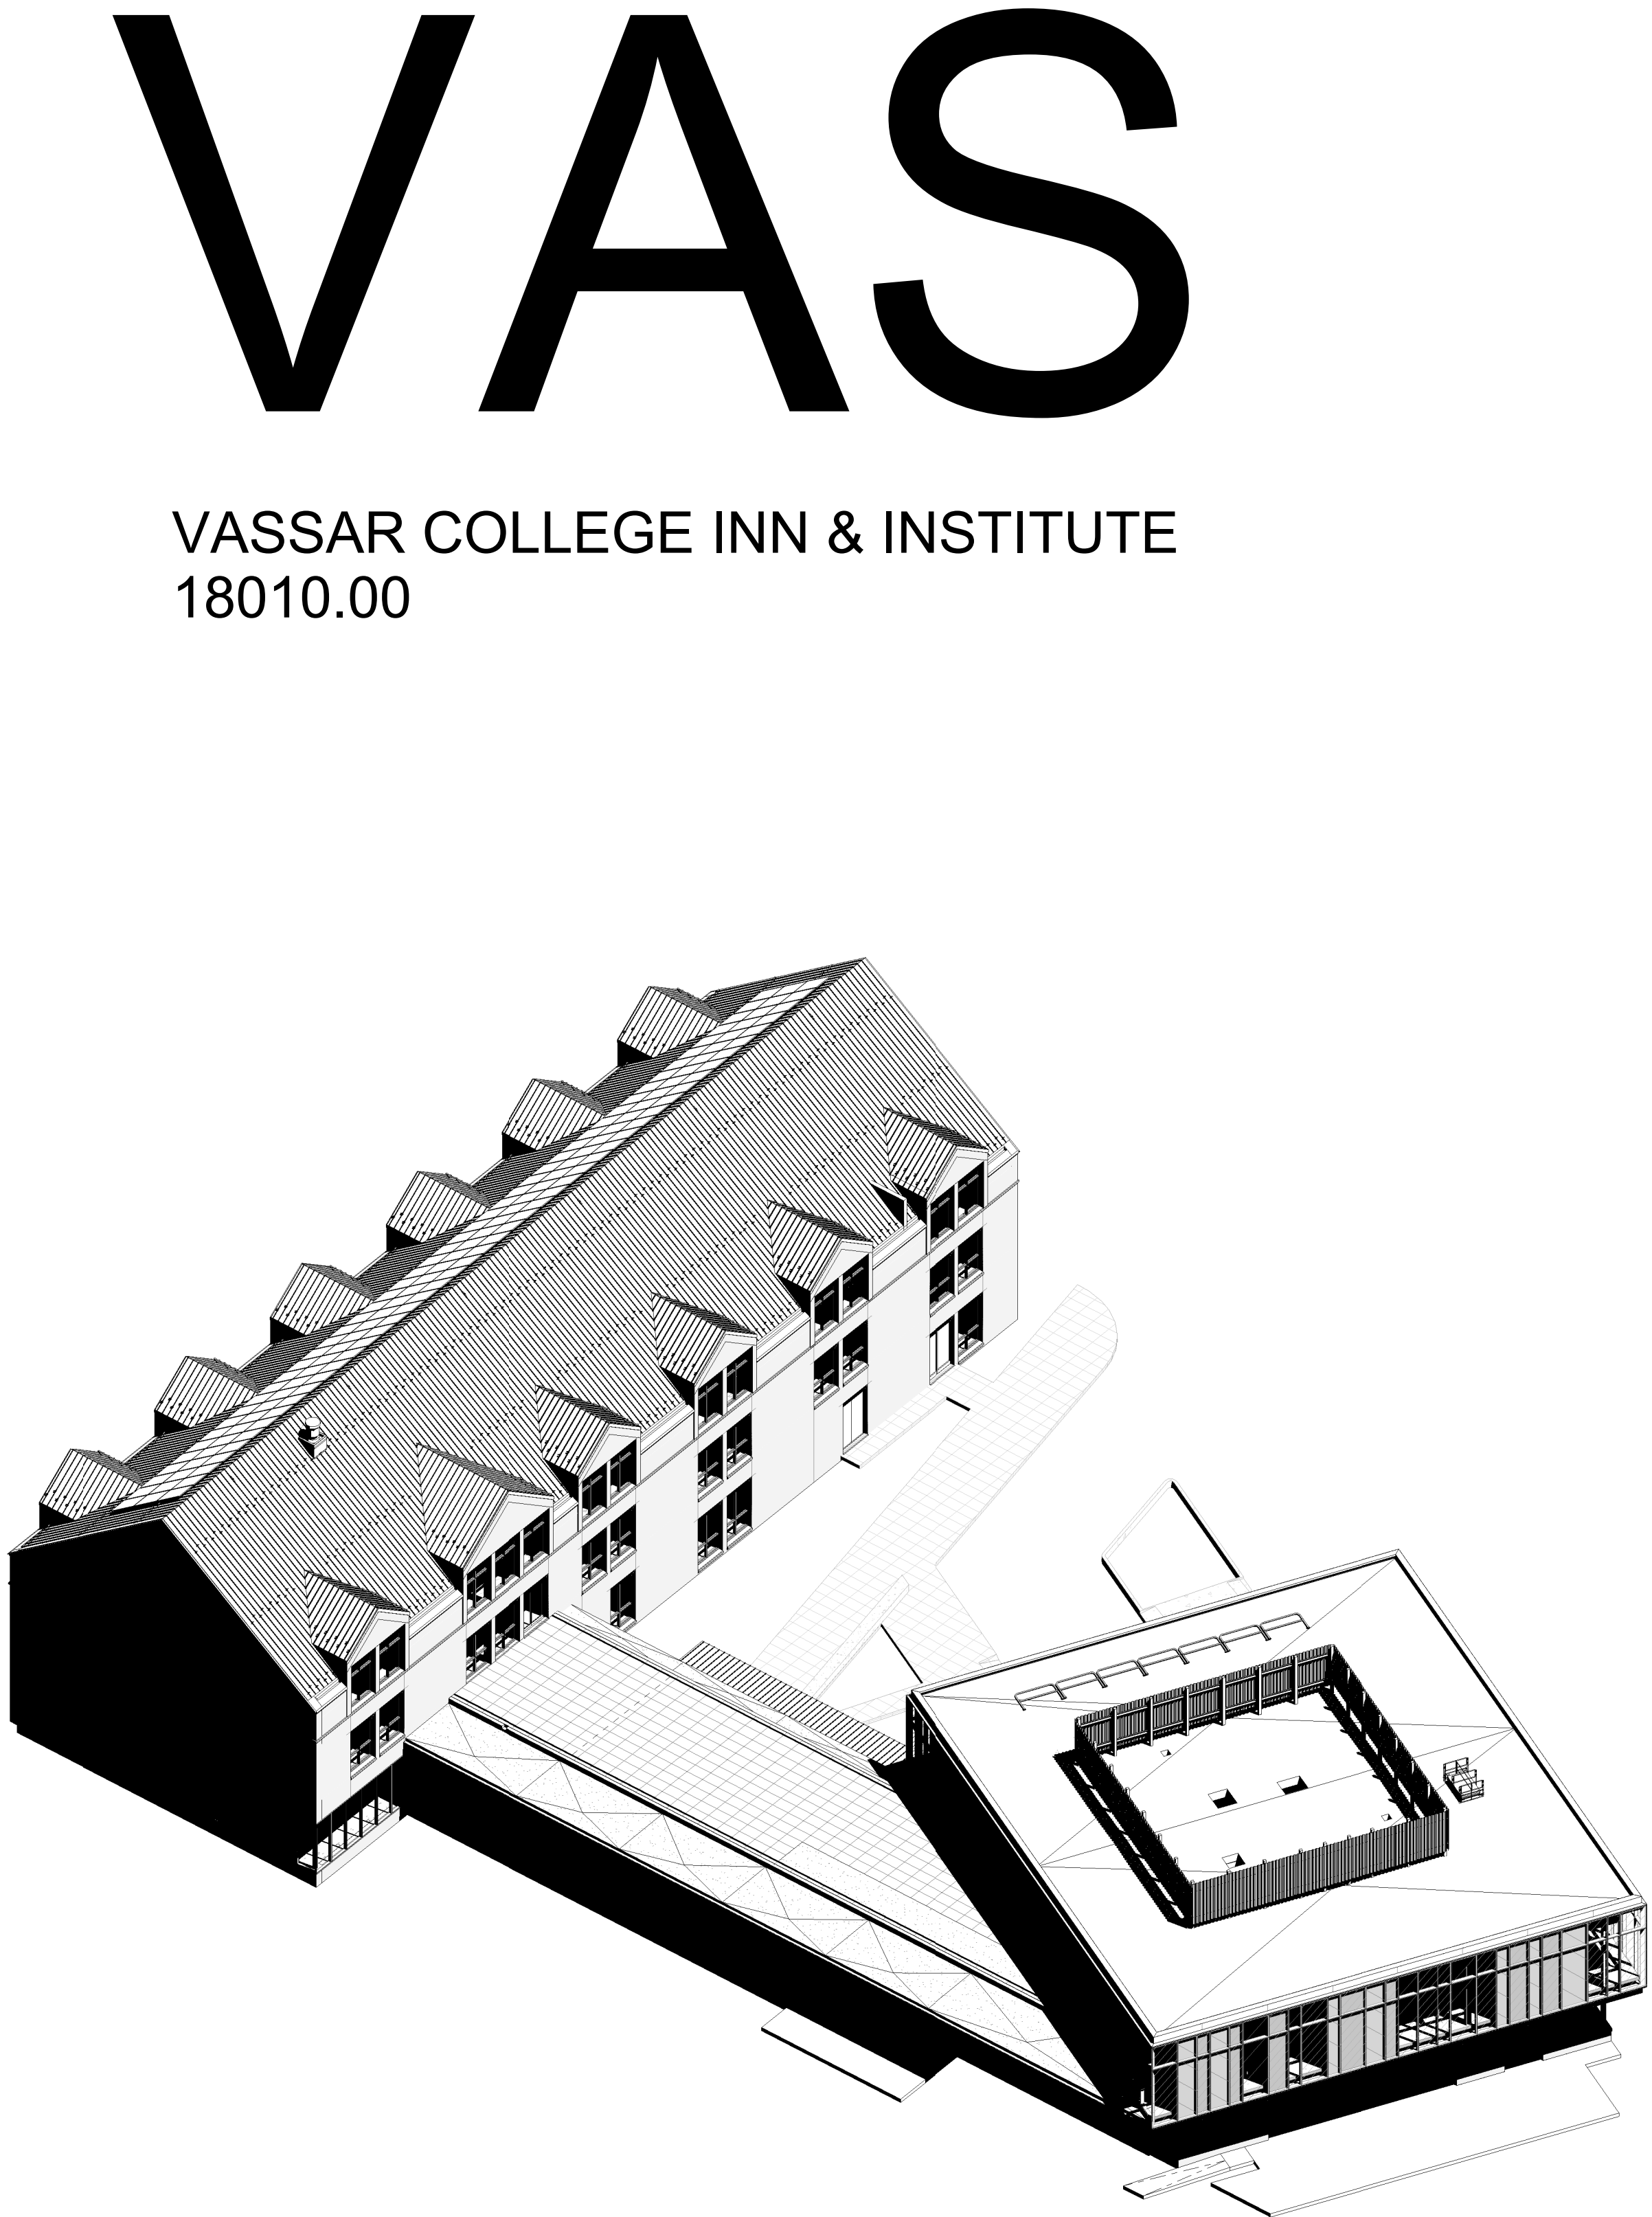

PROJECT DIRECTORY

OWNER
VASSAR COLLEGE
124 RAYMOND AVENUE
POUGHKEEPSIE, NEW YORK 12604
T: 845-437-7000

ARCHITECT
FREDERICK FISHER AND PARTNERS
150 WEST 28TH STREET #1802
NEW YORK, NEW YORK 10001
T: 310-820-6680

CIVIL
THE LRC GROUP
85 CIVIC CENTER PLAZA, SUITE 103
POUGHKEEPSIE, NEW YORK 12601
T: 845-243-2880

LANDSCAPE
NELSON BYRD WOLTZ LANDSCAPE ARCHITECTS
214 WEST 29TH STREET, SUITE 900
NEW YORK, NEW YORK 10001
T: 212-260-2270

IRRIGATION
NORTHERN DESIGNS LLC
2088 HARTFORD TURNPIKE
NORTH HAVEN, CONNECTICUT 06473
T: 203-239-2710

STRUCTURAL
SILMAN ENGINEERS
32 OLD SLIP, 10TH FLOOR
NEW YORK, NEW YORK 10005
T: 212-620-7970

MEP/FP/SUSTAINABILITY
ME ENGINEERS
29 WEST 38TH STREET, 5TH FLOOR
NEW YORK, NEW YORK 10018
T: 212-447-6770

GEOTHERMAL
FRIEDMAN FISHER ASSOCIATES, P.C.
22 AVIATION ROAD
ALBANY, NY 12205
T: 518-682-6133

LIGHTING
TILLOTSON DESIGN ASSOCIATES
40 WORTH STREET, #703
NEW YORK, NEW YORK 10013
T: 212-675-7760

KITCHEN CONSULTANT
THE DESIGN DIFFERENCE
5425 WISCONSIN AVENUE, SUITE 700
CHEVY CHASE, MARYLAND 20815
T: 202-787-3317

ACOUSTICAL/AV/IT SECURITY CONSULTANT
CERAM ASSOCIATES
404 FIFTH AVENUE
NEW YORK, NY 10018
T: 212-370-1776

CODE CONSULTANT
JENSEN HUGHES
30 GLENN STREET, SUITE 201
WHITE PLAINS, NY 10603
T: 914-273-2630

SPECIFICATION CONSULTANT
CONSTRUCTION SPECIFICATIONS, INC.
22 TENNENT ROAD
MORGANVILLE, NJ 07075
T: 732-970-0700

INTERIOR DESIGNER
COMMUNE
650 ROBERTSON BLVD
LOS ANGELES, CA 90009
T: 310-855-9080

LEGAL DESCRIPTION

PARCEL LOCATION: 151-171 COLLEGE AVE
POUGHKEEPSIE, NY 12603

PARCEL GRID ID #: 1346889-6161-12-795630-0000

PARCEL SIZE: 8.66 ACRES

VICINITY MAP



SHEET INDEX

GENERAL DOCUMENTS
A0.00 COVER SHEET
P0.10 TREE REMOVAL AND PROTECTION PLAN
L0.20 KEY PLAN
L1.01 MATERIALS PLAN - APPROACH
L1.02 MATERIALS PLAN - COURTYARD AND HILLSIDE
L1.03 MATERIALS PLAN - PARKING
L2.01 LAYOUT PLAN - APPROACH
L2.02 LAYOUT PLAN - COURTYARD AND HILLSIDE
L2.03 LAYOUT PLAN - PARKING
L2.04 ENLARGED MATERIAL AND LAYOUT PLANS
L2.05 ENLARGED MATERIAL AND LAYOUT PLANS
L2.11 JOINT PAYOUT PLAN - APPROACH
L2.12 JOINT PAYOUT PLAN - COURTYARD AND HILLSIDE
L2.13 JOINT PAYOUT PLAN - PARKING
L3.01 SOILS PLAN - APPROACH
L3.02 SOILS PLAN - COURTYARD AND HILLSIDE
L3.03 SOILS PLAN - PARKING
L3.10 PLANTING PLAN - TREES
L3.11 PLANTING PLAN - APPROACH
L3.12 PLANTING PLAN - COURTYARD AND HILLSIDE
L3.13 PLANTING PLAN - PARKING
L3.14 PLANTING SCHEDULE
L4.00 SITE SECTIONS - 1 OF 2
L4.10 SITE SECTIONS - 2 OF 2
L5.11 PAVING DETAILS - 2 OF 2
L5.20 SITE DETAILS - WALLS AND STAIRS
L5.30 SITE DETAILS - FURNITURE
L6.10 PLANTING DETAILS - SOILS
L6.11 PLANTING DETAILS

ARCHITECTURAL


A1.01 SITE PLAN
A1.51 SITE DEMOLITION PLAN
A2.01 OVERALL FLOOR PLANS
A2.02 OVERALL FLOOR PLANS
A2.11 PARTIAL PLAN - INN - LEVEL 1/2
A2.12 PARTIAL PLAN - INN - LEVEL 3PH
A2.13 PARTIAL PLAN - INN - ROOF
A2.14 PARTIAL PLAN - RESTAURANT - LEVEL 1
A2.15 PARTIAL PLAN - INSTITUTE - LEVEL 2
A2.16 PARTIAL PLAN - INSTITUTE - ROOF
A2.21 RCP - INN - LEVEL 1/2
A2.22 RCP - INN - LEVEL 3PH
A2.23 RCP - RESTAURANT - LEVEL 1
A2.24 RCP - INSTITUTE - LEVEL 2
A2.31 SLAB PLAN - INN LEVEL 1/2
A2.32 SLAB PLAN - INN LEVEL 3PH
A2.33 SLAB PLAN - RESTAURANT LEVEL 1
A2.34 SLAB PLAN - INSTITUTE LEVEL 2
A2.35 SLAB PLAN - INSTITUTE ROOF
A2.41 FINISH PLAN - INN LEVEL 1/2
A2.42 FINISH PLAN - INN LEVEL 3PH
A2.43 FINISH PLAN - RESTAURANT - LEVEL 1
A2.44 FINISH PLAN - INSTITUTE - LEVEL 2
A2.51 FURNITURE PW/ROOM PLAN INN LEVEL 1/2
A2.52 FURNITURE PW/ROOM PLAN INN LEVEL 3PH
A2.53 FURNITURE PW/ROOM RESTAURANT LEVEL 1
A2.54 FURNITURE PW/ROOM INSTITUTE LEVEL 2
A3.01 EXTERIOR ELEVATIONS
A3.02 EXTERIOR ELEVATIONS
A3.03 EXTERIOR ELEVATIONS
A3.51 ENLARGED CURTAIN WALL
A3.52 ENLARGED CURTAIN WALL
A4.01 BUILDING SECTIONS
A4.02 BUILDING SECTIONS
A4.31 WALL SECTIONS - INN
A4.32 WALL SECTIONS - LOBBY & INSTITUTE
A5.01 ENLARGED VERTICAL CIRCULATION
A5.02 ENLARGED VERTICAL CIRCULATION
A5.03 ENLARGED VERTICAL CIRCULATION
A5.11 ENLARGED INN ROOMS - TYPE K & Q - PLANS
A5.12 ENLARGED INN ROOMS - TYPE K & Q - ELEV
A5.13 ENLARGED INN ROOMS - CORRIDOR & BATHROOM
A5.21 ENLARGED INN ROOMS - TYPE Q-ADA
A5.22 ENLARGED INN ROOMS - TYPE K-ADA
A5.23 ENLARGED INN ROOMS - TYPE K-E1
A5.24 ENLARGED INN ROOMS - TYPE K-E2
A5.31 ENLARGED SUITES - PLANS
A5.32 ENLARGED SUITE 201 - ELEV
A5.33 ENLARGED SUITE 301 - ELEV
A5.41 ENLARGED FITNESS & SNUG
A5.51 ENLARGED OFFICE & BREAKROOM - PLANS
A5.52 ENLARGED OFFICE & BREAKROOM - ELEV
A5.53 ENLARGED OFFICE & BREAKROOM - ELEV
A5.61 ENLARGED LOBBY
A5.71 ENLARGED INSTITUTE CORE
A5.72 ENLARGED INSTITUTE CORE - ELEVATIONS
A5.81 ENLARGED INSTITUTE CONF. ROOMS
A5.82 ENLARGED INSTITUTE CONF. ROOMS
A5.91 ENLARGED RESTROOMS
A6.01 INTERIOR ELEVATIONS
A6.02 INTERIOR ELEVATIONS
A6.03 INTERIOR ELEVATIONS
A6.51 WALL TYPES
A7.00 DOOR SCHEDULE
A7.01 DOOR & FRAME TYPES
A7.02 STOREFRONT TYPES - EXTERIOR
A7.03 STOREFRONT TYPES - INTERIOR
A7.04 MATERIAL & FINISH SCHEDULES
A7.05 MATERIAL (CONT.) & APPLIANCE SCHEDULE
A7.06 PLUMBING & LOUVER SCHEDULE
A7.21 WINDOW DETAILS
A7.22 WINDOW DETAILS
A7.23 WINDOW DETAILS
A7.24 DOOR DETAILS - EXTERIOR
A7.25 DOOR DETAILS - INTERIOR
A7.26 DOOR DETAILS - INTERIOR
A8.01 EXTERIOR DETAILS - ROOF TERRACE
A8.02 EXTERIOR DETAILS - ROOF TERRACE
A8.03 EXTERIOR DETAILS - CURTAIN WALL
A8.04 EXTERIOR DETAILS - INSTITUTE
A8.05 EXTERIOR DETAILS - INN
A8.06 EXTERIOR DETAILS - INN
A8.21 INTERIOR DETAILS - FLOOR TRANSITIONS
A8.22 INTERIOR DETAILS - LAUNDRY CHUTE
A8.23 INTERIOR DETAILS
A8.31 CEILING DETAILS
A8.41 STAIR DETAILS
A8.51 MILLWORK DETAILS
A8.52 MILLWORK DETAILS
A8.53 MILLWORK DETAILS
A8.54 MILLWORK DETAILS
A8.55 MILLWORK DETAILS
A8.56 MILLWORK DETAILS
A8.57 MILLWORK DETAILS

MEPFP AND ENERGY

M0.00 MECHANICAL LEGEND AND NOTES
M0.10 MECHANICAL SCHEDULES I
M0.11 MECHANICAL SCHEDULES II
M0.12 MECHANICAL SCHEDULES III
M0.13 MECHANICAL SCHEDULES IV
M0.21 MECHANICAL OVERALL FLOOR PLANS
M0.22 MECHANICAL OVERALL FLOOR PLANS
M0.23 MECHANICAL PARTIAL PLANS - LEVEL 1/2 INN
M0.24 MECHANICAL PARTIAL PLANS - LEVEL 3PH INN
M0.25 MECHANICAL PARTIAL PLAN - LEVEL 1 INSTITUTE
M0.26 MECHANICAL PARTIAL PLAN - LEVEL 2 INSTITUTE
M0.27 MECHANICAL PARTIAL PLAN - ROOF INSTITUTE
M0.30 MECHANICAL ENLARGED PLANS - INN
M0.31 MECHANICAL ENLARGED PLANS - INN II
M0.32 MECHANICAL ENLARGED PLANS - INSTITUTE I
M0.33 MECHANICAL ENLARGED PLANS - INSTITUTE II
M0.34 MECHANICAL ENLARGED PLANS - INSTITUTE III
M0.35 MECHANICAL ENLARGED PLANS - INSTITUTE IV
M0.36 MECHANICAL ENLARGED PLANS - INSTITUTE V
M0.37 MECHANICAL ENLARGED PLANS - INSTITUTE VI
M0.38 MECHANICAL ENLARGED PLANS - INSTITUTE VII
M0.39 MECHANICAL ENLARGED PLANS - INSTITUTE VIII
M0.40 MECHANICAL ENLARGED PLANS - INSTITUTE IX
M0.41 MECHANICAL ENLARGED PLANS - INSTITUTE X
M0.42 MECHANICAL ENLARGED PLANS - INSTITUTE XI
M0.43 MECHANICAL ENLARGED PLANS - INSTITUTE XII
M0.44 MECHANICAL ENLARGED PLANS - INSTITUTE XIII
M0.45 MECHANICAL ENLARGED PLANS - INSTITUTE XIV
M0.46 MECHANICAL ENLARGED PLANS - INSTITUTE XV
M0.47 MECHANICAL ENLARGED PLANS - INSTITUTE XVI
M0.48 MECHANICAL ENLARGED PLANS - INSTITUTE XVII
M0.49 MECHANICAL ENLARGED PLANS - INSTITUTE XVIII
M0.50 MECHANICAL ENLARGED PLANS - INSTITUTE XIX
M0.51 MECHANICAL ENLARGED PLANS - INSTITUTE XX
M0.52 MECHANICAL ENLARGED PLANS - INSTITUTE XXI
M0.53 MECHANICAL ENLARGED PLANS - INSTITUTE XXII
M0.54 MECHANICAL ENLARGED PLANS - INSTITUTE XXIII
M0.55 MECHANICAL ENLARGED PLANS - INSTITUTE XXIV
M3.94 MECHANICAL ENLARGED PLANS - INSTITUTE LXXXXXXXIII
M3.95 MECHANICAL ENLARGED PLANS - INSTITUTE LXXXXXXXIV
M3.96 MECHANICAL ENLARGED PLANS - INSTITUTE LXXXXXXXV
M3.97 MECHANICAL ENLARGED PLANS - INSTITUTE LXXXXXXXVI
M3.98 MECHANICAL ENLARGED PLANS - INSTITUTE LXXXXXXXVII
M3.99 MECHANICAL EN

Frederick Fisher & Partners reserves its common law copyright and other property rights in these plans. These plans and drawings are not to be reproduced in any form or manner whatsoever without first obtaining the express written permission and consent of Frederick Fisher & Partners, Architects, nor are they to be assigned to any third party without obtaining said written permission and consent.

ACCESSIBILITY SYMBOLS AND DIAGRAMS THESE DRAWINGS ARE INTENDED FOR CODE COMPLIANCE; THEY ARE NOT REPRESENTATIVE OF DESIGN INTENTION.

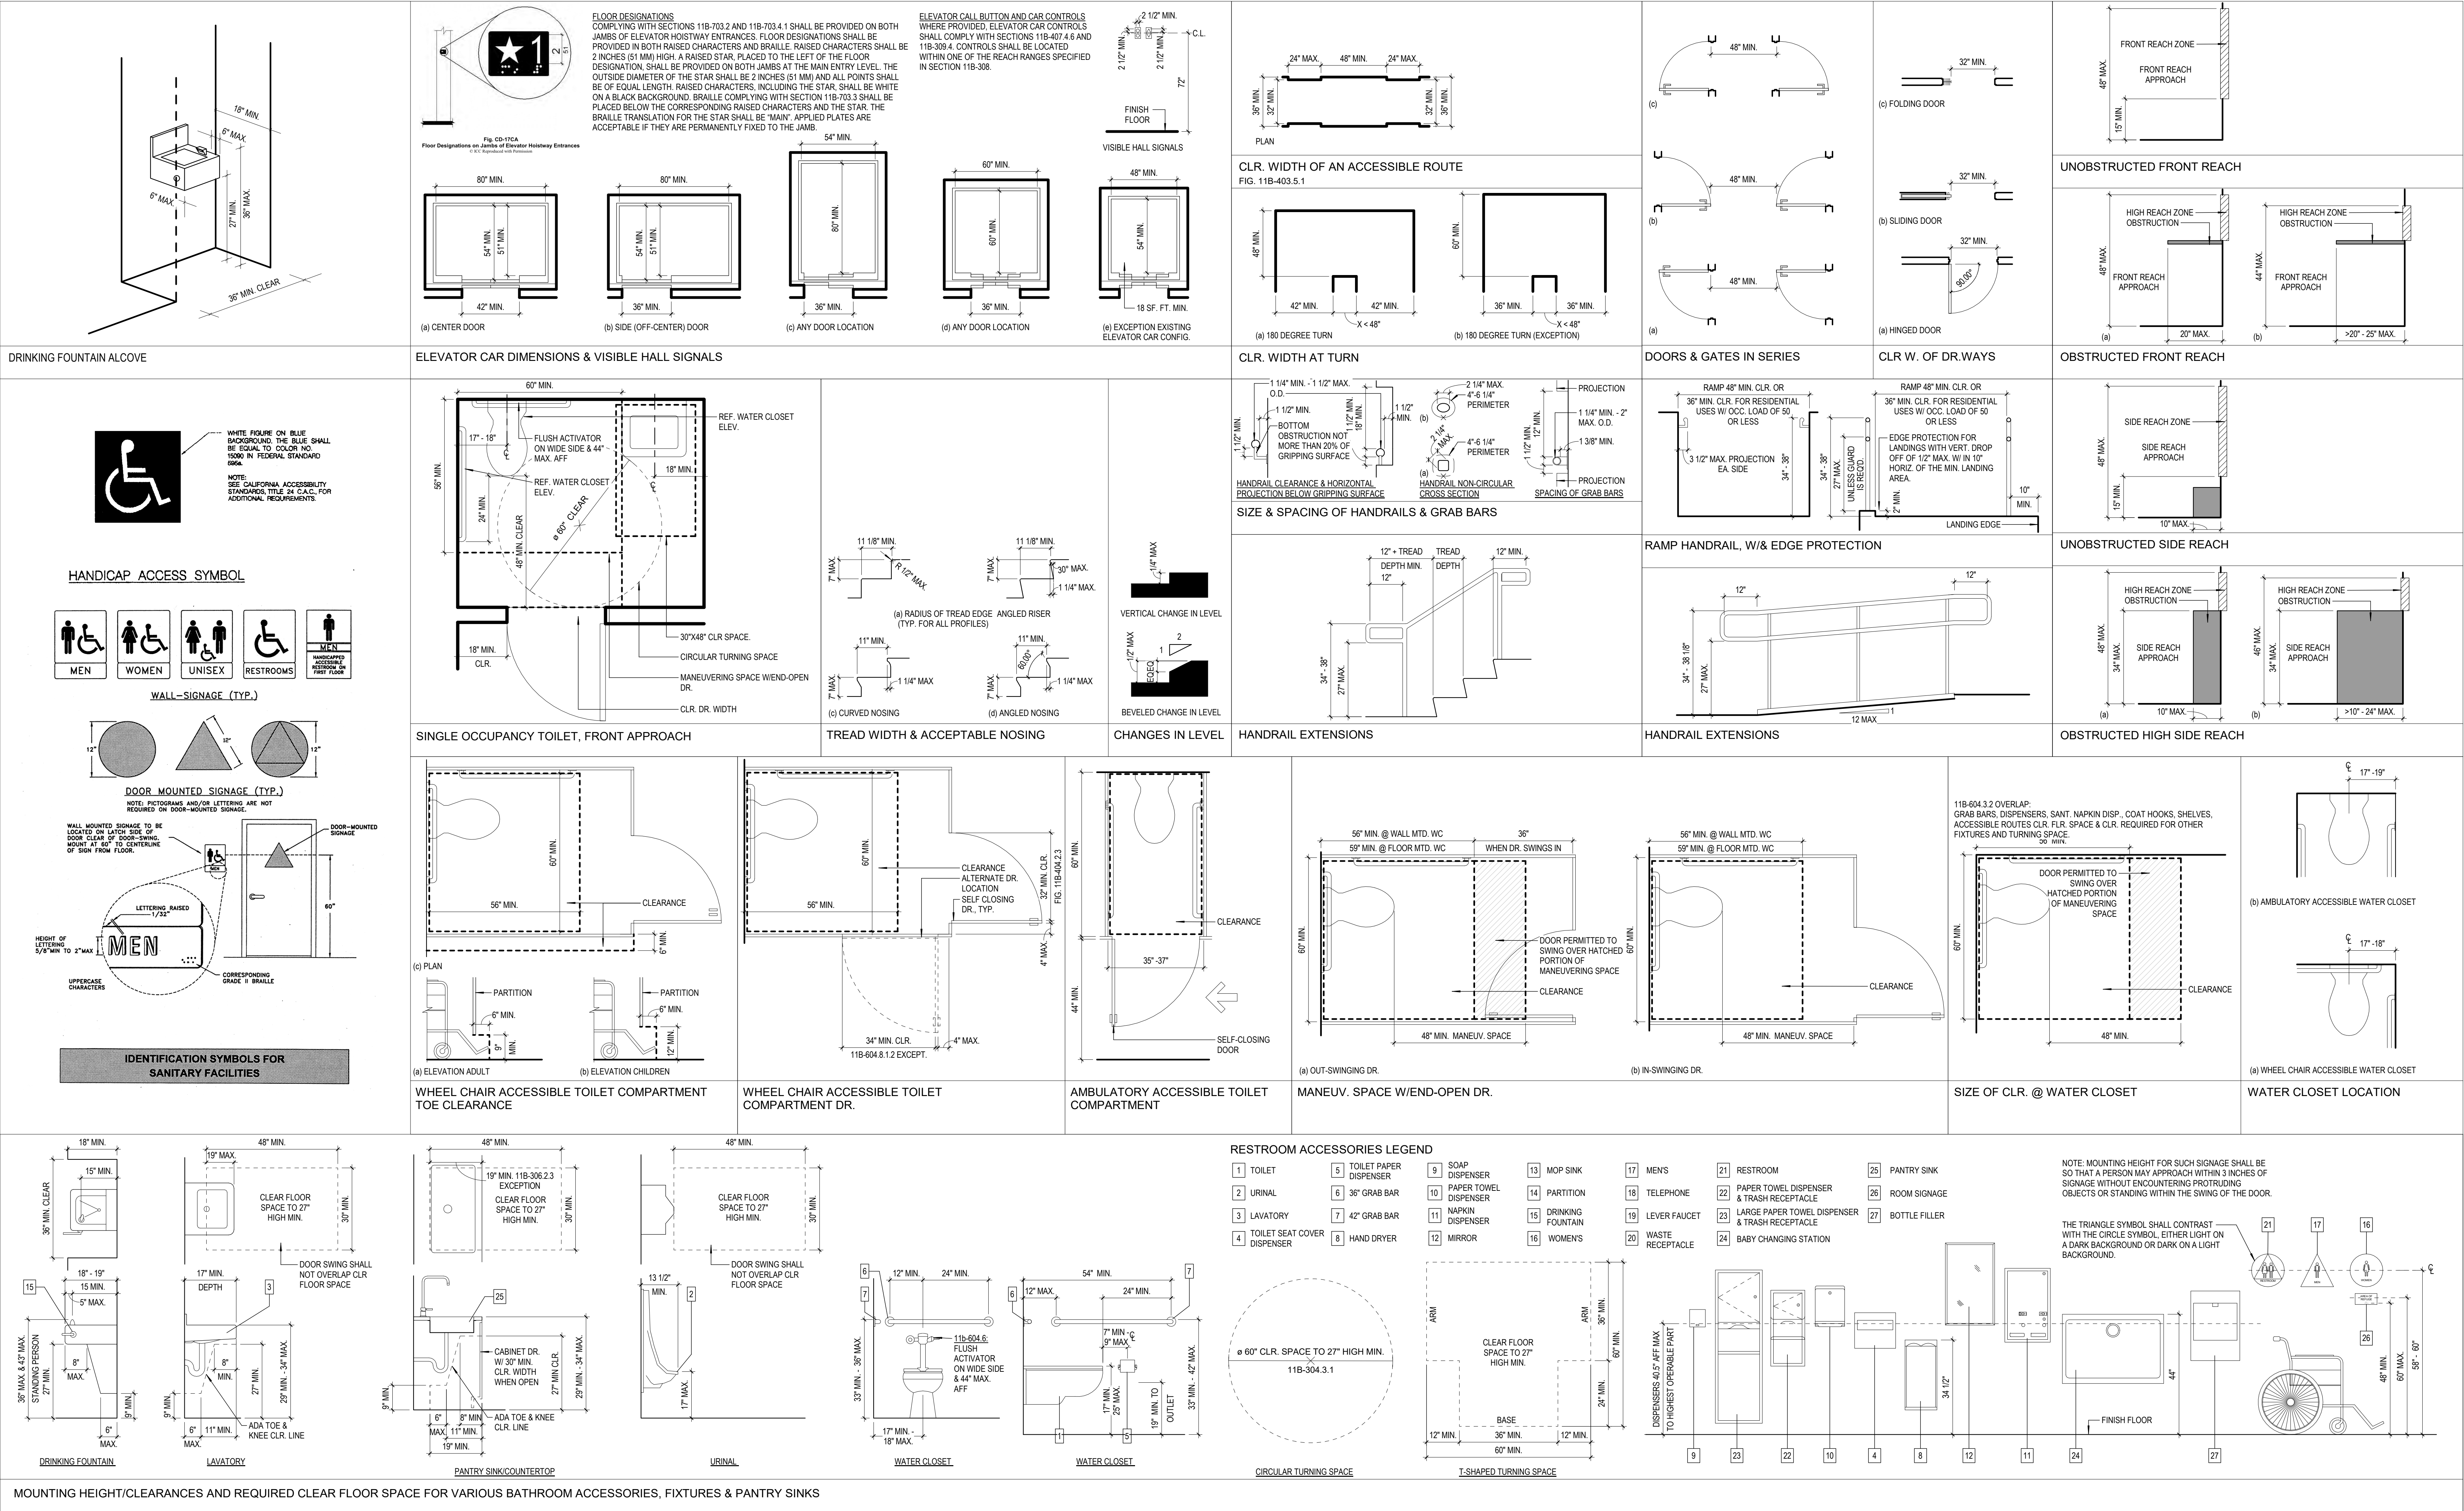


CONTRACTOR

CONSULTANT

ISSUE DATES
03/20/2019 100% SCHEMATIC DESIGN
07/20/2019 75% DESIGN DEVELOPMENT
09/03/2019 100% DESIGN DEVELOPMENT
12/13/2019 50% CONSTRUCTION DOCUMENTS
02/01/2020 10% CONSTRUCTION DOCUMENTS
05/01/2020 ISSUED FOR CONSTRUCTION
07/01/2020 GMP SET
12/16/2020 FINAL GMP SET
06/21/2021 BID SET

Frederick Fisher & Partners reserves its common law copyright and other property rights in these plans. These plans and drawings are not to be reproduced in any form or manner whatsoever without first obtaining the express written permission and consent of Frederick Fisher & Partners, Architects, nor are they to be assigned to any third party without obtaining said written permission and consent.

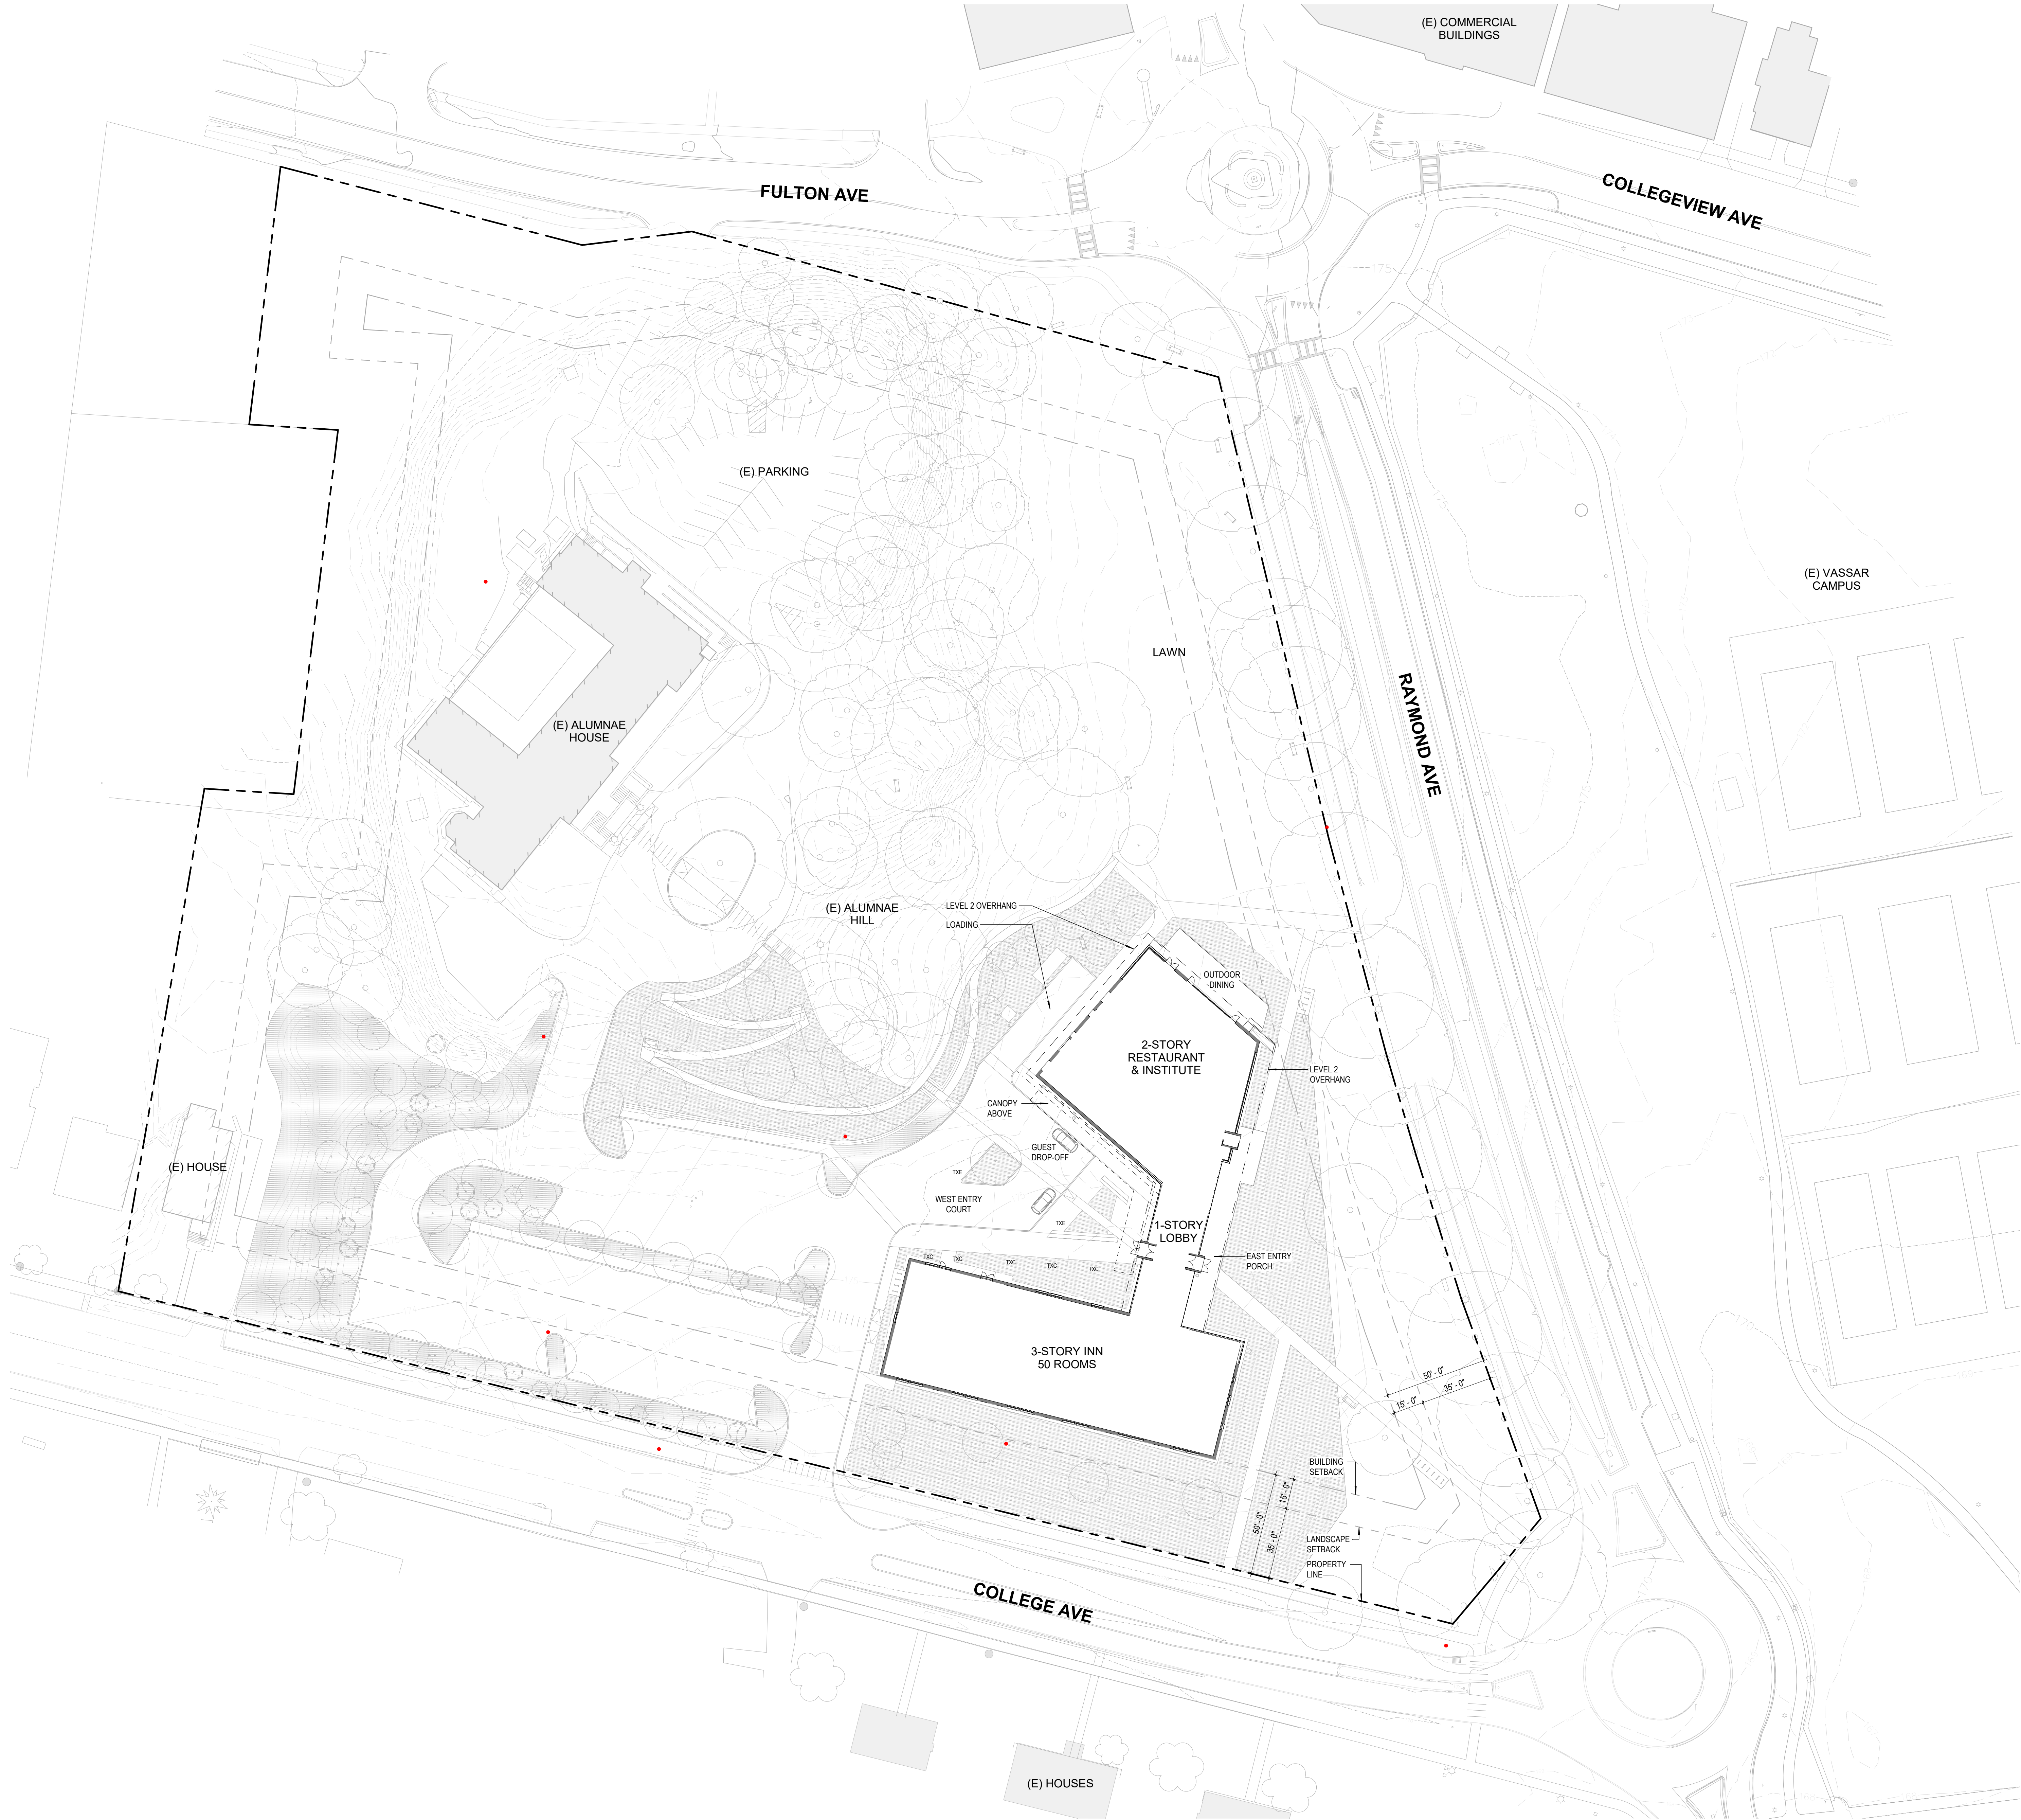

1 SITE PLAN
SCALE: 1/32" = 1'-0"



SHEET NOTES

- FIRE DEPARTMENT REQUIREMENTS
REFER TO CIVIL DRAWINGS FOR FIRE TRUCK TURN RADIUSSES
1. INSTALL A CLASS 1 MANUAL STANDPIPE
2. INSTALL THE ADVANCED MULTICRITERIA DETECTION SYSTEM
- GENERAL NOTES
1. REFERENCE LANDSCAPE DRAWINGS FOR HARDSCAPE LAYOUT AND CIVIL DRAWINGS FOR CONSTRUCTION.

VASSAR COLLEGE INN & INSTITUTE
18010.00
COLLEGE AND RAYMOND AVENUE POUGHKEEPSIE, NY

CONTRACTOR

CONSULTANT


ISSUE DATES
03/22/2019 100% SCHEMATIC DESIGN
03/22/2019 75% DESIGN DEVELOPMENT
09/03/2019 100% DESIGN DEVELOPMENT
12/13/2019 50% CONSTRUCTION DOCUMENTS
02/10/2020 70% CONSTRUCTION DOCUMENTS
05/01/2020 ISSUED FOR CONSTRUCTION
07/01/2020 GAP SET
12/16/2020 FINAL GAP SET
06/21/2021 BID SET

Frederick Fisher and Partners
12248 Santa Monica Blvd, Los Angeles, CA 90025 | (310) 820-6880 | info@frederickfisher.com
150 West 28th St, Suite 3502, New York, NY 10001

SITE PLAN
SCALE: 1/32" = 1'-0"

A1.01

Frederick Fisher & Partners reserves its common law copyright and other property rights in these plans. These plans and drawings are not to be reproduced in any form or manner whatsoever without first obtaining the express written permission and consent of Frederick Fisher & Partners, Architects, nor are they to be assigned to any third party without obtaining said written permission and consent.

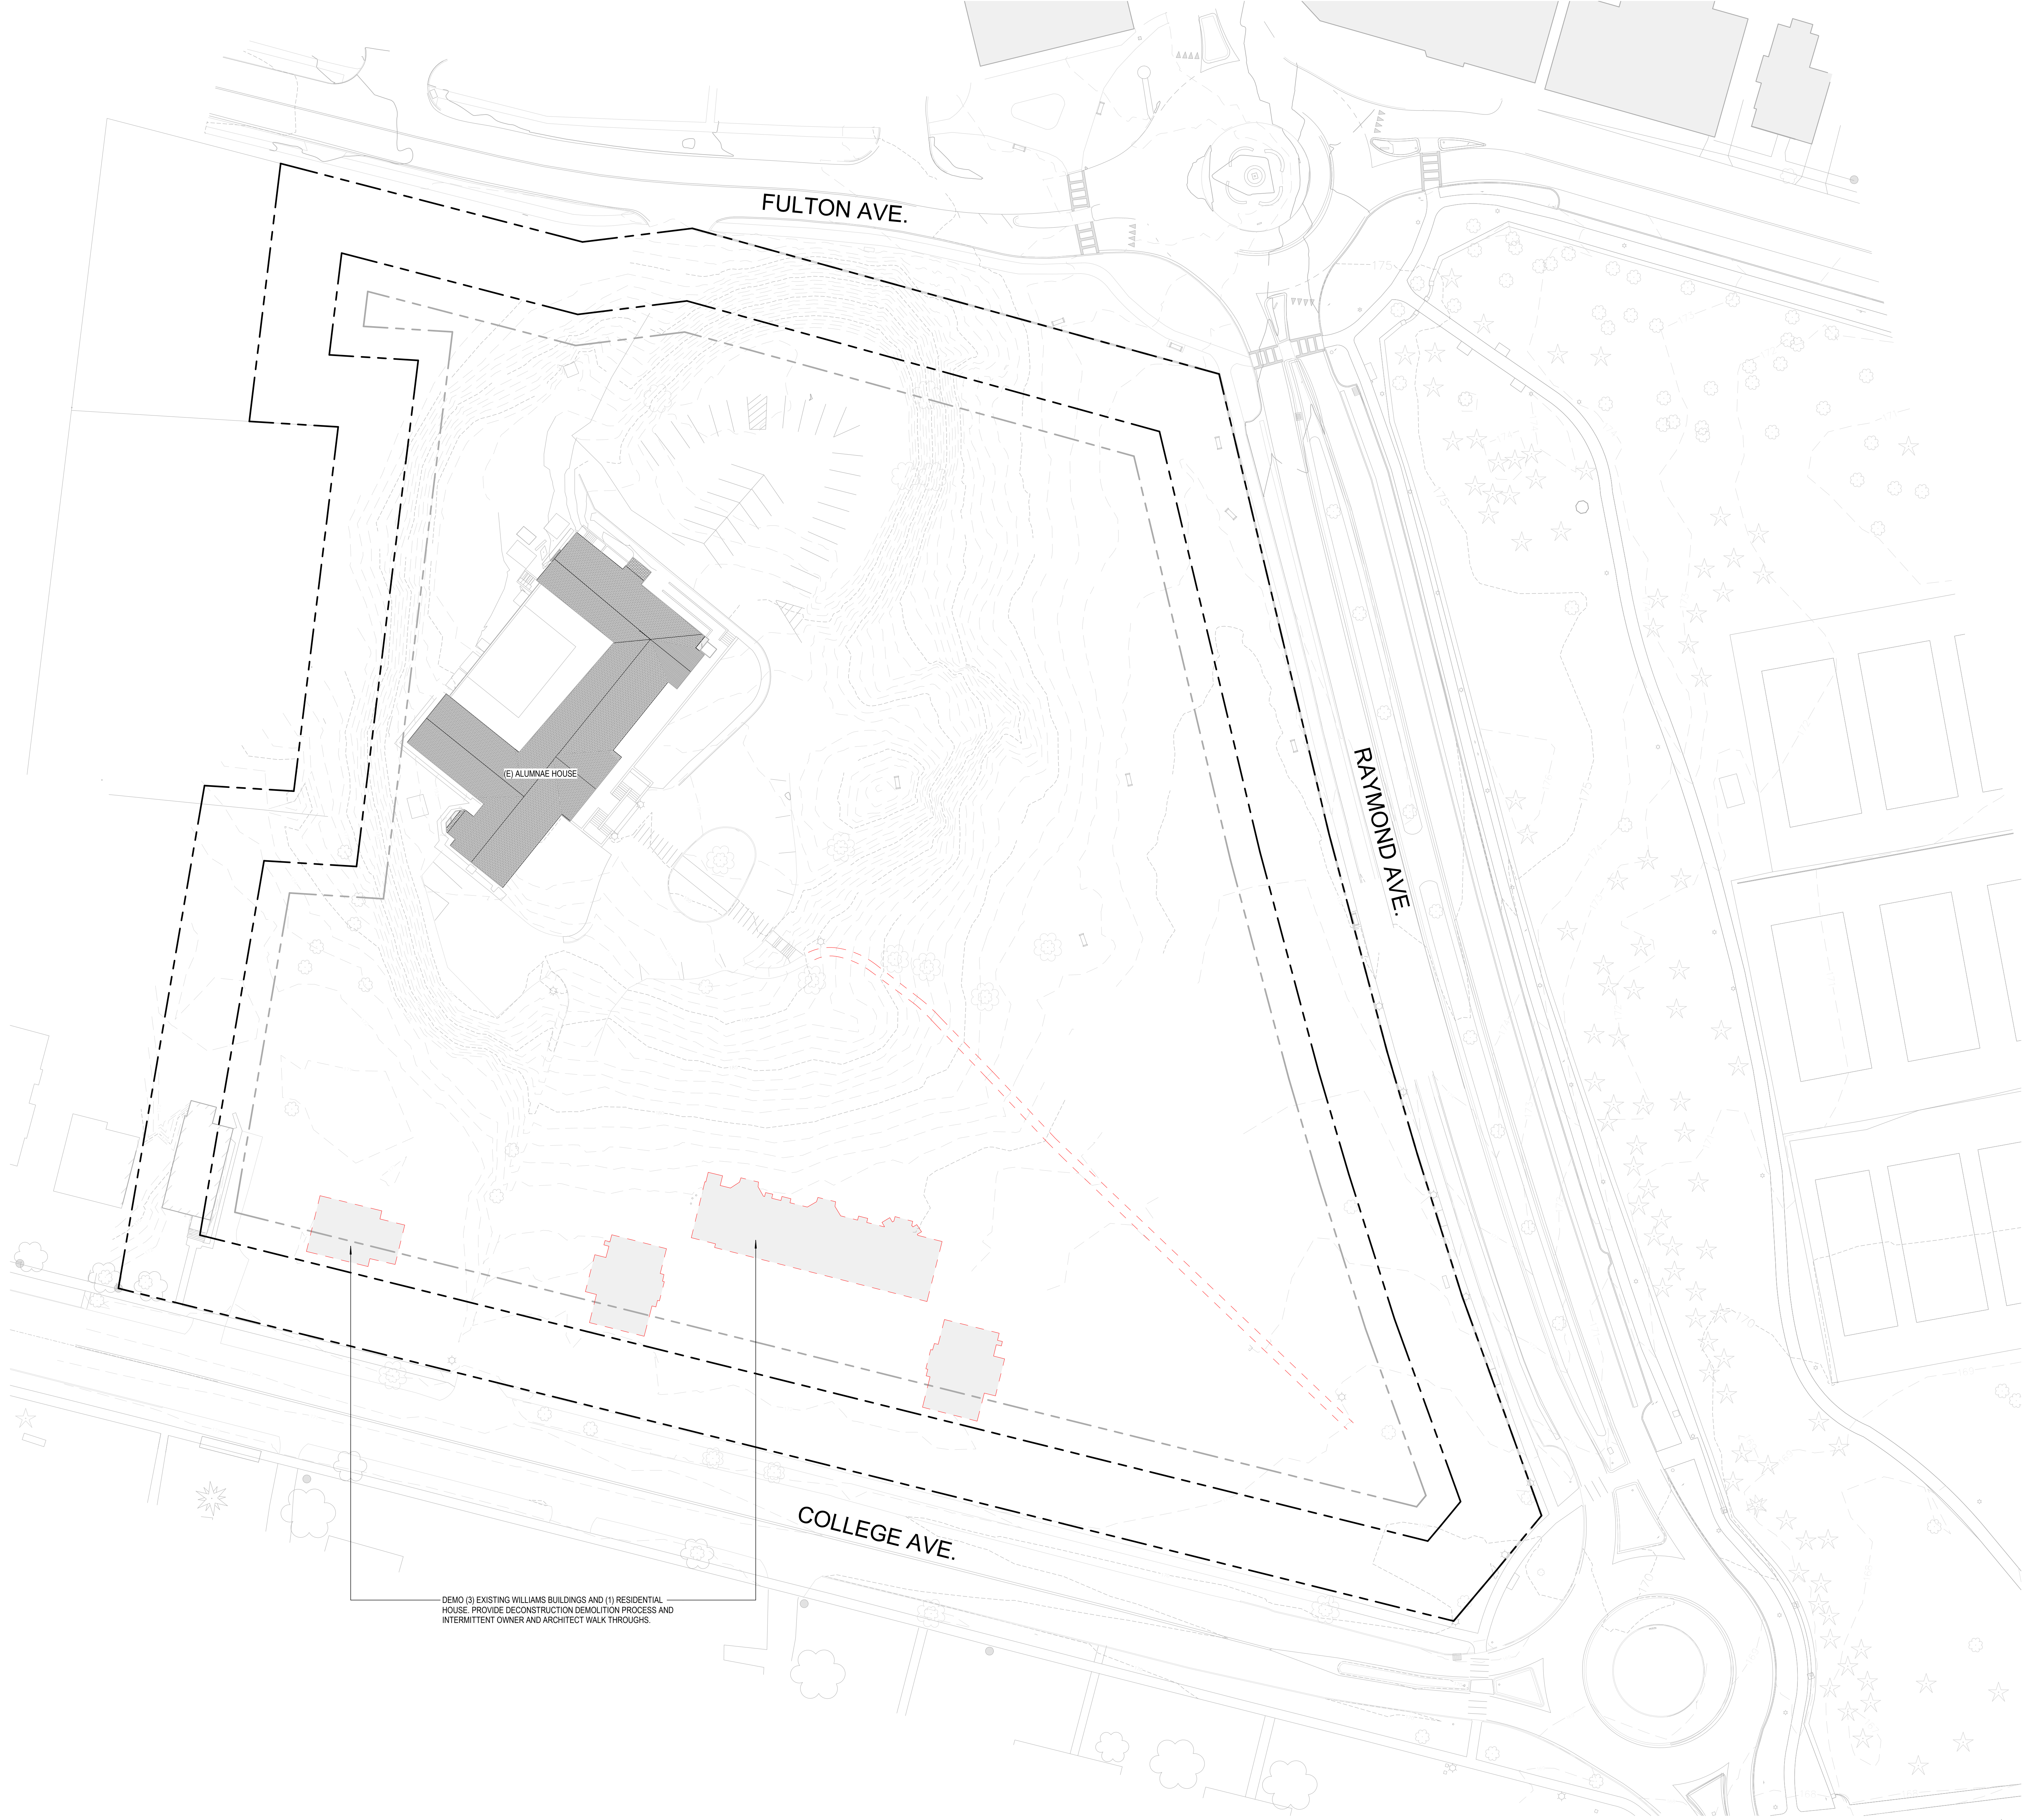

1 SITE PLAN - DEMO
SCALE: 1/32" = 1'-0"

SHEET NOTES

- GENERAL:
1. DURING THE REMOVAL OF WILLIAMS, OWNER AND ARCHITECT WALKTHROUGHS ARE REQUIRED TO DETERMINE SALVAGEABLE MATERIAL FOR REUSE AND/OR RECYCLE.
 2. REFER TO CIVIL DRAWINGS FOR DEMOLITION PLANS.

VASSAR COLLEGE INN & INSTITUTE
18010.00
COLLEGE AND RAYMOND AVENUE POUGHKEEPSIE, NY

CONTRACTOR

CONSULTANT

ISSUE DATES
03/22/2019 10% SCHEMATIC DESIGN
03/26/2019 75% DESIGN DEVELOPMENT
06/03/2019 100% DESIGN DEVELOPMENT
12/13/2019 50% CONSTRUCTION DOCUMENTS
02/10/2020 70% CONSTRUCTION DOCUMENTS
05/01/2020 ISSUED FOR CONSTRUCTION
07/01/2020 GAP SET
12/16/2020 FINAL GAP SET
06/21/2021 BID SET

Frederick Fisher and Partners
12248 Santa Monica Blvd, Los Angeles, CA 90025 | (310) 820-6680 | info@frederickfisher.com
150 West 28th St, Suite 3502, New York, NY 10001

SITE
DEMOLITION
PLAN
SCALE: 1/32" = 1'-0"

A1.51

Frederick Fisher & Partners reserves its common law copyright and other property rights in these plans. These plans and drawings are not to be reproduced in any form or manner whatsoever without first obtaining the express written permission and consent of Frederick Fisher & Partners, Architects, nor are they to be assigned to any third party without obtaining said written permission and consent.




4 SOUTH EAST APPROACH
SCALE: 1/2" = 1'-0"




3 INSTITUTE NORTH EAST VIEW
SCALE: 1/2" = 1'-0"




2 OVERALL - LEVEL 2
SCALE: 1/16" = 1'-0"

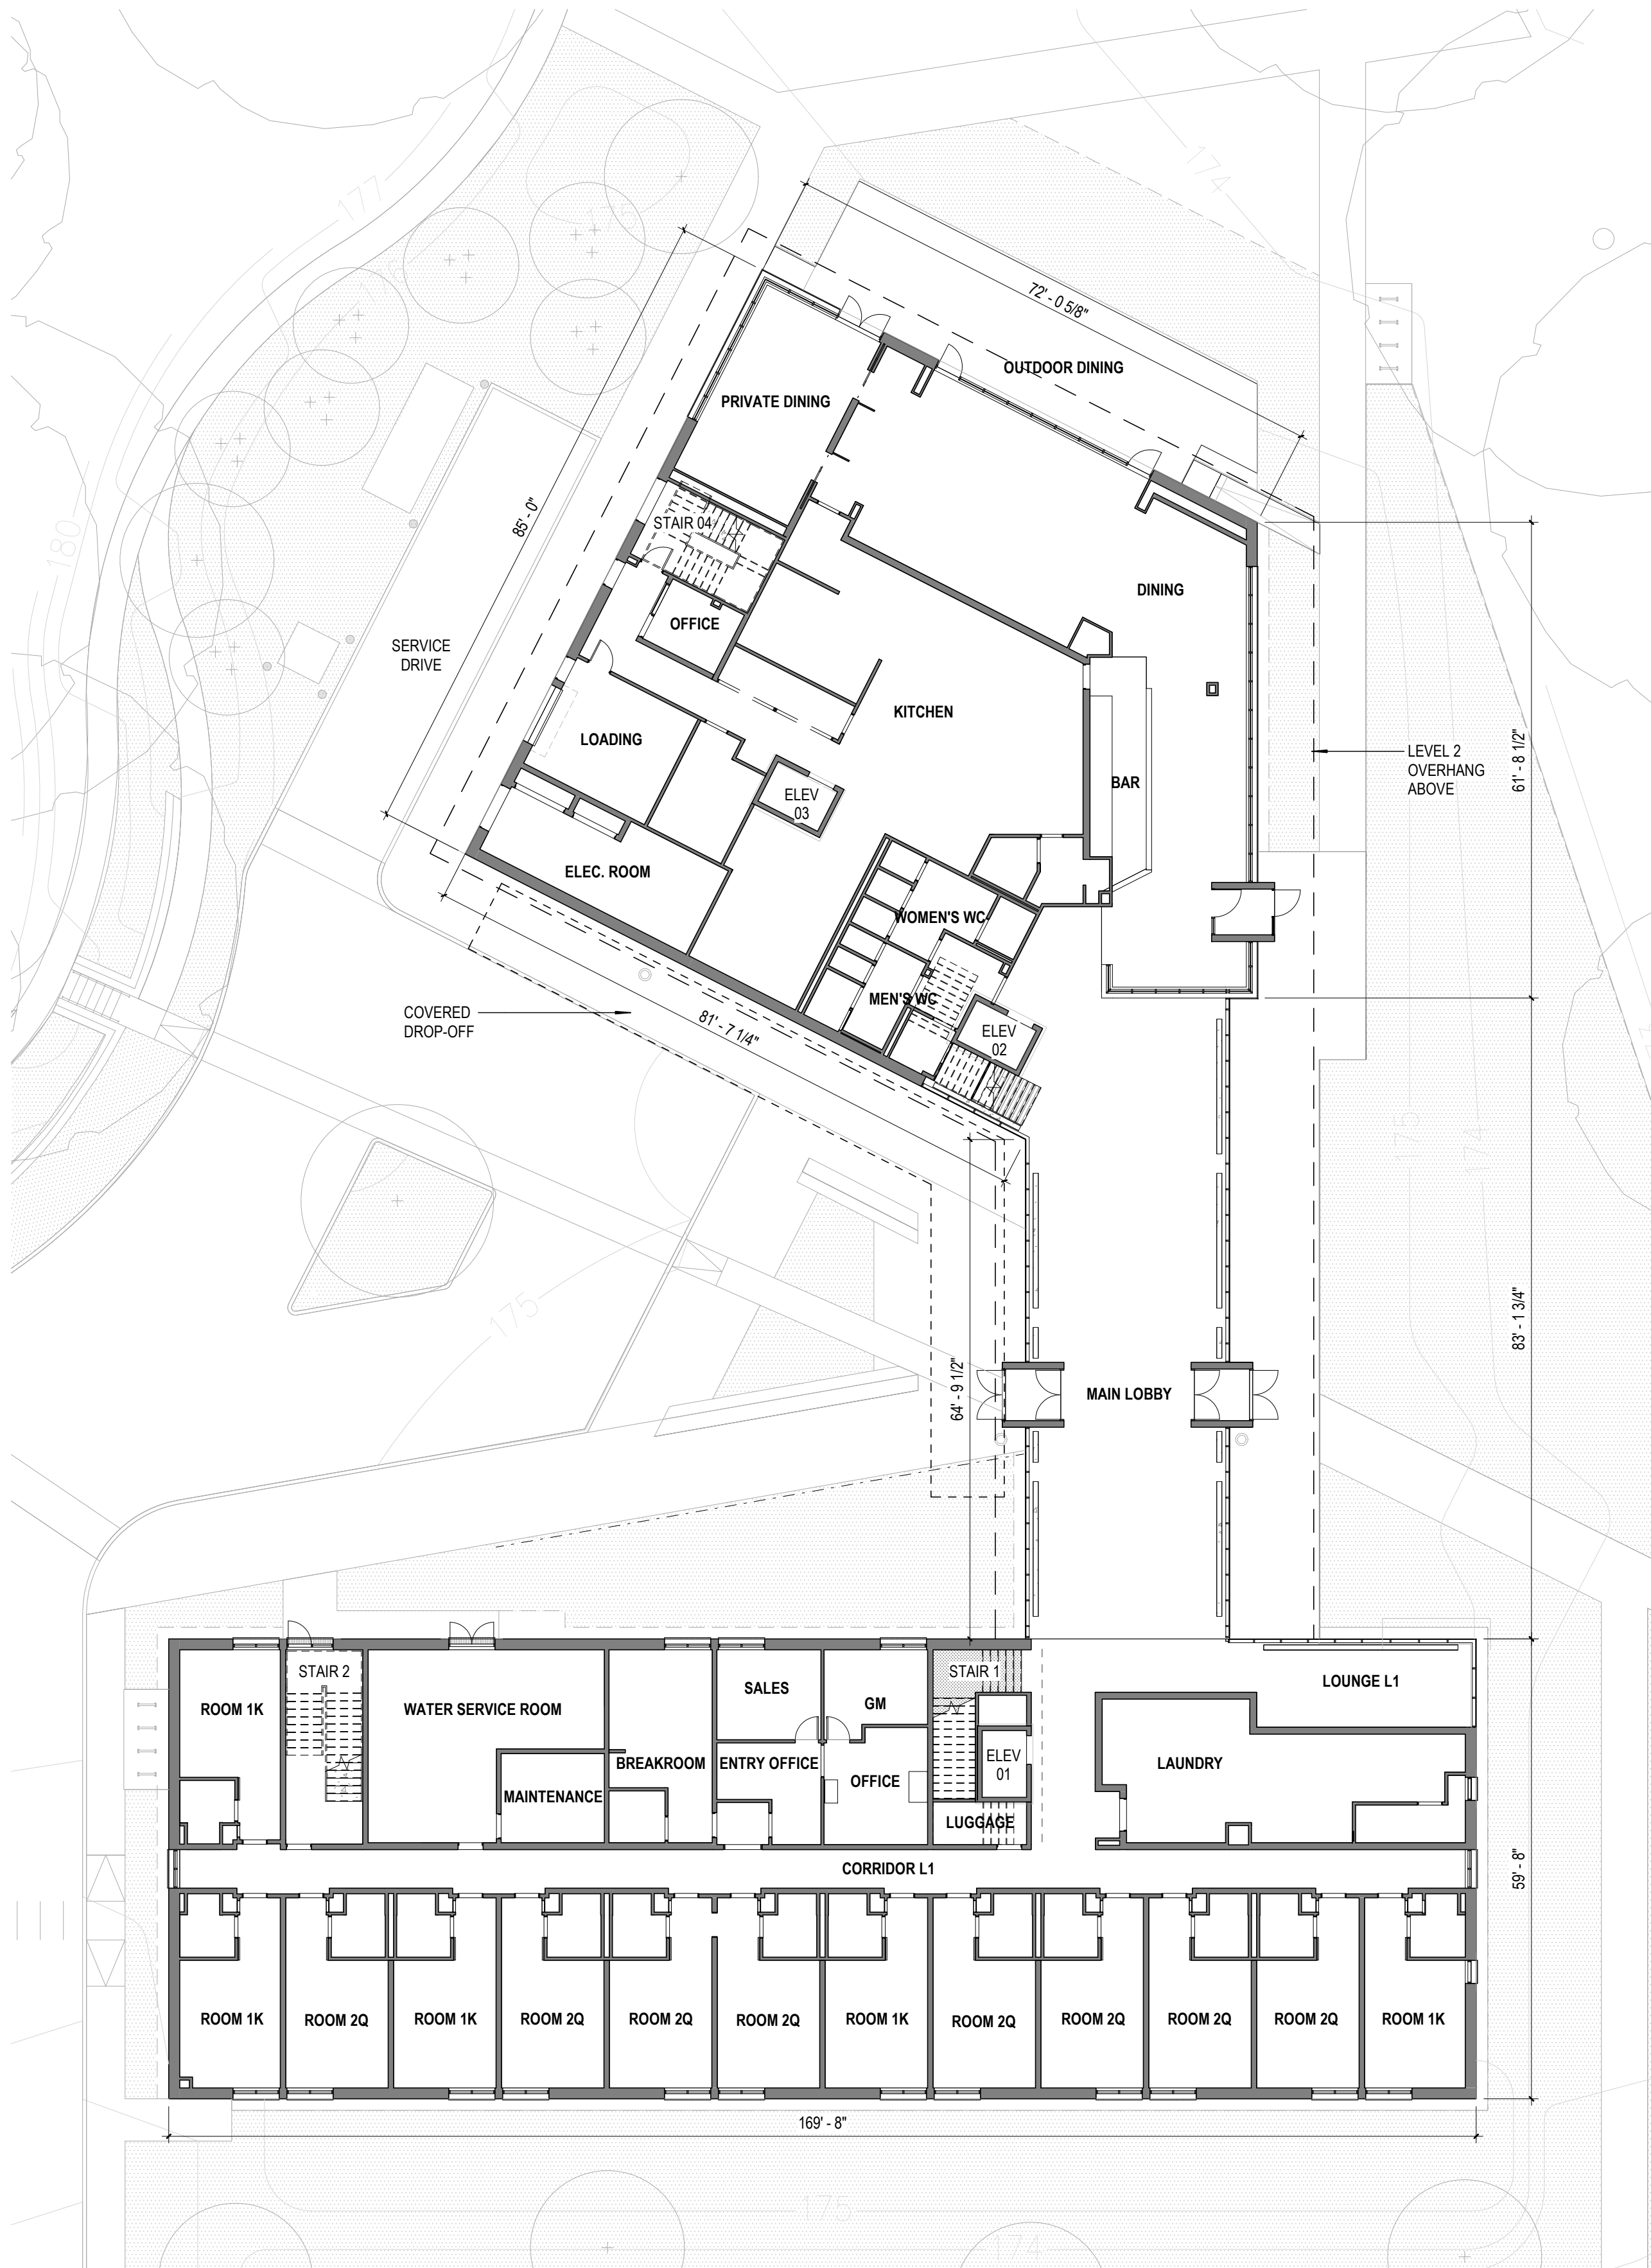

1 OVERALL - LEVEL 1
SCALE: 1/16" = 1'-0"

 


Frederick Fisher & Partners reserves its common law copyright and other property rights in these plans. These plans and drawings are not to be reproduced in any form or manner whatsoever without first obtaining the express written permission and consent of Frederick Fisher & Partners, Architects, nor are they to be assigned to any third party without obtaining said written permission and consent.

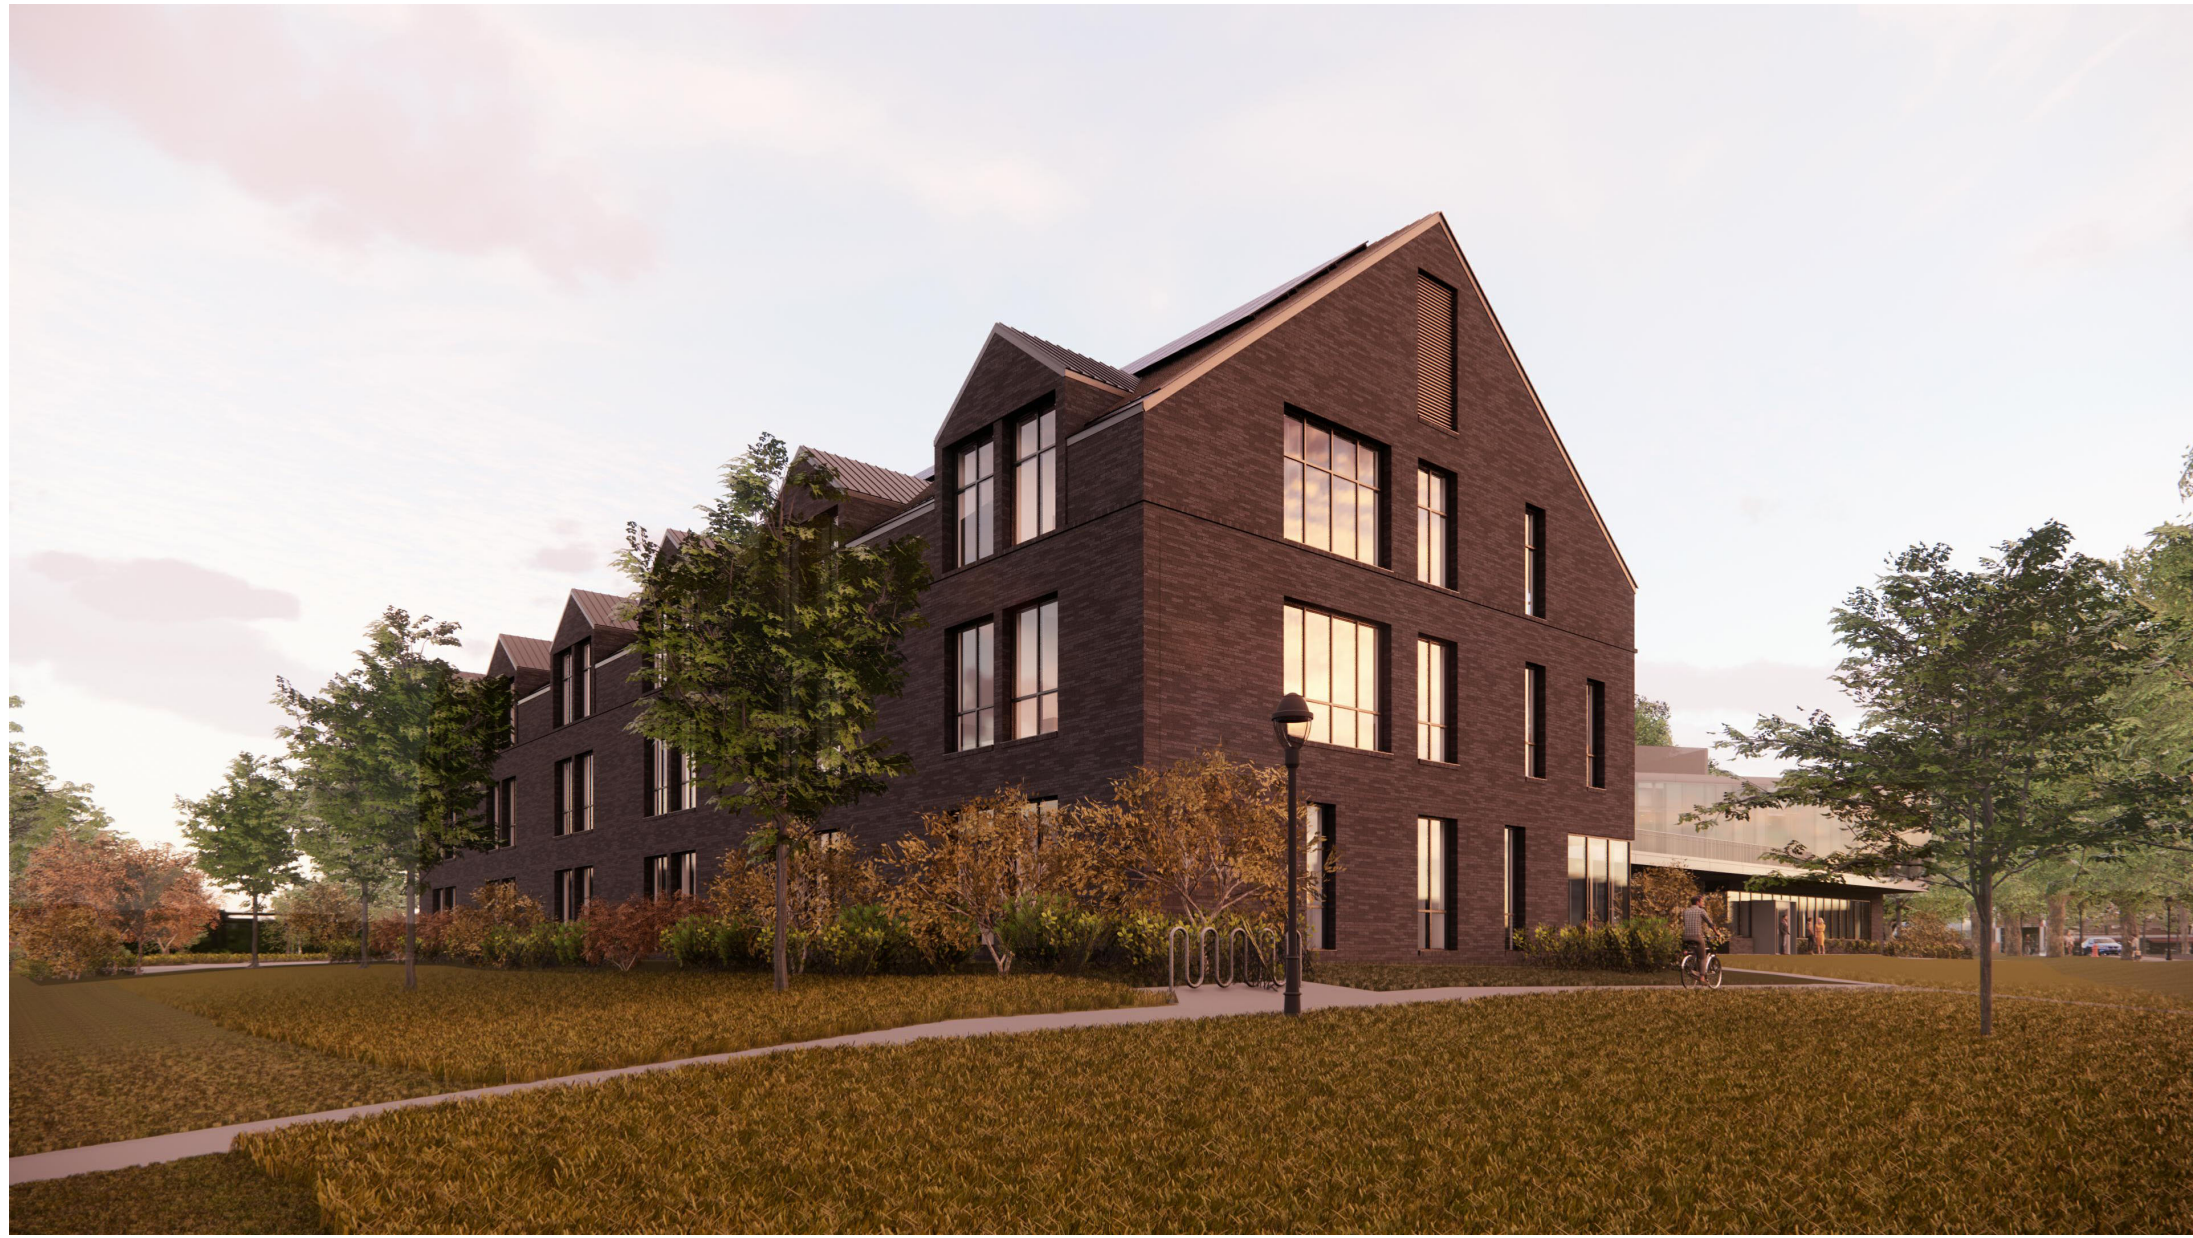


4 COLLEGE APPROACH SE
SCALE: 1/2" = 1'-0"




3 WEST COURT VIEW
SCALE: 1/2" = 1'-0"

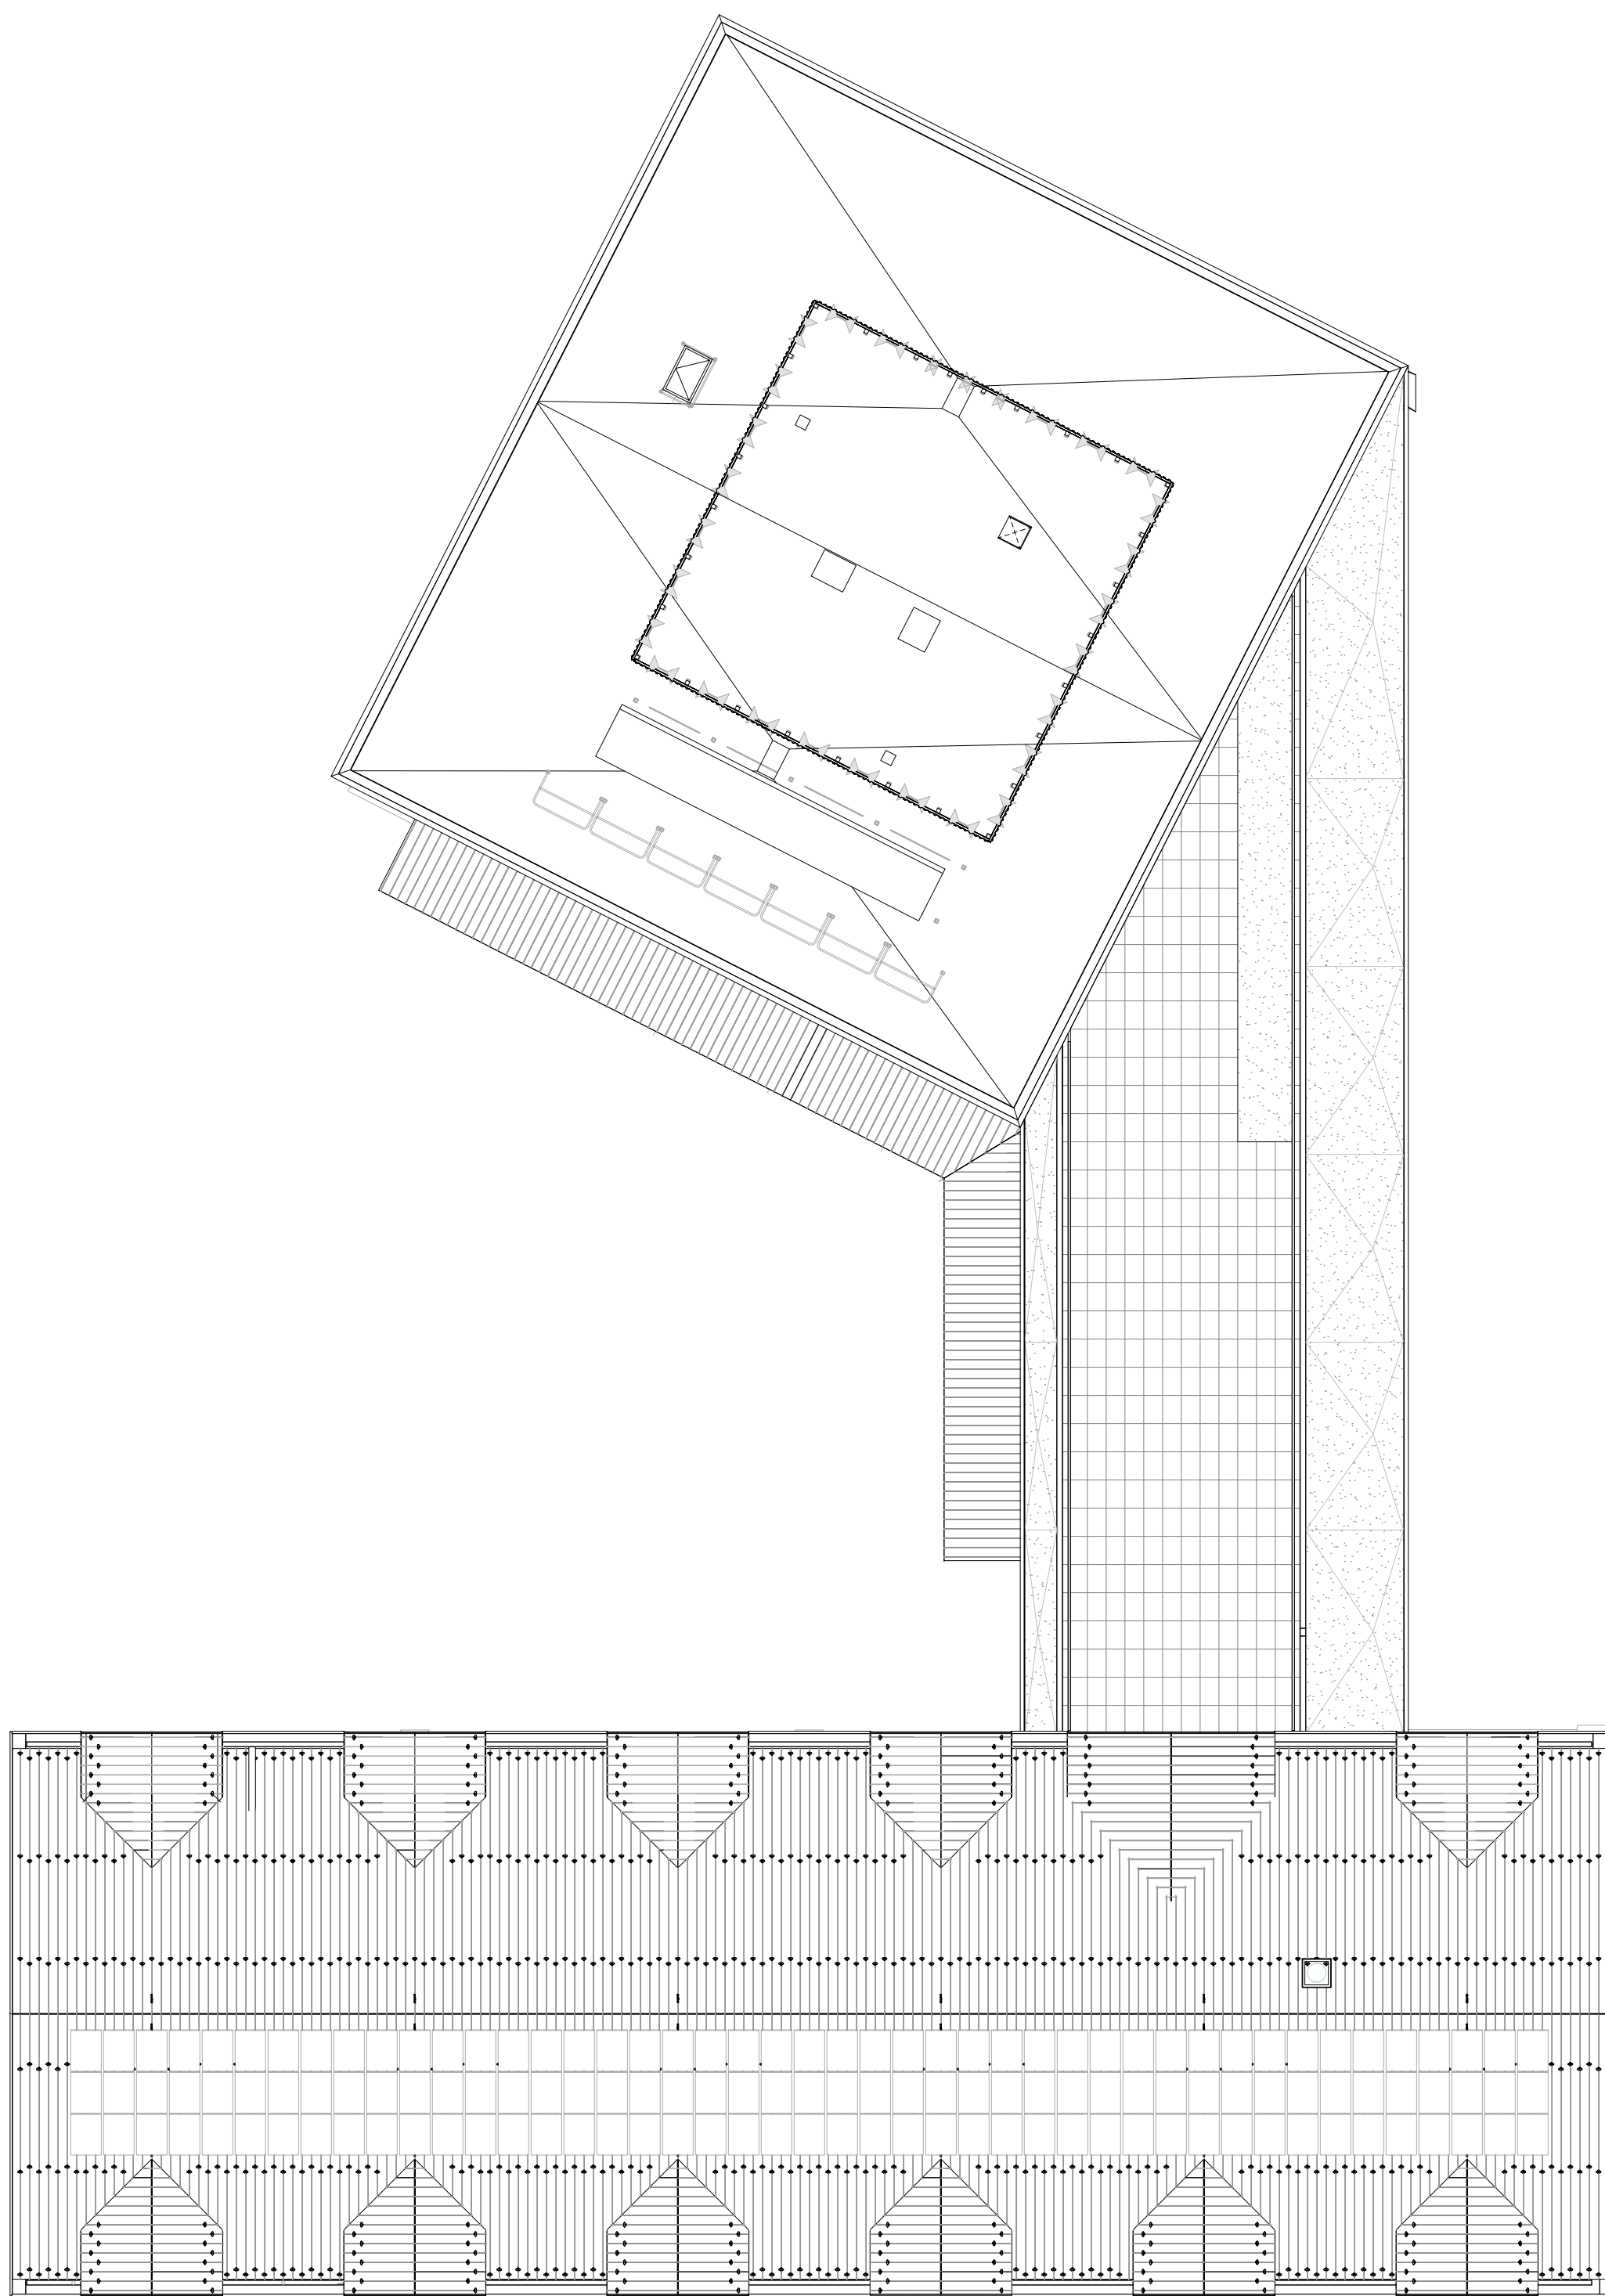



2 ROOF PLAN
SCALE: 1/16" = 1'-0"

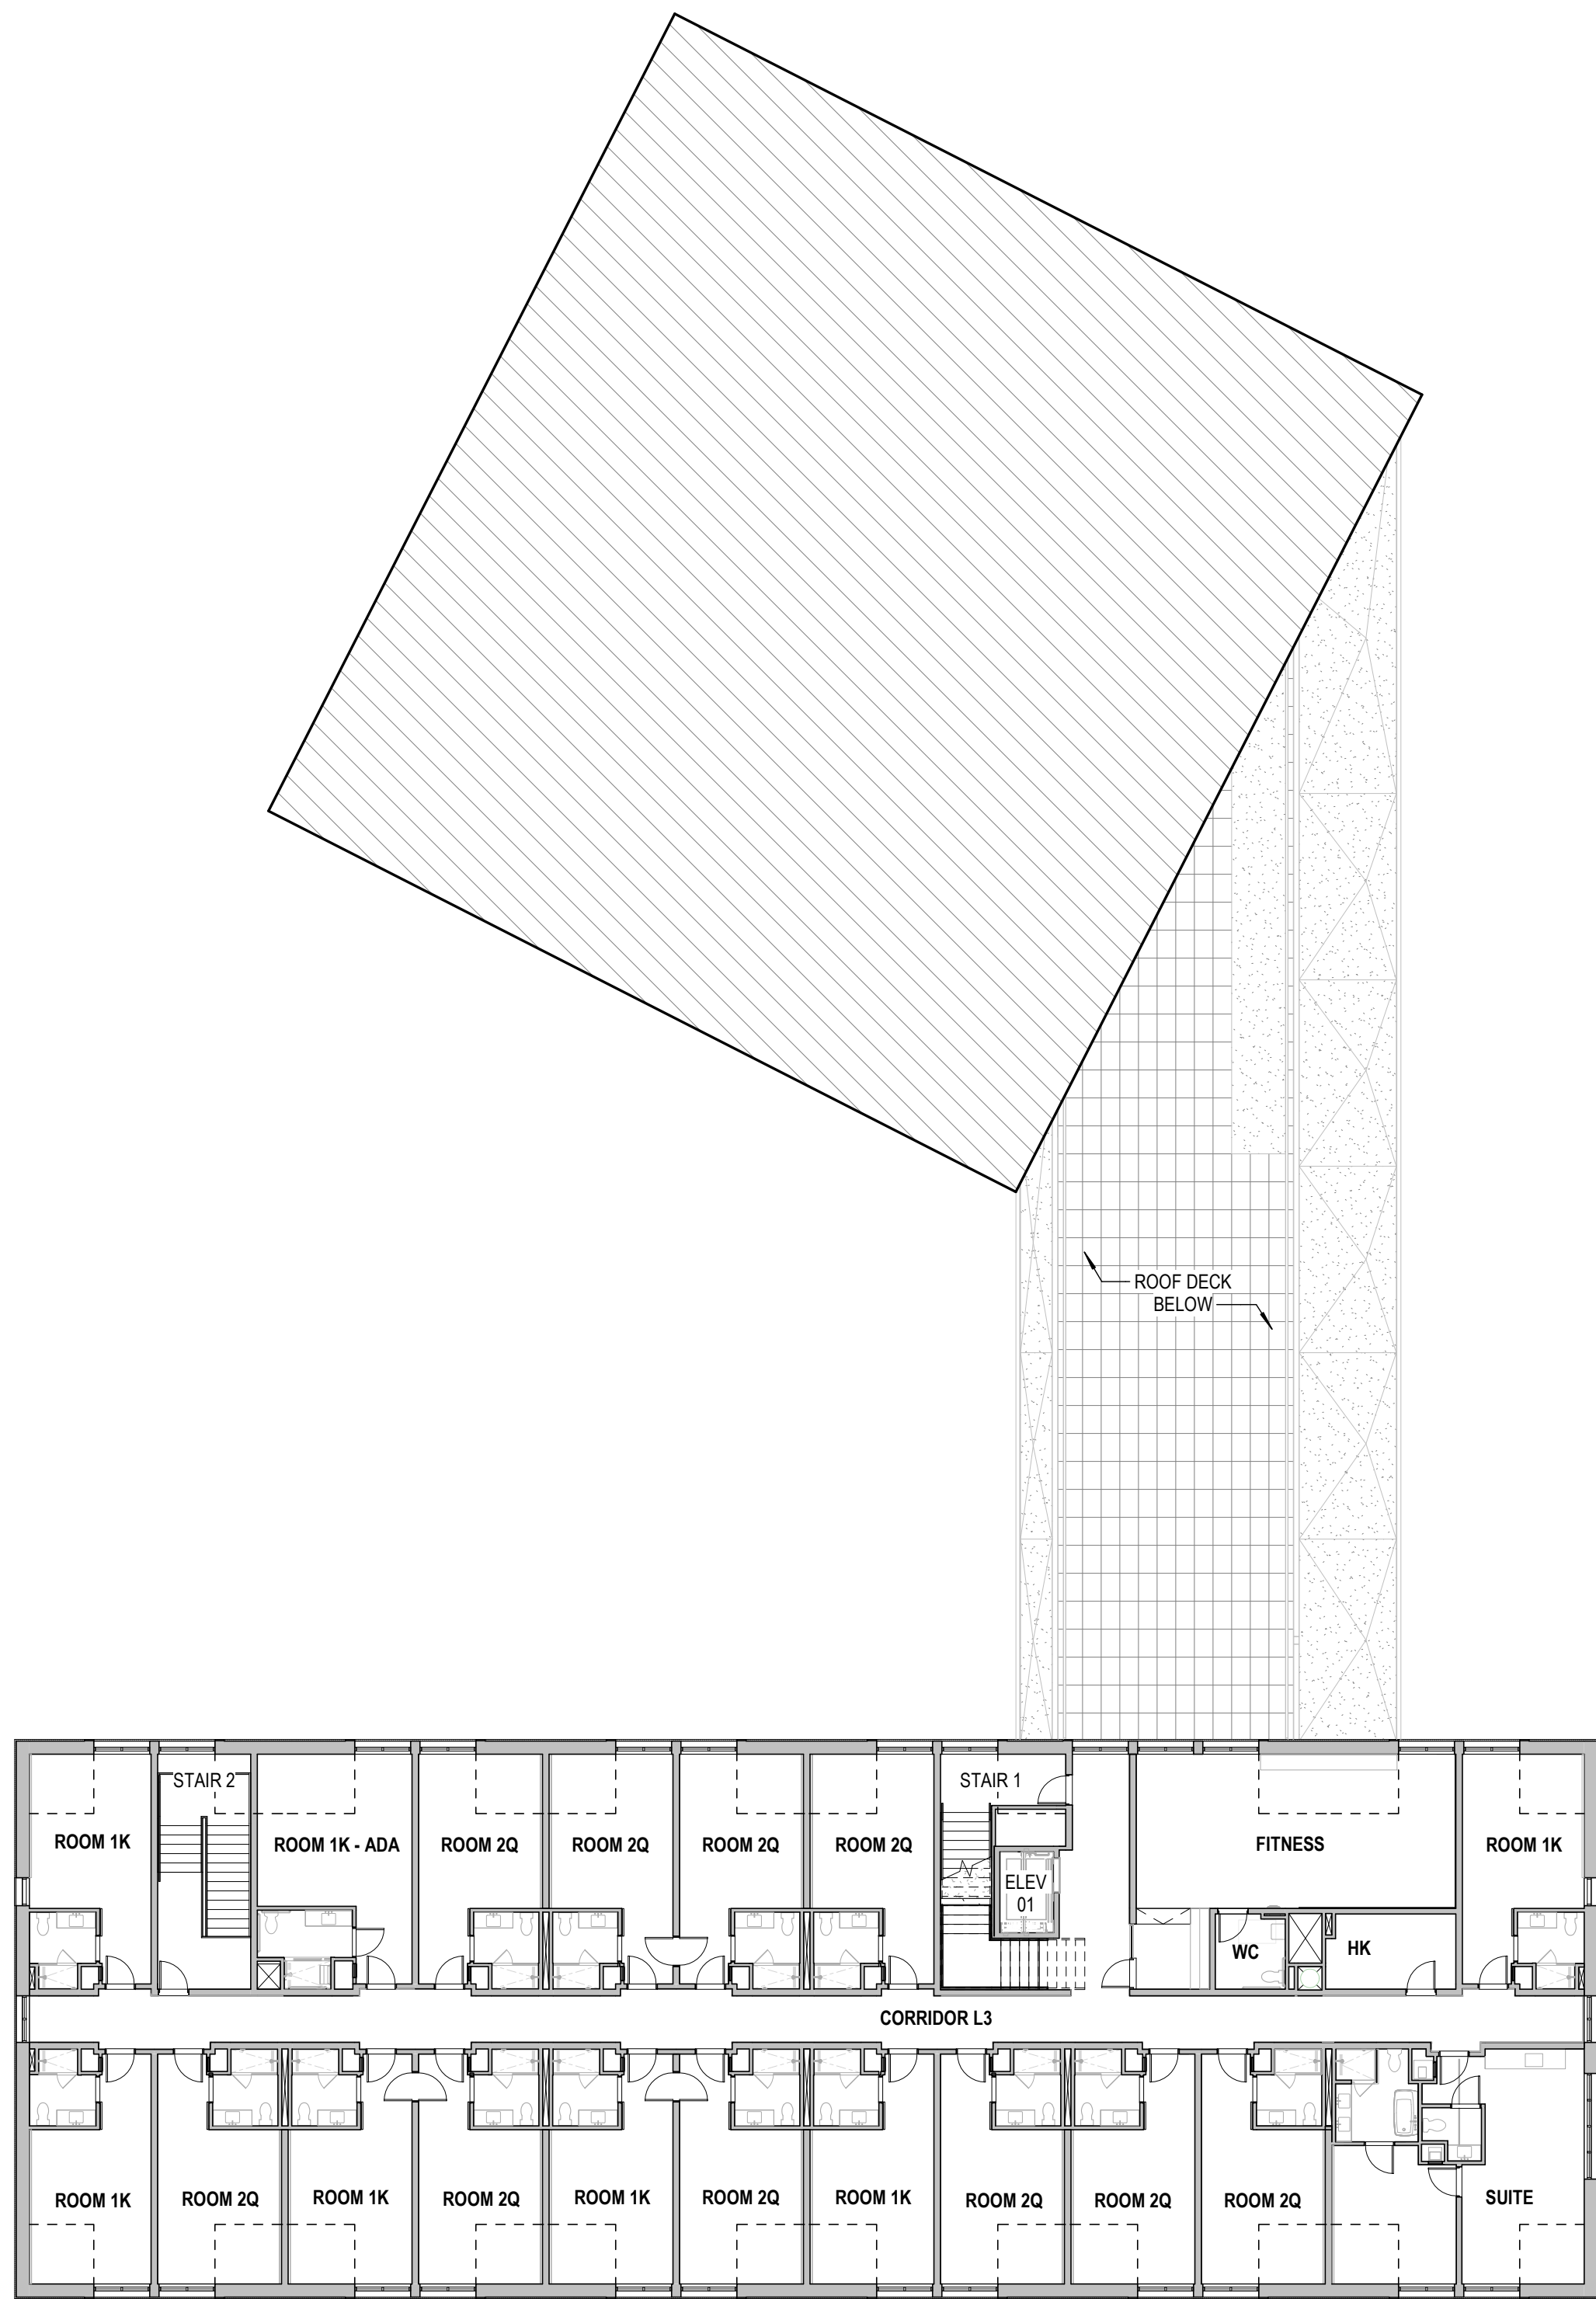

1 OVERALL - LEVEL 3
SCALE: 1/16" = 1'-0"

 

Frederick Fisher & Partners reserves its common law copyright and other property rights in these plans. These plans and drawings are not to be reproduced in any form or manner whatsoever without first obtaining the express written permission and consent of Frederick Fisher & Partners, Architects, nor are they to be assigned to any third party without obtaining said written permission and consent.

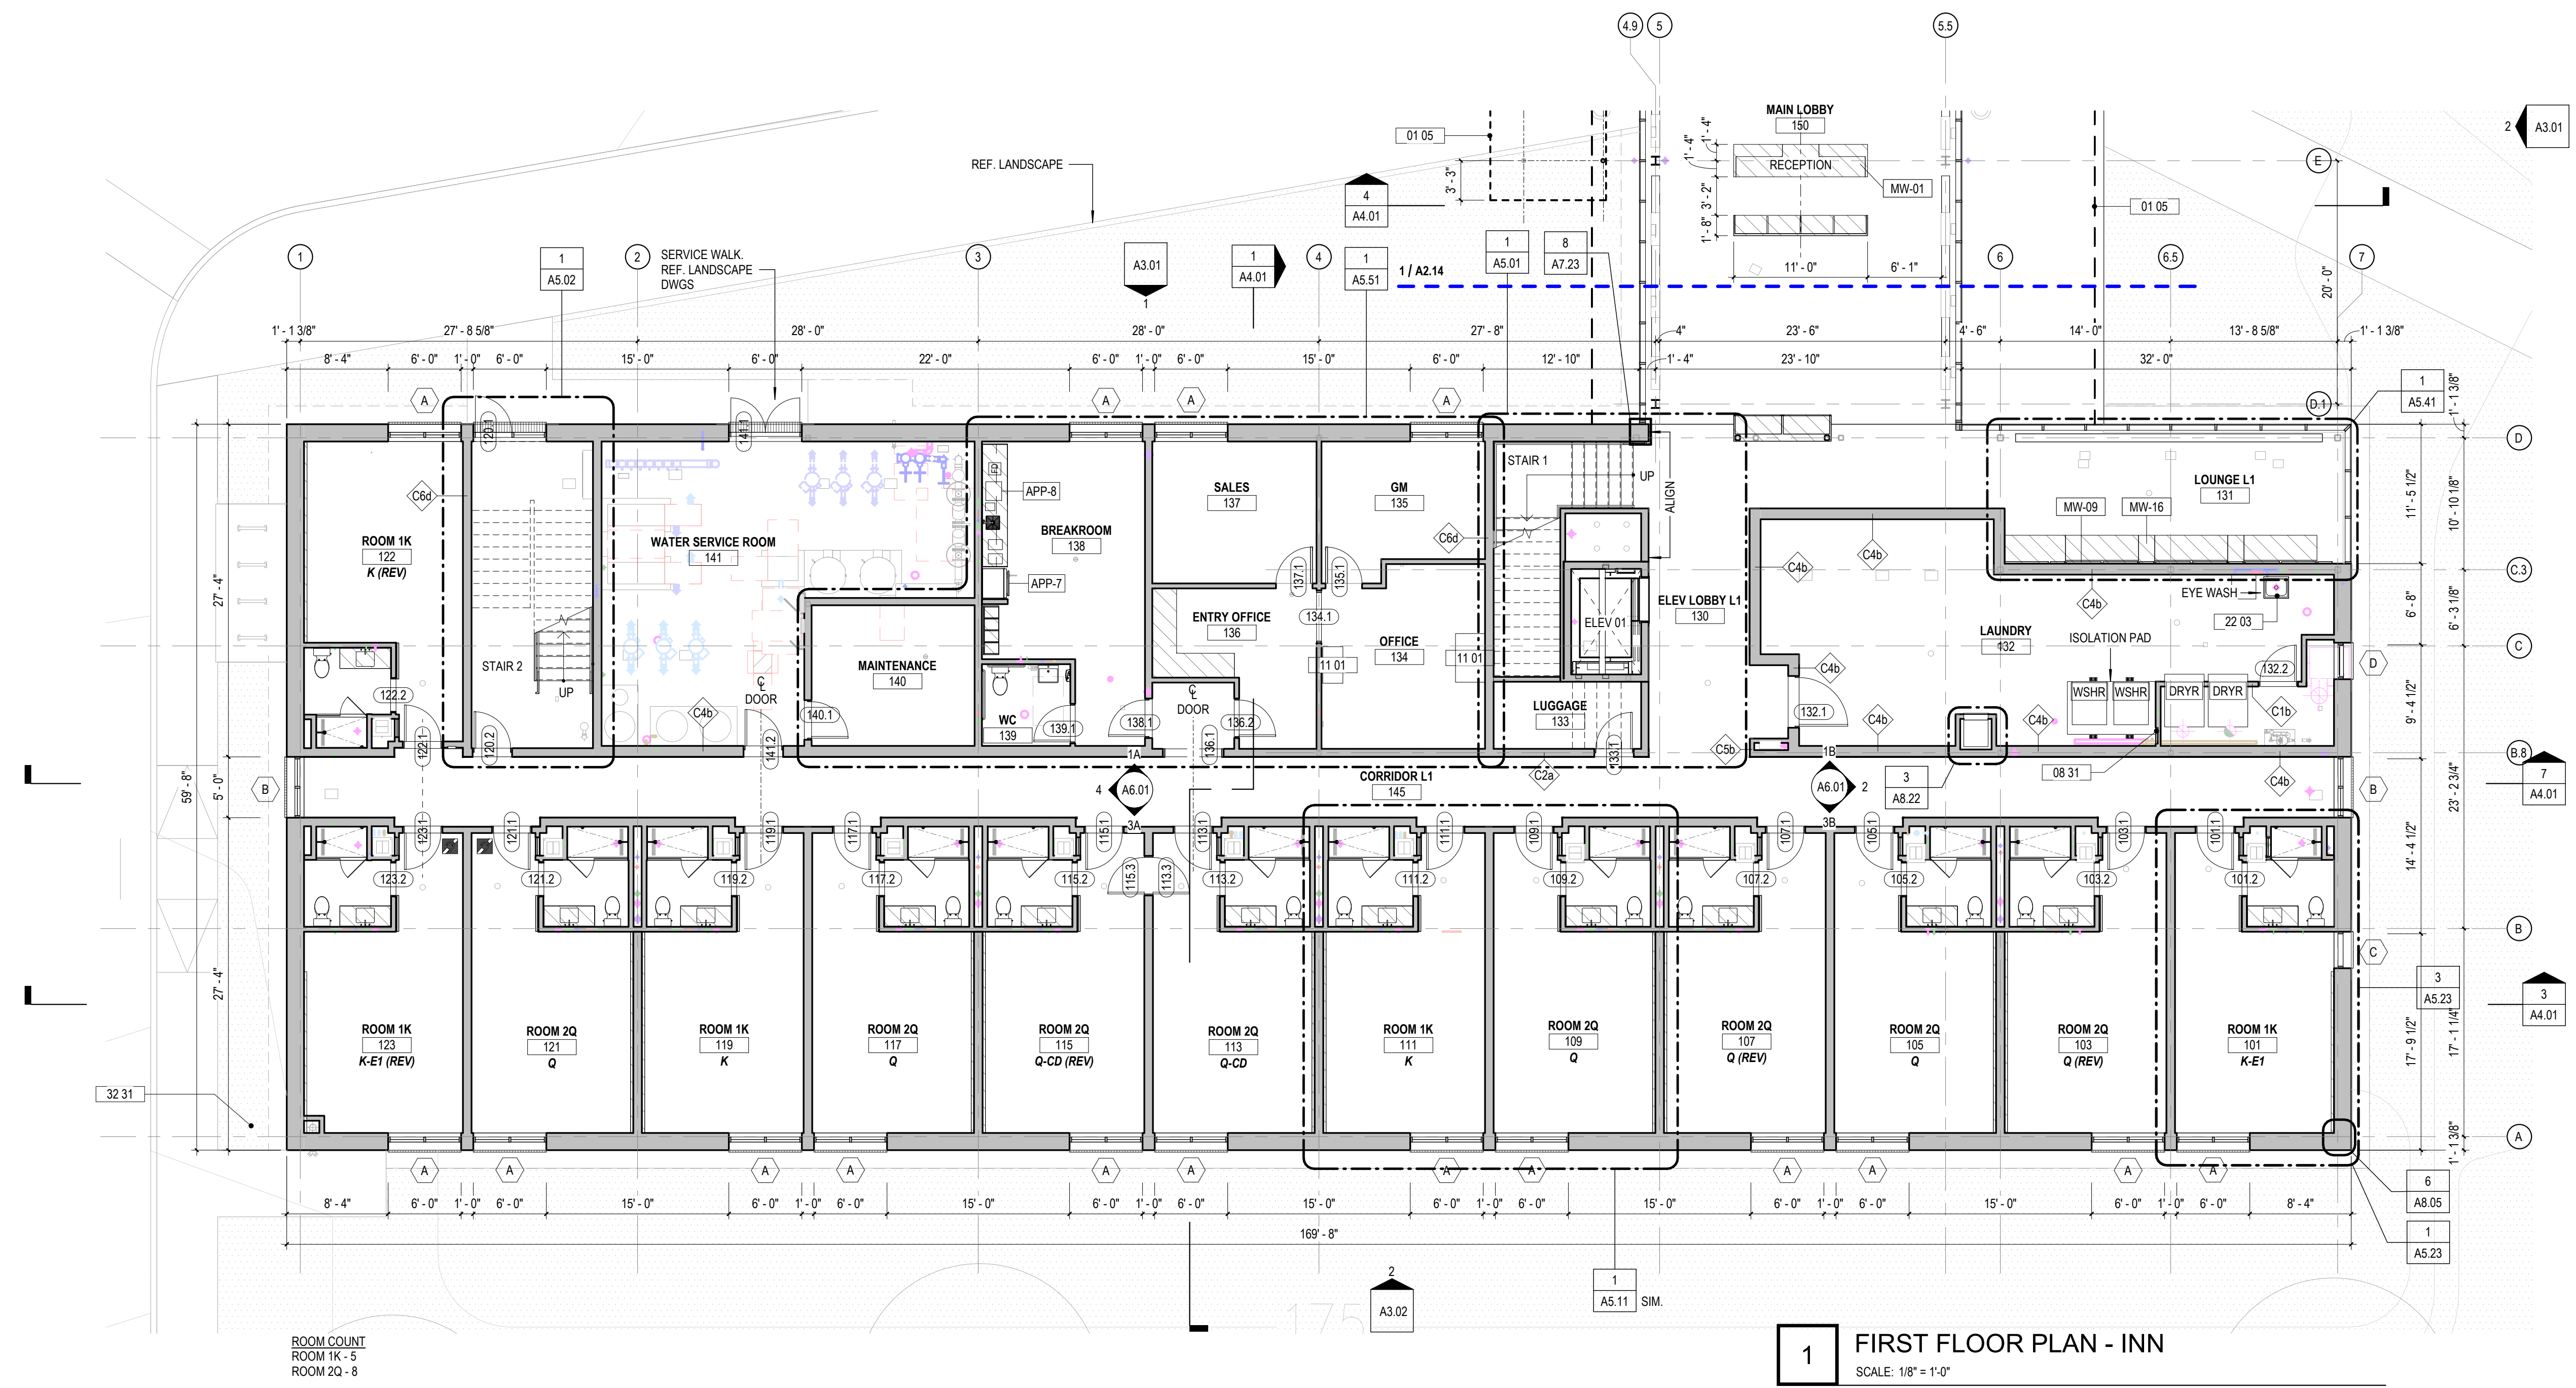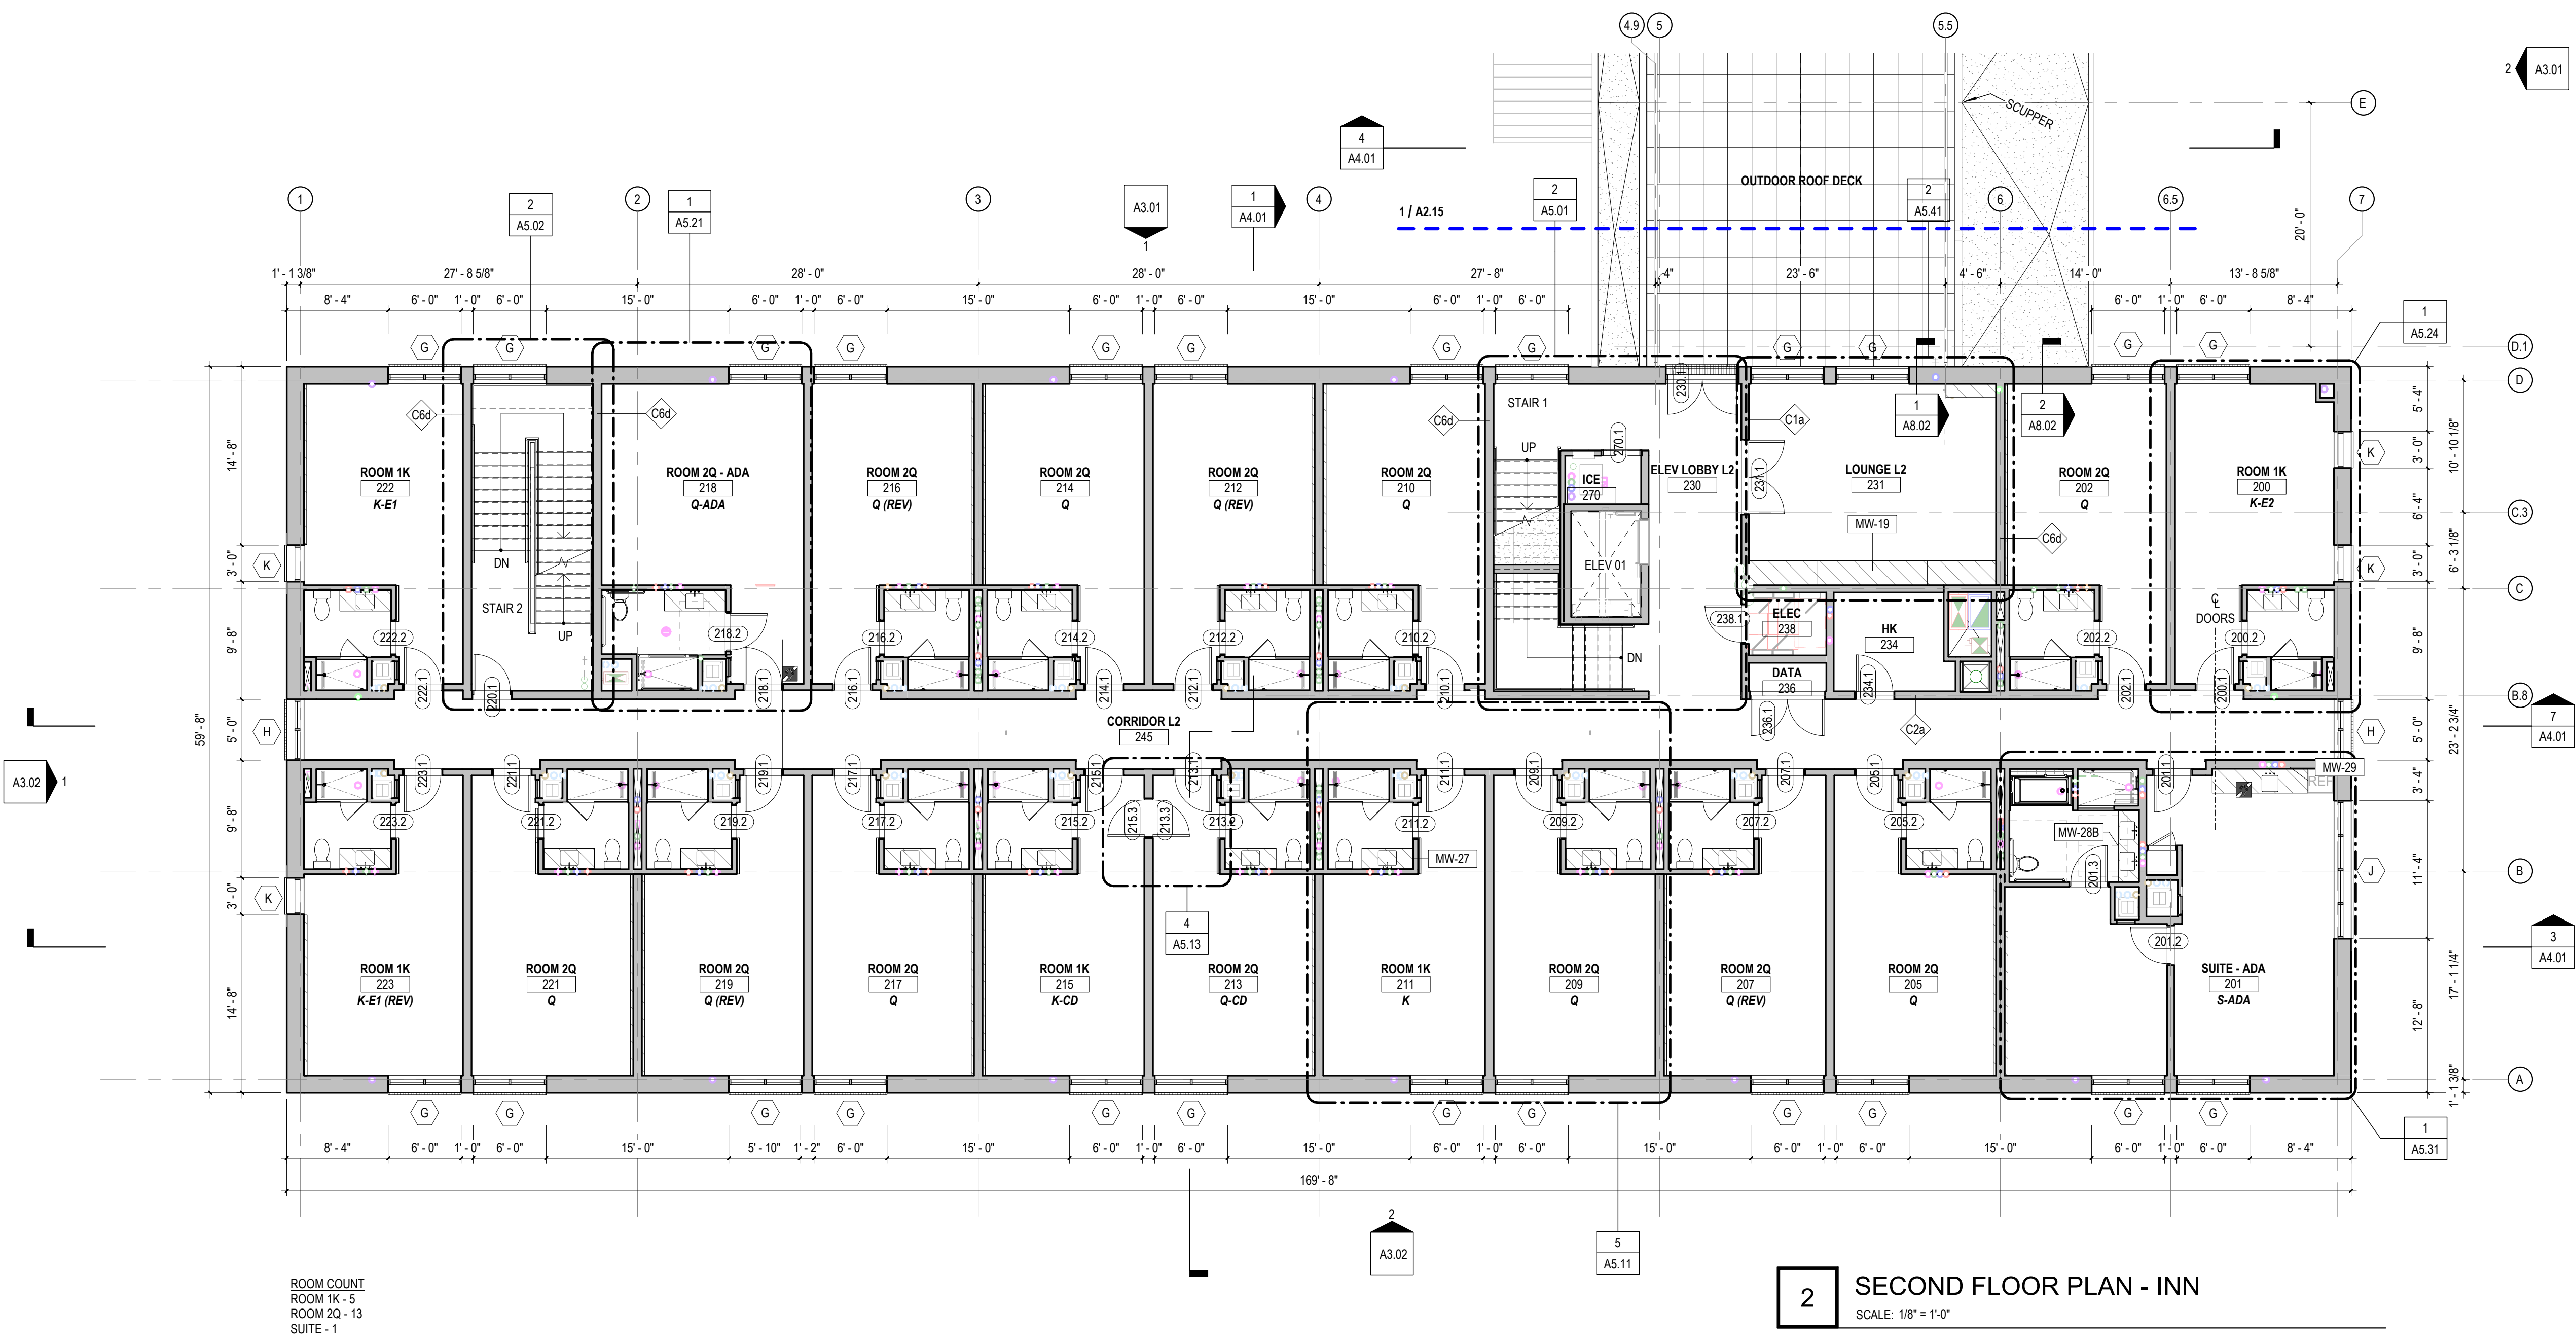

GUESTROOM TYPES				
TYPE	ROOM	IDENTIFYING MARKERS	ROOM DIRECTION (HEADBOARD RELATIVE TO ENTRY)	QNTY.
Q	DOUBLE QUEEN		LEFT	11
Q (REV)	DOUBLE QUEEN		RIGHT (REVERSE)	6
Q-CD	DOUBLE QUEEN	CONNECTING DOOR	LEFT	2
Q-CD (REV)	DOUBLE QUEEN	CONNECTING DOOR	RIGHT (REVERSE)	1
Q-L3	DOUBLE QUEEN	LEVEL 3	LEFT	5
Q-L3 (REV)	DOUBLE QUEEN	LEVEL 3	RIGHT (REVERSE)	2
Q-CD-L3	DOUBLE QUEEN	CONNECTING DOOR, LEVEL 3	LEFT	2
Q-CD-L3 (REV)	DOUBLE QUEEN	CONNECTING DOOR, LEVEL 3	RIGHT (REVERSE)	1
K	SINGLE KING		RIGHT	3
K (REV)	SINGLE KING		LEFT (REVERSE)	1
K-CD	SINGLE KING	CONNECTING DOOR	RIGHT	1
K-L3	SINGLE KING	LEVEL 3	RIGHT	2
K-CD-L3	SINGLE KING	CONNECTING DOOR, LEVEL 3	RIGHT	2
K-E1	SINGLE KING	END ROOM 1 WINDOW @ HEADBOARD	LEFT	2
K-E1 (REV)	SINGLE KING	END ROOM 1 WINDOW @ HEADBOARD	RIGHT (REVERSE)	2
K-E1-L3	SINGLE KING	END ROOM 1 WINDOW @ HEADBOARD, L3	LEFT	1
K-E1-L3 (REV)	SINGLE KING	END ROOM 1 WINDOW @ HEADBOARD, L3	RIGHT (REVERSE)	1
K-E2	SINGLE KING	END ROOM 2 WINDOWS @ HEADBOARD	LEFT	1
Q-ADA	DOUBLE QUEEN	ADA	LEFT	1
K-ADA-L3	SINGLE KING	ADA, LEVEL 3	LEFT	1
S-L3	SUITE	LEVEL 3	-	1
S-ADA	SUITE	ADA	-	1
22 GUESTROOM TYPES			TOTAL ROOMS	59

SHEET NOTES

- PLAN GENERAL NOTES
- FIRE RATED PARTITIONS AND ENCLOSURES INDICATED ON SHEET A0.05 CODE DIAGRAMS
 - REFERENCE WALL SECTIONS AND EXTERIOR DETAILS FOR EXTERIOR WALL CONSTRUCTION
 - PARTITION TYPE SHALL BE 1/2" UNO
 - ANY DISCREPANCIES IN "H" OR "V" DIMENSIONS SHALL BE BROUGHT TO THE ARCHITECT'S ATTENTION PRIOR TO CONSTRUCTION
 - DOOR JAMB OFFSET SHALL BE 3" MIN ON THE HINGE SIDE, UNO
 - PROVIDE BACKING AT LOCATIONS WITH WALL MOUNTED EQUIPMENT AND FURNITURE
 - ALL INTERIOR PARTITIONS SHALL BE CHAINED OUT AND REVIEWED BY THE ARCHITECT PRIOR TO CONSTRUCTION. USE ONLY BLUE CHALK.
 - NOTE WHERE EXPOSED CONCRETE FLOOR FINISH IS CALLED FOR TO AVOID CONSTRUCTION MARKINGS OR DAMAGE



KEYNOTES

- 01 05 LINE OF CONSTRUCTION ABOVE
08 31 ACCESS PANEL
11 01 OFFICE EQUIPMENT
22 03 PLUMBING FIXTURE, REF. TO PLUMBING SCHEDULE AND P-DWGS
32 31 BIKE RACK, REF. LANDSCAPE

PLAN LEGEND

- WALLS
GLAZING
MILLWORK

Frederick Fisher & Partners reserves its common law copyright and other property rights in these plans. These plans and drawings are not to be reproduced in any form or manner whatsoever without first obtaining the express written permission and consent of Frederick Fisher & Partners, Architects, nor are they to be assigned to any third party without obtaining said written permission and consent.

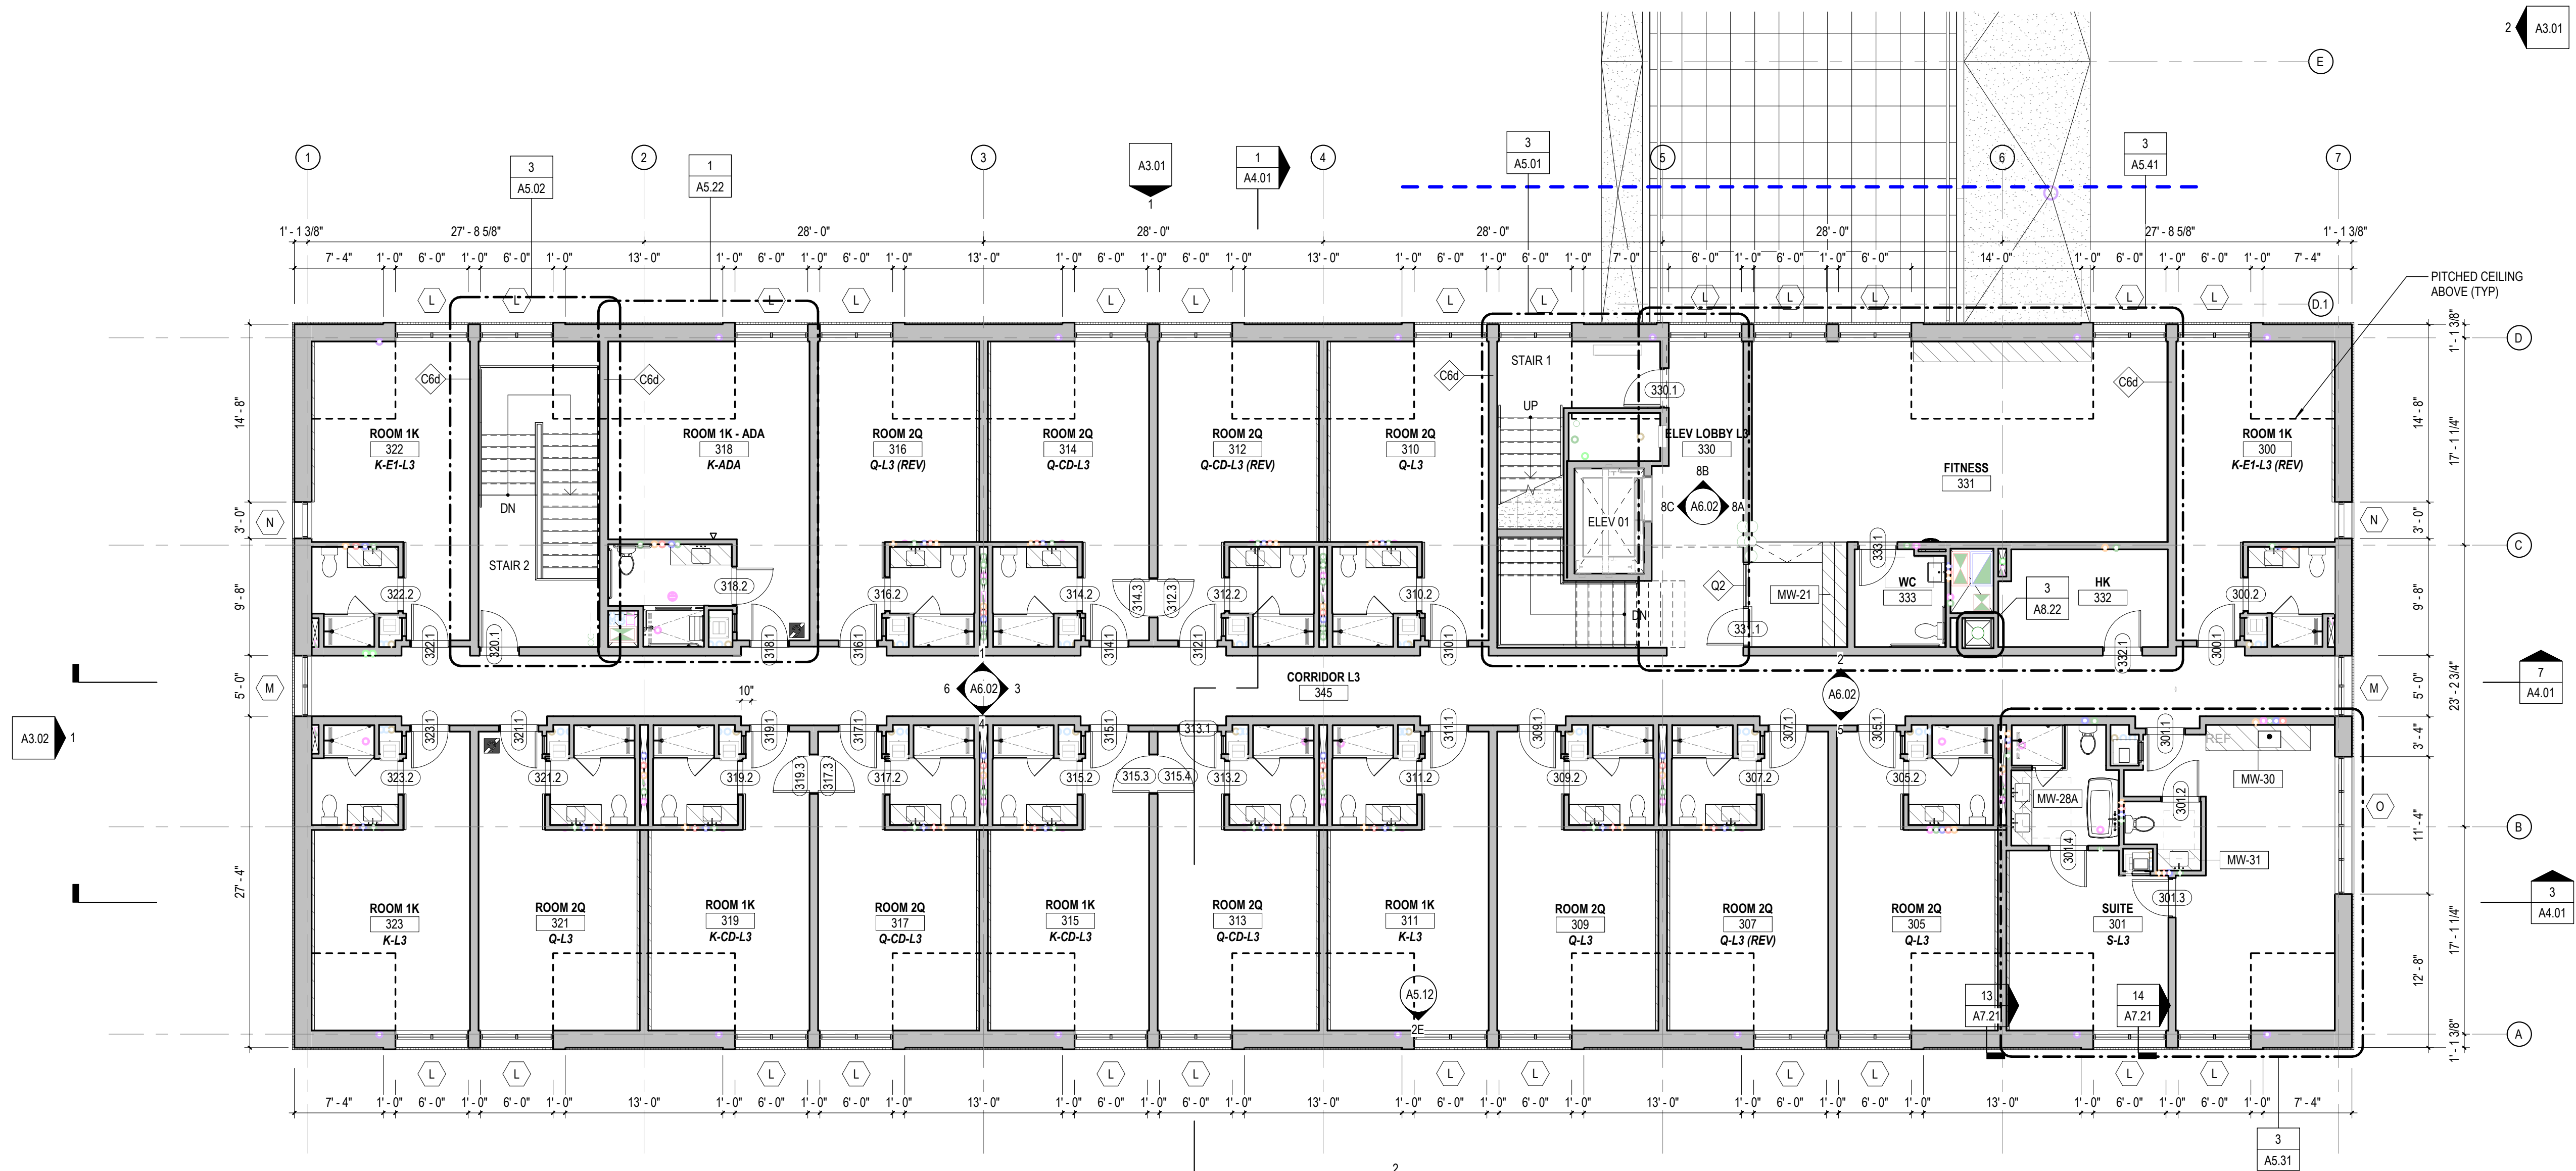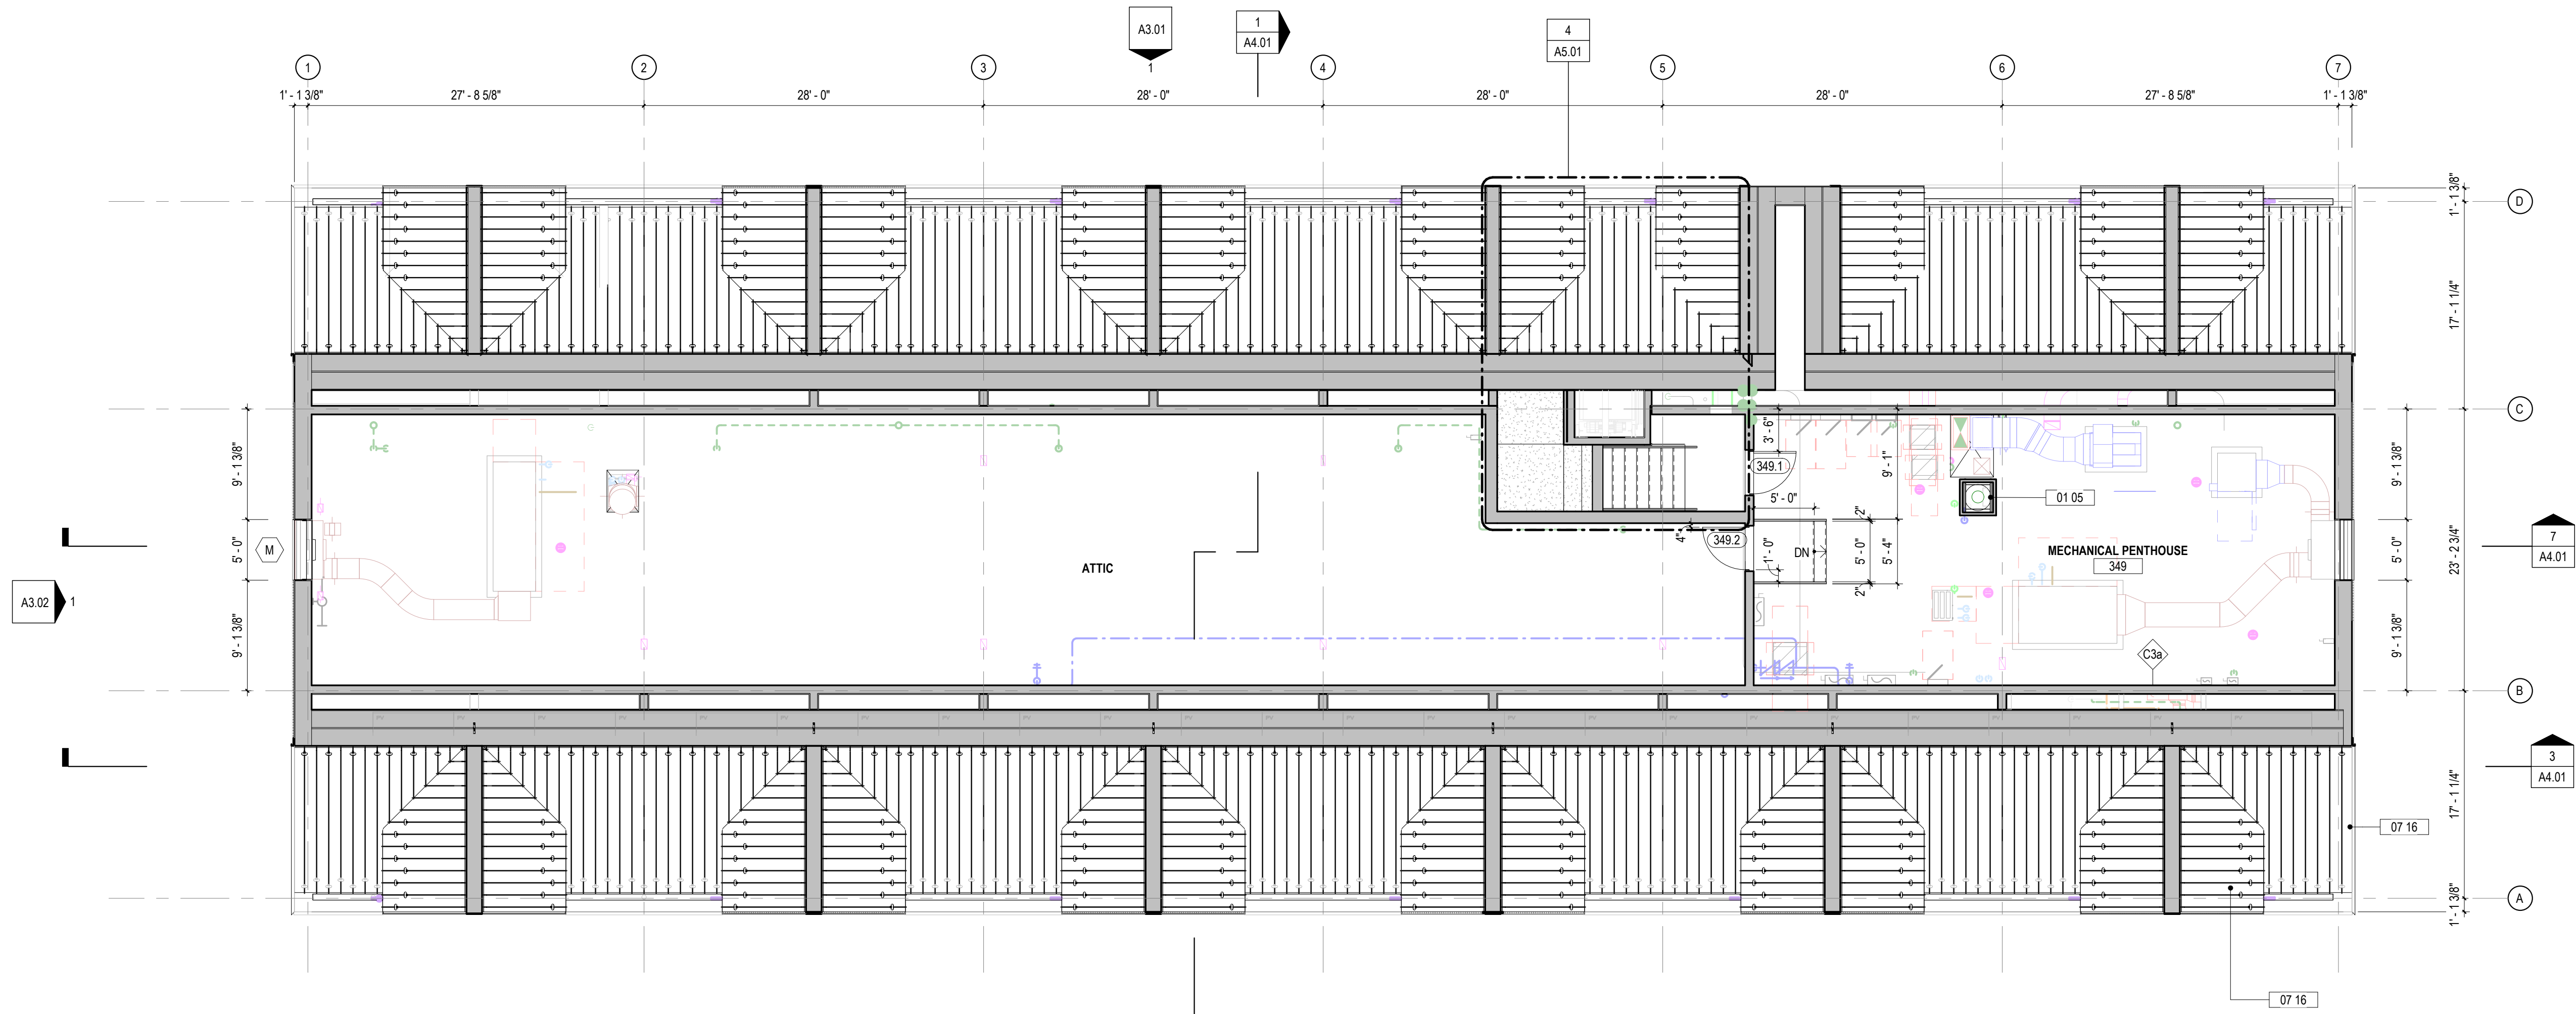

SHEET NOTES

- PLAN GENERAL NOTES
- FIRE RATED PARTITIONS AND ENCLOSURES INDICATED ON SHEET A0.05 CODE DIAGRAMS
 - REFERENCE WALL SECTIONS AND EXTERIOR DETAILS FOR EXTERIOR WALL CONSTRUCTION
 - PARTITION TYPE SHALL BE 1/2" UNO
 - ANY DISCREPANCIES IN "V" OR "W" DIMENSIONS SHALL BE BROUGHT TO THE ARCHITECT'S ATTENTION PRIOR TO CONSTRUCTION
 - DOOR JAMB OFFSET SHALL BE 3" MIN ON THE HINGE SIDE, UNO
 - PROVIDE BACKING AT LOCATIONS WITH WALL MOUNTED EQUIPMENT AND FURNITURE
 - ALL INTERIOR PARTITIONS SHALL BE CHALKED OUT AND REVIEWED BY THE ARCHITECT PRIOR TO CONSTRUCTION. USE ONLY BLUE CHALK.
 - NOTE WHERE EXPOSED CONCRETE FLOOR FINISH IS CALLED FOR TO AVOID CONSTRUCTION MARKINGS OR DAMAGE.

KEYNOTES

- 01 05 LINE OF CONSTRUCTION ABOVE
07 16 ATAS DUTCH STANDING SEAM METAL ROOFING ASSEMBLY

PLAN LEGEND

- WALLS
GLAZING
MILLWORK

The architectural floor plan shows a rectangular building footprint divided into several functional zones. At the top, a series of rooms are separated by vertical walls, each containing a set of horizontal louvers or windows. Below these is a long, narrow corridor labeled '07 55' running horizontally across the middle. To the right of this corridor is a larger, more complex area labeled '07 72' which contains multiple smaller rooms and a central staircase. On the left side of the plan, there are two rows of rooms, each featuring a set of horizontal louvers. These rooms are labeled with dimensions such as '9'-0" / 1'-0"' and '8'-0" / 1'-0"'. The bottom portion of the plan shows another row of similar rooms with louvers. The entire plan is overlaid with a grid system consisting of vertical lines numbered 1 through 7 and horizontal lines lettered A through E. Various annotations, including room numbers (e.g., 07 34, 07 53, 07 55, 07 72, 07 16, 07 52, 07 73) and dimensions, are scattered throughout the drawing to specify spatial requirements and structural details.

SCALE: 1/8" = 1'-0"

PLAN GENERAL NOTES

- A. FIRE RATED PARTITIONS AND ENCLOSURES INDICATED ON SHEET A05 CODE DIAGRAMS.
- B. REFERENCE VARIOUS SECTIONS AND EXTERIOR DETAILS FOR EXTERIOR WALL CONSTRUCTION.
- C. PARTITION TYPE SHALL BE 'C10' UNO
- D. ANY DISCREPANCIES IN "x"/"y" OR VIF DIMENSIONS SHALL BE BROUGHT TO THE ARCHITECT'S ATTENTION PRIOR TO CONSTRUCTION.
- E. DOOR JAMB OFFSET SHALL BE 3" MIN ON THE HINGE SIDE, UNO.
- F. PROVIDE BACKING AT LOCATIONS WITH WALL MOUNTED EQUIPMENT AND FURNITURE
- G. ALL INTERIOR PARTITIONS SHALL BE CHALKED OUT AND REVIEWED WITH THE ARCHITECT PRIOR TO CONSTRUCTION. USE ONLY BLUE CHALK.
- H. NOTE WHERE EXPOSED CONCRETE FLOOR FINISH IS CALLED FOR TO AVOID CONSTRUCTION MARKINGS OR DAMAGE.

52	FALL PROTECTION ANCHOR
56	ATAS DUTCH STANDING SEAM METAL ROOFING ASSEMBLY
534	DOWNSPOUT
5753	CONCEALED GUTTER W/ ROOF DRAIN, REF. TO ROOF DTLs AND PLUMBING
5755	ROOF RIDGE
5772	SNOW GUARDS, PADDLE STYLE BY BERGER OR EQUAL. MATCH STANDING SEAM FINISH. CONFIRM LAYOUT WITH MANUF.
5818	FULL DIAMETER LAUNDRY CHUTE VENT W/ FLASHING. PROVIDE METAL SLEEVE/CLADDING TO MATCH STANDING SEAM FINISH/COLOR.
5814	PLUMBING VENT, PROVIDE METAL SLEEVE & CAP TO MATCH STANDING SEAM ROOF FINISH
5801	SOLAR PV PANELS BY OTHERS FASTENED TO S-S CLAMPS

COLLEGE AND RAYMOND AVENUE POUGHKEEPSIE, NY

CONSULTANT


2/2019 100% SCHEMATIC DESIGN
5/2019 75% DESIGN DEVELOPMENT
8/2019 100% DESIGN DEVELOPMENT
3/2019 50% CONSTRUCTION DOCUMENTS
0/2020 70% CONSTRUCTION DOCUMENTS
11/2020 ISSUED FOR CONSTRUCTION
11/2020 GMP SET
8/2020 FINAL GMP SET
1/2021 BID SET

0025 | (310) 820-6690 | fisherpartners.net

SCALE: 1/8" = 1'-0"

A2.13

Frederick Fisher & Partners reserves its common law copyright and other property rights in these plans. These plans and drawings are not to be reproduced in any form or manner whatsoever without first obtaining the express written permission and consent of Frederick Fisher & Partners, Architects, nor are they to be assigned to any third party without obtaining said written permission and consent.

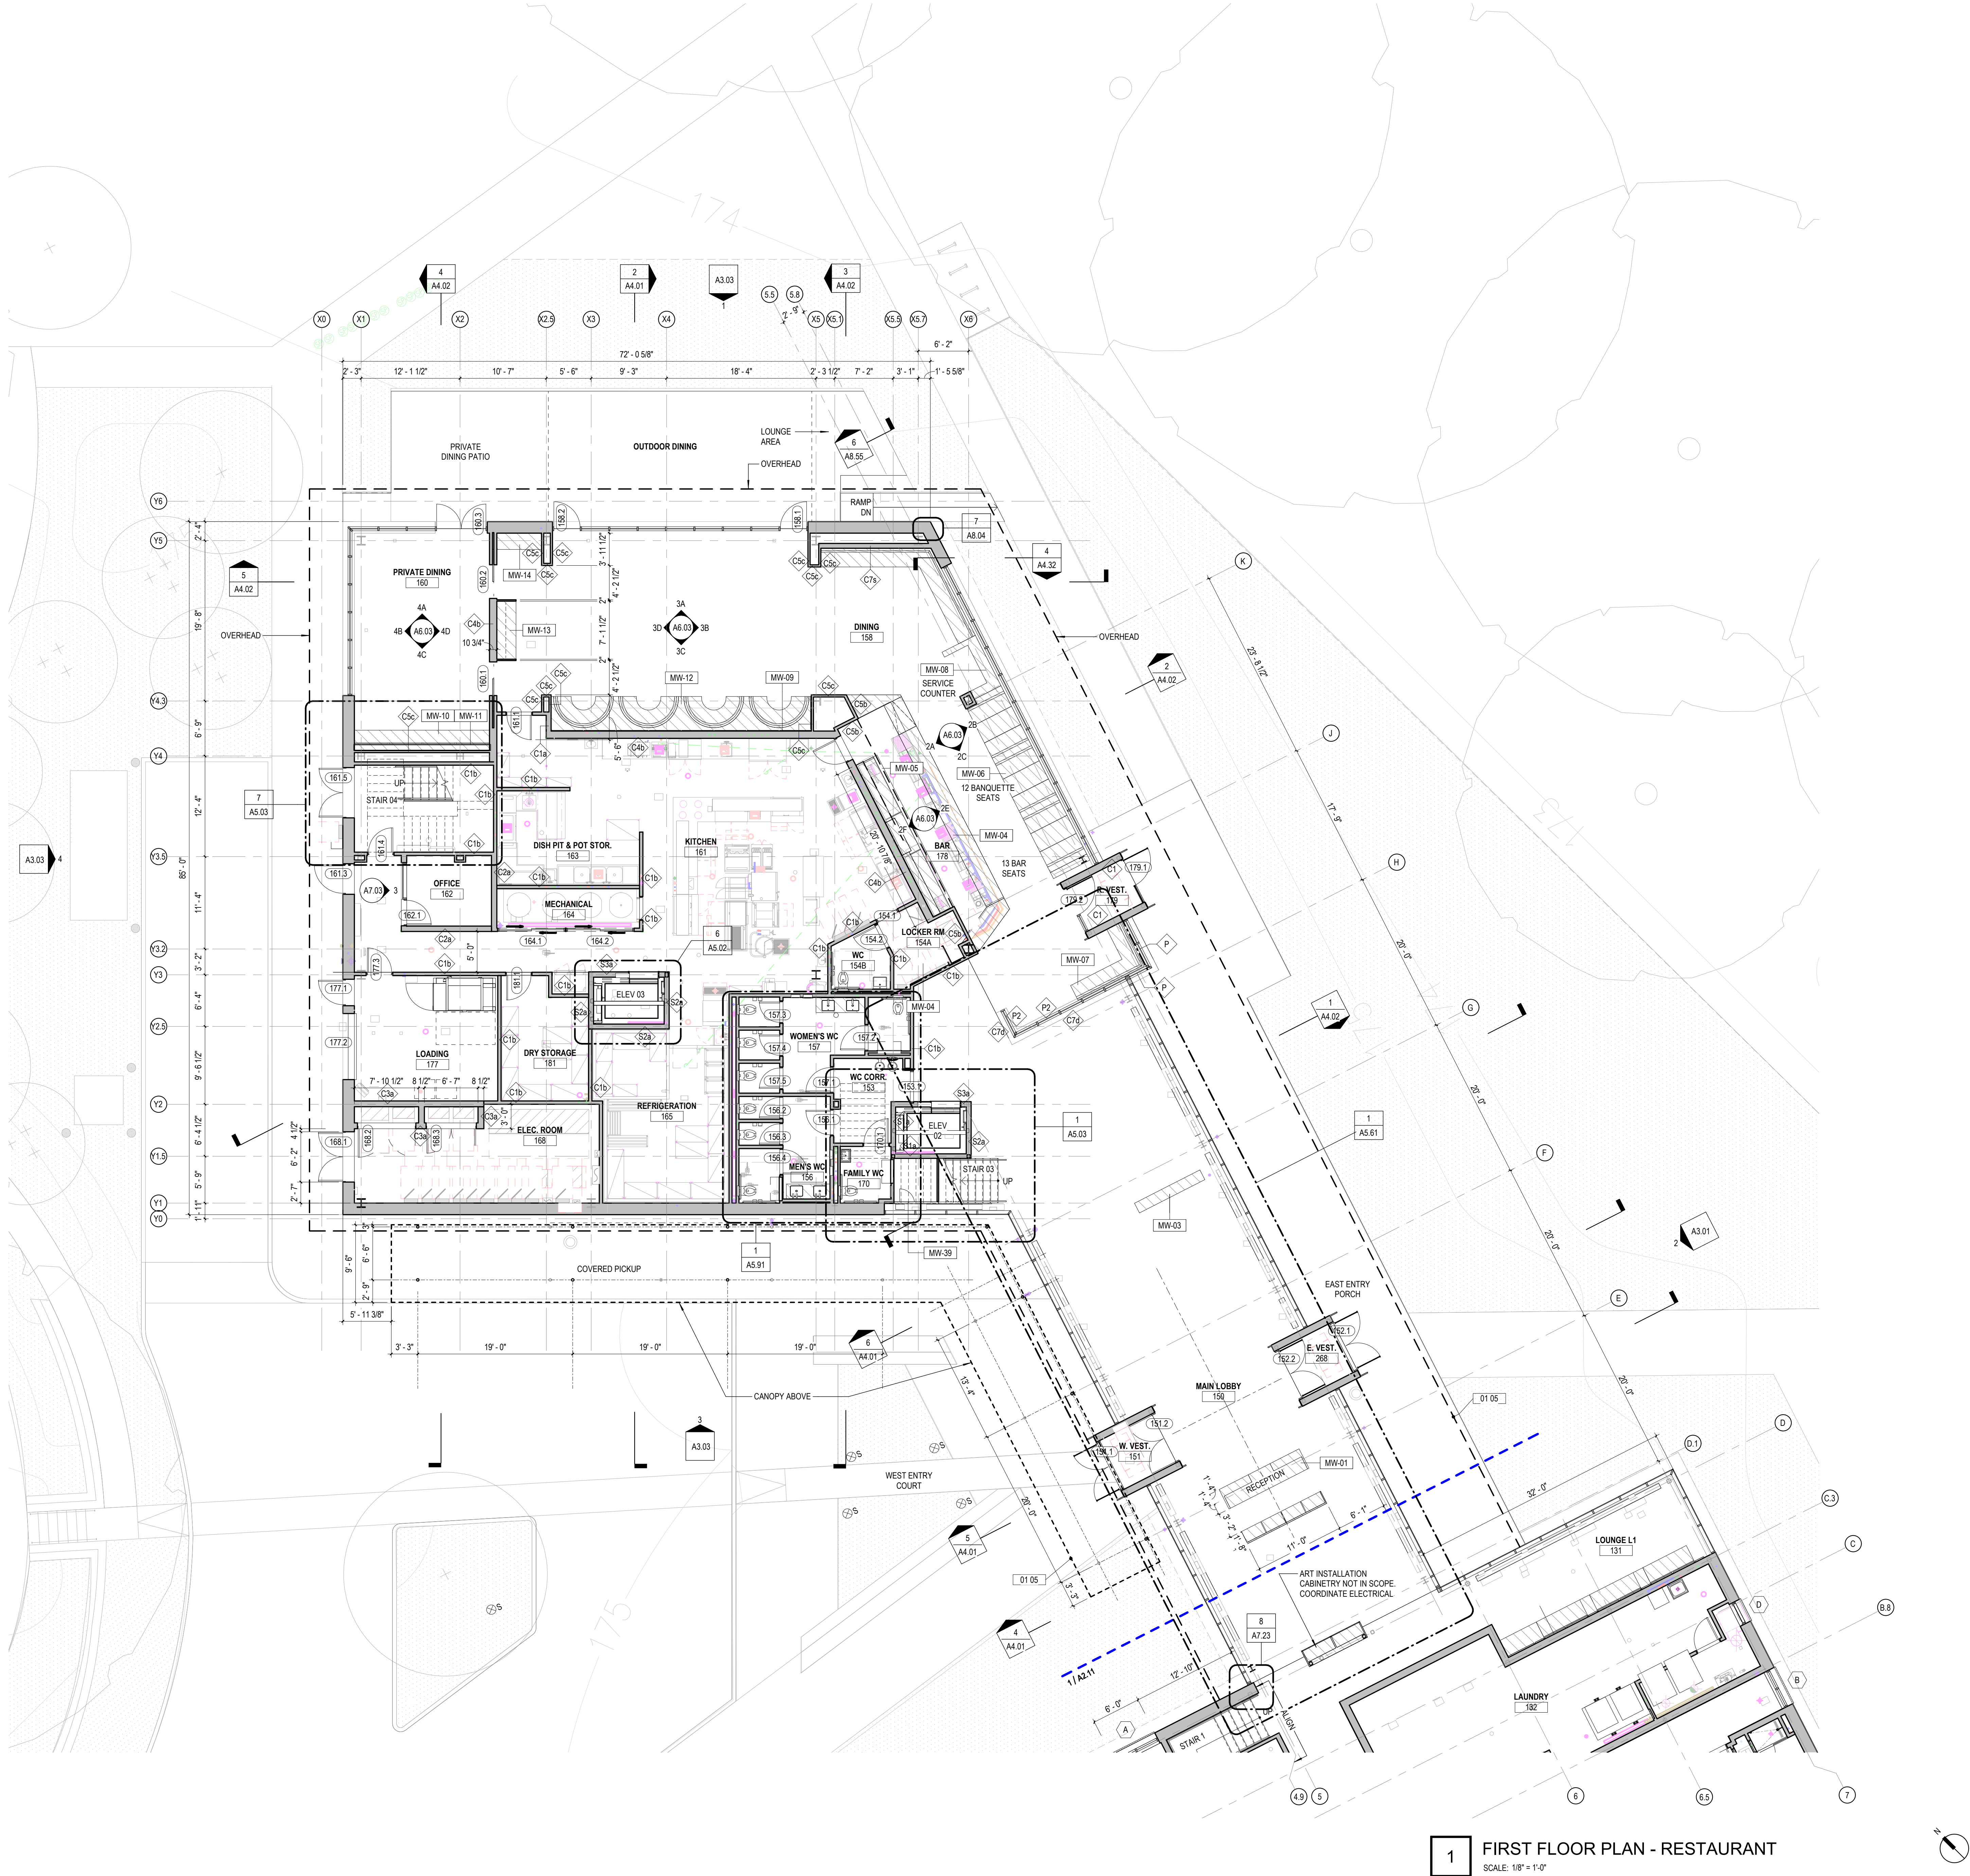

1 FIRST FLOOR PLAN - RESTAURANT
SCALE: 1/8" = 1'-0"

SHEET NOTES


- PLAN GENERAL NOTES
- A. FIRE RATED PARTITIONS AND ENCLOSURES INDICATED ON SHEET A4.05 CODE DIAGRAMS
 - B. REFERENCE WALL SECTIONS AND EXTERIOR DETAILS FOR EXTERIOR WALL CONSTRUCTION
 - C. PARTITION TYPE SHALL BE 10'10' UNO
 - D. ANY DISCREPANCIES IN "A" OR "V" DIMENSIONS SHALL BE BROUGHT TO THE ARCHITECT'S ATTENTION PRIOR TO CONSTRUCTION
 - E. DOOR JAMB OFFSET SHALL BE 3" MIN ON THE HINGE SIDE, UNO
 - F. PROVIDE BACKING AT LOCATIONS WITH WALL MOUNTED EQUIPMENT AND FURNITURE
 - G. ALL INTERIOR PARTITIONS SHALL BE CHALKED OUT AND REVIEWED BY THE ARCHITECT PRIOR TO CONSTRUCTION. USE ONLY BLUE CHALK.
 - H. NOTE WHERE EXPOSED CONCRETE FLOOR FINISH IS CALLED FOR TO AVOID CONSTRUCTION MARKINGS OR DAMAGE.

KEYNOTES

PLAN LEGEND

- WALLS
- GLAZING
- MILLWORK

Frederick Fisher & Partners reserves its common law copyright and other property rights in these plans. These plans and drawings are not to be reproduced in any form or manner whatsoever without first obtaining the express written permission and consent of Frederick Fisher & Partners, Architects, nor are they to be assigned to any third party without obtaining said written permission and consent.

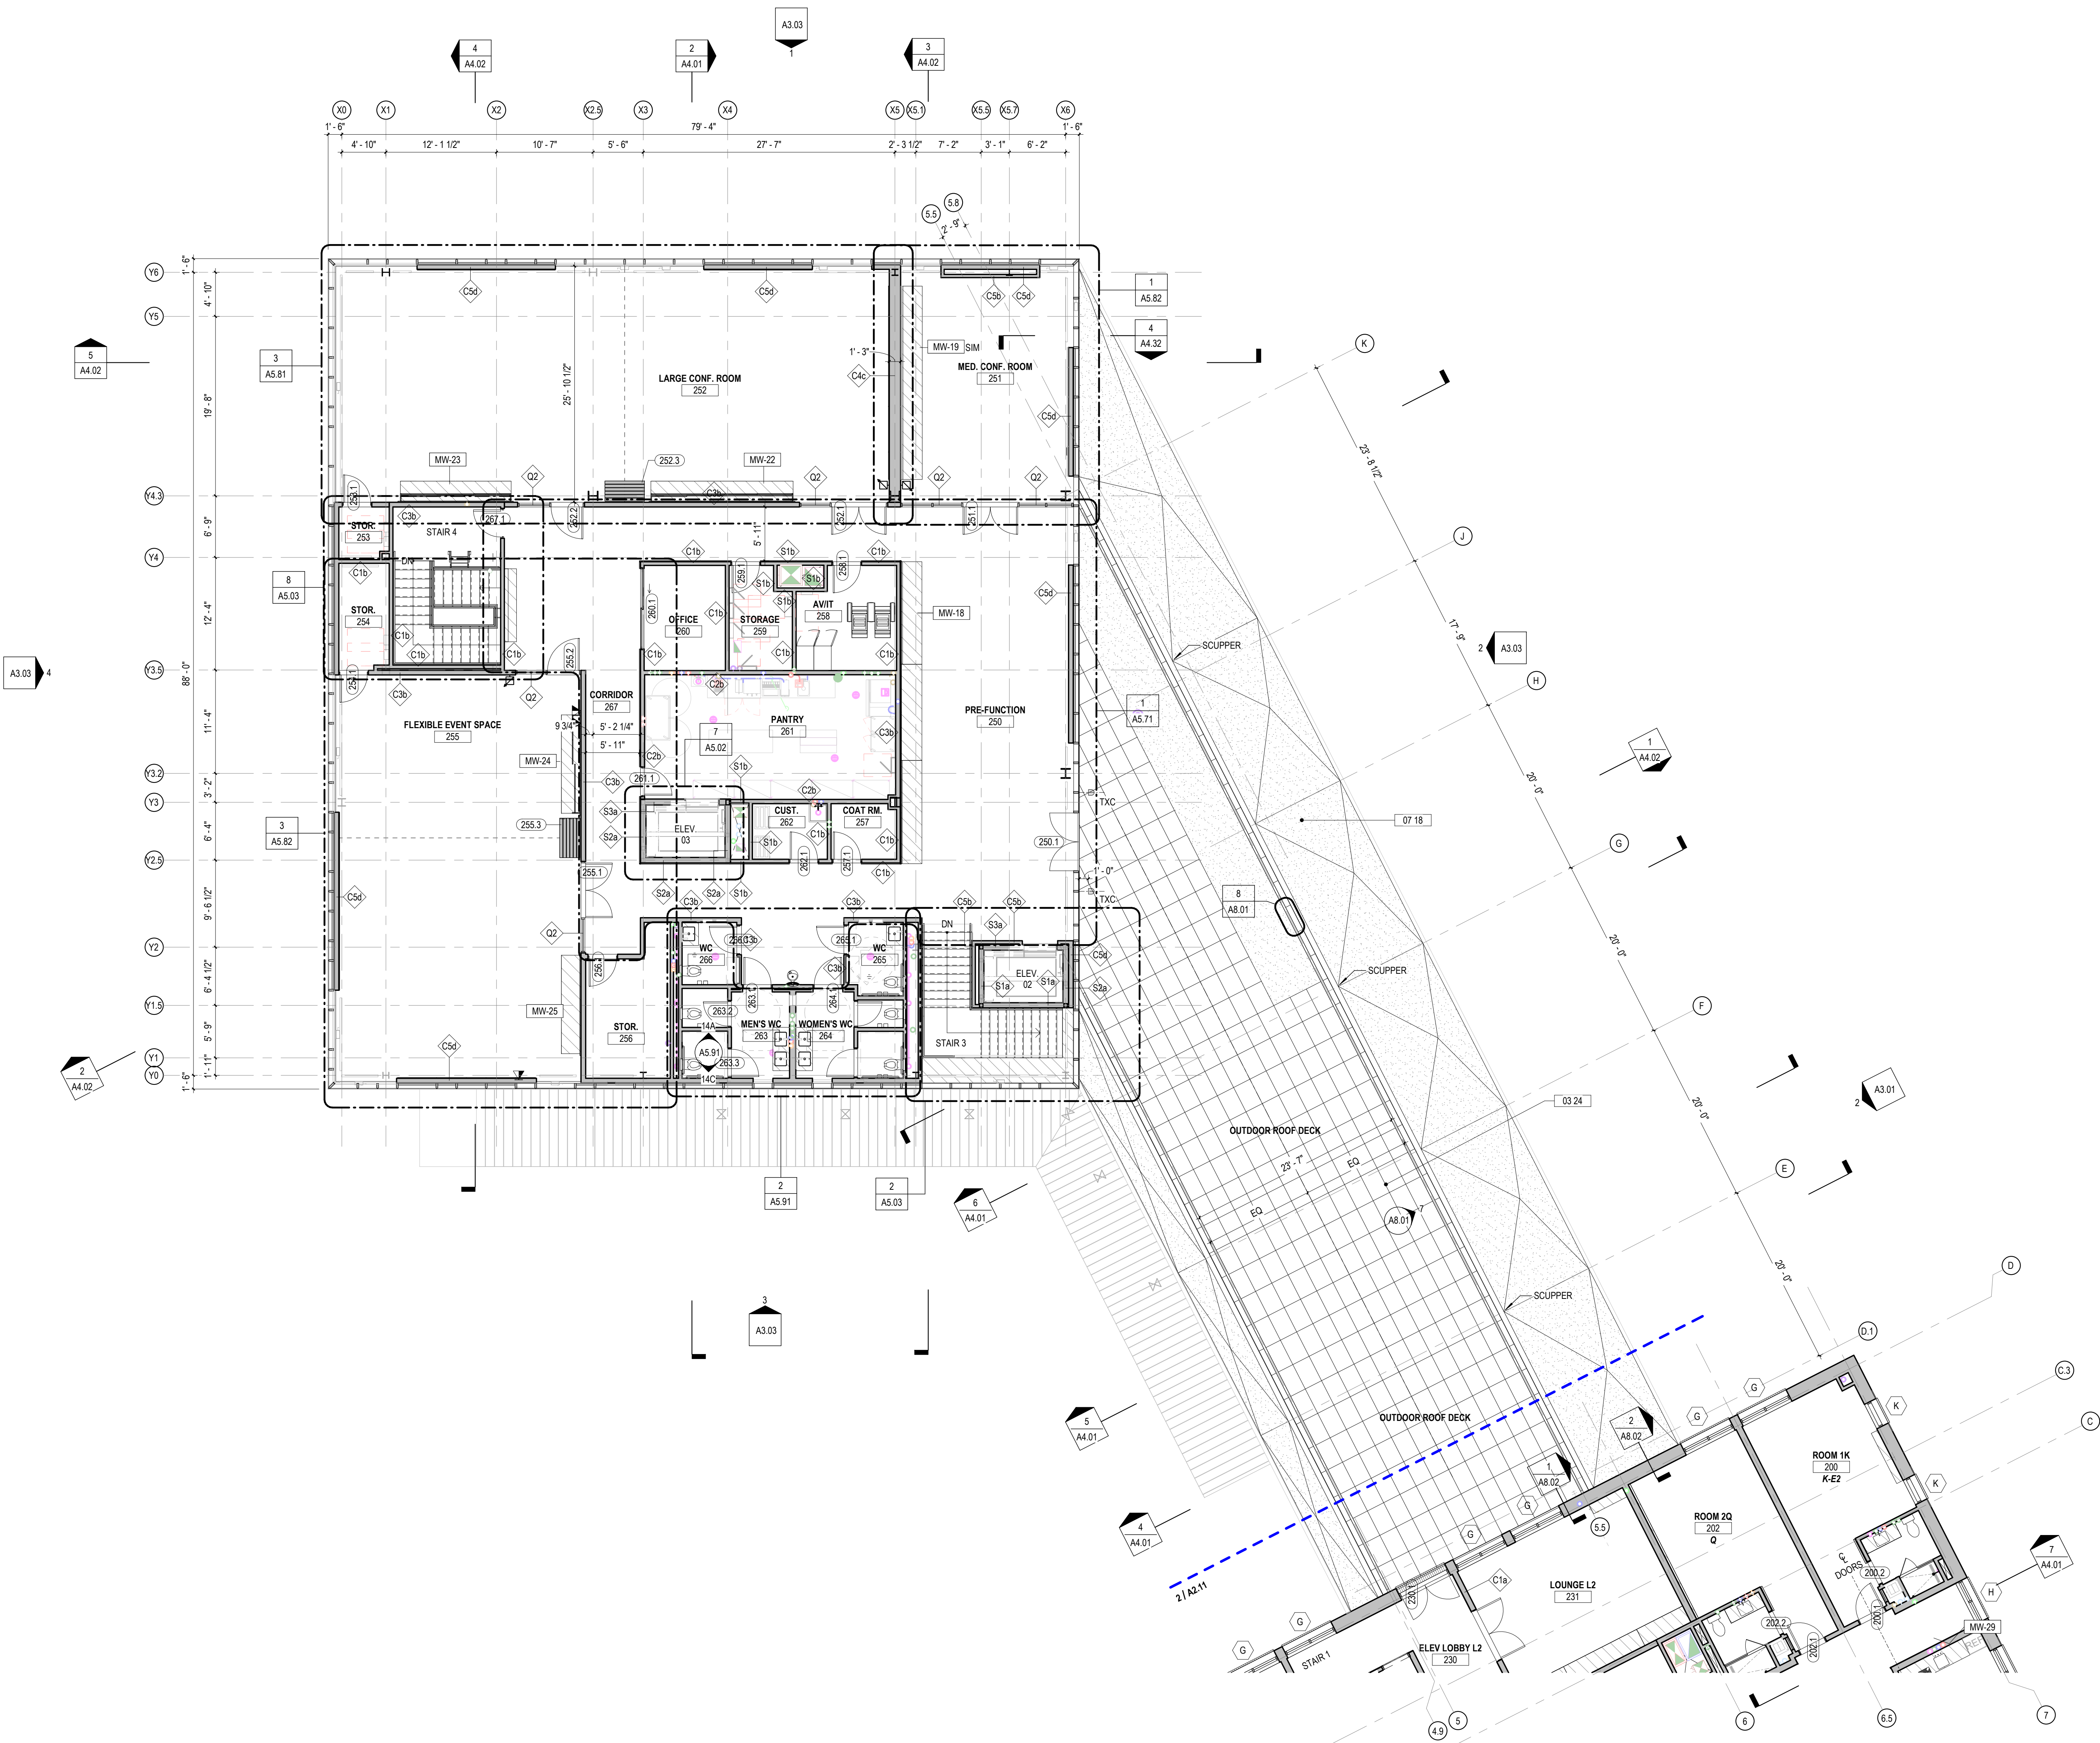

1 SECOND FLOOR PLAN - INSTITUTE
SCALE: 1/8" = 1'-0"

SHEET NOTES

- PLAN GENERAL NOTES
- A. FIRE RATED PARTITIONS AND ENCLOSURES INDICATED ON SHEET A0.05 CODE DIAGRAMS
 - B. REFERENCE WALL SECTIONS AND EXTERIOR DETAILS FOR EXTERIOR WALL CONSTRUCTION
 - C. PARTITION TYPE SHALL BE "110" UNO
 - D. ANY DISCREPANCIES IN "H" OR "V" DIMENSIONS SHALL BE BROUGHT TO THE ARCHITECT'S ATTENTION PRIOR TO CONSTRUCTION
 - E. DOOR JAMB OFFSET SHALL BE 3" MIN ON THE HINGE SIDE, UNO
 - F. PROVIDE BACKING AT LOCATIONS WITH WALL MOUNTED EQUIPMENT AND FURNITURE
 - G. ALL INTERIOR PARTITIONS SHALL BE CHALKED OUT AND REVIEWED BY THE ARCHITECT PRIOR TO CONSTRUCTION. USE ONLY BLUE CHALK.
 - H. NOTE WHERE EXPOSED CONCRETE FLOOR FINISH IS CALLED FOR TO AVOID CONSTRUCTION MARKINGS OR DAMAGE.


KEYNOTES

- 03.24 PAVERS MOUNTED ON PEDESTALS
- 07.18 GRAVEL BALLAST W/METAL EDGE AT PERIMETER

PLAN LEGEND

- WALLS
- GLAZING
- MILLWORK

Frederick Fisher & Partners reserves its common law copyright and other property rights in these plans. These plans and drawings are not to be reproduced in any form or manner whatsoever without first obtaining the express written permission and consent of Frederick Fisher & Partners, Architects, nor are they to be assigned to any third party without obtaining said written permission and consent.

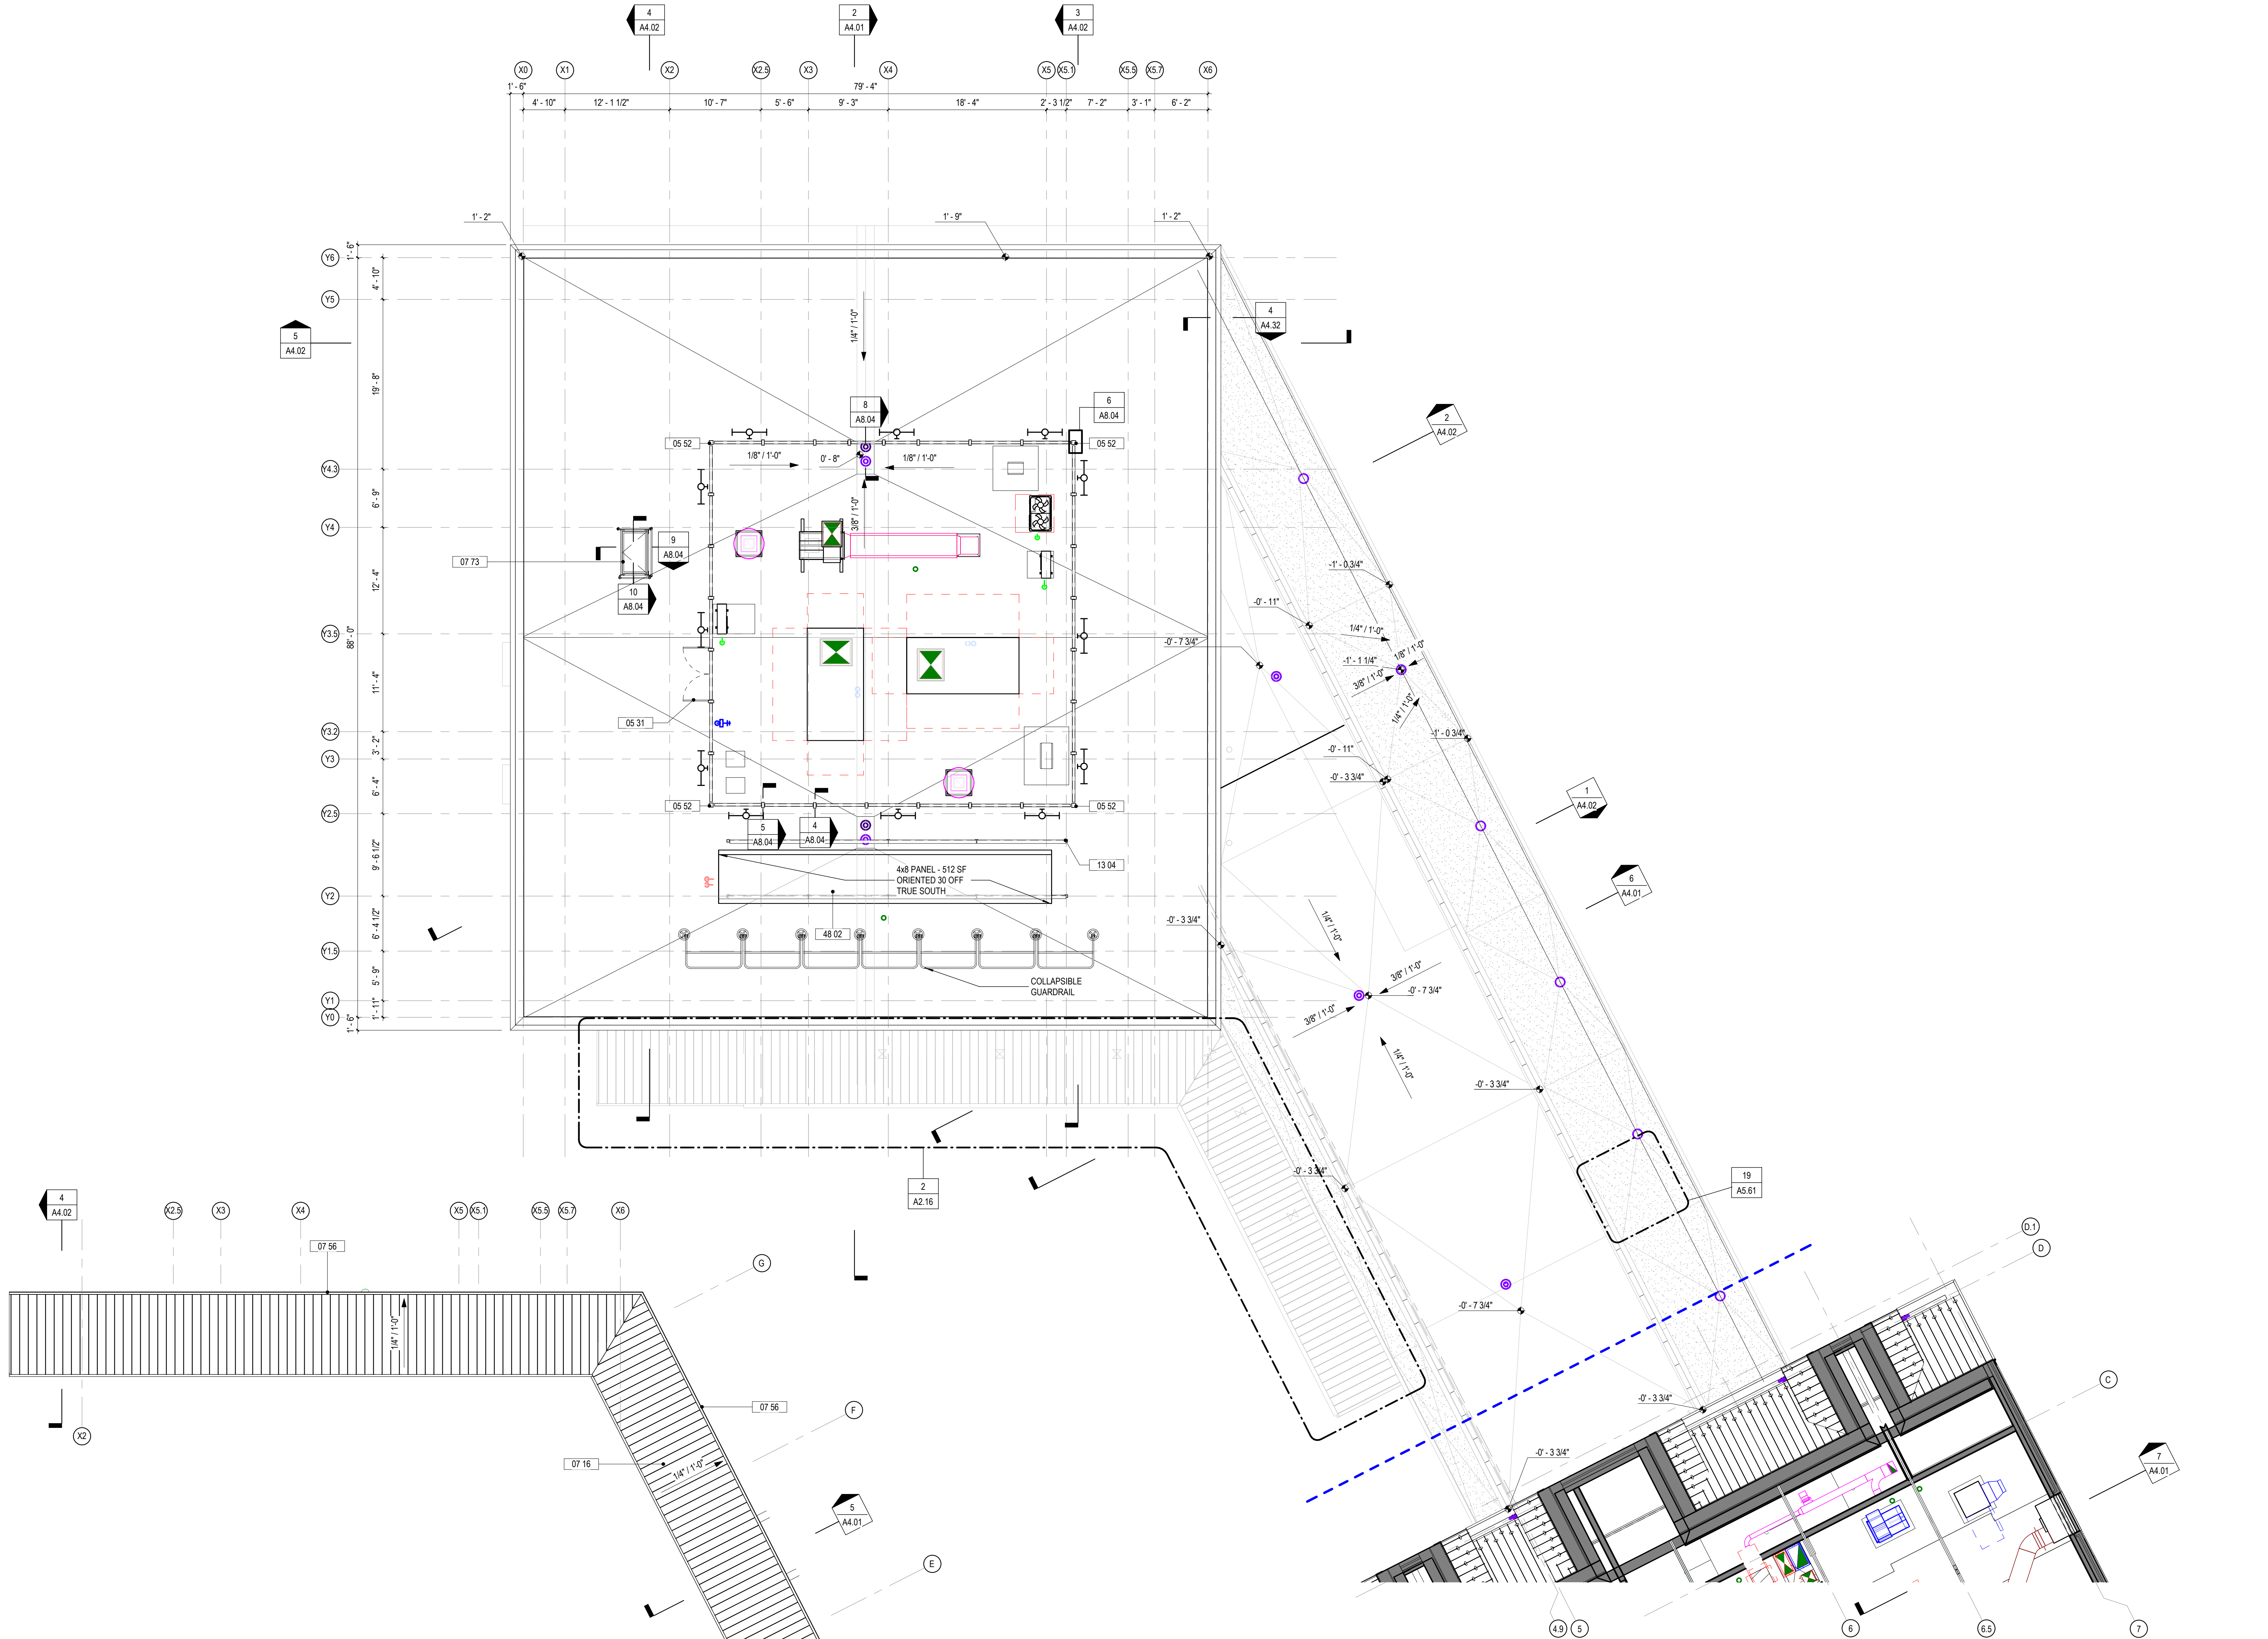

2 CANOPY ROOF PLAN
SCALE: 1/8" = 1'-0"

1 ROOF PLAN - INSTITUTE
SCALE: 1/8" = 1'-0"

SHEET NOTES

KEYNOTES

- 05 31 180 DEGREE SWING DOOR WHOLD OPEN LATCH
- 05 52 FALL PROTECTION ANCHOR
- 07 16 ATAS DUTCH STANDING SEAM METAL ROOFING ASSEMBLY
- 07 56 PERIMETER GUTTER AT BTM OF SLOPE
- 07 73 BILCO ROOF HATCH (NB-56-TB) WITH BIL-GUARD SAFETY RAILING
- 13 04 SOLAR THERMAL PANELS SUPPORTS: REF STRUCT. DWGS.
- 48 02 SOLAR THERMAL PANEL AT 40 DEGREE ANGLE BY OTHERS FASTENED TO STRUCTURAL POSTS, REF. TO STRUCTURAL

CONTRACTOR

CONSULTANT

ISSUE DATES


- 03/22/2019 100% SCHEMATIC DESIGN
- 07/26/2019 75% DESIGN DEVELOPMENT
- 09/03/2019 100% DESIGN DEVELOPMENT
- 12/13/2019 50% CONSTRUCTION DOCUMENTS
- 02/01/2020 70% CONSTRUCTION DOCUMENTS
- 05/01/2020 ISSUED FOR CONSTRUCTION
- 07/01/2020 GAP SET
- 12/16/2020 FINAL GAP SET
- 08/21/2021 BID SET

Frederick Fisher and Partners
12248 Santa Monica Blvd, Los Angeles, CA 90025 | (310) 820-6680 | info@frederickfisher.com


PARTIAL
PLAN -
INSTITUTE -
ROOF
SCALE: 1/8" = 1'-0"

A2.16

Frederick Fisher & Partners reserves its common law copyright and other property rights in these plans. These plans and drawings are not to be reproduced in any form or manner whatsoever without first obtaining the express written permission and consent of Frederick Fisher & Partners, Architects, nor are they to be assigned to any third party without obtaining said written permission and consent.

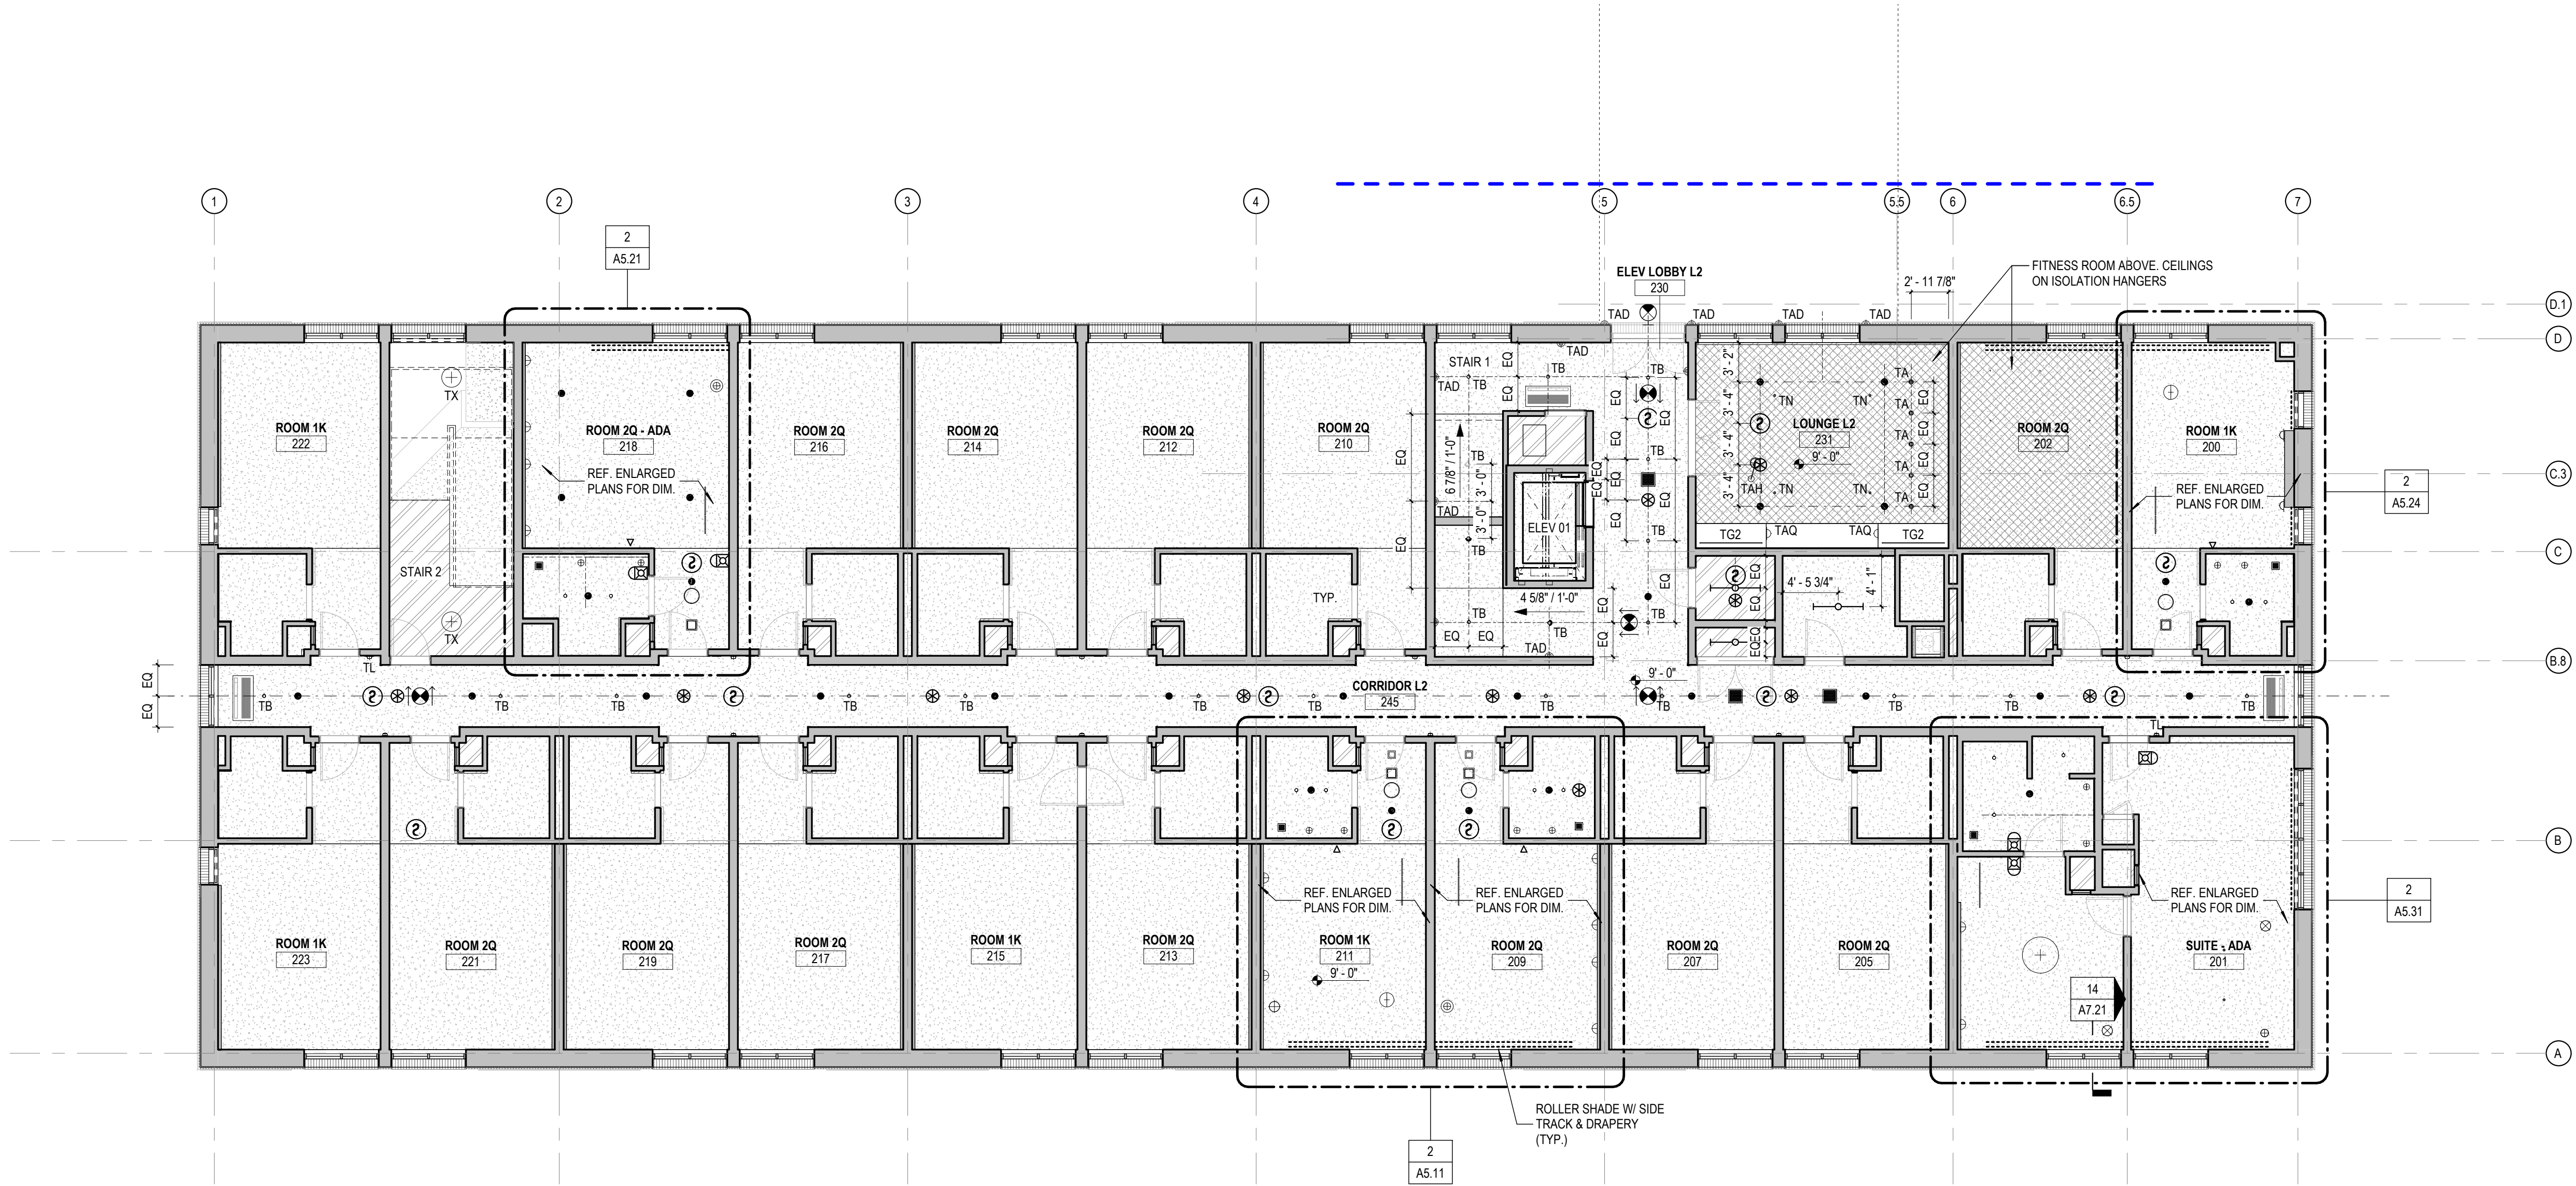

2 LEVEL 2 RCP - INN
SCALE: 1/8" = 1'-0"

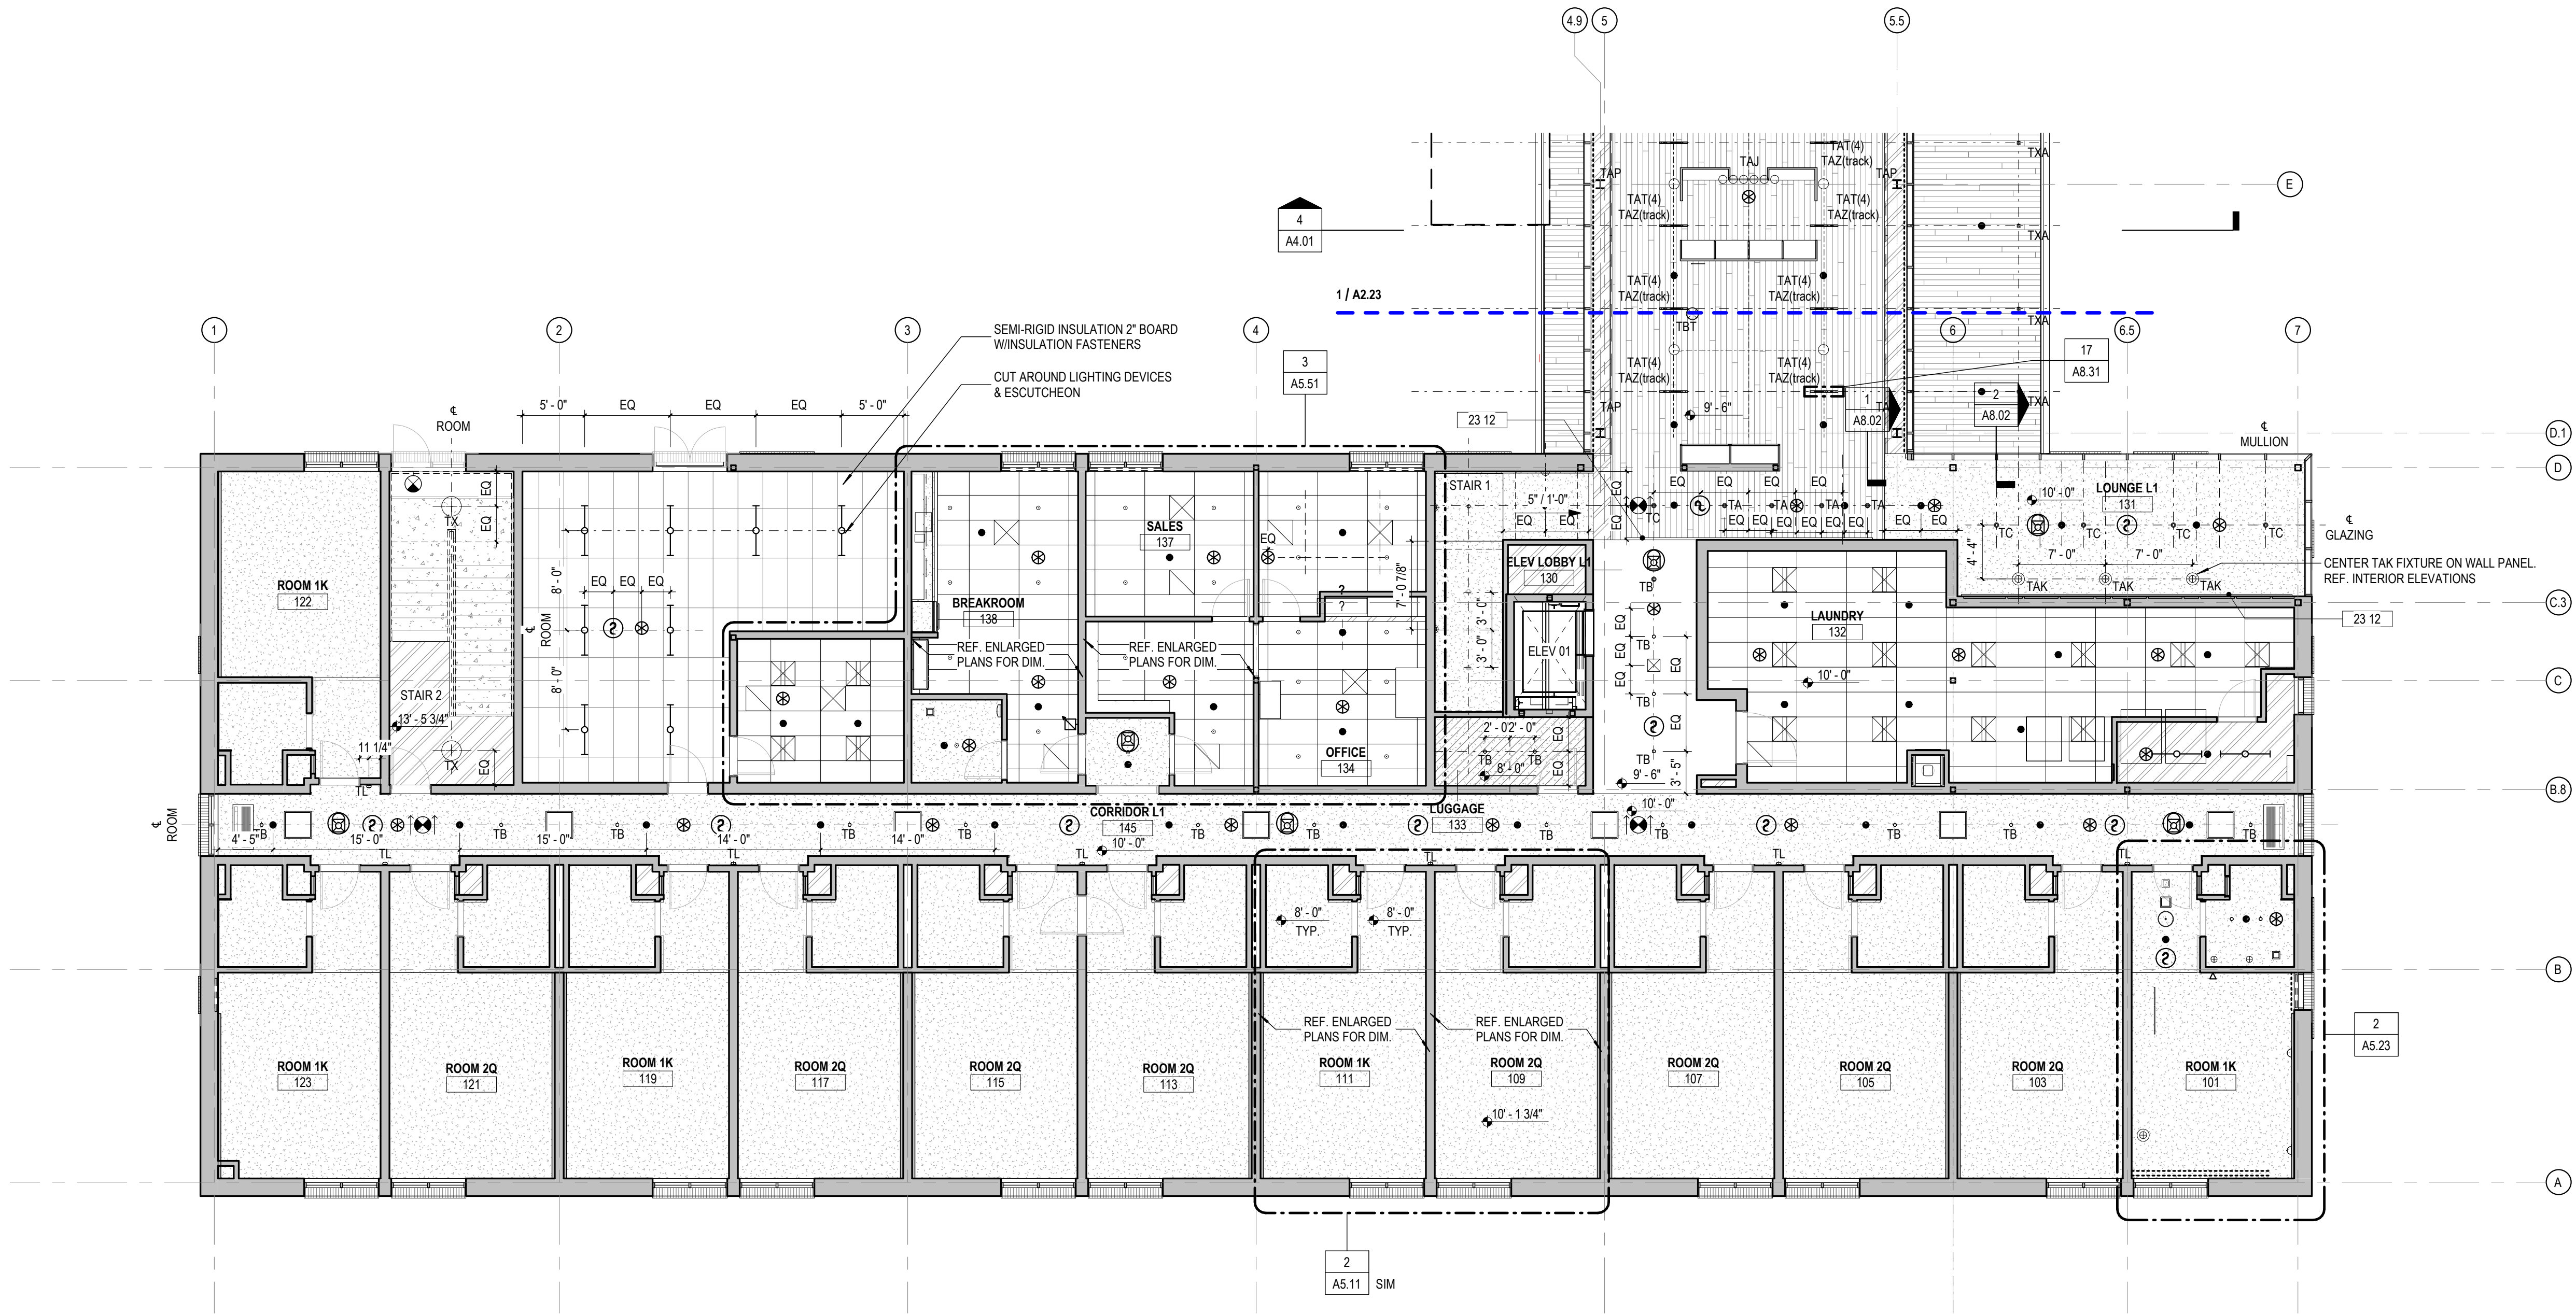

1 LEVEL 1 RCP - INN
SCALE: 1/8" = 1'-0"

SHEET NOTES

- RCP GENERAL NOTES
- A. AT EXPOSED CEILINGS, GROUP CONDUIT, PLUMBING, REFRIGERANT LINES TOGETHER FOR AN AESTHETIC APPEARANCE, TIGHT TO DECK AND PARALLEL WITH STRUCTURAL MEMBERS.
 - B. ALL CEILING PENETRATIONS TO BE ALIGNED WITHIN PATTERN OF CEILING. VERIFY ALL LAYOUTS WITH ARCHITECT PRIOR TO INSTALLATION.
 - C. ARCH. DRAWINGS GOVERN FOR LAYOUT OF FIXTURES, MECHANICAL REGISTERS, RETURN GRILLS, EXHAUST FANS, EXIT SIGNS, WIRELESS ACCESS POINTS, SENSORS, ETC.
 - D. PAINT ALL EXPOSED ITEMS INCLUDING, BUT NOT LIMITED TO DUCTWORK, PIPING, CONDUIT, AND J-BOXES AT OPEN CEILING - LOCATIONS TO MATCH STRUCTURAL DECK.
 - E. SEE ALSO INTERIOR ELEVATIONS AND INTERIOR DETAILS FOR WINDOW SHADE MOUNTING LOCATIONS.
 - F. CEILING TILE GRIDS SHALL BE CENTERED ON ROOM UNO.
 - G. AVOID SMALL LAY-IN CEILING TILE SECTIONS LESS THAN 4".
 - H. REF. ELECTRICAL PLANS FOR ADDITIONAL FIXTURE INFORMATION AND EMERGENCY LIGHTING.
 - I. COORDINATE ALL CEILING PENETRATIONS IN WOOD CEILINGS TO BE WITHIN PATTERN OF WOOD CEILING. VERIFY ALL LAYOUTS WITH ARCHITECT PRIOR TO INSTALLATION.
 - J. GENERAL CONTRACTOR IS RESPONSIBLE FOR COORDINATION AND LOCATION OF ELECTRICAL DEVICES, FIXTURES, ETC. NOTIFY ARCHITECT OF ANY CONFLICTS.

KEYNOTES

23 12 2" PLENUM RETURN AIR REVEAL IN GYP. REF. DTL 17/A8.31


RCP LEGEND

- GYP. BOARD CEILING
- FIRE RATED GYP. BOARD CEILING
- 2-LAYERS GYP. BOARD ON ISOLATION HANGERS
- EXPOSED CONSTRUCTION PAINTED
- ACOUSTIC CEILING TILE
- SEMI-RIGID INSULATION BOARD
- FIBERGLASS REINFORCED PLASTIC
- PAINTED METAL
- INTERIOR GRADE WOOD
- EXTERIOR GRADE WOOD
- SPRINKLER HEAD
- SMOKE ALARM
- VACUUM SENSOR
- ROLLER SHADES
- CURTAIN TRACK
- CEILING ACCESS PANEL


LIGHTING LEGEND

- TA - WALLWASH
- TB - RECESSED DOWNLIGHT
- TC - RECESSED DOWNLIGHT
- TD - RECESSED DOWNLIGHT
- TG - UNDER CABINET LIGHTING SNUG
- TG-1 - UNDER CABINET LIGHTING
- TG-2 - LOUNGE SHELF LIGHTING
- TK - SUITE CLOSET LIGHTING
- TK-1 - SUITE CLOSET LIGHTING
- TL - WALL MOUNT SCONCE
- TM - COVE UPLIGHT
- TN - RECESSED MICRO DOWNLIGHT
- TU - DECORATIVE SURFACE MOUNT
- TW - BAR DECORATIVE PENDANT
- TX - STAIR SURFACE MOUNT PENDANT
- TY - PERIMETER RECESSED LINEAR
- TZ - RECESSED LED
- TAT - ADJUSTABLE TRACK DOWNLIGHT
- TAP - RECESSED PERIMETER LINEAR
- TAC - SCONCE (BED)
- TAD - DECORATIVE PENDANT (ENTRY)
- TAF - PERIMETER RECESSED LINEAR
- TAH - LOBBY FLOOR LAMP
- TAM - DECORATIVE PENDANT
- TAO - DECORATIVE SCONCE
- TAR - RECESSED MICRO DOWNLIGHT
- TAV - SURFACE MOUNTED LINEAR
- TAW - RECESSED LINEAR
- TAZ-1 - RECESSED LINEAR COUNTER
- TBA - SURFACE MOUNTED DOWNLIGHT
- TBB - RECESSED ADJUSTABLE DOWNLIGHT
- TBC - DECORATIVE SCONCE
- TBE - DECORATIVE FLOOR LAMP
- TBF - DECORATIVE PENDANT LIGHT
- TBG - SURF MOUNT DECORATIVE DOWNLIGHT
- TBH - DECORATIVE PENDANT
- TBJ - KITCHEN UNDER CABINET LIGHTING
- TBK - SURFACE MOUNTED LINEAR GRAZER
- TBL - MILLWORK MOUNTED LED STRIP
- TBN - DECORATIVE SCONCE
- TBP - DECORATIVE SCONCE
- TBS - DECORATIVE TABLE LAMP
- TXA - CANOPY ADJUSTABLE DOWNLIGHT
- TXC - BOLLARD
- TXD - TREE UPLIGHT
- TXE - DECORATIVE POLE
- TXH - HANDRAIL LIGHT

Frederick Fisher & Partners reserves its common law copyright and other property rights in these plans. These plans and drawings are not to be reproduced in any form or manner whatsoever without first obtaining the express written permission and consent of Frederick Fisher & Partners, Architects, nor are they to be assigned to any third party without obtaining said written permission and consent.

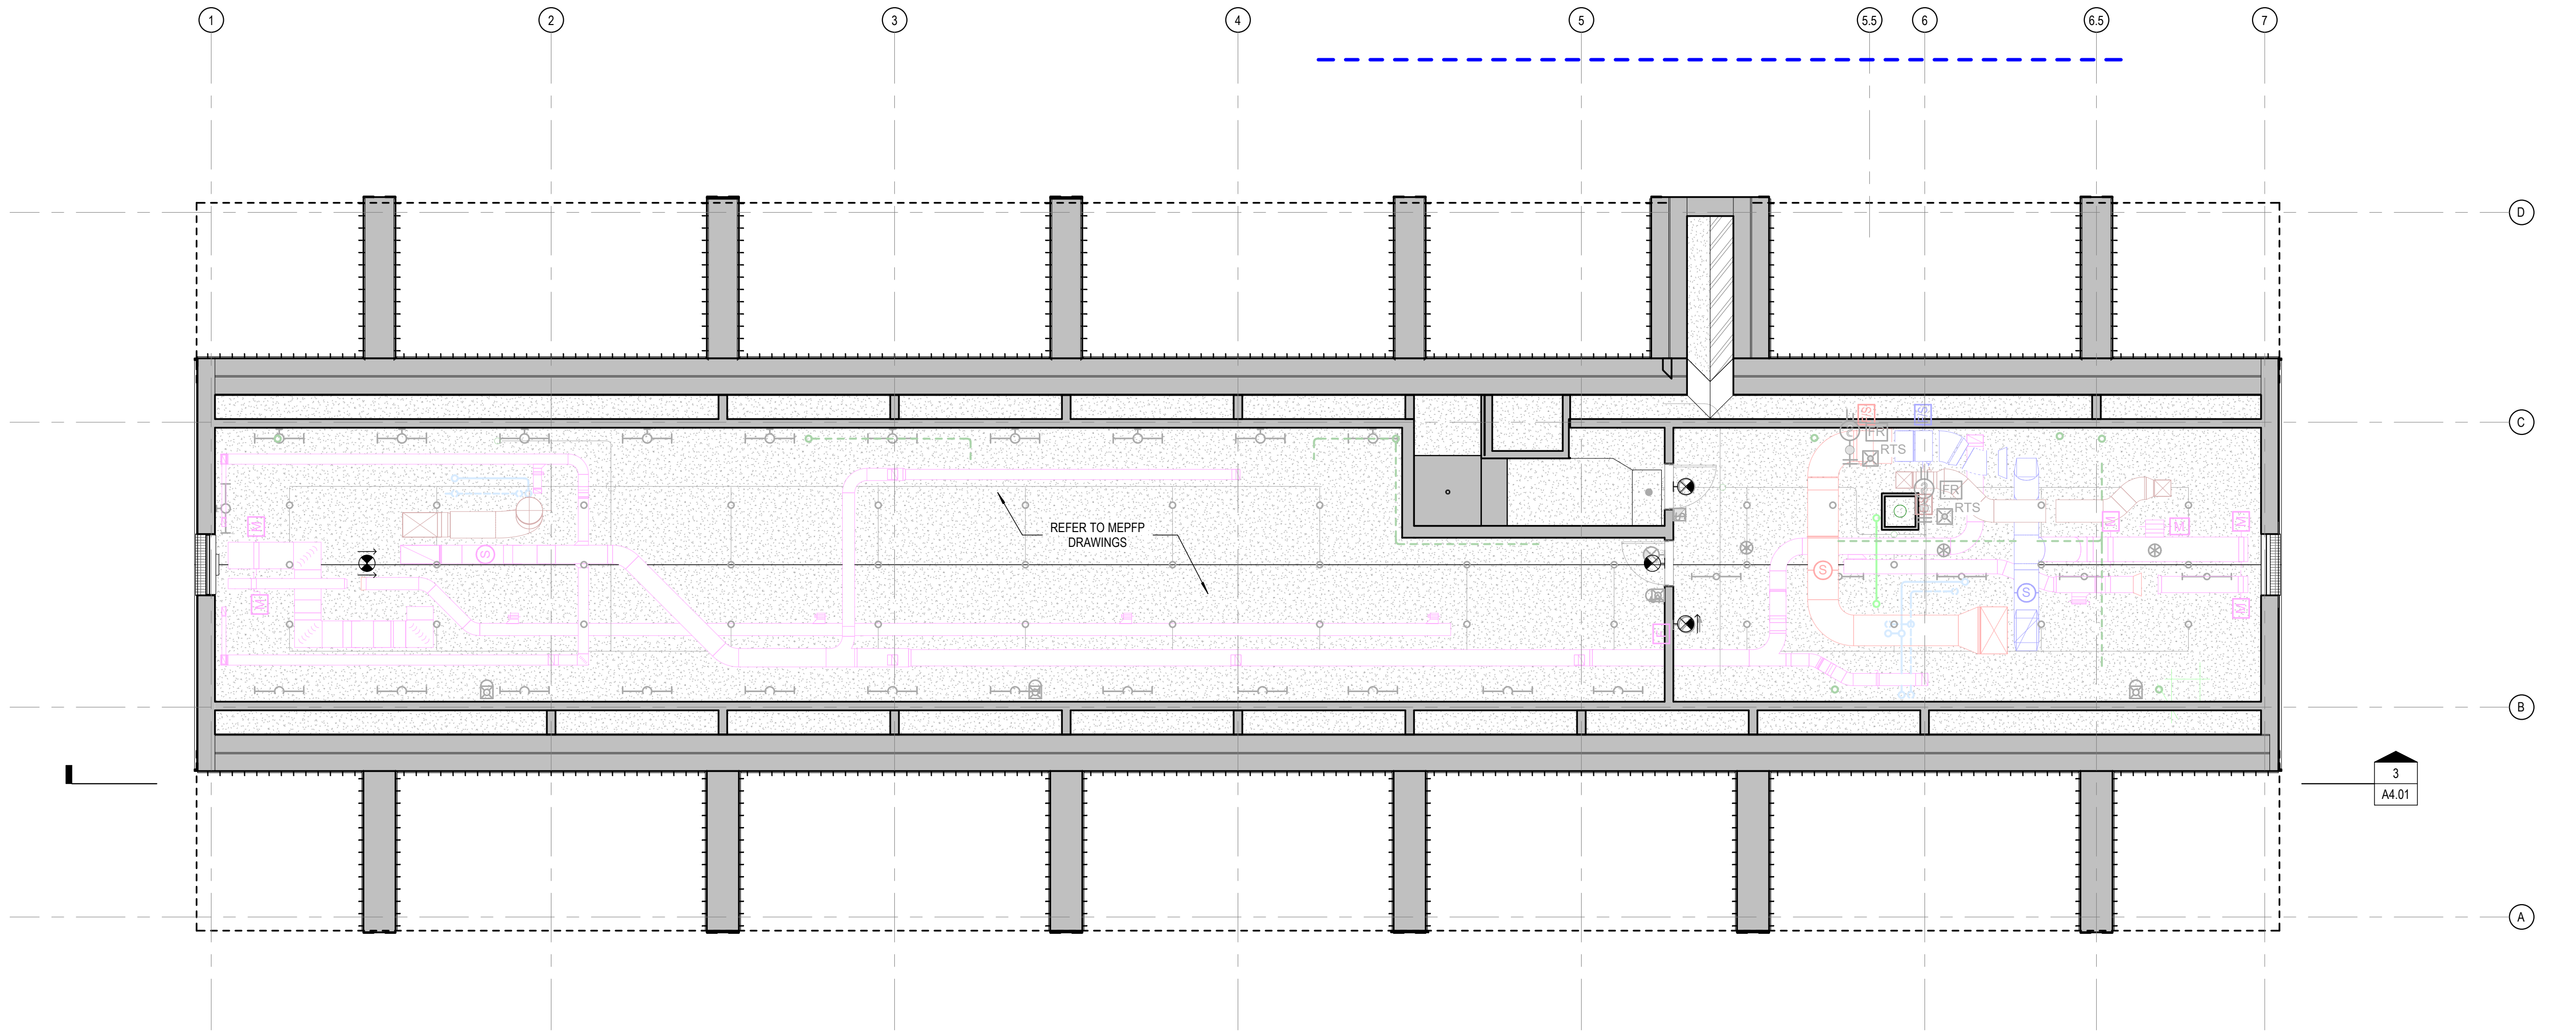

2 MECH. PENTHOUSE RCP
SCALE: 1/8" = 1'-0"

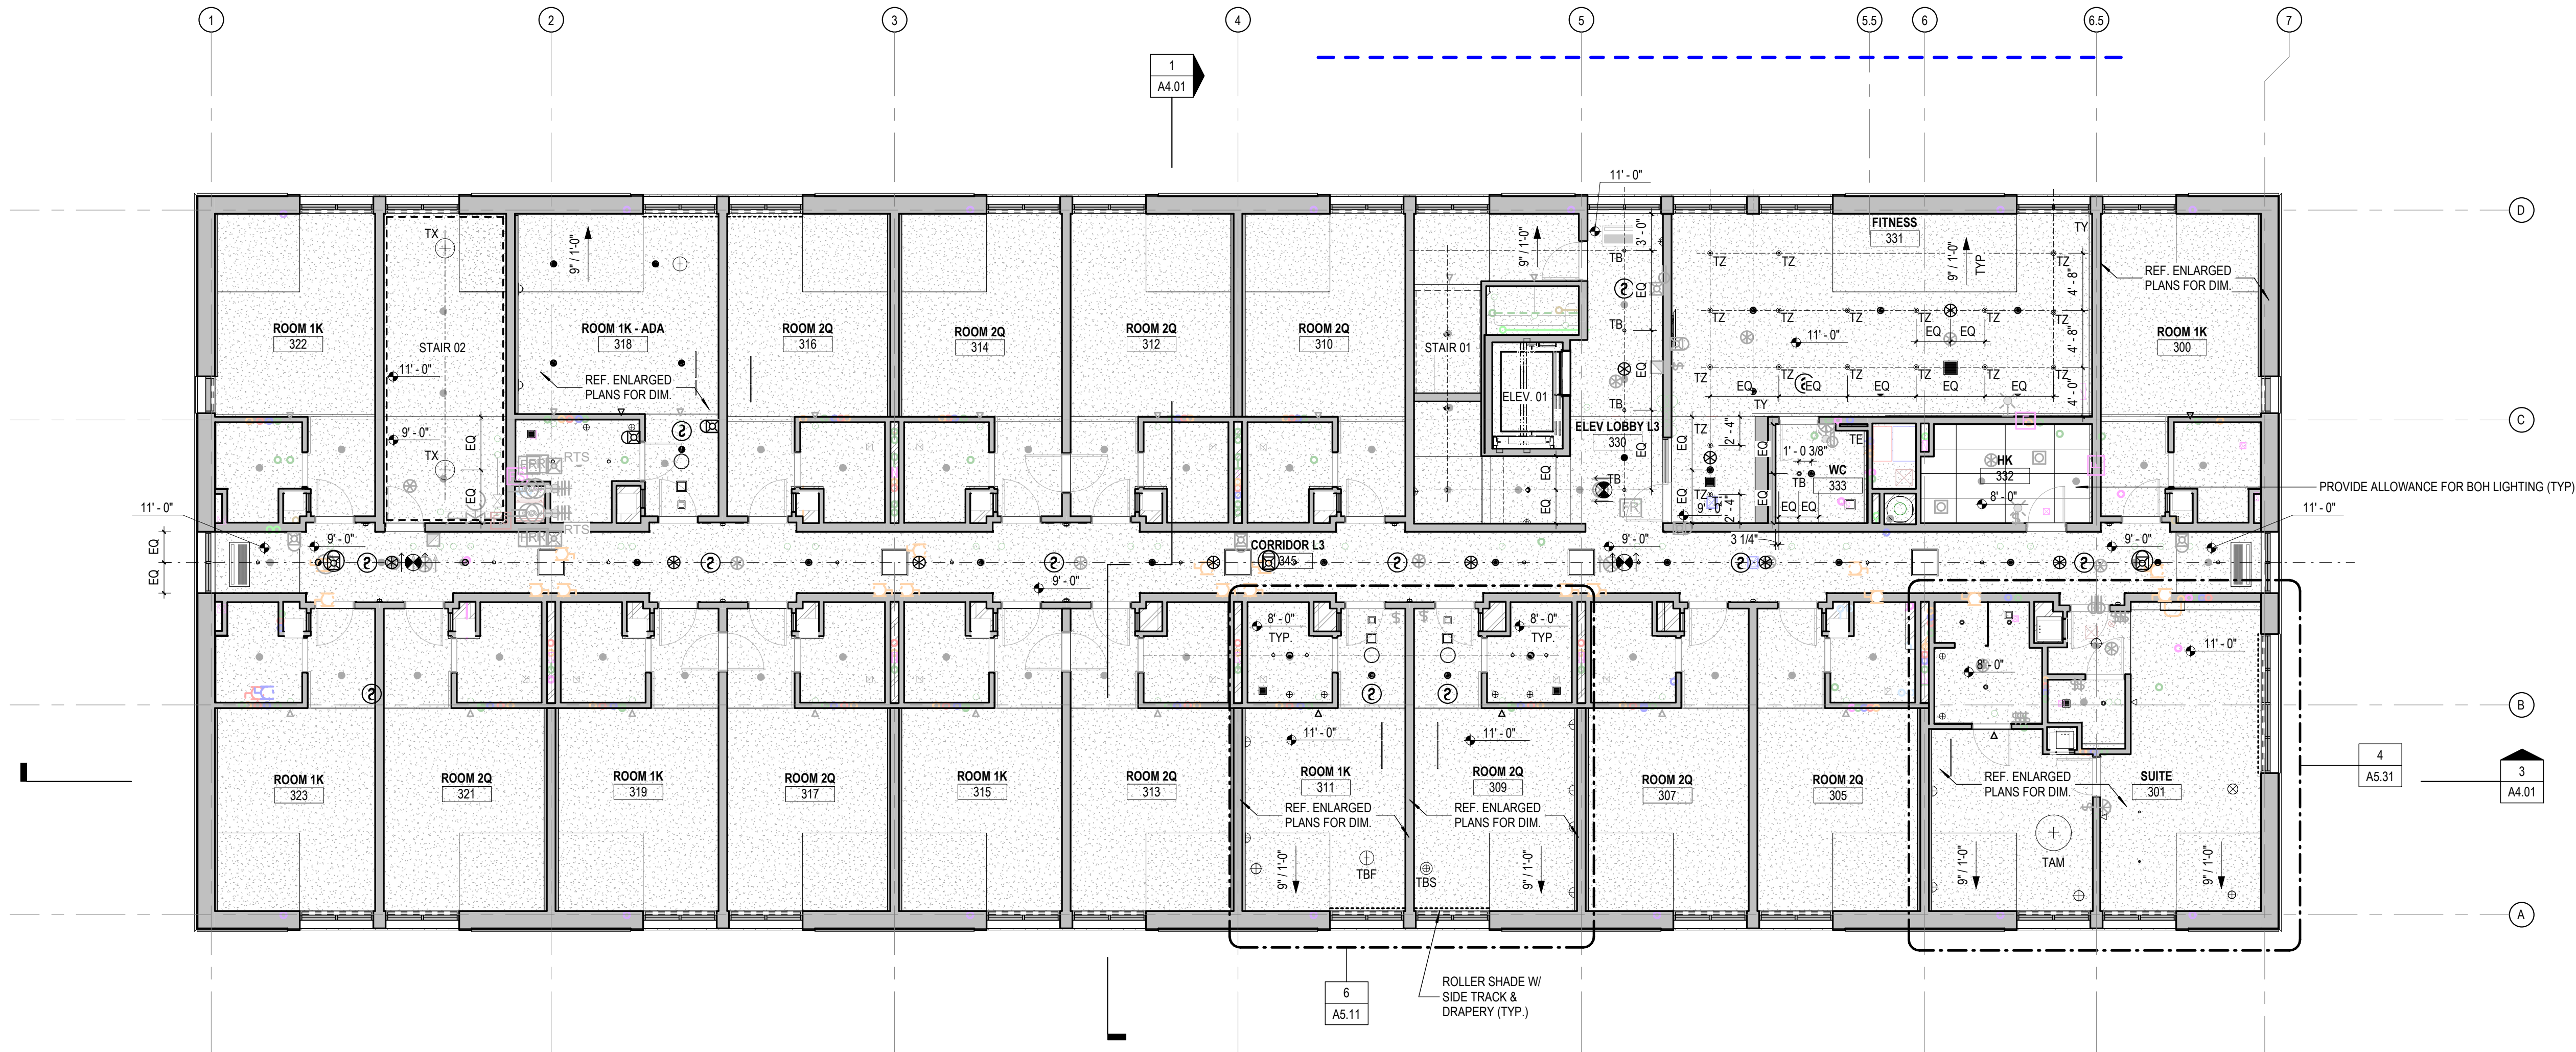

1 LEVEL 3 RCP - INN
SCALE: 1/8" = 1'-0"

SHEET NOTES

- RCP GENERAL NOTES
- A. AT EXPOSED CEILINGS, GROUP CONDUIT, PLUMBING, REFRIGERANT LINES TOGETHER FOR AN AESTHETIC APPEARANCE, TIGHT TO DECK AND PARALLEL WITH STRUCTURAL MEMBERS.
 - B. ALL CEILING PENETRATIONS TO BE ALIGNED WITHIN PATTERN OF CEILING. VERIFY ALL LAYOUTS WITH ARCHITECT PRIOR TO INSTALLATION.
 - C. ARCH. DRAWINGS GOVERN FOR LAYOUT OF FIXTURES, MECHANICAL REGISTERS, RETURN GRILLS, EXHAUST FANS, EXIT SIGNS, WIRELESS ACCESS POINTS, SENSORS, ETC.
 - D. PAINT ALL EXPOSED ITEMS INCLUDING, BUT NOT LIMITED TO DUCTWORK, PIPING, CONDUIT, AND J-BOXES AT OPEN CEILING LOCATIONS TO MATCH STRUCTURAL DECK.
 - E. SEE ALSO INTERIOR ELEVATIONS AND INTERIOR DETAILS FOR WINDOW SHADE MOUNTING LOCATIONS.
 - F. CEILING TILE GRIDS SHALL BE CENTERED ON ROOM UNO.
 - G. AVOID SMALL LAY-IN CEILING TILE SECTIONS LESS THAN 4".
 - H. REF. ELECTRICAL PLANS FOR ADDITIONAL FIXTURE INFORMATION AND EMERGENCY LIGHTING.
 - I. COORDINATE ALL CEILING PENETRATIONS IN WOOD CEILINGS TO BE WITHIN PATTERN OF WOOD CEILING. VERIFY ALL LAYOUTS WITH ARCHITECT PRIOR TO INSTALLATION.
 - J. GENERAL CONTRACTOR IS RESPONSIBLE FOR COORDINATION AND LOCATION OF ELECTRICAL DEVICES, FIXTURES, ETC. NOTIFY ARCHITECT OF ANY CONFLICTS.

KEYNOTES


RCP LEGEND

- GYP. BOARD CEILING
- FIRE RATED GYP. BOARD CEILING
- 2-LAYERS GYP. BOARD ON ISOLATION HANGERS
- EXPOSED CONSTRUCTION PAINTED
- ACOUSTIC CEILING TILE
- SEMI-RIGID INSULATION BOARD
- FIBERGLASS REINFORCED PLASTIC
- PAINTED METAL
- INTERIOR GRADE WOOD
- EXTERIOR GRADE WOOD
- SPRINKLER HEAD
- SMOKE ALARM
- VACUUM SENSOR
- ROLLER SHADES
- CURTAIN TRACK
- CEILING ACCESS PANEL

LIGHTING LEGEND

- TA - WALLWASH
- TB - RECESSED DOWNLIGHT
- TC - RECESSED DOWNLIGHT
- TD - RECESSED DOWNLIGHT
- TG - UNDER CABINET LIGHTING SNUG
- TG-1 - UNDER CABINET LIGHTING
- TG-2 - LOUNGE SHELF LIGHTING
- TK - SUITE CLOSET LIGHTING
- TK-1 - SUITE CLOSET LIGHTING
- TL - WALL MOUNT SCONCE
- TM - COVE UPLIGHT
- TN - RECESSED MICRO DOWNLIGHT
- TU - DECORATIVE SURFACE MOUNT
- TW - BAR DECORATIVE PENDANT
- TX - STAIR SURFACE MOUNT PENDANT
- TY - PERIMETER RECESSED LINEAR
- TZ - RECESSED LED
- TAT - ADJUSTABLE TRACK DOWNLIGHT
- TAP - RECESSED PERIMETER LINEAR
- TAC - SCONCE (BED)
- TAD - DECORATIVE PENDANT (ENTRY)
- TAF - PERIMETER RECESSED LINEAR
- TAH - LOBBY FLOOR LAMP
- TAM - DECORATIVE PENDANT
- TAO - DECORATIVE SCONCE
- TAR - RECESSED MICRO DOWNLIGHT
- TAV - SURFACE MOUNTED LINEAR
- TAW - RECESSED LINEAR
- TAZ-1 - RECESSED LINEAR COUNTER
- TBA - SURFACE MOUNTED DOWNLIGHT
- TBB - RECESSED ADJUSTABLE DOWNLIGHT
- TBC - DECORATIVE SCONCE
- TBE - DECORATIVE FLOOR LAMP
- TBF - DECORATIVE PENDANT LIGHT
- TBG - SURF MOUNT DECORATIVE DOWNLIGHT
- TBH - DECORATIVE PENDANT
- TBJ - KITCHEN UNDER CABINET LIGHTING
- TBK - SURFACE MOUNTED LINEAR GRAZER
- TBL - MILLWORK MOUNTED LED STRIP
- TBN - DECORATIVE SCONCE
- TBP - DECORATIVE SCONCE
- TBS - DECORATIVE TABLE LAMP
- TXA - CANOPY ADJUSTABLE DOWNLIGHT
- TXC - BOLLARD
- TXD - TREE UPLIGHT
- TXE - DECORATIVE POLE
- TXH - HANDRAIL LIGHT

Frederick Fisher & Partners reserves its common law copyright and other property rights in these plans. These plans and drawings are not to be reproduced in any form or manner whatsoever without first obtaining the express written permission and consent of Frederick Fisher & Partners, Architects, nor are they to be assigned to any third party without obtaining said written permission and consent.

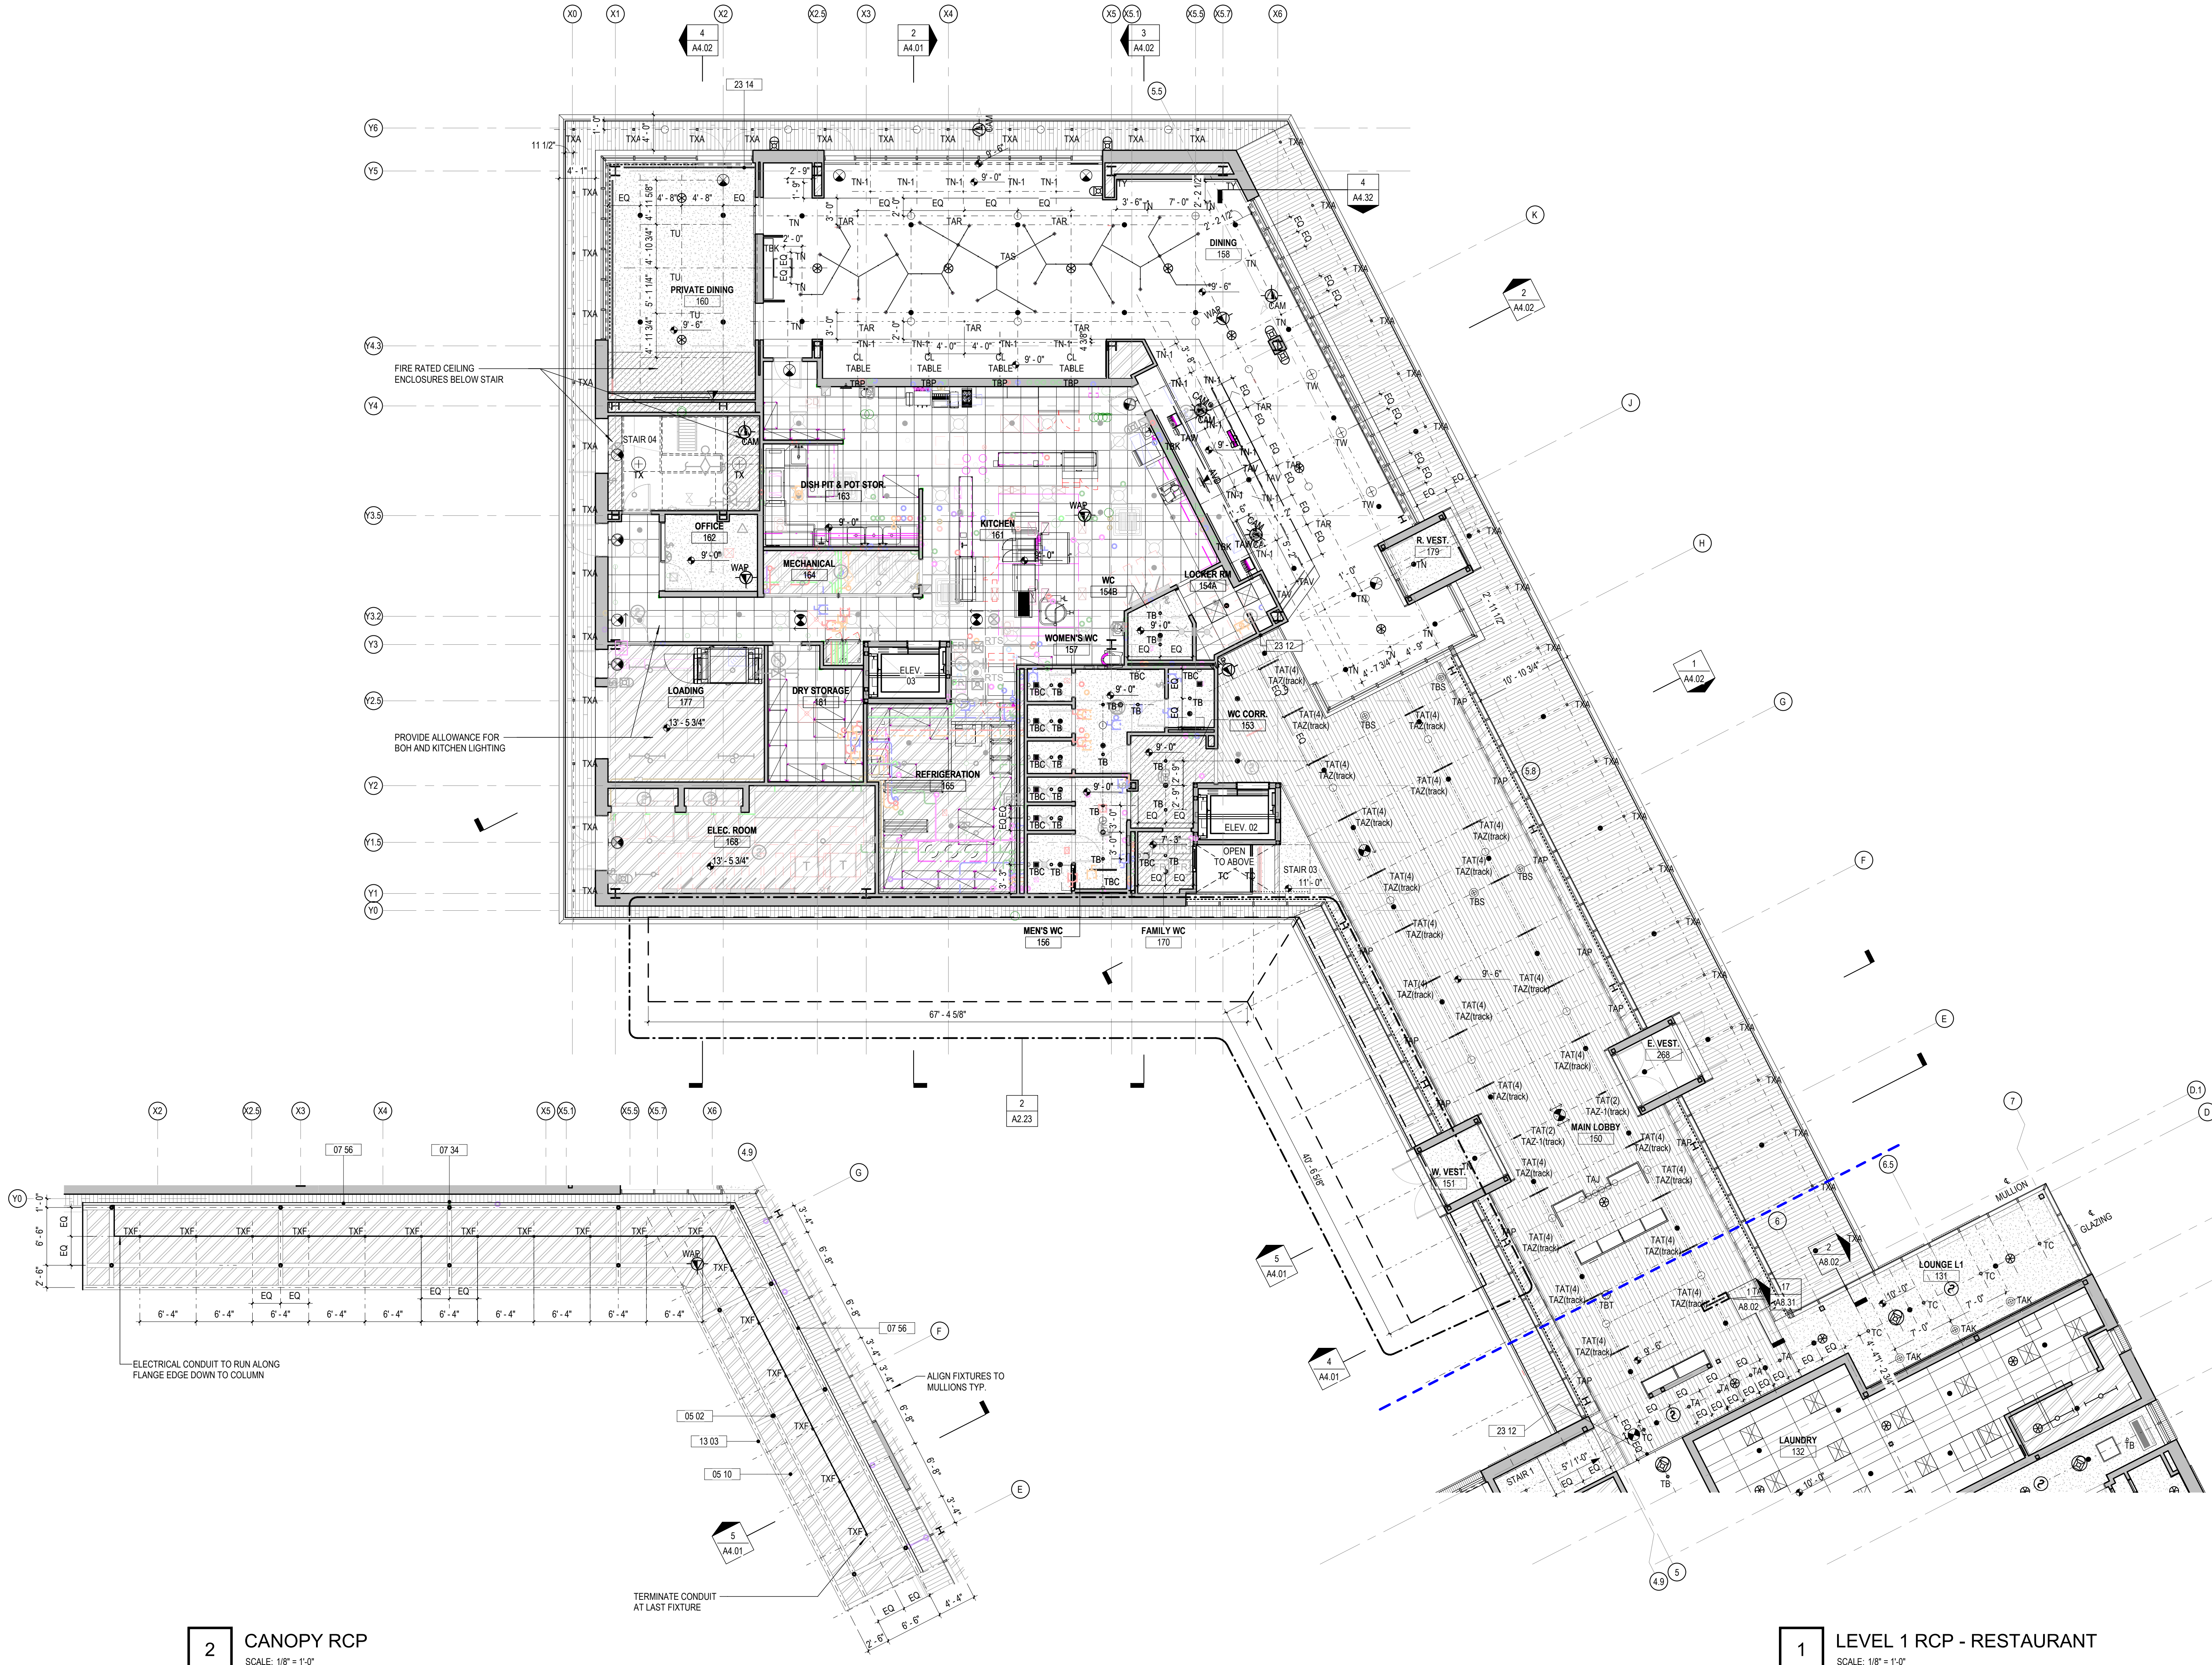

2 CANOPY RCP
SCALE: 1/8" = 1'-0"

1 LEVEL 1 RCP - RESTAURANT
SCALE: 1/8" = 1'-0"

SHEET NOTES

- RCP GENERAL NOTES
- A. AT EXPOSED CEILINGS, GROUP CONDUIT, PLUMBING, REFRIGERANT LINES TOGETHER FOR AN AESTHETIC APPEARANCE, TIGHT TO DECK AND PARALLEL WITH STRUCTURAL MEMBERS.
 - B. ALL CEILING PENETRATIONS TO BE ALIGNED WITHIN PATTERN OF CEILING. VERIFY ALL LAYOUTS WITH ARCHITECT PRIOR TO INSTALLATION.
 - C. ARCH. DRAWINGS GOVERN FOR LAYOUT OF FIXTURES, MECHANICAL REGISTERS, RETURN GRILLS, EXHAUST FANS, EXIT SIGNS, WIRELESS ACCESS POINTS, SENSORS, ETC.
 - D. PAINT ALL EXPOSED ITEMS INCLUDING, BUT NOT LIMITED TO DUCTWORK, PIPING, CONDUIT, AND J-BOXES AT OPEN CEILING. LOCATIONS TO MATCH STRUCTURAL DECK.
 - E. SEE ALSO INTERIOR ELEVATIONS AND INTERIOR DETAILS FOR WINDOW SHADE MOUNTING LOCATIONS.
 - F. CEILING TILE GRIDS SHALL BE CENTERED ON ROOM UNO.
 - G. AVOID SMALL LAY-IN CEILING TILE SECTIONS LESS THAN 4".
 - H. REF. ELECTRICAL PLANS FOR ADDITIONAL FIXTURE INFORMATION AND EMERGENCY LIGHTING.
 - I. COORDINATE ALL CEILING PENETRATIONS IN WOOD CEILINGS TO BE WITHIN PATTERN OF WOOD CEILING. VERIFY ALL LAYOUTS WITH ARCHITECT PRIOR TO INSTALLATION.
 - J. GENERAL CONTRACTOR IS RESPONSIBLE FOR COORDINATION AND LOCATION OF ELECTRICAL DEVICES, FIXTURES, ETC. NOTIFY ARCHITECT OF ANY CONFLICTS.

KEYNOTES

- 05 02 STEEL COLUMN, REF. STRUCT.
- 06 10 METAL DECK
- 07 34 DOWNSPOUT
- 07 56 PERIMETER GUTTER AT BTM OF SLOPE
- 13 03 CANOPY
- 23 12 2" PLENUM RETURN AIR REVEAL IN GYP. REF. DTL 17/A8.31
- 23 14 INACTIVE LINEAR DIFFUSER


RCP LEGEND

- GYP. BOARD CEILING
- FIRE RATED GYP. BOARD CEILING
- 2-LAYERS GYP. BOARD ON ISOLATION HANGERS
- EXPOSED CONSTRUCTION PAINTED
- ACOUSTIC CEILING TILE
- SEM-RIGID INSULATION BOARD
- FIBERGLASS REINFORCED PLASTIC
- PAINTED METAL
- INTERIOR GRADE WOOD
- EXTERIOR GRADE WOOD
- SPRINKLER HEAD
- SMOKE ALARM
- VACANCY SENSOR
- ROLLER SHADES
- CURTAIN TRACK
- CEILING ACCESS PANEL

LIGHTING LEGEND

- TA - WALLWASH
- TB - RECESSED DOWNLIGHT
- TC - RECESSED DOWNLIGHT
- TD - RECESSED DOWNLIGHT
- TG - UNDER CABINET LIGHTING SNUG
- TG-1 - UNDER CABINET LIGHTING
- TG-2 - LOUNGE SHELF LIGHTING
- TK - SUITE CLOSET LIGHTING
- TK-1 - SUITE CLOSET LIGHTING
- TL - WALL MOUNT SCONCE
- TM - COVE UPLIGHT
- TN - RECESSED MICRO DOWNLIGHT
- TU - DECORATIVE SURFACE MOUNT
- TW - BAR DECORATIVE PENDANT
- TX - STAR SURFACE MOUNT PENDANT
- TY - PERIMETER RECESSED LINEAR
- TZ - RECESSED LED
- TAT - ADJUSTABLE TRACK DOWNLIGHT
- TAP - RECESSED PERIMETER LINEAR
- TAC - SCONCE (BED)
- TAD - DECORATIVE PENDANT (ENTRY)
- TAF - PERIMETER RECESSED LINEAR
- TAH - LOBBY FLOOR LAMP
- TAM - DECORATIVE PENDANT
- TAO - DECORATIVE SCONCE
- TAR - RECESSED MICRO DOWNLIGHT
- TAV - SURFACE MOUNTED LINEAR
- TAW - RECESSED LINEAR
- TAZ-1 - RECESSED LINEAR COUNTER
- TBA - SURFACE MOUNTED DOWNLIGHT
- TBB - RECESSED ADJUSTABLE DOWNLIGHT
- TBC - DECORATIVE SCONCE
- TBE - DECORATIVE FLOOR LAMP
- TBF - DECORATIVE PENDANT LIGHT
- TBG - SURF MOUNT DECORATIVE DOWNLIGHT
- TBH - DECORATIVE PENDANT
- TBJ - KITCHEN UNDER CABINET LIGHTING
- TBK - SURFACE MOUNTED LINEAR GRAZER
- TBL - MILLWORK MOUNTED LED STRIP
- TBN - DECORATIVE SCONCE
- TBP - DECORATIVE SCONCE
- TBS - DECORATIVE TABLE LAMP
- TXA - CANOPY ADJUSTABLE DOWNLIGHT
- TXC - BOLLARD
- TXD - TREE UPLIGHT
- TXE - DECORATIVE POLE
- TXH - HANDRAIL LIGHT

Frederick Fisher & Partners reserves its common law copyright and other property rights in these plans. These plans and drawings are not to be reproduced in any form or manner whatsoever without first obtaining the express written permission and consent of Frederick Fisher & Partners, Architects, nor are they to be assigned to any third party without obtaining said written permission and consent.

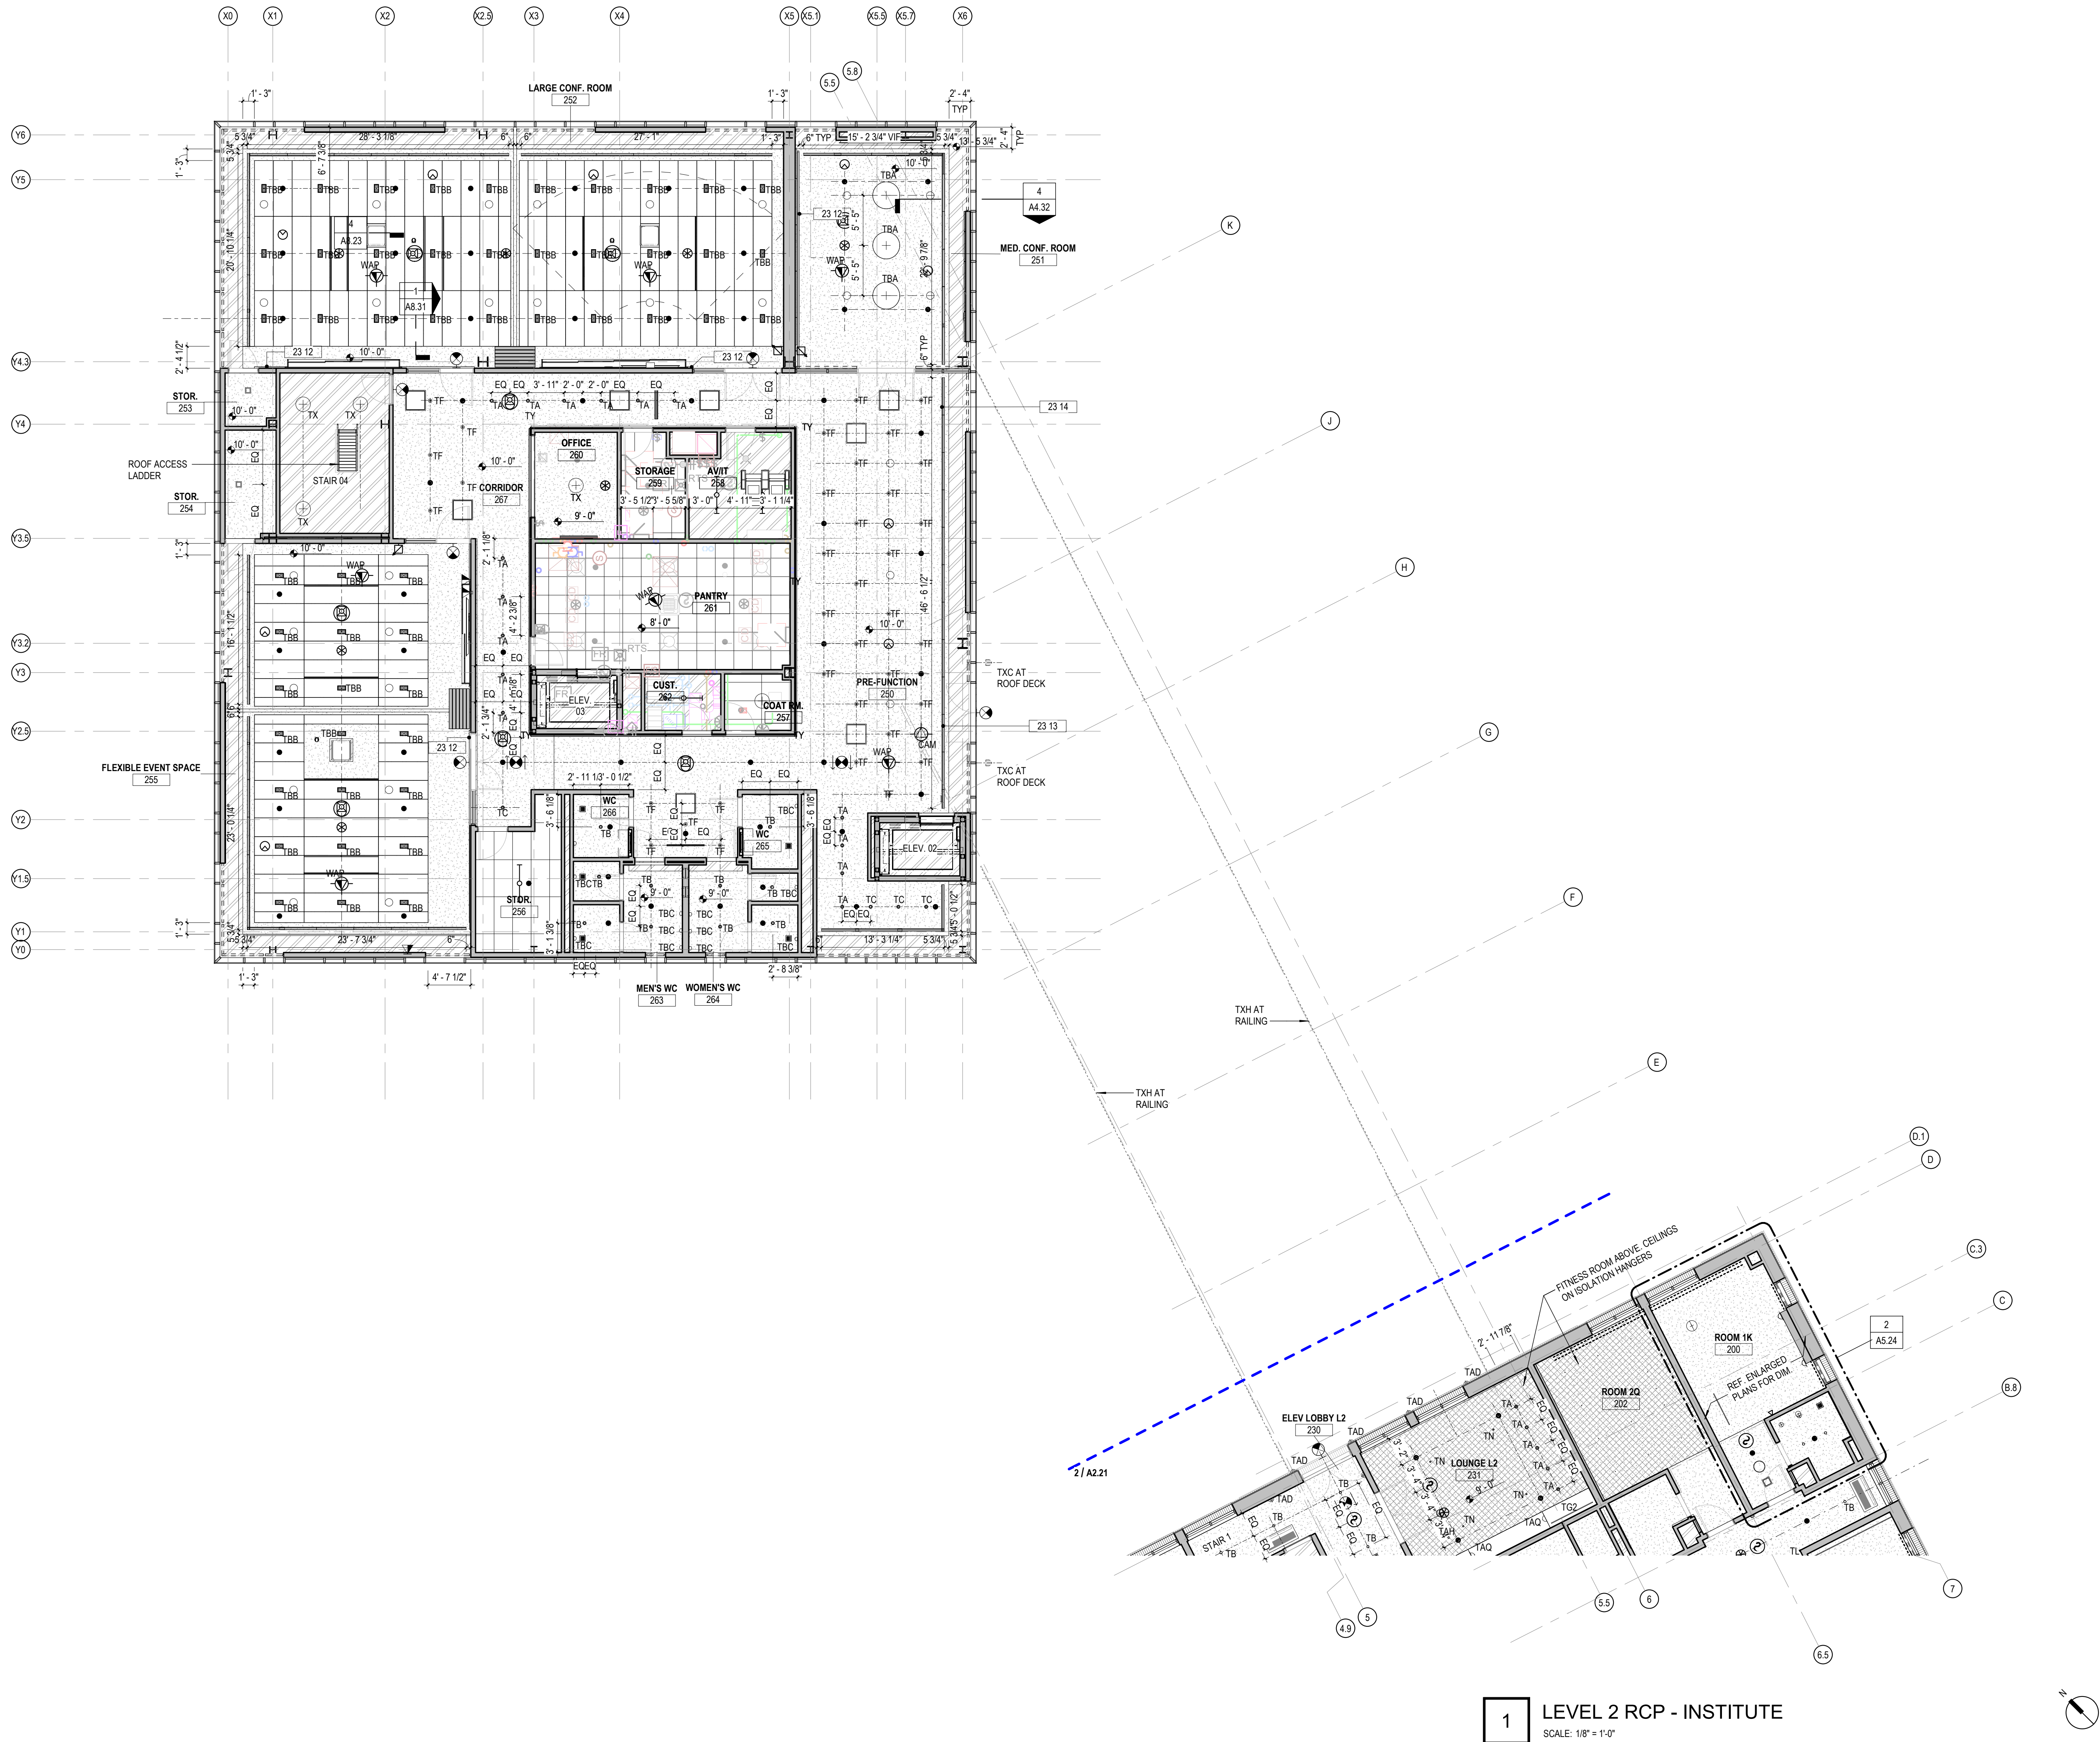

1 LEVEL 2 RCP - INSTITUTE
SCALE: 1/8" = 1'-0"

SHEET NOTES

- RCP GENERAL NOTES
- AT EXPOSED CEILINGS, GROUP CONDUIT, PLUMBING, REFRIGERANT LINES TOGETHER FOR AN AESTHETIC APPEARANCE, TIGHT TO DECK AND PARALLEL WITH STRUCTURAL MEMBERS.
 - ALL CEILING PENETRATIONS TO BE ALIGNED WITHIN PATTERN OF CEILING. VERIFY ALL LAYOUTS WITH ARCHITECT PRIOR TO INSTALLATION.
 - ARCH. DRAWINGS GOVERN FOR LAYOUT OF FIXTURES, MECHANICAL REGISTERS, RETURN GRILLS, EXHAUST FANS, EXIT SIGNS, WIRELESS ACCESS POINTS, SENSORS, ETC.
 - PAIN ALL EXPOSED ITEMS INCLUDING, BUT NOT LIMITED TO DUCTWORK, PIPING, CONDUIT, AND J-BOXES AT OPEN CEILING - LOCATIONS TO MATCH STRUCTURAL DECK.
 - SEE ALSO INTERIOR ELEVATIONS AND INTERIOR DETAILS FOR WINDOW SHADE MOUNTING LOCATIONS.
 - CEILING TILE GRIDS SHALL BE CENTERED ON ROOM UNO.
 - AVOID SMALL LAY-IN CEILING TILE SECTIONS LESS THAN 4".
 - REF. ELECTRICAL PLANS FOR ADDITIONAL FIXTURE INFORMATION AND EMERGENCY LIGHTING.
 - COORDINATE ALL CEILING PENETRATIONS IN WOOD CEILINGS TO BE WITHIN PATTERN OF WOOD CEILING. VERIFY ALL LAYOUTS WITH ARCHITECT PRIOR TO INSTALLATION.
 - GENERAL CONTRACTOR IS RESPONSIBLE FOR COORDINATION AND LOCATION OF ELECTRICAL DEVICES, FIXTURES, ETC. NOTIFY ARCHITECT OF ANY CONFLICTS.

KEYNOTES

- 23 12 2" PLENUM RETURN AIR REVEAL IN GYP. REF. DTL. 17/A8.31
23 13 ACTIVE LINEAR DIFFUSER, TYPICAL
23 14 INACTIVE LINEAR DIFFUSER


RCP LEGEND

- GYP. BOARD CEILING
- FIRE RATED GYP. BOARD CEILING
- 2-LAYERS GYP. BOARD ON ISOLATION HANGERS
- EXPOSED CONSTRUCTION PAINTED
- ACOUSTIC CEILING TILE
- SEMI-RIGID INSULATION BOARD
- FIBERGLASS REINFORCED PLASTIC
- PAINTED METAL
- INTERIOR GRADE WOOD
- EXTERIOR GRADE WOOD
- SPRINKLER HEAD
- SMOKE ALARM
- VACANCY SENSOR
- ROLLER SHADES
- CURTAIN TRACK
- CEILING ACCESS PANEL


LIGHTING LEGEND

- TA - WALLWASH
- TB - RECESSED DOWNLIGHT
- TC - RECESSED DOWNLIGHT
- TF - RECESSED DOWNLIGHT
- TG - UNDER CABINET LIGHTING SNUG
- TG-1 - UNDER CABINET LIGHTING
- TG-2 - LOUNGE SHELF LIGHTING
- TK - SUITE CLOSET LIGHTING
- TK-1 - SUITE CLOSET LIGHTING
- TL - WALL MOUNT SCONCE
- TM - COVE UPLIGHT
- TN - RECESSED MICRO DOWNLIGHT
- TU - DECORATIVE SURFACE MOUNT
- TW - BAR DECORATIVE PENDANT
- TX - STAIR SURFACE MOUNT PENDANT
- TY - PERIMETER RECESSED LINEAR
- TZ - RECESSED LED
- TAT - ADJUSTABLE TRACK DOWNLIGHT
- TAP - RECESSED PERIMETER LINEAR
- TAC - SCONCE (BED)
- TAD - DECORATIVE PENDANT (ENTRY)
- TAF - PERIMETER RECESSED LINEAR
- TAH - LOBBY FLOOR LAMP
- TAM - DECORATIVE PENDANT
- TAO - DECORATIVE SCONCE
- TAR - RECESSED MICRO DOWNLIGHT
- TAV - SURFACE MOUNTED LINEAR
- TAW - RECESSED LINEAR
- TAZ-1 - RECESSED LINEAR COUNTER
- TBA - SURFACE MOUNTED DOWNLIGHT
- TBB - RECESSED ADJUSTABLE DOWNLIGHT
- TBC - DECORATIVE SCONCE
- TBE - DECORATIVE FLOOR LAMP
- TBF - DECORATIVE PENDANT LIGHT
- TBG - SURF MOUNT DECORATIVE DOWNLIGHT
- TBH - DECORATIVE PENDANT
- TBJ - KITCHEN UNDER CABINET LIGHTING
- TBK - SURFACE MOUNTED LINEAR GRAZER
- TBL - MILLWORK MOUNTED LED STRIP
- TBN - DECORATIVE SCONCE
- TBP - DECORATIVE SCONCE
- TBS - DECORATIVE TABLE LAMP
- TXA - CANOPY ADJUSTABLE DOWNLIGHT
- TXC - BOLLARD
- TXD - TREE UPLIGHT
- TXE - DECORATIVE POLE
- TXH - HANDRAIL LIGHT

Frederick Fisher & Partners reserves its common law copyright and other property rights in these plans. These plans and drawings are not to be reproduced in any form or manner whatsoever without first obtaining the express written permission and consent of Frederick Fisher & Partners, Architects, nor are they to be assigned to any third party without obtaining said written permission and consent.

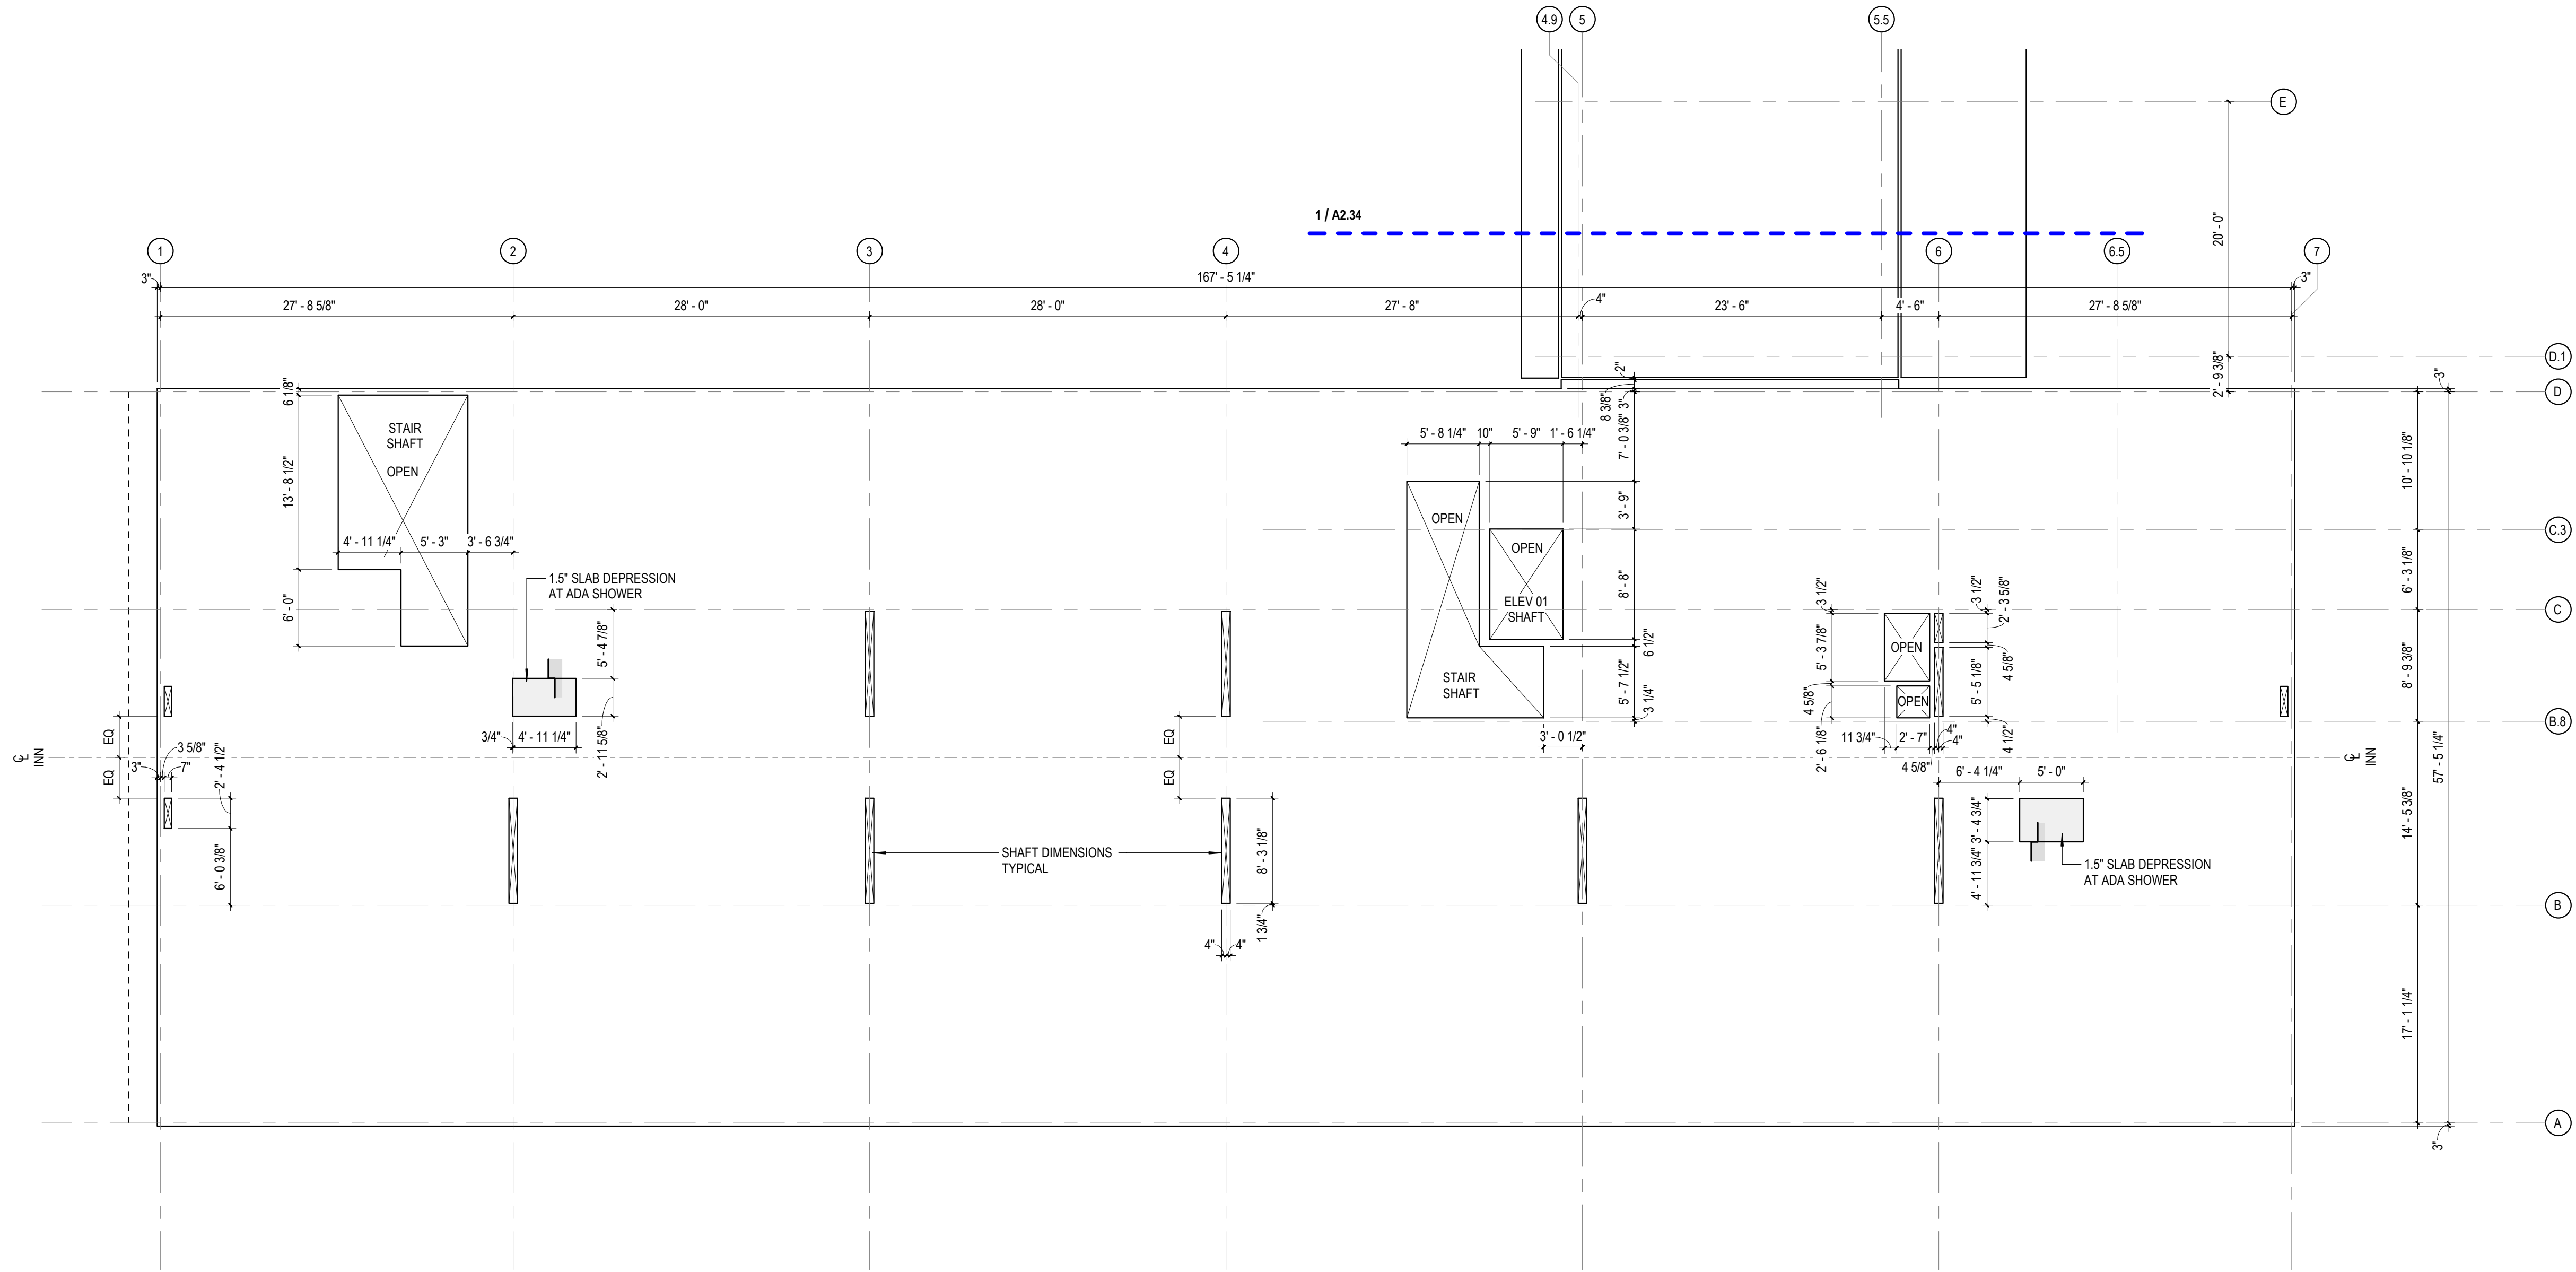

2 SLAB PLAN - INN LEVEL 2
SCALE: 1/8" = 1'-0"

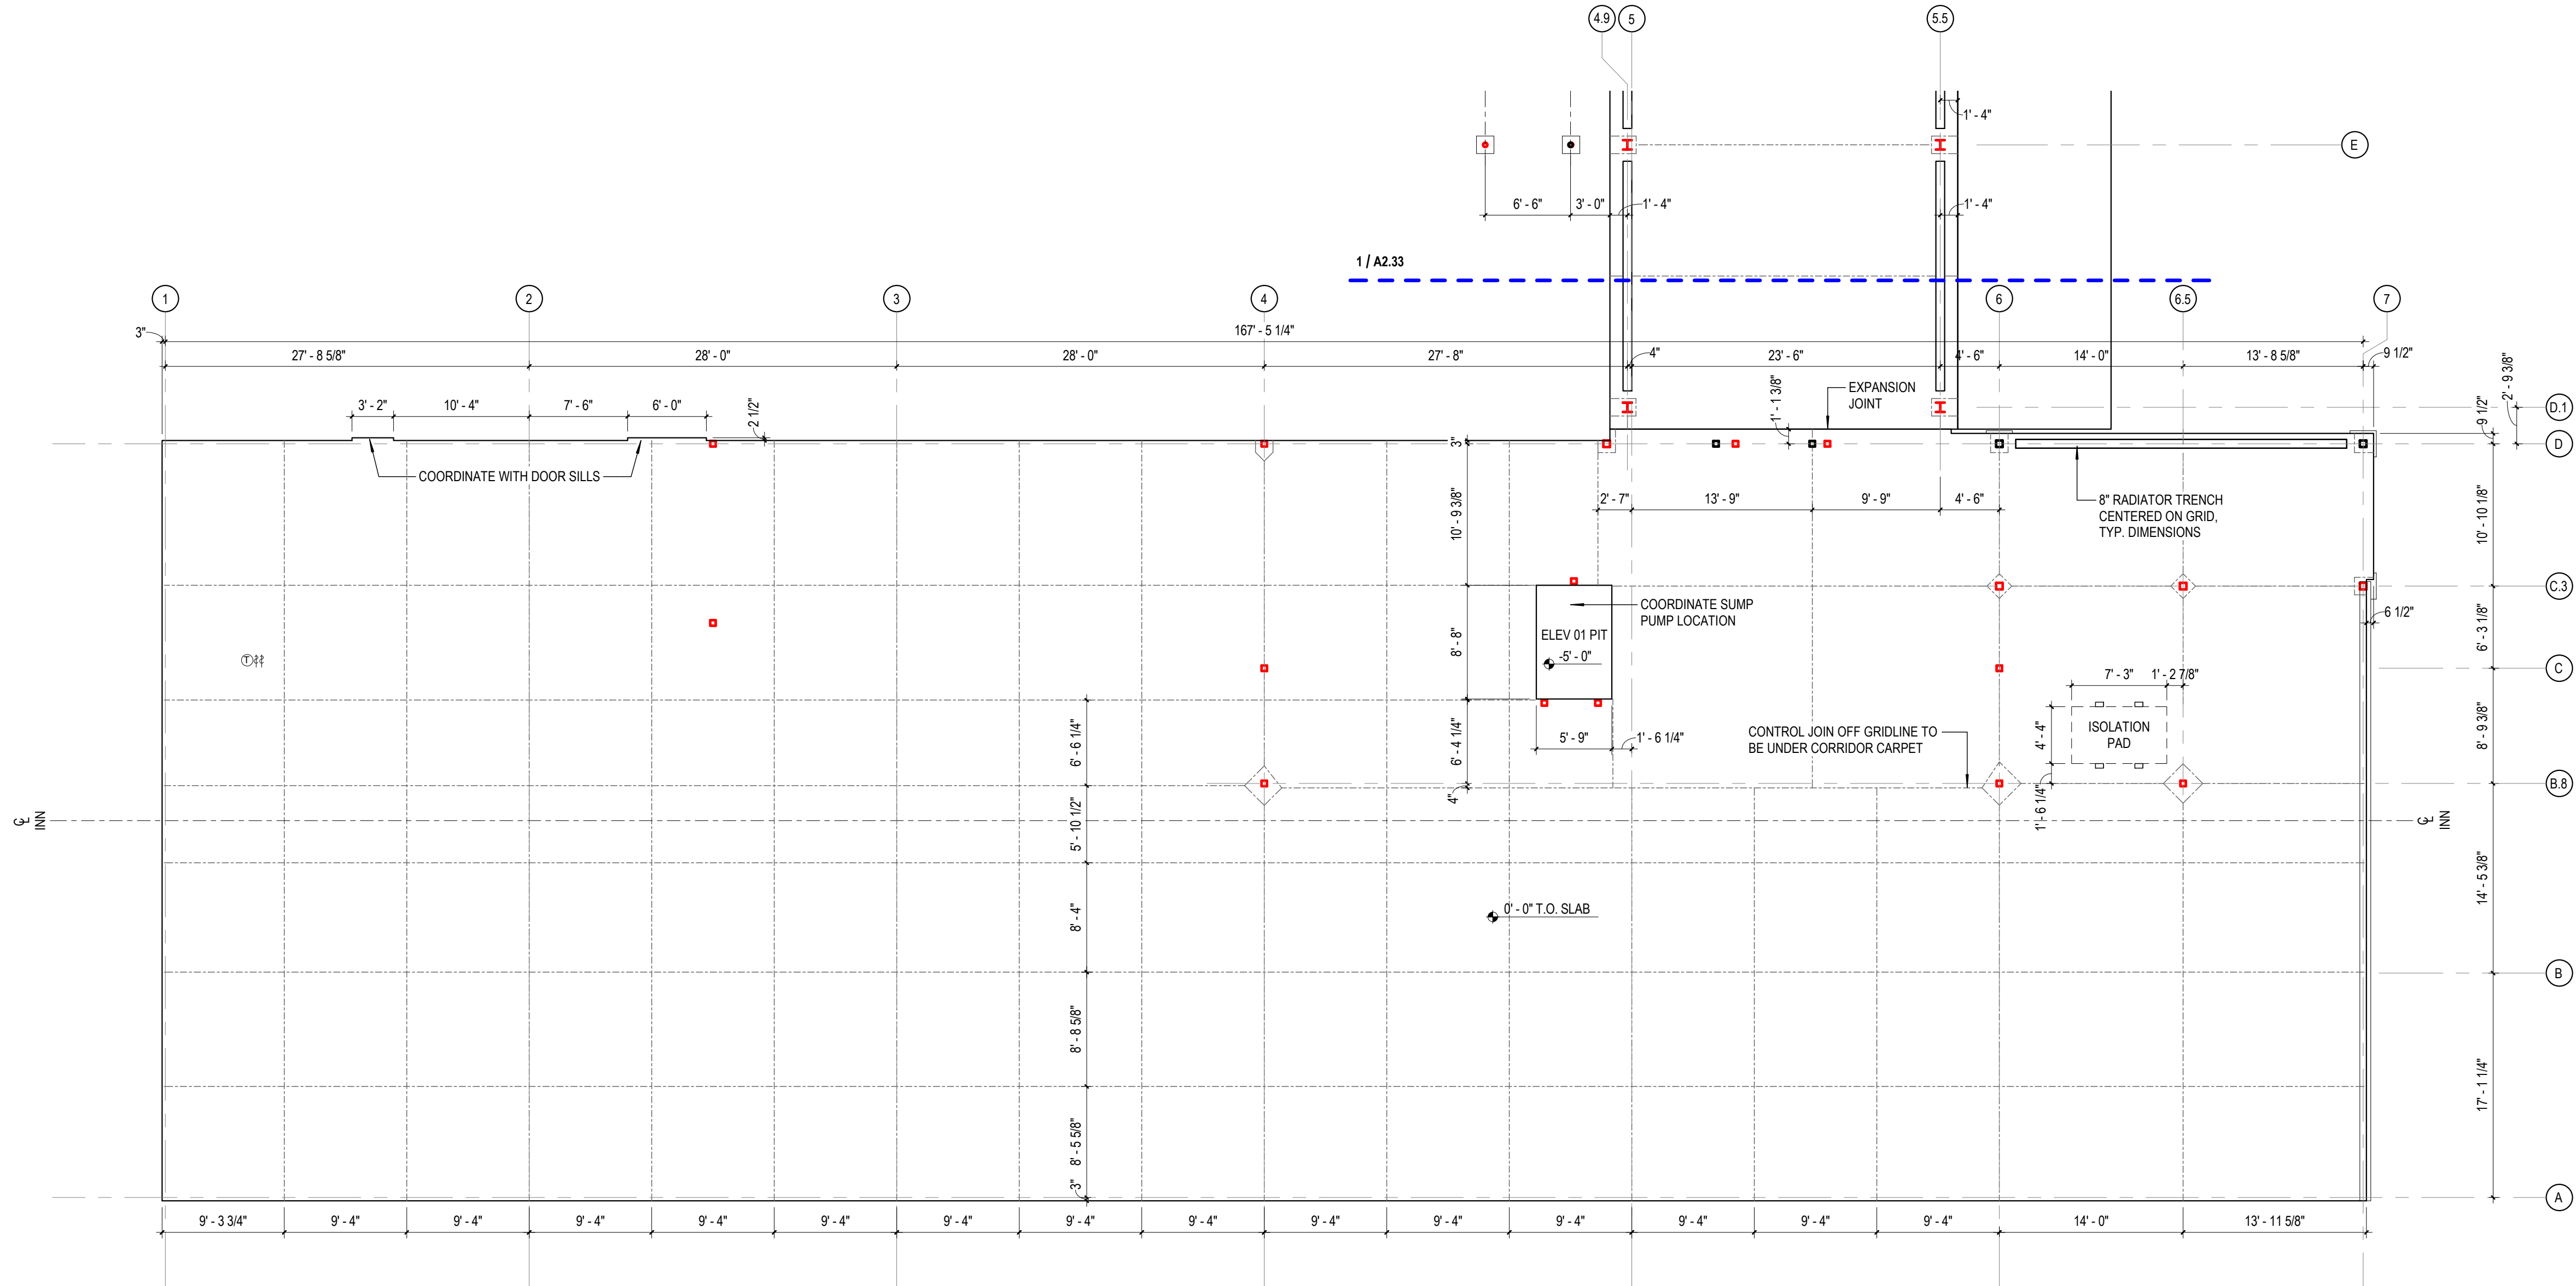

1 SLAB PLAN - INN LEVEL 1
SCALE: 1/8" = 1'-0"

SHEET NOTES

KEYNOTES

SLAB PLAN LEGEND


- EDGE OF SLAB
- CONTROL JOINTS
- LEVEL CHANGE / SLAB DEPRESSION




KEYNOTES

EDGE OF SLAB
CONTROL JOINTS
LEVEL CHANGE / SLAB DEPRESSION

Frederick Fisher & Partners reserves its common law copyright and other property rights in these plans. These plans and drawings are not to be reproduced in any form or manner whatsoever without first obtaining the express written permission and consent of Frederick Fisher & Partners, Architects, nor are they to be assigned to any third party without obtaining said written permission and consent.

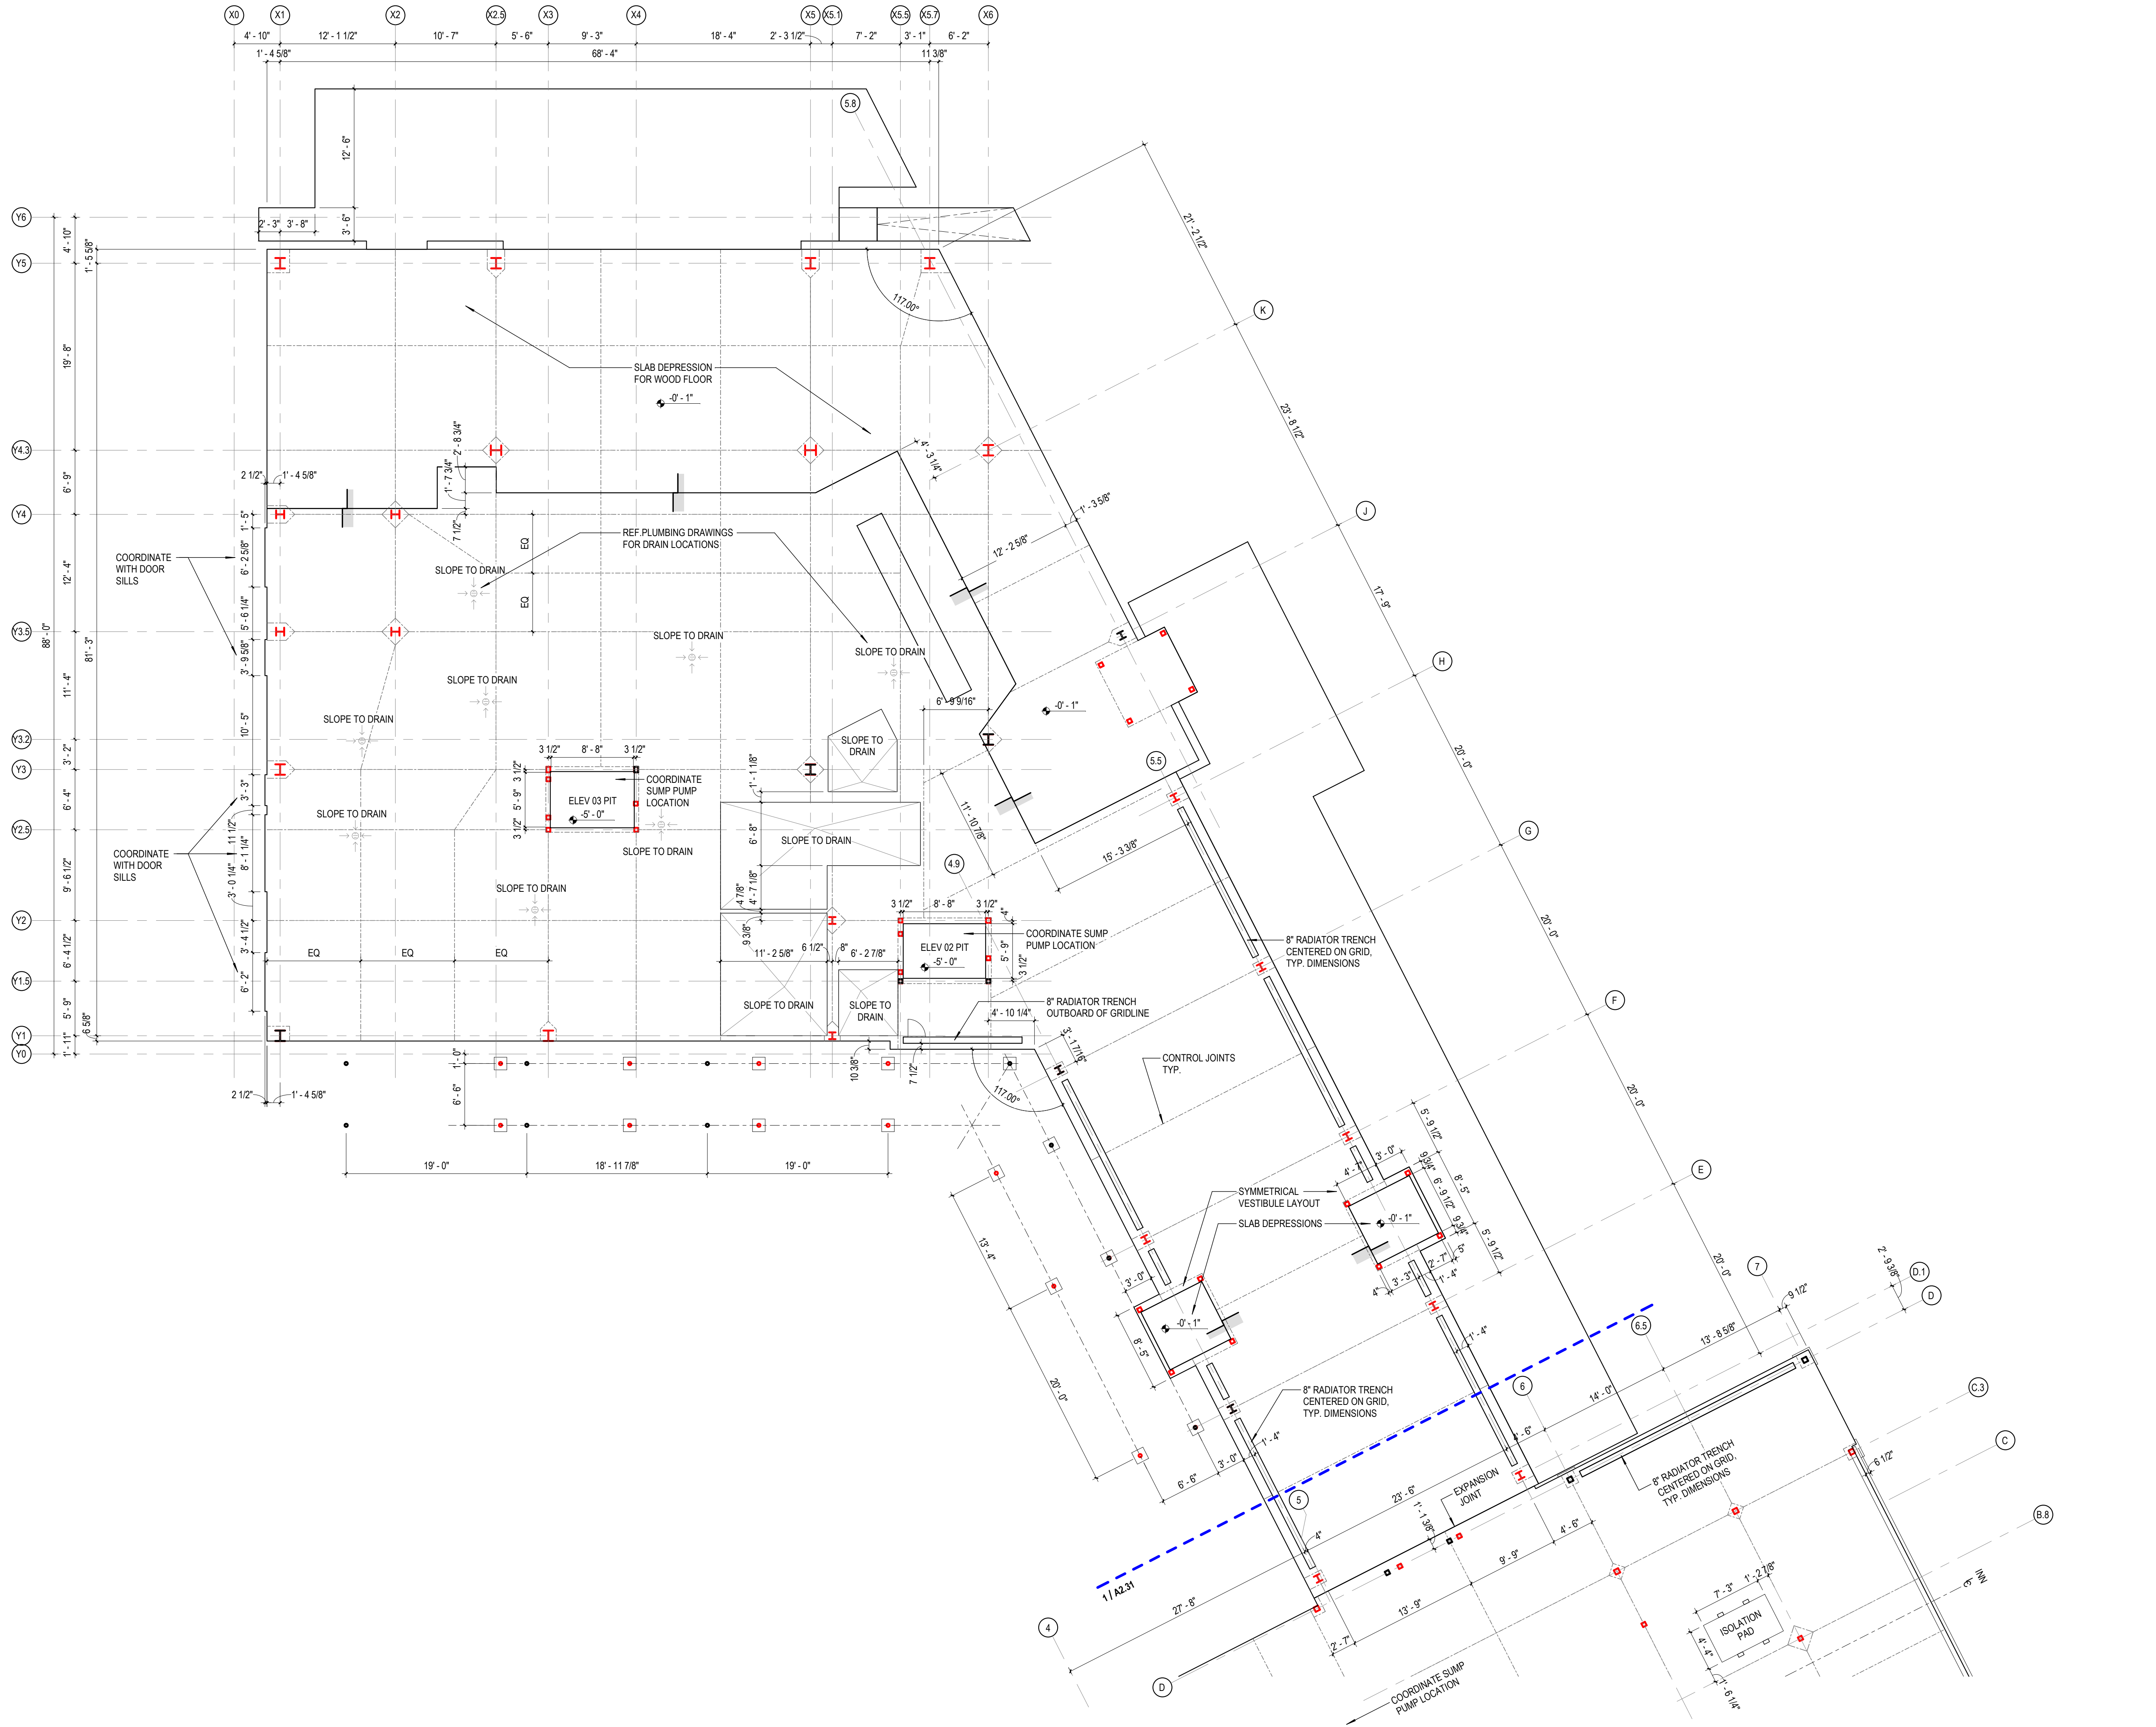

1 SLAB PLAN - RESTAURANT LEVEL 1
SCALE: 1/8" = 1'-0"

 

SHEET NOTES
KEYNOTES
SLAB PLAN LEGEND
EDGE OF SLAB CONTROL JOINTS LEVEL CHANGE / SLAB DEPRESSION

VASSAR COLLEGE INN & INSTITUTE
18010.00
COLLEGE AND RAYMOND AVENUE POUGHKEEPSIE, NY

CONTRACTOR

CONSULTANT

ISSUE DATES

03/20/2019 100% SCHEMATIC DESIGN
07/20/2019 75% DESIGN DEVELOPMENT
09/03/2019 100% DESIGN DEVELOPMENT
12/13/2019 50% CONSTRUCTION DOCUMENTS
02/01/2020 70% CONSTRUCTION DOCUMENTS
05/01/2020 ISSUED FOR CONSTRUCTION
07/01/2020 GMP SET
12/16/2020 FINAL GMP SET
06/21/2021 BID SET


Frederick Fisher and Partners

12248 Santa Monica Blvd, Los Angeles, CA 90025 | (310) 820-6680 | info@frederickfisher.com

SLAB PLAN - RESTAURANT LEVEL 1
SCALE: 1/8" = 1'-0"

A2.33

Frederick Fisher & Partners reserves its common law copyright and other property rights in these plans. These plans and drawings are not to be reproduced in any form or manner whatsoever without first obtaining the express written permission and consent of Frederick Fisher & Partners, Architects, nor are they to be assigned to any third party without obtaining said written permission and consent.

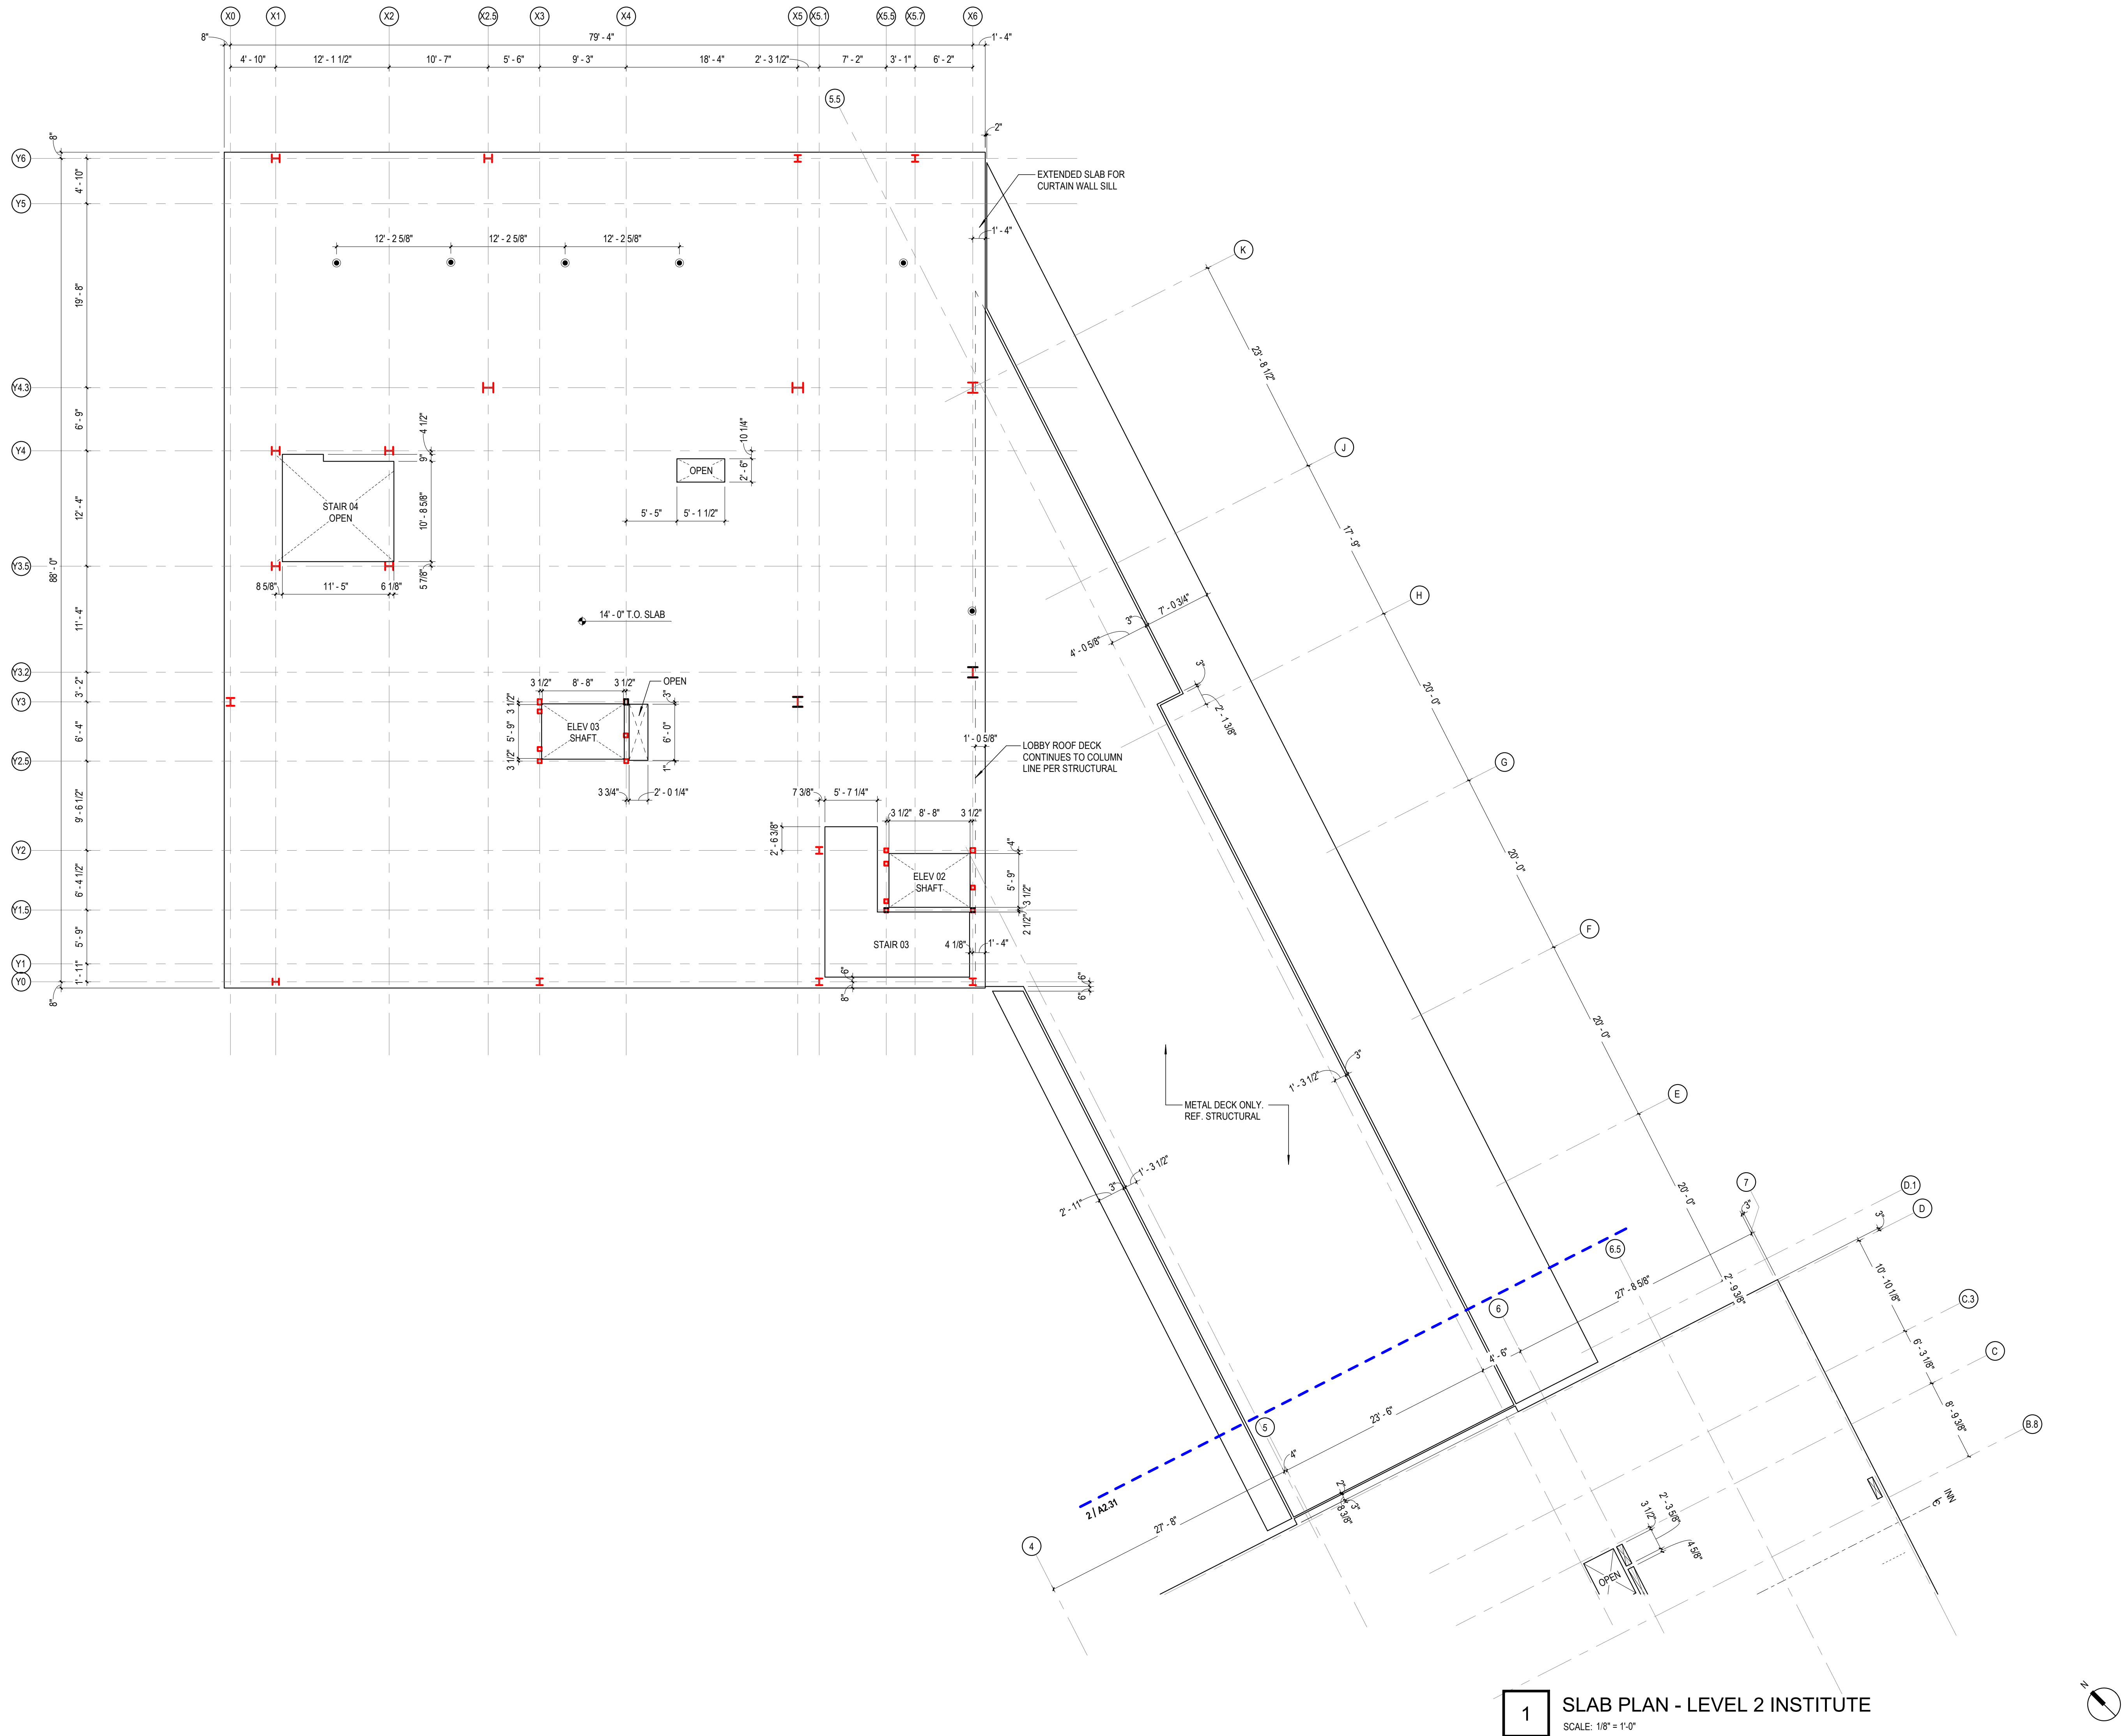



SHEET NOTES

KEYNOTES

SLAB PLAN LEGEND

- EDGE OF SLAB
- CONTROL JOINTS
- LEVEL CHANGE / SLAB DEPRESSION

Frederick Fisher & Partners reserves its common law copyright and other property rights in these plans. These plans and drawings are not to be reproduced in any form or manner whatsoever without first obtaining the express written permission and consent of Frederick Fisher & Partners, Architects, nor are they to be assigned to any third party without obtaining said written permission and consent.

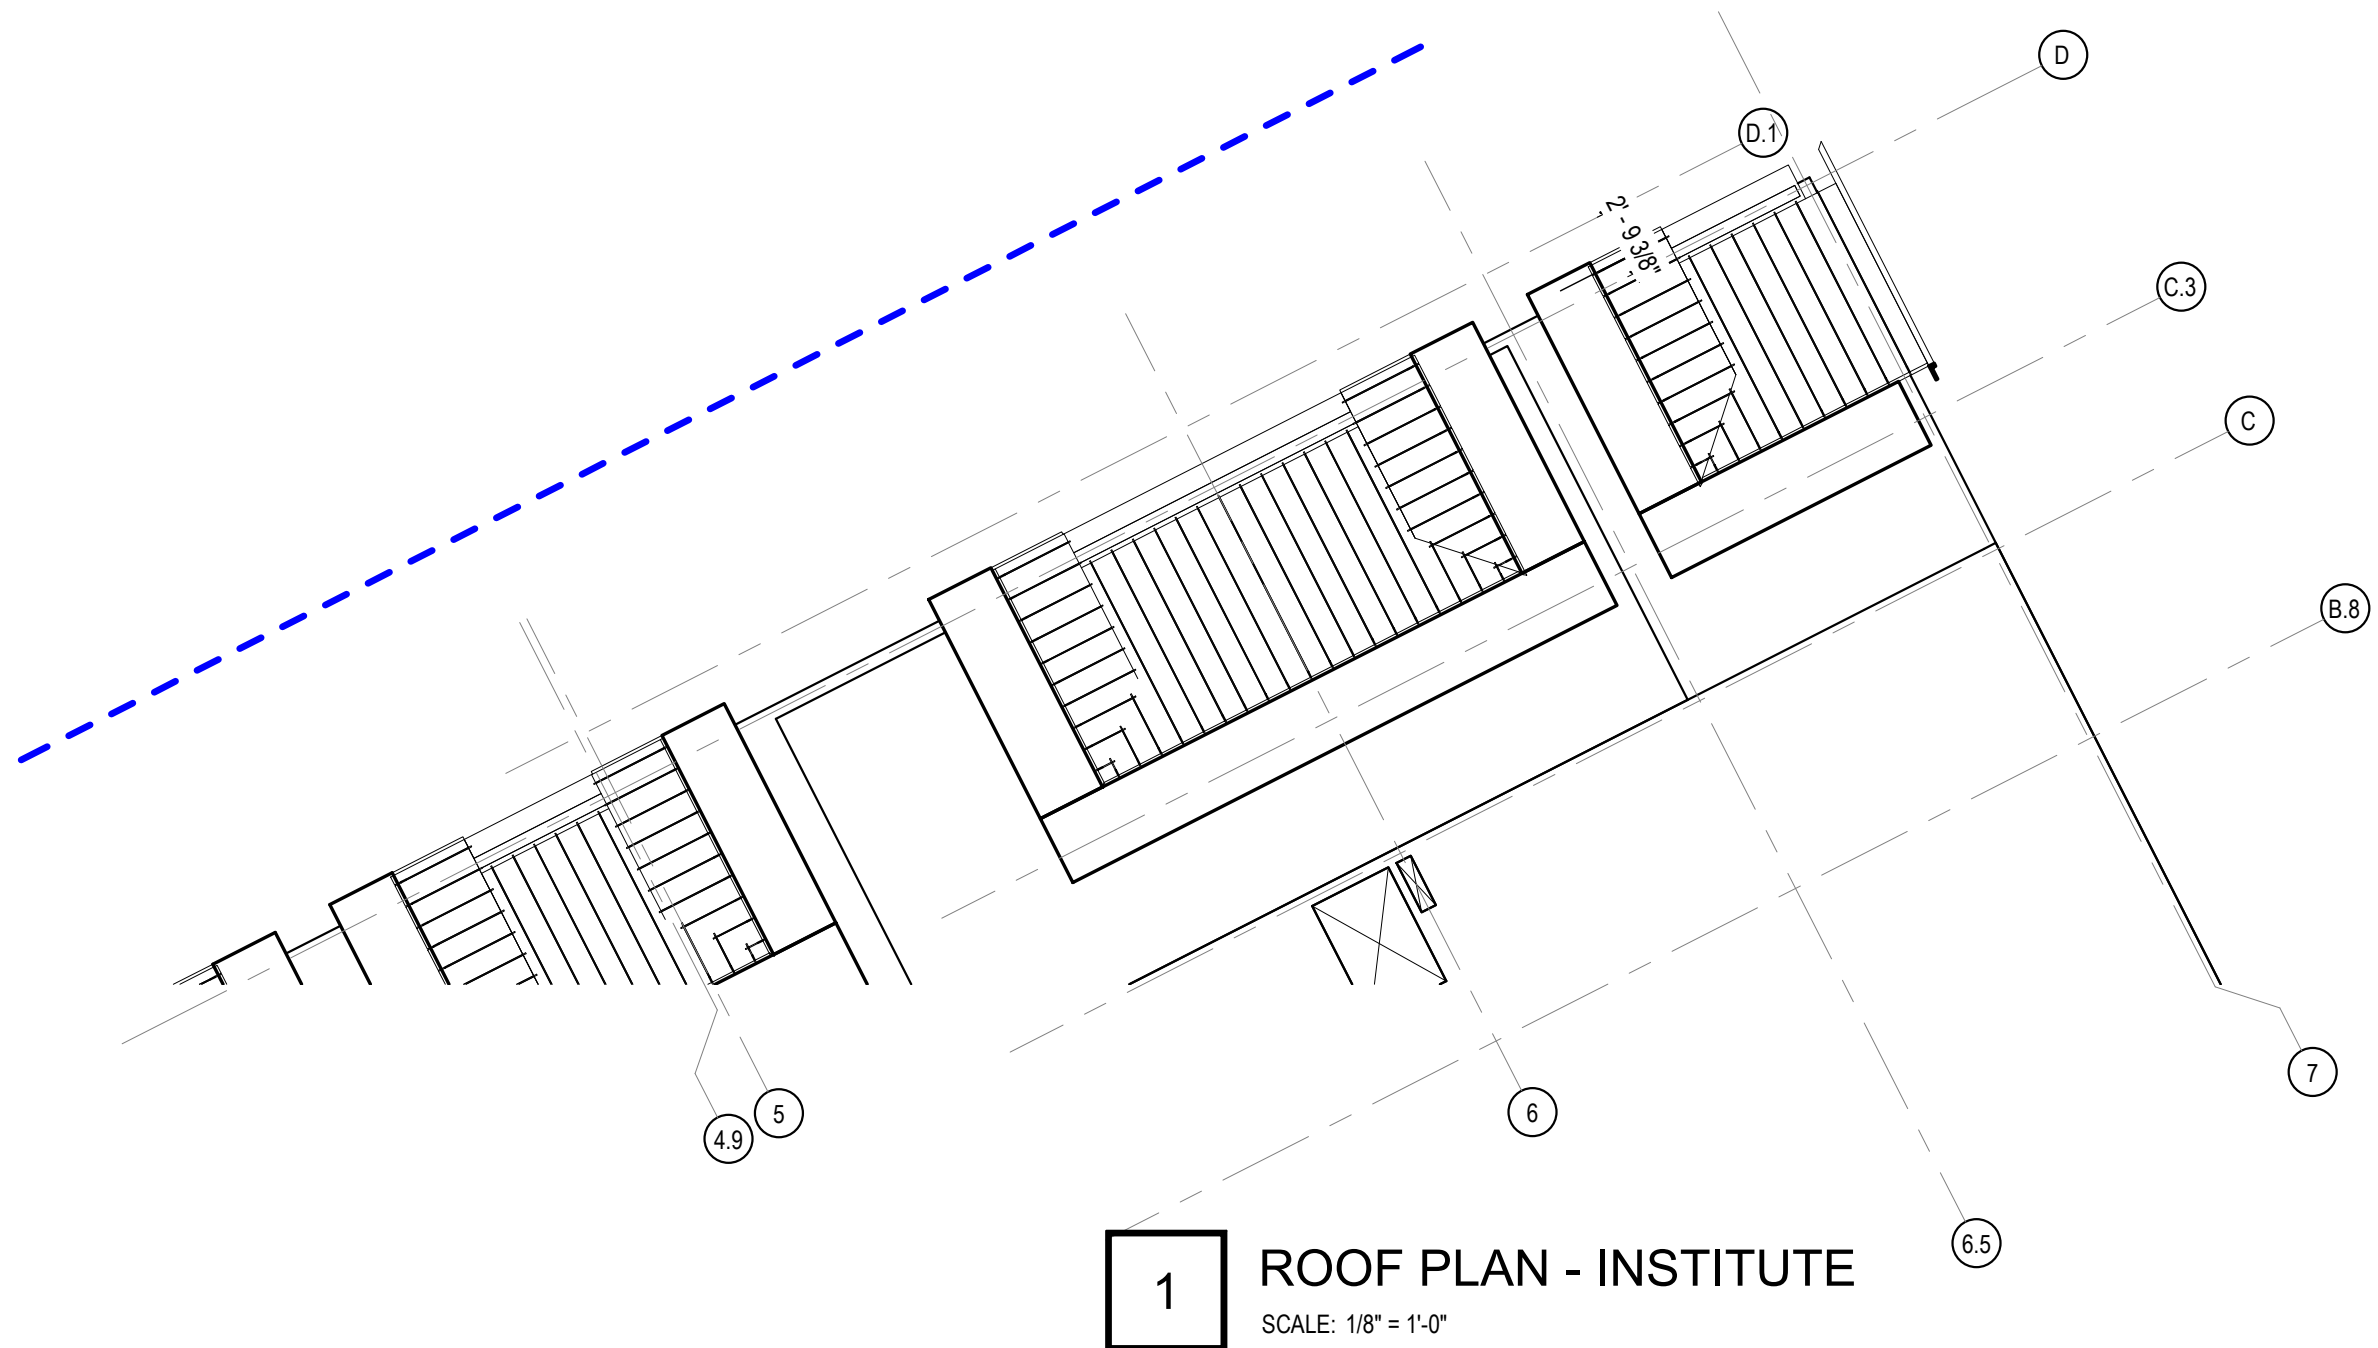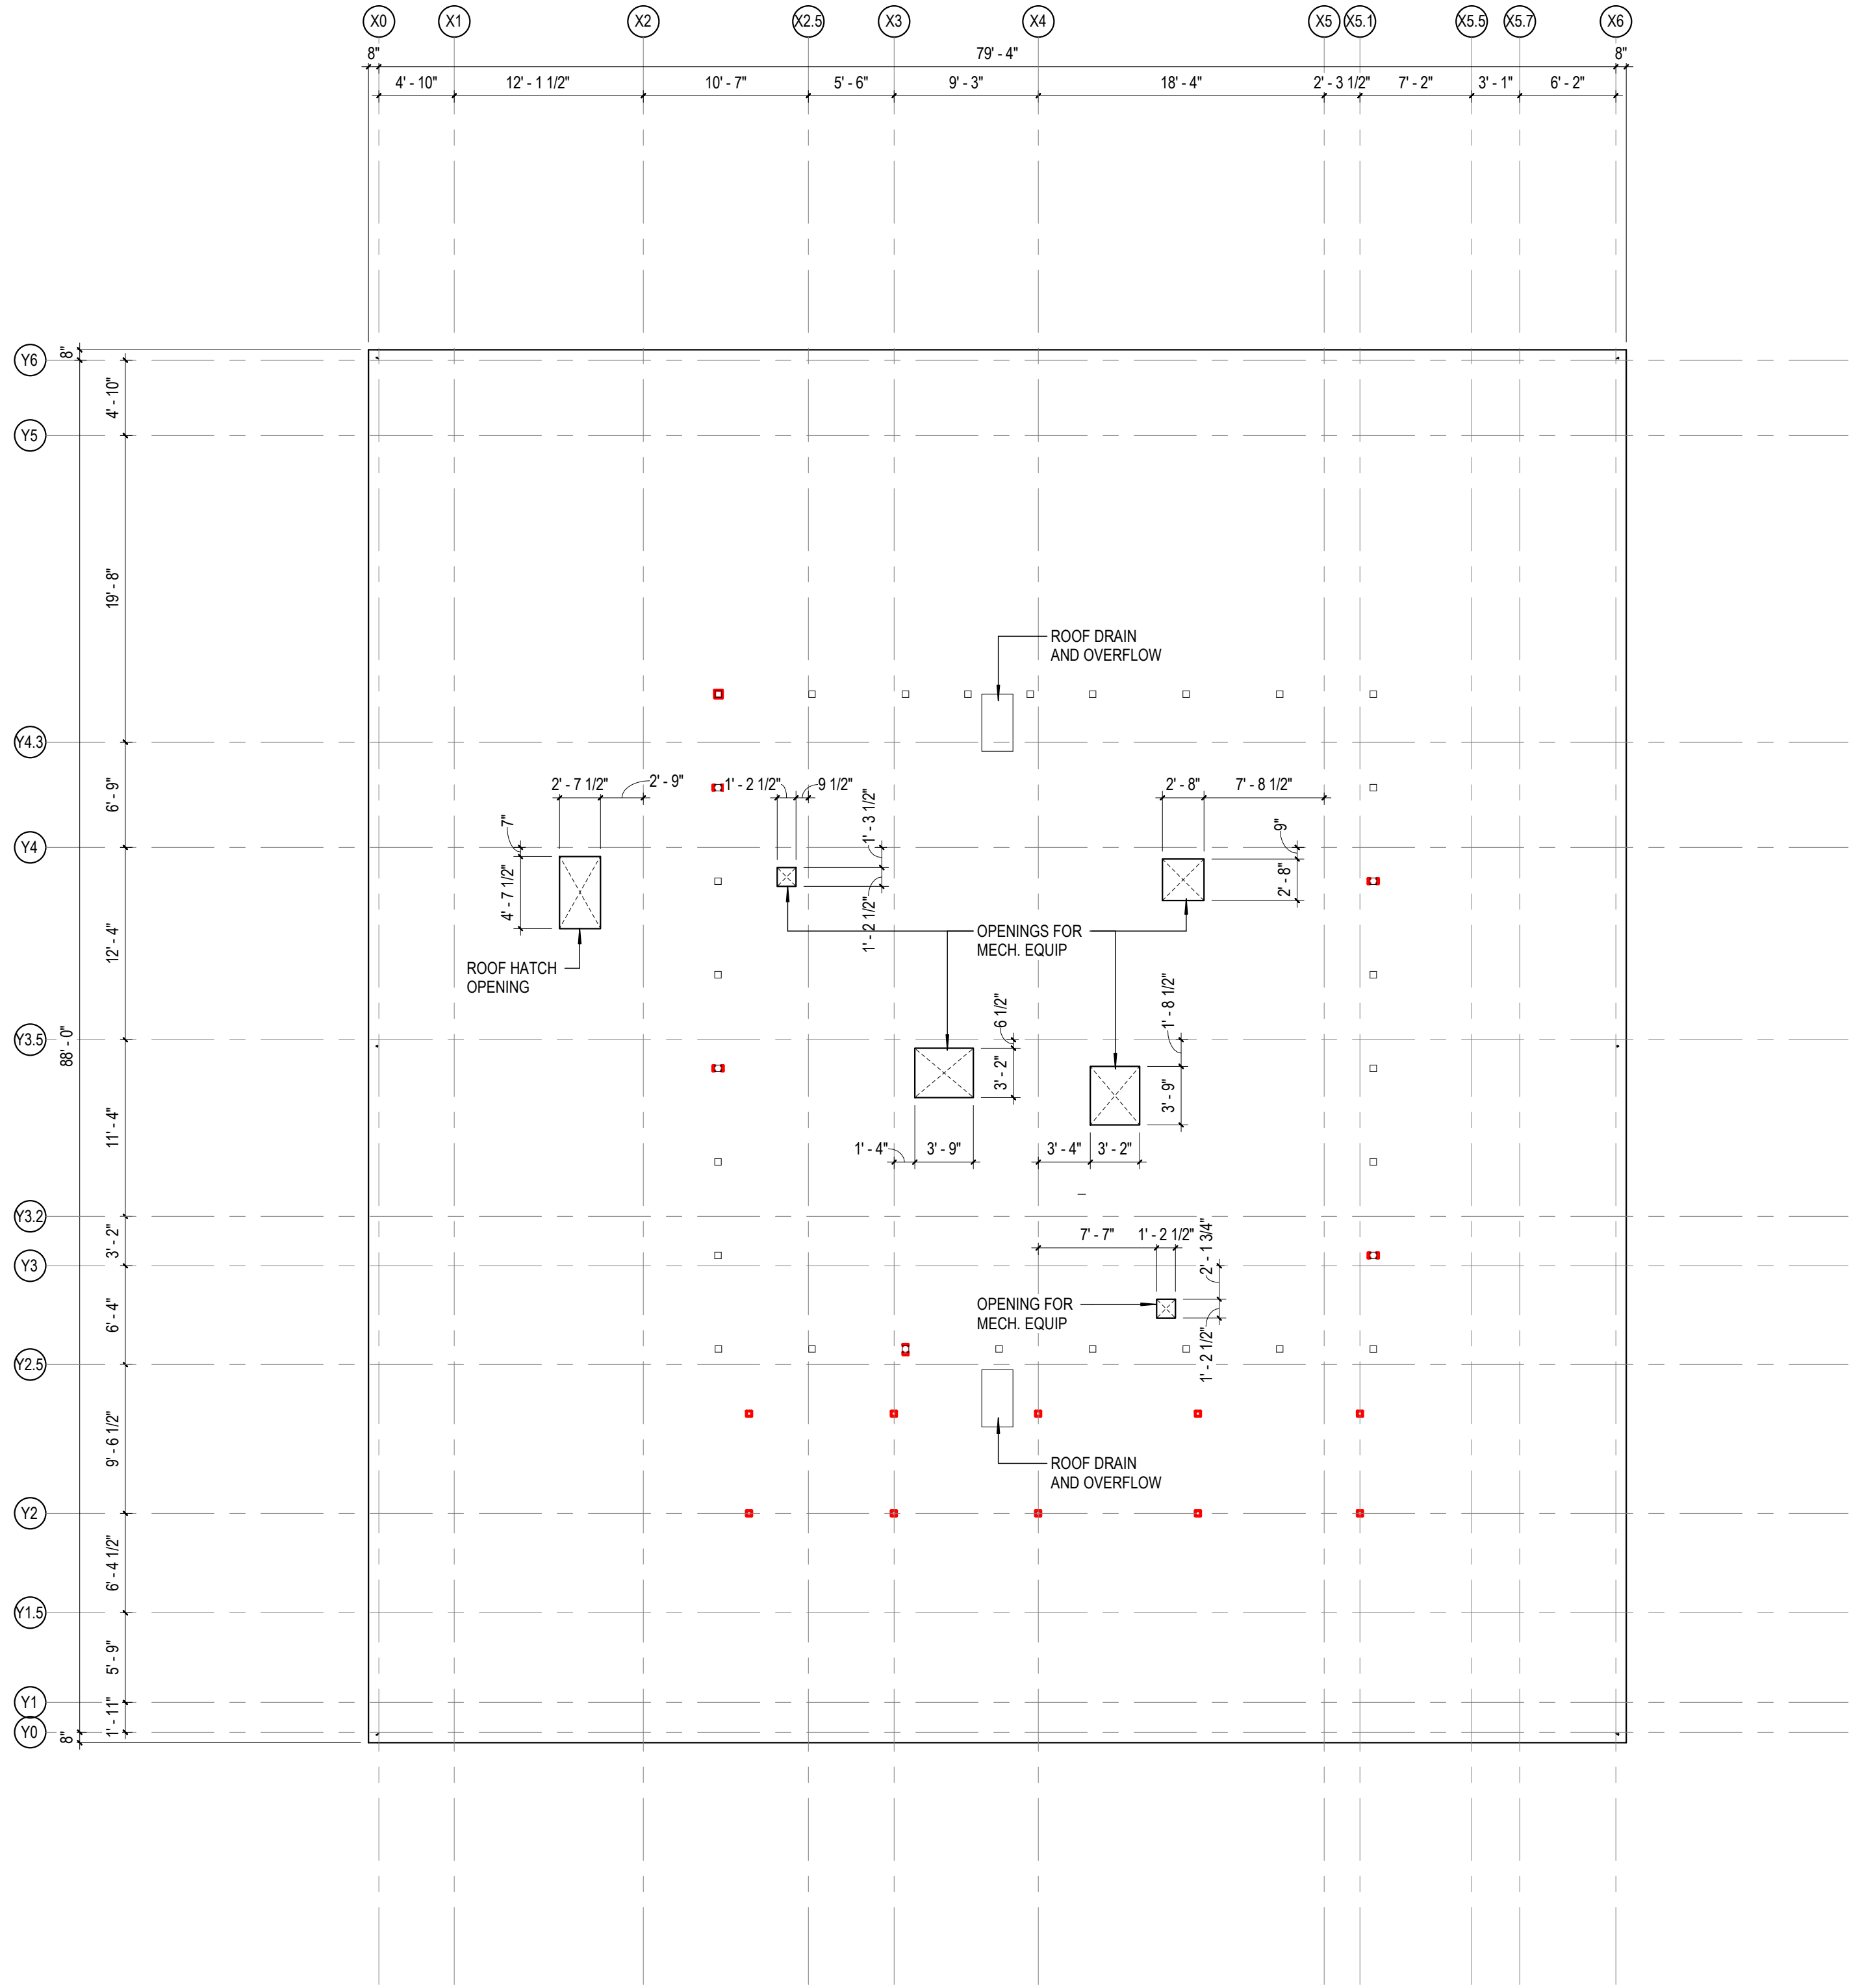

SHEET NOTES

KEYNOTES

SLAB PLAN LEGEND

- EDGE OF SLAB
- CONTROL JOINTS
- LEVEL CHANGE / SLAB DEPRESSION

VASSAR COLLEGE INN & INSTITUTE
18010.00
COLLEGE AND RAYMOND AVENUE POUGHKEEPSIE, NY

CONTRACTOR
CONSULTANT


ISSUE DATES
03/22/2019 100% SCHEMATIC DESIGN
07/26/2019 75% DESIGN DEVELOPMENT
09/03/2019 100% DESIGN DEVELOPMENT
12/13/2019 50% CONSTRUCTION DOCUMENTS
02/10/2020 70% CONSTRUCTION DOCUMENTS
05/01/2020 ISSUED FOR CONSTRUCTION
07/01/2020 GAP SET
12/16/2020 FINAL GAP SET
06/21/2021 BID SET

Frederick Fisher and Partners
12248 Santa Monica Blvd, Los Angeles, CA 90025 | (310) 820-6680 | info@frederickfisher.com
150 West 28th St, Suite 1802, New York, NY 10001


SLAB PLAN -
INSTITUTE
ROOF
SCALE: 1/8" = 1'-0"

A2.35

Frederick Fisher & Partners reserves its common law copyright and other property rights in these plans. These plans and drawings are not to be reproduced in any form or manner whatsoever without first obtaining the express written permission and consent of Frederick Fisher & Partners, Architects, nor are they to be assigned to any third party without obtaining said written permission and consent.

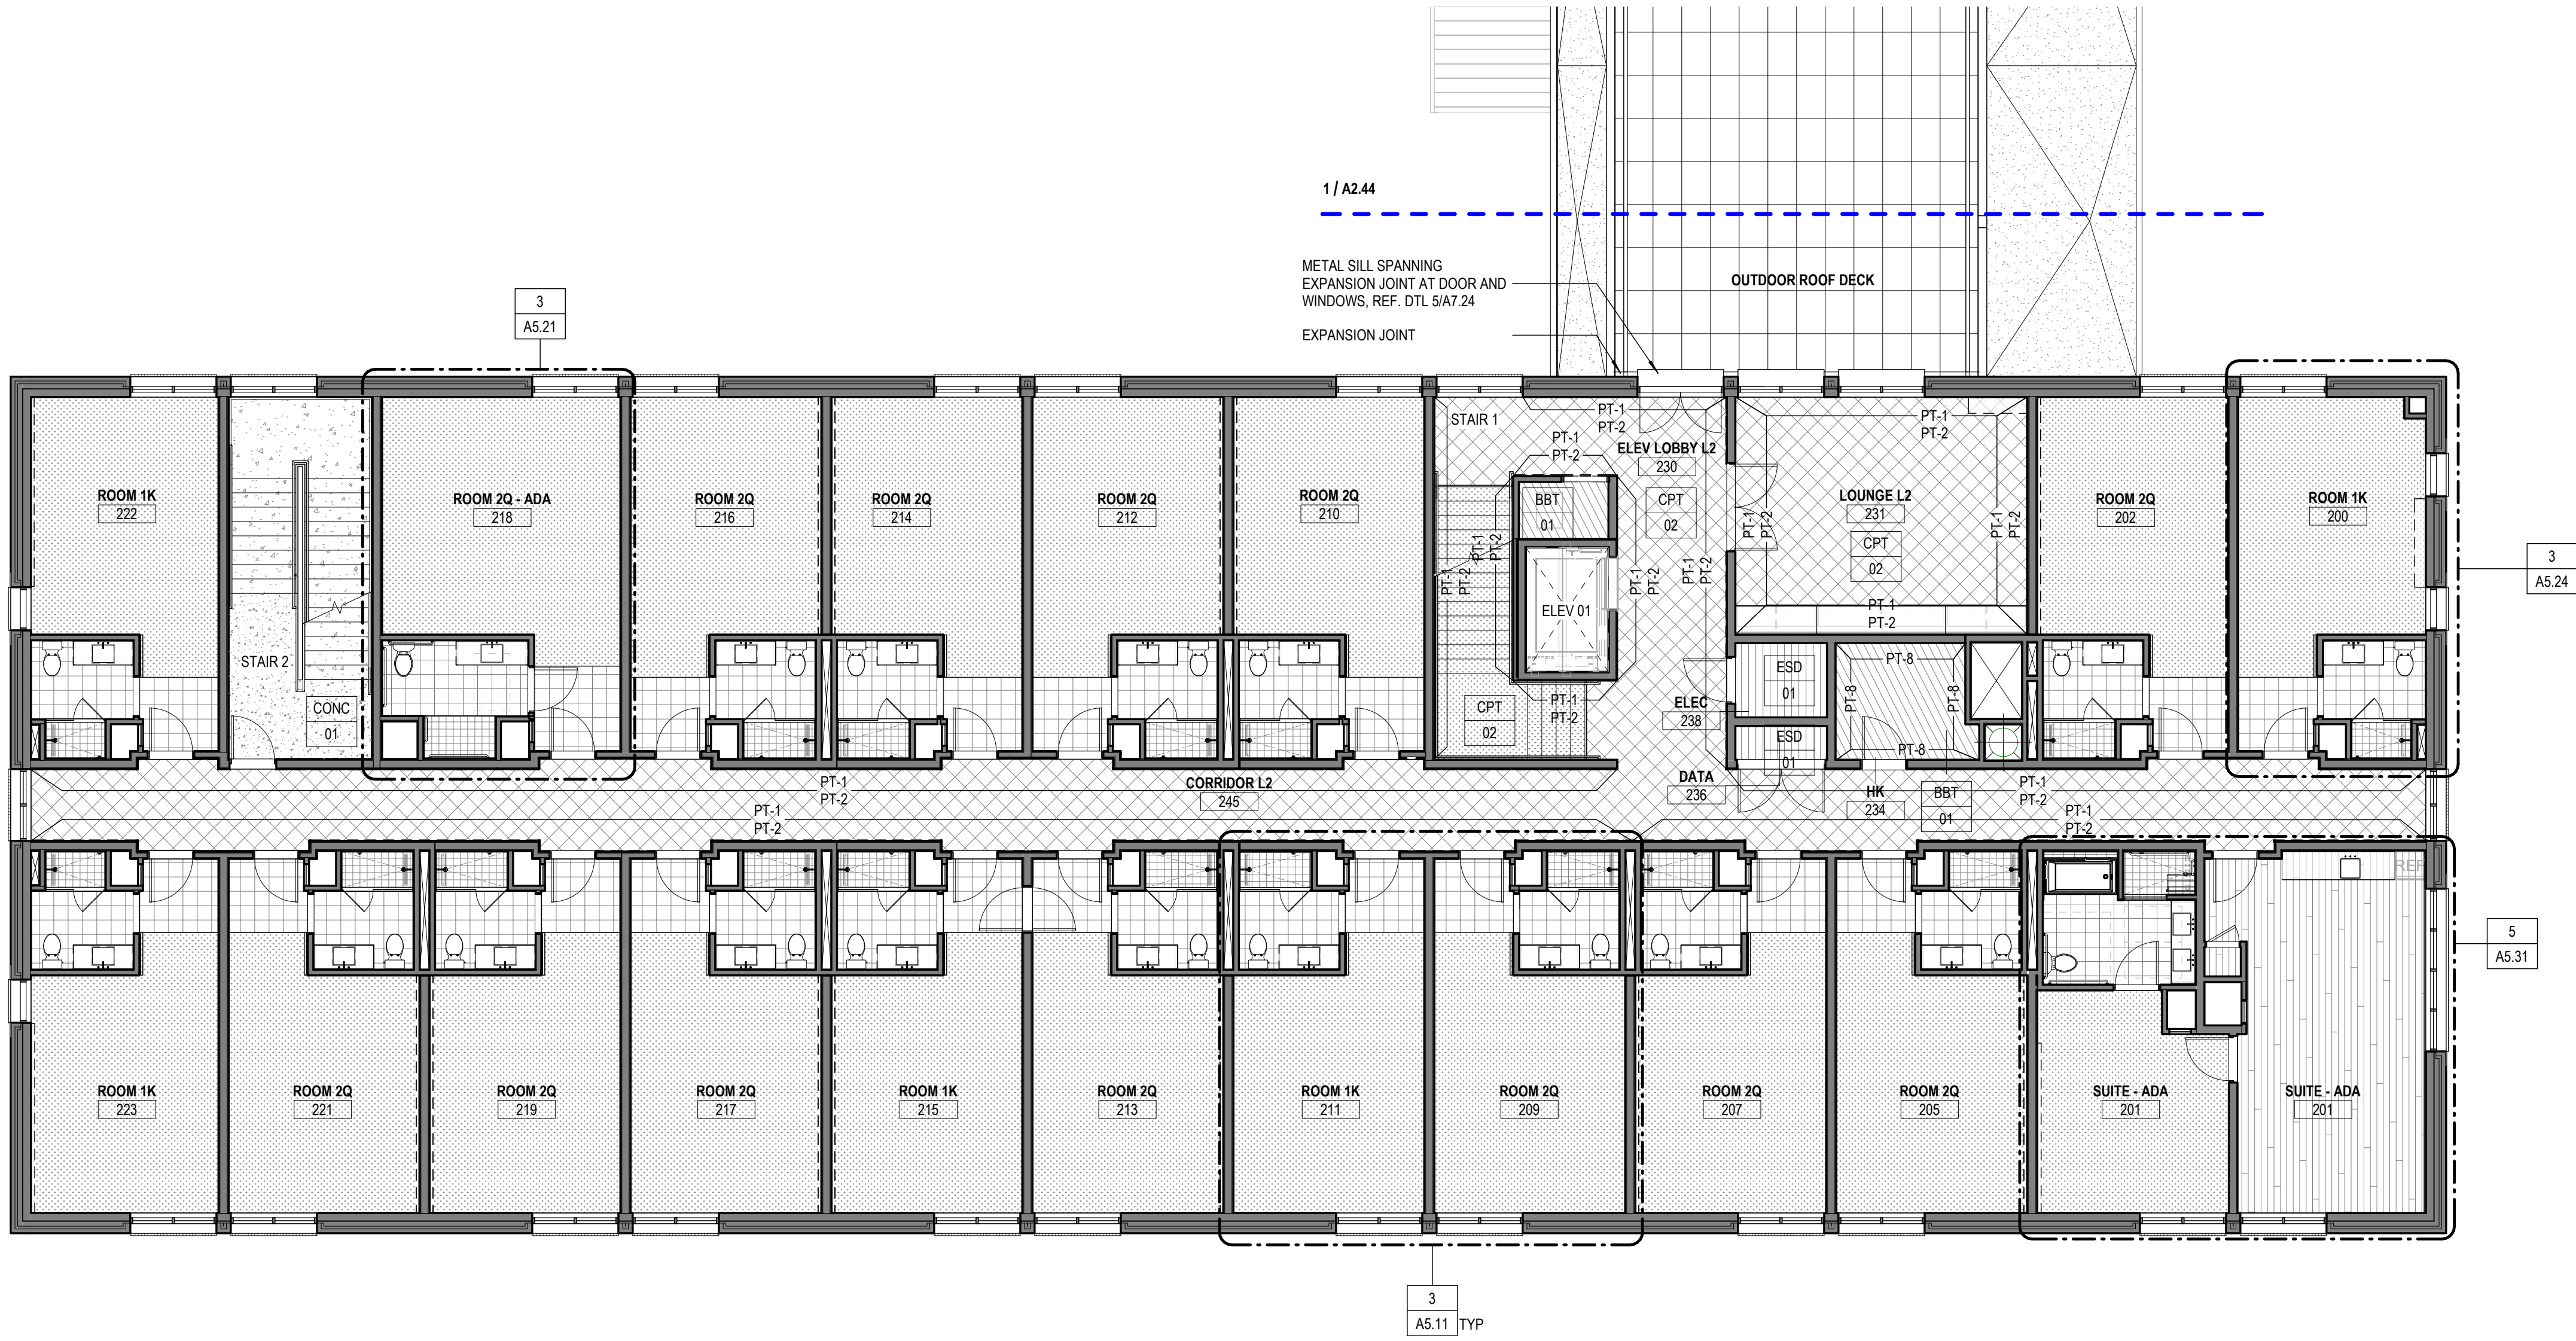

2 FINISH SECOND FLOOR PLAN - INN
SCALE: 1/8" = 1'-0"

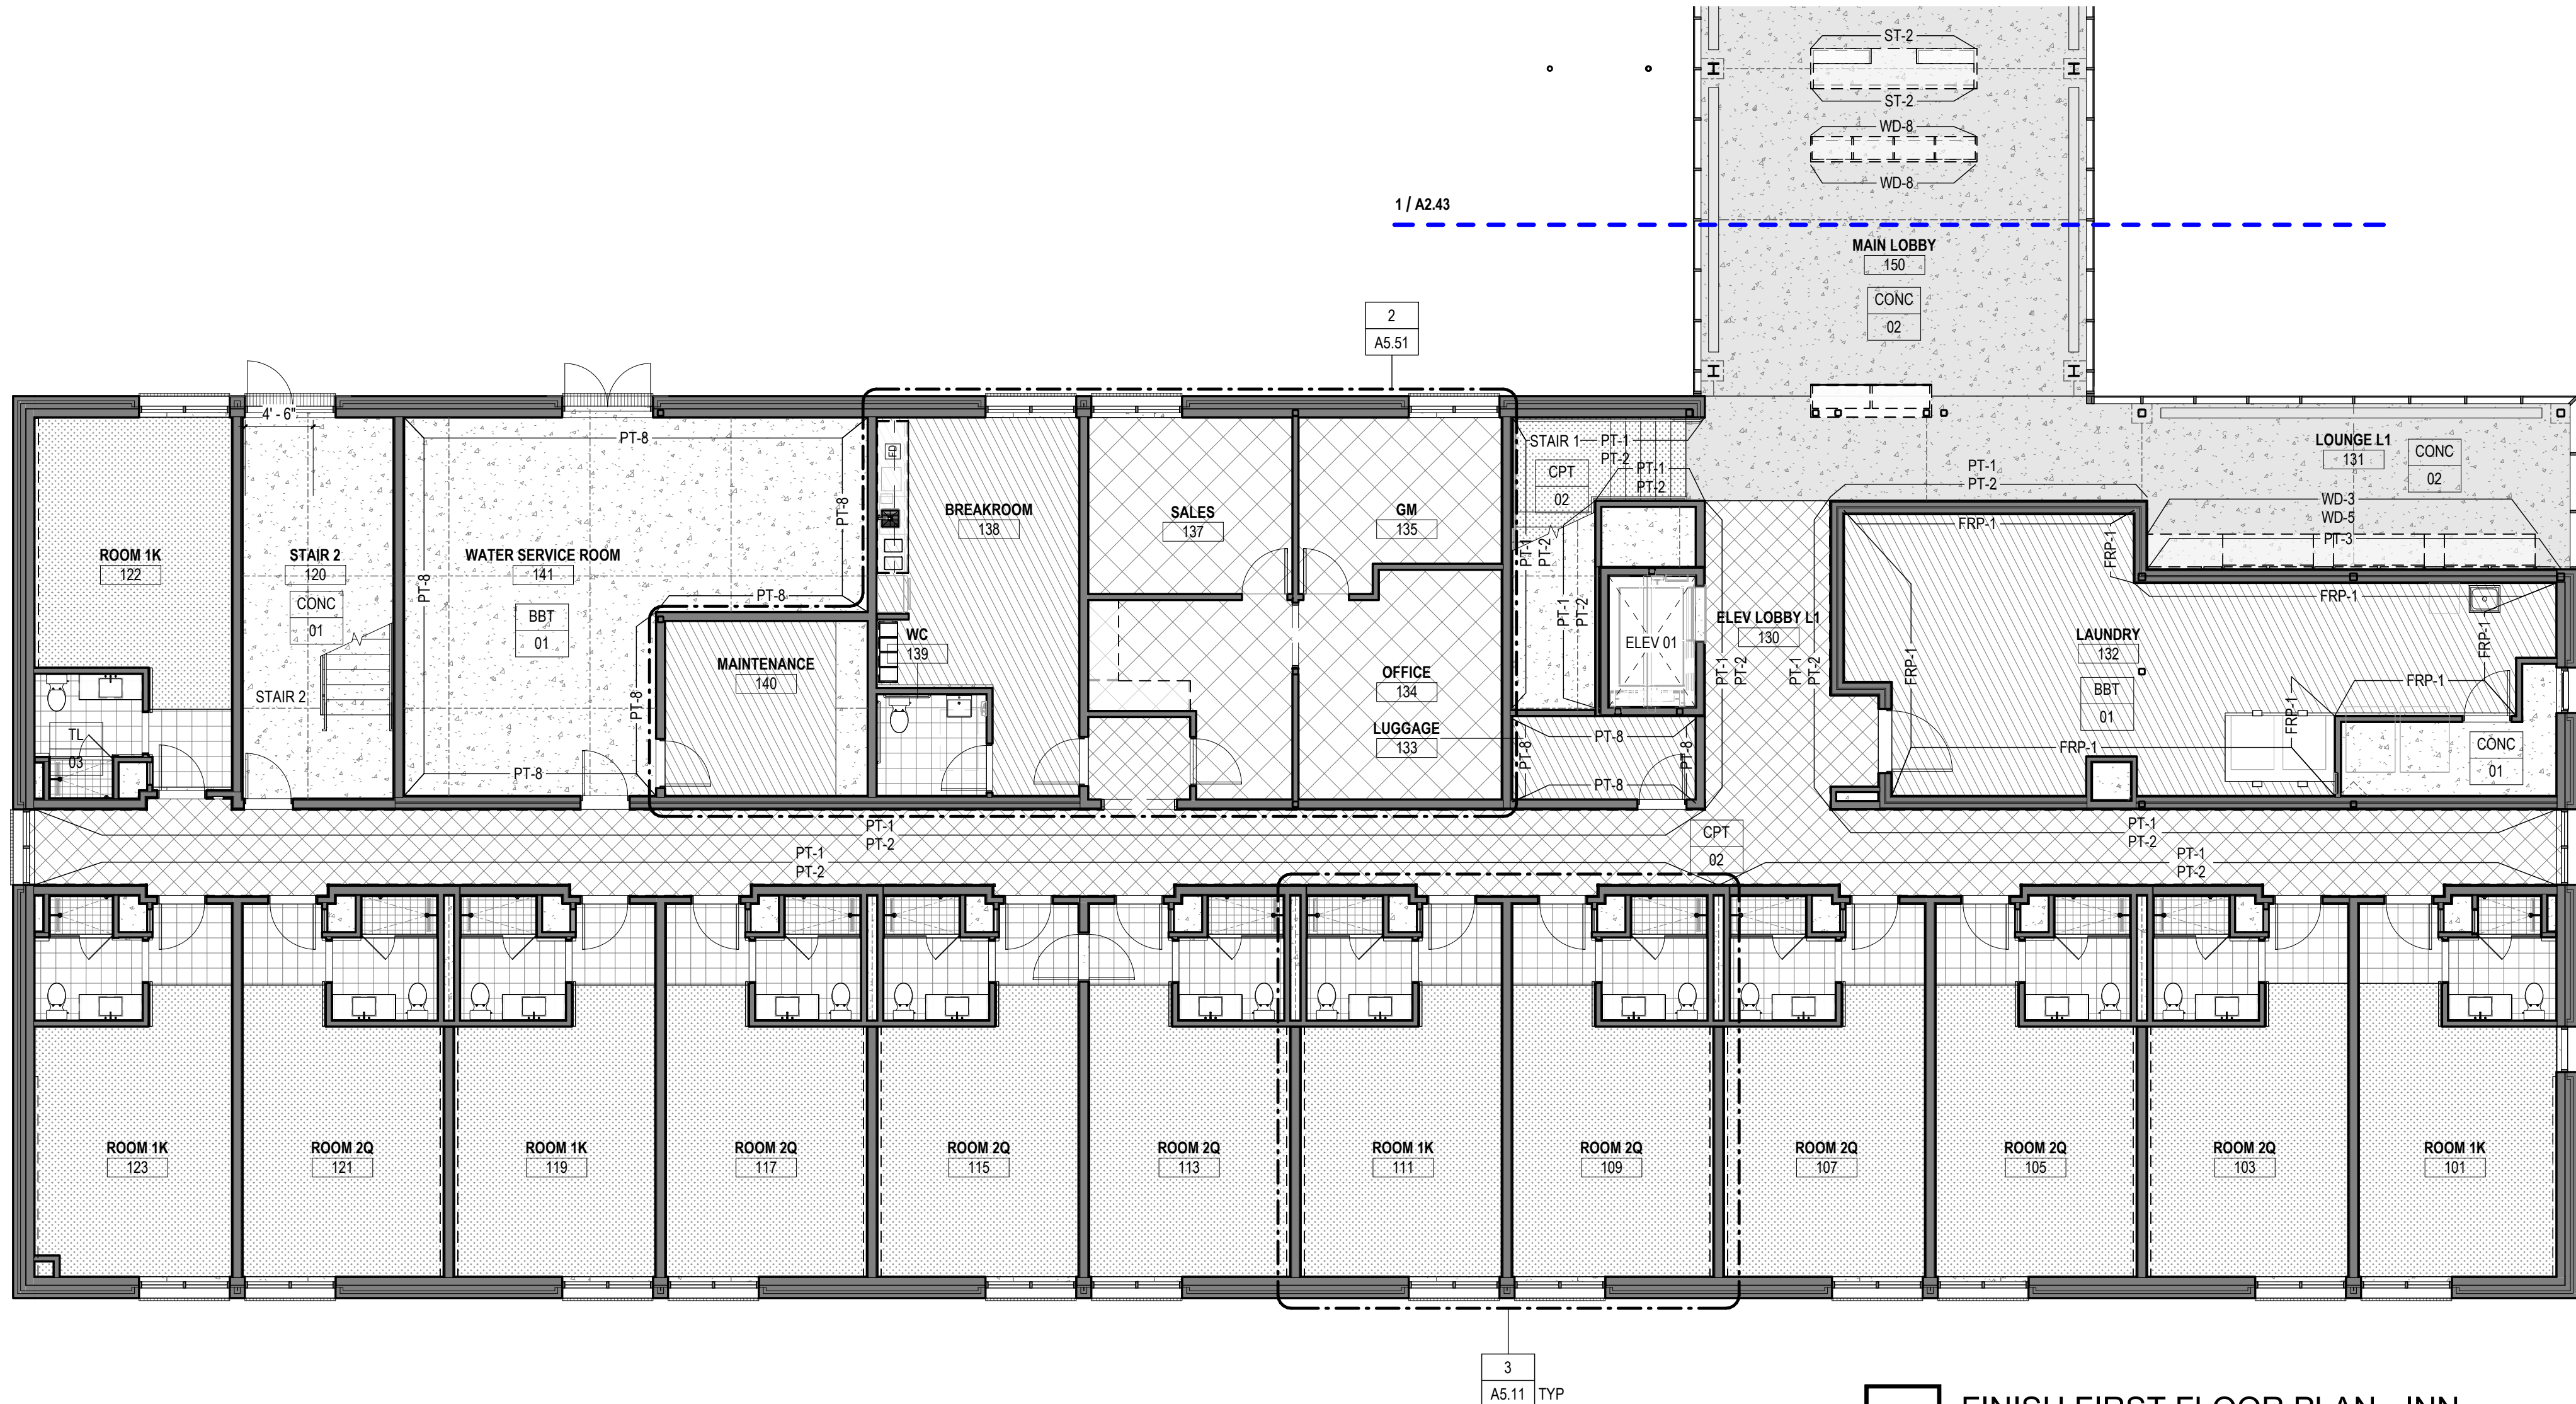

1 FINISH FIRST FLOOR PLAN - INN
SCALE: 1/8" = 1'-0"

SHEET NOTES

- FINISH PLAN GENERAL NOTES
- A. REFERENCE INTERIOR ELEVATION SHEETS FOR ADDITIONAL INFO.
 - B. REFERENCE DOOR SCHEDULE FOR ADDITIONAL INFO.
 - C. CONTINUE FLOOR FINISHES UNDER ALL MILLWORK AND VANITIES.
 - D. PROVIDE THRESHOLDS AND TRANSITION STRIPS AT FLOOR MATERIAL CHANGE. REFER TO DETAILS ON SHT A5.21.
 - E. FLOORING PATTERN/JUNT SHALL BE CENTERED ON ROOM JUNT. VERIFY ALL LAYOUT INFORMATION WITH ARCHITECT PRIOR TO INSTALLATION.
 - F. AVOID SMALL TILE SECTIONS LESS THAN 4".
 - G. PROVIDE POSITIVE DRAINAGE TO ALL FLOOR DRAINS. 1/4" PER 1'-0" MIN.
 - H. ALL EXPOSED STRUCTURAL STL TO BE PAINTED.

KEYNOTES

FINISH FLOOR LEGEND

- NOTE: MATERIAL PATTERNS ARE NOT REPRESENTATIVE OF LAYOUT.
- CONCRETE (CONC-01)
 - CONCRETE (CONC-02)
 - ENGINEERED WOOD FLOORING (WD-03)
 - SOLID WOOD FLOORING (WD-04)
 - PORCELAIN FLOOR TILE (TL-03)
 - QUARRY FLOOR TILE (TL-05)
 - SLATE FLOOR TILE (TL-06)
 - CARPET (CPT-01)
 - CARPET (CPT-02)
 - CARPET (CPT-04)
 - RUBBER (RB-02)
 - RUBBER (RB-04)
 - RESILIENT FLOORING (BBT-01)
 - RESILIENT ESD FLOORING (ESD-01)
 - RECESSED SISAL MAT (SISAL-01)
 - GRAVEL
 - MILLWORK OVER FINISH FLOOR



FINISH PLAN GENERAL NOTES

- A. REFERENCE INTERIOR ELEVATION SHEETS FOR ADDITIONAL INFO.
- B. REFERENCE DOOR SCHEDULE FOR ADDITIONAL INFO.
- C. COORDINATE FLOOR FINISHES UNDER ALL MILLWORK AND VANITIES.
- D. PROVIDE THRESHOLDS AND TRANSITION STRIPS AT FLOOR MATERIAL CHANGE. REFER TO DETAILS ON SHT A8.21.
- E. FLOORING PATTERN/UNIT SHALL BE CENTERED ON ROOM UOK. VERIFY ALL LAYOUT INFORMATION WITH ARCHITECT PRIOR TO INSTALLATION.
- F. AVOID SMALL TILE SECTIONS LESS THAN 4".
- G. PROVIDE POSITIVE DRAINAGE TO ALL FLOOR DRAINS: 1/4" PER 1'-0" MIN.
- H. ALL EXPOSED STRUCTURAL STL TO BE PAINTED.

KEYNOTES

NOTE: MATERIAL PATTERNS ARE NOT REPRESENTATIVE OF LAYOUT.


	CONCRETE (CONC-01)
	CONCRETE (CONC-02)
	ENGINEERED WOOD FLOORING (WD-03)
	SOLID WOOD FLOORING (WD-04)
	PORCELAIN FLOOR TILE (TL-03)
	QUARRY FLOOR TILE (TL-05)
	SLATE FLOOR TILE (TL-06)
	CARPET (CPT-01)
	CARPET (CPT-02)
	CARPET (CPT-04)
	RUBBER (RB-02)
	RUBBER (RB-04)
	RESILIENT FLOORING (BBT-01)
	RESILIENT ESD FLOORING (ESD-01)
	RECESSED SISAL MAT (SISAL-01)
	GRAVEL
	MILLWORK OVER FINISH FLOOR

Frederick Fisher and Partners
2248 Santa Monica Blvd., Los Angeles, CA 90025 | (310) 820-6680 | fisherpartners.net

FINISH PLAN
- INN LEVEL
3/PH
SCALE: 1/8" = 1'-0"

A2.42

Frederick Fisher & Partners reserves its common law copyright and other property rights in these plans. These plans and drawings are not to be reproduced in any form or manner whatsoever without first obtaining the express written permission and consent of Frederick Fisher & Partners, Architects, nor are they to be assigned to any third party without obtaining said written permission and consent.

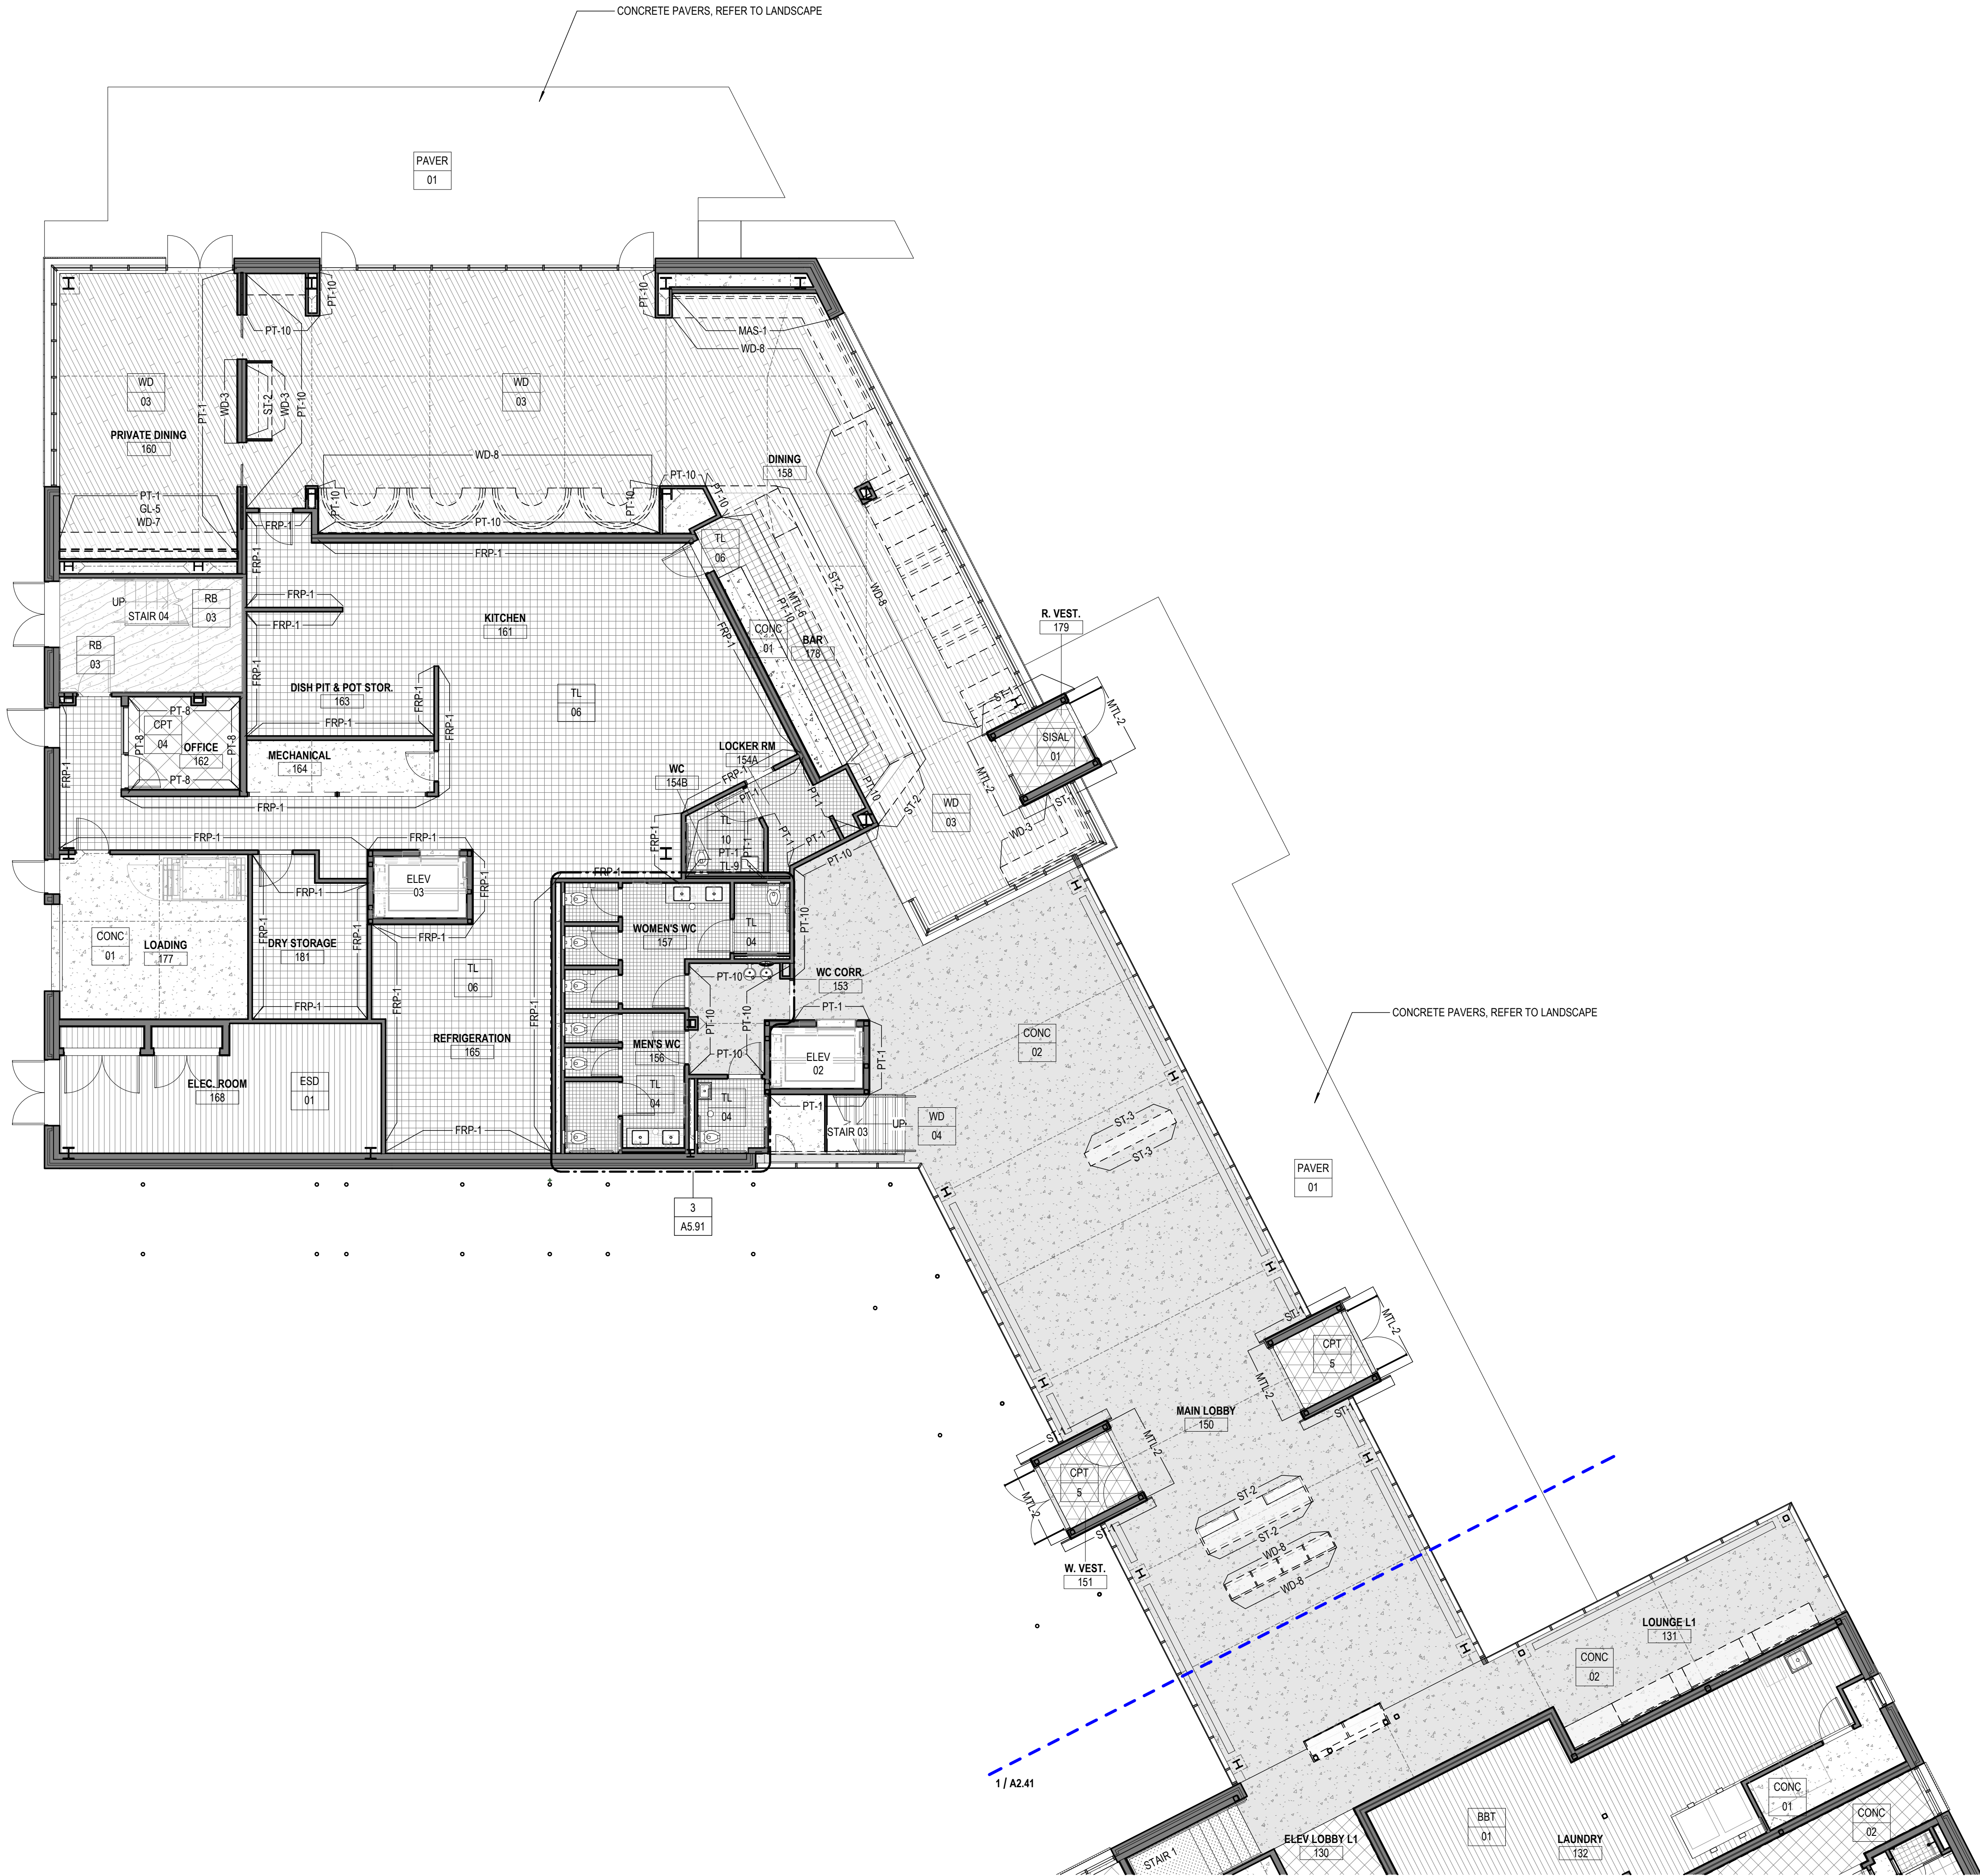

1 FINISH FIRST FLOOR PLAN - RESTAURANT
SCALE: 1/8" = 1'-0"

SHEET NOTES

- FINISH PLAN GENERAL NOTES
- A. REFERENCE INTERIOR ELEVATION SHEETS FOR ADDITIONAL INFO.
 - B. REFERENCE DOOR SCHEDULE FOR ADDITIONAL INFO.
 - C. CONTINUE FLOOR FINISHES UNDER ALL MILLWORK AND VANITIES.
 - D. PROVIDE THRESHOLDS AND TRANSITION STRIPS AT FLOOR MATERIAL CHANGE. REFER TO DETAILS ON SHT A2.21.
 - E. FLOORING PATTERN/UNIT SHALL BE CENTERED ON ROOM UON. VERIFY ALL LAYOUT INFORMATION WITH ARCHITECT PRIOR TO INSTALLATION.
 - F. AVOID SMALL TILE SECTIONS LESS THAN 4".
 - G. PROVIDE POSITIVE DRAINAGE TO ALL FLOOR DRAINS. 1/4" PER 1'-0" MIN.
 - H. ALL EXPOSED STRUCTURAL STL TO BE PAINTED.


KEYNOTES

FINISH FLOOR LEGEND

NOTE: MATERIAL PATTERNS ARE NOT REPRESENTATIVE OF LAYOUT.

- CONCRETE (CONC-01)
- CONCRETE (CONC-02)
- ENGINEERED WOOD FLOORING (WD-03)
- SOLID WOOD FLOORING (WD-04)
- PORCELAIN FLOOR TILE (TL-03)
- QUARRY FLOOR TILE (TL-05)
- SLATE FLOOR TILE (TL-06)
- CARPET (CPT-01)
- CARPET (CPT-02)
- CARPET (CPT-04)
- RUBBER (RB-02)
- RUBBER (RB-04)
- RESILIENT FLOORING (BBT-01)
- RESILIENT ESD FLOORING (ESD-01)
- RECESSED SISAL MAT (SISAL-01)
- GRAVEL
- MILLWORK OVER FINISH FLOOR

Frederick Fisher & Partners reserves its common law copyright and other property rights in these plans. These plans and drawings are not to be reproduced in any form or manner whatsoever without first obtaining the express written permission and consent of Frederick Fisher & Partners, Architects, nor are they to be assigned to any third party without obtaining said written permission and consent.

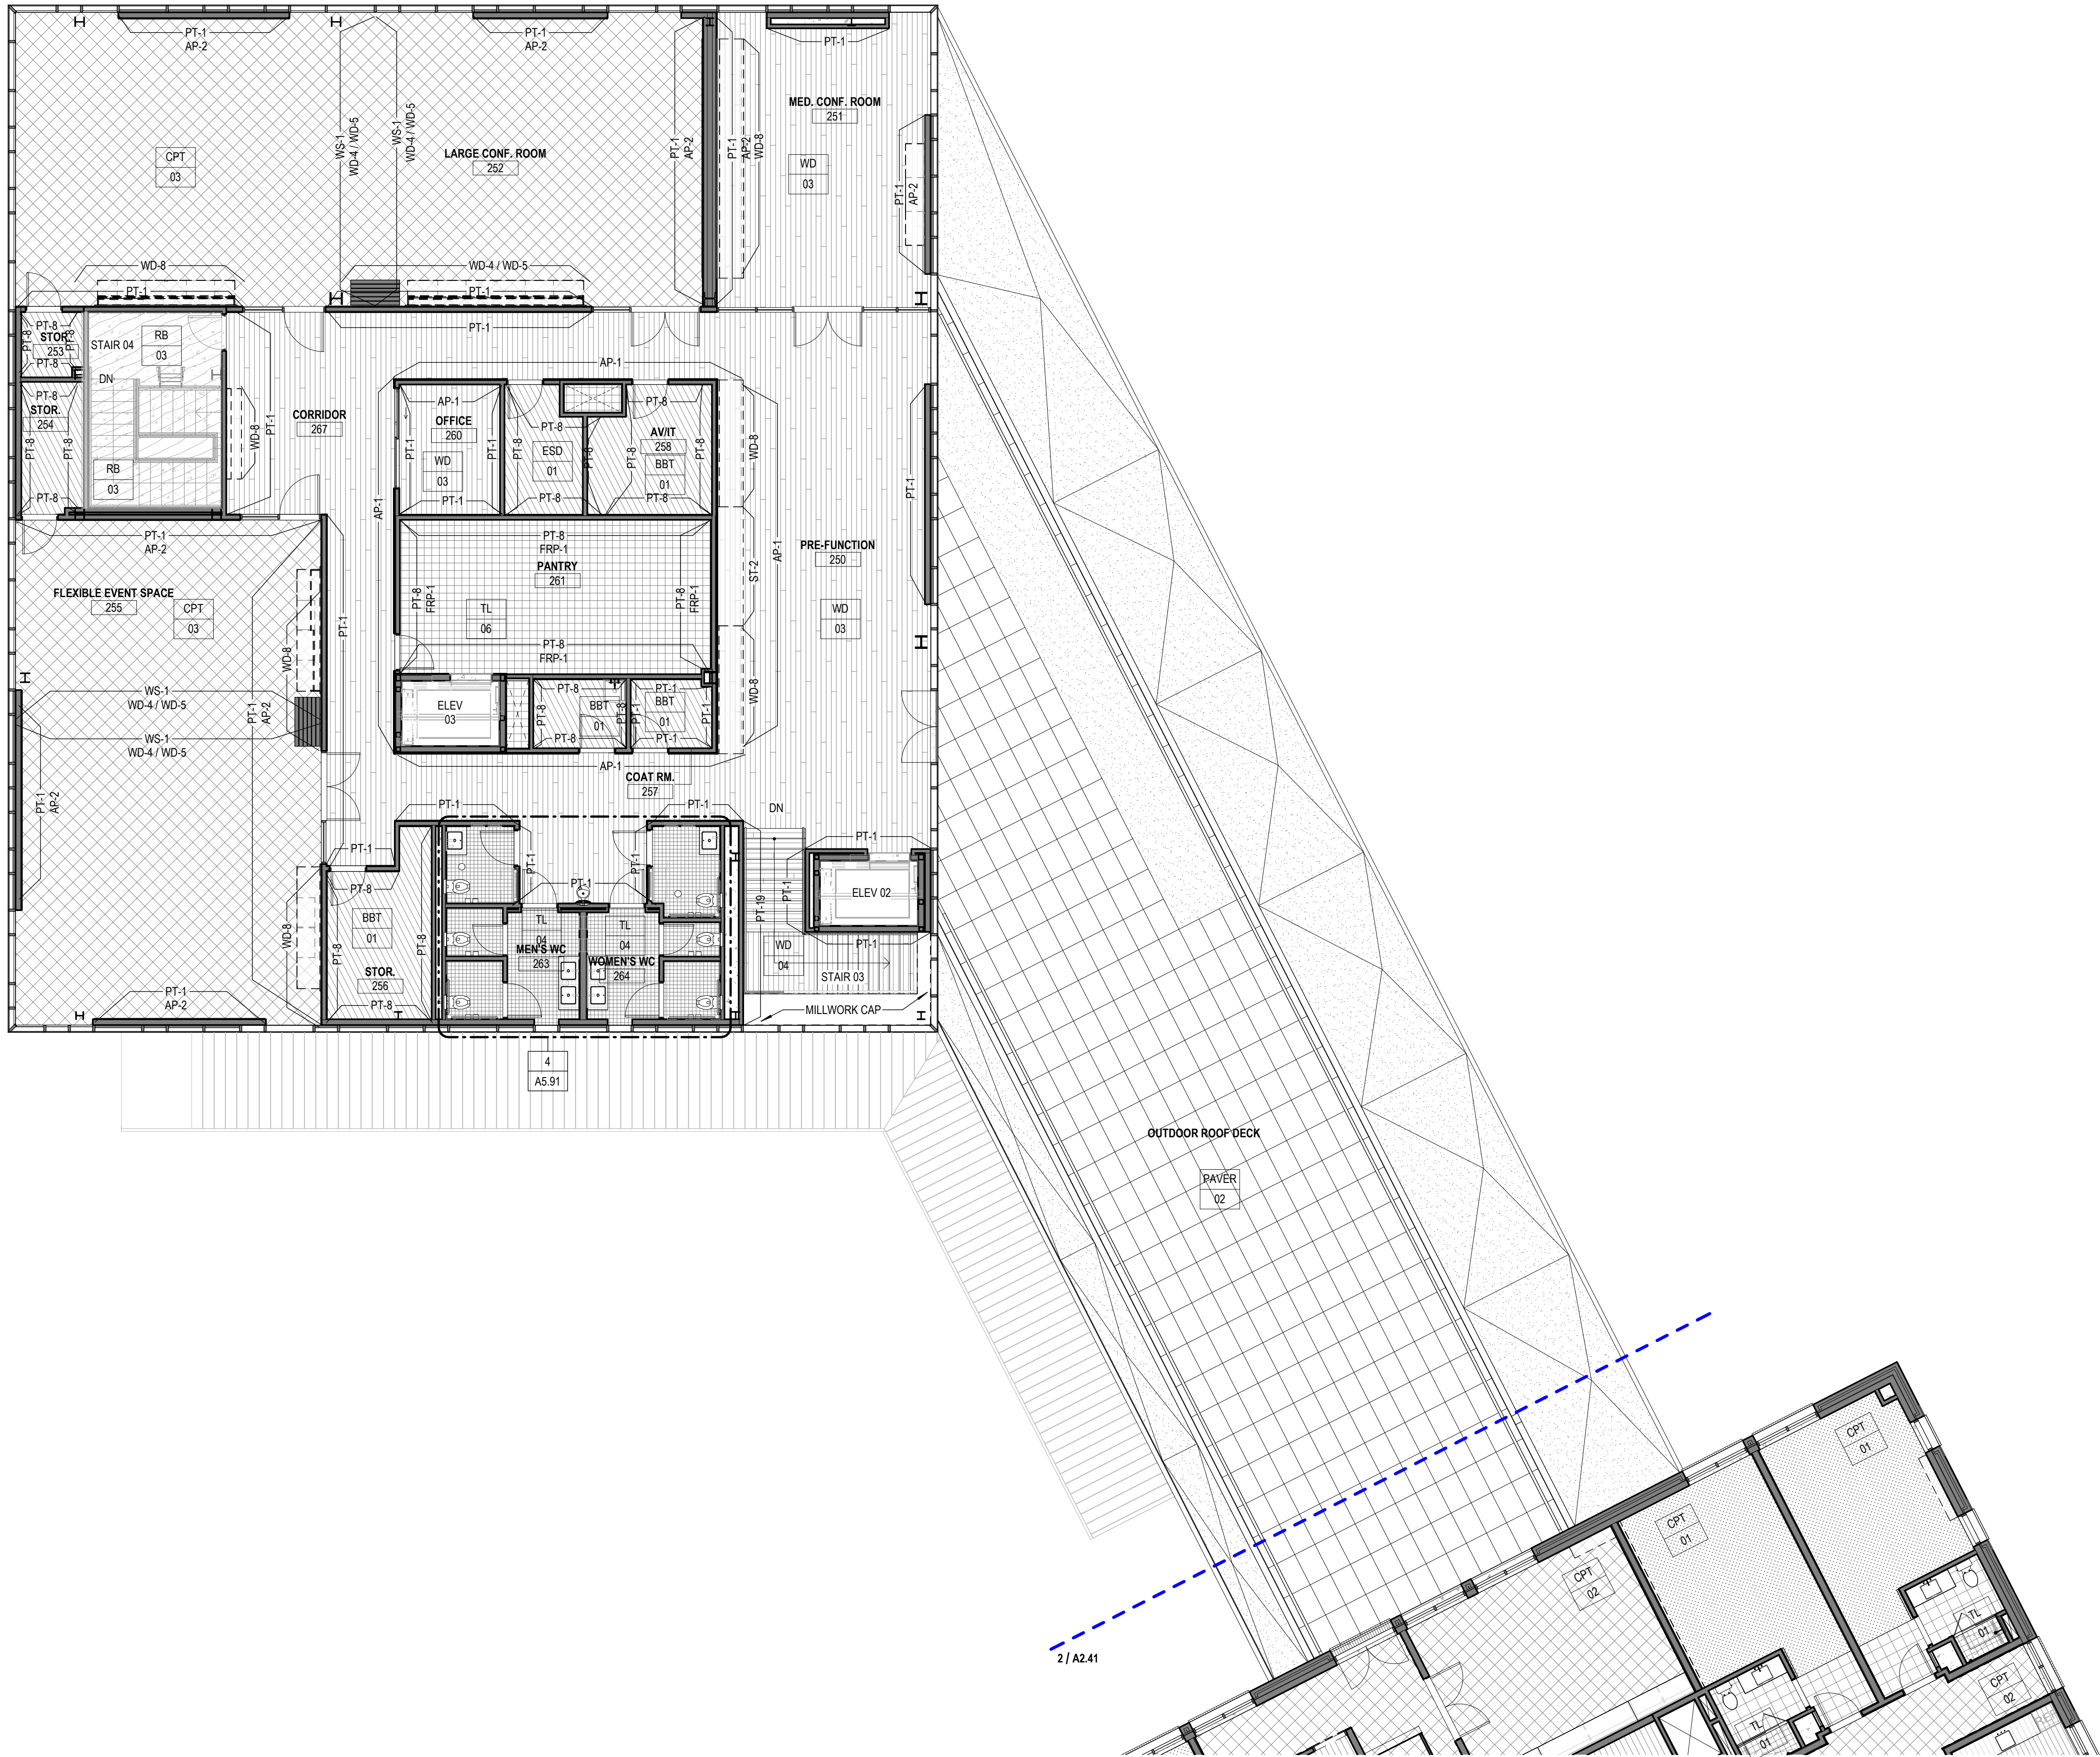

1 FINISH SECOND FLOOR PLAN - INSTITUTE
SCALE: 1/8" = 1'-0"

SHEET NOTES

- FINISH PLAN GENERAL NOTES
- A. REFERENCE INTERIOR ELEVATION SHEETS FOR ADDITIONAL INFO.
 - B. REFERENCE DOOR SCHEDULE FOR ADDITIONAL INFO.
 - C. CONTINUE FLOOR FINISHES UNDER ALL MILLWORK AND VANITIES
 - D. PROVIDE THRESHOLDS AND TRANSITION STRIPS AT FLOOR MATERIAL CHANGE. REFER TO DETAILS ON SHT A2.21.
 - E. FLOORING PATTERN/UNIT SHALL BE CENTERED ON ROOM UON. VERIFY ALL LAYOUT INFORMATION WITH ARCHITECT PRIOR TO INSTALLATION.
 - F. AVOID SMALL TILE SECTIONS LESS THAN 4".
 - G. PROVIDE POSITIVE DRAINAGE TO ALL FLOOR DRAINS. 1/4" PER 1'-0" MIN.
 - H. ALL EXPOSED STRUCTURAL STL TO BE PAINTED.

KEYNOTES


FINISH FLOOR LEGEND

NOTE: MATERIAL PATTERNS ARE NOT REPRESENTATIVE OF LAYOUT.


- CONCRETE (CONC-01)
- CONCRETE (CONC-02)
- ENGINEERED WOOD FLOORING (WD-03)
- SOLID WOOD FLOORING (WD-04)
- PORCELAIN FLOOR TILE (TL-03)
- QUARRY FLOOR TILE (TL-05)
- SLATE FLOOR TILE (TL-06)
- CARPET (CPT-01)
- CARPET (CPT-02)
- CARPET (CPT-04)
- RUBBER (RB-02)
- RUBBER (RB-04)
- RESILIENT FLOORING (BBT-01)
- RESILIENT ESD FLOORING (ESD-01)
- RECESSED SISAL MAT (SISAL-01)
- GRAVEL
- MILLWORK OVER FINISH FLOOR



Frederick Fisher & Partners reserves its common law copyright and other property rights in these plans. These plans and drawings are not to be reproduced in any form or manner whatsoever without first obtaining the express written permission and consent of Frederick Fisher & Partners, Architects, nor are they to be assigned to any third party without obtaining said written permission and consent.

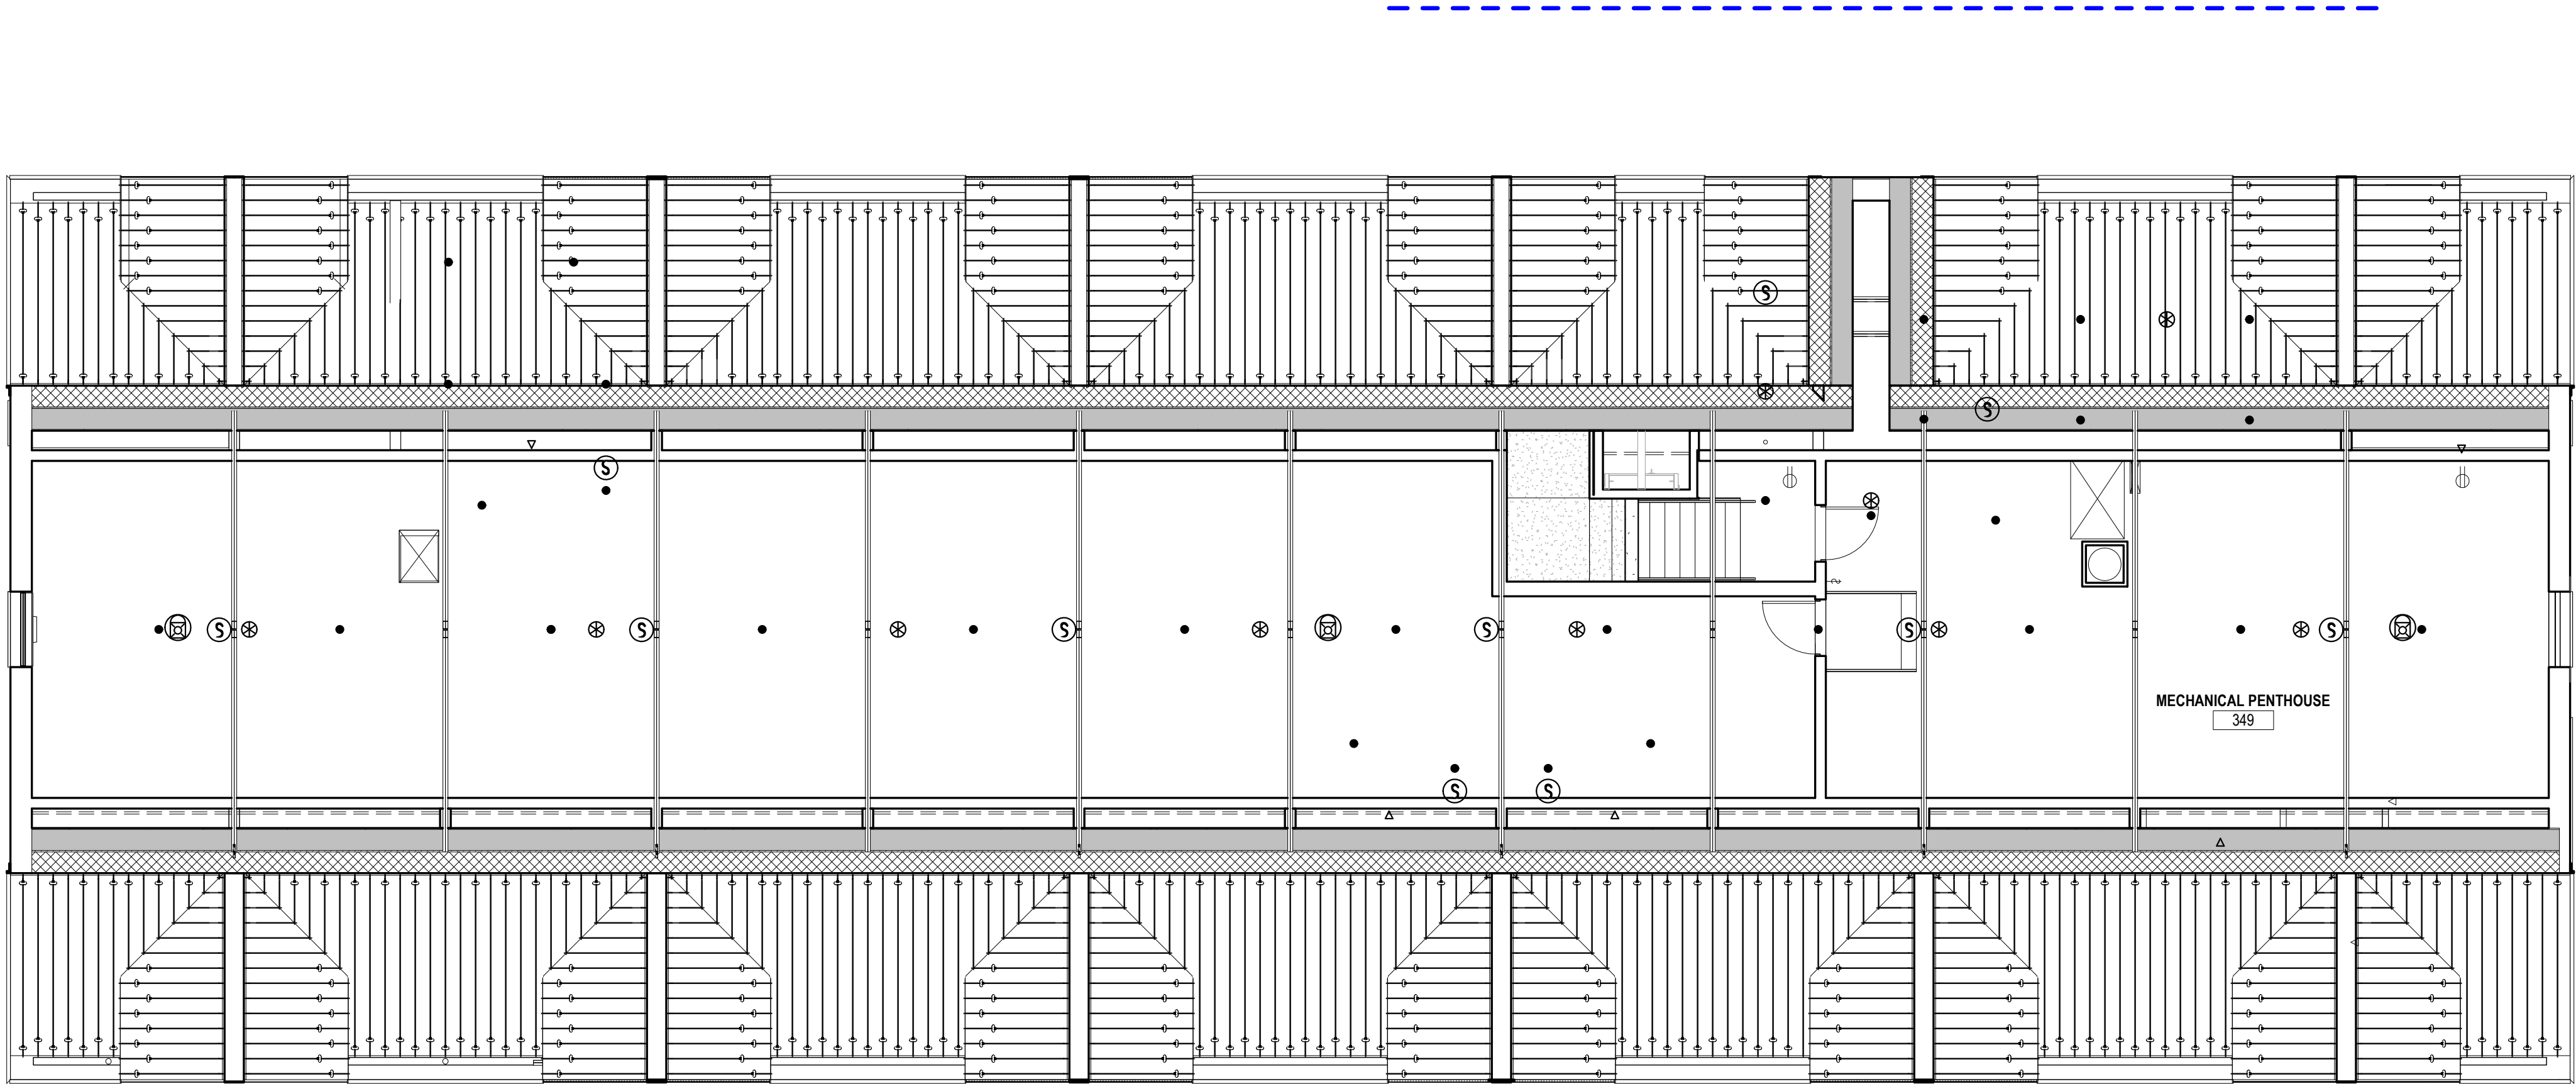

2 MECHANICAL PENTHOUSE - INN
SCALE: 1/8" = 1'-0"

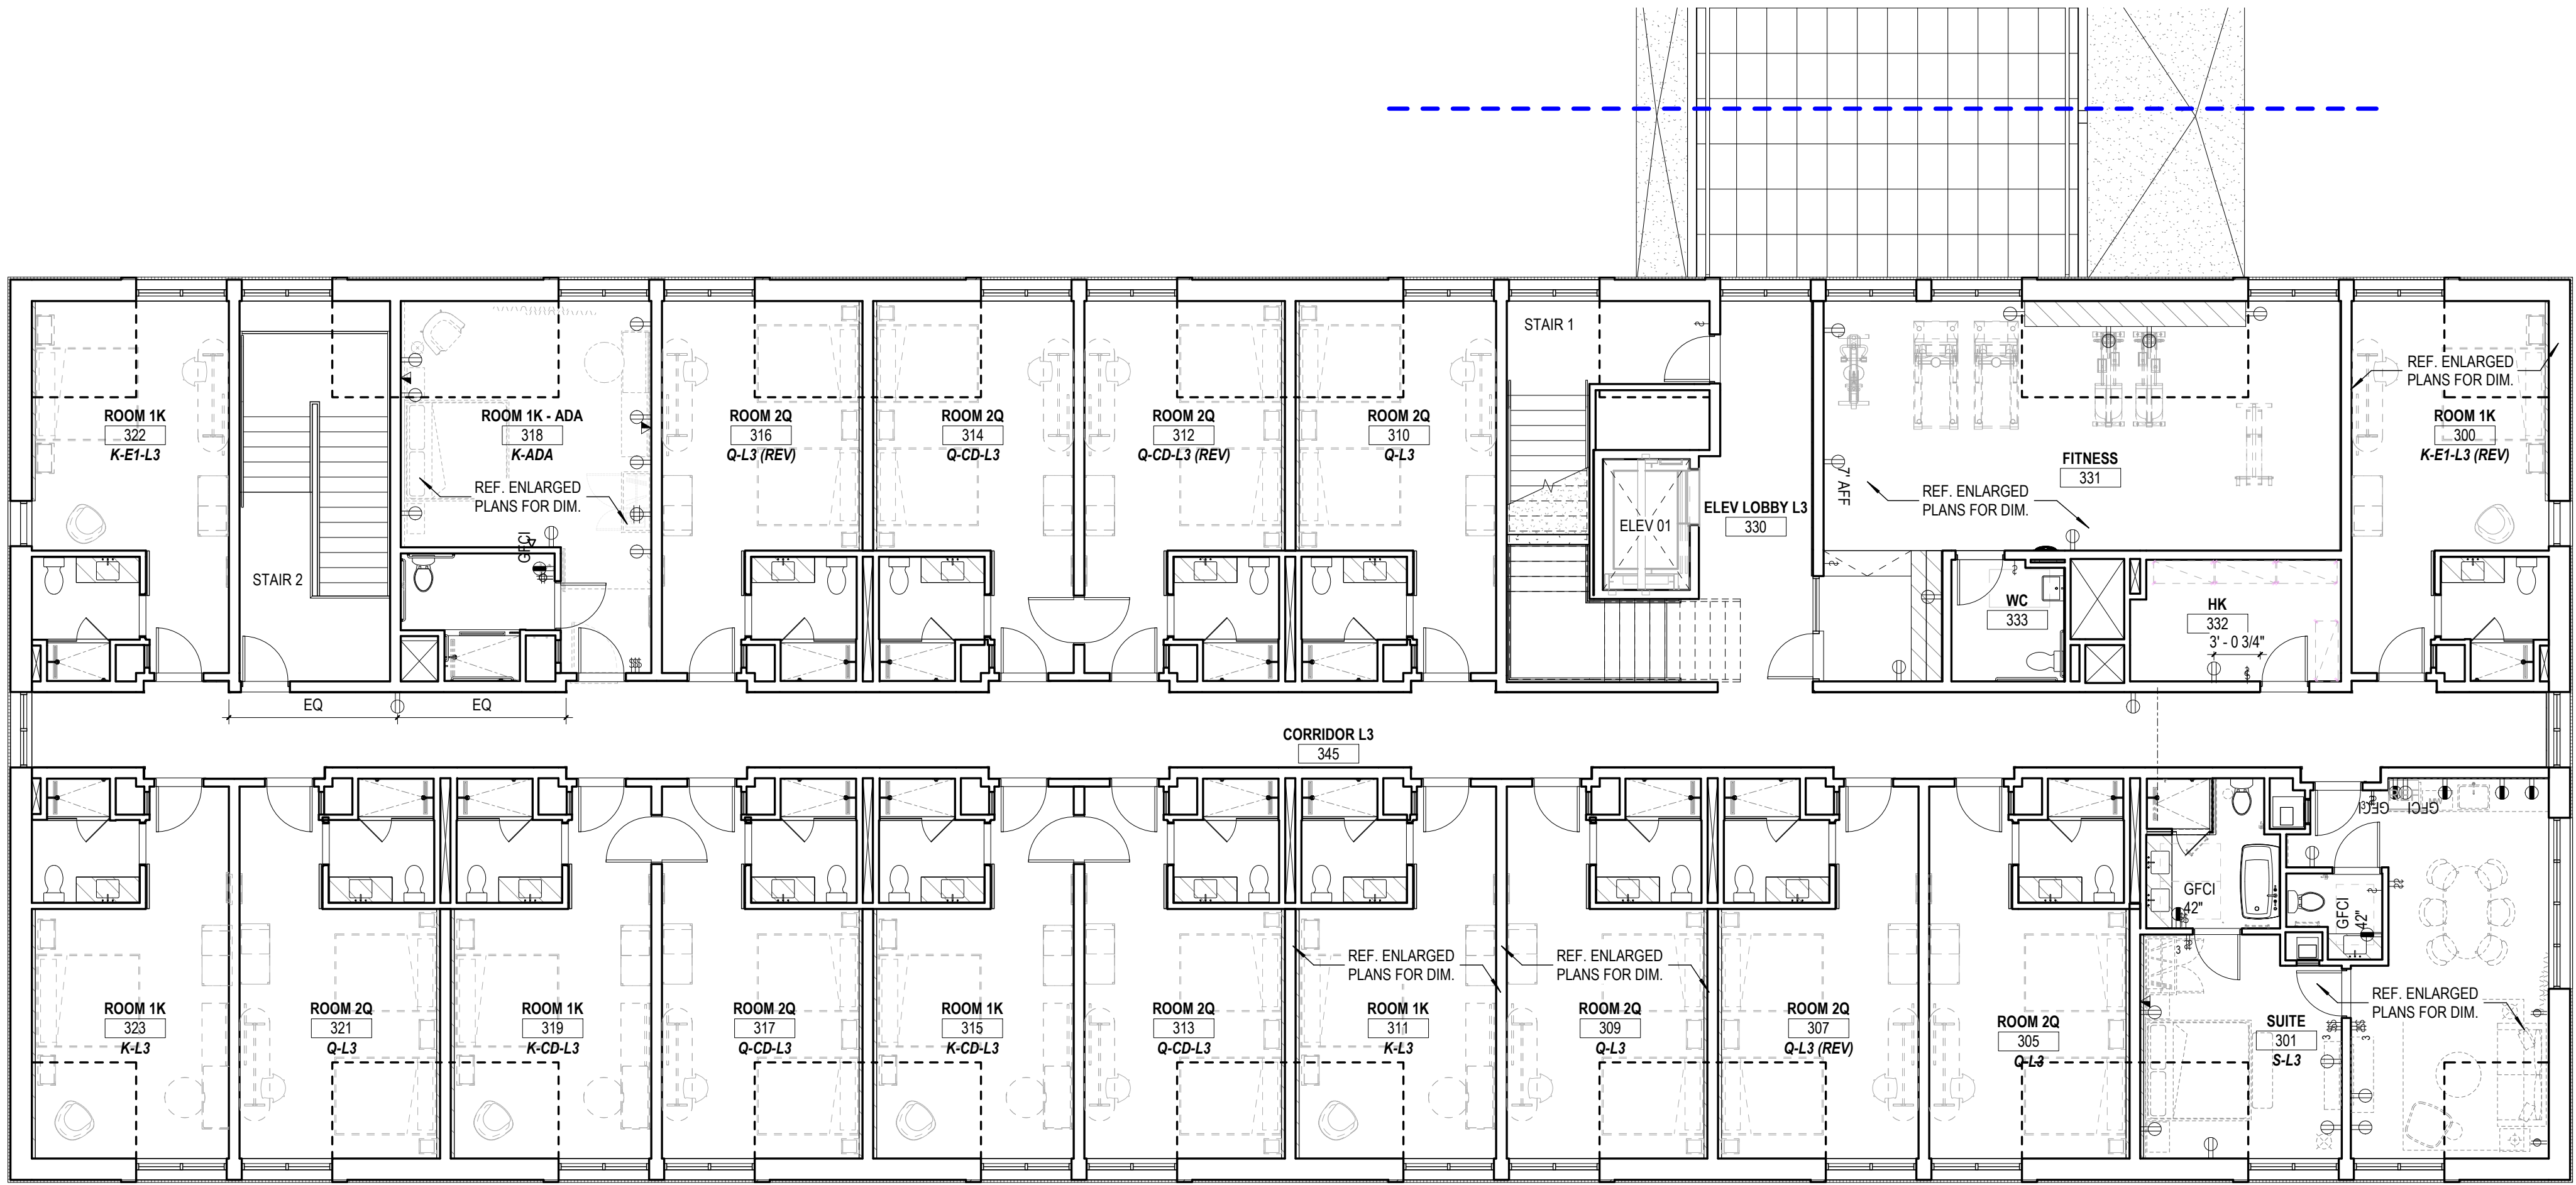

1 FURNITURE POWER/COMM INN LEVEL 3
SCALE: 1/8" = 1'-0"



SHEET NOTES

- FURNITURE, POWER, COMMUNICATION PLAN GENERAL NOTES
- A. DEVICES INDICATED HEREIN ARE FOR LOCATION AND COORDINATION ONLY. REFER TO ELECTRICAL DRAWINGS FOR MORE INFORMATION.
- B. REFER ENLARGED PLANS AND INTERIOR ELEVATIONS FOR ADDITIONAL LOCATIONS IDENTIFIED EITHER GRAPHICALLY OR DIMENSIONED.
- C. DEVICE DIMENSIONS IN THE SET ARE APPROXIMATE. COORDINATE FINAL LOCATION WITH FRAMING, FURNITURE, ETC. PRIOR TO INSTALLATION OF DEVICES AND OUTLETS. LOCATIONS TO BE MARKED ONSITE FOR OPERATOR AND ARCHITECT REVIEW.
- D. AFTER MODEL ROOM REVIEW, ALL CHANGES ARE TO BE INCORPORATED IN DESIGN.
- E. GC TO COORDINATE OUTLET/BOX AT EQUIPMENT WITH VENDOR, CONSULTANT, AND ARCHITECT.
- F. REF. AV, IT, SECURITY DRAWINGS FOR ADDITIONAL INFO.
- G. REF. ELECTRICAL DRAWINGS FOR ADDITIONAL INFO.
- H. GC TO COORDINATE WITH ARCHITECT AND INTERIOR DESIGNER FOR LOCATIONS OF ALL FLOOR MOUNTED FEEDS, WALL FEEDS AND FLOOR CORES TO FURNITURE PRIOR TO THE COMMENCEMENT OF WORK.
- I. ARCH DRAWINGS GOVERN FOR DEVICE LOCATION.
- J. ELECTRICAL CONTRACTOR SHALL MAKE ALL CONNECTIONS TO FURNITURE, ALL WORK AND INSTALL ELECTRICAL COMPONENTS, INCLUDING WHIPS.
- K. ALL EXTERIOR OUTLETS SHALL BE WATERPROOF AND GFCI.

POWER & COMM. LEGEND

- Ⓢ FLUSH WALL MOUNTED DUPLEX POWER OUTLET AT +18" A.F.F. OR AS NOTED, REF. ELEC.
- Ⓢ FLUSH MOUNTED WALL SWITCH, REF. ELEC.
- Ⓢ SURFACE MOUNTED POWER OUTLET
- Ⓢ FLUSH WALL MOUNTED SINGLE DEDICATED CIRCUIT DUPLEX OUTLET
- Ⓢ FLUSH WALL MOUNTED DEDICATED CIRCUIT DUPLEX OUTLET
- Ⓢ FLUSH WALL MOUNTED DEDICATED CIRCUIT GROUND FAULT INTERRUPT DUPLEX OUTLET
- Ⓢ FLUSH WALL MOUNTED DEDICATED CIRCUIT QUADPLEX OUTLET
- CARD READER, REF. ELEC & SECURITY DWGS.
- Ⓢ FLUSH WALL MOUNTED PULL BOX, REF. AV/IT DWGS.
- Ⓢ T-STAT AND ADDITION DEVICES, REF. MECH. DWGS.
- Ⓢ FLUSH WALL MOUNTED DUPLEX DATA/ TELEPHONE OUTLET AT +18" A.F.F. OR AS NOTED, REF. IT/AV DWGS.
- LINE OF FURNITURE, TYP.
- PT TENDONS AND STUD RAIL ZONE

CONTRACTOR

CONSULTANT

ISSUE DATES

03/20/19 10% SCHEMATIC DESIGN

07/20/19 75% DESIGN DEVELOPMENT

09/03/19 100% DESIGN DEVELOPMENT

12/13/19 50% CONSTRUCTION DOCUMENTS

02/01/2020 70% CONSTRUCTION DOCUMENTS


05/01/2020 ISSUED FOR CONSTRUCTION

07/01/2020 GAP SET

12/16/2020 FINAL GAP SET

06/21/2021 BID SET

Frederick Fisher & Partners reserves its common law copyright and other property rights in these plans. These plans and drawings are not to be reproduced in any form or manner whatsoever without first obtaining the express written permission and consent of Frederick Fisher & Partners, Architects, nor are they to be assigned to any third party without obtaining said written permission and consent.

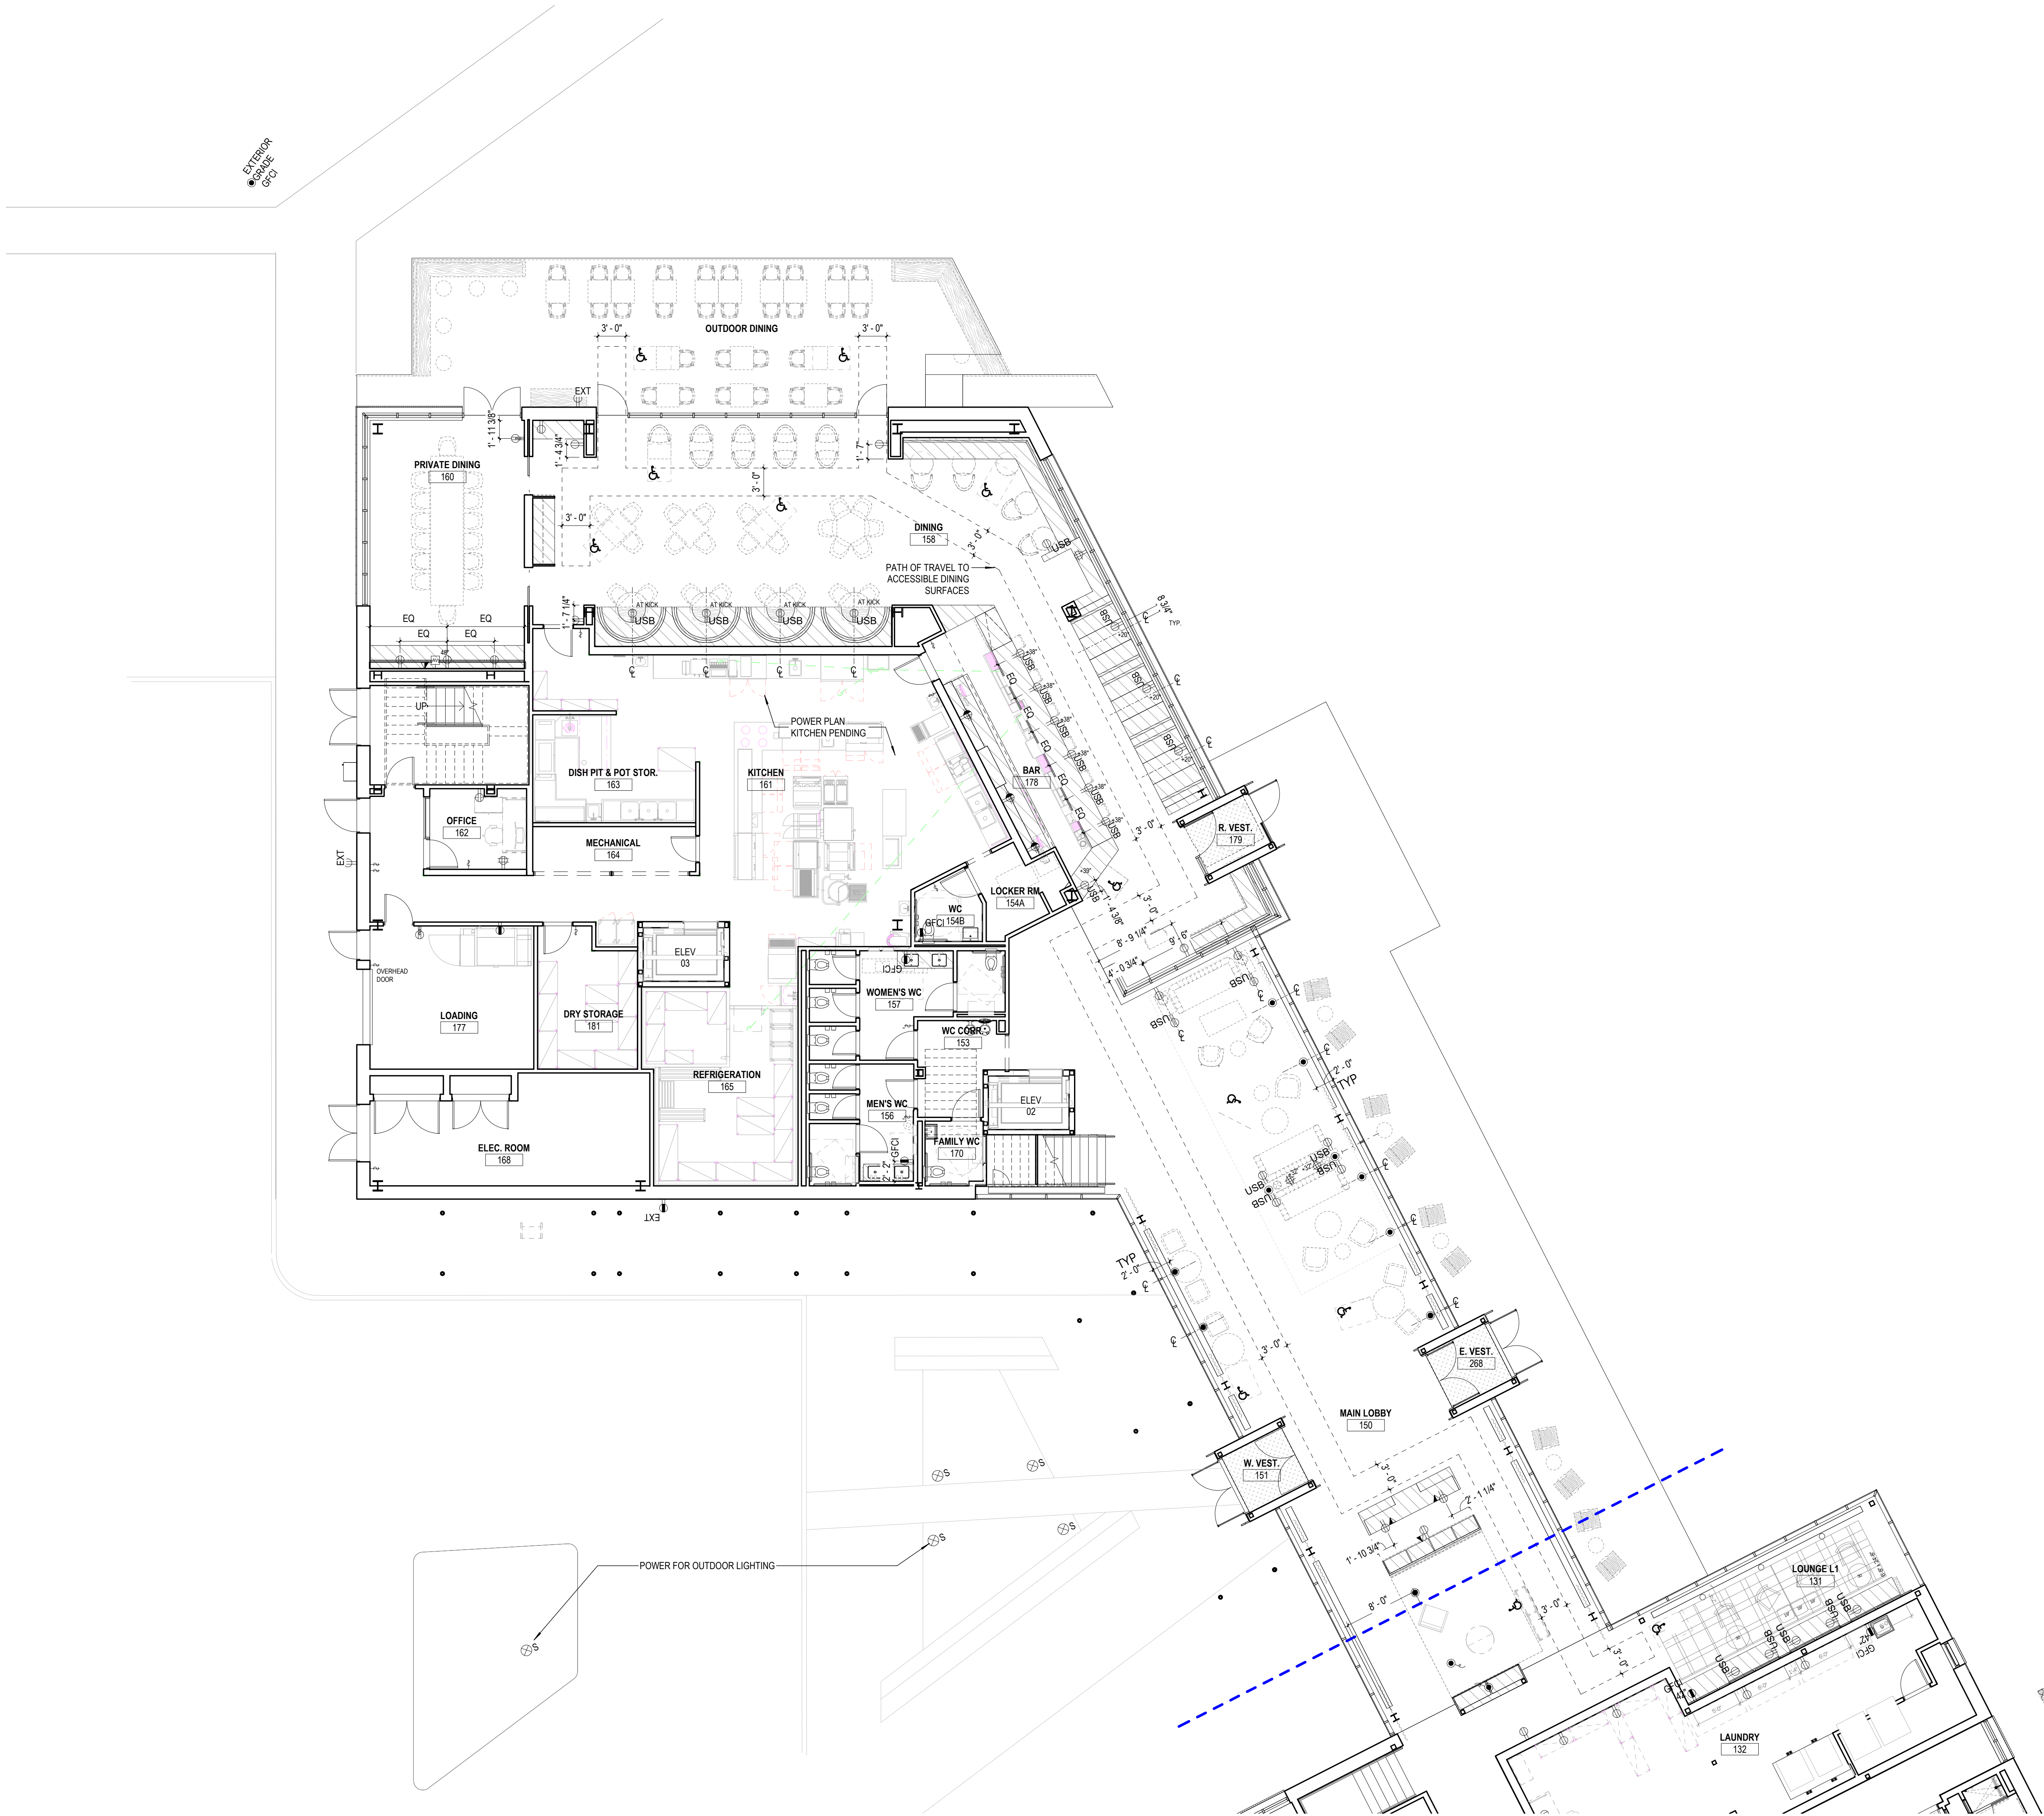

1 FURNITURE PWR/COMM RESTAURANT L1
SCALE: 1/8" = 1'-0"

SHEET NOTES


- FURNITURE, POWER, COMMUNICATION PLAN GENERAL NOTES
- A. DEVICES INDICATED HEREIN ARE FOR LOCATION AND COORDINATION ONLY. REFER TO ELECTRICAL DRAWINGS FOR MORE INFORMATION.
- B. REFER ENLARGED PLANS AND INTERIOR ELEVATIONS FOR ADDITIONAL LOCATIONS IDENTIFIED EITHER GRAPHICALLY OR DIMENSIONED.
- C. DEVICE DIMENSIONS IN THE SET ARE APPROXIMATE. COORDINATE FINAL LOCATION WITH FRAMING, FURNITURE, ETC. PRIOR TO INSTALLATION OF DEVICES AND OUTLETS. LOCATIONS TO BE MARKED ONSITE FOR OPERATOR AND ARCHITECT REVIEW.
- D. AFTER MODEL ROOM REVIEW, ALL CHANGES ARE TO BE INCORPORATED IN DESIGN.
- E. GC TO COORDINATE OUTLET/BOX AT EQUIPMENT WITH VENDOR, CONSULTANT, AND ARCHITECT.
- F. REF AV, IT, SECURITY DRAWINGS FOR ADDITIONAL INFO.
- G. REF ELECTRICAL DRAWINGS FOR ADDITIONAL INFO.
- H. GC TO COORDINATE WITH ARCHITECT AND INTERIOR DESIGNER FOR LOCATIONS OF ALL FLOOR MOUNTED FEEDS, WALL FEEDS AND FLOOR CORES TO FURNITURE PRIOR TO THE COMMENCEMENT OF WORK.
- I. ARCH DRAWINGS GOVERN FOR DEVICE LOCATION.
- J. ELECTRICAL CONTRACTOR SHALL MAKE ALL CONNECTIONS TO FURNITURE, WALL WORK, AND INSTALL ELECTRICAL COMPONENTS, INCLUDING WHIPS.
- K. ALL EXTERIOR OUTLETS SHALL BE WATERPROOF AND GFCI.

KEYNOTES


POWER & COMM. LEGEND

- ① FLUSH WALL MOUNTED DUPLEX POWER OUTLET AT +18" A.F.F. OR AS NOTED, REF. ELEC.
- § FLUSH MOUNTED WALL SWITCH, REF. ELEC.
- ⌘ SURFACE MOUNTED POWER OUTLET
- ⌘ FLUSH WALL MOUNTED SINGLE DEDICATED CIRCUIT DUPLEX OUTLET
- ⌘ FLUSH WALL MOUNTED DEDICATED CIRCUIT DUPLEX OUTLET
- ⌘ FLUSH WALL MOUNTED DEDICATED CIRCUIT GROUND FAULT INTERRUPT DUPLEX OUTLET
- ⌘ FLUSH WALL MOUNTED DEDICATED CIRCUIT QUADPLEX OUTLET
- CARD READER, REF. ELEC & SECURITY DWGS.
- ⌘ FLUSH WALL MOUNTED PULL BOX, REF. AV/IT DWGS.
- ① T-STAT AND ADDITION DEVICES, REF. MECH. DWGS.
- ▲ FLUSH WALL MOUNTED DUPLEX DATA/TELEPHONE OUTLET AT +18" A.F.F. OR AS NOTED, REF. IT/AV DWGS.
- LINE OF FURNITURE, TYP.
- PT TENDONS AND STUD RAIL ZONE

Frederick Fisher & Partners reserves its common law copyright and other property rights in these plans. These plans and drawings are not to be reproduced in any form or manner whatsoever without first obtaining the express written permission and consent of Frederick Fisher & Partners, Architects, nor are they to be assigned to any third party without obtaining said written permission and consent.

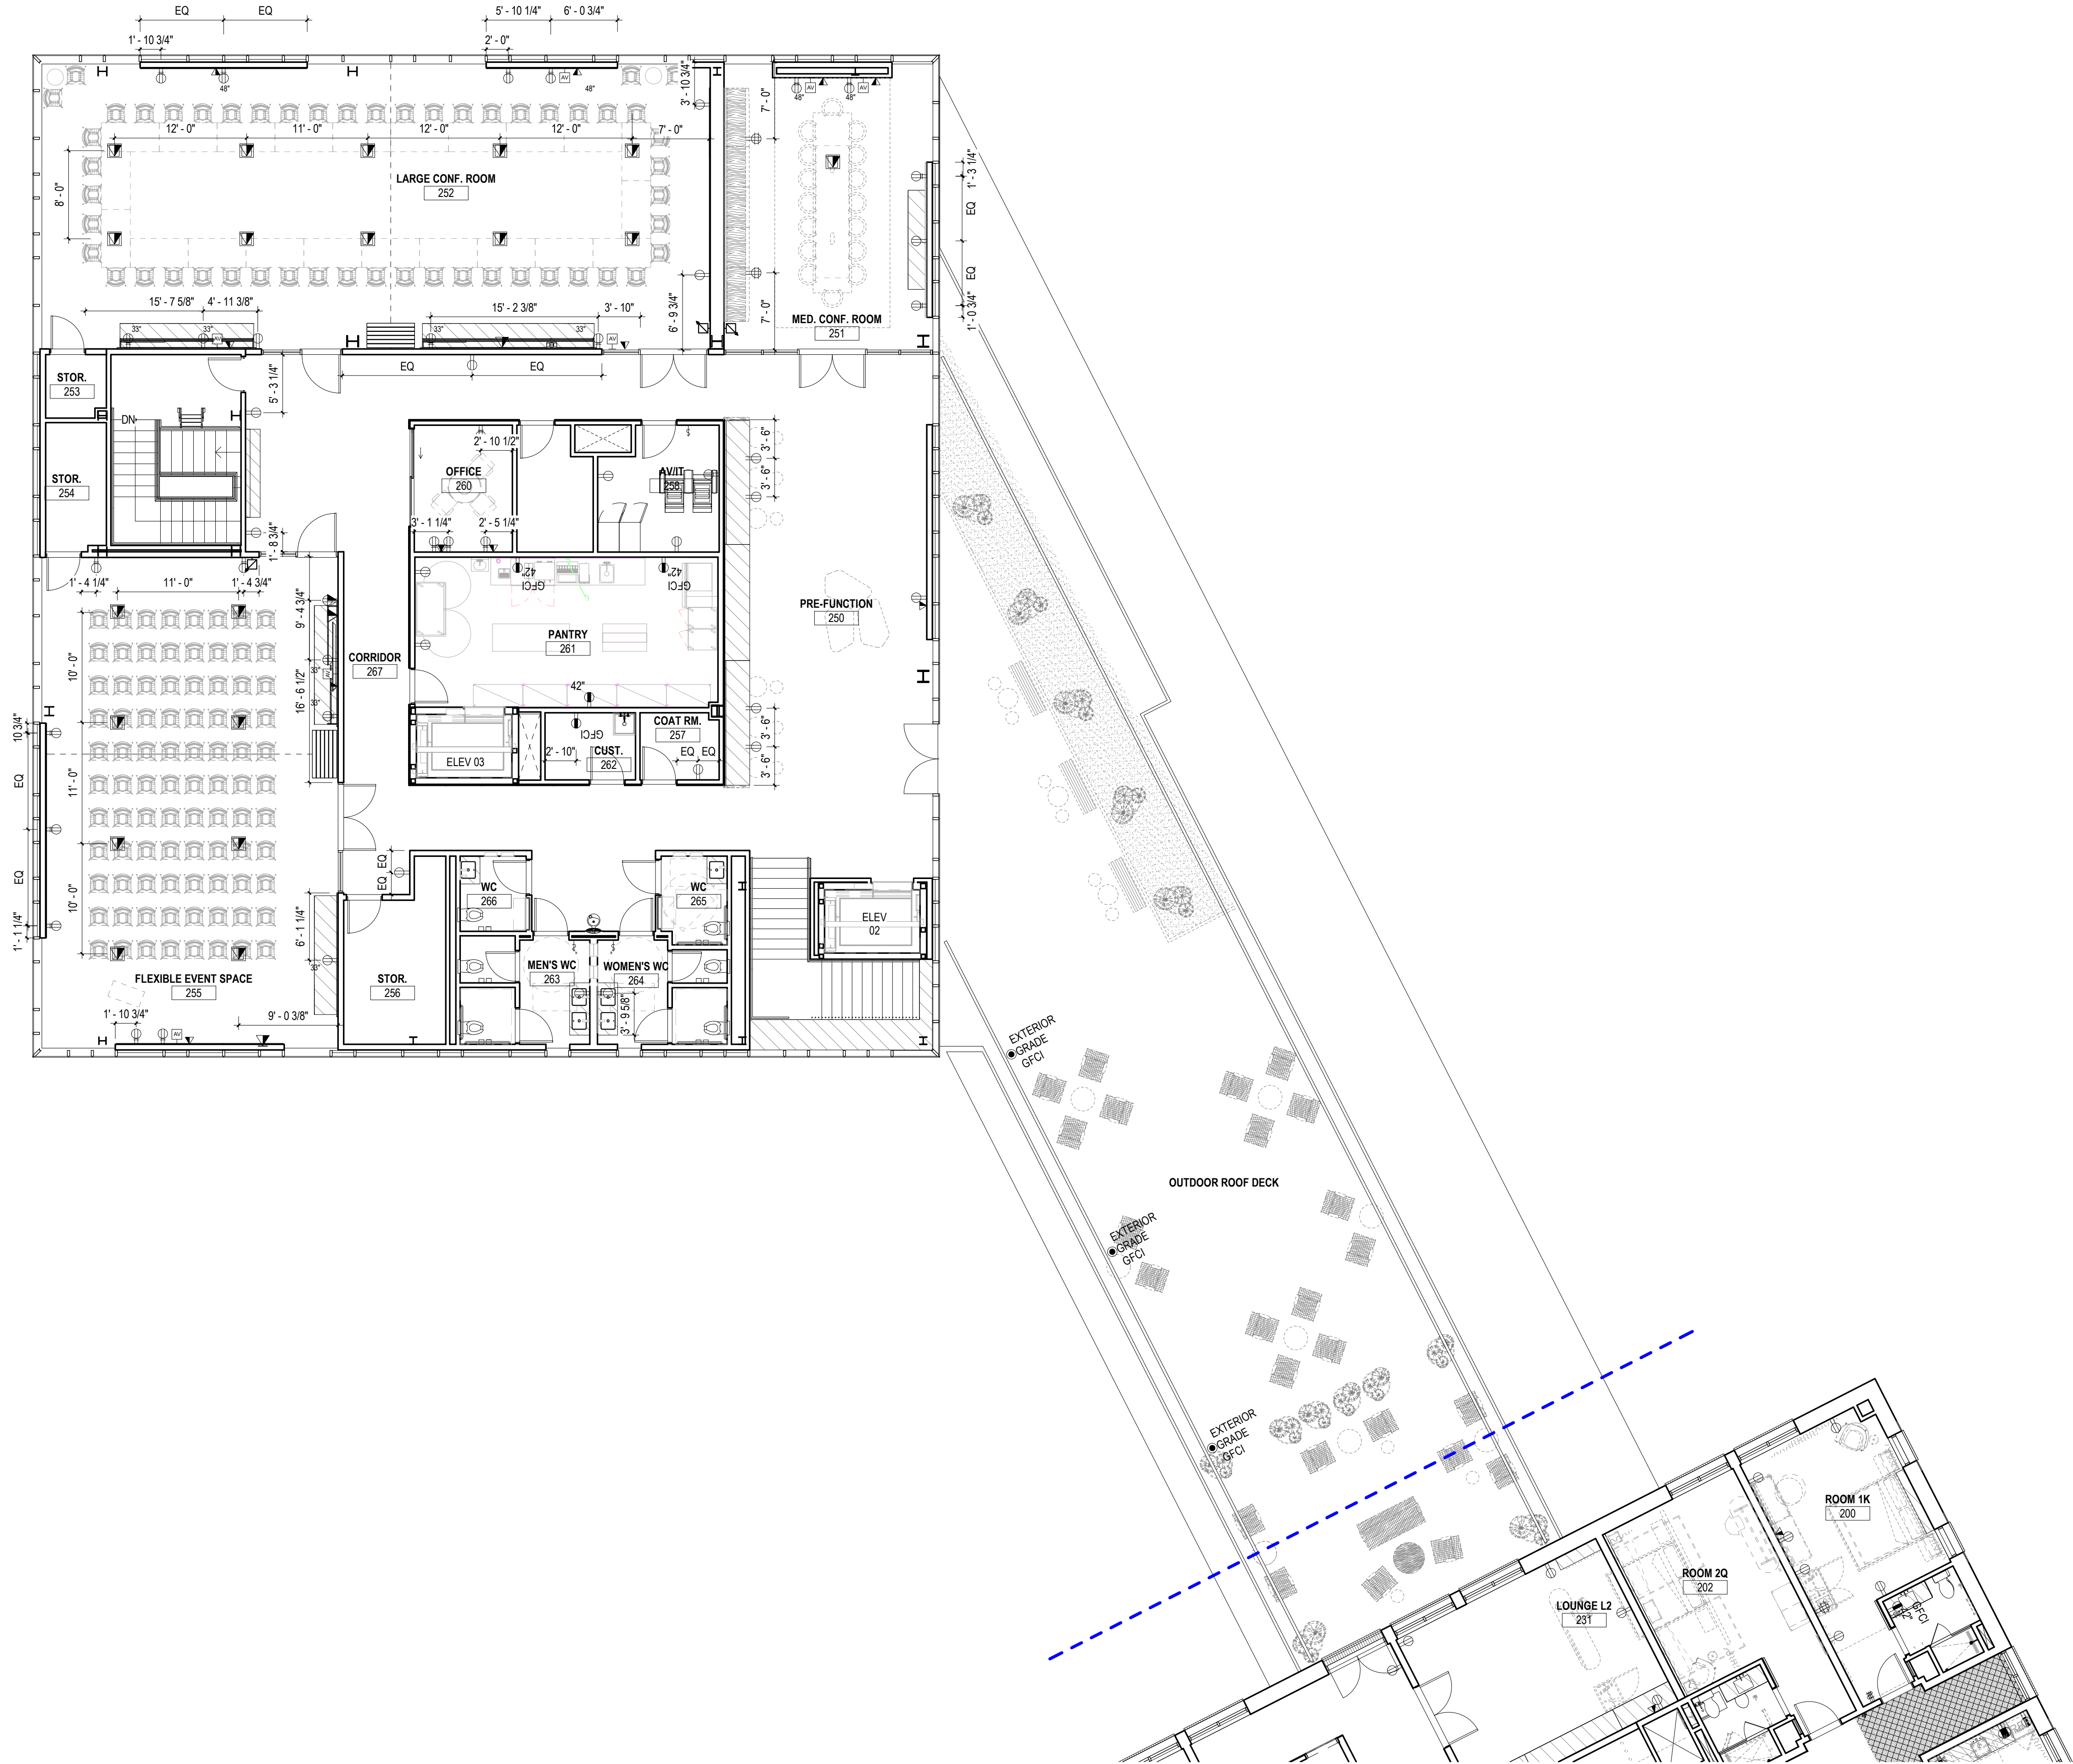

1 FURNITURE POWER/COMM INSTITUTE L2
SCALE: 1/8" = 1'-0"

 

SHEET NOTES

- FURNITURE, POWER, COMMUNICATION PLAN GENERAL NOTES
- A. DEVICES INDICATED HEREIN ARE FOR LOCATION AND COORDINATION ONLY. REFER TO ELECTRICAL DRAWINGS FOR MORE INFORMATION.
- B. REFER ENLARGED PLANS AND INTERIOR ELEVATIONS FOR ADDITIONAL LOCATIONS IDENTIFIED EITHER GRAPHICALLY OR DIMENSIONED.
- C. DEVICE DIMENSIONS IN THE SET ARE APPROXIMATE. COORDINATE FINAL LOCATION WITH FRAMING, FURNITURE, ETC. PRIOR TO INSTALLATION OF DEVICES AND OUTLETS. LOCATIONS TO BE MARKED ONSITE FOR OPERATOR AND ARCHITECT REVIEW.
- D. AFTER MODEL ROOM REVIEW, ALL CHANGES ARE TO BE INCORPORATED IN DESIGN.
- E. GC TO COORDINATE OUTLET/BOX AT EQUIPMENT WITH VENDOR, CONSULTANT, AND ARCHITECT.
- F. REF. AV, IT, SECURITY DRAWINGS FOR ADDITIONAL INFO.
- G. REF. ELECTRICAL DRAWINGS FOR ADDITIONAL INFO.
- H. GC TO COORDINATE WITH ARCHITECT AND INTERIOR DESIGNER FOR LOCATIONS OF ALL FLOOR MOUNTED FEEDS, WALL FEEDS AND FLOOR CORES TO FURNITURE PRIOR TO THE COMMENCEMENT OF WORK.
- I. ARCH DRAWINGS GOVERN FOR DEVICE LOCATION.
- J. ELECTRICAL CONTRACTOR SHALL MAKE ALL CONNECTIONS TO FURNITURE, ALL WORK AND INSTALL ELECTRICAL COMPONENTS, INCLUDING WHIPS.
- K. ALL EXTERIOR OUTLETS SHALL BE WATERPROOF AND GFCI.

KEYNOTES

POWER & COMM. LEGEND

- Ⓜ FLUSH WALL MOUNTED DUPLEX POWER OUTLET AT +18" A.F.F. OR AS NOTED, REF. ELEC.
- Ⓢ FLUSH MOUNTED WALL SWITCH, REF. ELEC.
- Ⓜ SURFACE MOUNTED POWER OUTLET
- Ⓜ FLUSH WALL MOUNTED SINGLE DEDICATED CIRCUIT DUPLEX OUTLET
- Ⓜ FLUSH WALL MOUNTED DEDICATED CIRCUIT DUPLEX OUTLET
- Ⓜ GFI FLUSH WALL MOUNTED DEDICATED CIRCUIT GROUND FAULT INTERRUPT DUPLEX OUTLET
- Ⓜ FLUSH WALL MOUNTED DEDICATED CIRCUIT QUADPLEX OUTLET
- CARD READER, REF. ELEC & SECURITY DWGS.
- Ⓜ FLUSH WALL MOUNTED PULL BOX, REF. AV/IT DWGS.
- Ⓜ T-STAT AND ADDITION DEVICES, REF. MECH. DWGS.
- Ⓜ FLUSH WALL MOUNTED DUPLEX DATA/ TELEPHONE OUTLET AT +18" A.F.F. OR AS NOTED, REF. IT/AV DWGS.
- LINE OF FURNITURE, TYP.
- PT TENDONS AND STUD RAIL ZONE

CONTRACTOR

CONSULTANT

ISSUE DATES

03/22/2019 100% SCHEMATIC DESIGN

07/26/2019 75% DESIGN DEVELOPMENT

09/03/2019 100% DESIGN DEVELOPMENT

12/13/2019 50% CONSTRUCTION DOCUMENTS

02/01/2020 75% CONSTRUCTION DOCUMENTS

05/01/2020 ISSUED FOR CONSTRUCTION

07/01/2020 GMP SET

12/16/2020 FINAL GMP SET


08/21/2021 BID SET

12248 Santa Monica Blvd, Los Angeles, CA 90025 | (310) 820-6680 | info@frederickfisher.com

150 West 28th St, Suite 3502, New York, NY 10001

SCALE: 1/8" = 1'-0"

Frederick Fisher & Partners reserves its common law copyright and other property rights in these plans. These plans and drawings are not to be reproduced in any form or manner whatsoever without first obtaining the express written permission and consent of Frederick Fisher & Partners. Architects, nor are they to be assigned to any third party without obtaining said written permission and consent.

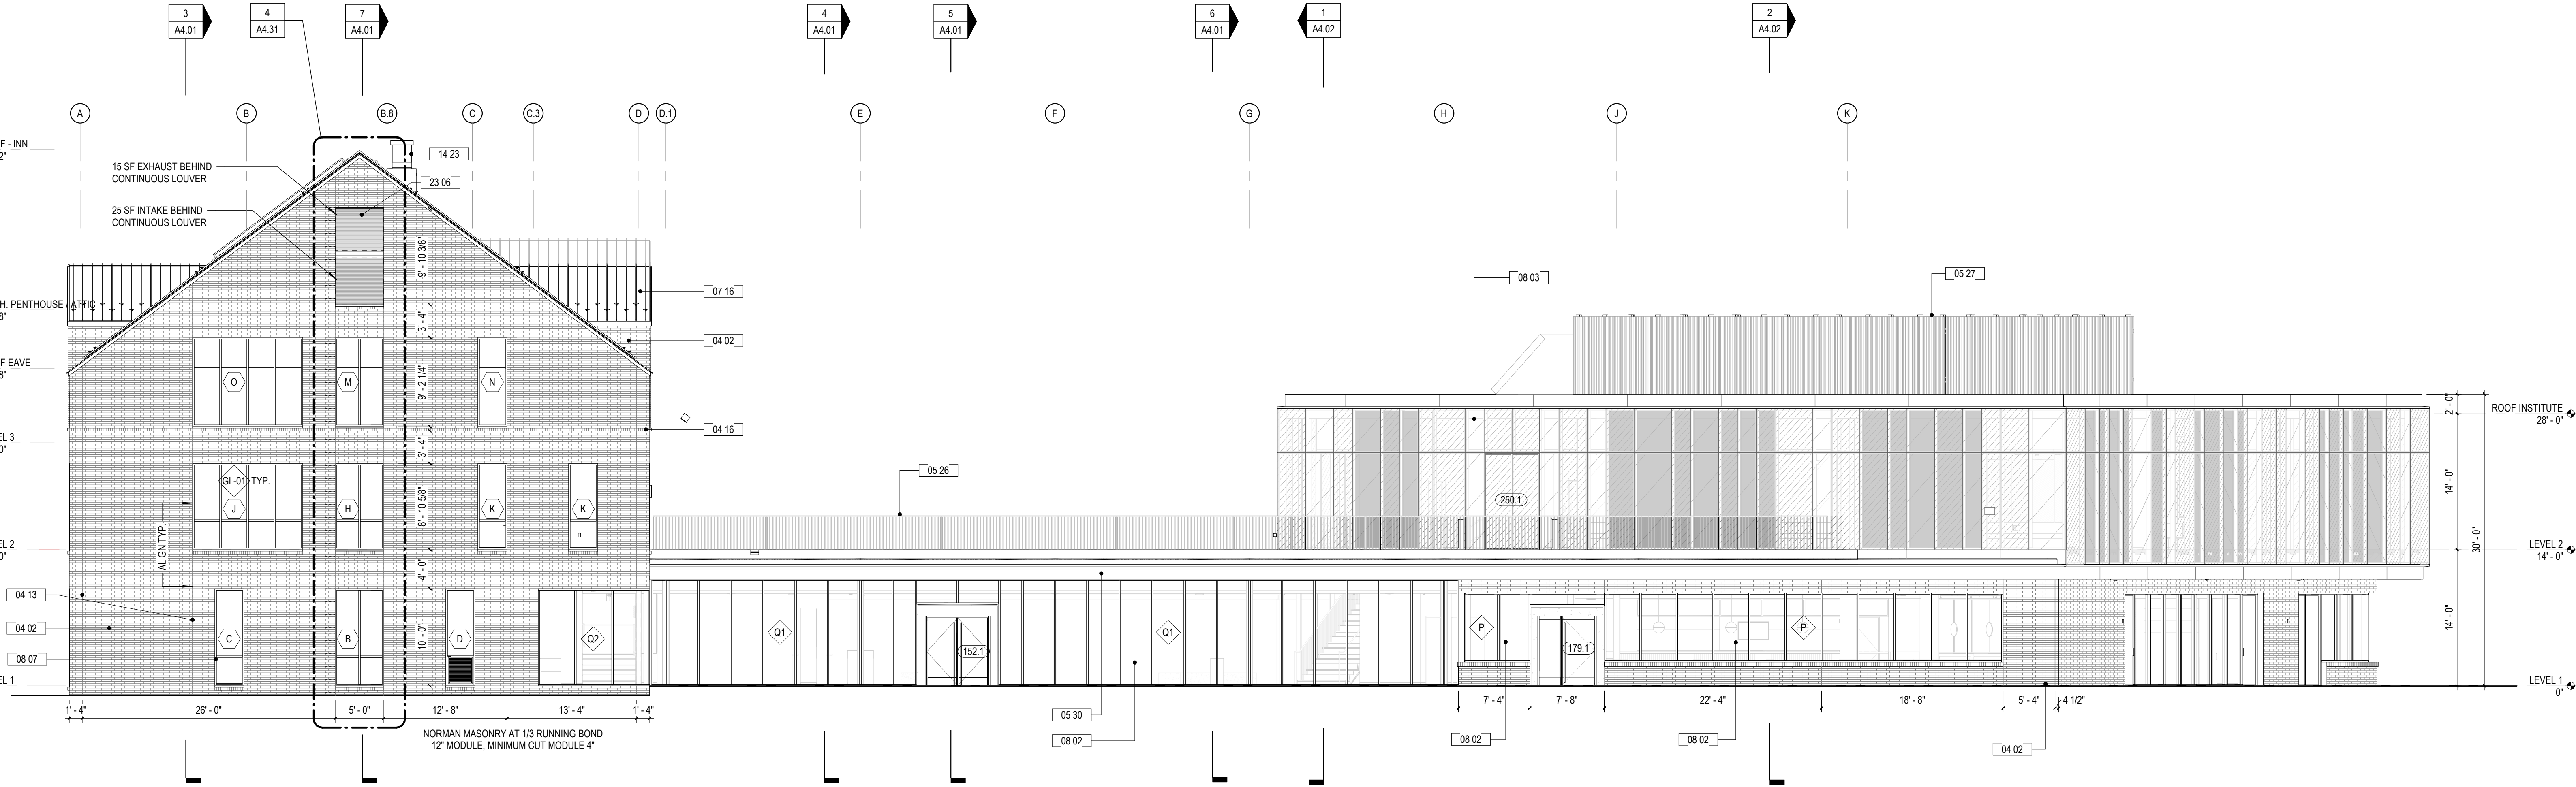

2 EAST ELEVATION
SCALE: 1/8" = 1'-0"



1 INN NORTH ELEVATION
SCALE: 1/8" = 1'-0"

SHEET NOTES

KEYNOTES

- 04.02 MASONRY
- 04.13 EXPANSION JOINT
- 04.16 MASONRY ROWLOCK LEDGER
- 05.26 METAL GUARDRAIL W/INTEGRATED HANDRAIL LIGHT
- 05.27 METAL ROOF SCREEN
- 05.30 FORMED 1/8" ALUMINUM FASCIA
- 07.16 ATAS DUTCH STANDING SEAM METAL ROOFING ASSEMBLY
- 07.53 CONCEALED GUTTER W/ ROOF DRAIN, REF. TO ROOF DTLS AND PLUMBING
- 08.02 STOREFRONT ASSEMBLY, REF. STOREFRONT TYPES
- 08.03 CURTAIN WALL ASSEMBLY, REF. ENLARGED SHEETS
- 08.07 STOREFRONT WINDOW, REF. STOREFRONT TYPES
- 14.23 LINEN CHUTE BY WILKINSON OR EQUAL
- 23.06 VENT, REF. MDWGS
- 26.02 ELECTRICAL FIXTURE, REF. E-DWGS


MATERIAL LEGEND

- MAS-01
- METAL ROOF
- GL-01
- SHADOW BOX
- GL-02
- GL-03

Frederick Fisher & Partners reserves its common law copyright and other property rights in these plans. These plans and drawings are not to be reproduced in any form or manner whatsoever without first obtaining the express written permission and consent of Frederick Fisher & Partners, Architects, nor are they to be assigned to any third party without obtaining said written permission and consent.



2 INN SOUTH ELEVATION
SCALE: 1/8" = 1'-0"

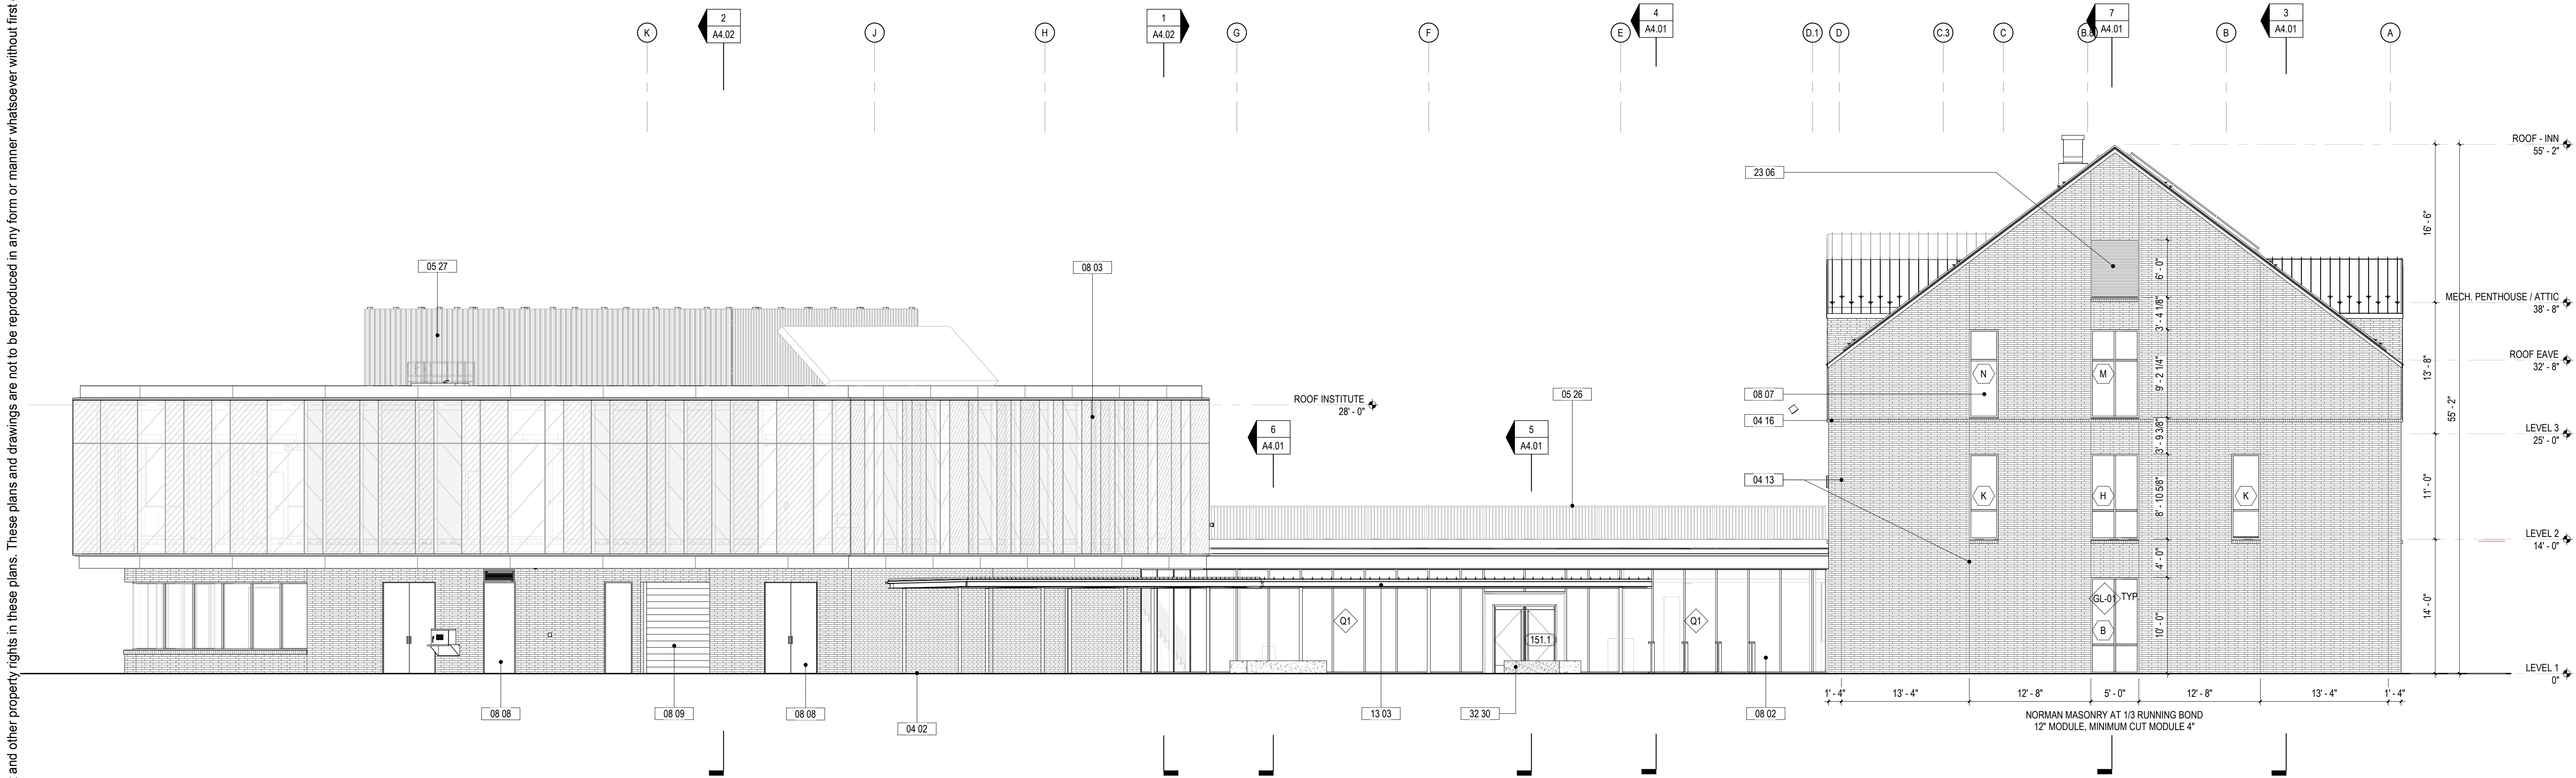

1 OVERALL WEST ELEVATION
SCALE: 1/8" = 1'-0"

SHEET NOTES


KEYNOTES

- 04 02 MASONRY
- 04 13 EXPANSION JOINT
- 04 16 MASONRY ROWLOCK LEDGER
- 05 26 METAL GUARDRAIL W/ INTEGRATED HANDRAIL LIGHT
- 05 27 METAL ROOF SCREEN
- 07 16 ATAS DUTCH STANDING SEAM METAL ROOFING ASSEMBLY
- 07 53 CONCEALED GUTTER W/ ROOF DRAIN, REF. TO ROOF DTLS AND PLUMBING
- 08 02 STOREFRONT ASSEMBLY, REF. STOREFRONT TYPES
- 08 03 CURTAIN WALL ASSEMBLY, REF. ENLARGED SHEETS
- 08 07 STOREFRONT WINDOW, REF. STOREFRONT TYPES
- 08 08 DOOR, REF. SCHEDULE
- 08 09 ROLL UP DOOR, REF. SCHEDULE
- 13 03 CANOPY
- 23 06 VENT, REF. MDOWS
- 32 30 BENCH, REF. LANDSCAPE
- 48 01 SOLAR PV PANELS BY OTHERS FASTENED TO S-S CLAMPS


MATERIAL LEGEND

- MAS-01
- METAL ROOF
- GL-01
- SHADOW BOX
- GL-02
- GL-03

Frederick Fisher & Partners reserves its common law copyright and other property rights in these plans. These plans and drawings are not to be reproduced in any form or manner whatsoever without first obtaining the express written permission and consent of Frederick Fisher & Partners. Architects, nor are they to be assigned to any third party without obtaining said written permission and consent.

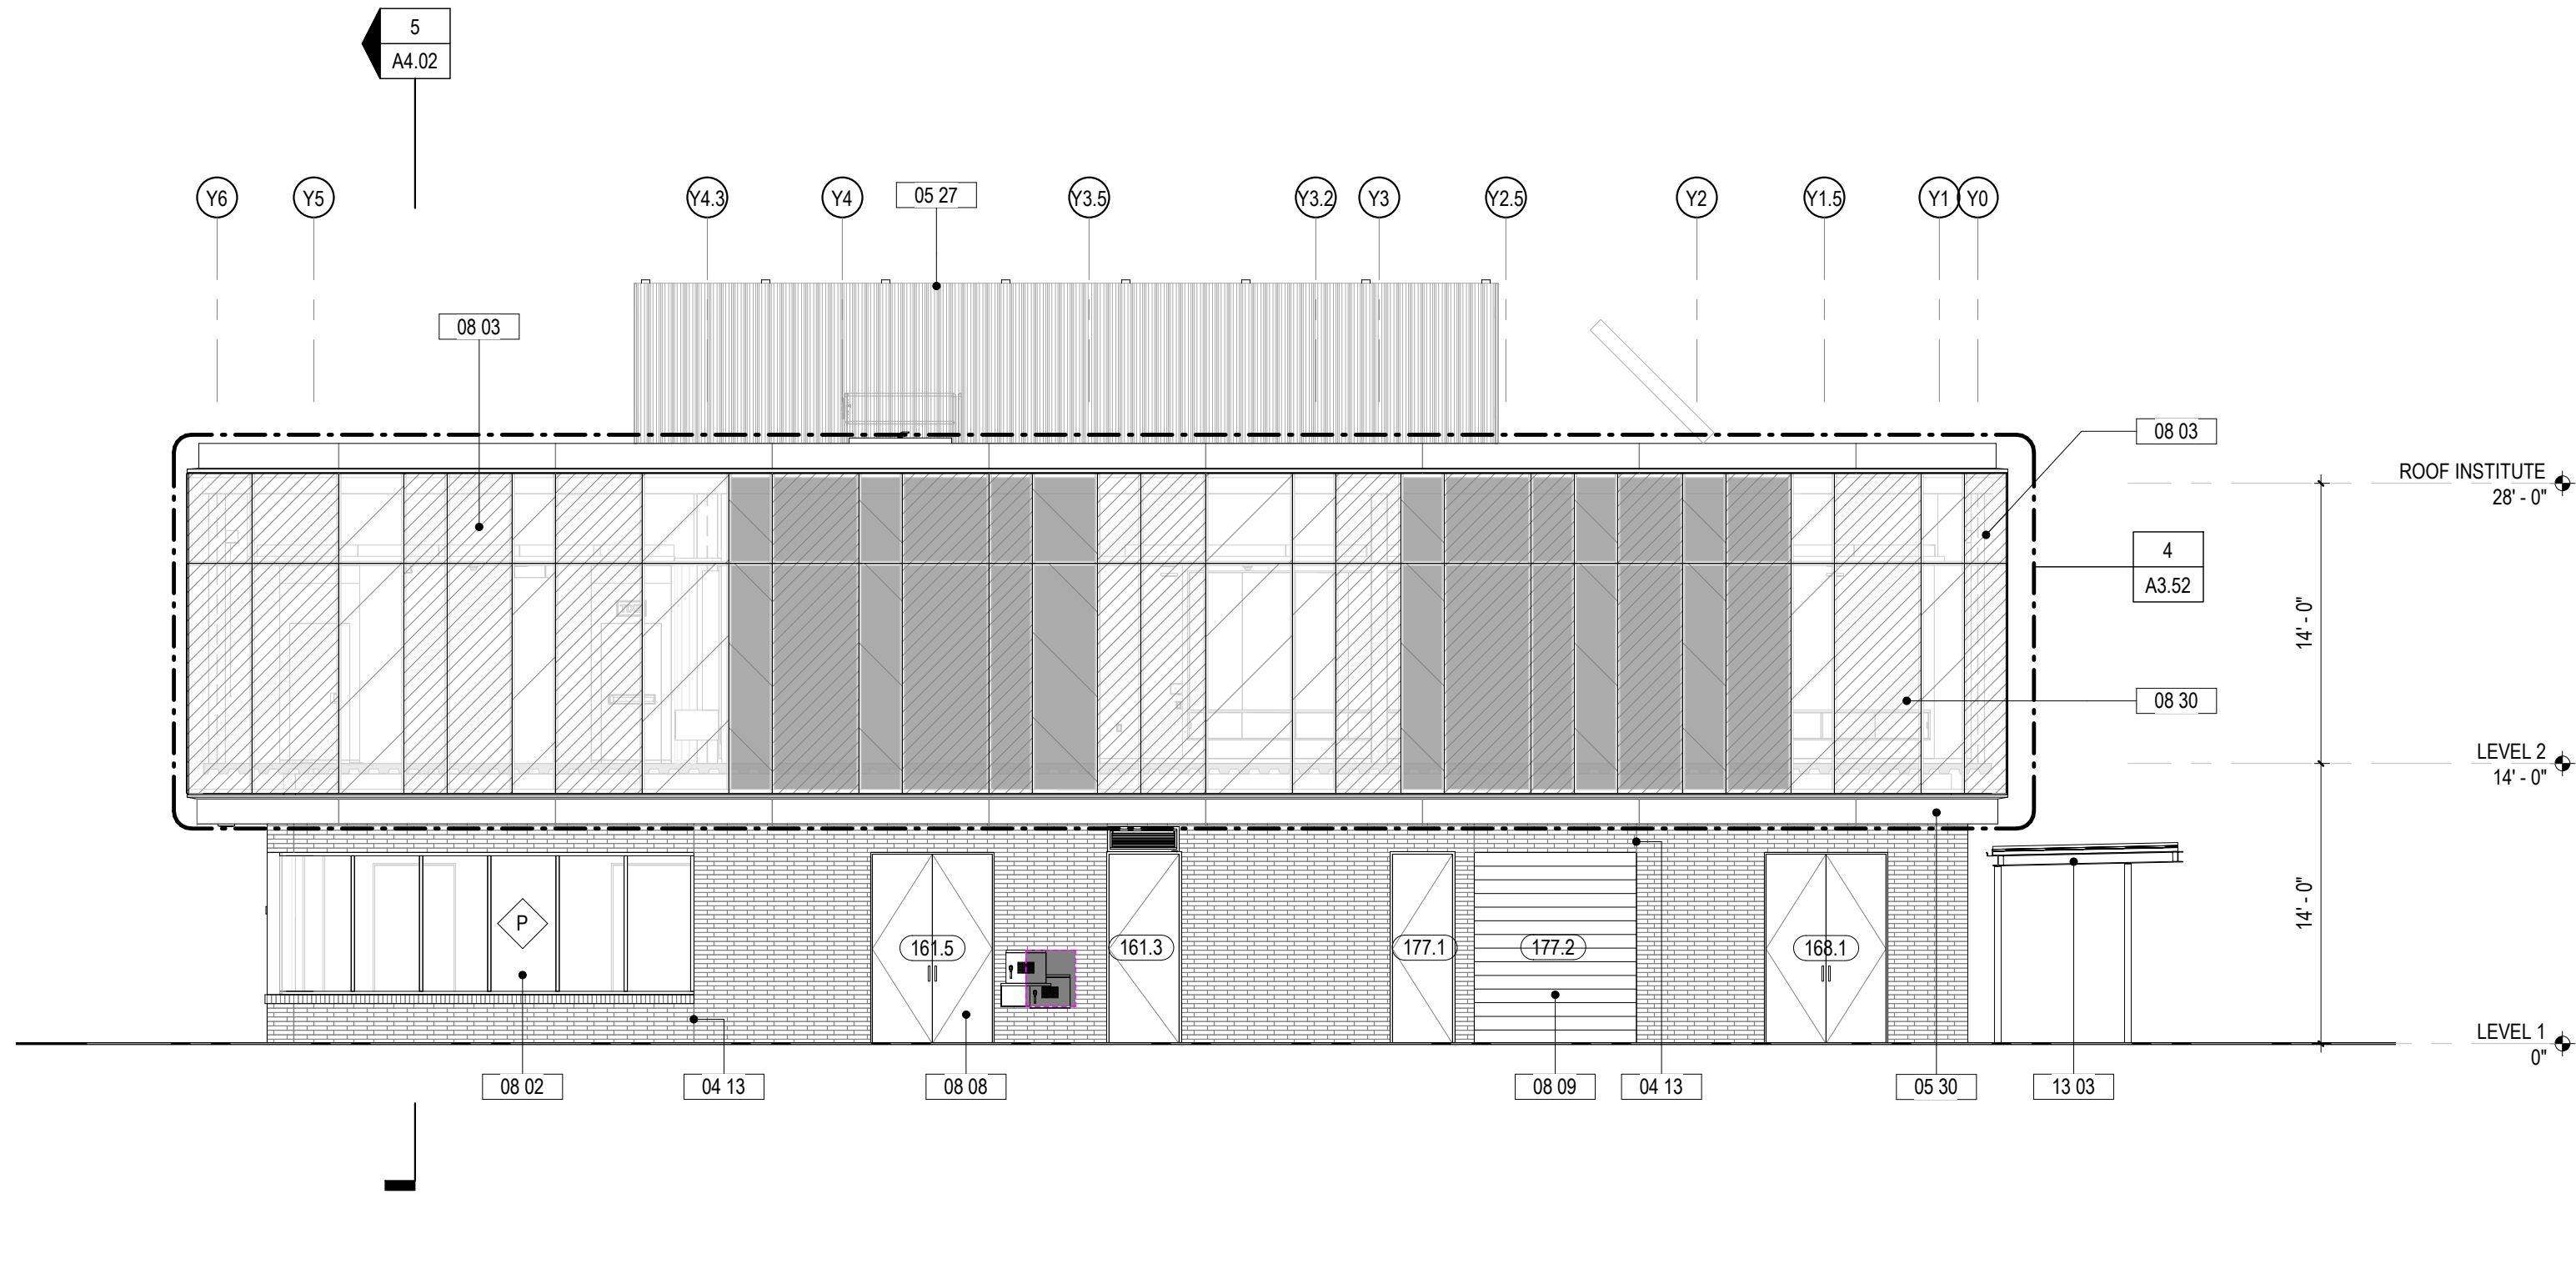


4 INSTITUTE NW ELEVATION
SCALE: 1/8" = 1'-0"

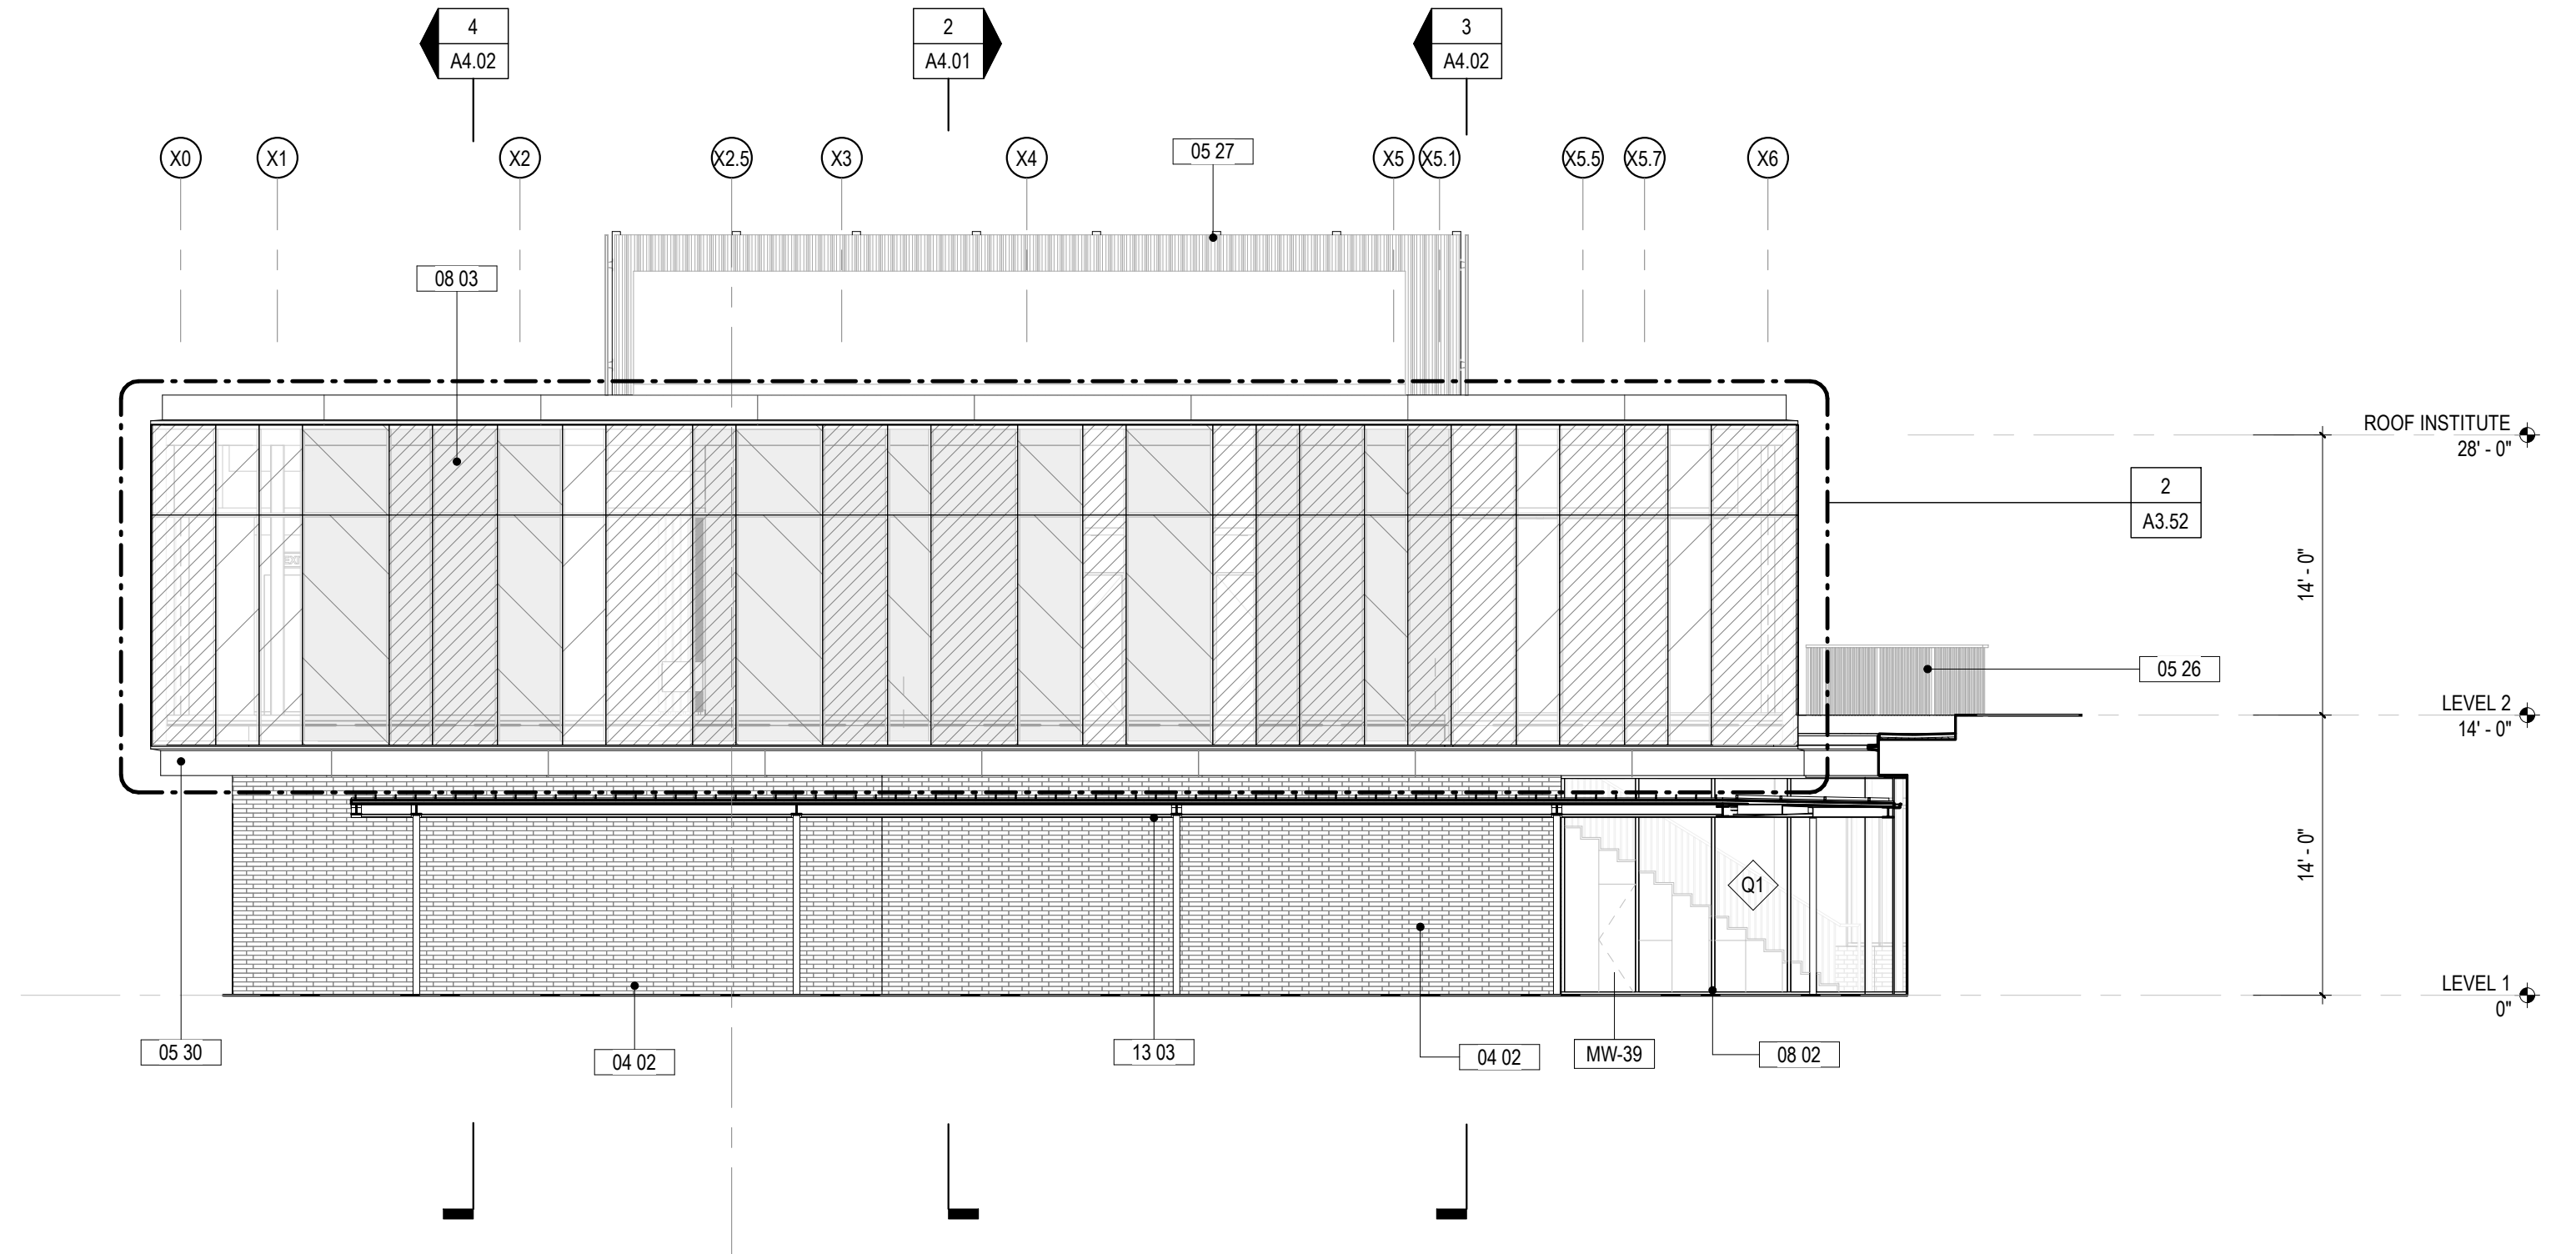

3 INSTITUTE SW ELEVATION
SCALE: 1/8" = 1'-0"



2 INSTITUTE SE ELEVATION
SCALE: 1/8" = 1'-0"

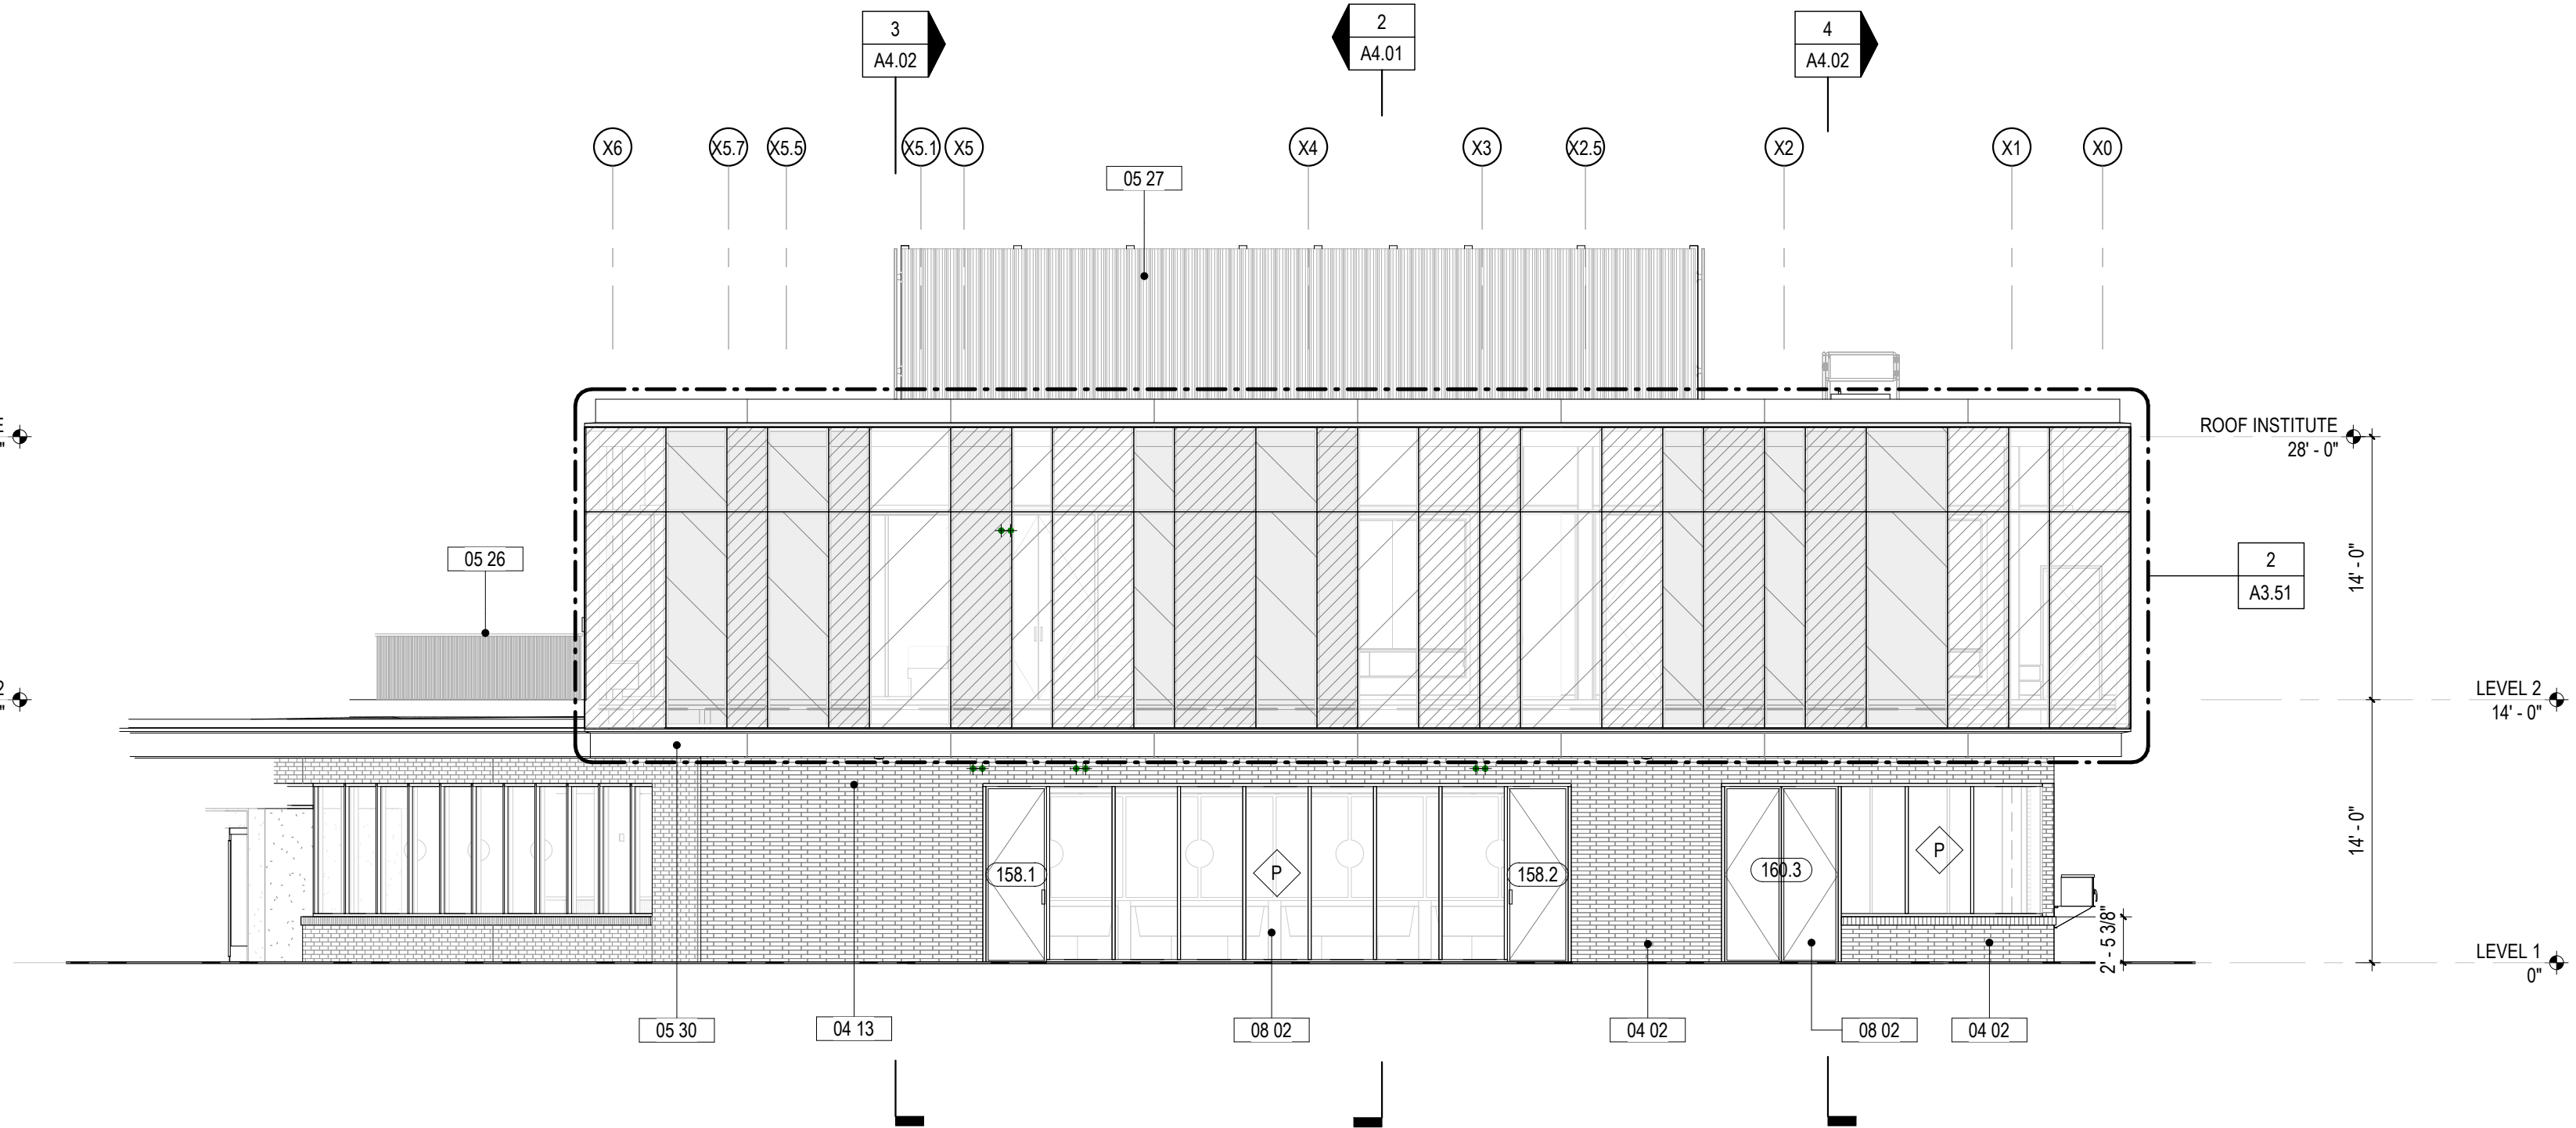

1 INSTITUTE NE ELEVATION
SCALE: 1/8" = 1'-0"

SHEET NOTES

KEYNOTES


- 04.02 MASONRY
- 04.13 EXPANSION JOINT
- 05.26 METAL GUARDRAIL, W/INTEGRATED HANDRAIL LIGHT
- 05.27 METAL ROOF SCREEN
- 05.30 FORMED 1/8" ALUMINUM FASCIA
- 08.02 STOREFRONT ASSEMBLY, REF. STOREFRONT TYPES
- 08.03 CURTAIN WALL ASSEMBLY, REF. ENLARGED SHEETS
- 08.08 DOOR, REF. SCHEDULE
- 08.09 ROLL UP DOOR, REF. SCHEDULE
- 08.30 FRITTED GLAZING
- 13.03 CANOPY

MATERIAL LEGEND

- MAS-01
- METAL ROOF
- GL-01
- SHADOW BOX
- GL-02
- GL-03

- 03/22/2019 100% SCHEMATIC DESIGN
- 07/26/2019 75% DESIGN DEVELOPMENT
- 09/03/2019 100% DESIGN DEVELOPMENT
- 12/13/2019 50% CONSTRUCTION DOCUMENTS
- 02/10/2020 10% CONSTRUCTION DOCUMENTS
- 05/01/2020 ISSUED FOR CONSTRUCTION
- 07/01/2020 GMP SET
- 10/16/2020 FINAL GMP SET
- 08/21/2021 BID SET

Architectural section drawing of a building facade. The drawing shows a vertical section with various levels and dimensions. On the left, two levels are indicated: "LEVEL 2" at "14' - 0"

 [illegible]

Architectural elevation drawing of a building facade, showing a grid of window units. The drawing includes various annotations and dimensions:

- Dimensions:**
 - 7'-2" (between grid lines X5.7 and X5.9)
 - 10'-10" (between grid lines X5.9 and X5)
 - 10'-10" (between grid lines X5 and X5.1)
 - 10'-10" (between grid lines X5.1 and X4)
 - 10'-10" (between grid lines X4 and X3)
 - 10'-10" (between grid lines X3 and X2.5)
 - 10'-10" (between grid lines X2.5 and X2)
 - 7'-2" (between grid lines X2 and X1)
- Annotations:**
 - GC TO PROVIDE MOCKUP OF CURTAIN WALL PANELS (pointing to a dashed rectangular area between grid lines X5 and X5.1)
 - FORMED PARAPET WET JOINT, TYP. 10'-10" (pointing to a horizontal line above the facade)
- Grid Lines:** X5, X5.7, X5.9, X5, X5.1, X4, X3, X2.5, X2, X1, X0
- Window Units:** Labeled with GL-01 and GL-02. Some units are shaded with diagonal lines, while others are white.
- Other Labels:**
 - 3 AA 02 (near grid line X5.9)
 - 3 A3 51 (near grid line X5.1)
 - 2 A4 01 (near grid line X4)
- Level Indicators:**
 - ROOF INSTITUTE 28'-0" (at the top right)
 - LEVEL 2 14'-0" (at the bottom right)

CURTAIN WALL - NORTHEAST INSTITUTE ELEVATION
KAWNEER CLEARWALL, 1" IGU 31% & 48% FRITTED GLASS, SYSTEM U-VALUE 0.38

The drawing is a detailed architectural section of a building facade. It features two main rooms: a 'MED. CONF. ROOM 251' on the left and a 'LARGE CONF. ROOM 252' on the right. The facade is composed of various window types, labeled 'A8.03' with specific types (TYP, SIM, etc.). Dimensions are provided for window heights, widths, and room depths. Structural elements include columns labeled X0 through X6 and a beam labeled A3.51. The drawing also shows interior details like desks, chairs, and a table in the conference rooms.

MAS-01

METAL ROOF

GL-01


SHADOW BOX

GL-02

GL-03

ISSUE DATES	
03/22/2019	100% SCHEMATIC DESIGN
07/09/2019	75% DESIGN DEVELOPMENT
09/03/2019	100% DESIGN DEVELOPMENT
12/13/2019	50% CONSTRUCTION DOCUMENTS
02/10/2020	70% CONSTRUCTION DOCUMENTS
05/01/2020	ISSUED FOR CONSTRUCTION
07/01/2020	GMP SET
12/18/2020	FINAL GMP SET
06/21/2021	BID SET

A3.51

 

Architectural floor plan of the 1st floor of the 1000 West 10th Street building. The plan shows a long, narrow layout with various rooms and spaces. Key areas include a 'LARGE CONF. ROOM' (232), two 'STOR.' rooms (233 and 234), and a 'FLEXIBLE EVENT SPACE' (235). The plan is divided into sections by vertical lines, with dimensions provided for each section. The total length of the building is 91'-0". The plan also shows the building's location relative to the street grid, with the building number 1000 West 10th Street indicated. The plan is oriented with North at the top.

Architectural elevation drawing of the Southwest Institute curtain wall. The drawing shows a long, low wall with a grid of panels. The wall is divided into two main sections by a vertical joint. The left section has a height of 16'-0" and the right section has a height of 11'-8". The wall is labeled "CURTAIN WALL - SOUTHWEST INSTITUTE ELEVATION" at the bottom. The drawing includes various annotations such as "FORMED PARAPET WET JOINT, TYP." and "LEVEL 2 14'-0"". The wall is supported by a foundation and has a roofline above it.

CURTAIN WALL - SOUTHWEST INSTITUTE ELEVATION
KAWNEER CLEARWALL, 1" IGU 31% & 48% FRITTED GLASS, SYSTEM U-VALUE
0.38

[illegible]

1 PARTIAL PLAN - INSTITUTE SW
SCALE: 1/4" = 1'-0"

MAS-01

METAL ROOF

GL-01


SHADOW BOX

GL-02


GL-03

USE DATES	
12/20/19	100% SCHEMATIC DESIGN
9/9/2019	75% DESIGN DEVELOPMENT
3/30/19	100% DESIGN DEVELOPMENT
3/30/19	50% CONSTRUCTION DOCUMENTS
0/20/20	70% CONSTRUCTION DOCUMENTS
11/1/2020	ISSUED FOR CONSTRUCTION
11/1/2020	GMP SET
8/20/2020	FINAL GMP SET
11/21/2021	BID SET


Frederick Fisher & Partners reserves its common law copyright and other property rights in these plans. These plans and drawings are not to be reproduced in any form or manner whatsoever without first obtaining the express written permission and consent of Frederick Fisher & Partners, Architects, nor are they to be assigned to any third party without obtaining said written permission and consent.

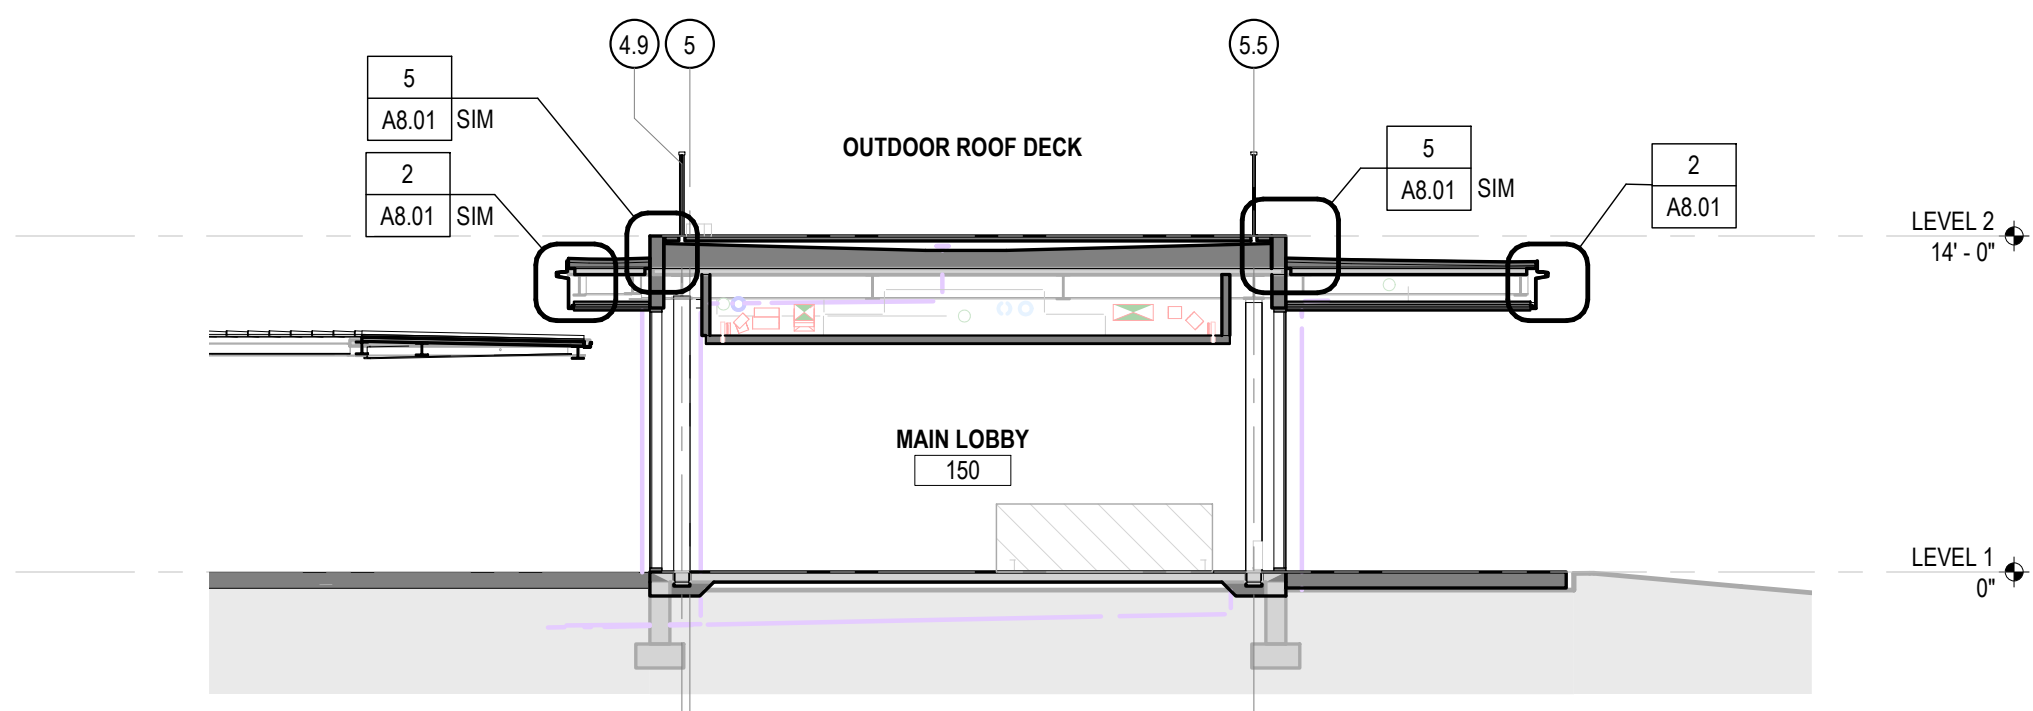

6 LOBBY CANOPY SECTION E-W
SCALE: 1/8" = 1'-0"

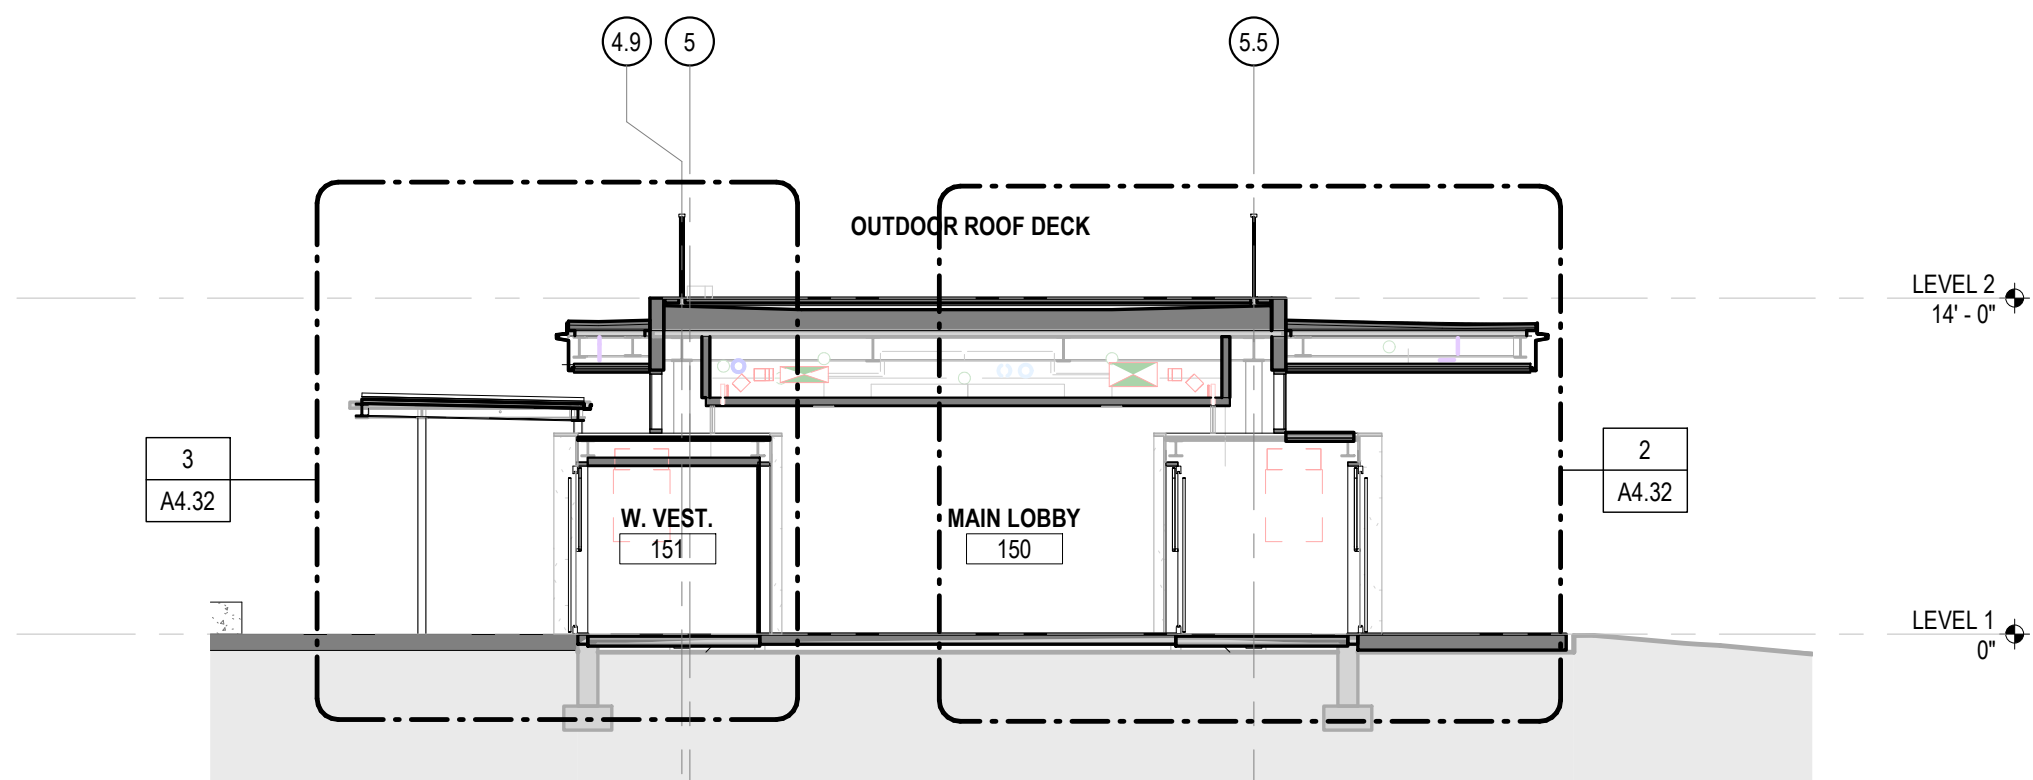


5 LOBBY VESTIBULE SECTION E-W
SCALE: 1/8" = 1'-0"

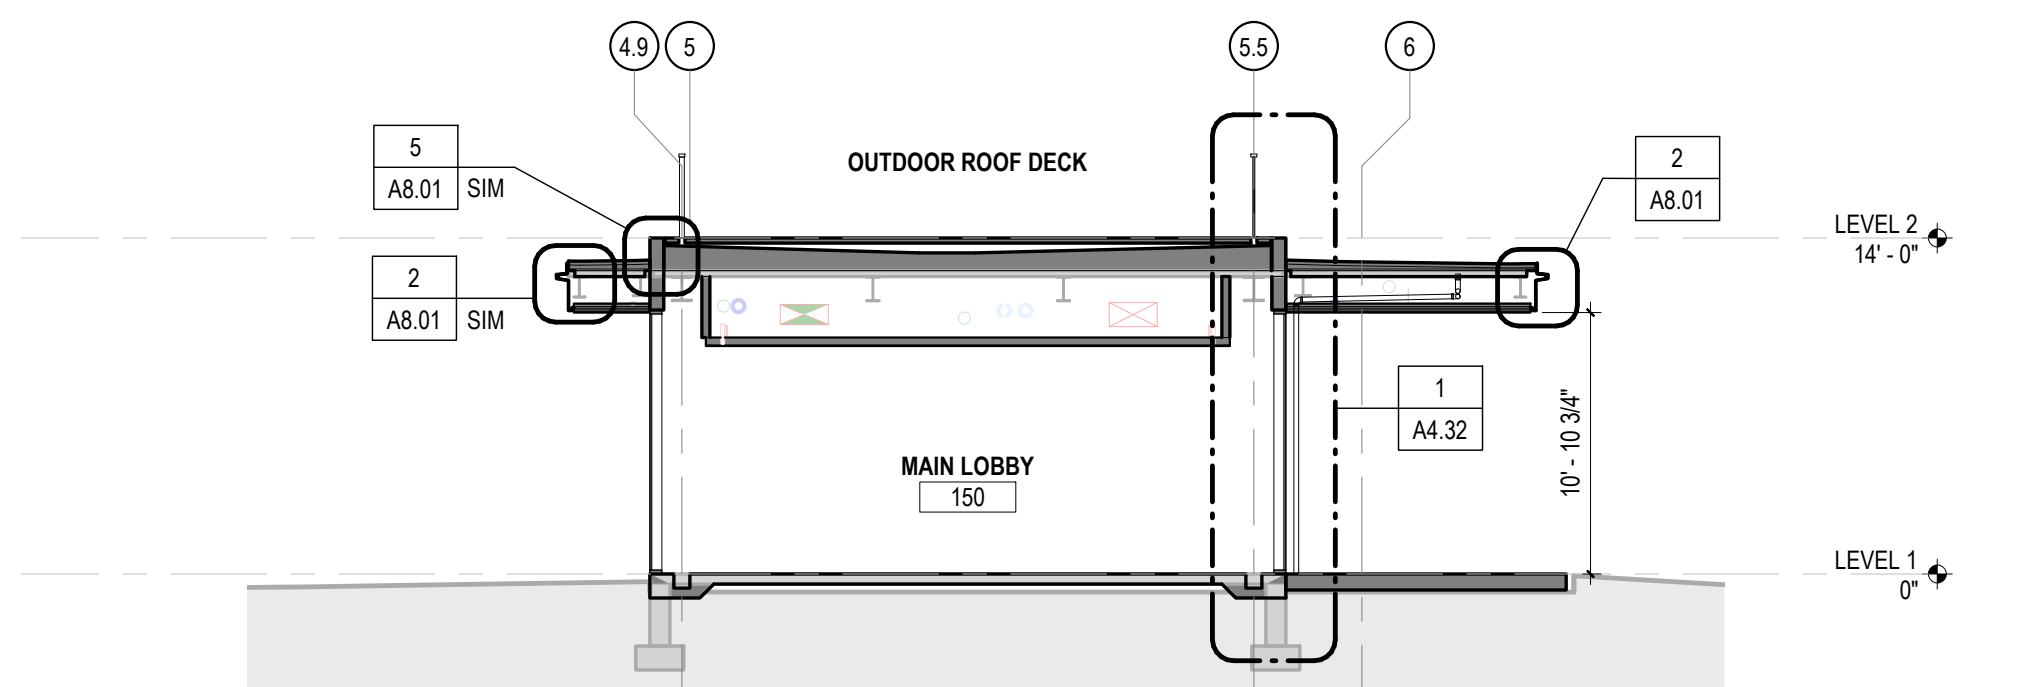


4 LOBBY SECTION E-W
SCALE: 1/8" = 1'-0"




7 INN CORRIDOR E-W
SCALE: 1/8" = 1'-0"

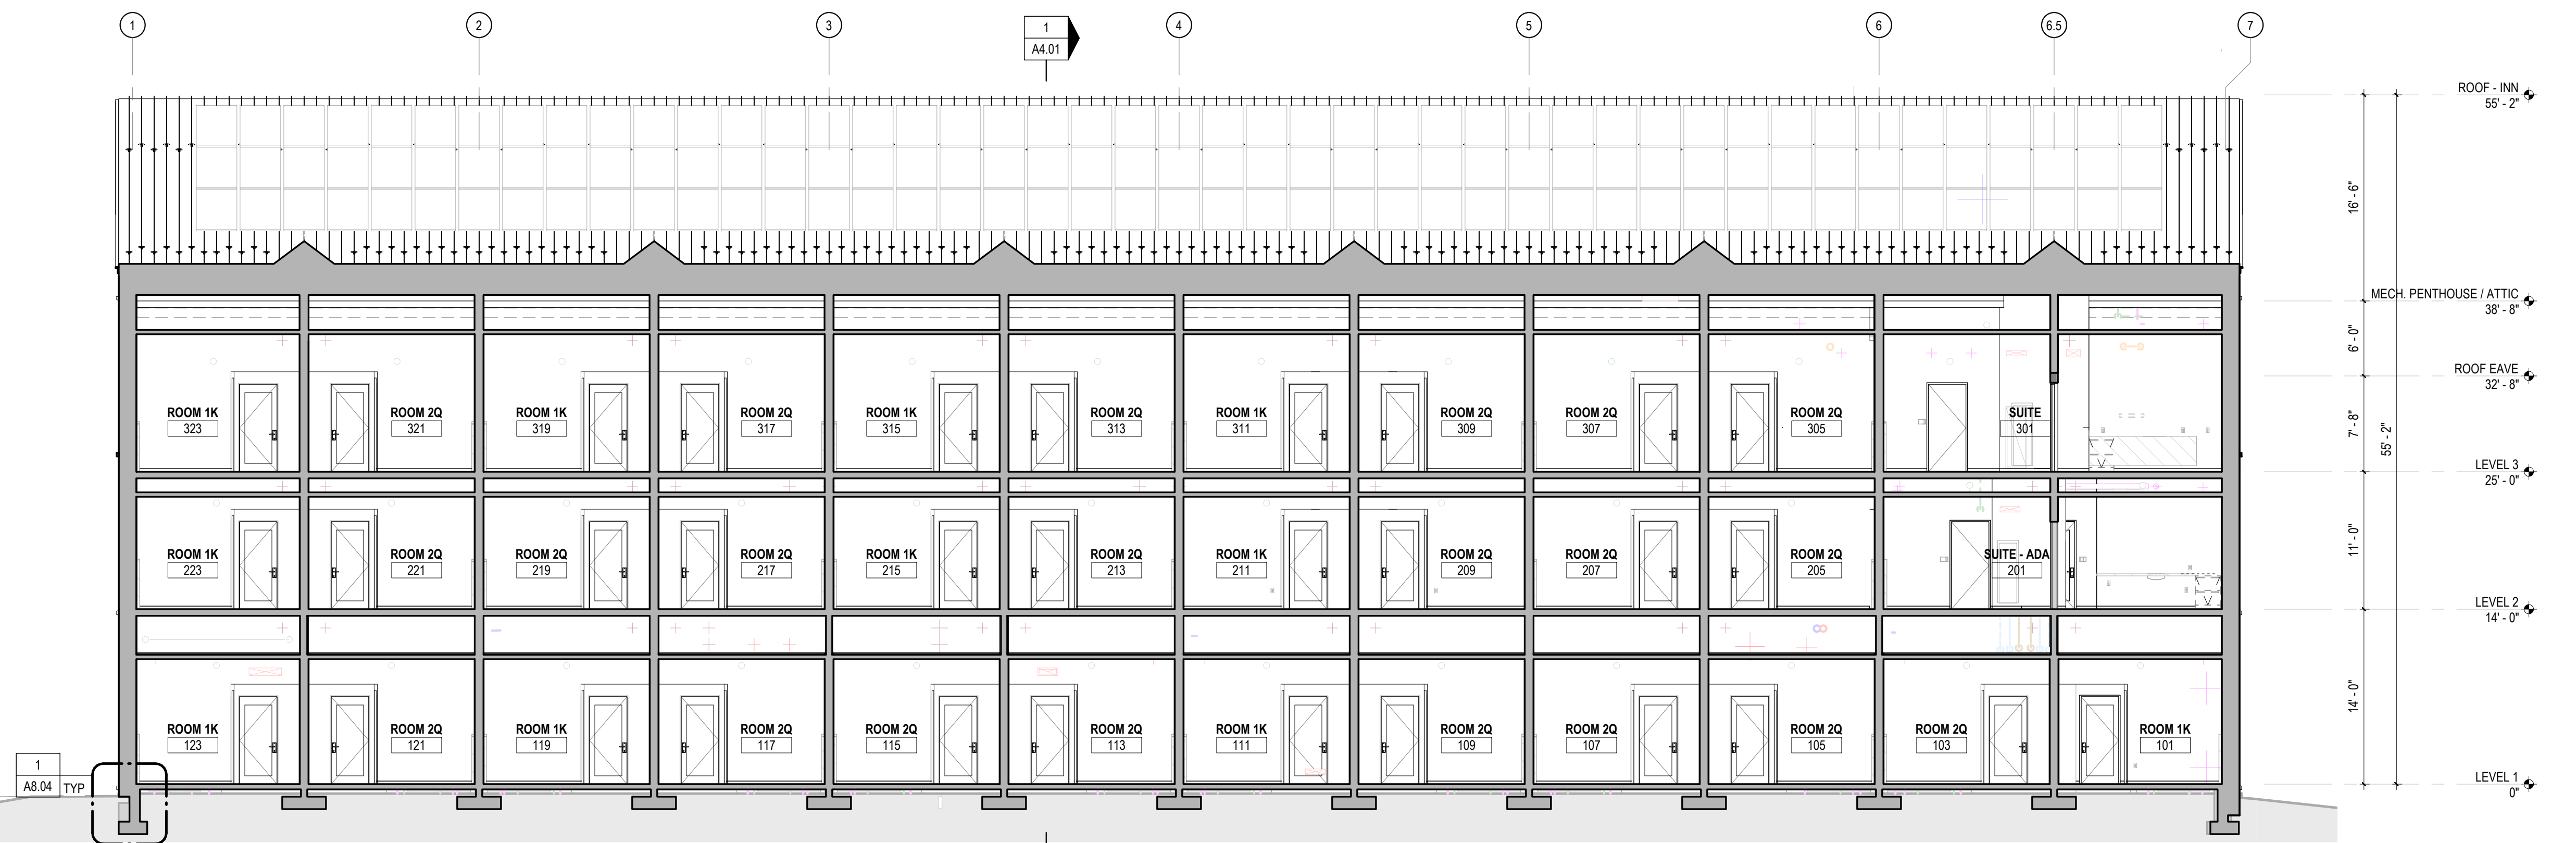

3 INN ROOM SECTION E-W
SCALE: 1/8" = 1'-0"

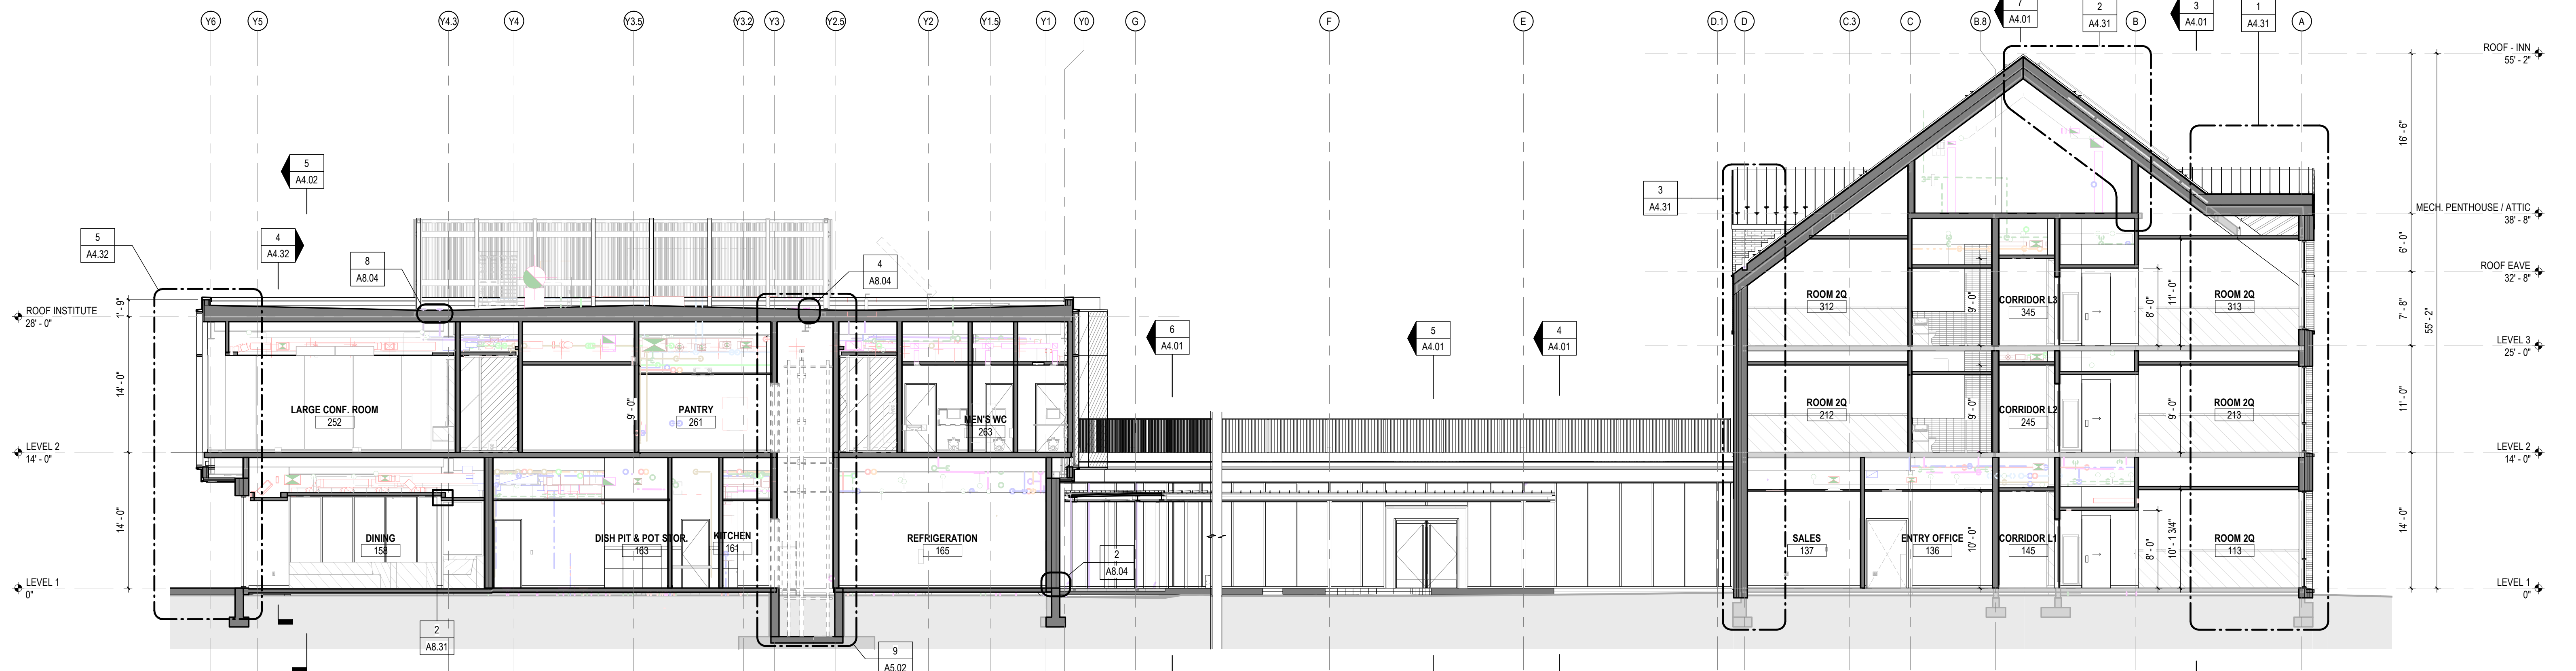


2 INSTITUTE SECTION N-S
SCALE: 1/8" = 1'-0"

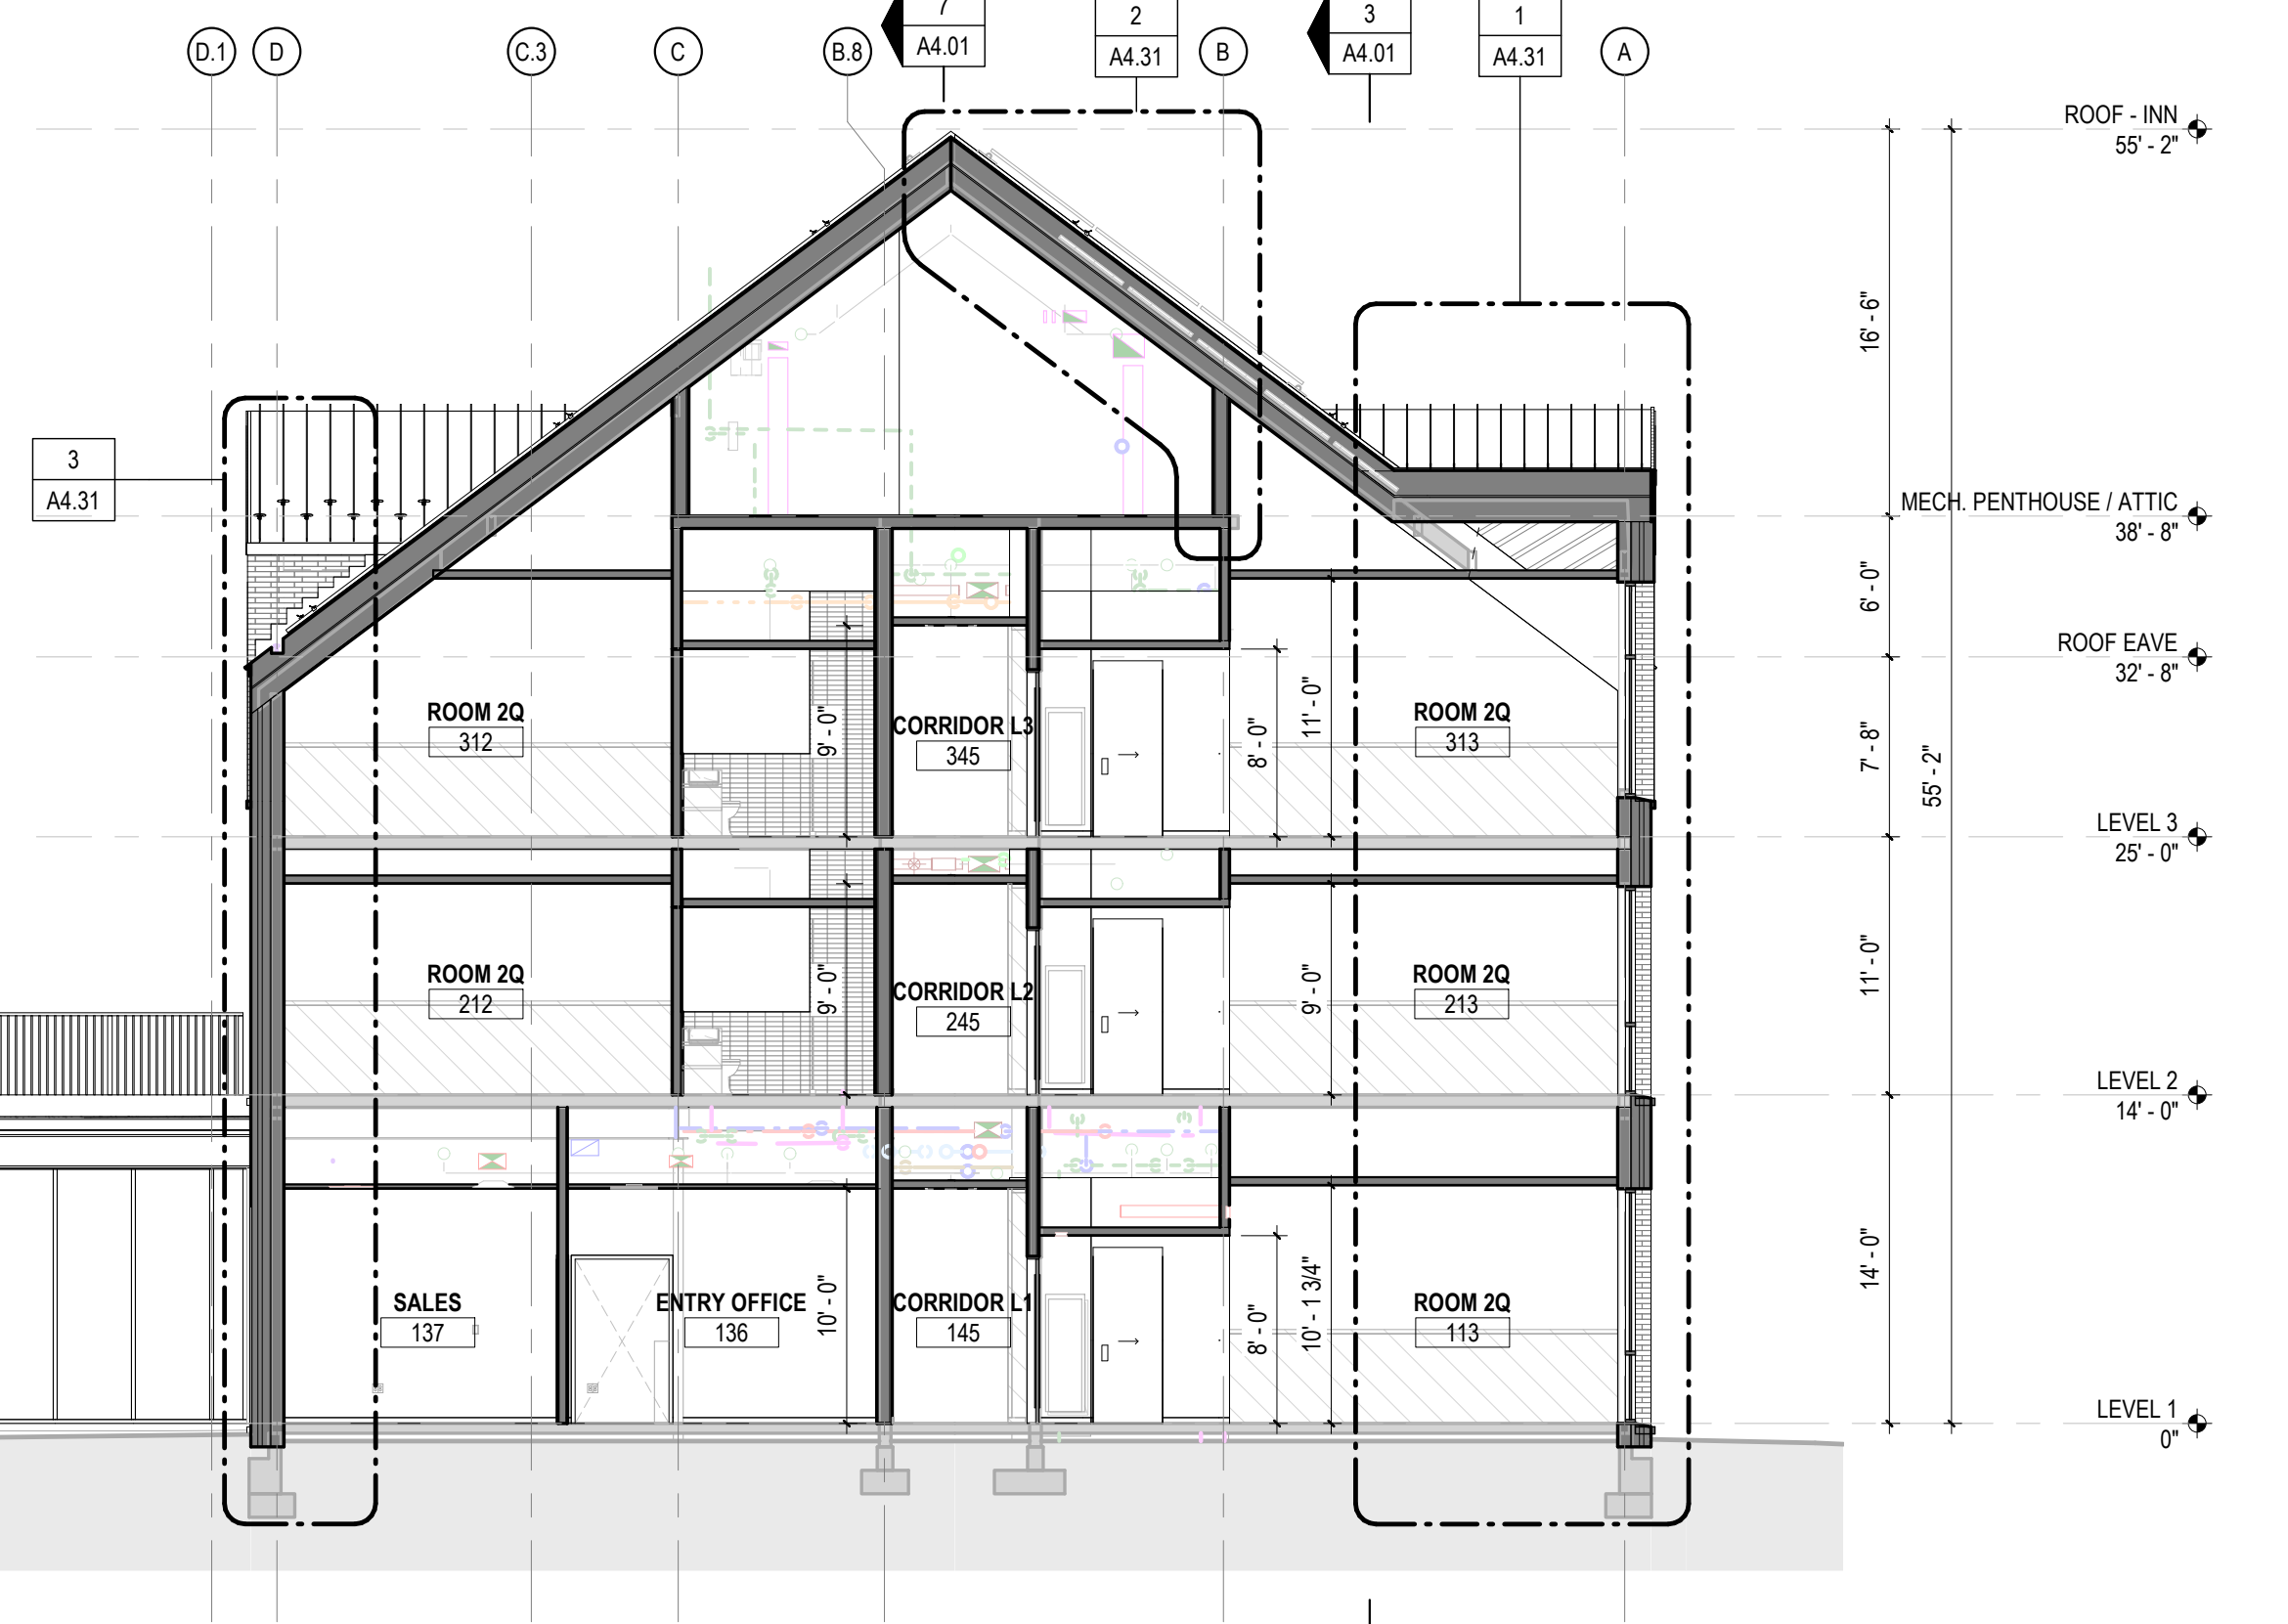


1 INN SECTION N-S
SCALE: 1/8" = 1'-0"


Frederick Fisher & Partners reserves its common law copyright and other property rights in these plans. These plans and drawings are not to be reproduced in any form or manner whatsoever without first obtaining the express written permission and consent of Frederick Fisher & Partners, Architects, nor are they to be assigned to any third party without obtaining said written permission and consent.

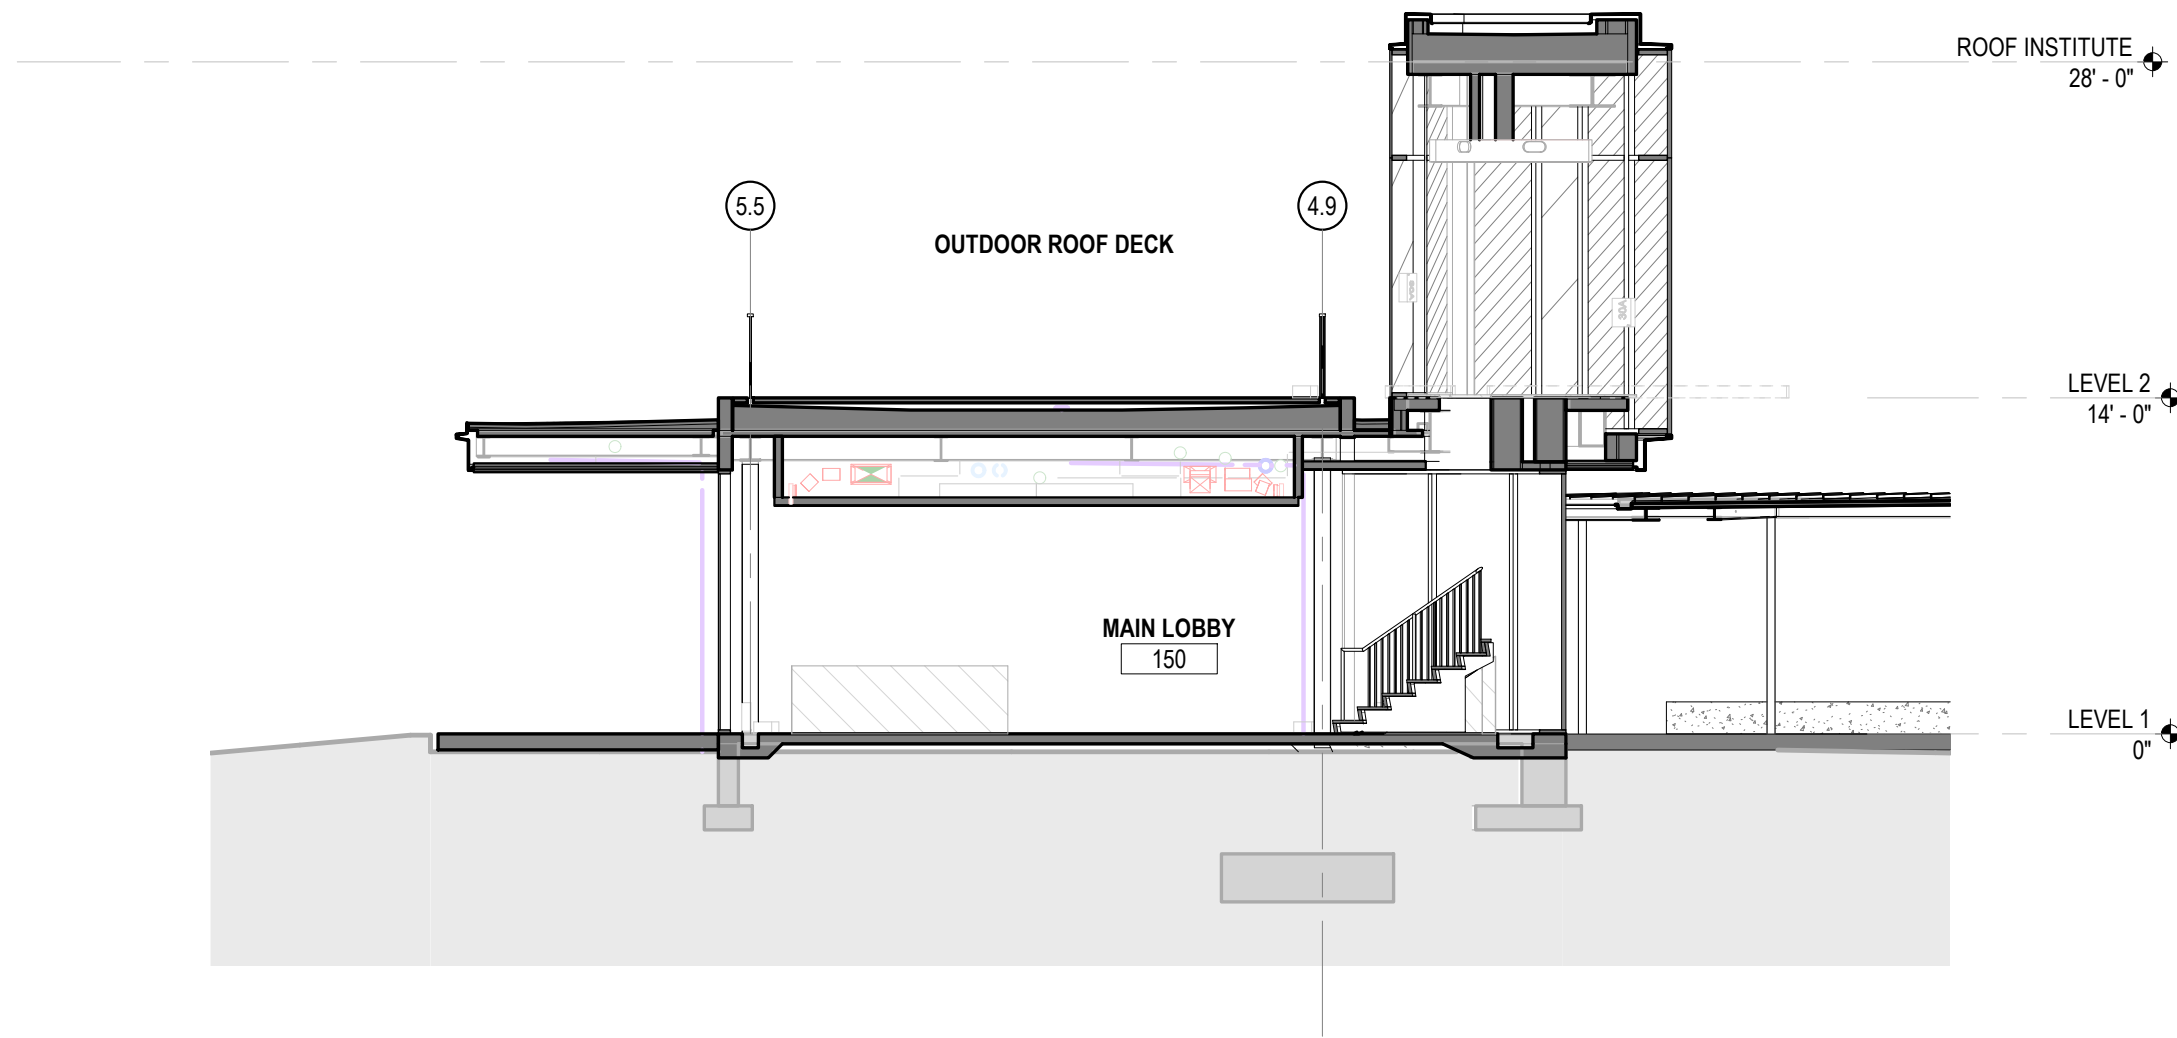


1 LOBBY SECTION @ STAIR 03
SCALE: 1/8" = 1'-0"

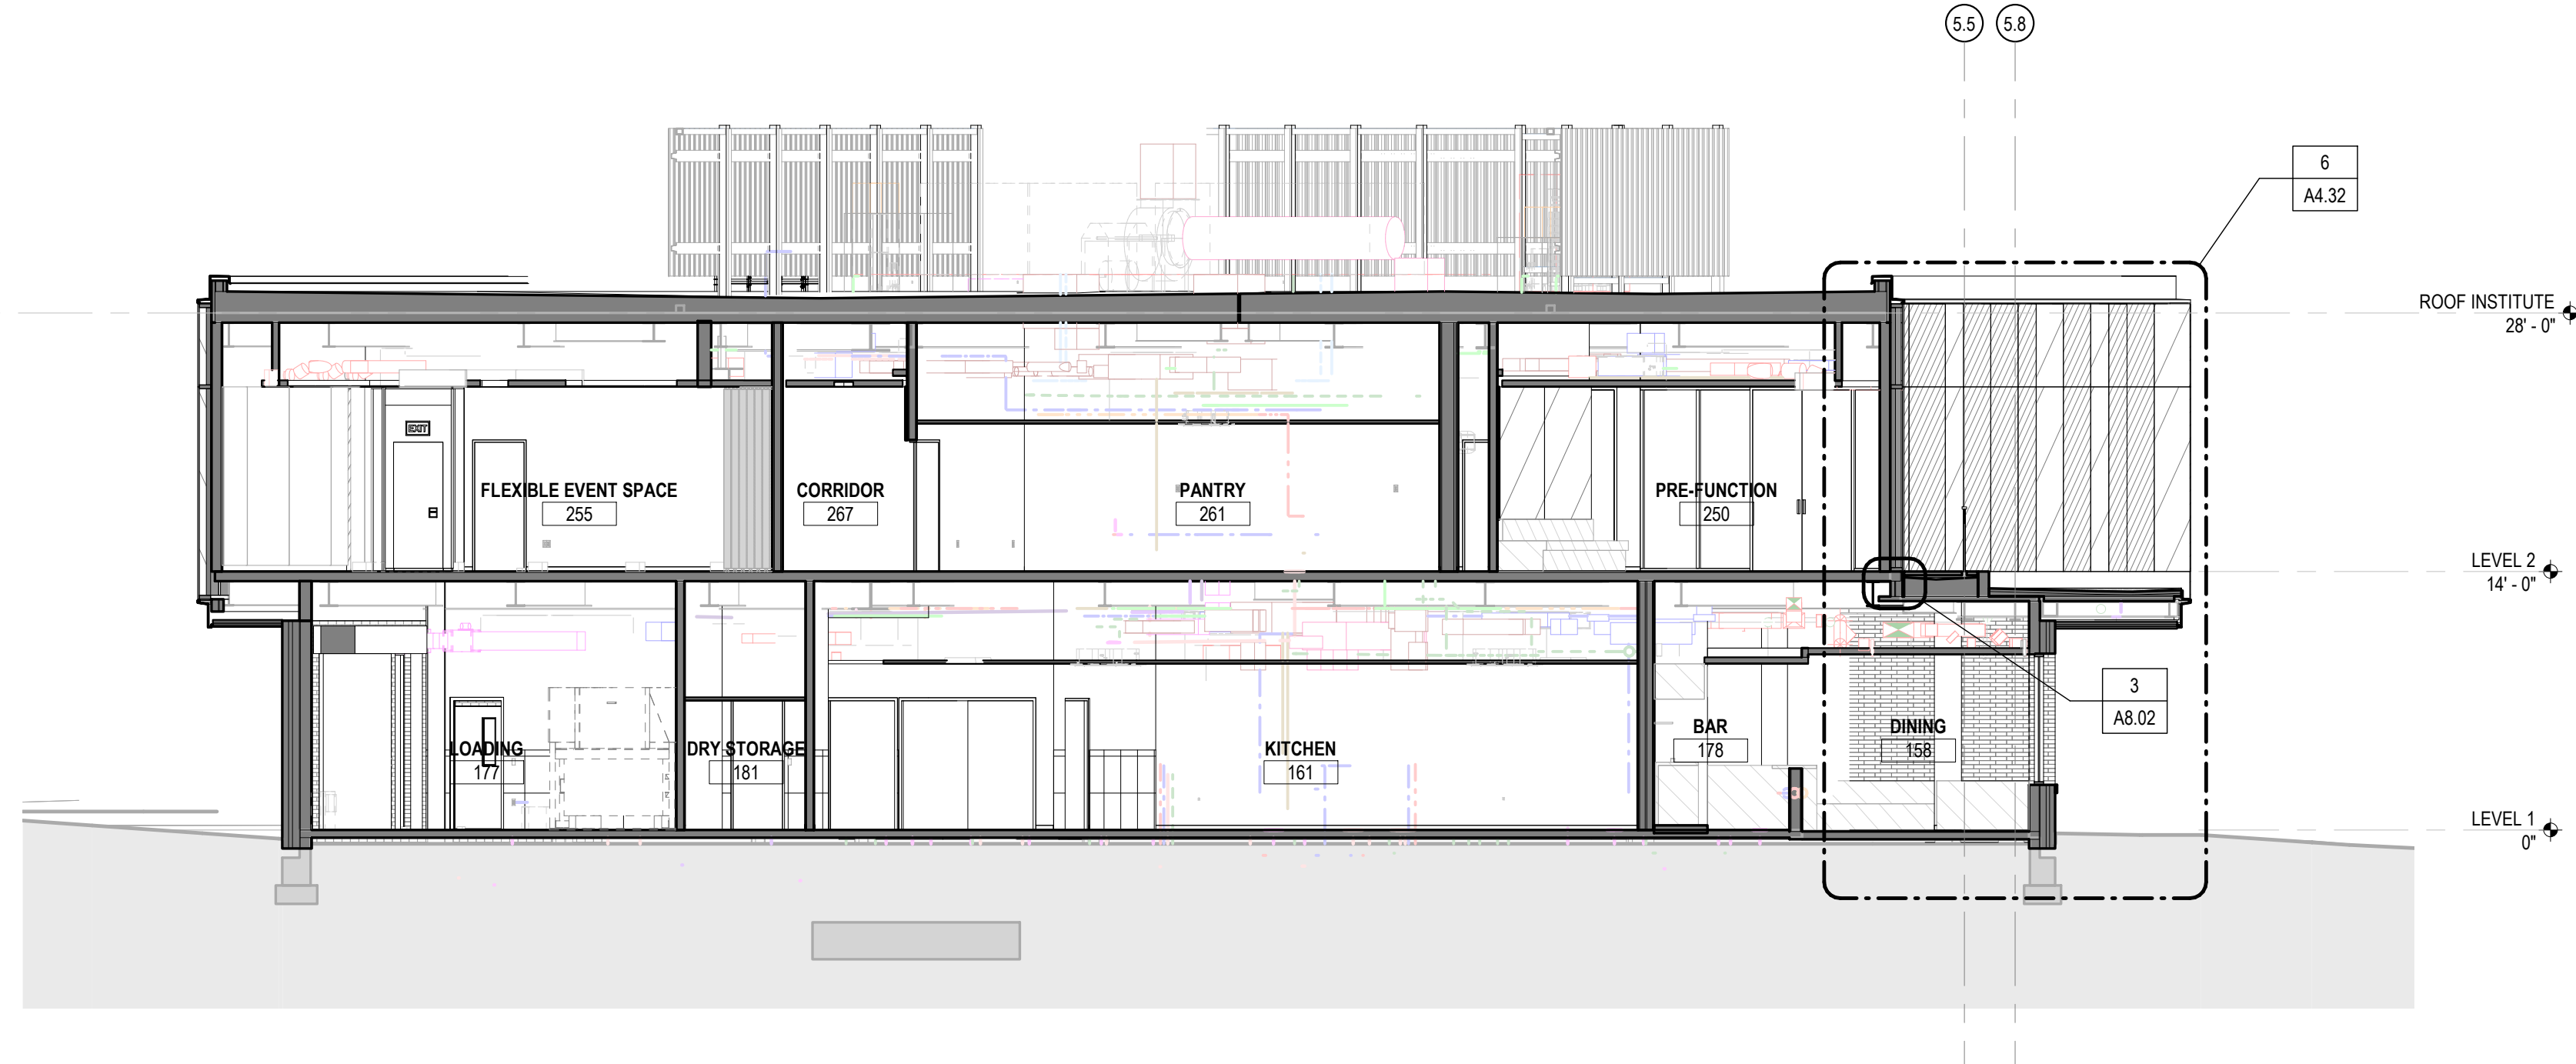

2 INSTITUTE SECTION E-W @ BAR
SCALE: 1/8" = 1'-0"

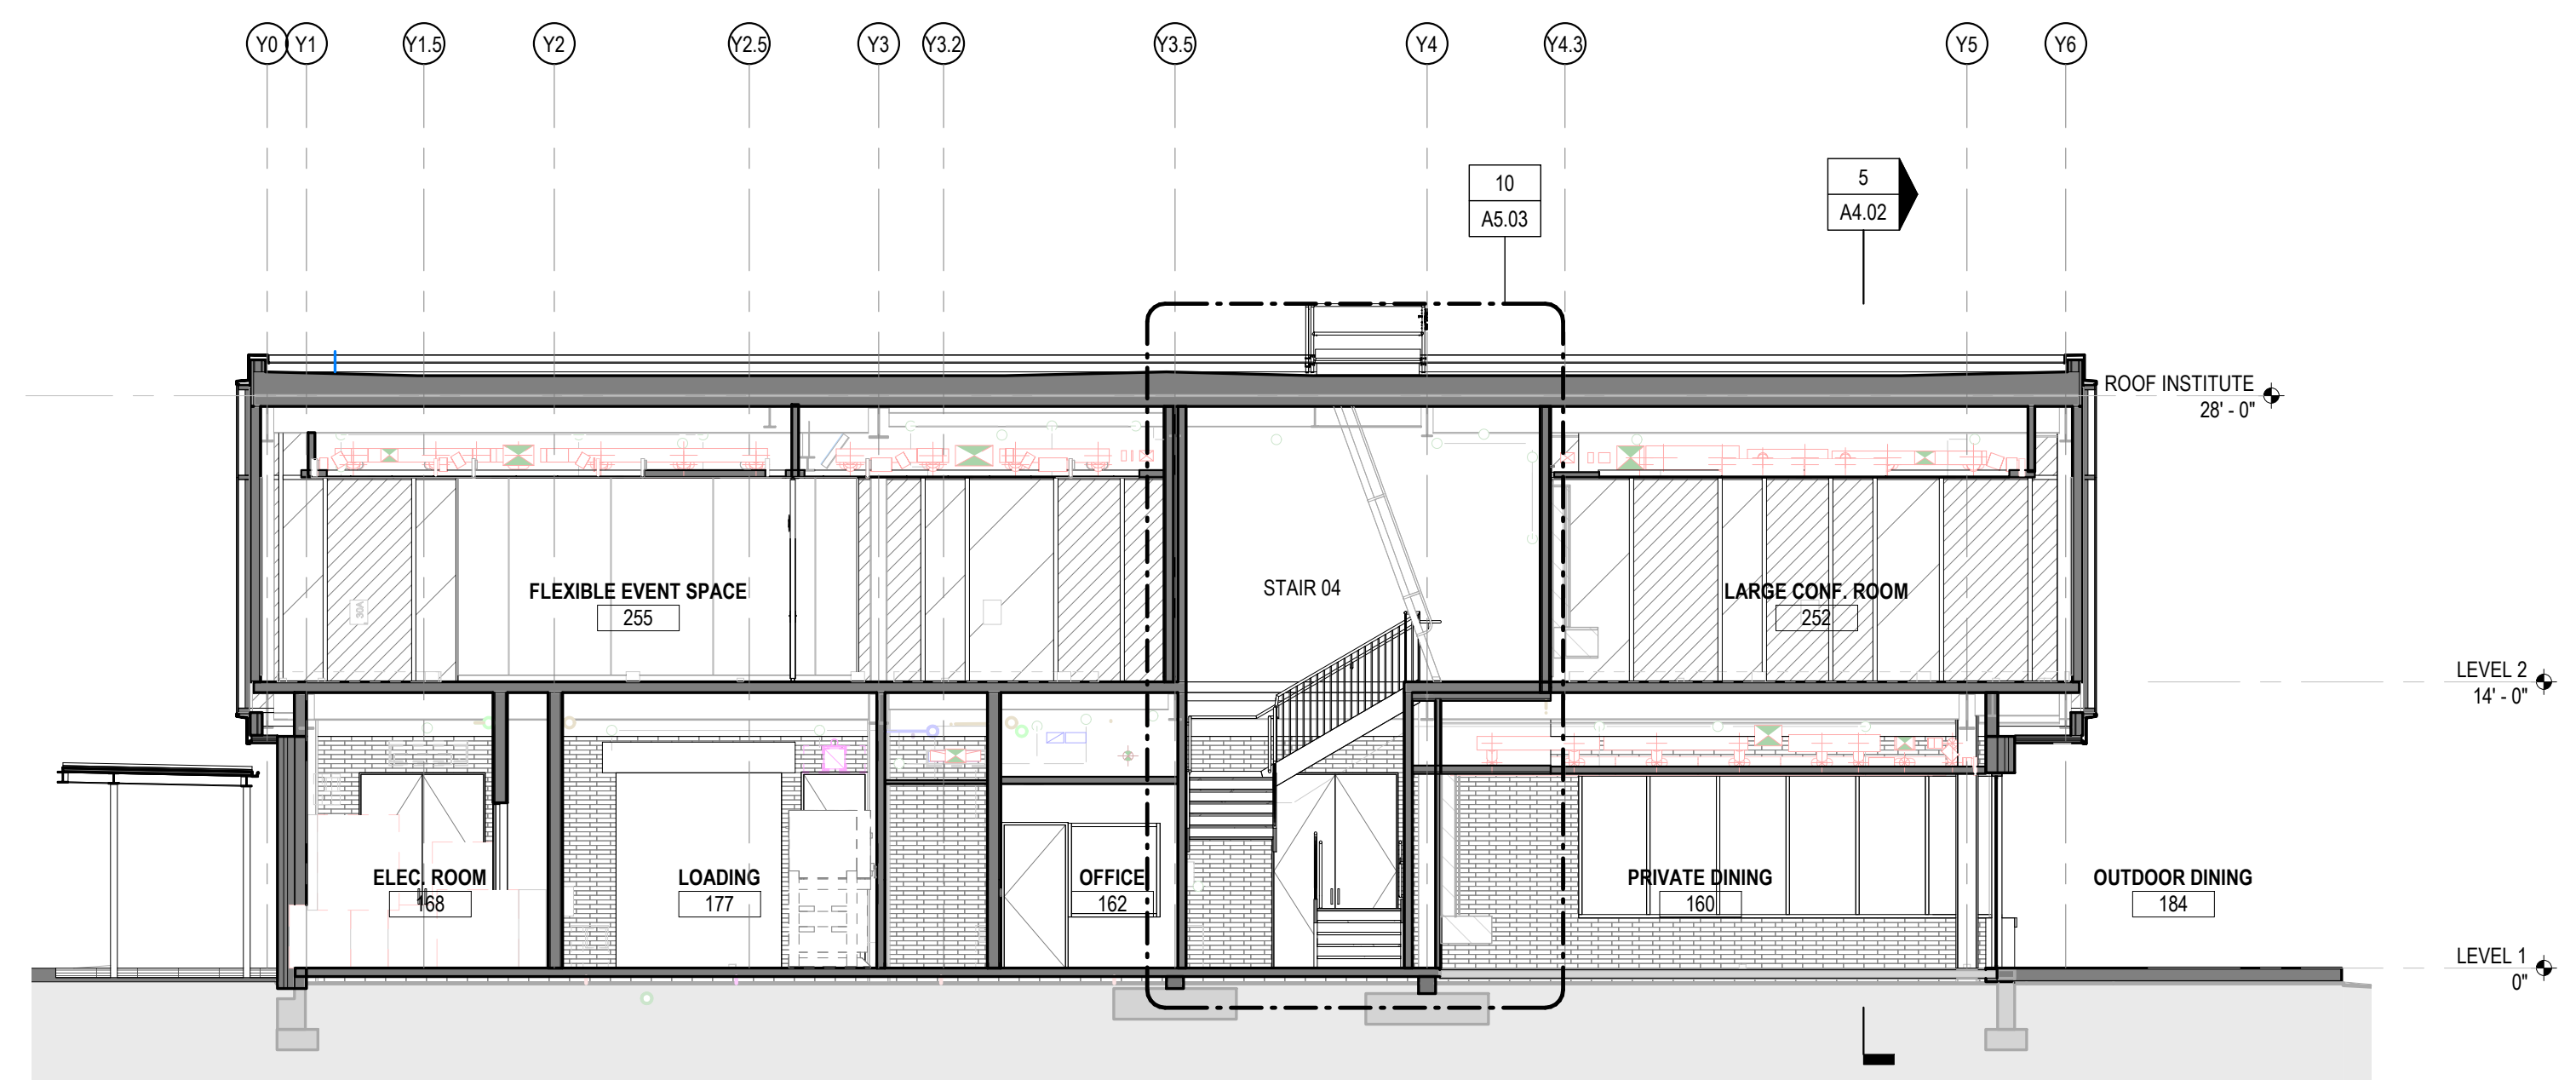

4 INSTITUTE SECTION @ NW FACADE
SCALE: 1/8" = 1'-0"

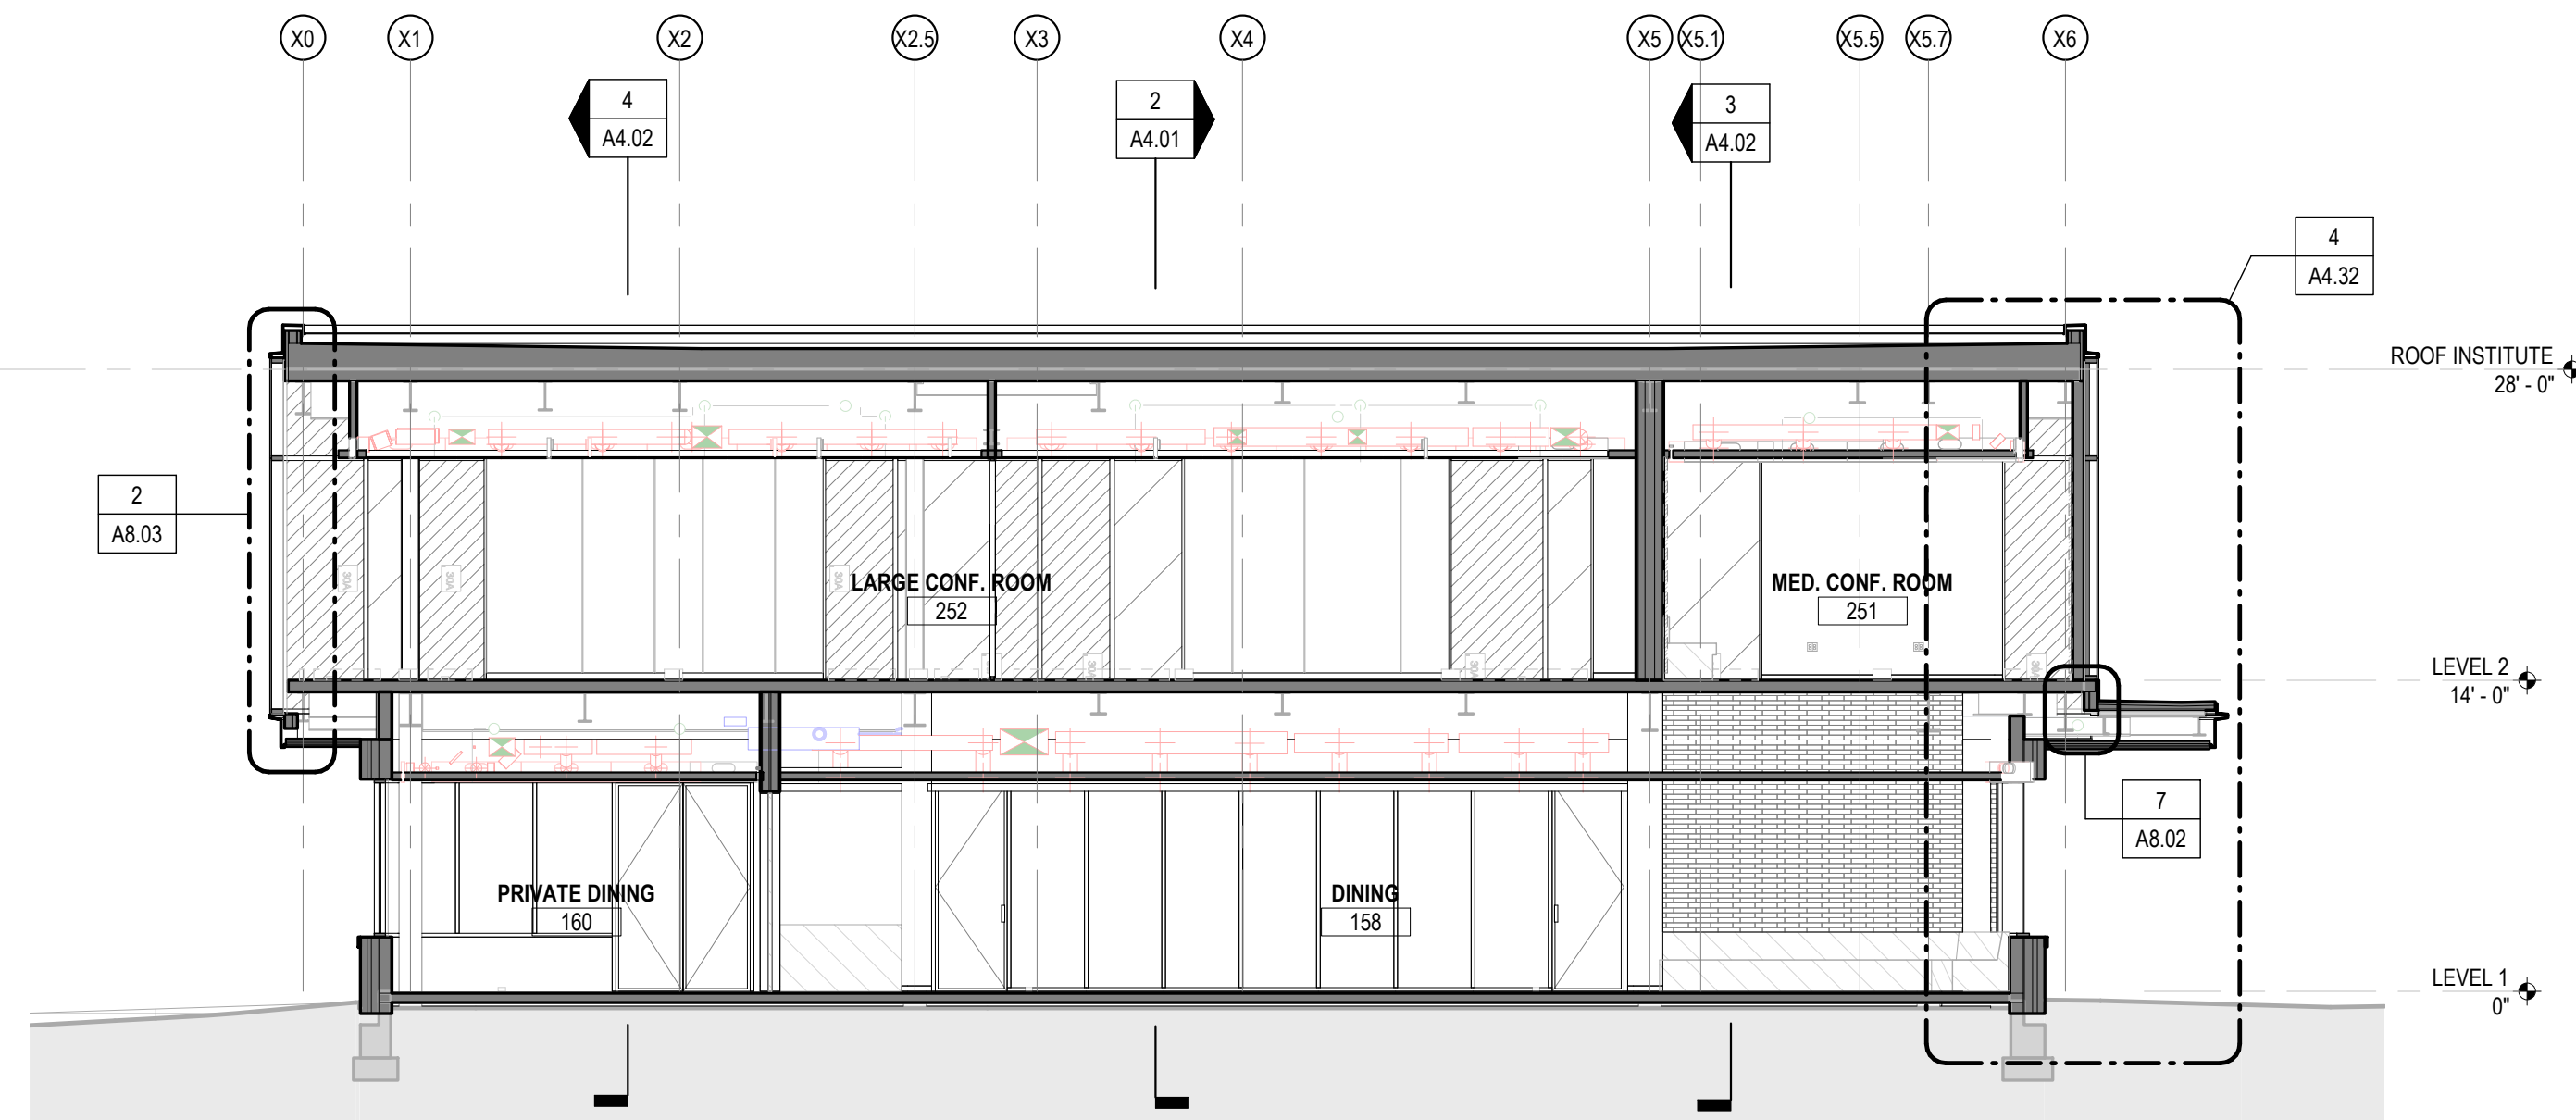


5 INSTITUTE SECTION @ NE FACADE
SCALE: 1/8" = 1'-0"




3 INSTITUTE SECTION @ PRE-FUNCTION
SCALE: 1/8" = 1'-0"


INN GAE
SCALE: 1/2" = 1'-0"

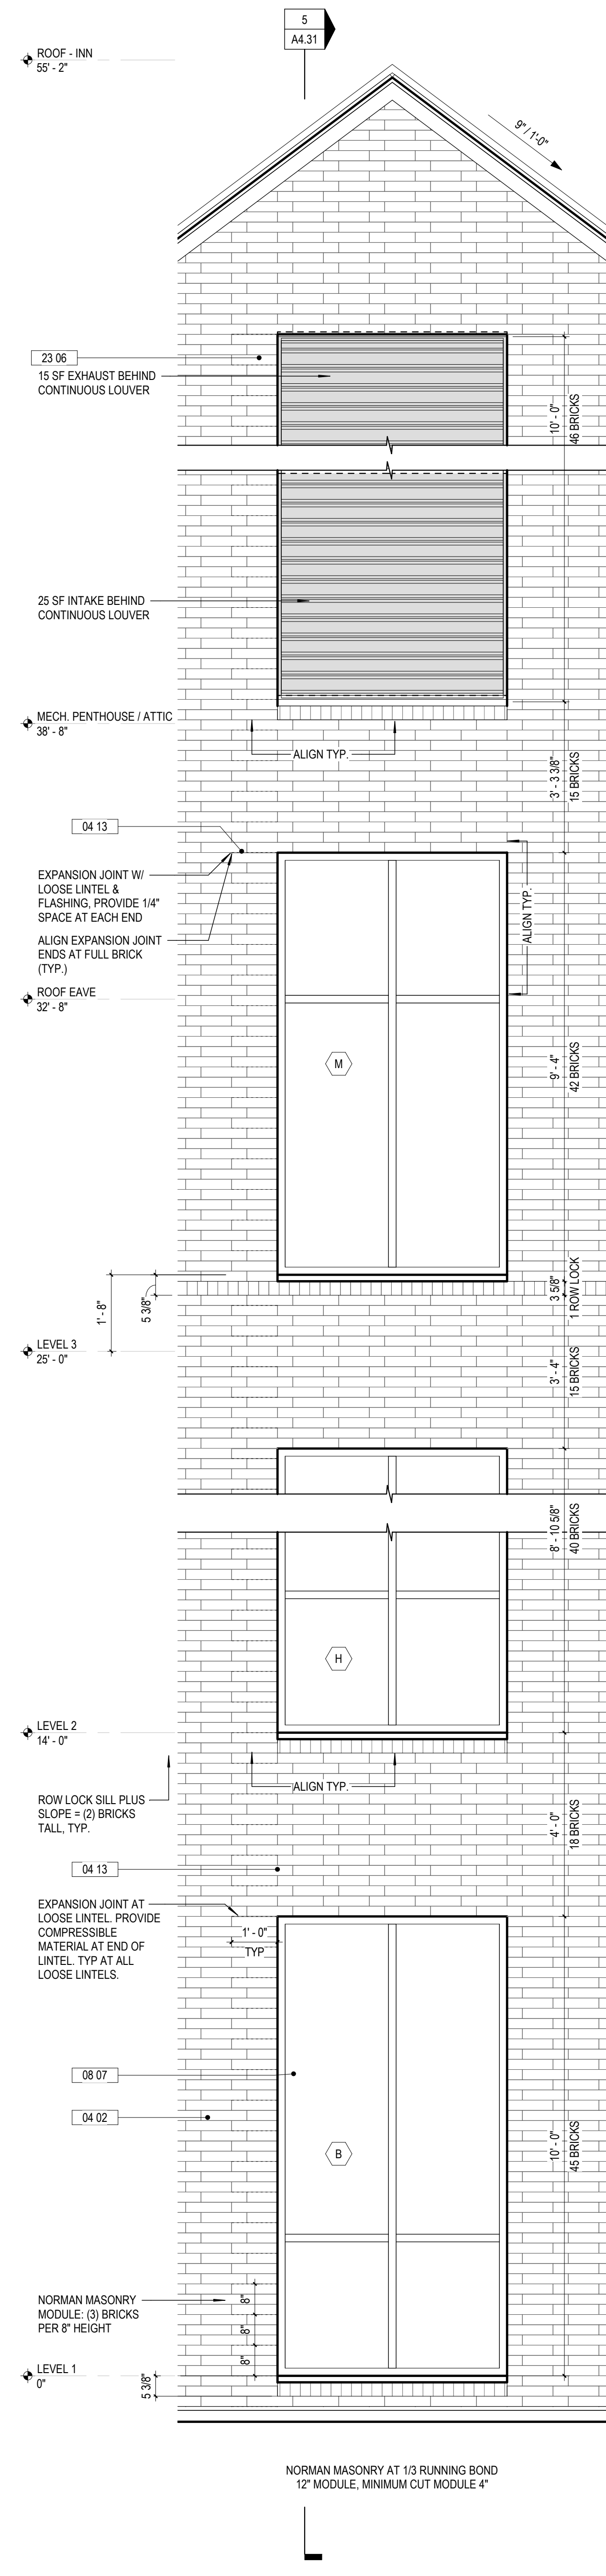

INN GAB
SCALE: 1/2" = 1'-0"

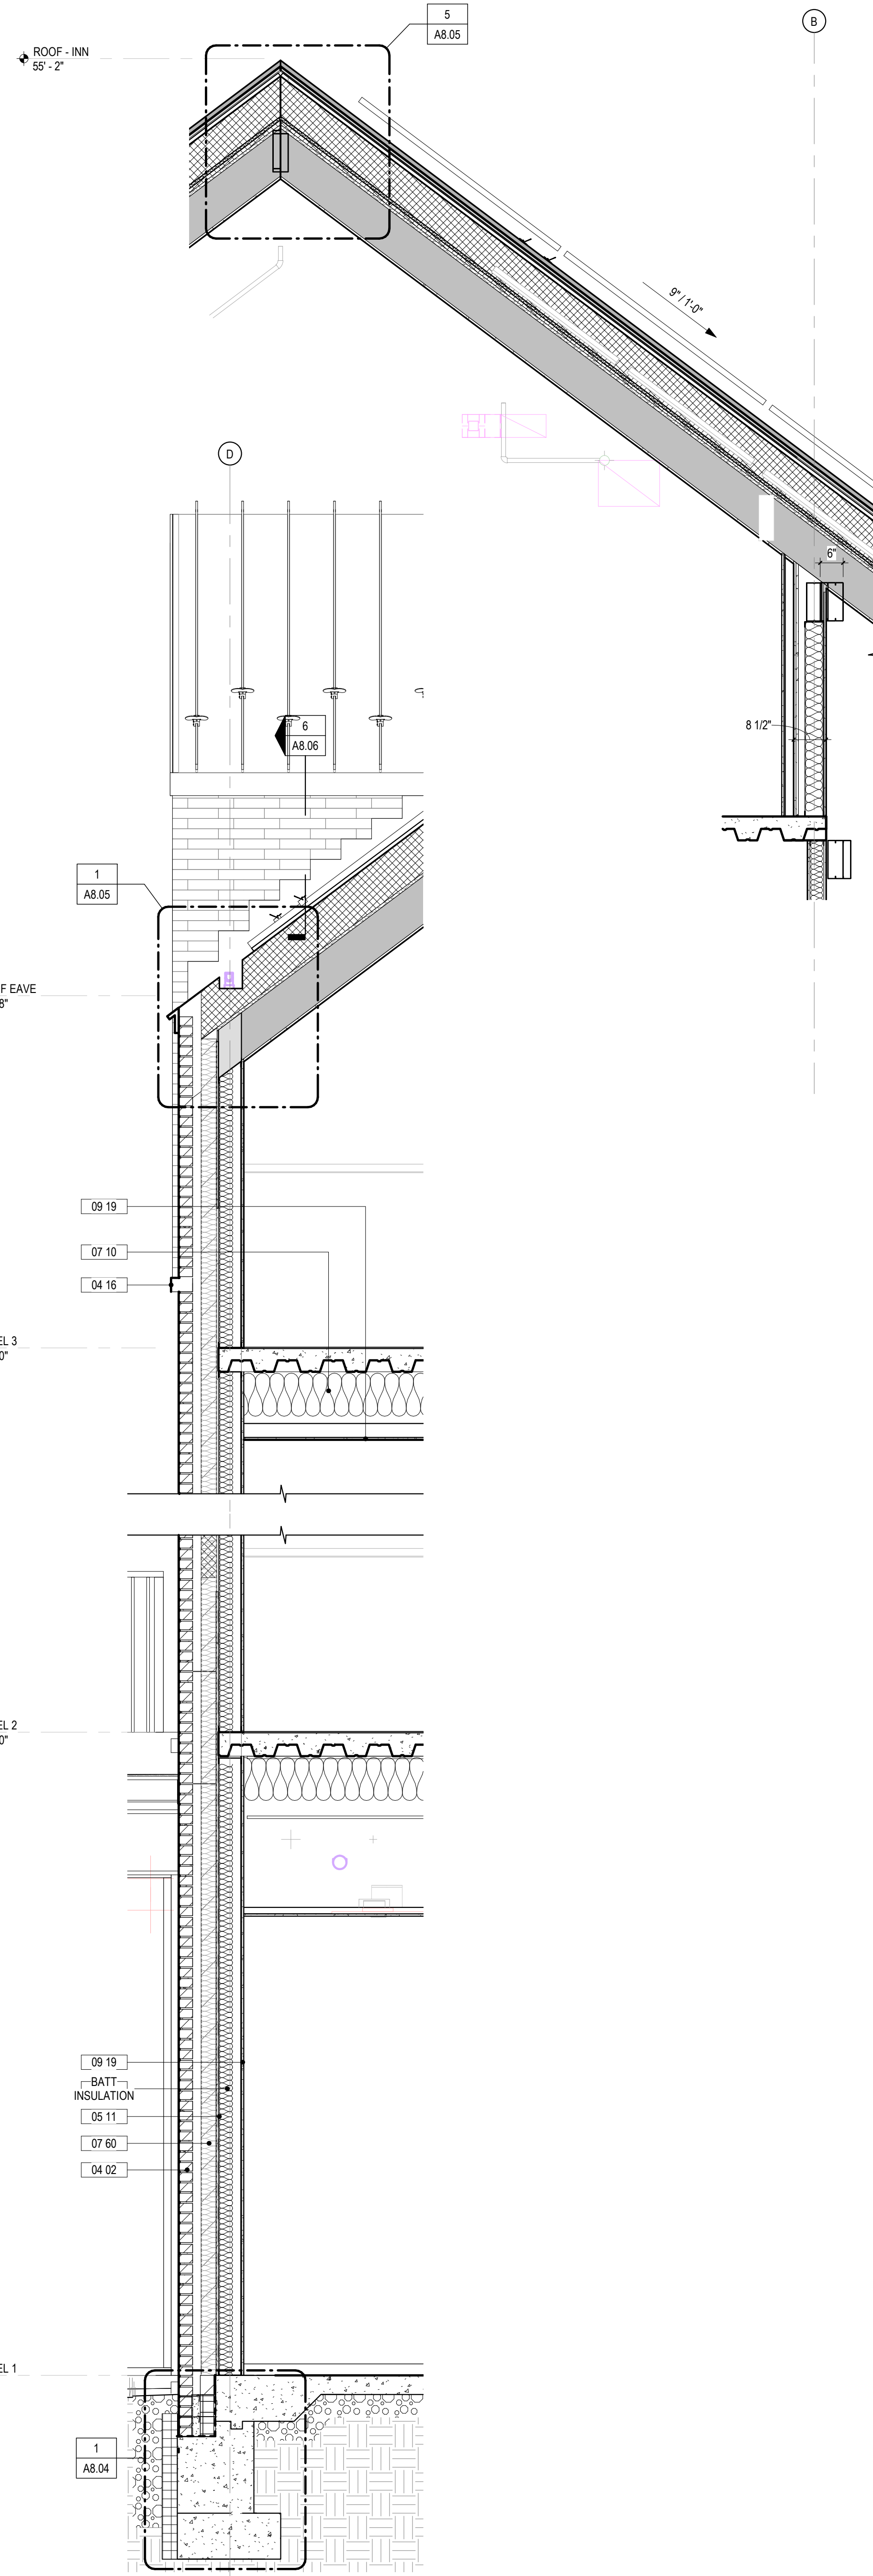


INN WA
SCALE: 1/2" = 1'-0"

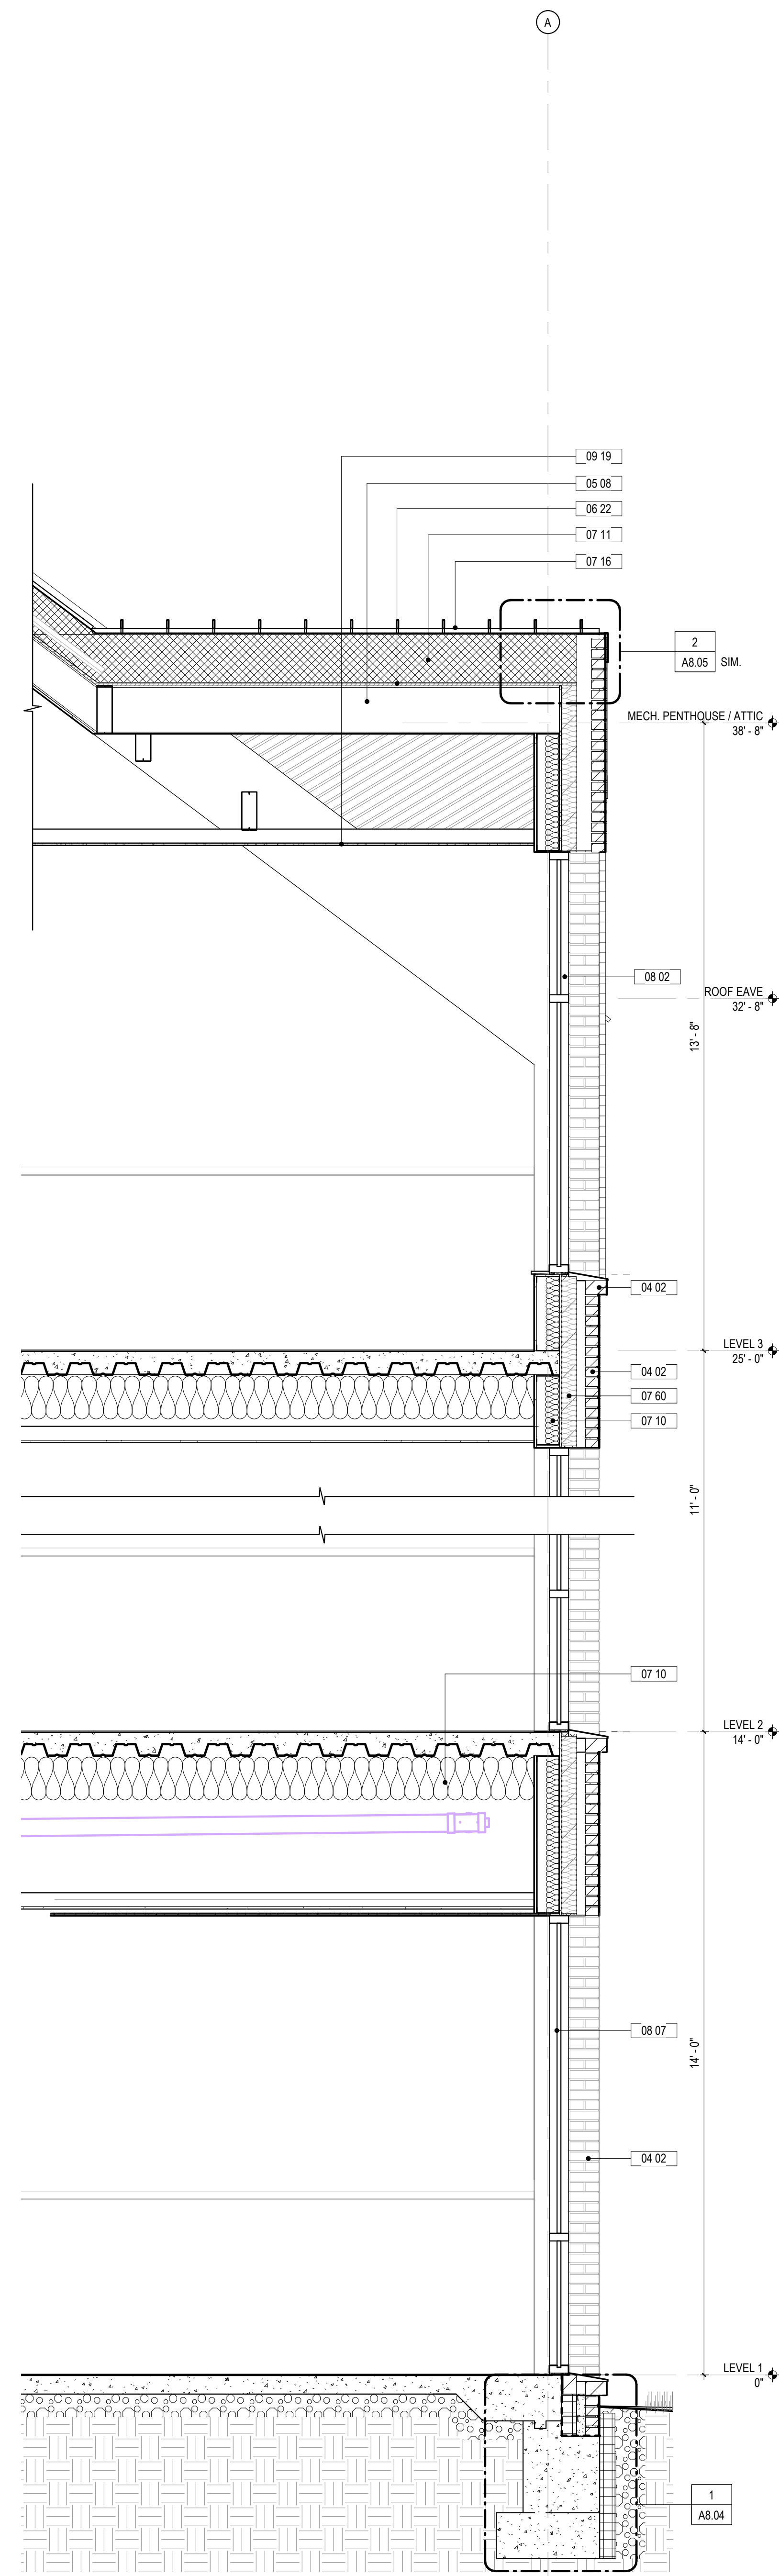


INN DOF
SCALE: 1/2" = 1'-0"

A4.31


Frederick Fisher & Partners reserves its common law copyright and other property rights in these plans. These plans and drawings are not to be reproduced in any form or manner whatsoever without first obtaining the express written permission and consent of Frederick Fisher & Partners, Architects, nor are they to be assigned to any third party without obtaining said written permission and consent.

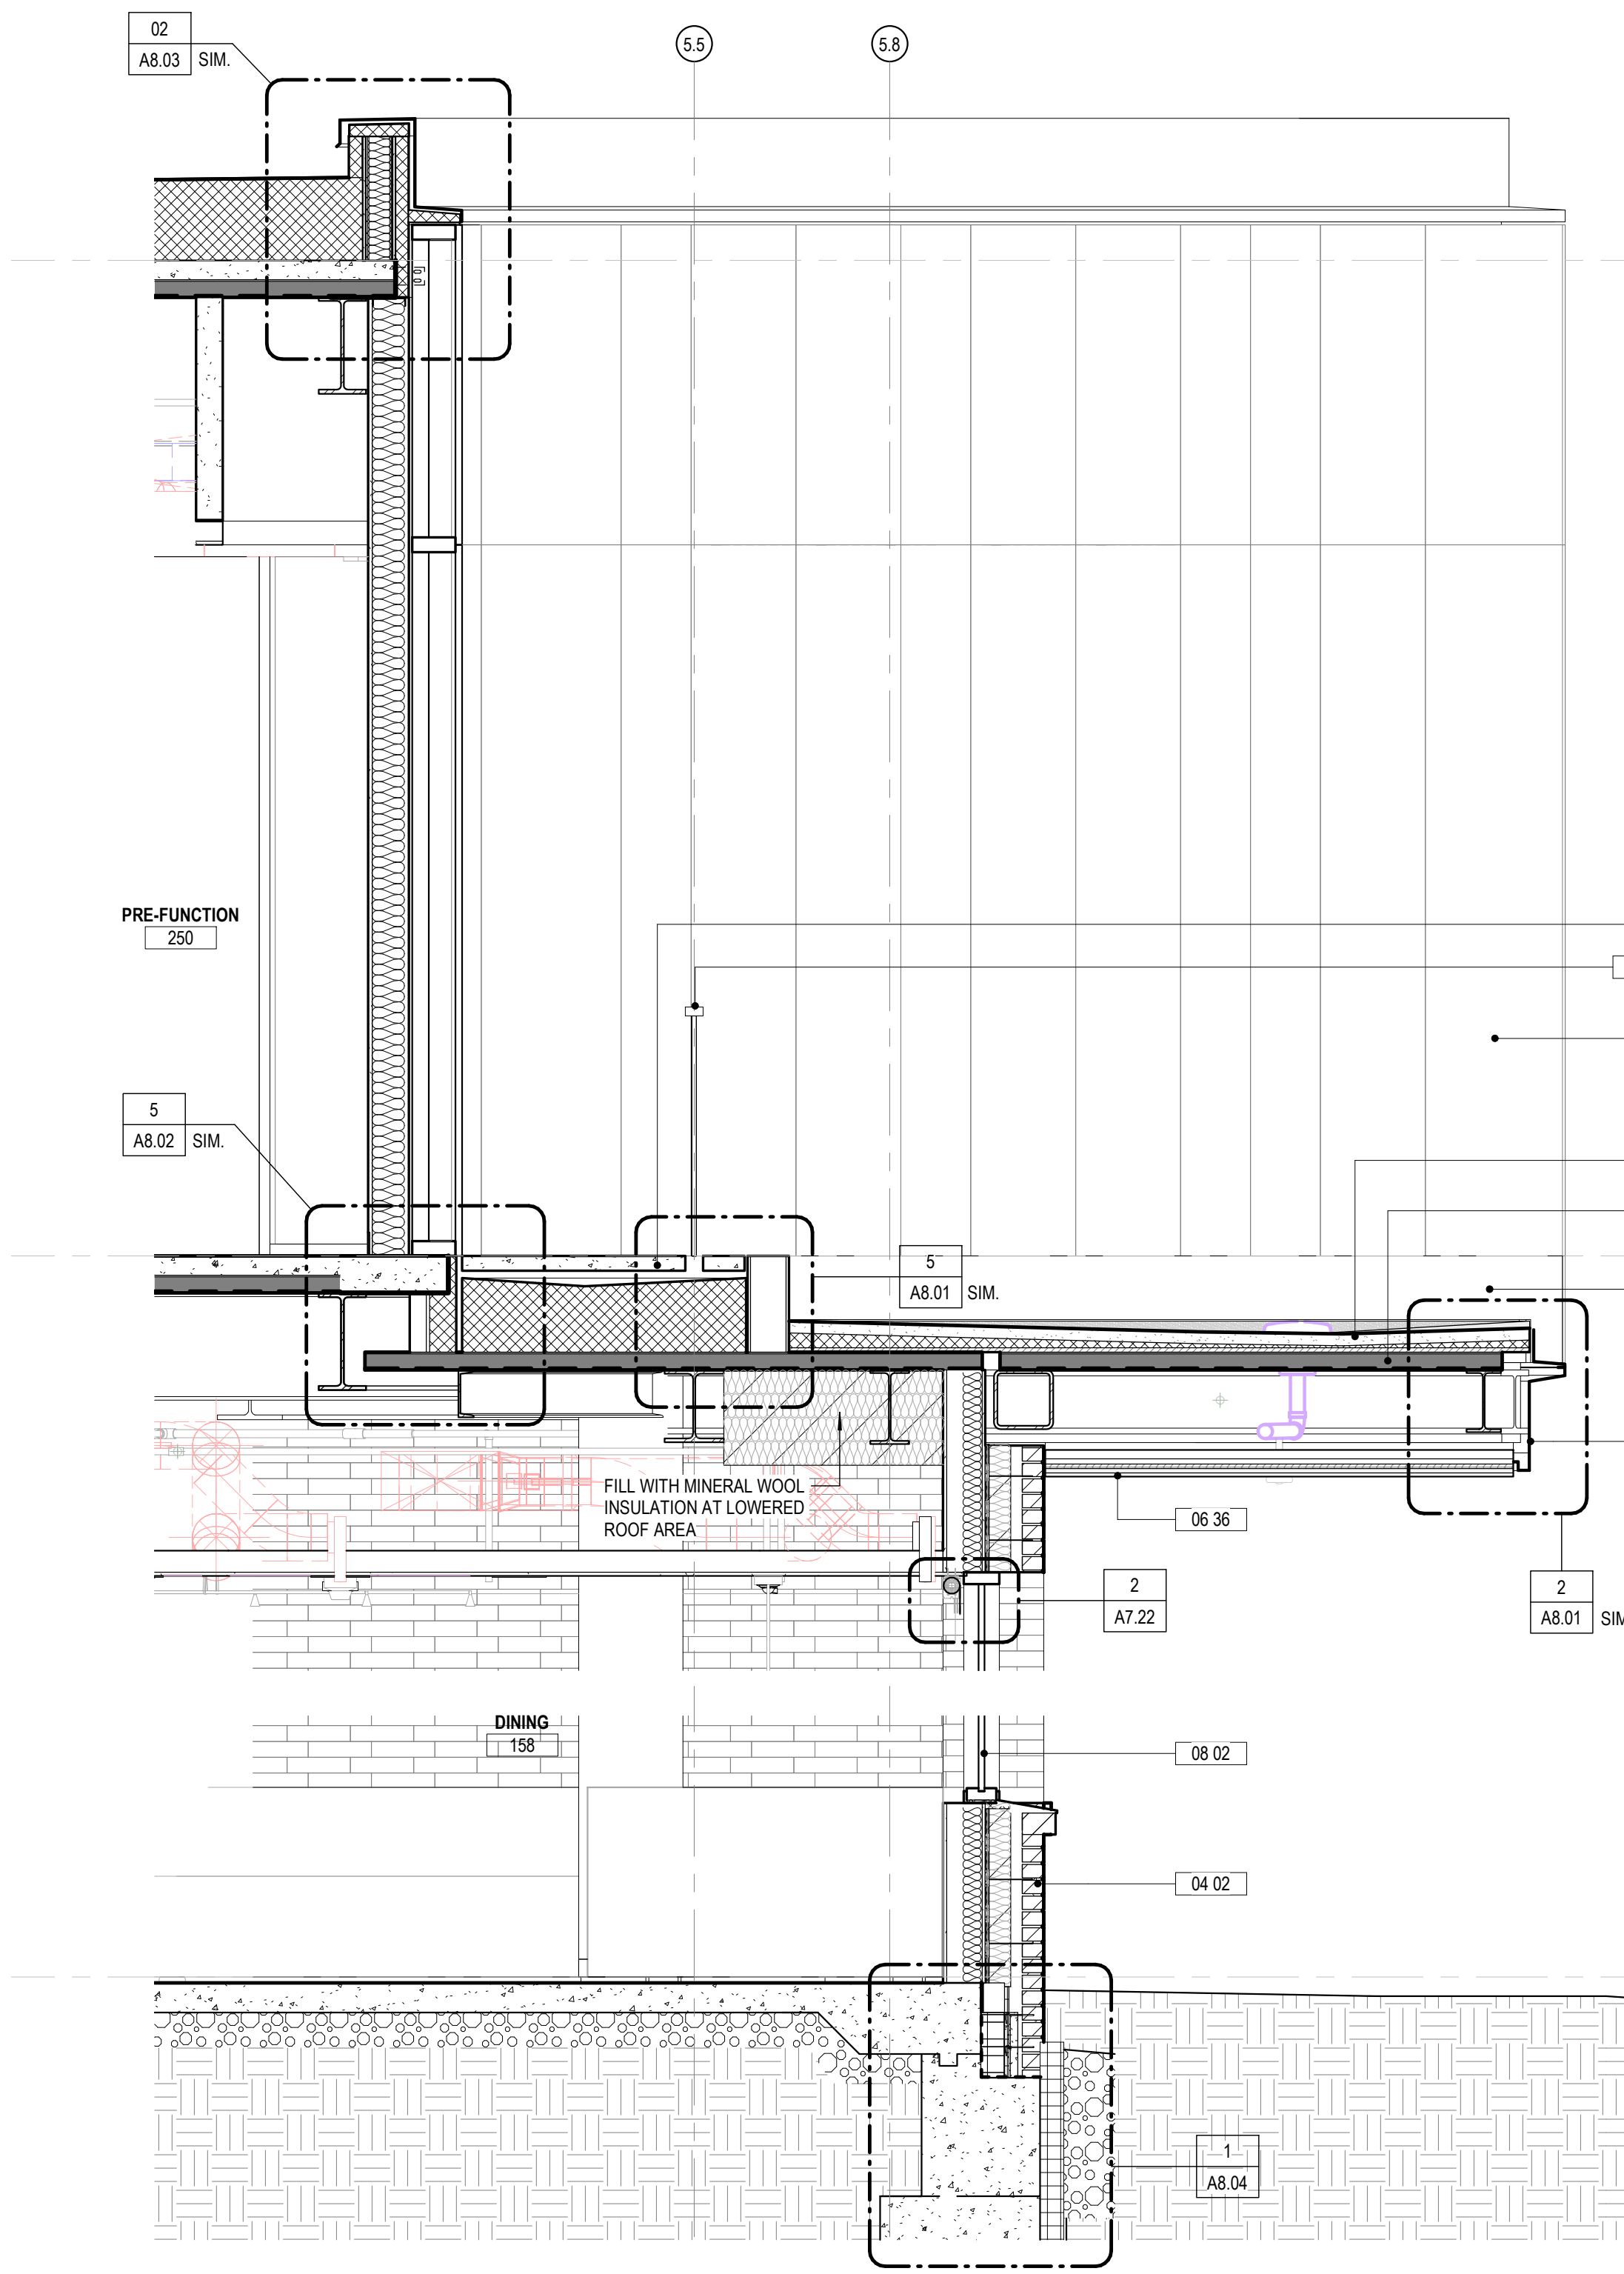


6 WALL SECTION AT RESTAURANT
SCALE: 1/2" = 1'-0"

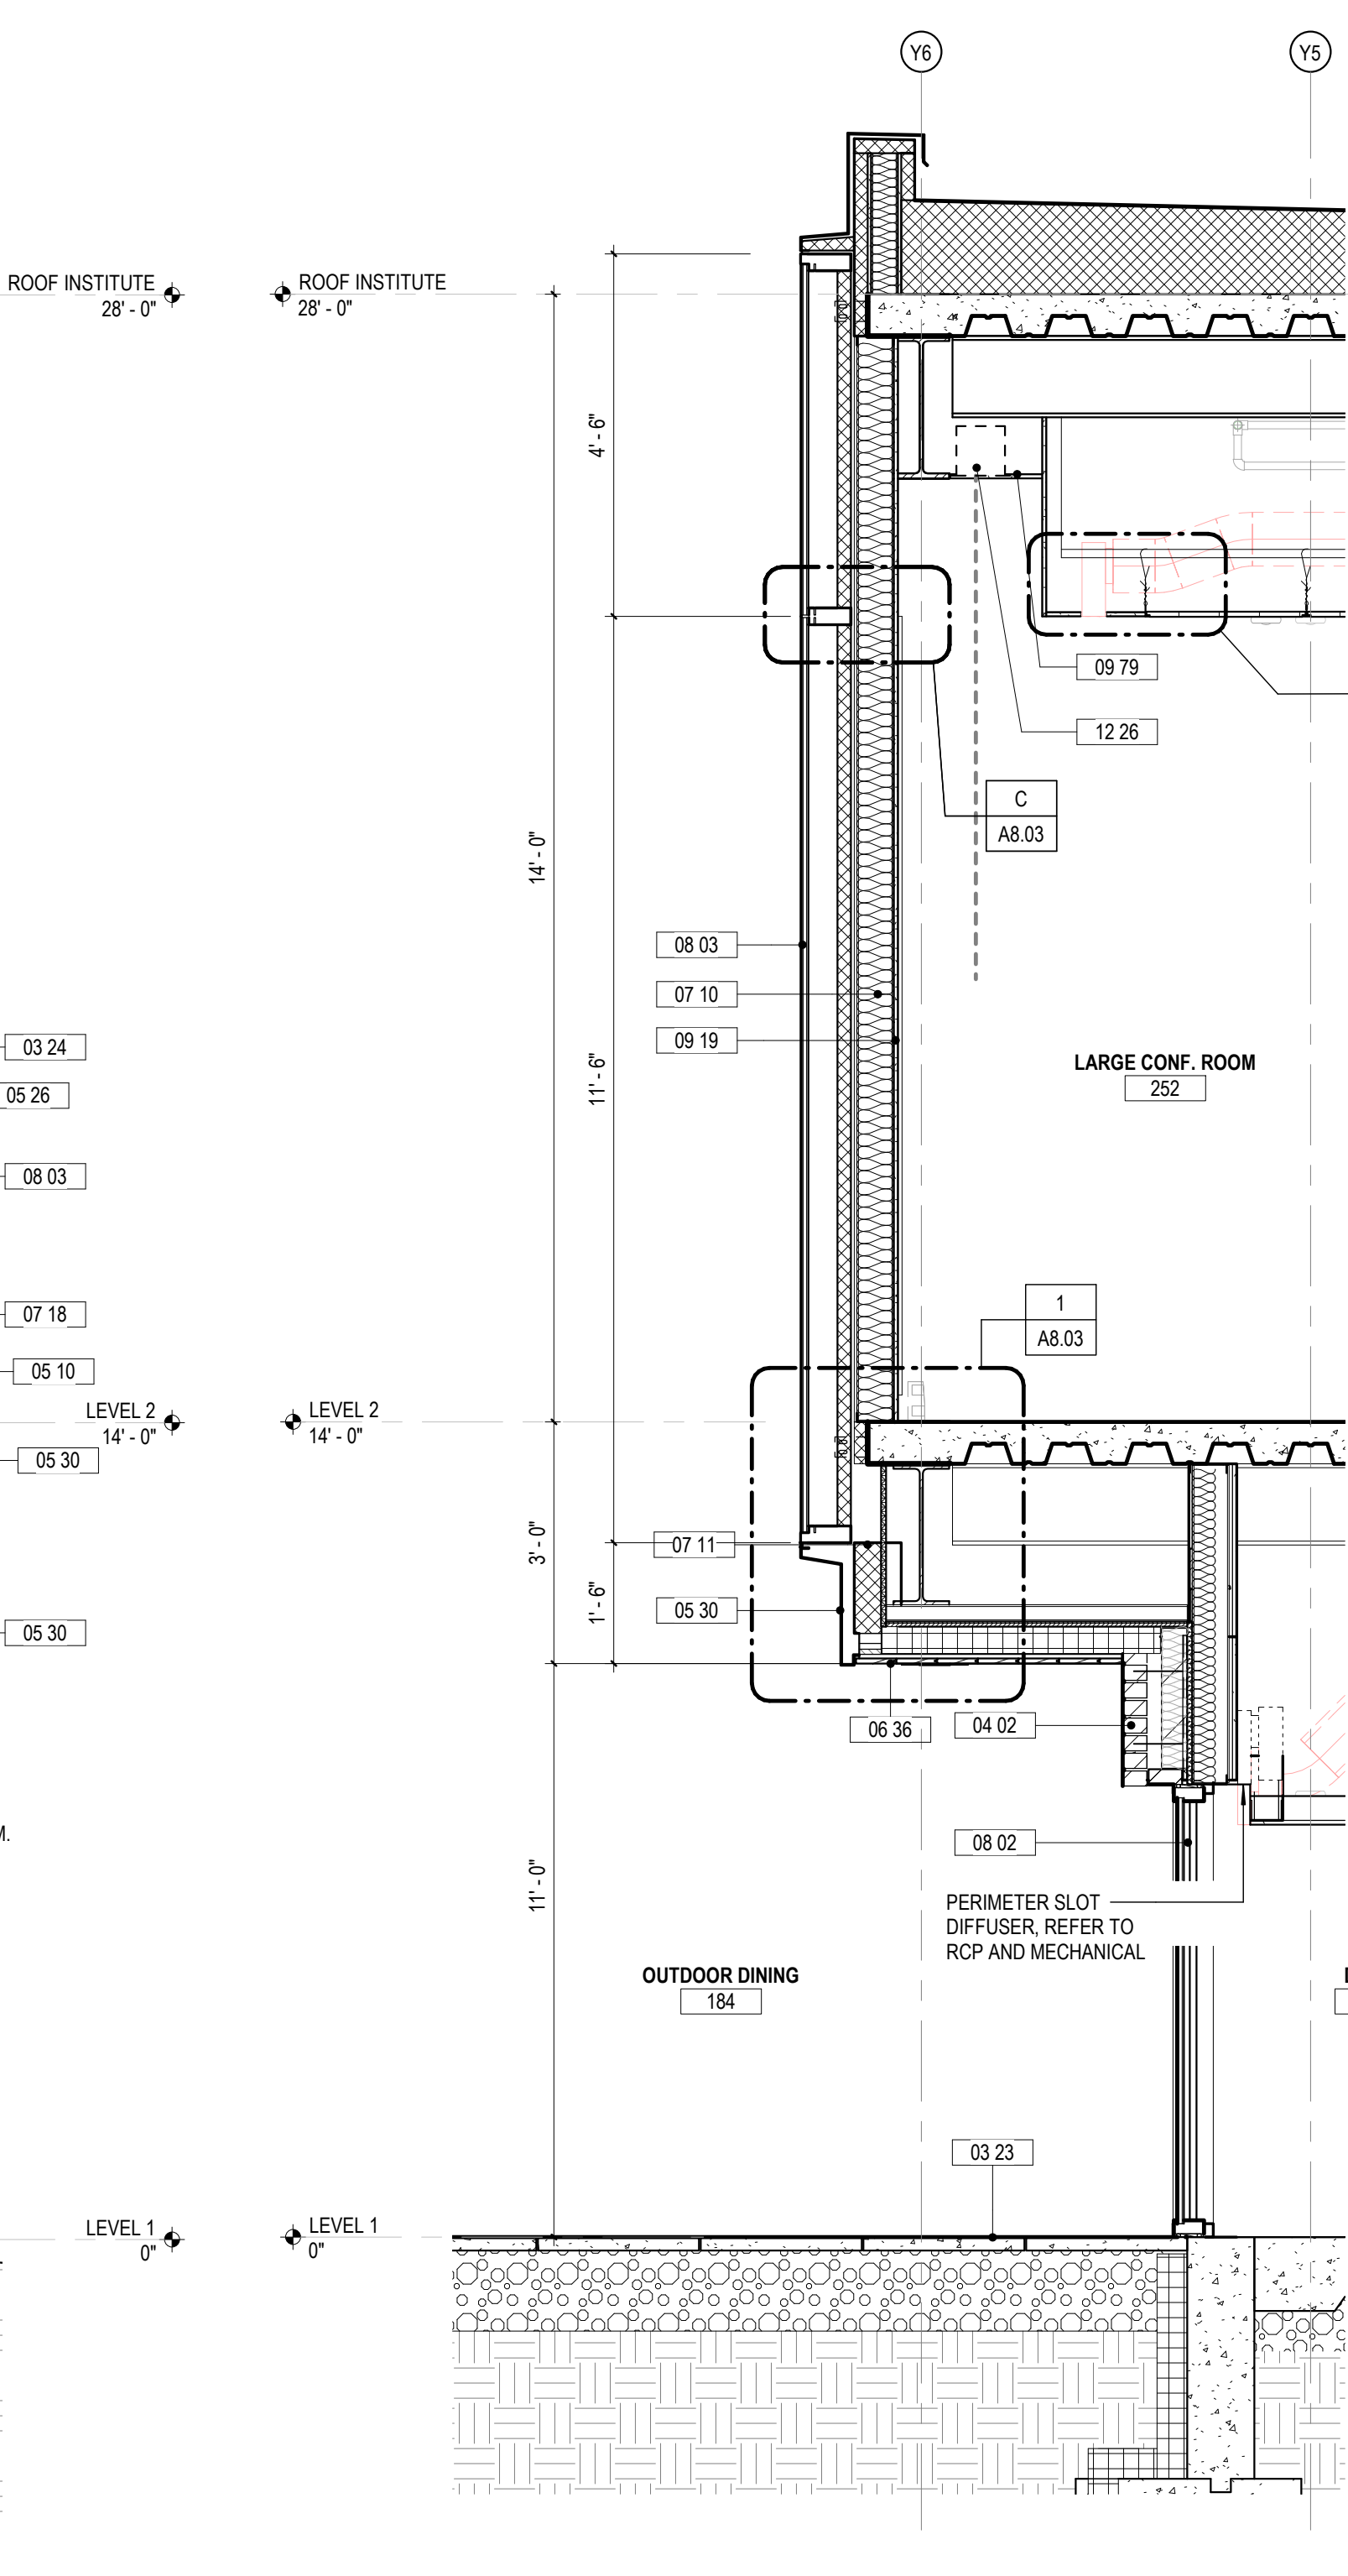


5 WALL SECTION - INSTITUTE NE
SCALE: 1/2" = 1'-0"

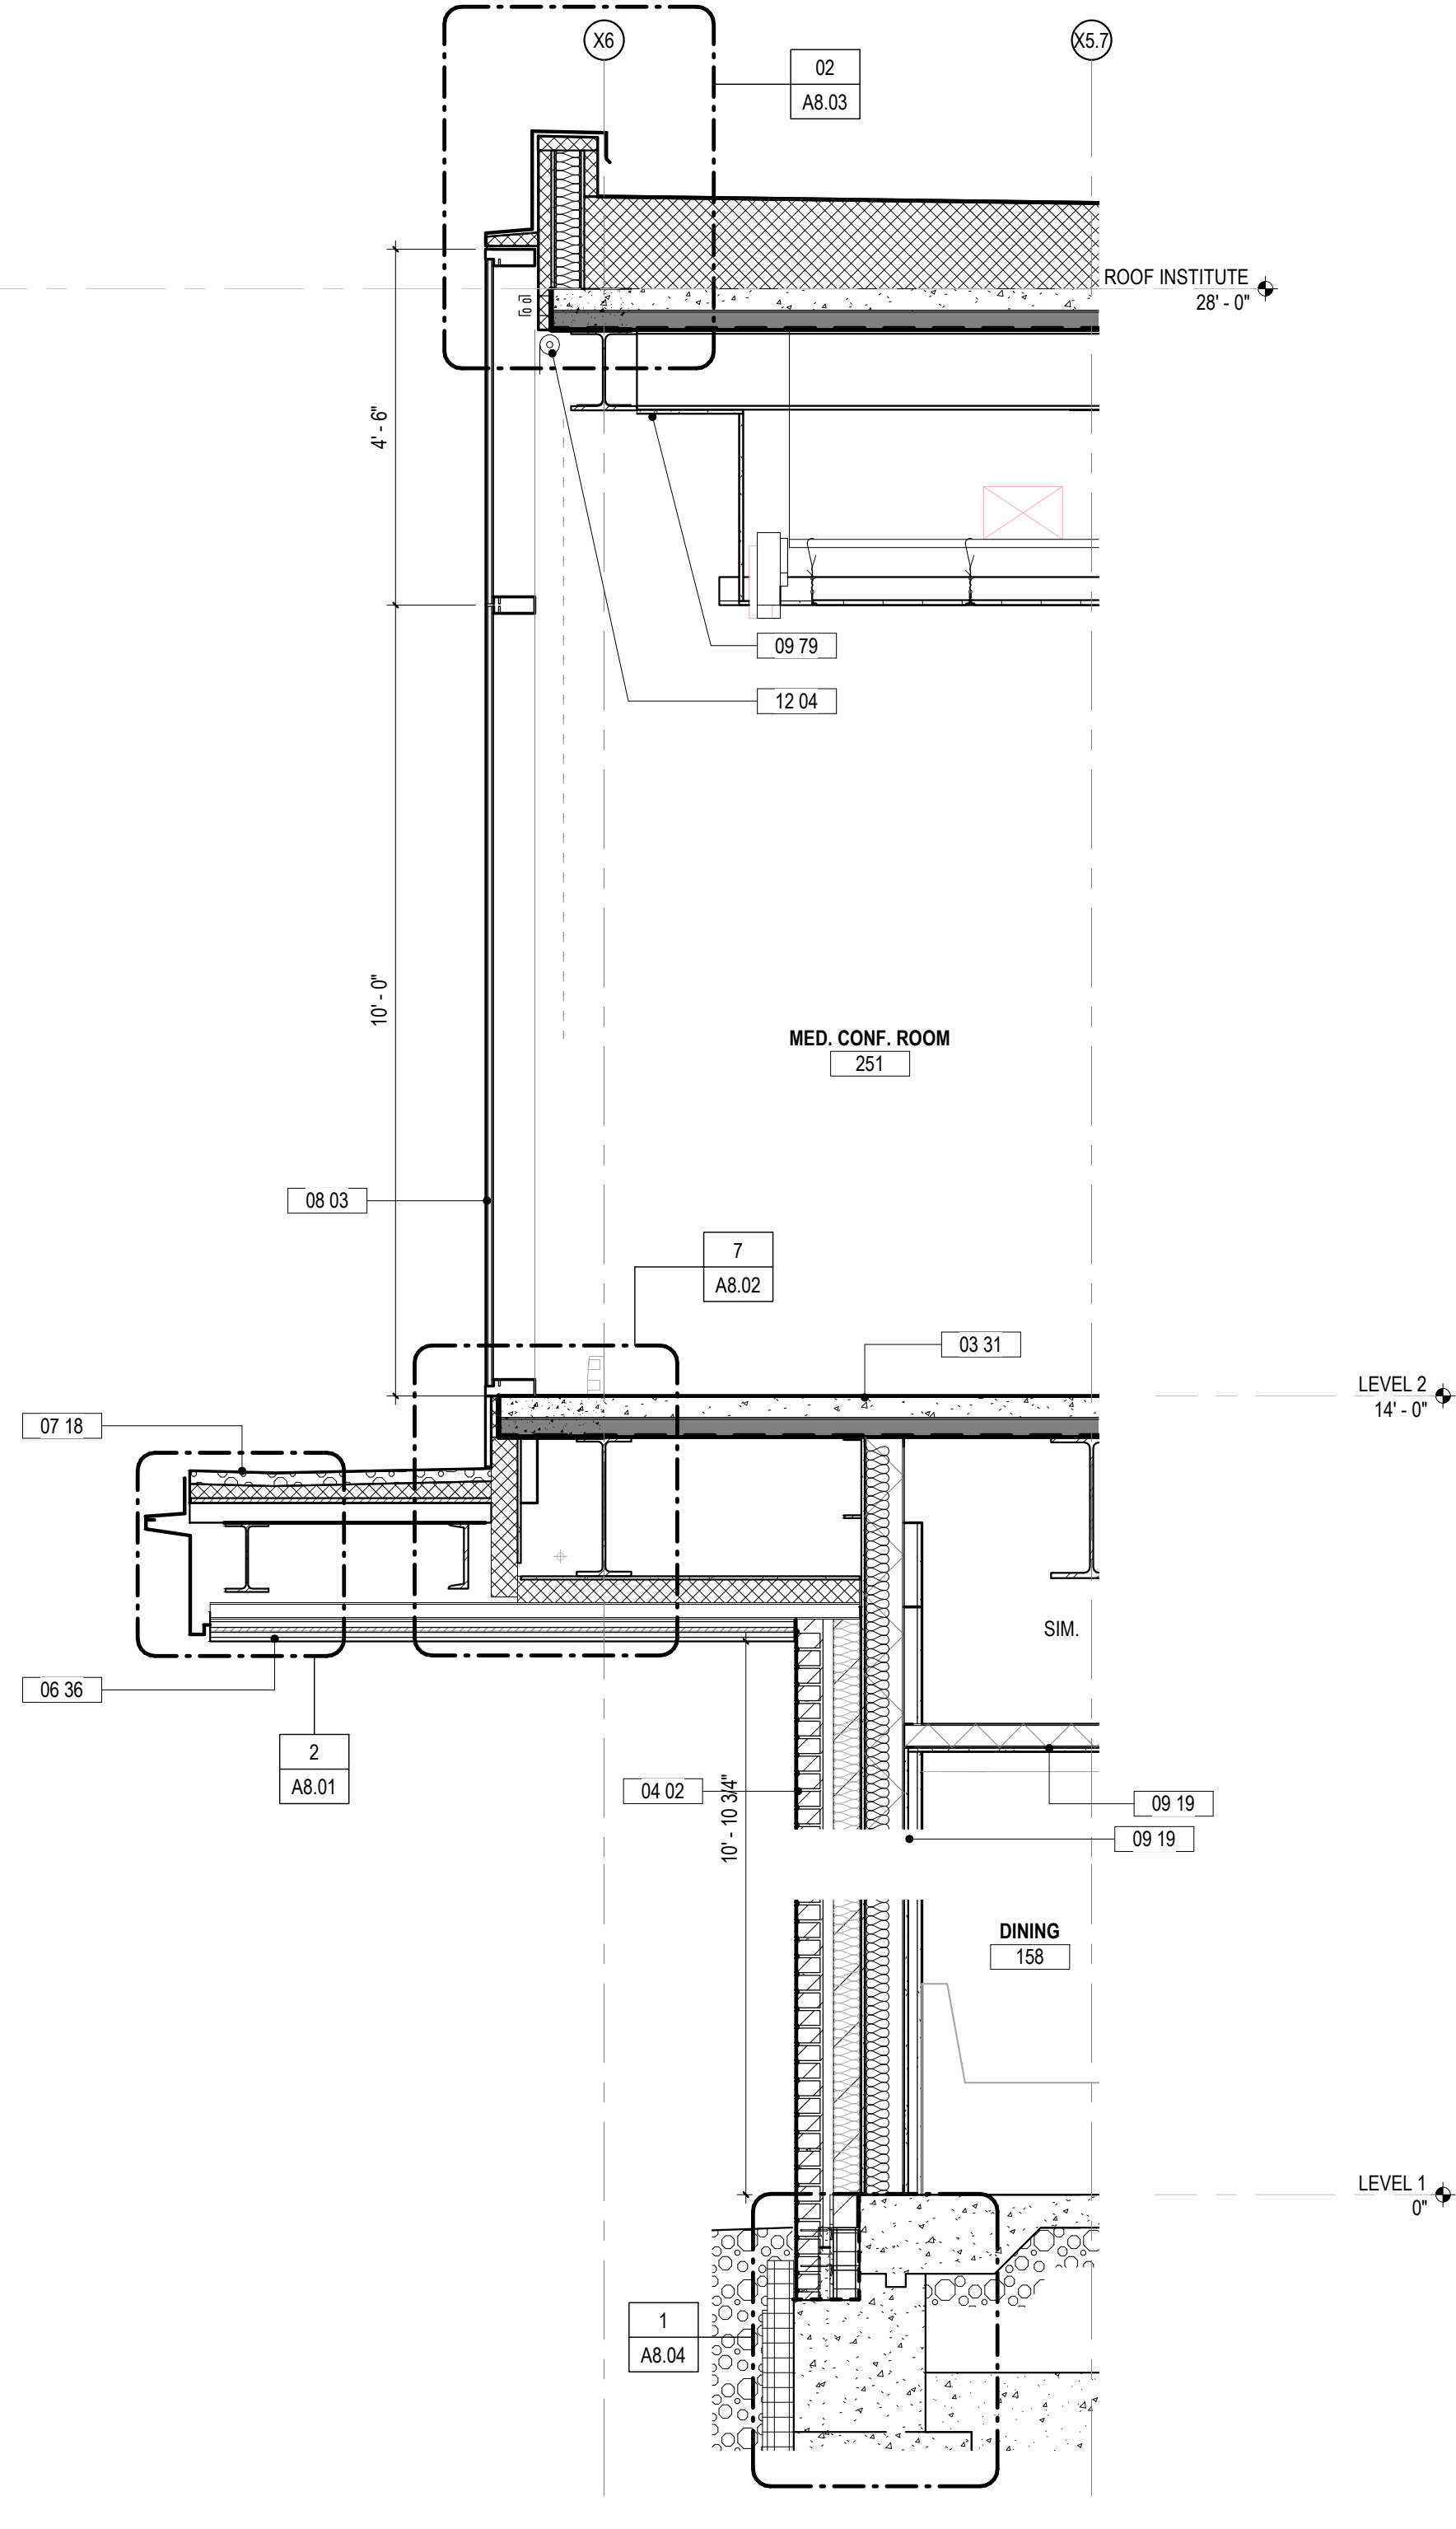


4 WALL SECTION - INSTITUTE SE
SCALE: 1/2" = 1'-0"

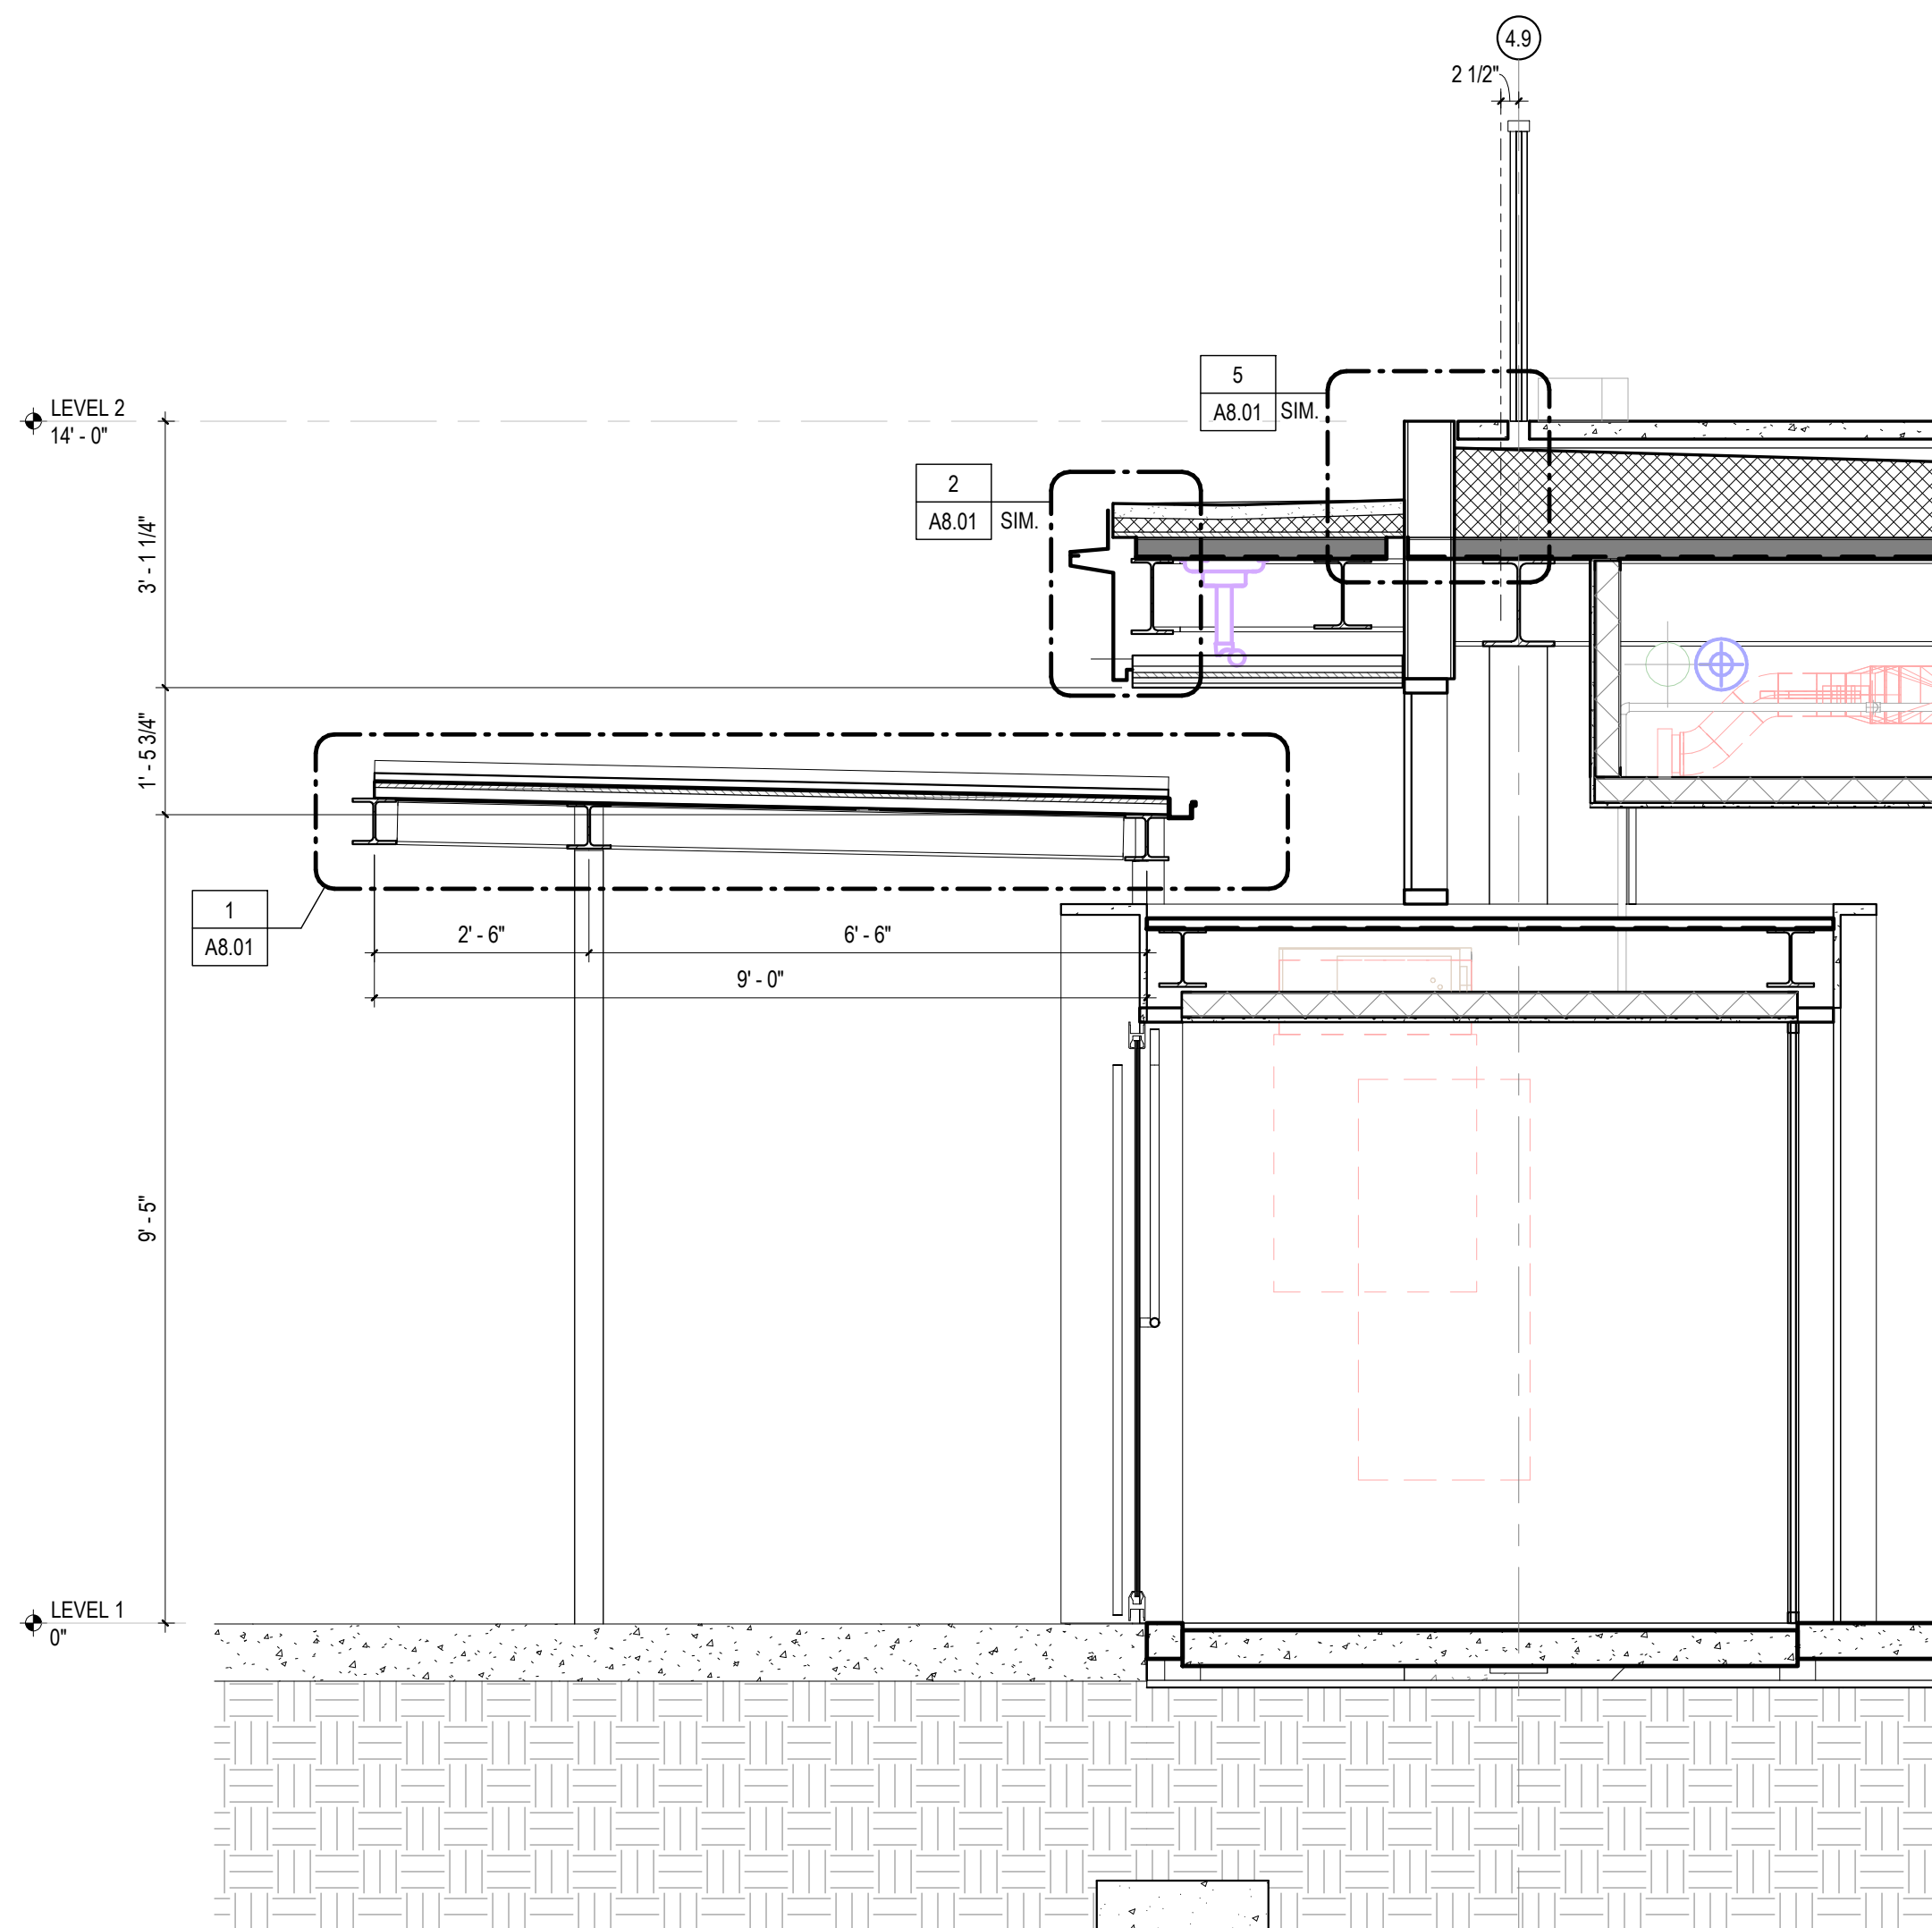

3 SECTION 3 - LOBBY VESTIBULE WEST
SCALE: 1/2" = 1'-0"

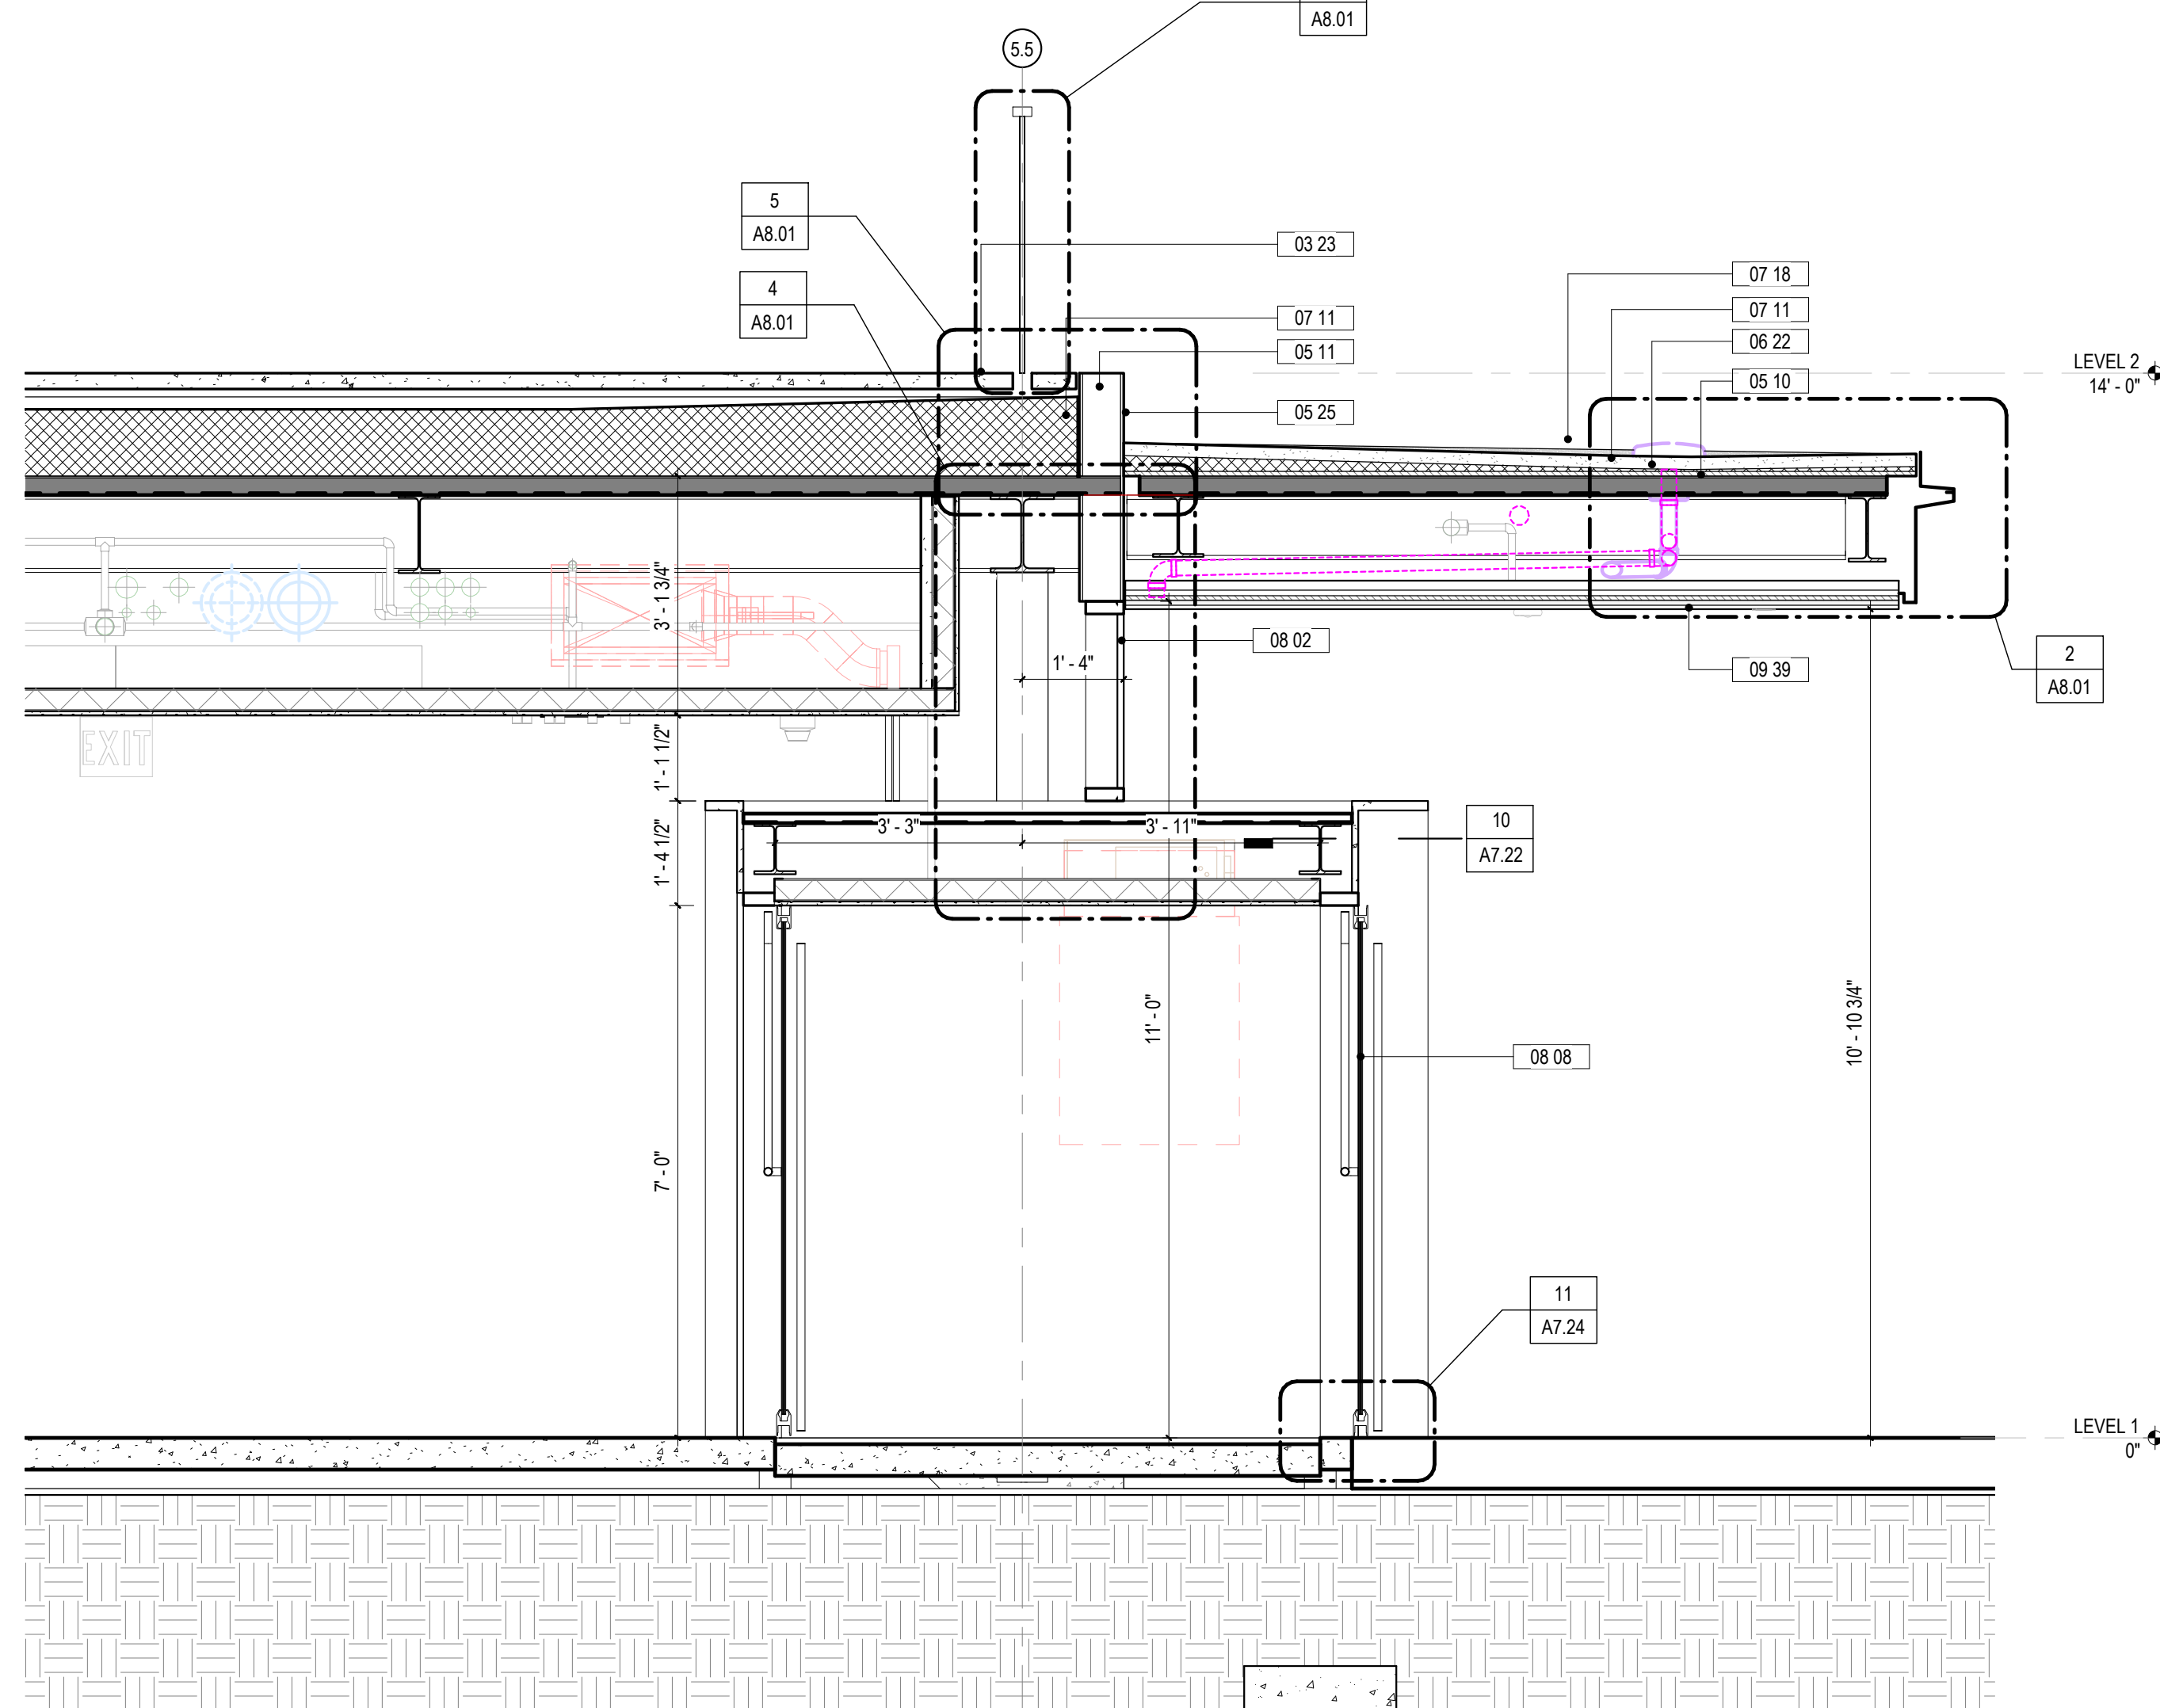

2 SECTION 2 - LOBBY VESTIBULE EAST
SCALE: 1/2" = 1'-0"

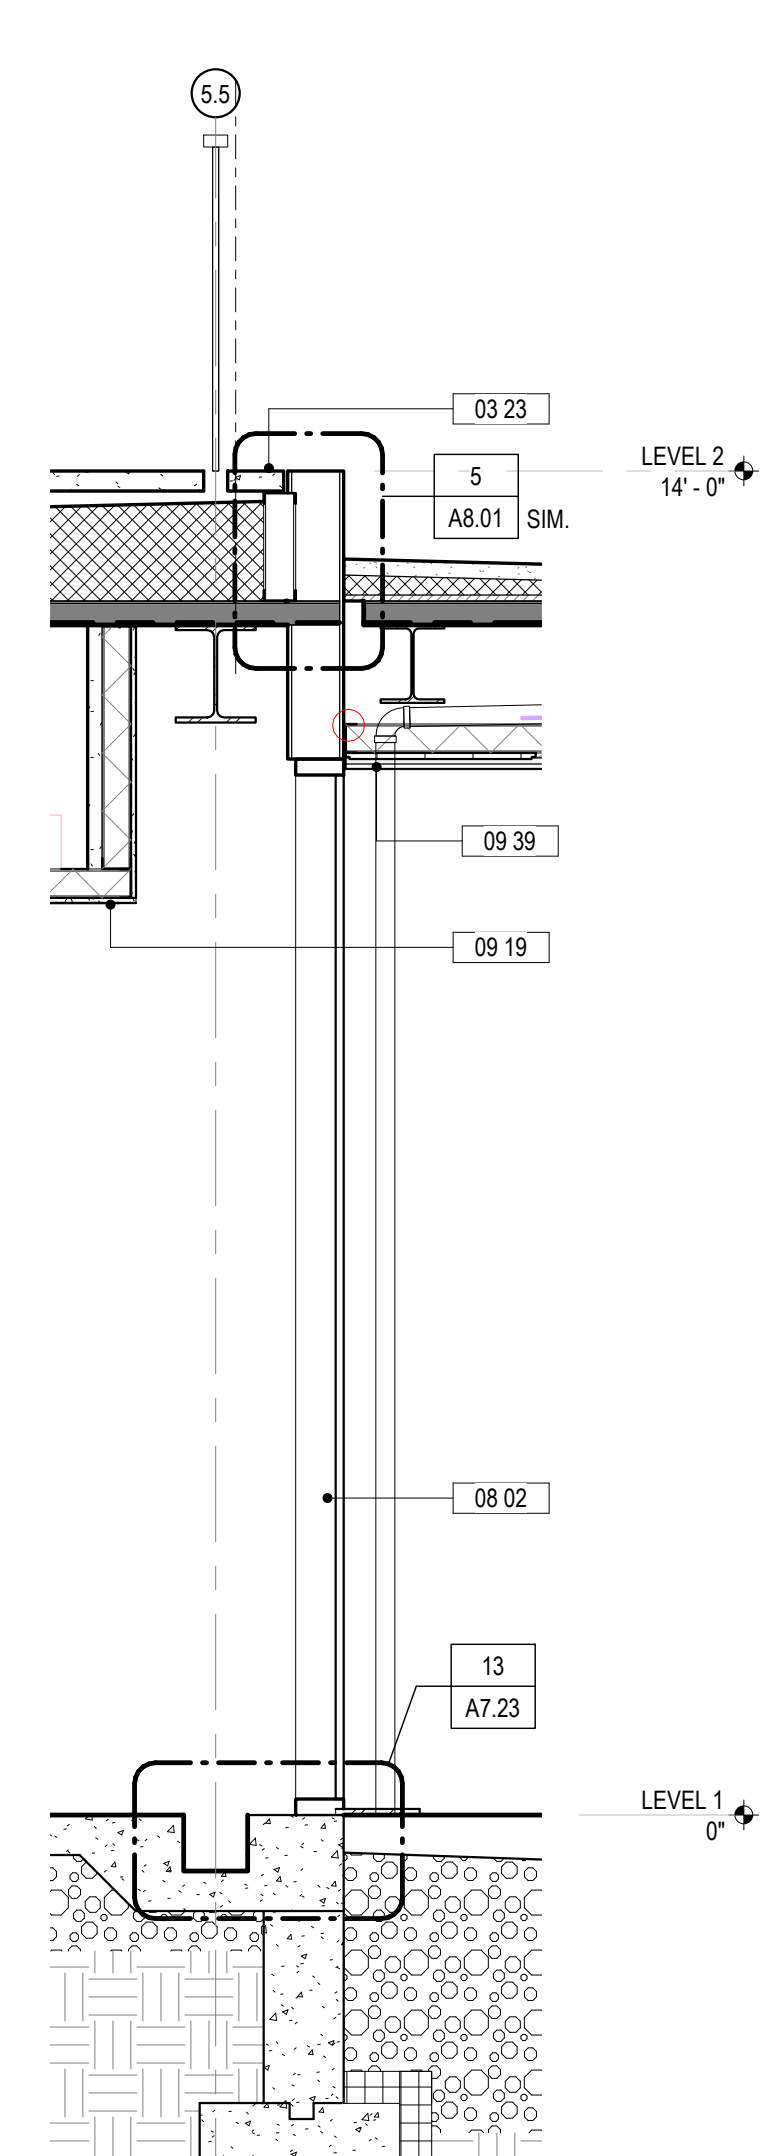


1 SECTION 1 - LOBBY
SCALE: 1/2" = 1'-0"

SHEET NOTES


KEYNOTES

- | | |
|-------|--|
| 03 23 | CONCRETE PAVERS |
| 03 24 | PAVERS MOUNTED ON PEDESTALS |
| 03 31 | CONCRETE |
| 04 02 | MASONRY |
| 05 10 | METAL DECK |
| 05 11 | METAL FRAMING |
| 05 25 | METAL FASCIA |
| 05 26 | METAL GUARDRAIL W/INTEGRATED HANDRAIL LIGHT |
| 05 30 | FORMED 1/8" ALUMINUM FASCIA |
| 06 22 | PLYWOOD SHEATHING, REF. STRUCT. |
| 06 36 | EXTERIOR WOOD PLANK SOFFIT, REF. FINISH SCHEDULE |
| 07 10 | BATT INSULATION |
| 07 11 | RIGID INSULATION |
| 07 18 | GRAVEL BALLAST W/METAL EDGE AT PERIMETER |
| 08 02 | STOREFRONT ASSEMBLY, REF. STOREFRONT TYPES |
| 08 03 | CURTAIN WALL ASSEMBLY, REF. ENLARGED SHEETS |
| 08 08 | DOOR, REF. SCHEDULE |
| 08 19 | 5/8" TYPE X GYPSUM WALLBOARD |
| 09 39 | WOOD FINISH, REF. FINISH SCHEDULE |
| 09 79 | PAINT FINISH |
| 12 04 | SURFACE MOUNTED ROLL SHADE: MANUAL |
| 12 26 | PROJECTOR HOUSING |
| 23 09 | LINEAR BAR GRILLE, REF. M DWGS |


Frederick Fisher & Partners reserves its common law copyright and other property rights in these plans. These plans and drawings are not to be reproduced in any form or manner whatsoever without first obtaining the express written permission and consent of Frederick Fisher & Partners, Architects, nor are they to be assigned to any third party without obtaining said written permission and consent.

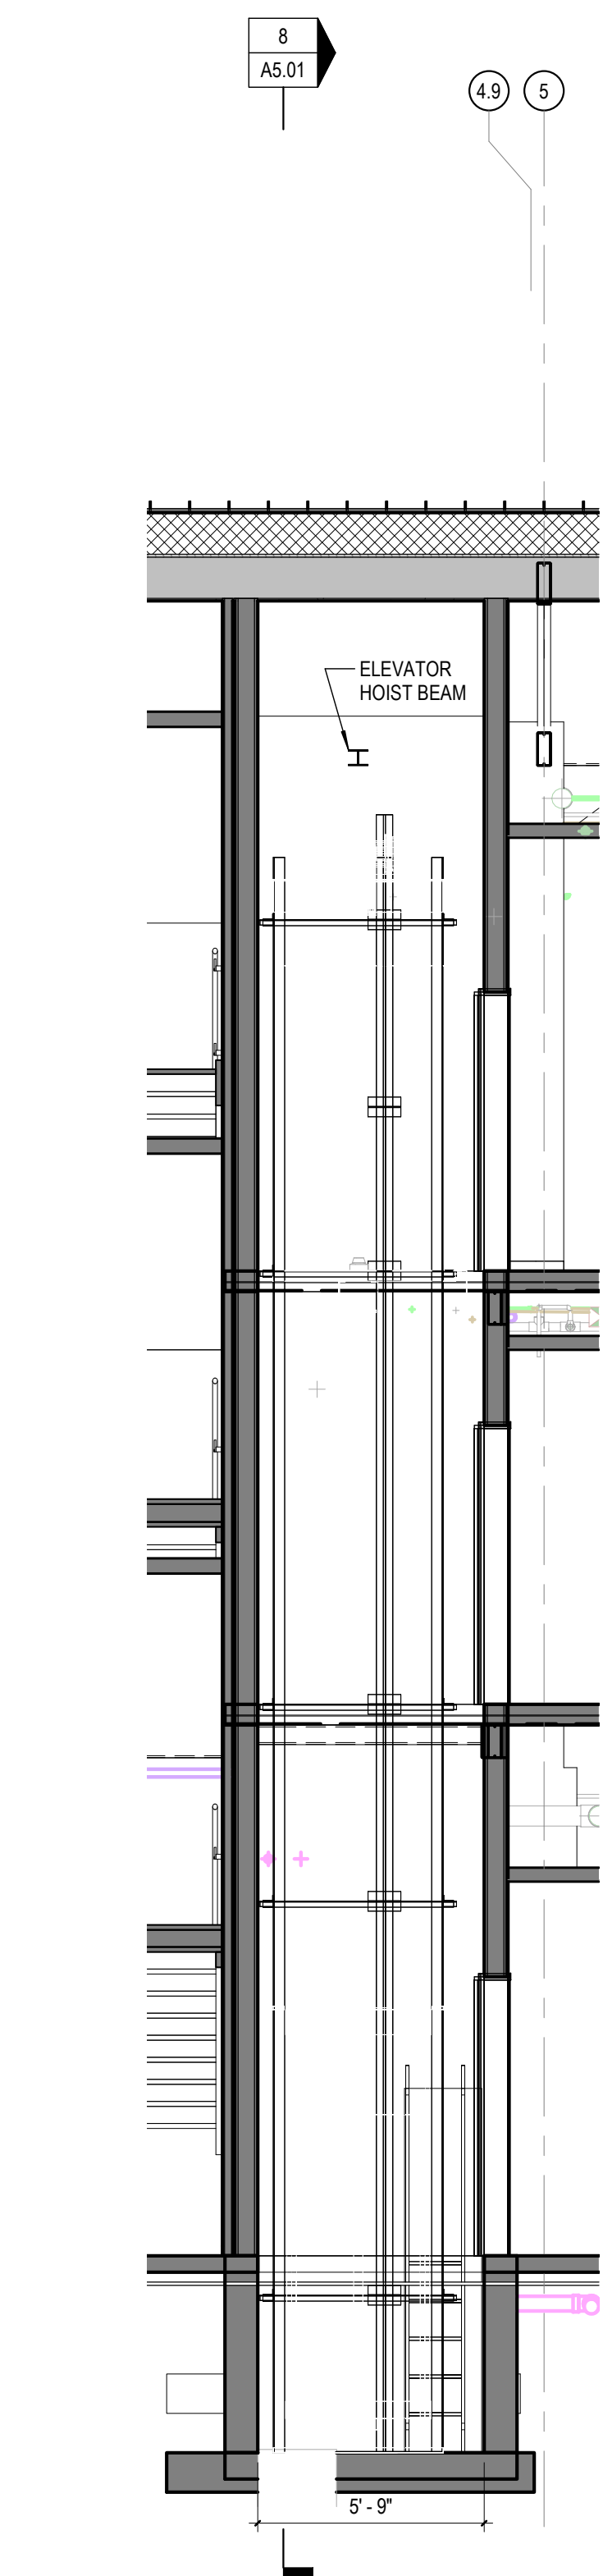


9 ELEVATOR 1 E-W
SCALE: 1/4" = 1'-0"

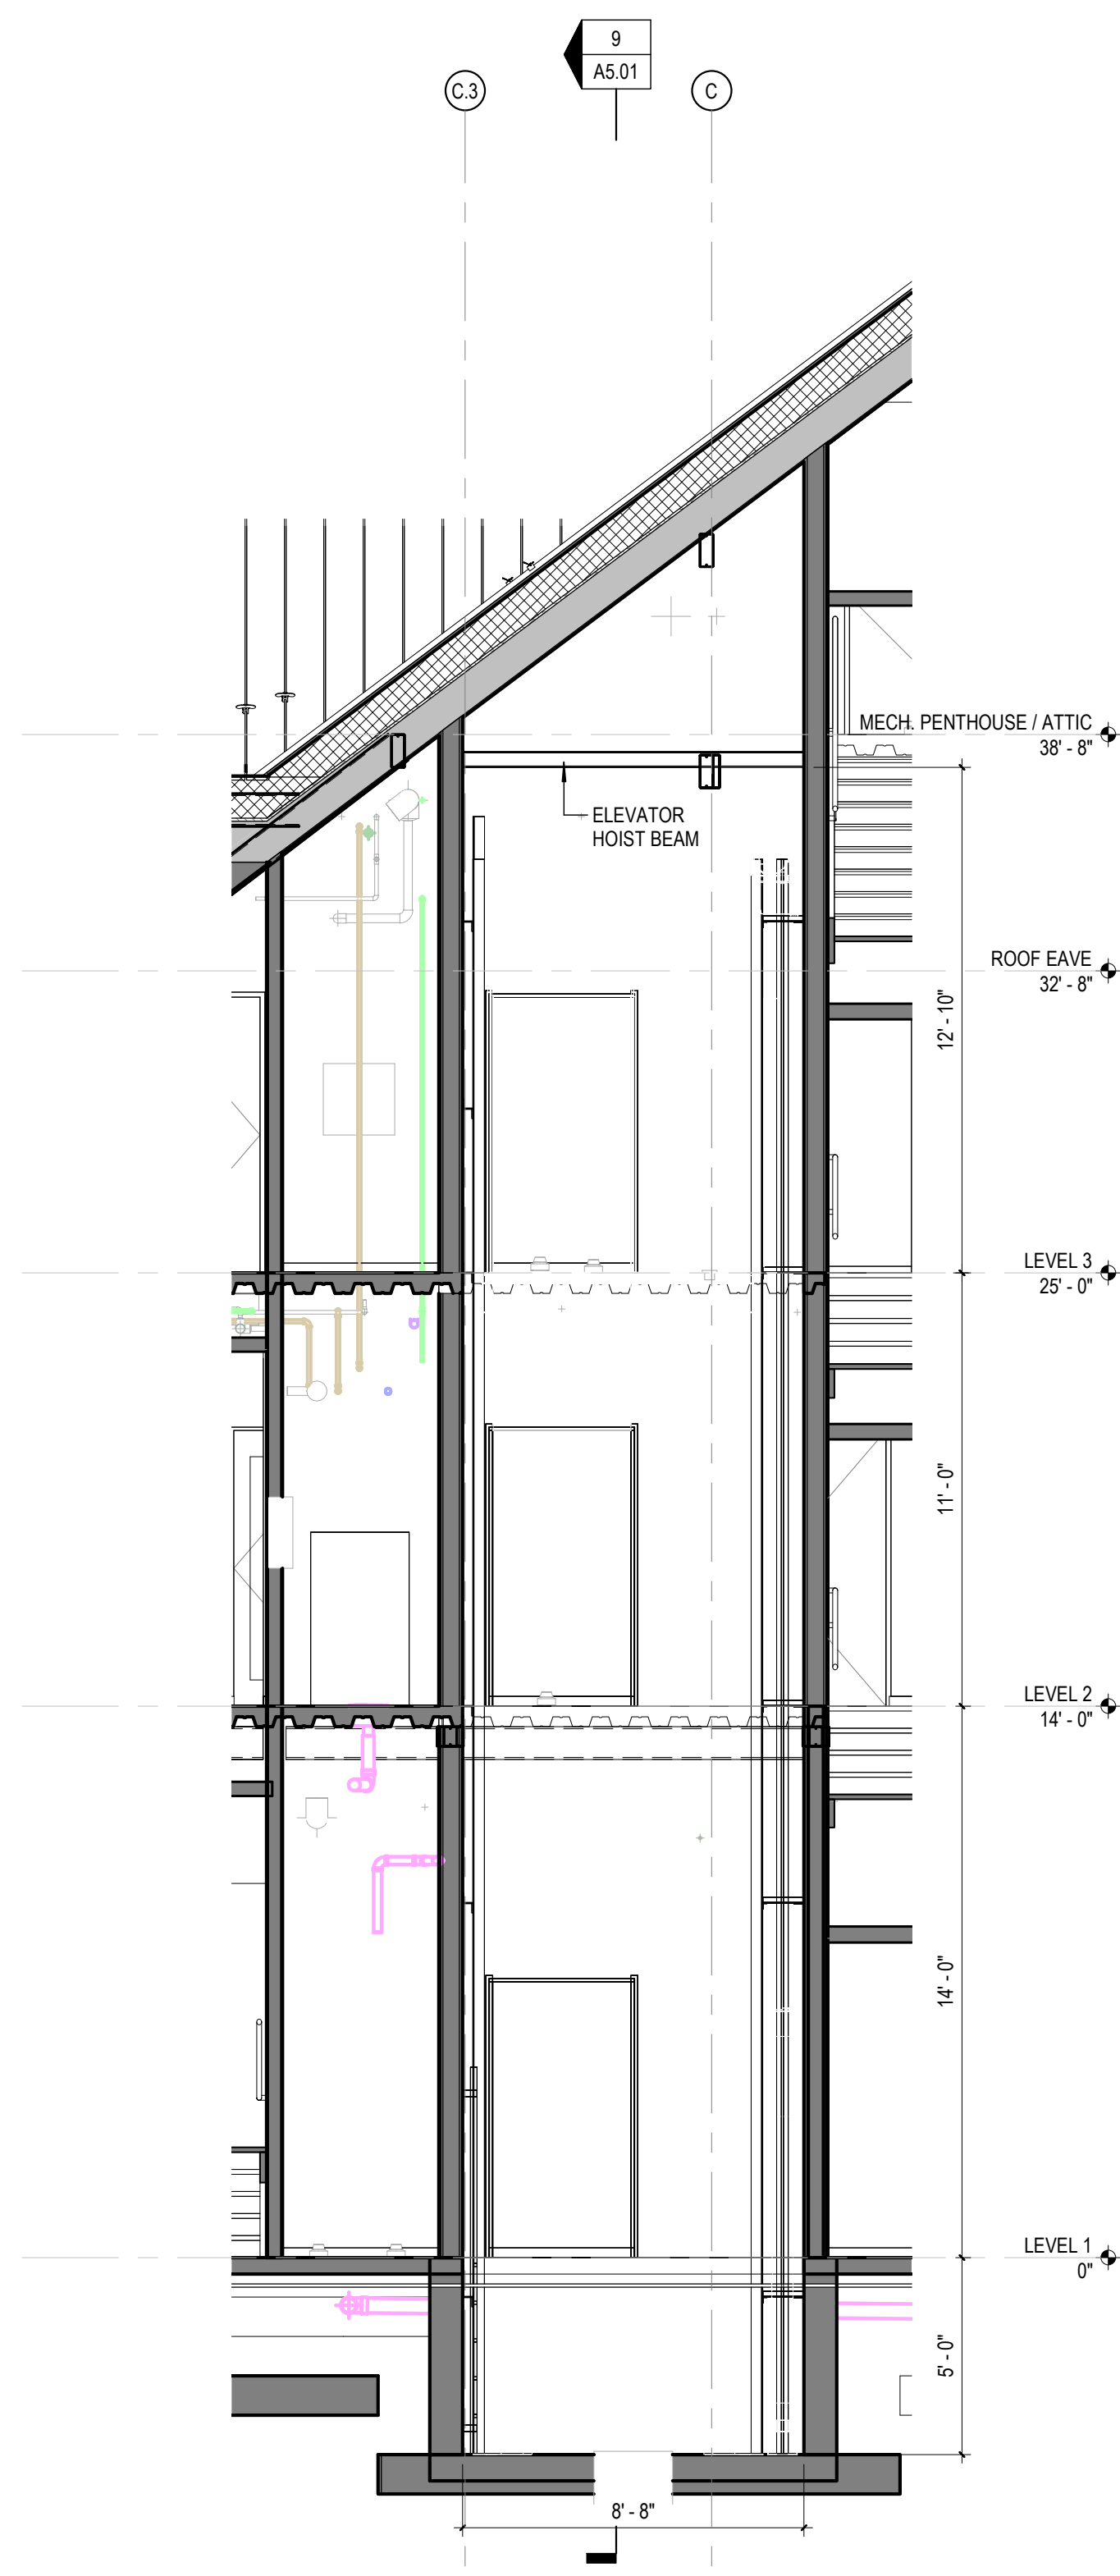

8 ELEVATOR 1 N-S
SCALE: 1/4" = 1'-0"

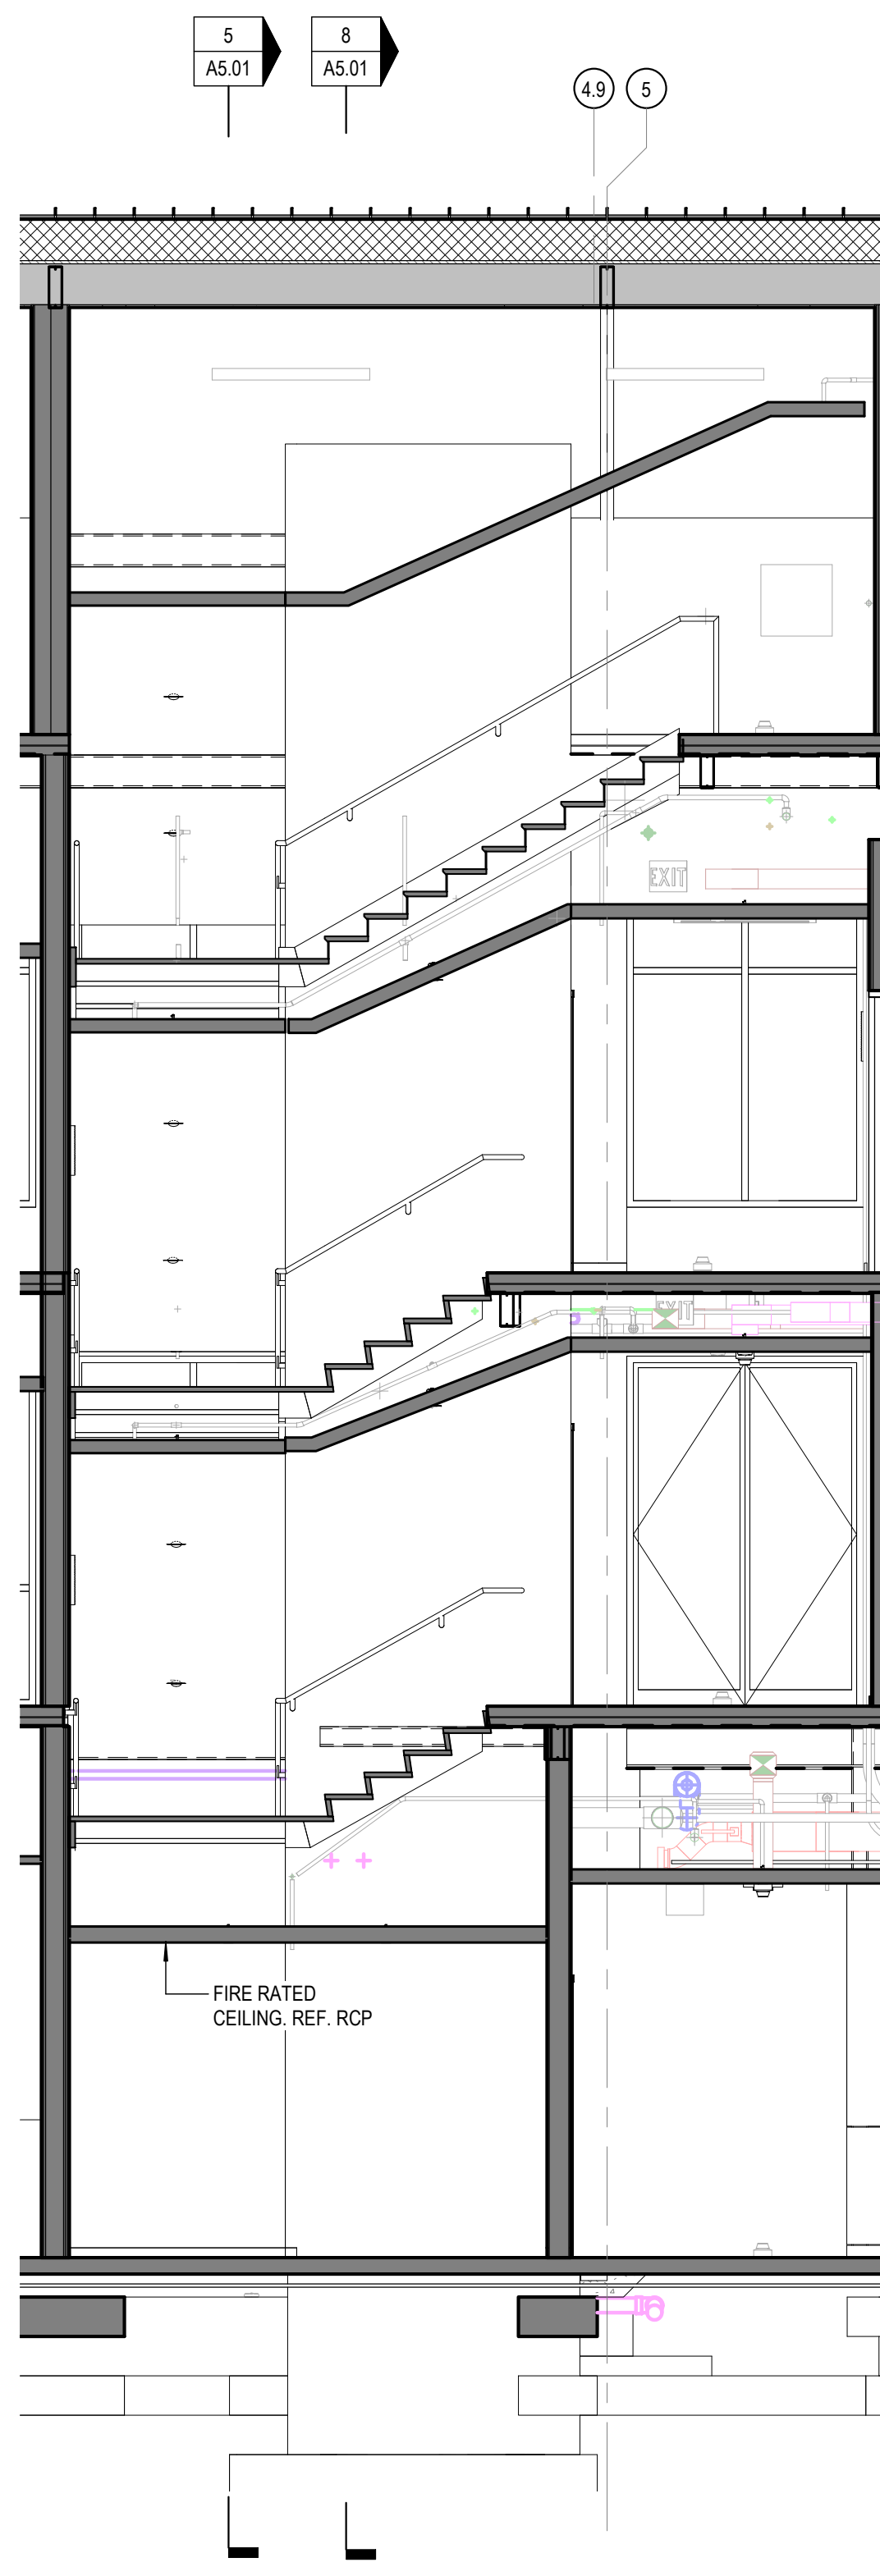


7 STAIR 1 E-W 2
SCALE: 1/4" = 1'-0"

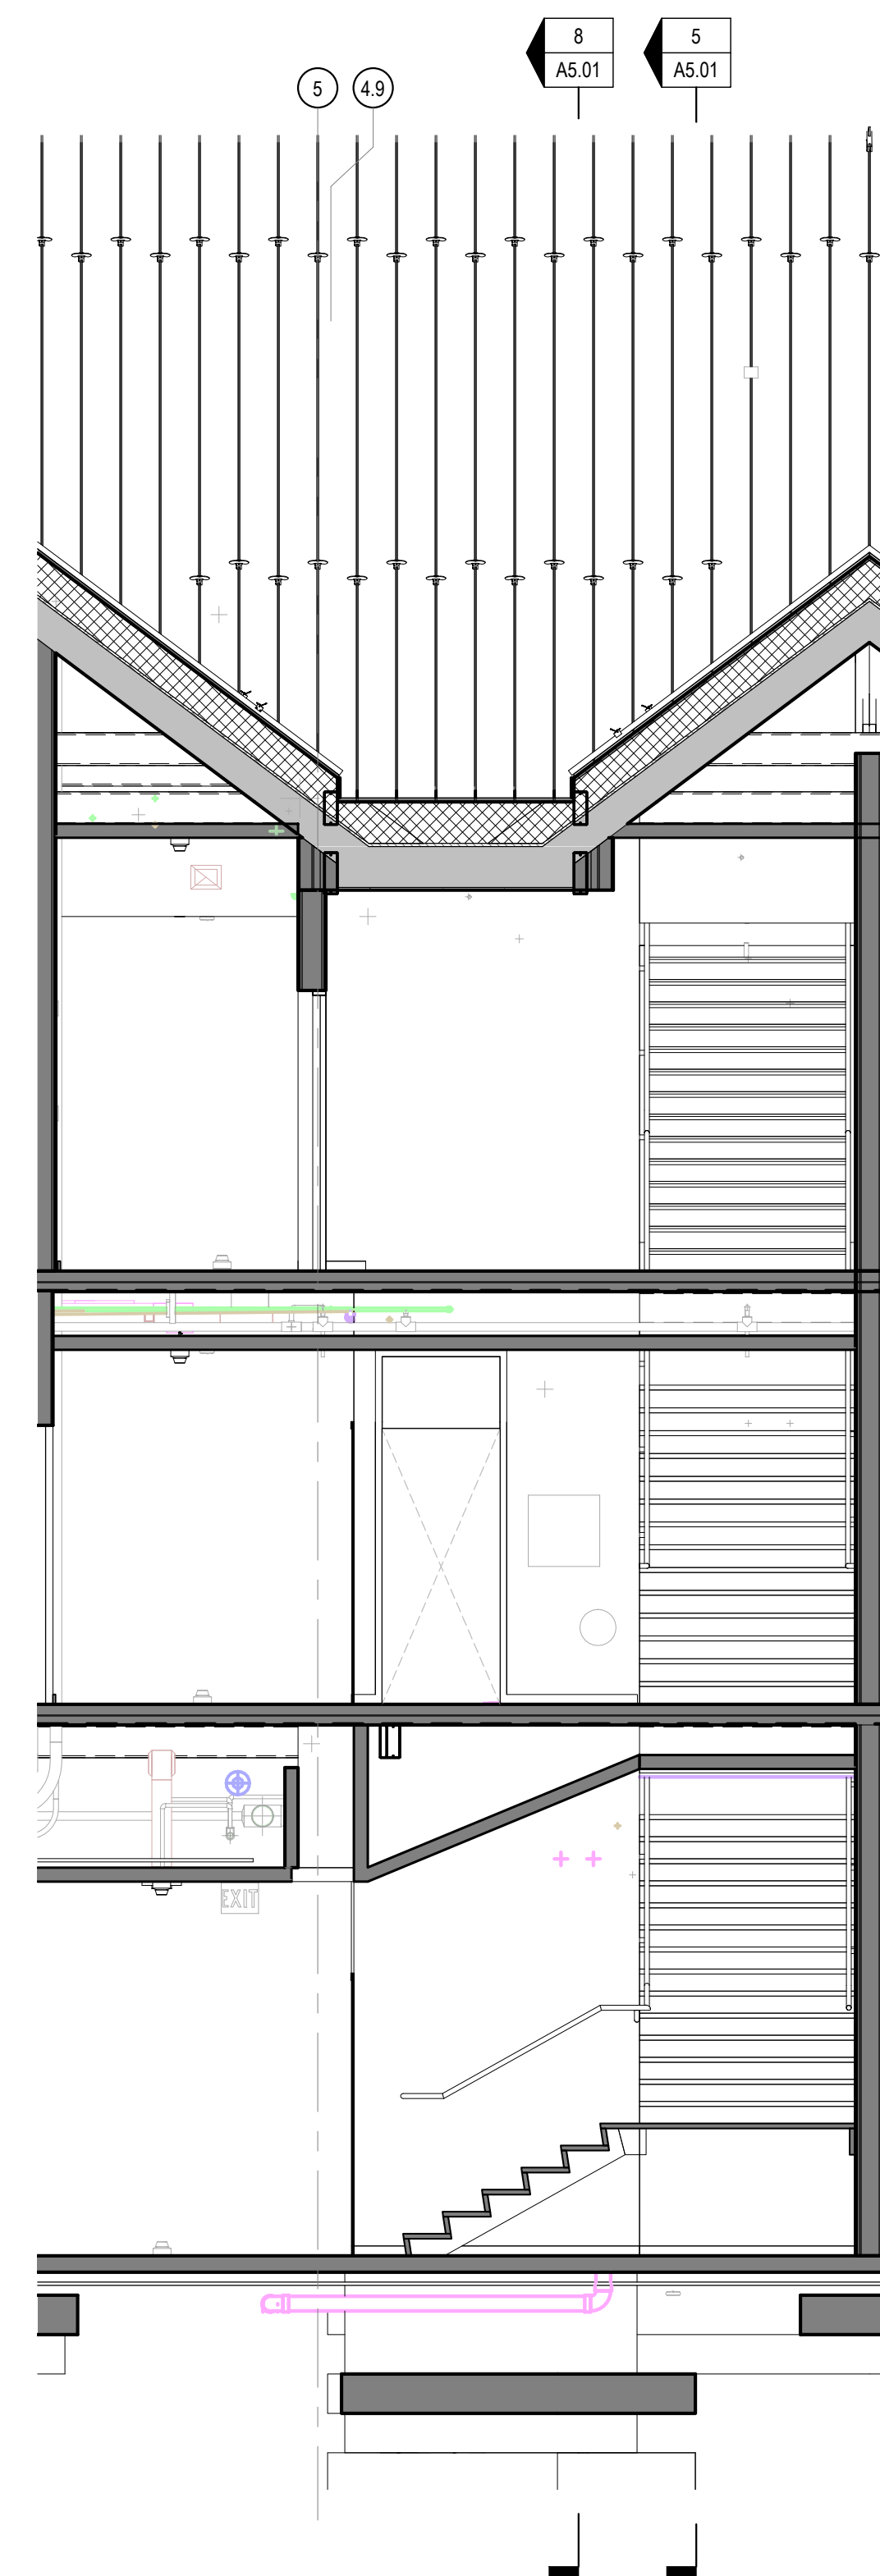


6 STAIR 1 E-W
SCALE: 1/4" = 1'-0"




5 INN STAIR 1 - SECTION
SCALE: 1/4" = 1'-0"

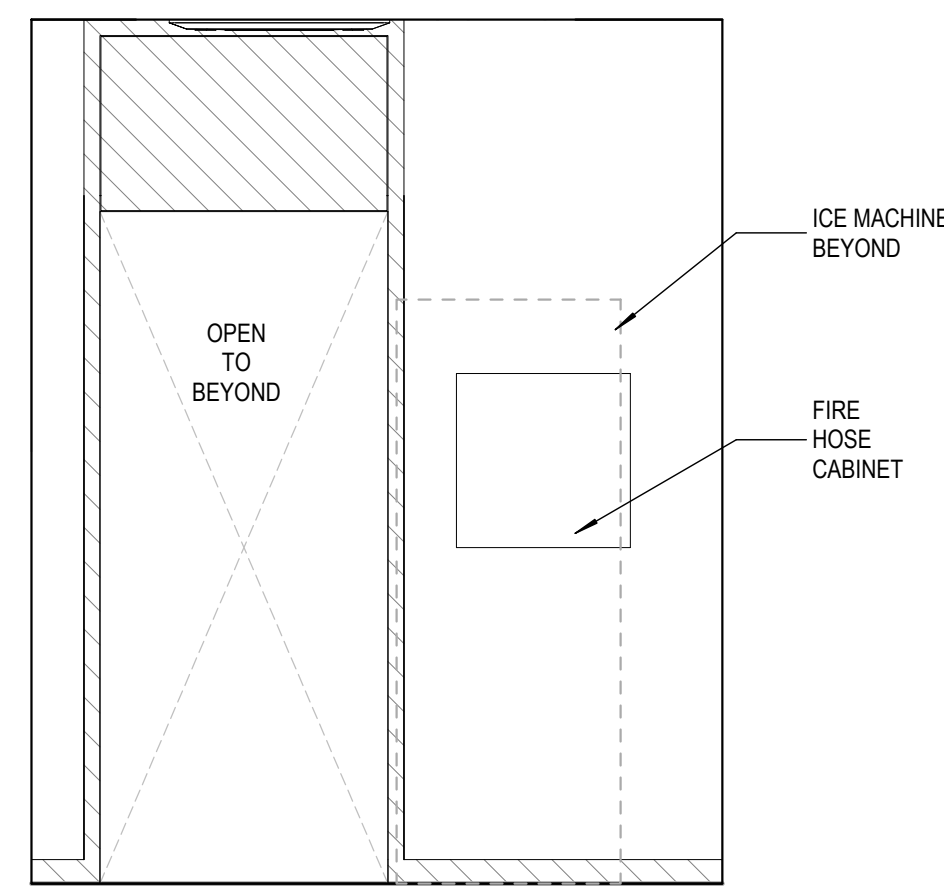


11 ICE ENCLOSURE ELEVATION
SCALE: 1/2" = 1'-0"

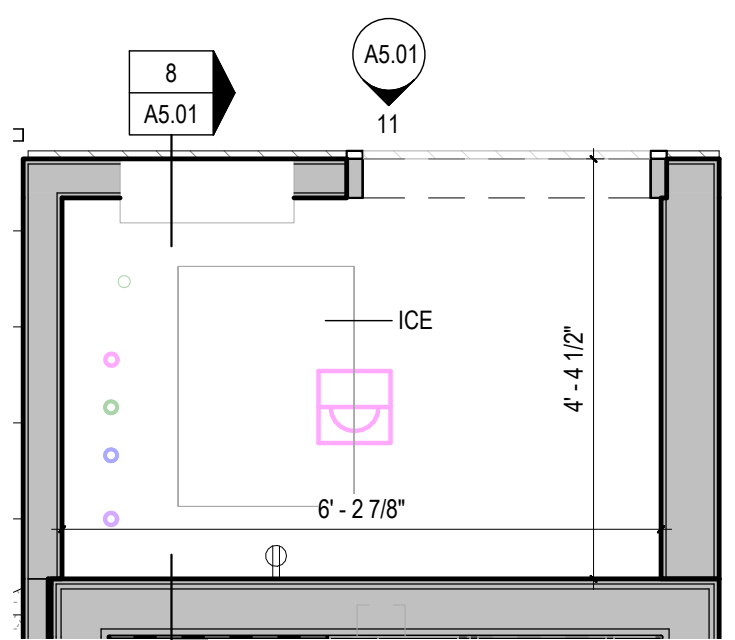


10 ICE MACHINE ENCLOSURE
SCALE: 1/2" = 1'-0"

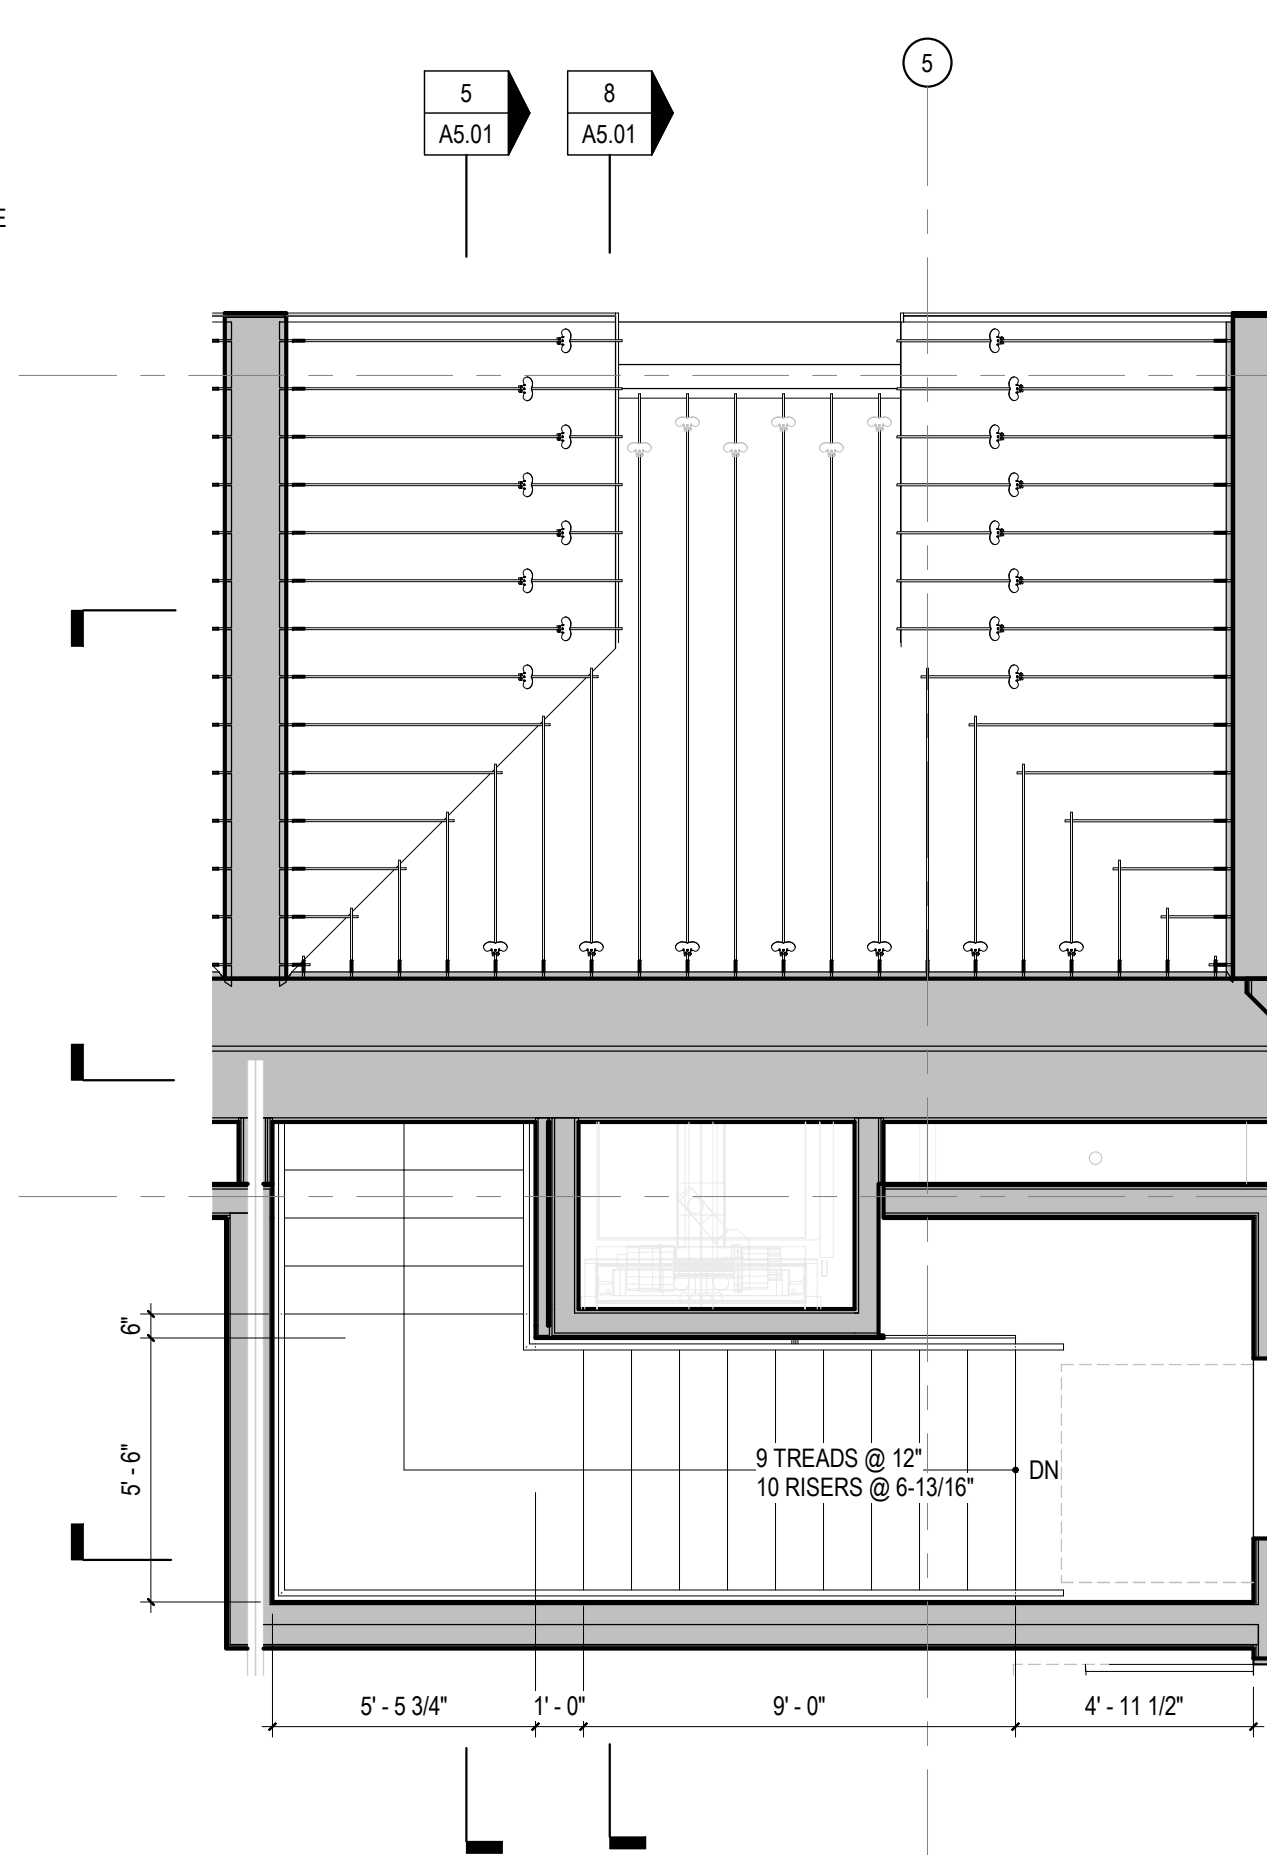


4 STAIR 1 - MECH. PENTHOUSE
SCALE: 1/4" = 1'-0"

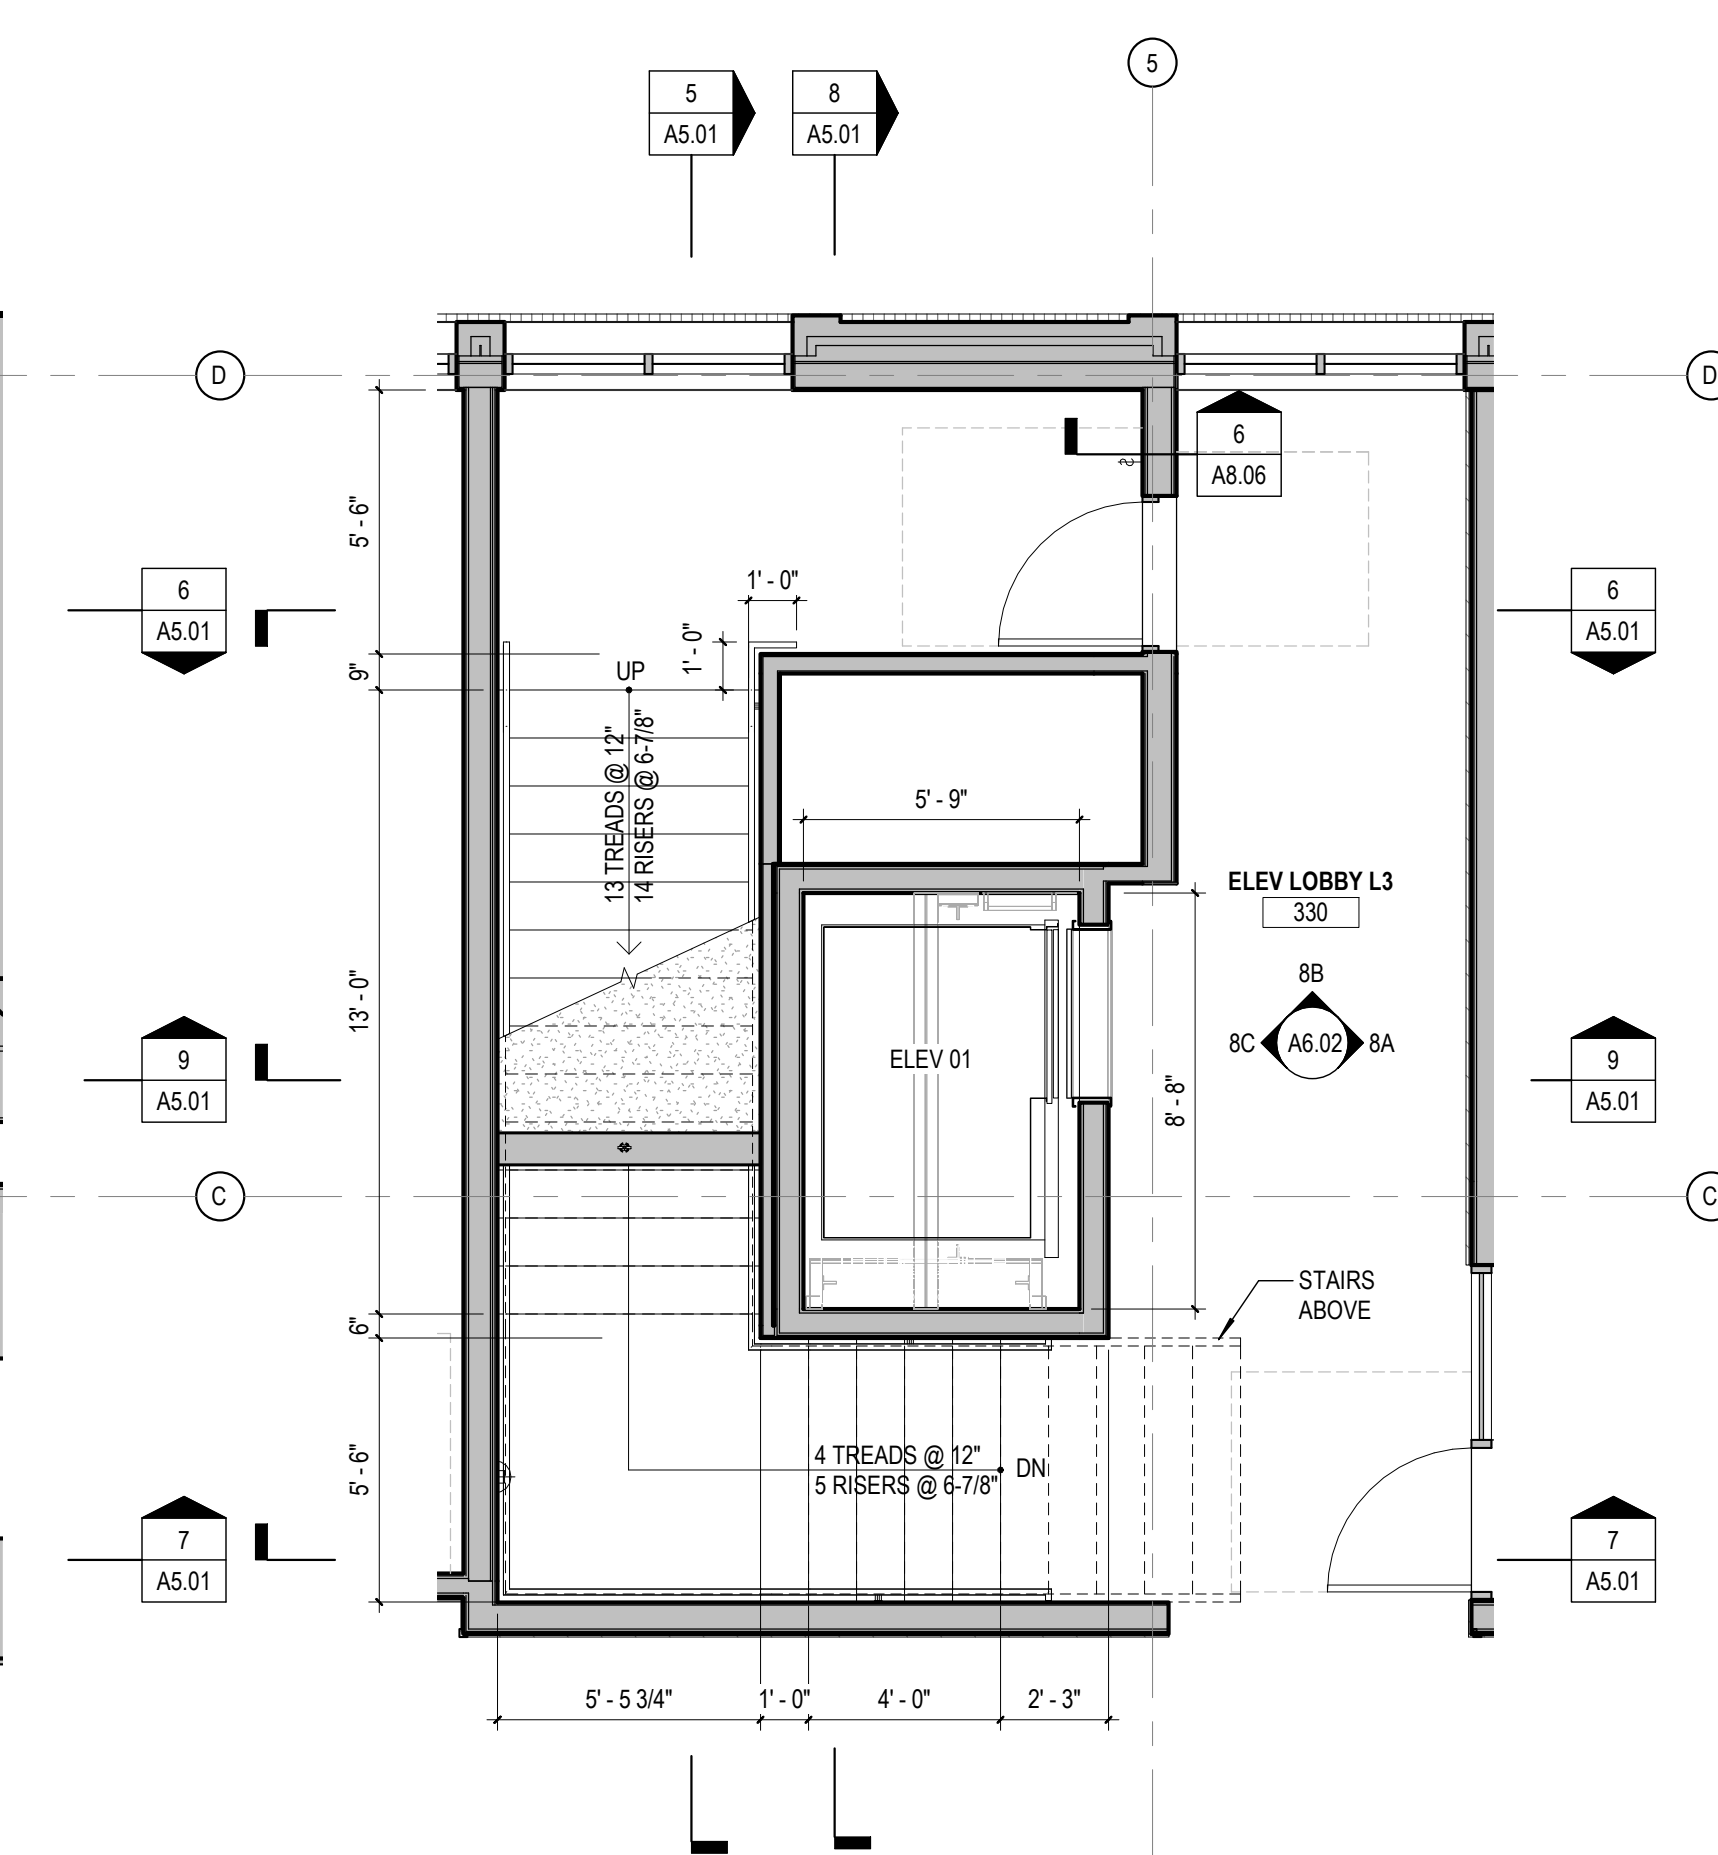

3 STAIR 1 - THIRD FLOOR PLAN
SCALE: 1/4" = 1'-0"

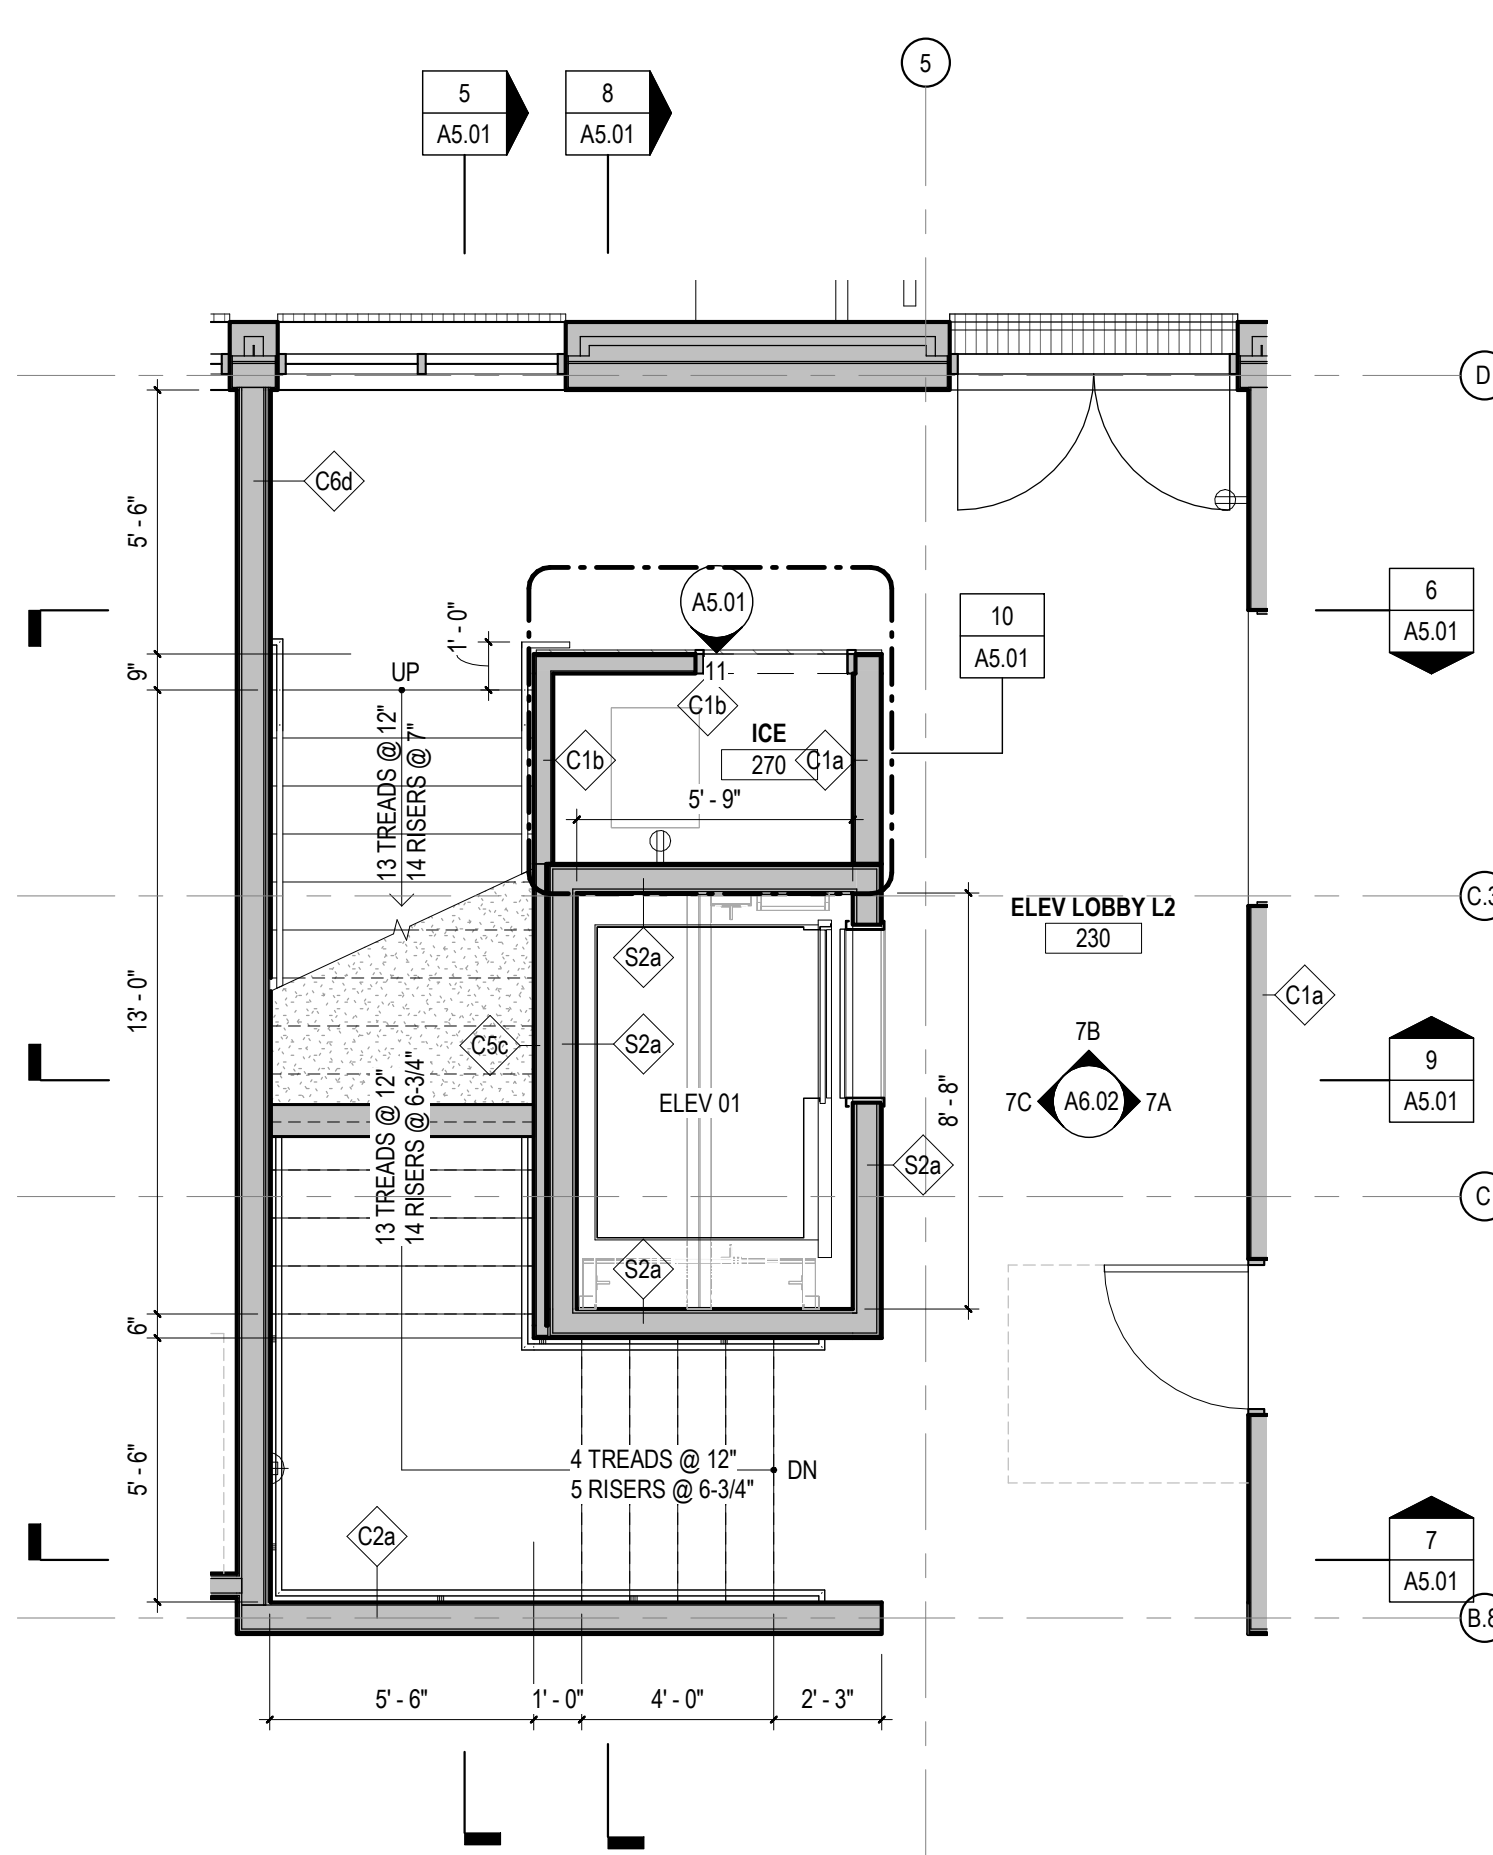


2 STAIR 1 - SECOND FLOOR PLAN
SCALE: 1/4" = 1'-0"

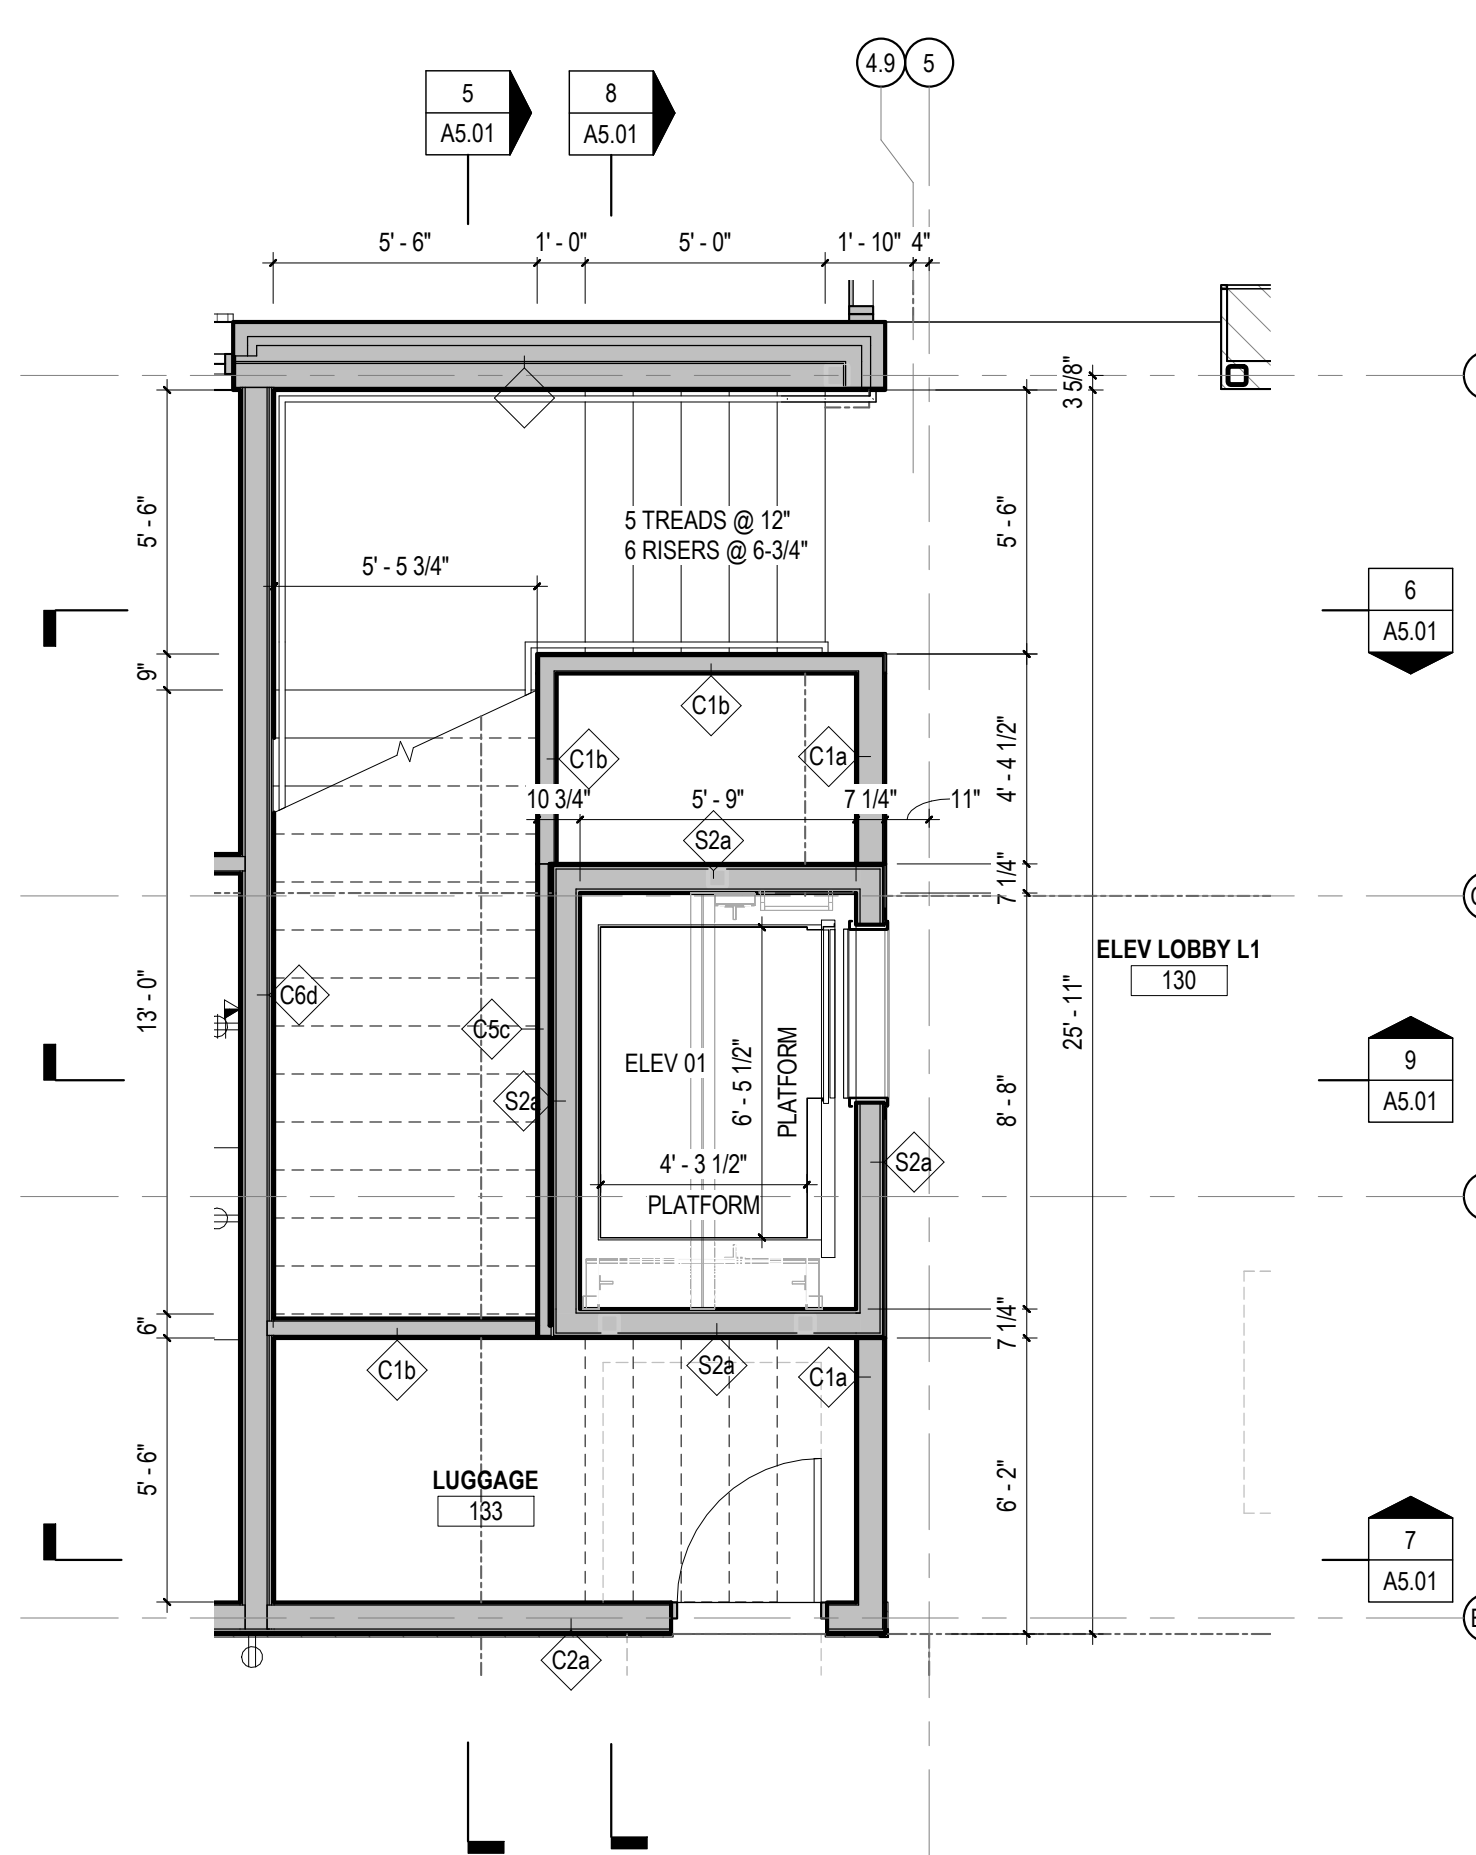


1 STAIR 1 - FIRST FLOOR PLAN
SCALE: 1/4" = 1'-0"


Frederick Fisher & Partners reserves its common law copyright and other property rights in these plans. These plans and drawings are not to be reproduced in any form or manner whatsoever without first obtaining the express written permission and consent of Frederick Fisher & Partners, Architects, nor are they to be assigned to any third party without obtaining said written permission and consent.

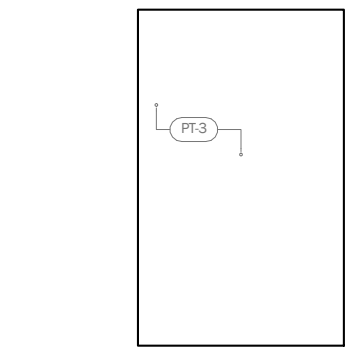


15 ELEV 3 - WEST
SCALE: 1/4" = 1'-0"

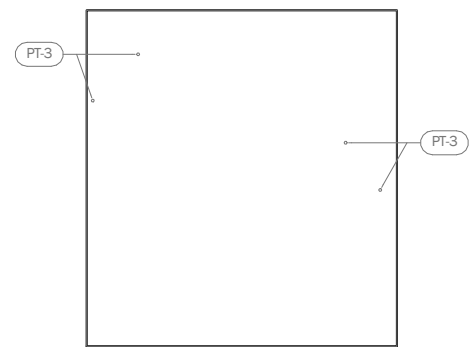


14 ELEV 3 - SOUTH
SCALE: 1/4" = 1'-0"

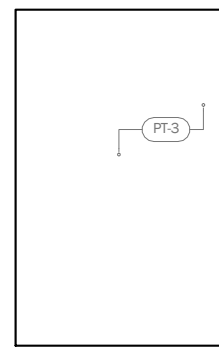


13 ELEV 3 - EAST
SCALE: 1/4" = 1'-0"

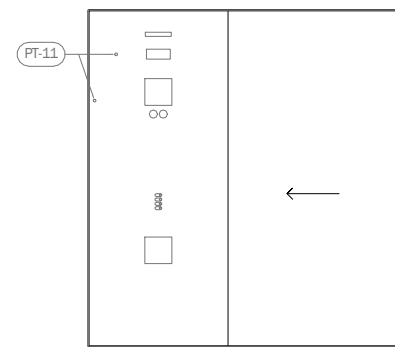


12 ELEV 3 - NORTH
SCALE: 1/4" = 1'-0"

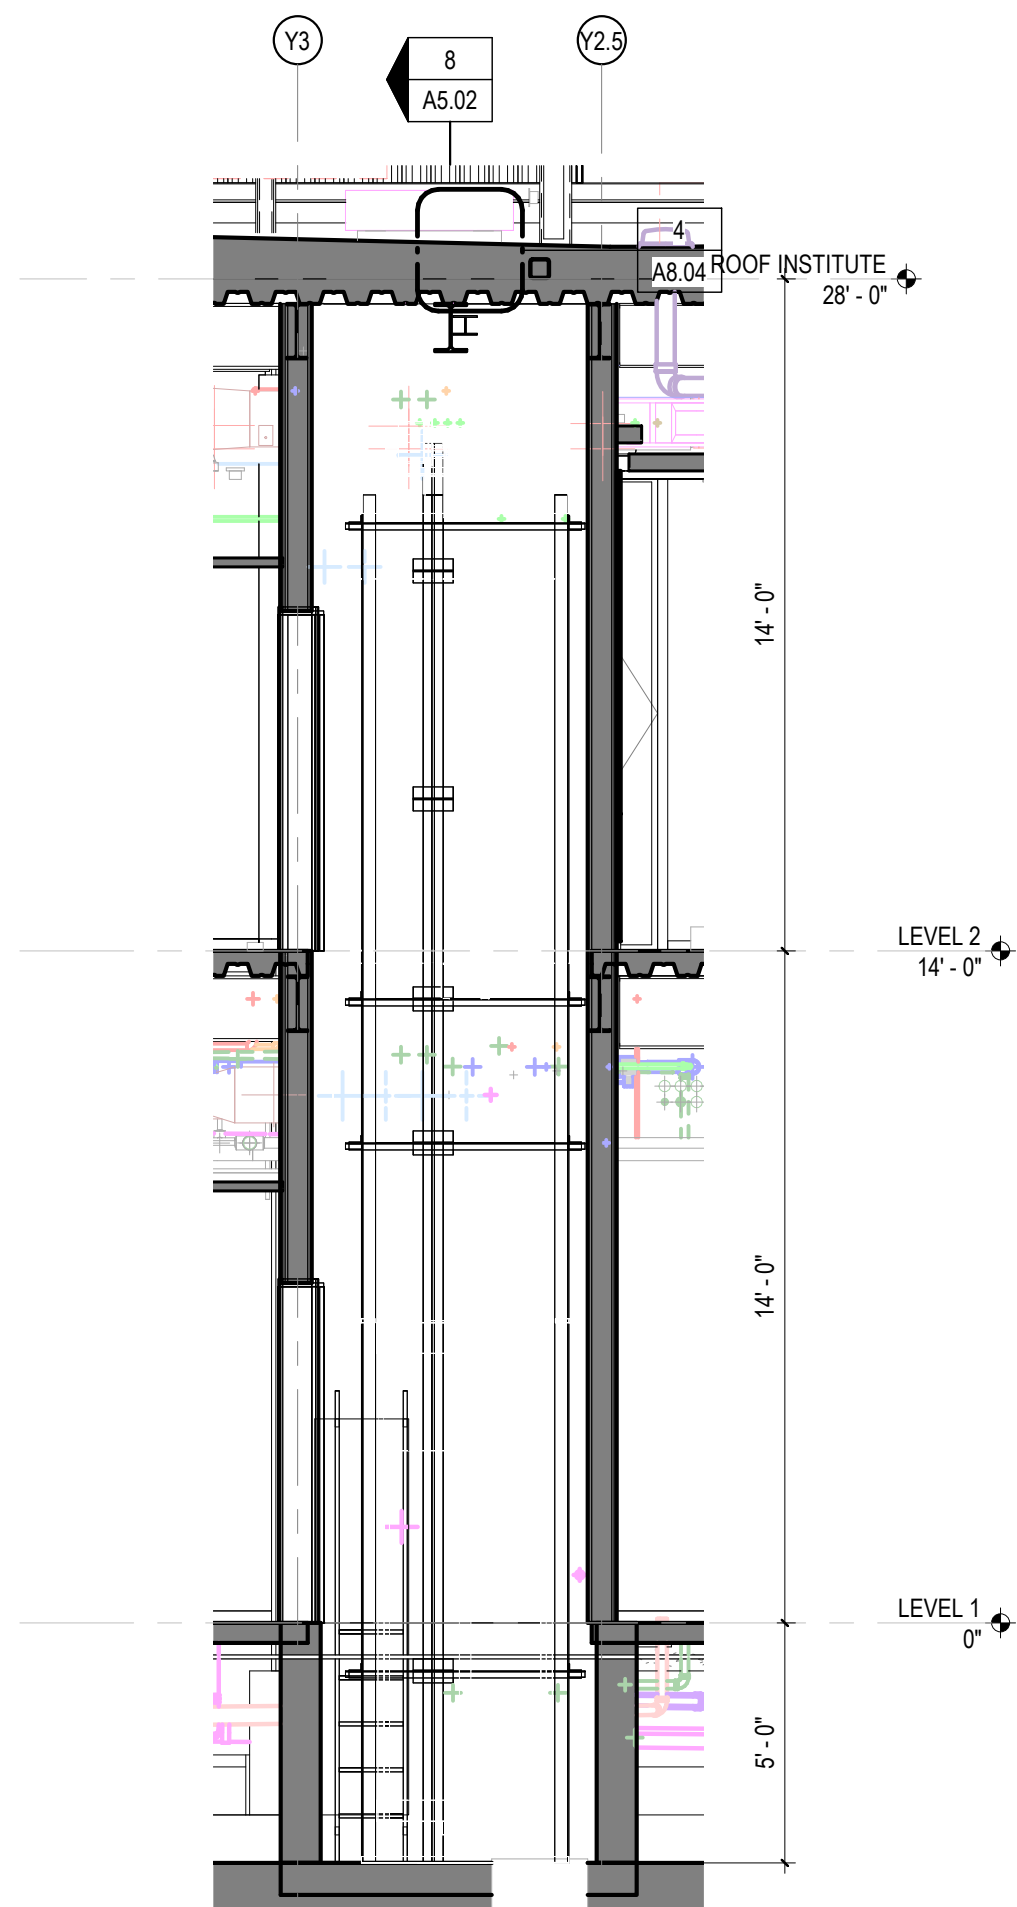


9 ELEVATOR 3 SECTION 2
SCALE: 1/4" = 1'-0"

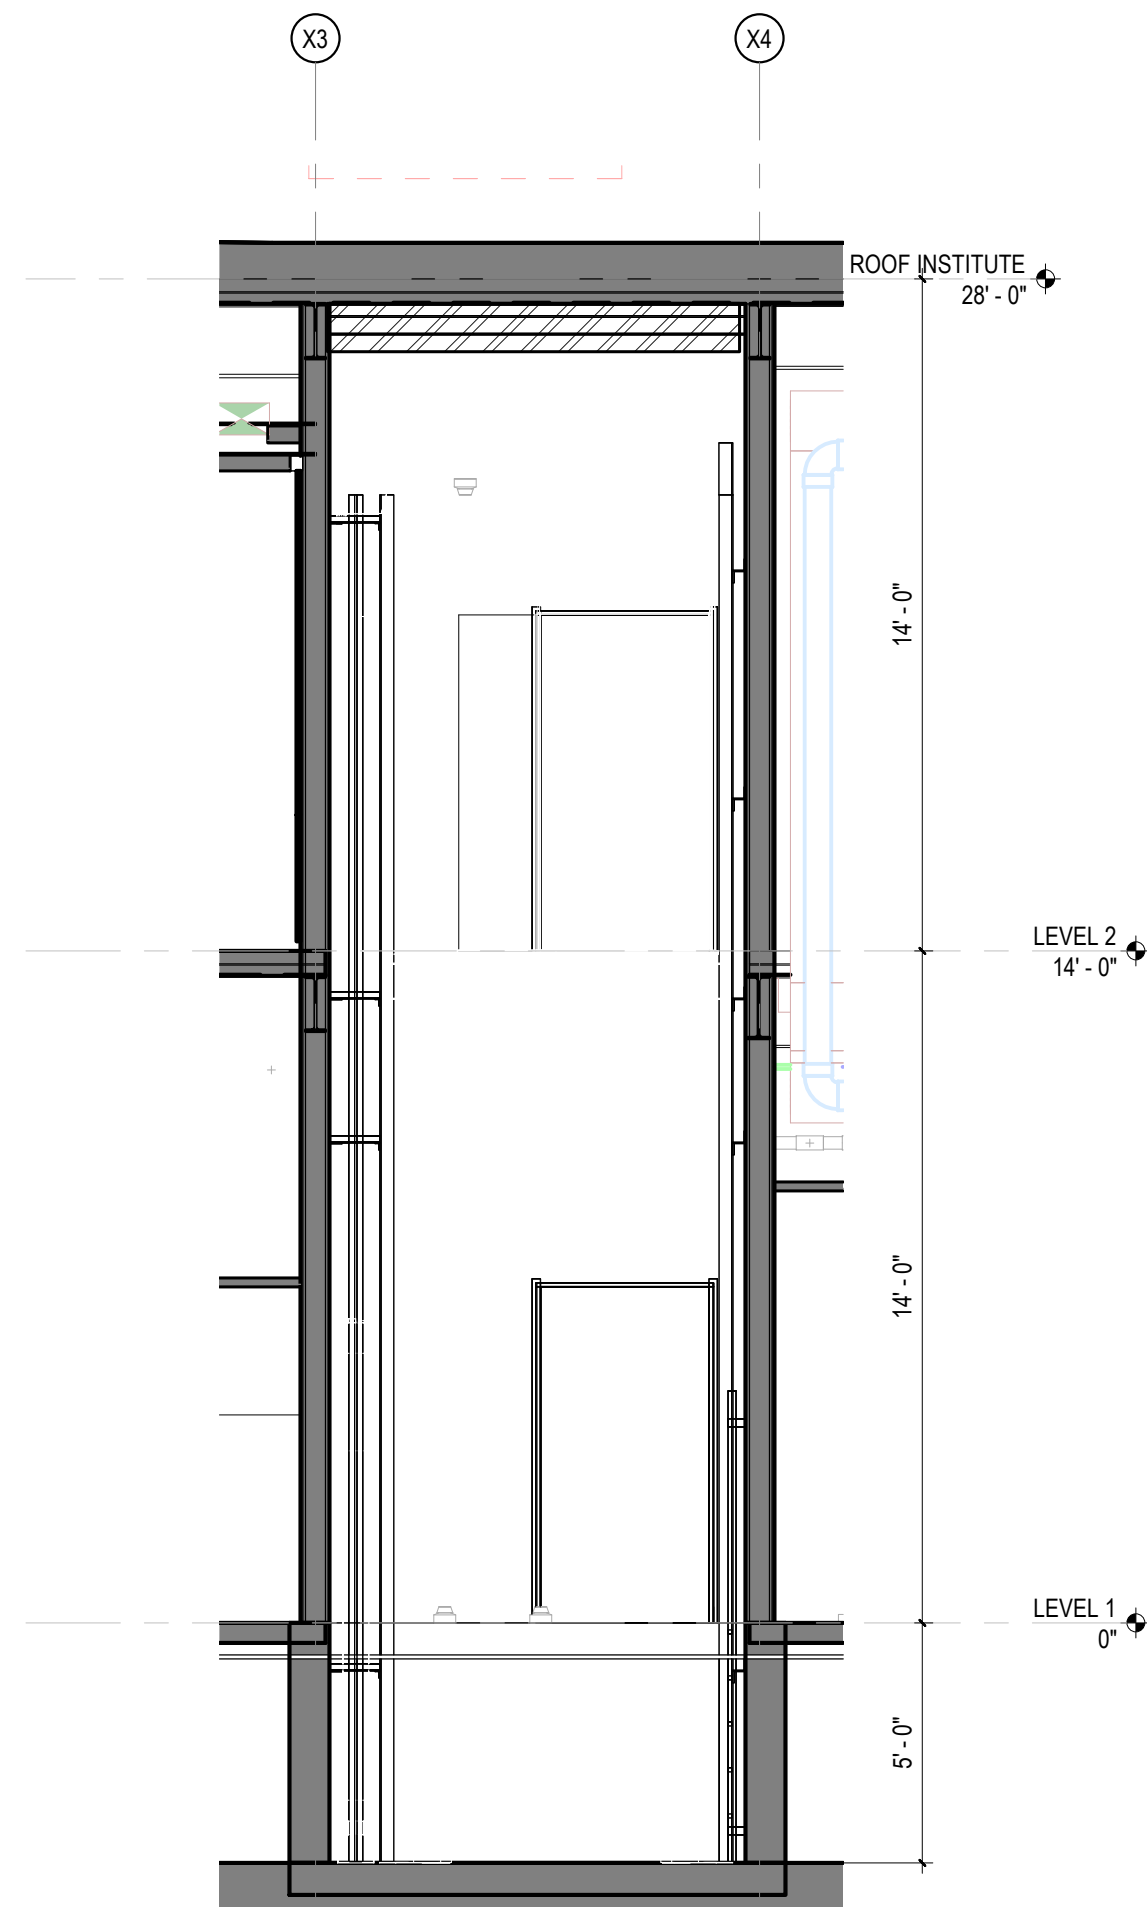


8 ELEVATOR 3 SECTION 1
SCALE: 1/4" = 1'-0"

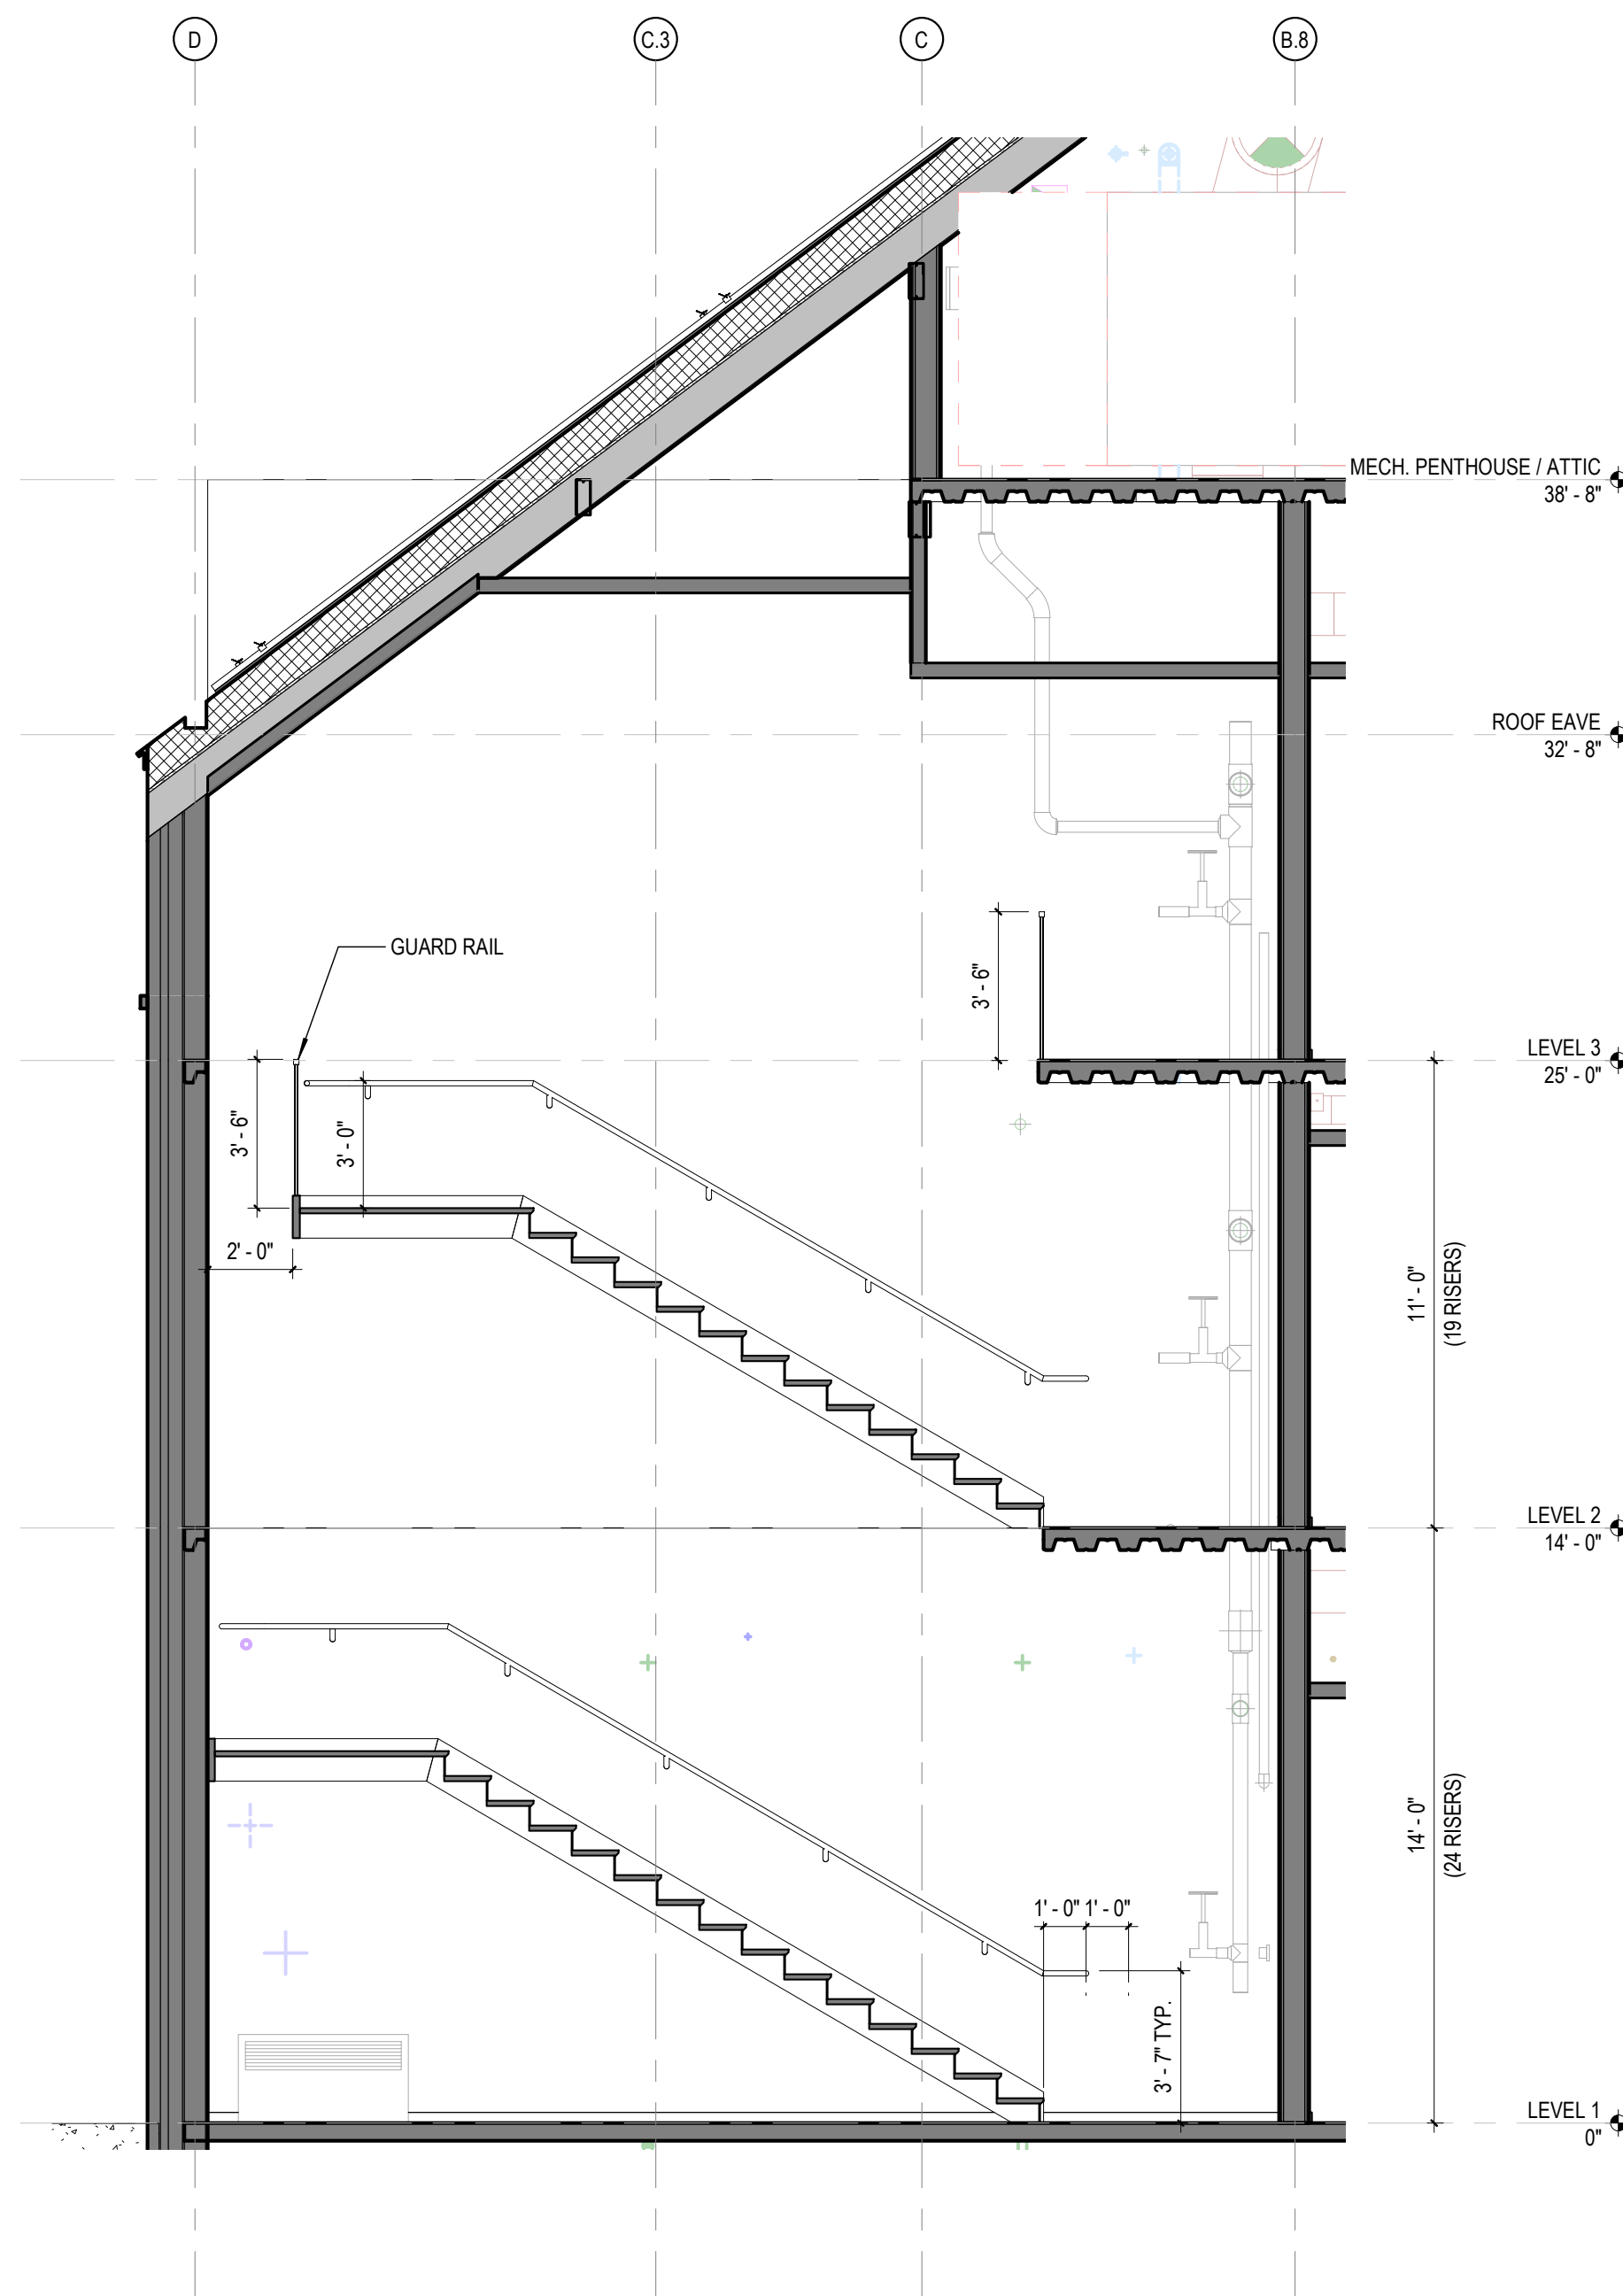


5 INN STAIR 2 - SECTION 2
SCALE: 1/4" = 1'-0"

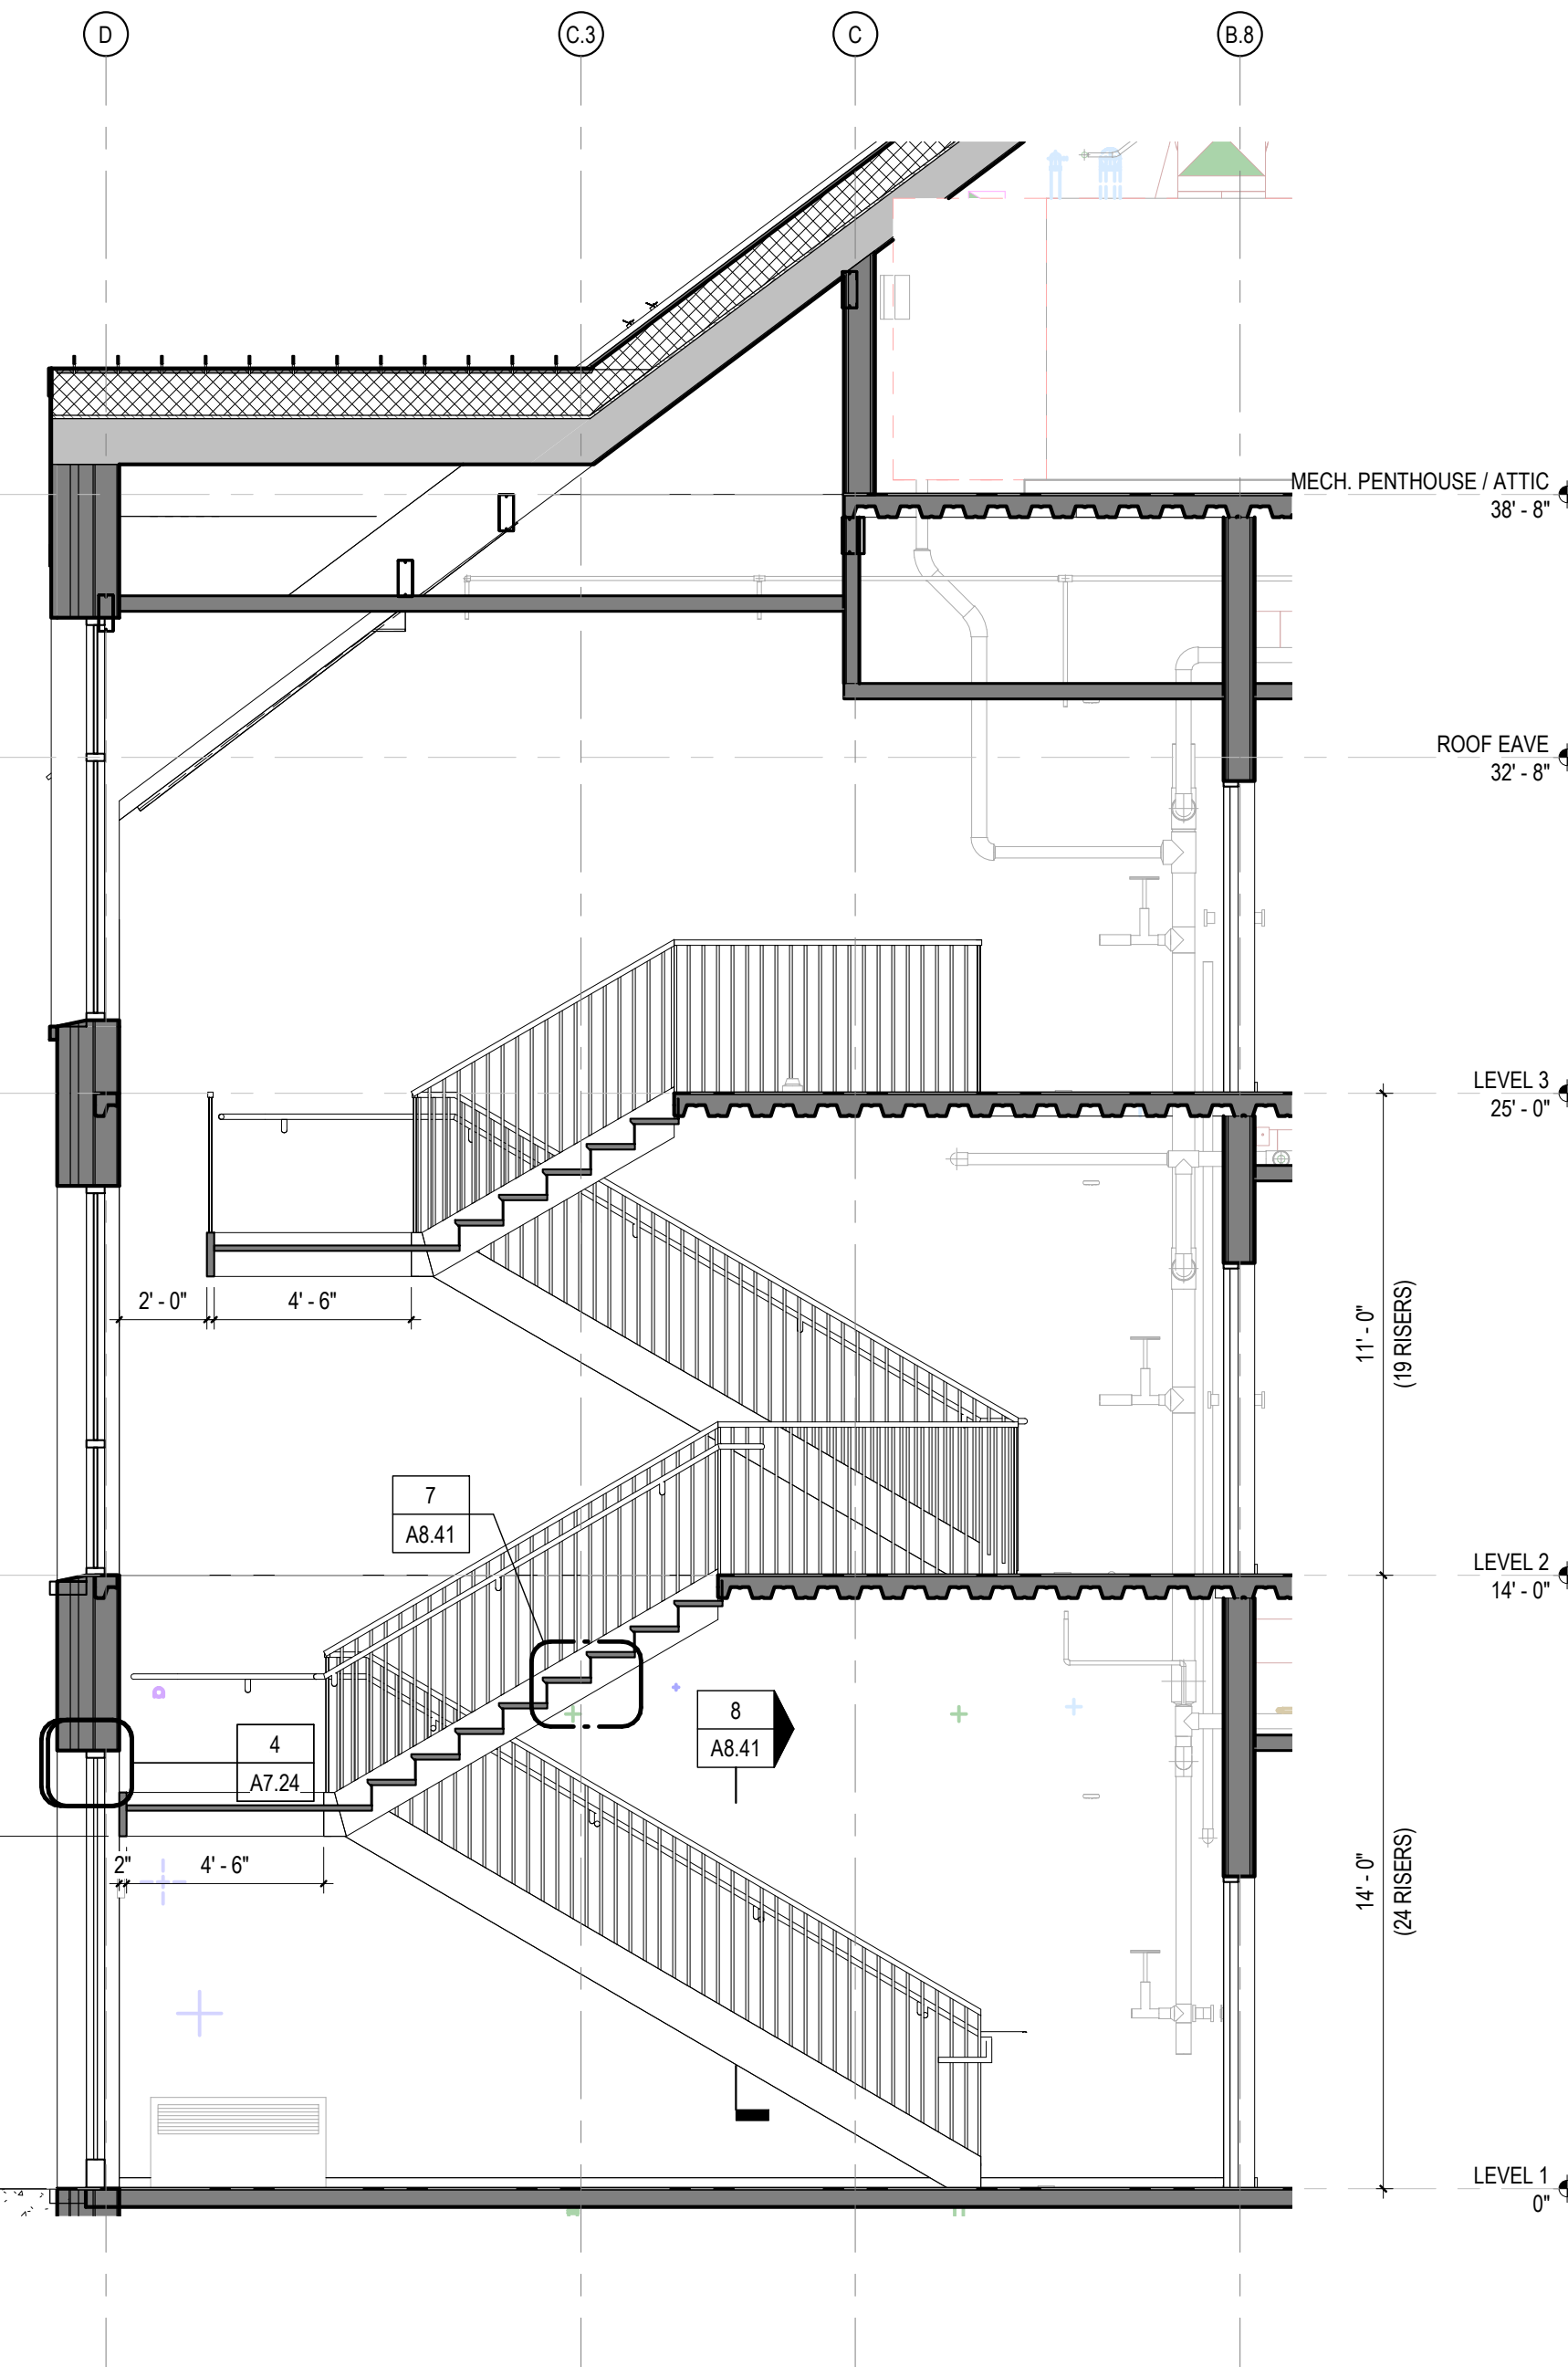


4 INN STAIR 2 - SECTION 1
SCALE: 1/4" = 1'-0"

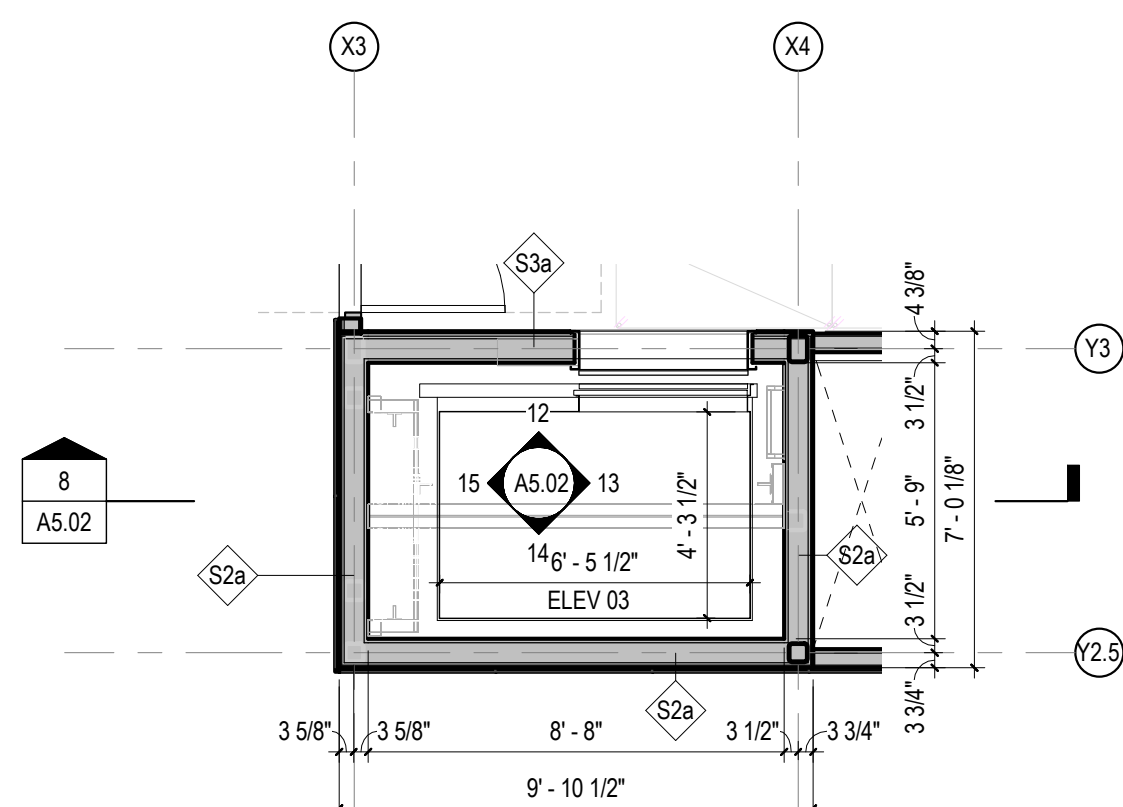


7 ELEVATOR 3 - SECOND FLOOR PLAN
SCALE: 1/4" = 1'-0"

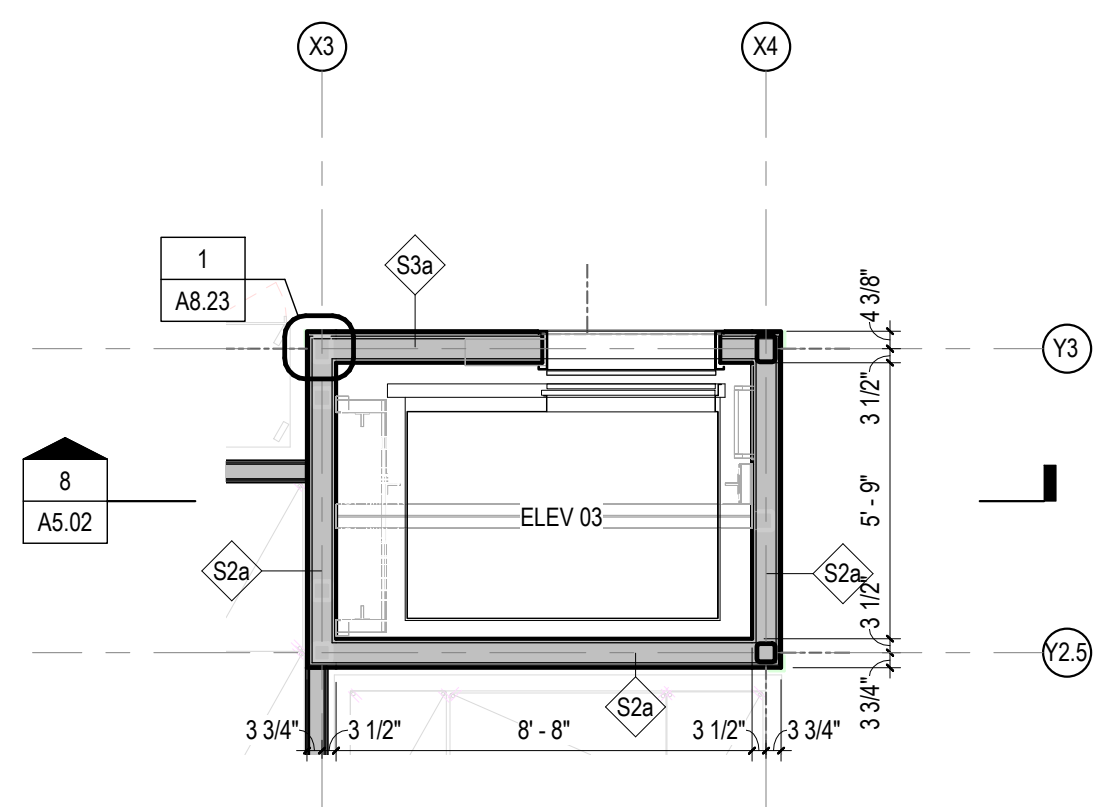


6 ELEVATOR 3 - FIRST FLOOR PLAN
SCALE: 1/4" = 1'-0"

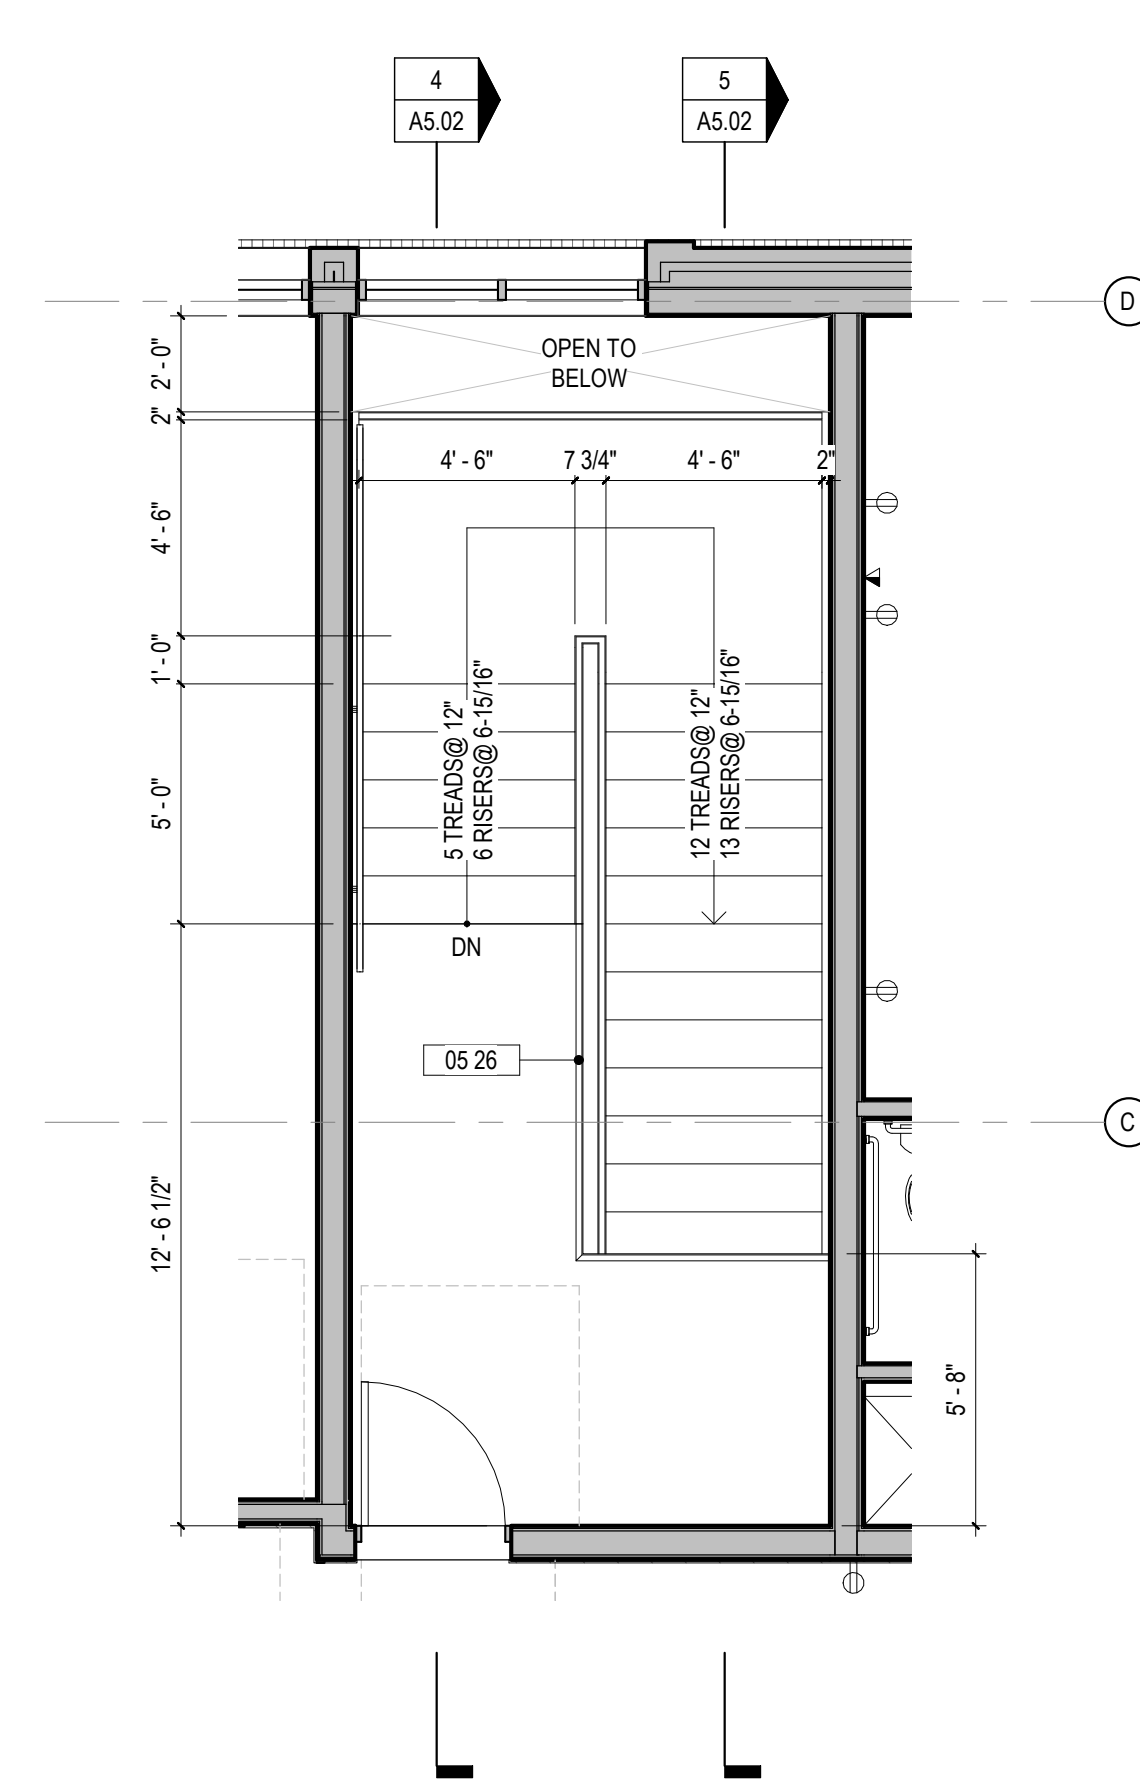


3 STAIR 2 - THIRD FLOOR PLAN
SCALE: 1/4" = 1'-0"

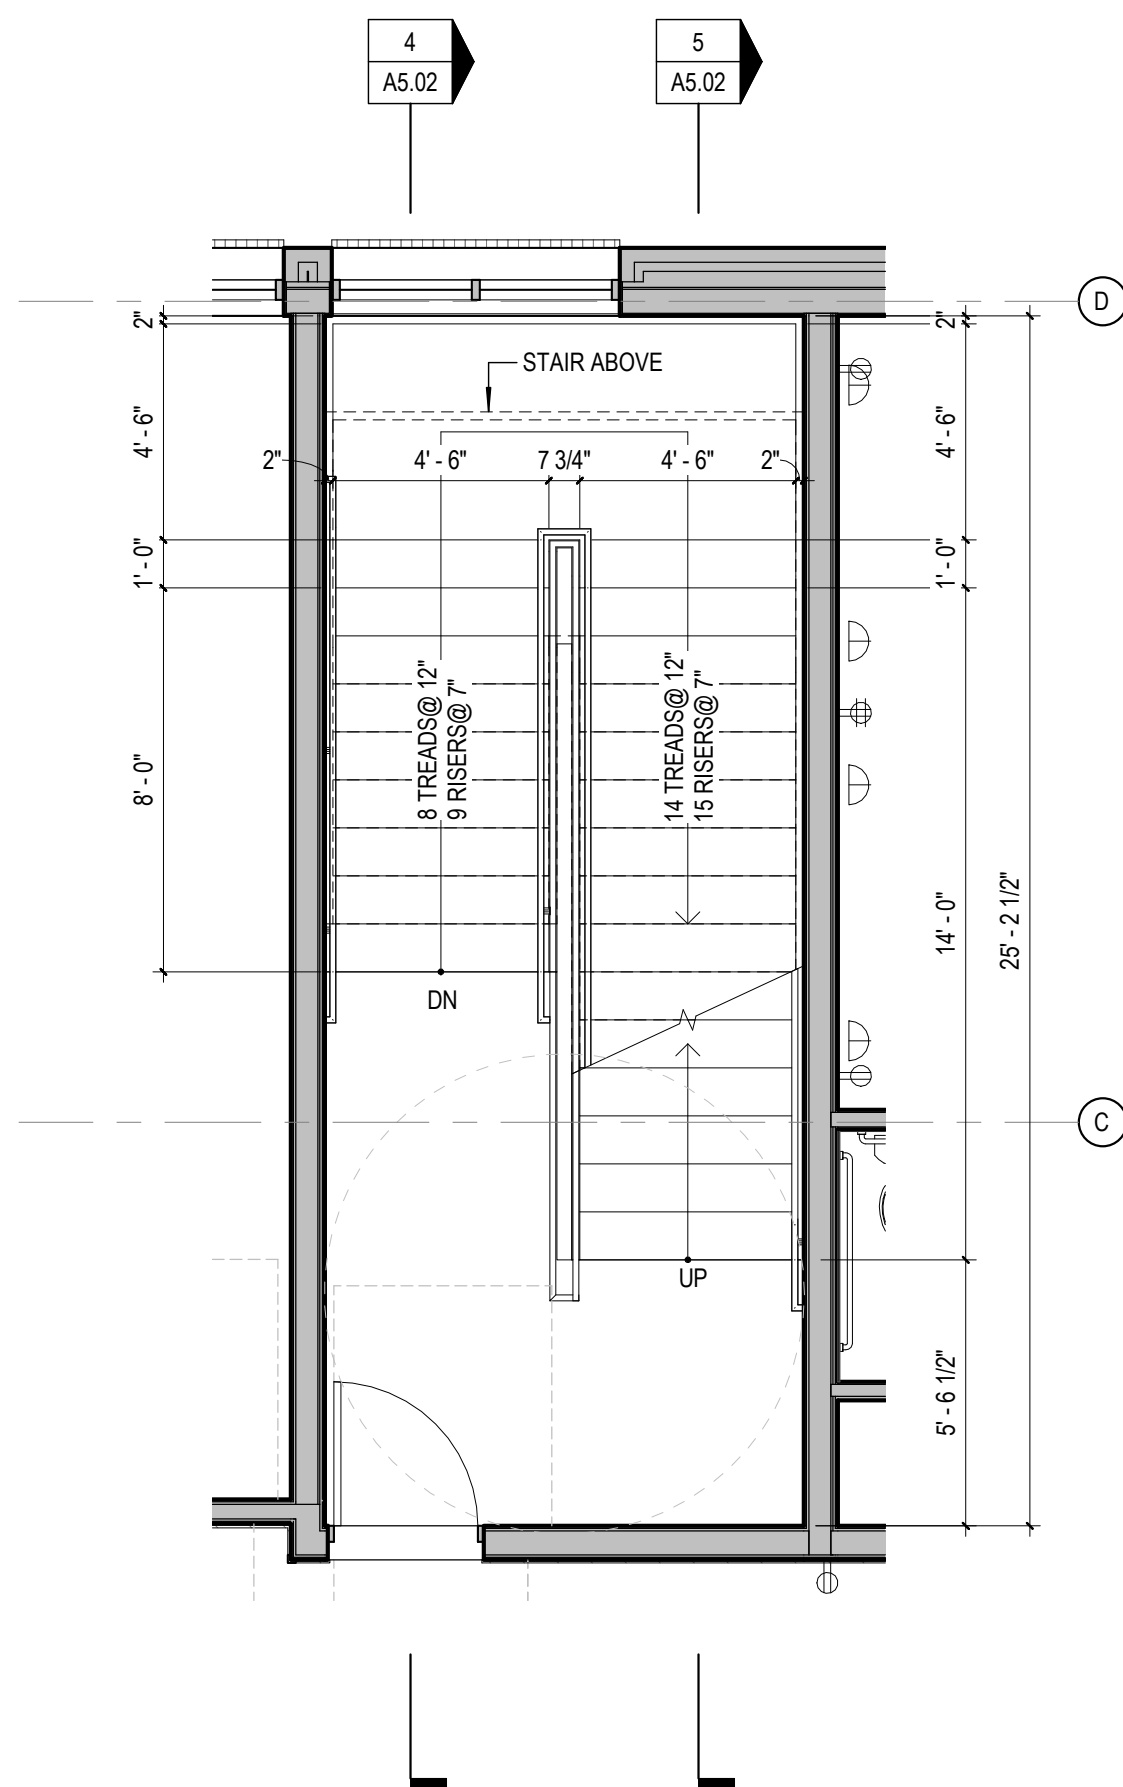


2 STAIR 2 - SECOND FLOOR PLAN
SCALE: 1/4" = 1'-0"

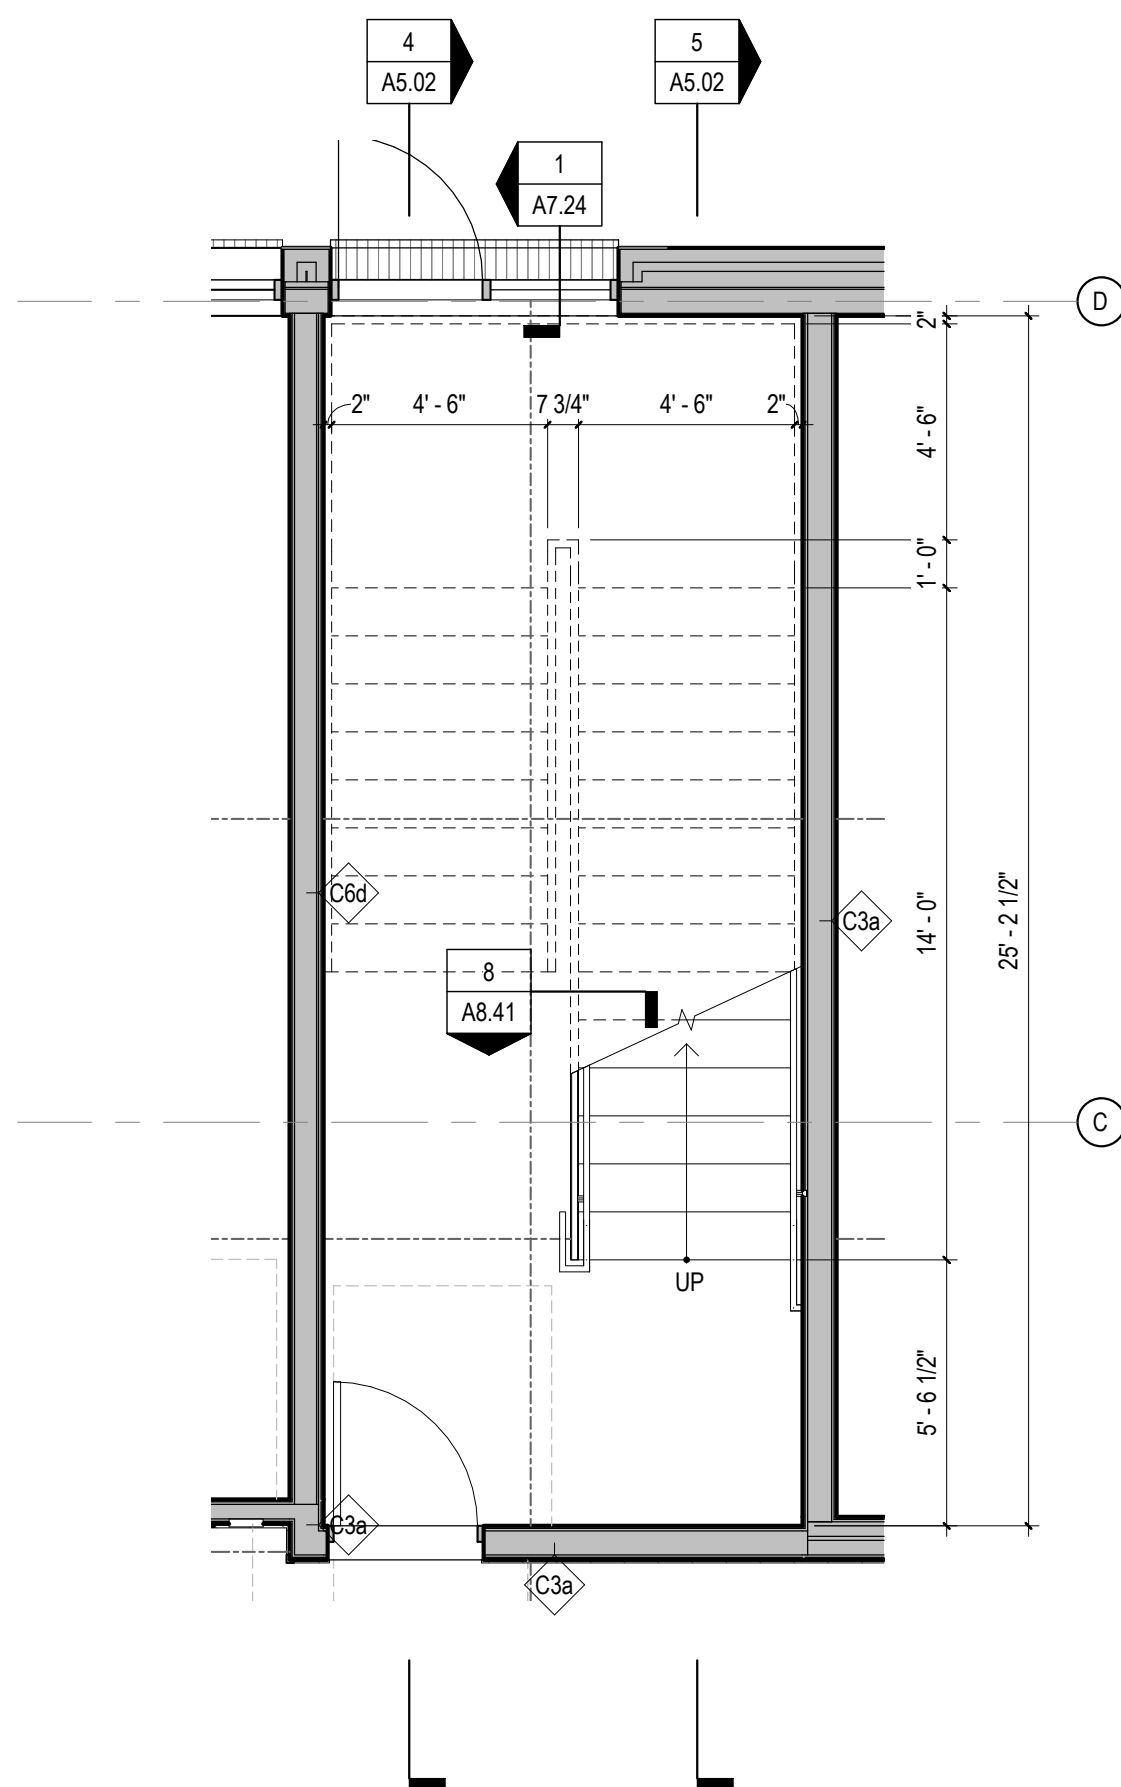

1 STAIR 2 - FIRST FLOOR PLAN
SCALE: 1/4" = 1'-0"

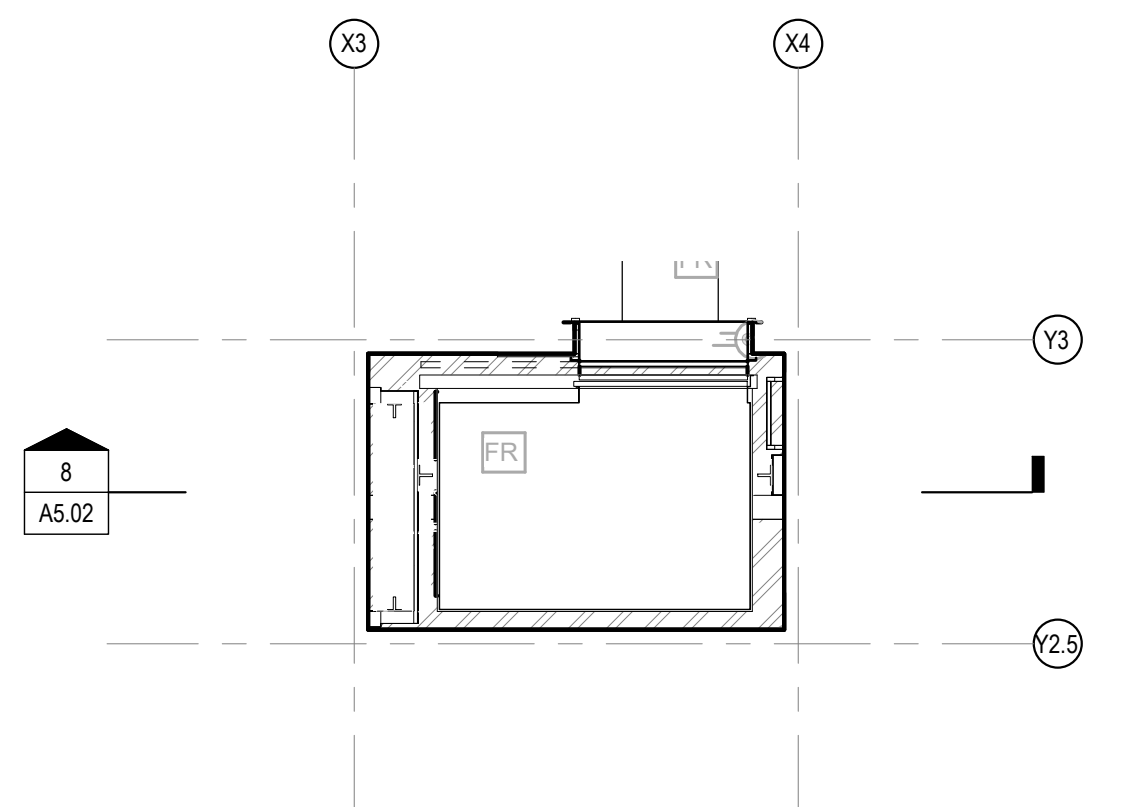


11 ELEVATOR 3 - RCP
SCALE: 1/4" = 1'-0"

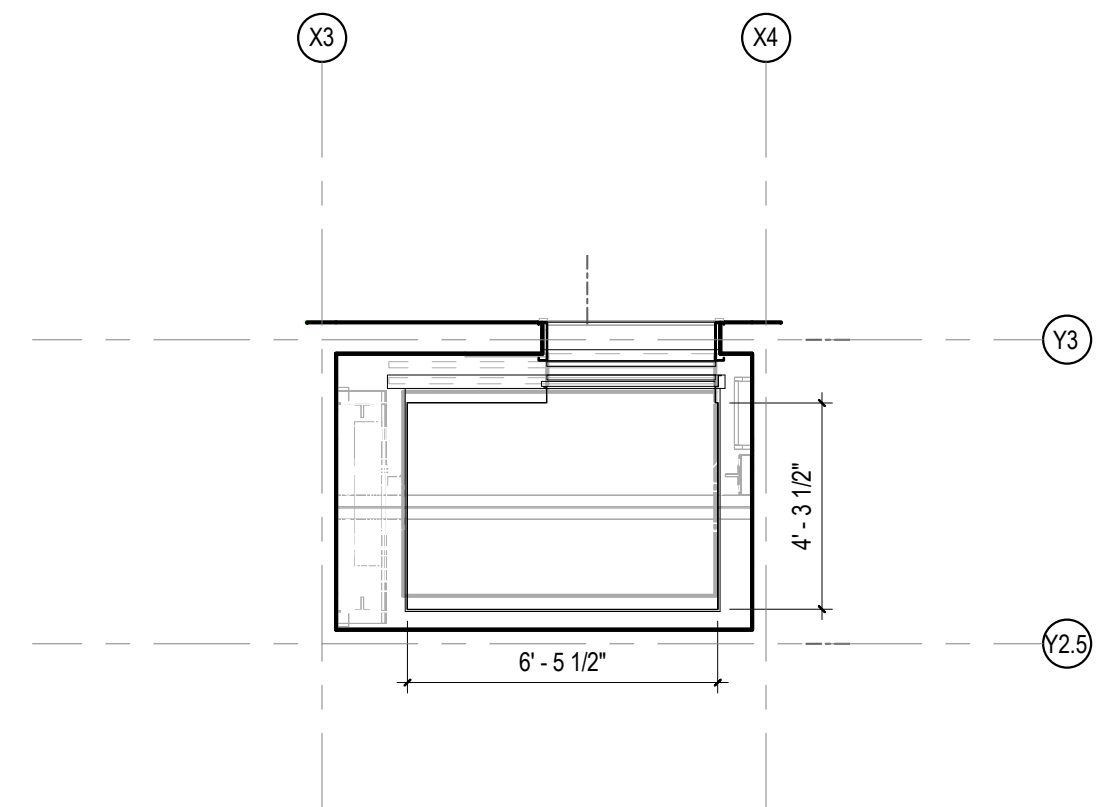


10 ELEVATOR 3 - FIN FLR
SCALE: 1/4" = 1'-0"


Frederick Fisher & Partners reserves its common law copyright and other property rights in these plans. These plans and drawings are not to be reproduced in any form or manner whatsoever without first obtaining the express written permission and consent of Frederick Fisher & Partners, Architects, nor are they to be assigned to any third party without obtaining said written permission and consent.

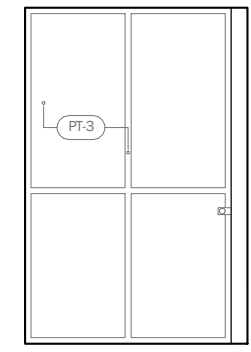


15 ELEV 1/2 - WEST
SCALE: 1/4" = 1'-0"

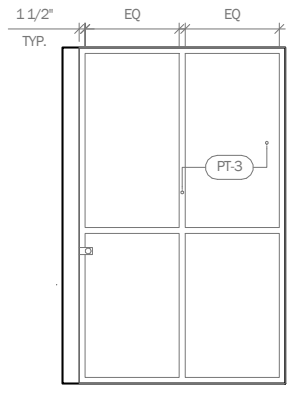


13 ELEV 1/2 - EAST
SCALE: 1/4" = 1'-0"

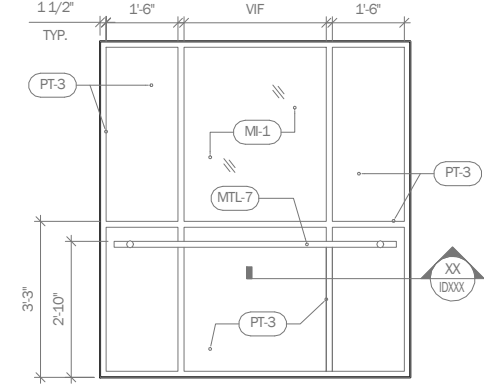


14 ELEV 1/2 - SOUTH
SCALE: 1/4" = 1'-0"

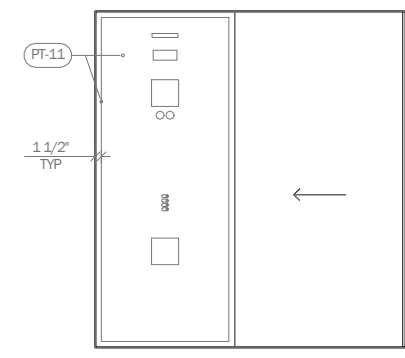


12 ELEV 1/2 - NORTH
SCALE: 1/4" = 1'-0"

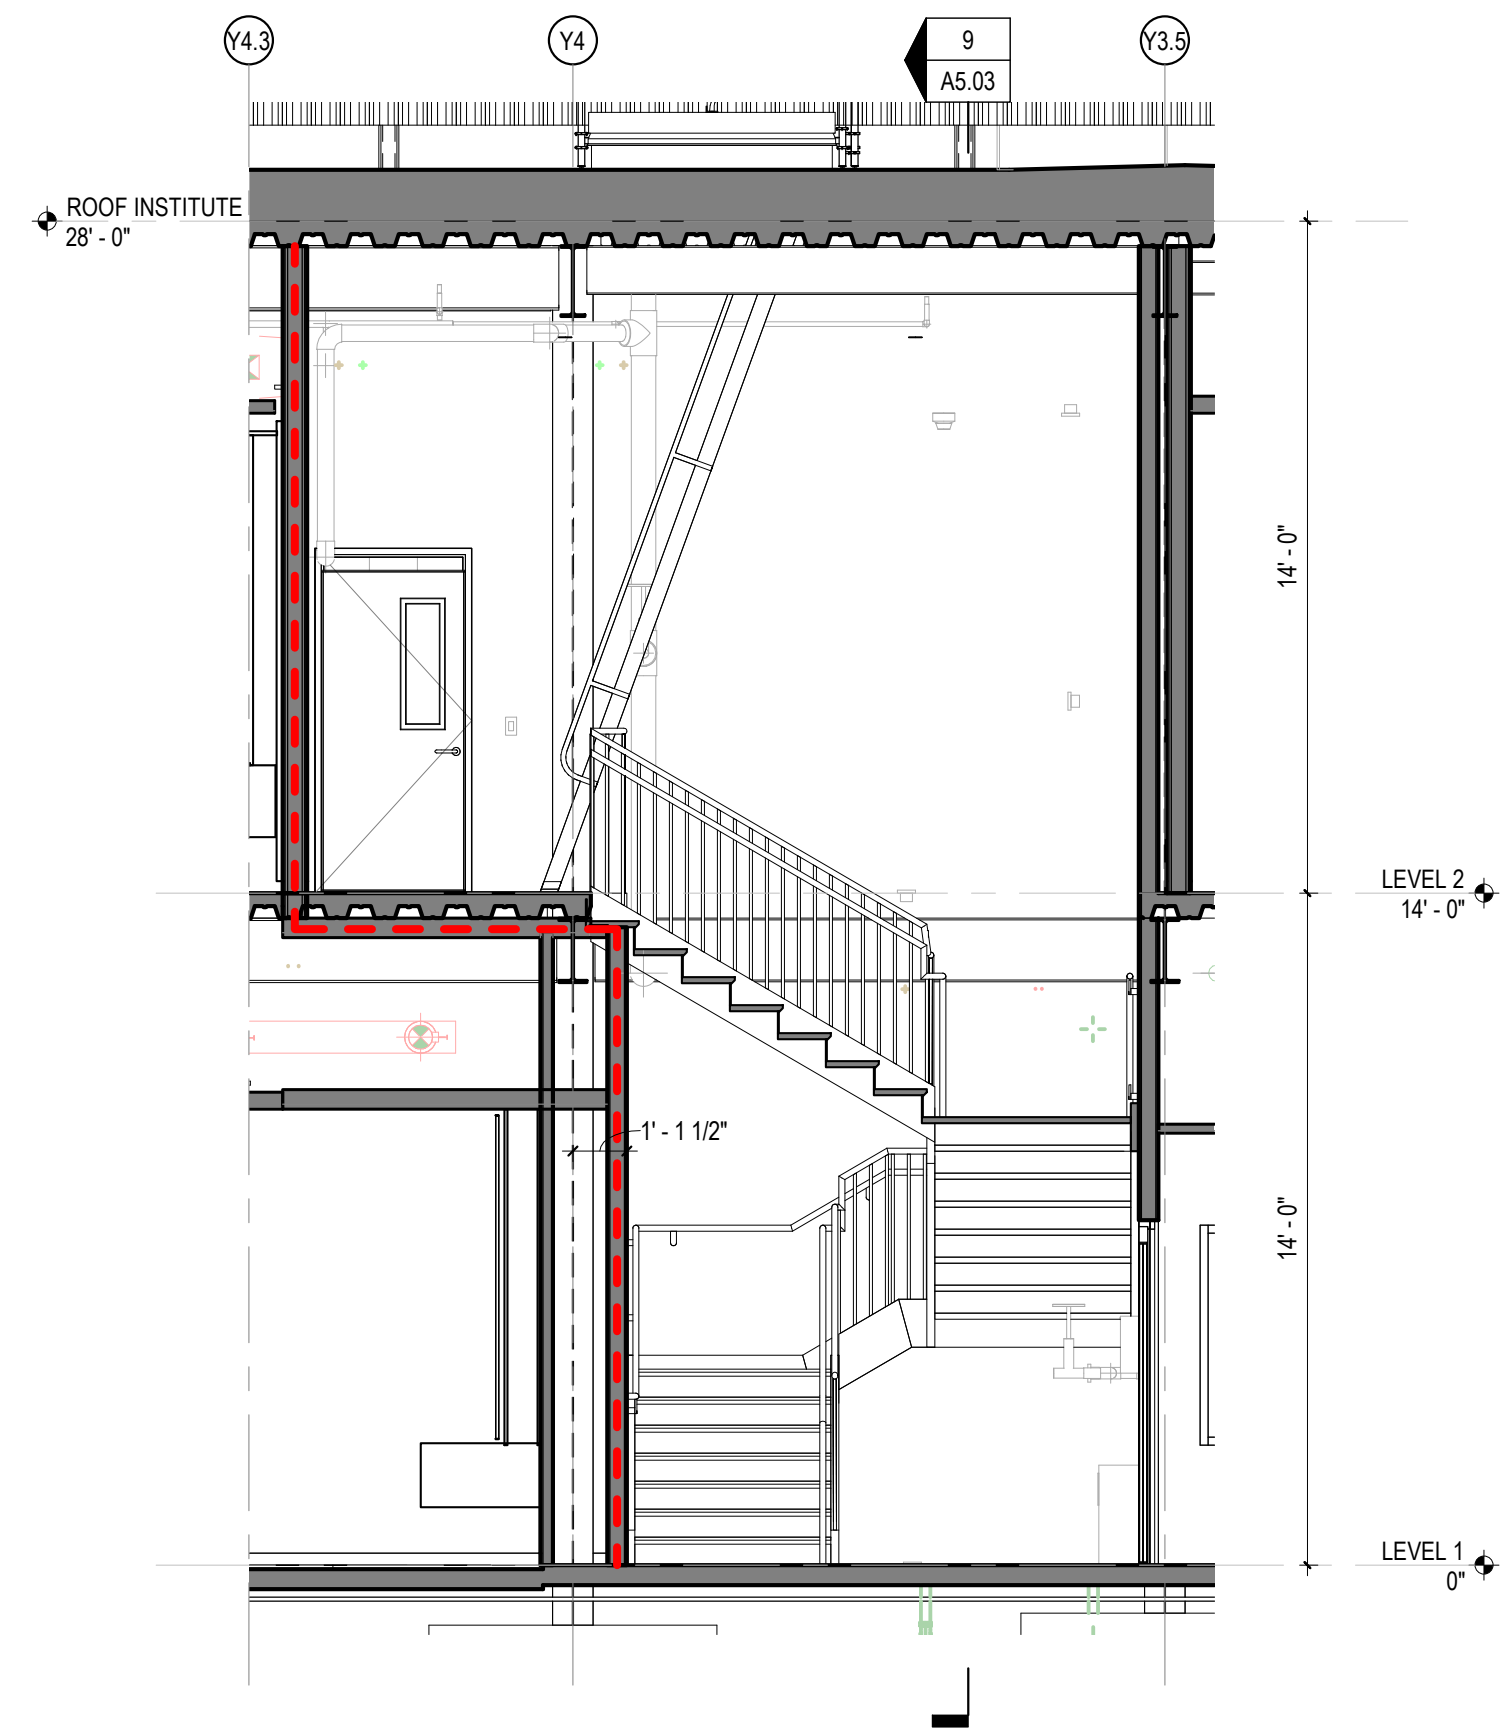


11 STAIR 4 N-S SECTION 2
SCALE: 1/4" = 1'-0"

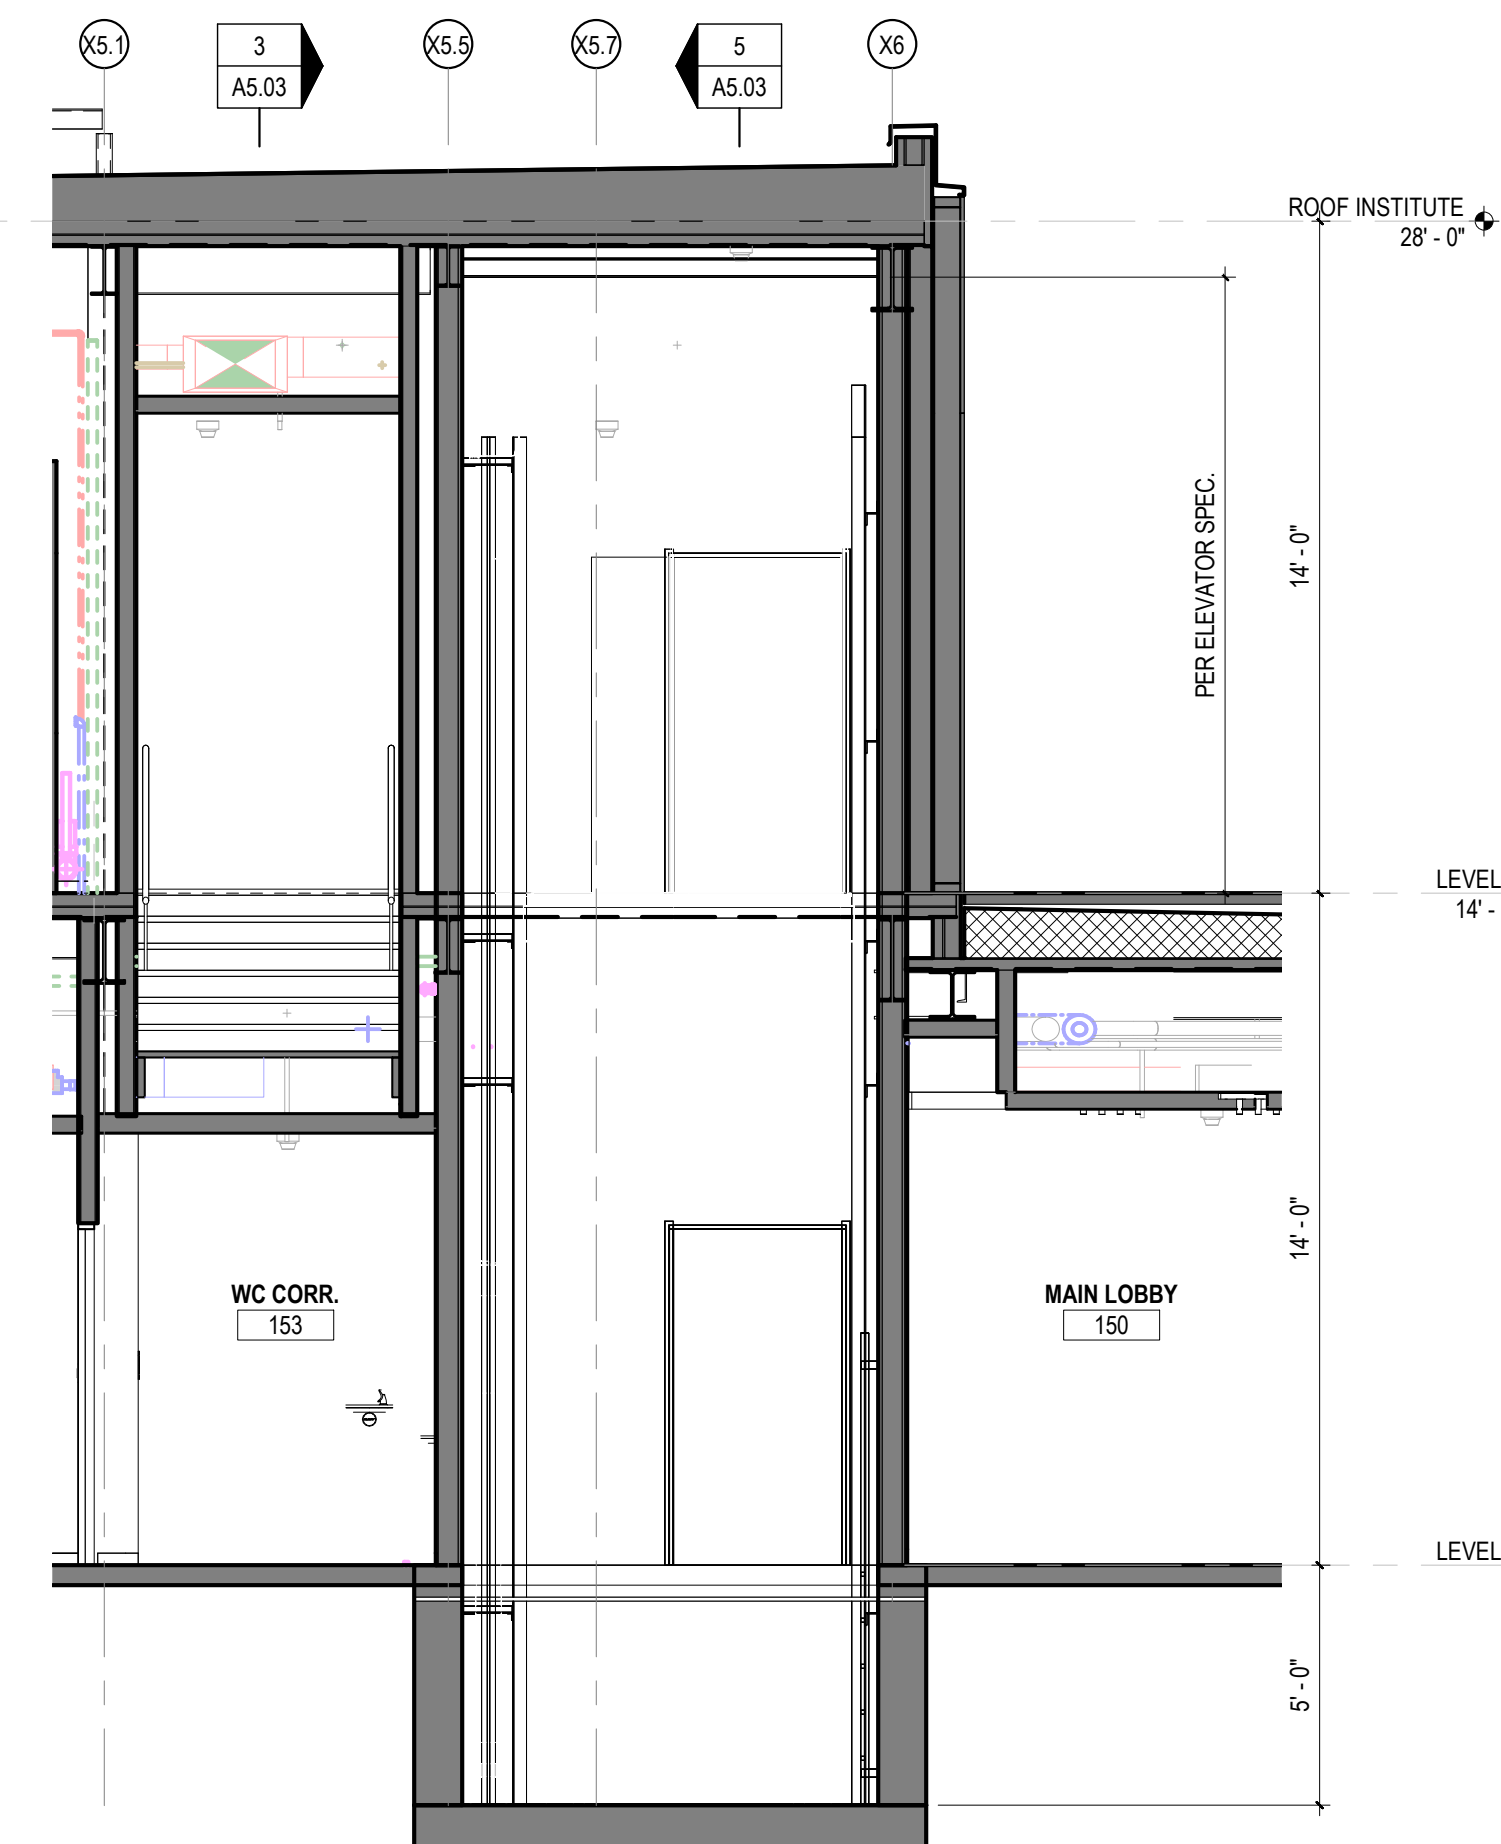


6 INSTITUTE ELEVATOR - E/W SECTION
SCALE: 1/4" = 1'-0"

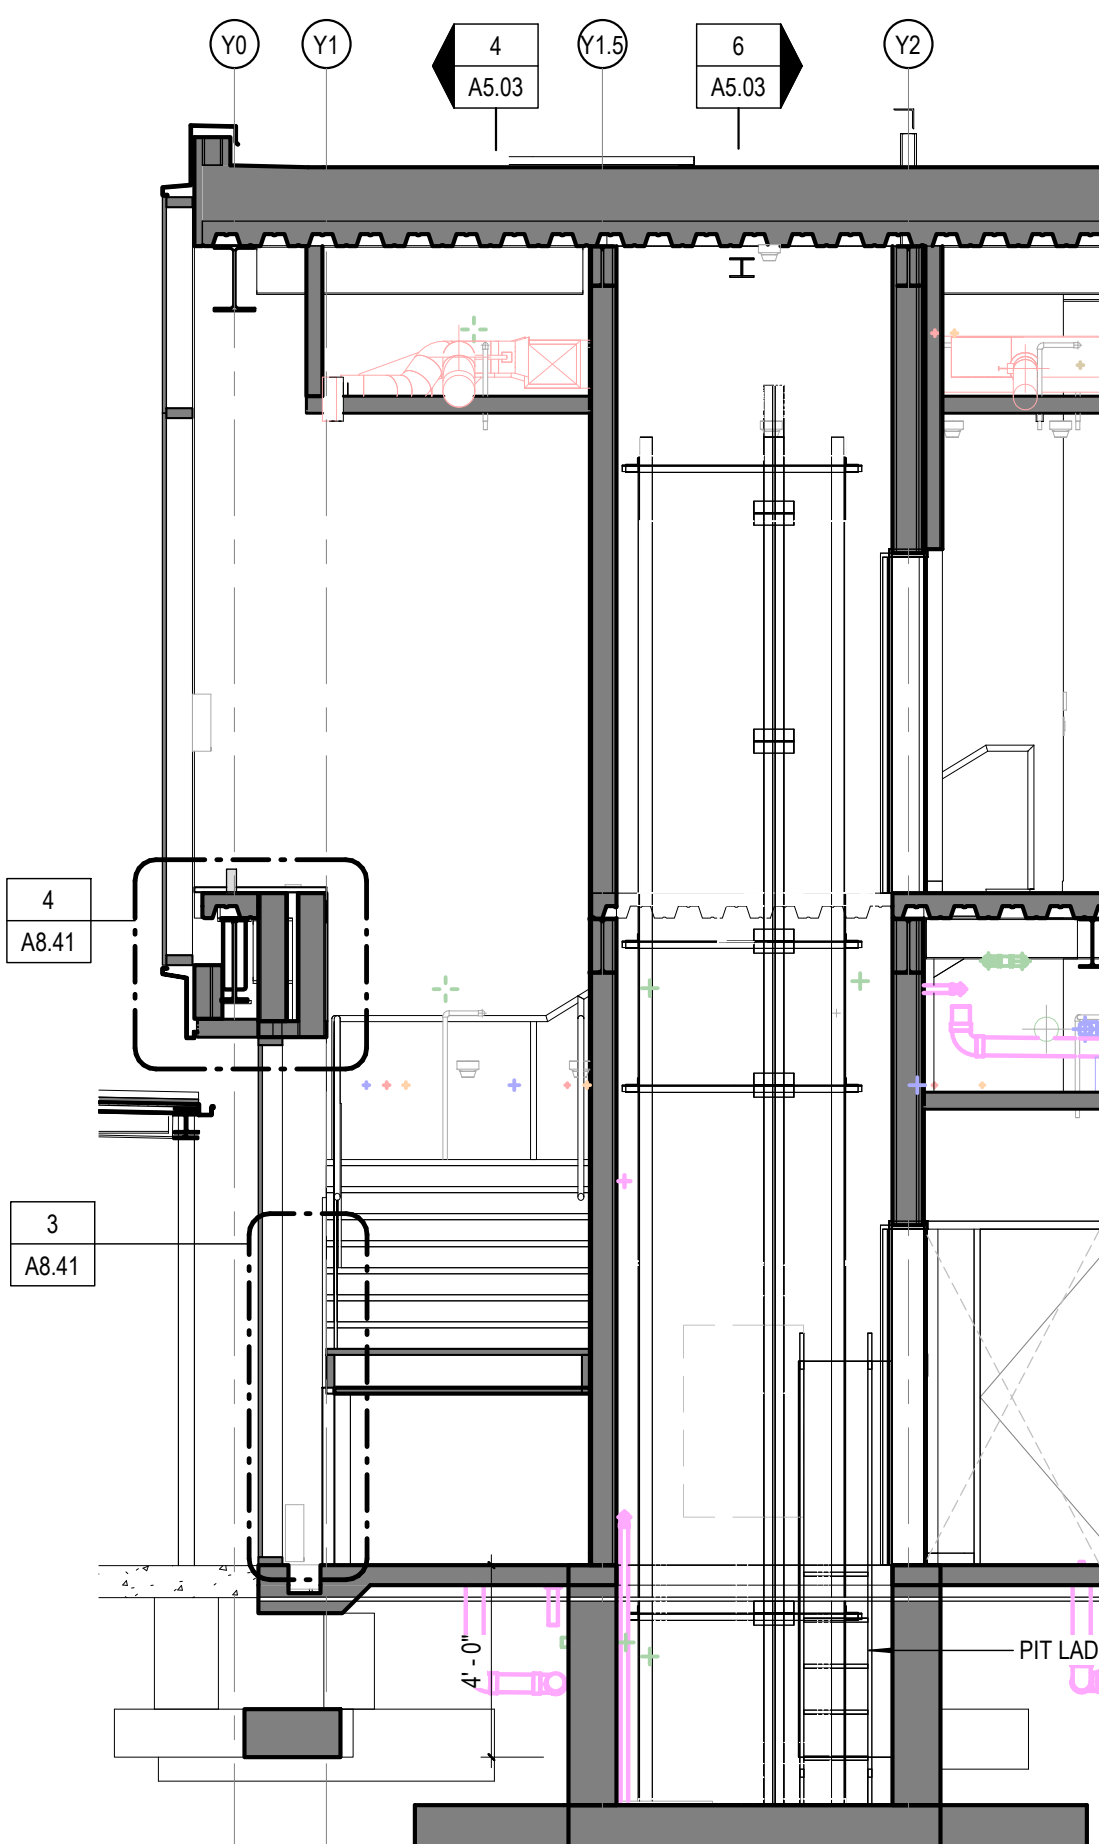


5 INSTITUTE ELEVATOR - N/S SECTION
SCALE: 1/4" = 1'-0"

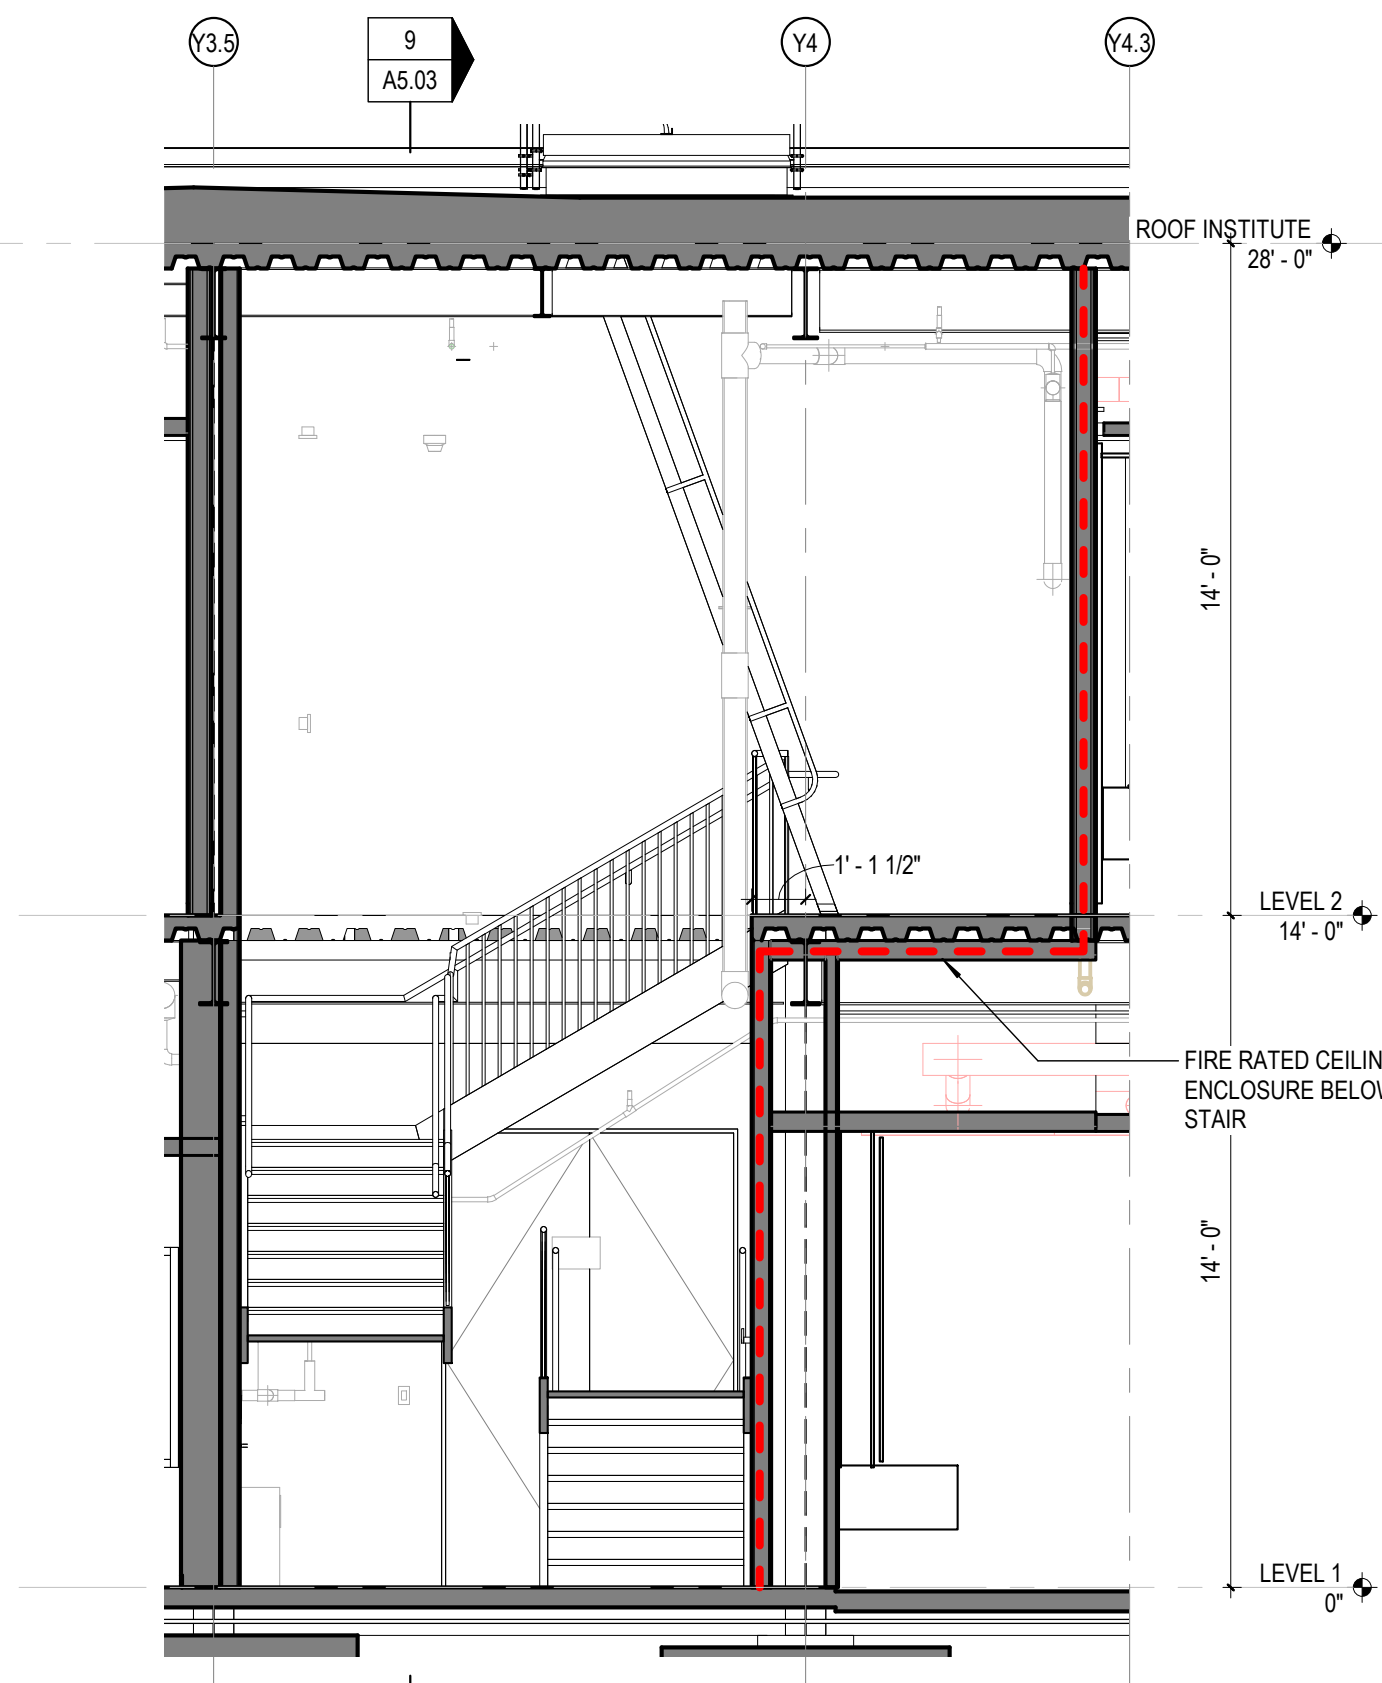


10 STAIR 4 N-S SECTION
SCALE: 1/4" = 1'-0"

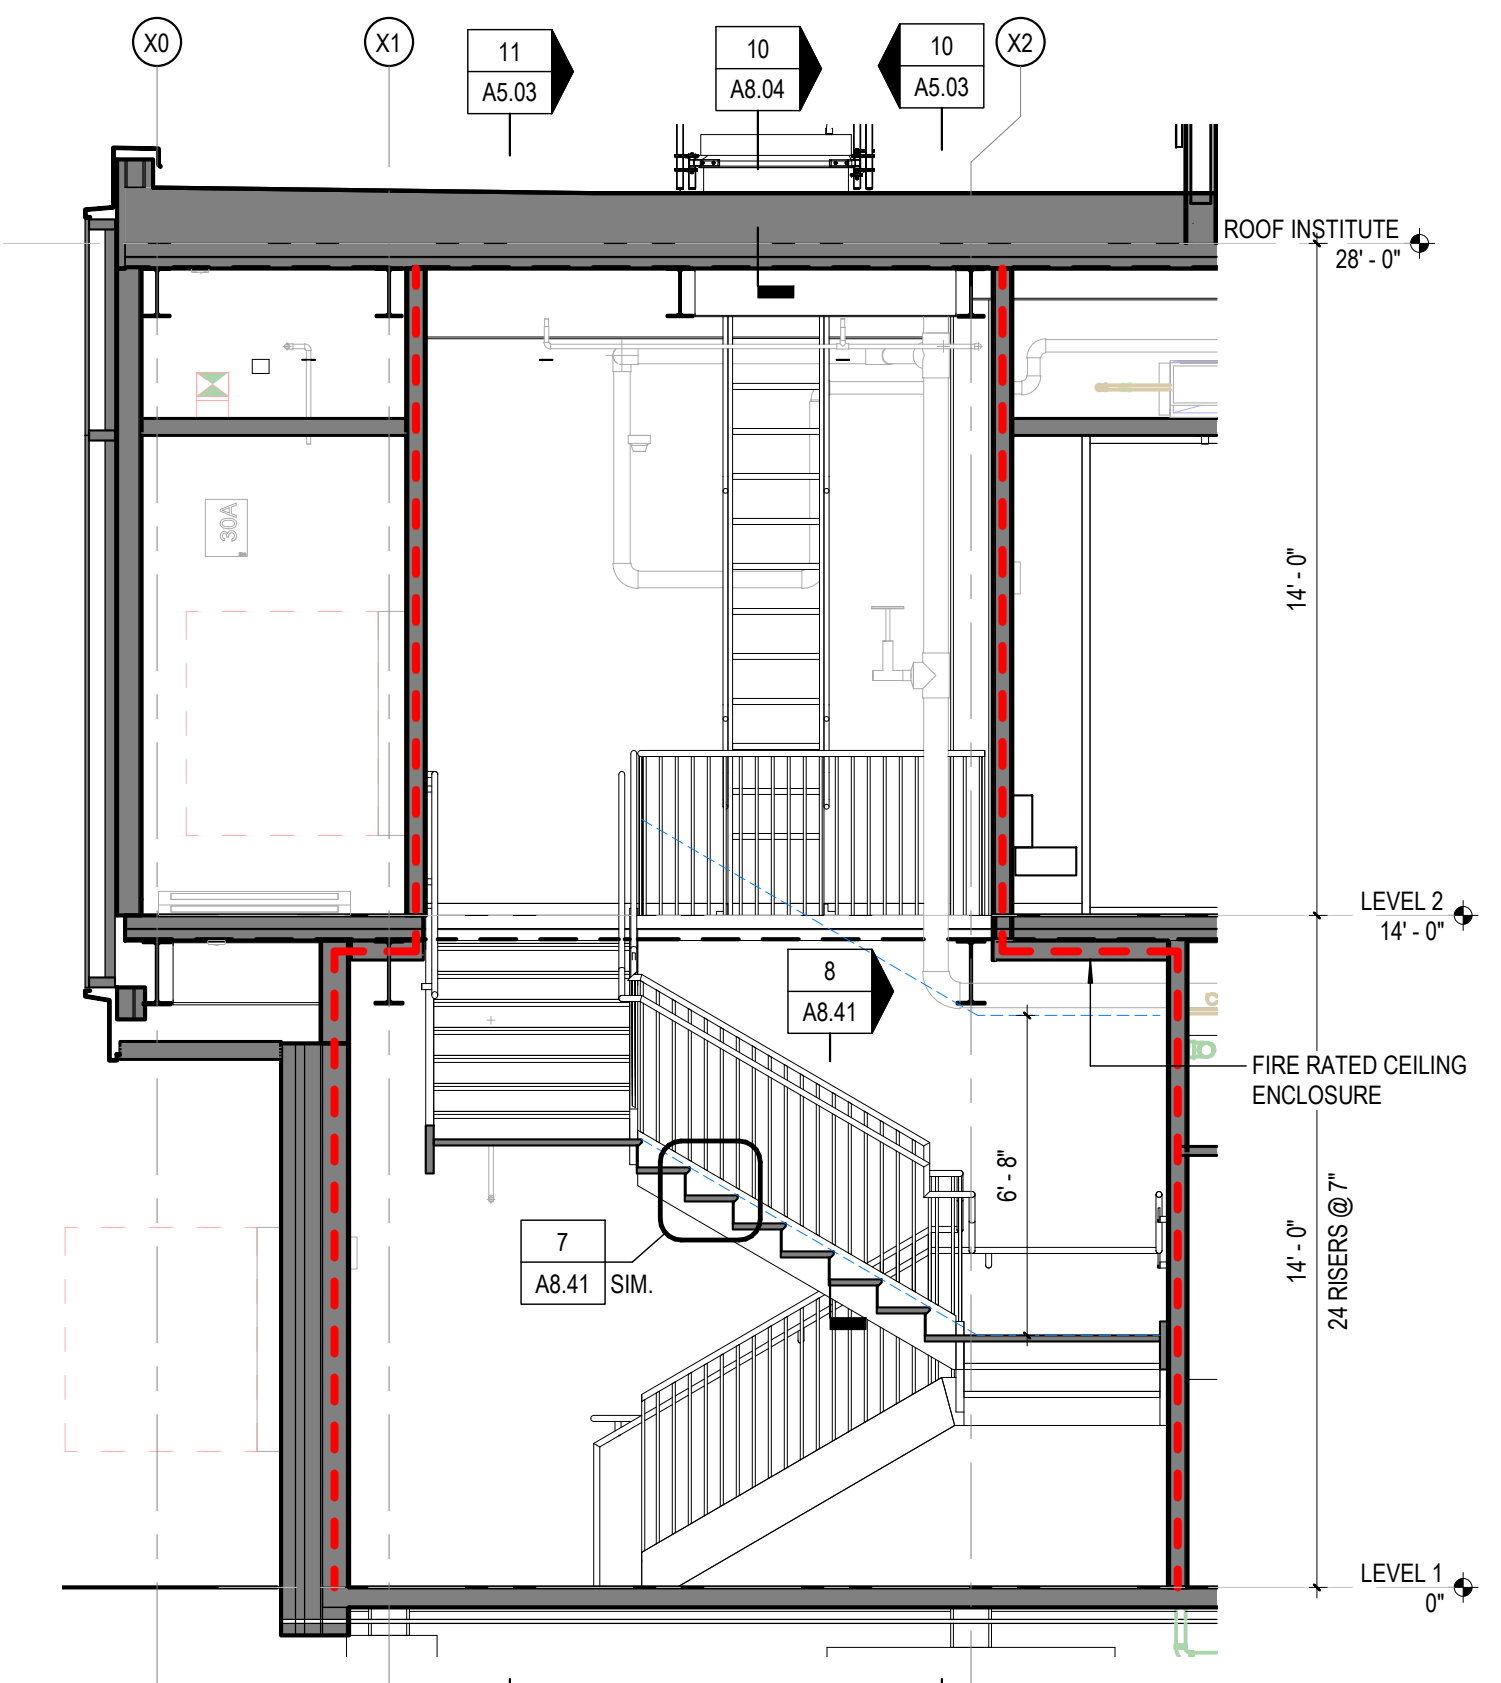


9 STAIR 4 E-W SECTION
SCALE: 1/4" = 1'-0"

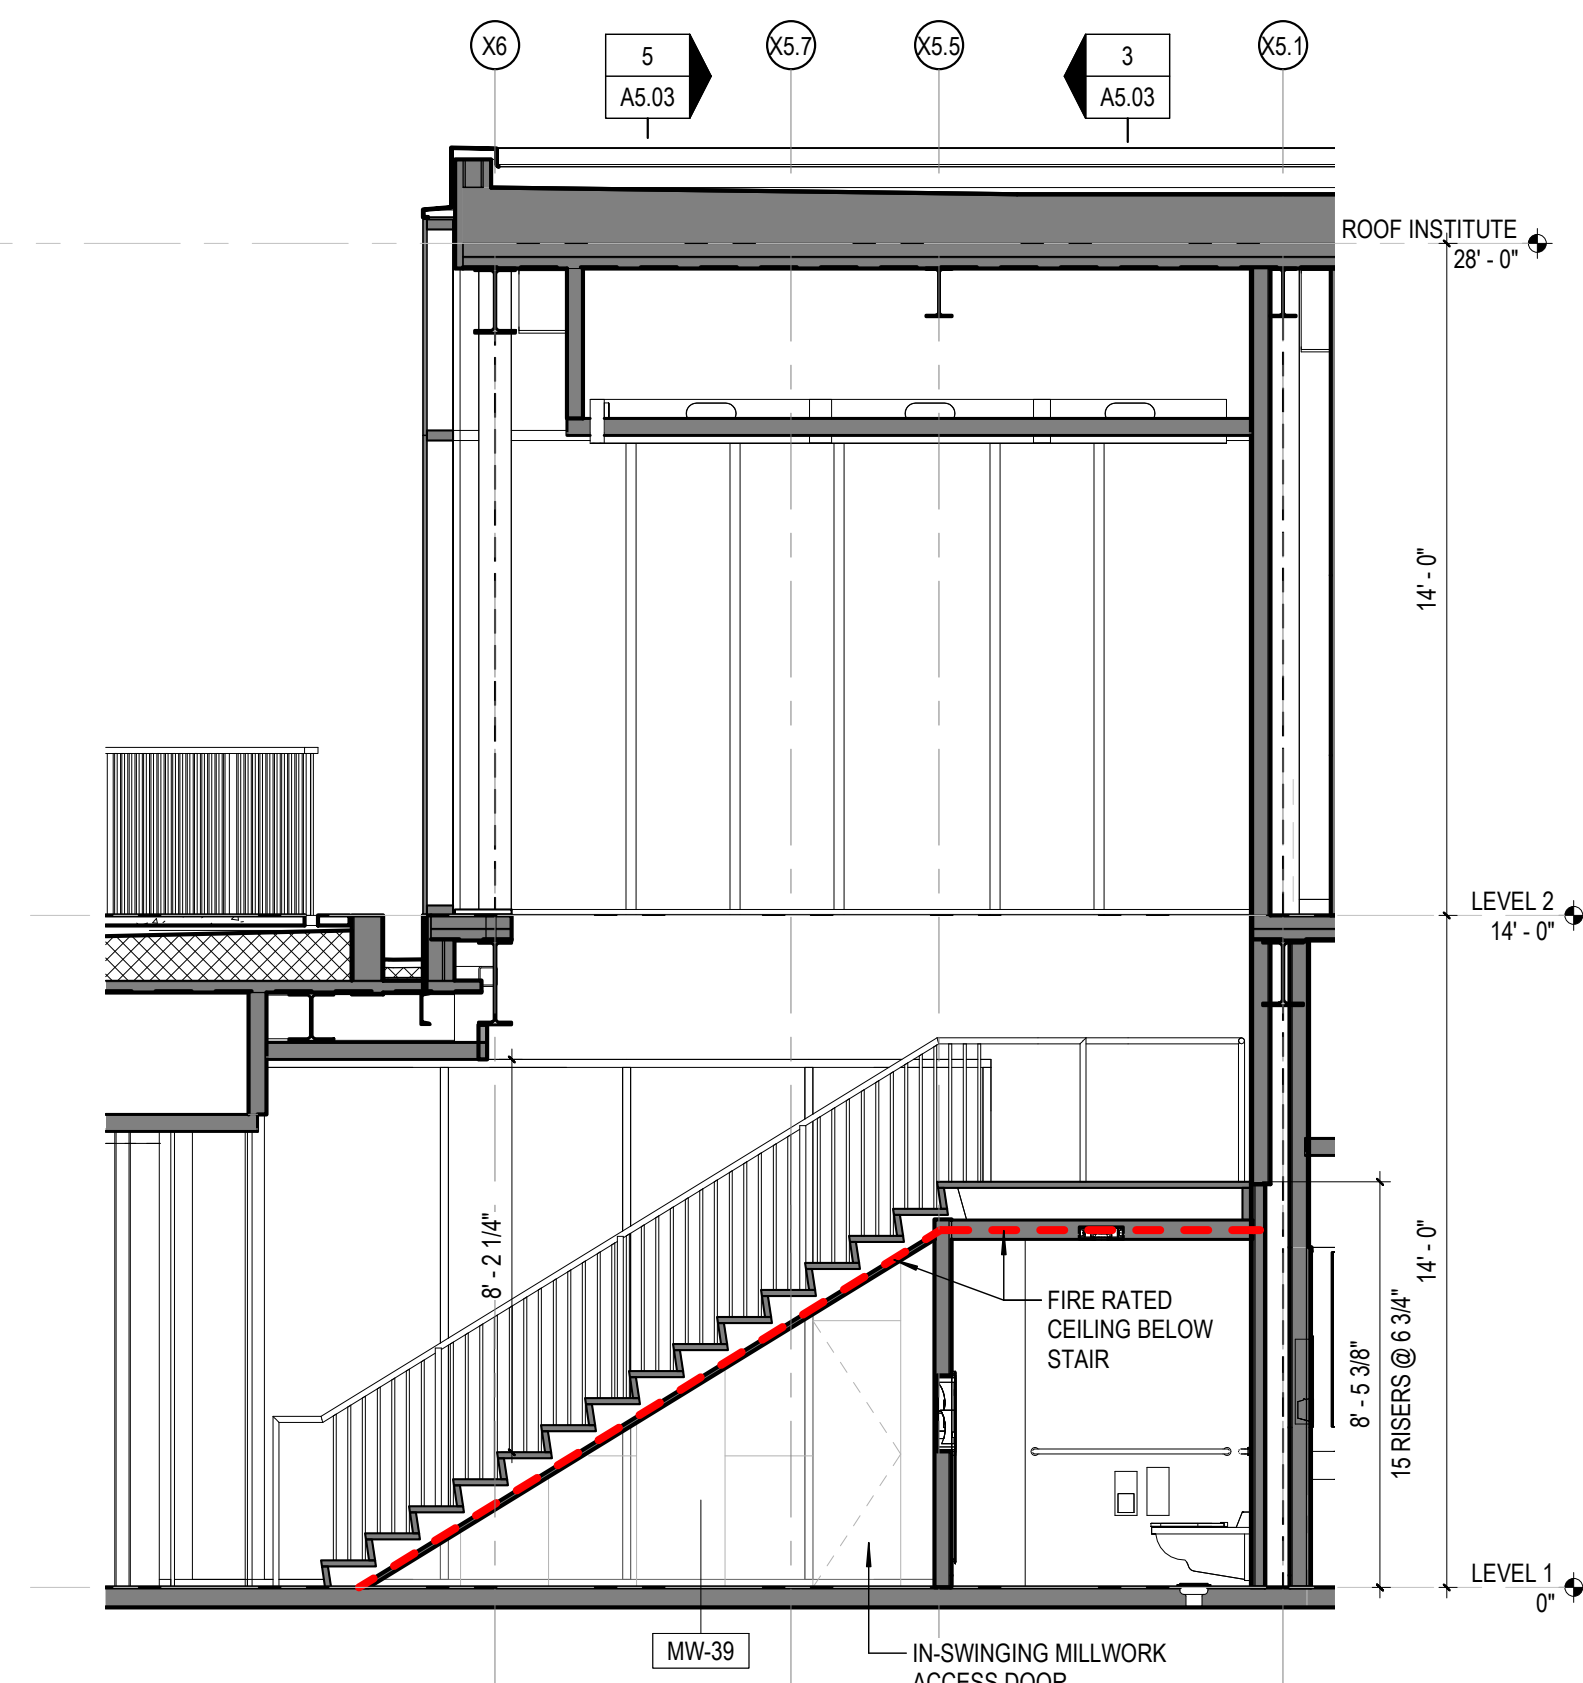


4 STAIR 3 - E/W SECTION
SCALE: 1/4" = 1'-0"

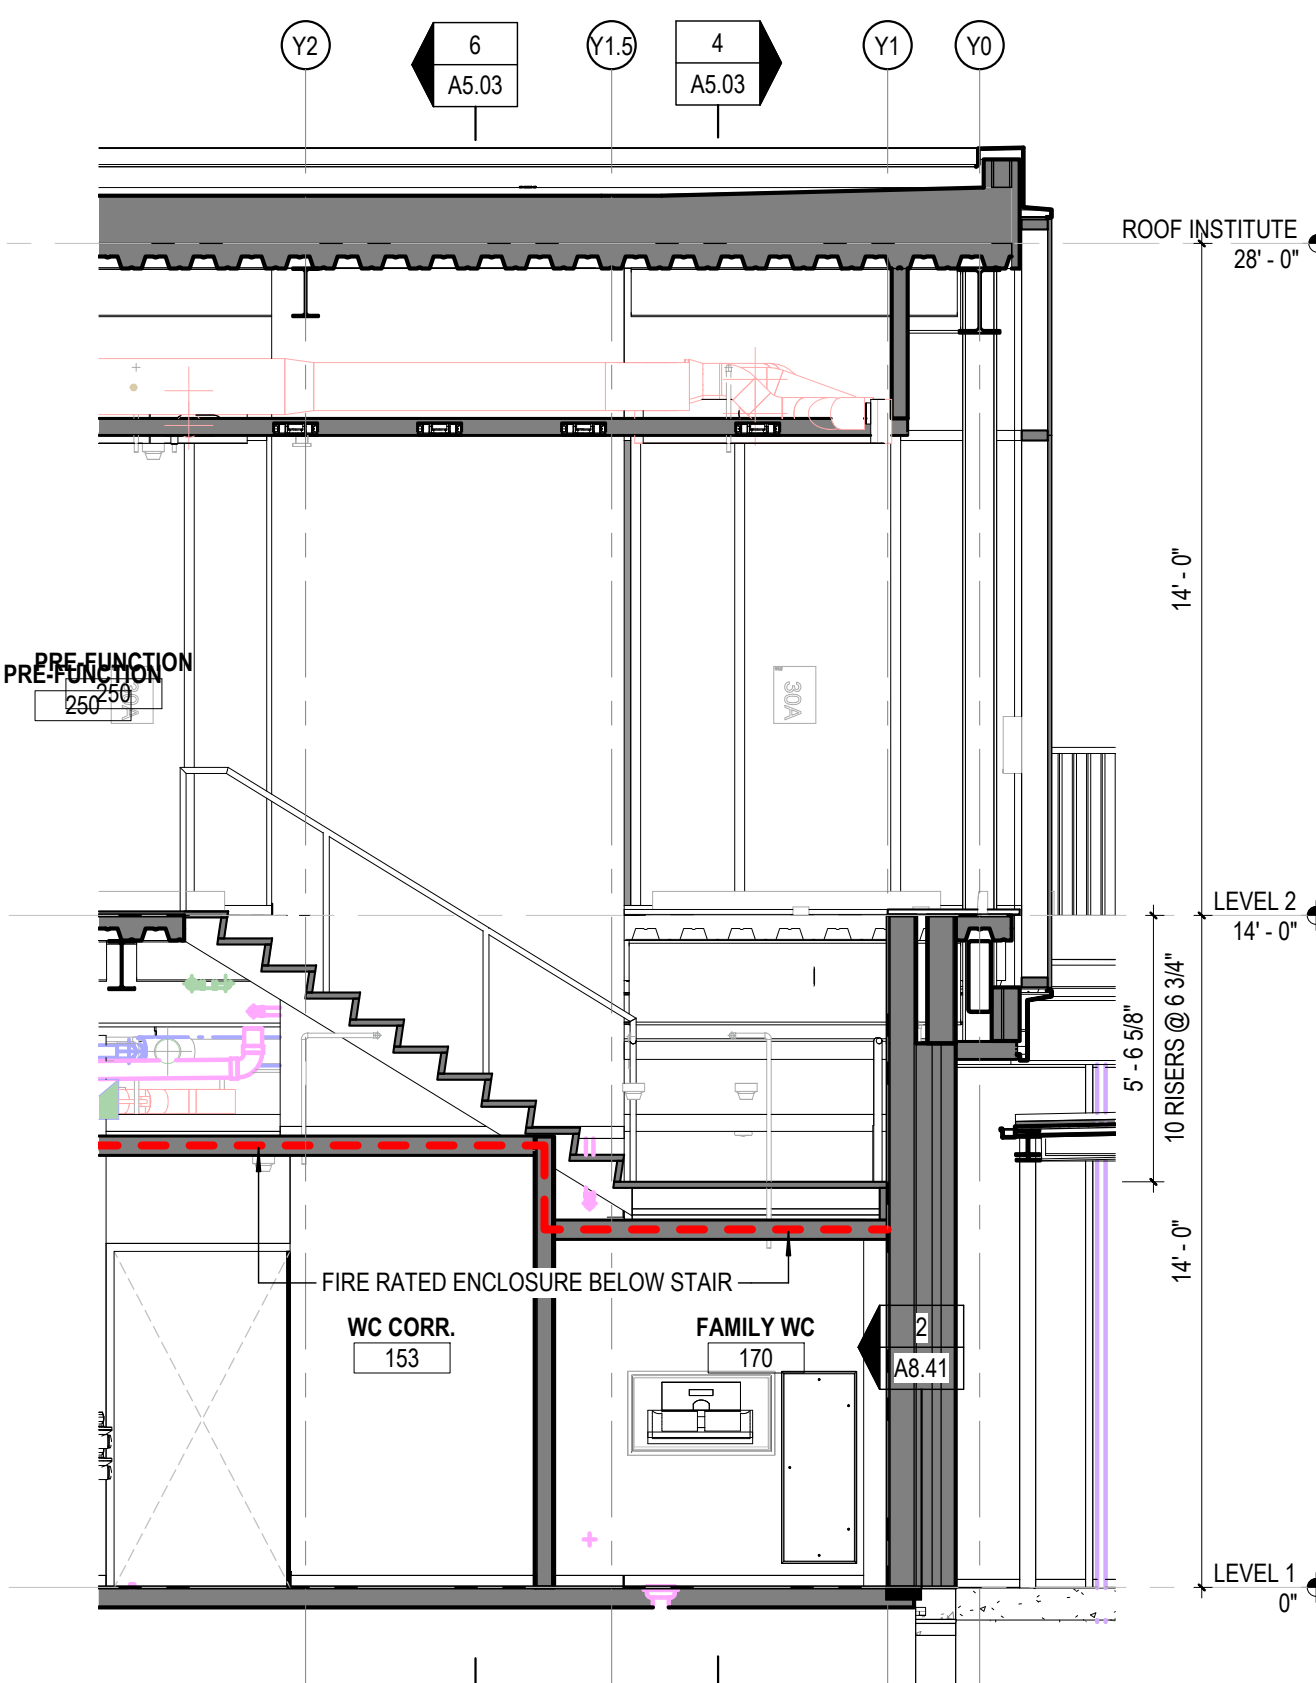


3 STAIR 3 - N/S SECTION
SCALE: 1/4" = 1'-0"

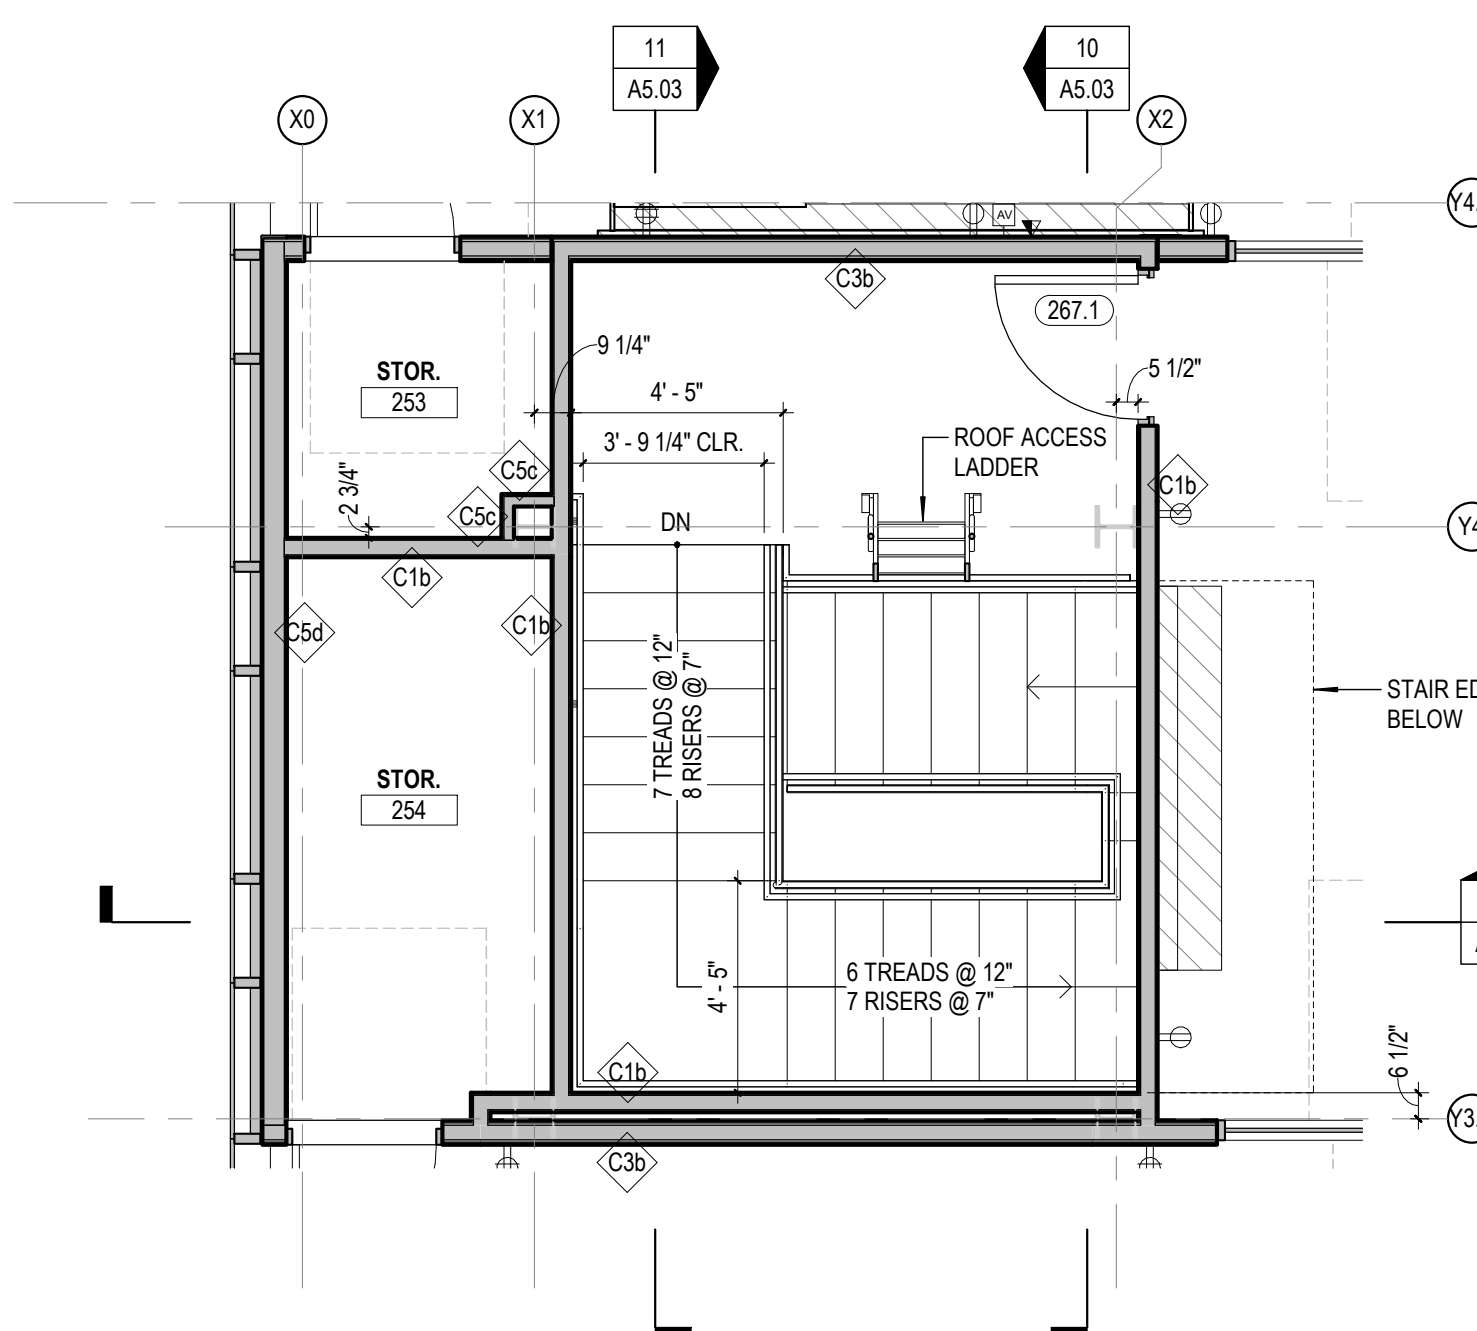


8 STAIR 4 - SECOND FLOOR PLAN
SCALE: 1/4" = 1'-0"

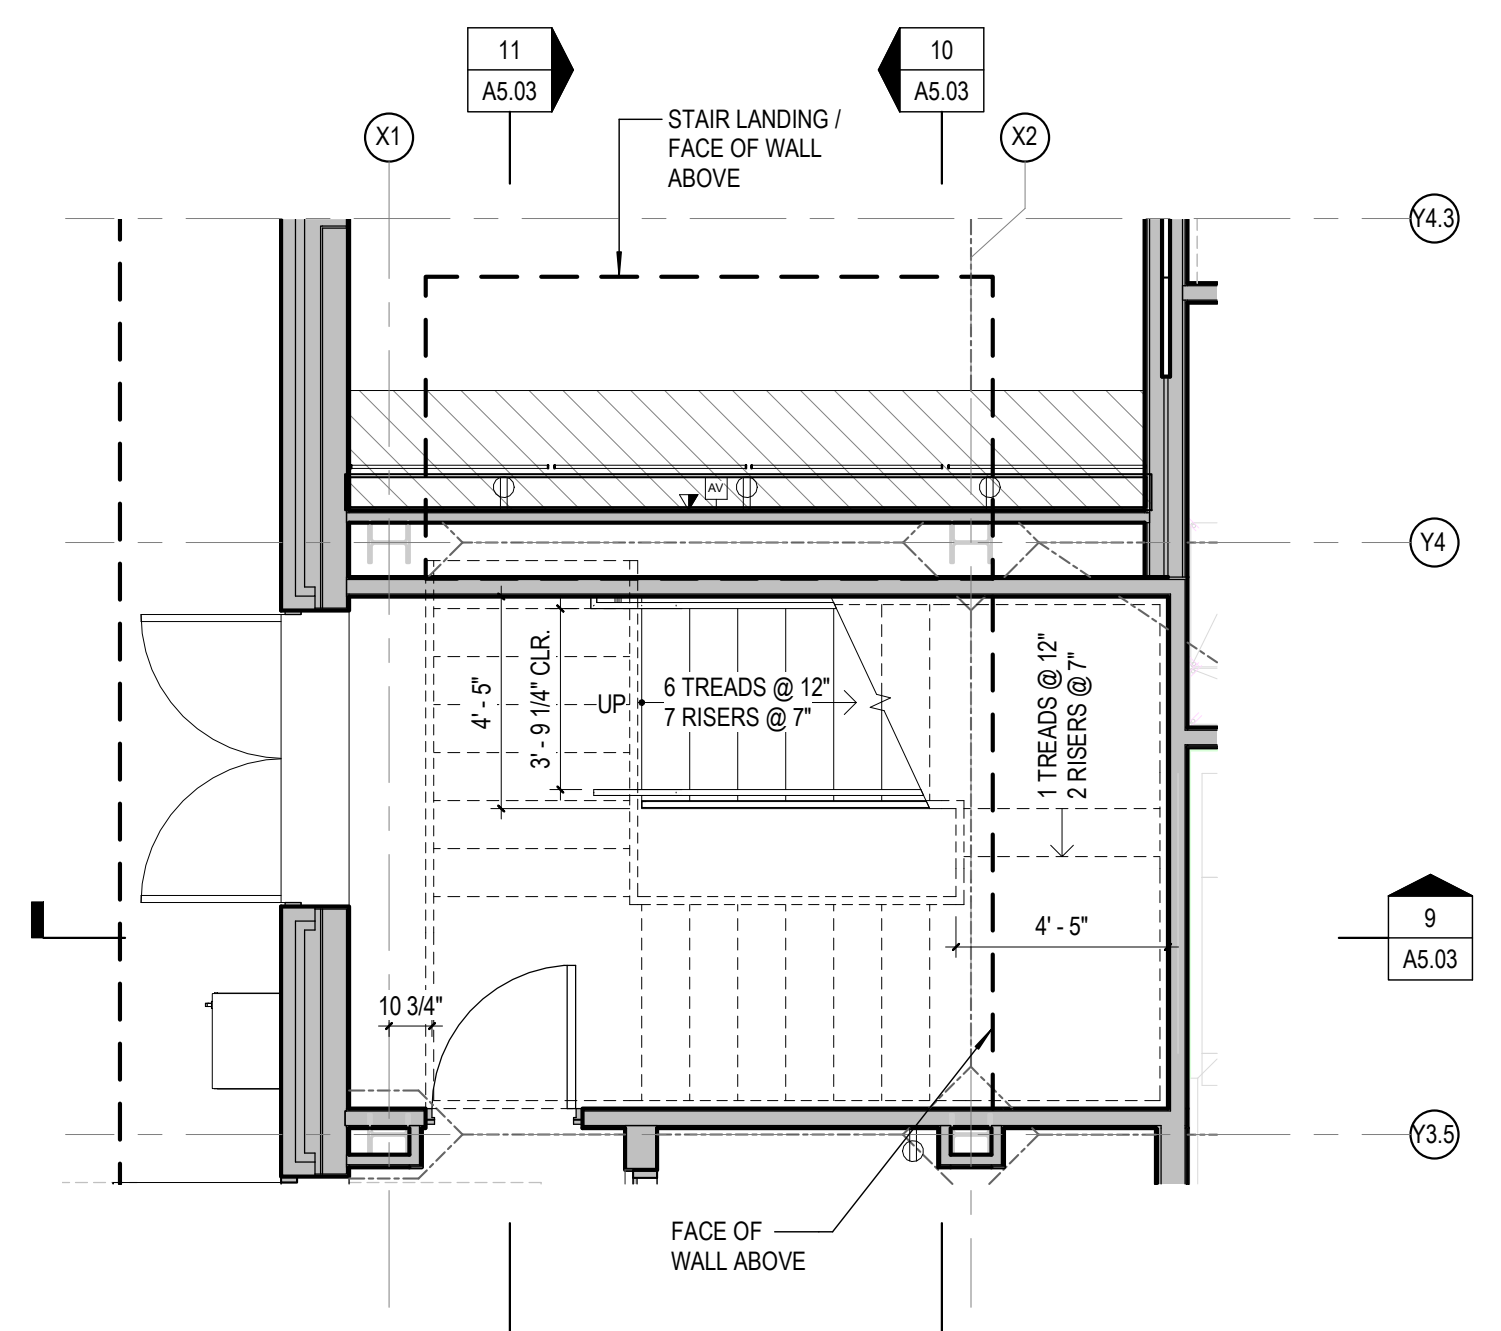

7 STAIR 4 - FIRST FLOOR PLAN
SCALE: 1/4" = 1'-0"

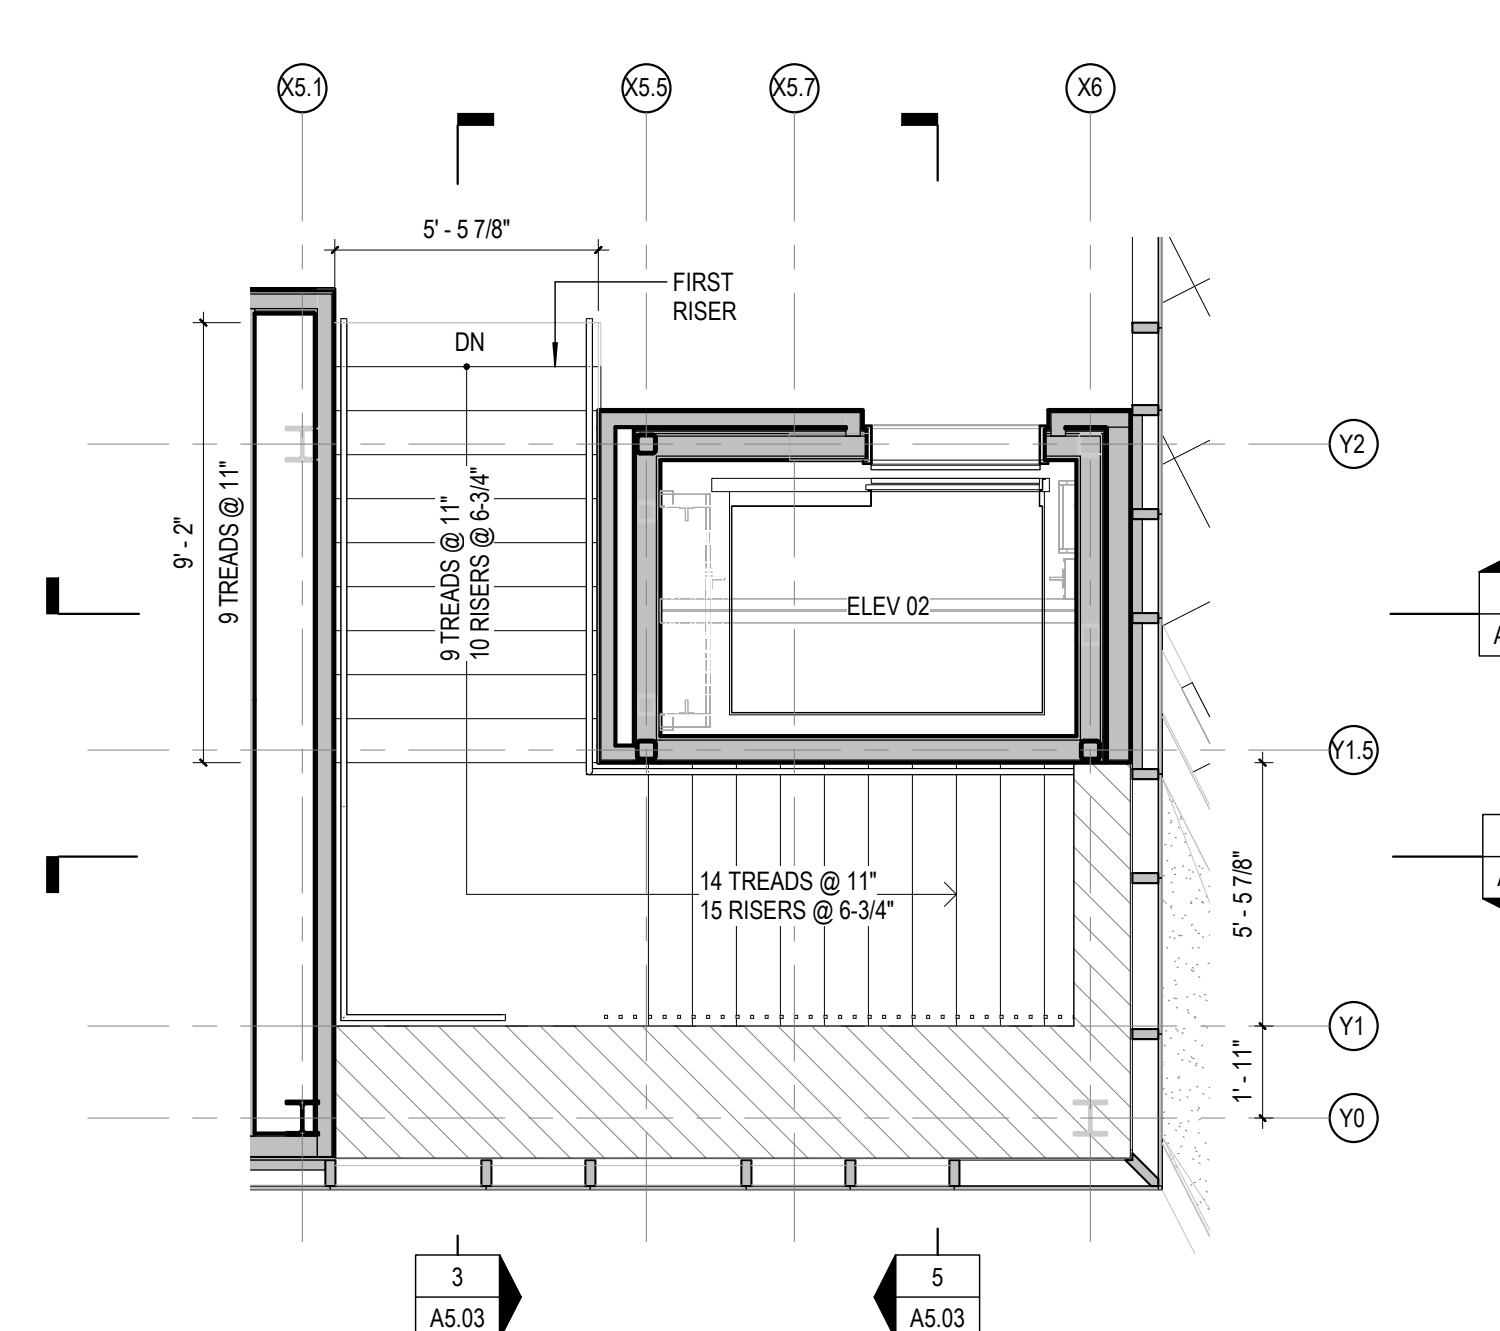


2 STAIR 3 - SECOND FLOOR PLAN
SCALE: 1/4" = 1'-0"

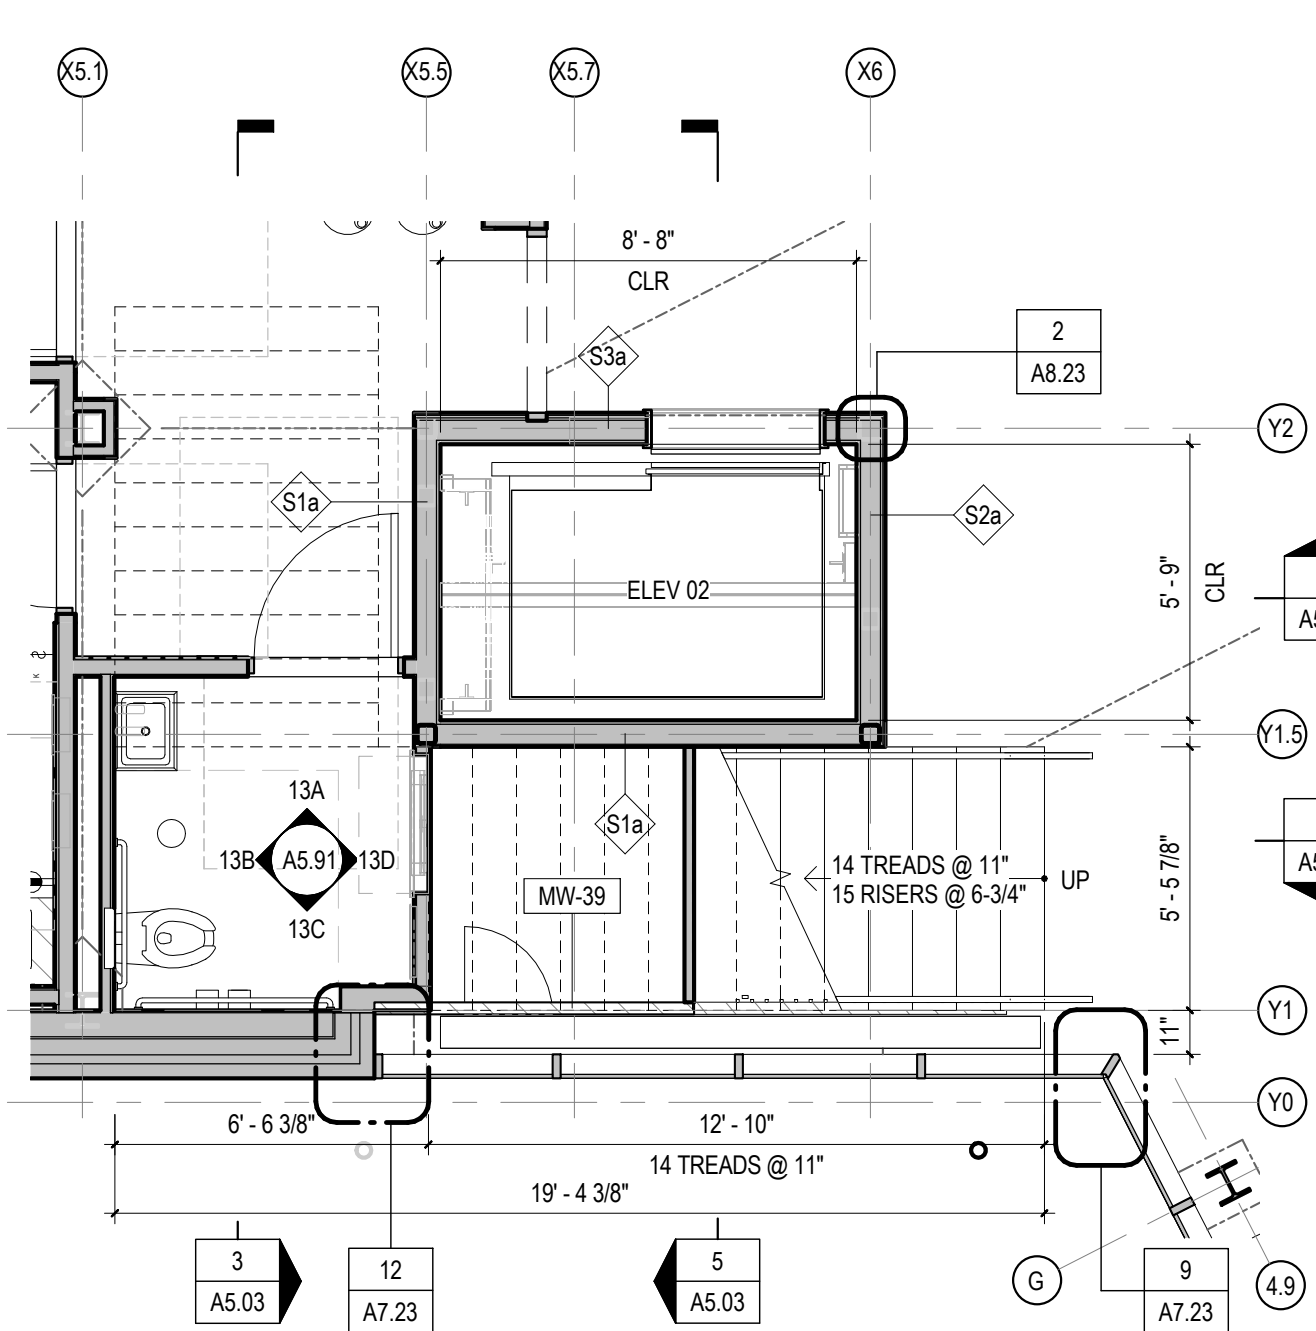


1 STAIR 3 - FIRST FLOOR PLAN
SCALE: 1/4" = 1'-0"


Frederick Fisher & Partners reserves its common law copyright and other property rights in these plans. These plans and drawings are not to be reproduced in any form or manner whatsoever without first obtaining the express written permission and consent of Frederick Fisher & Partners, Architects, nor are they to be assigned to any third party without obtaining said written permission and consent.

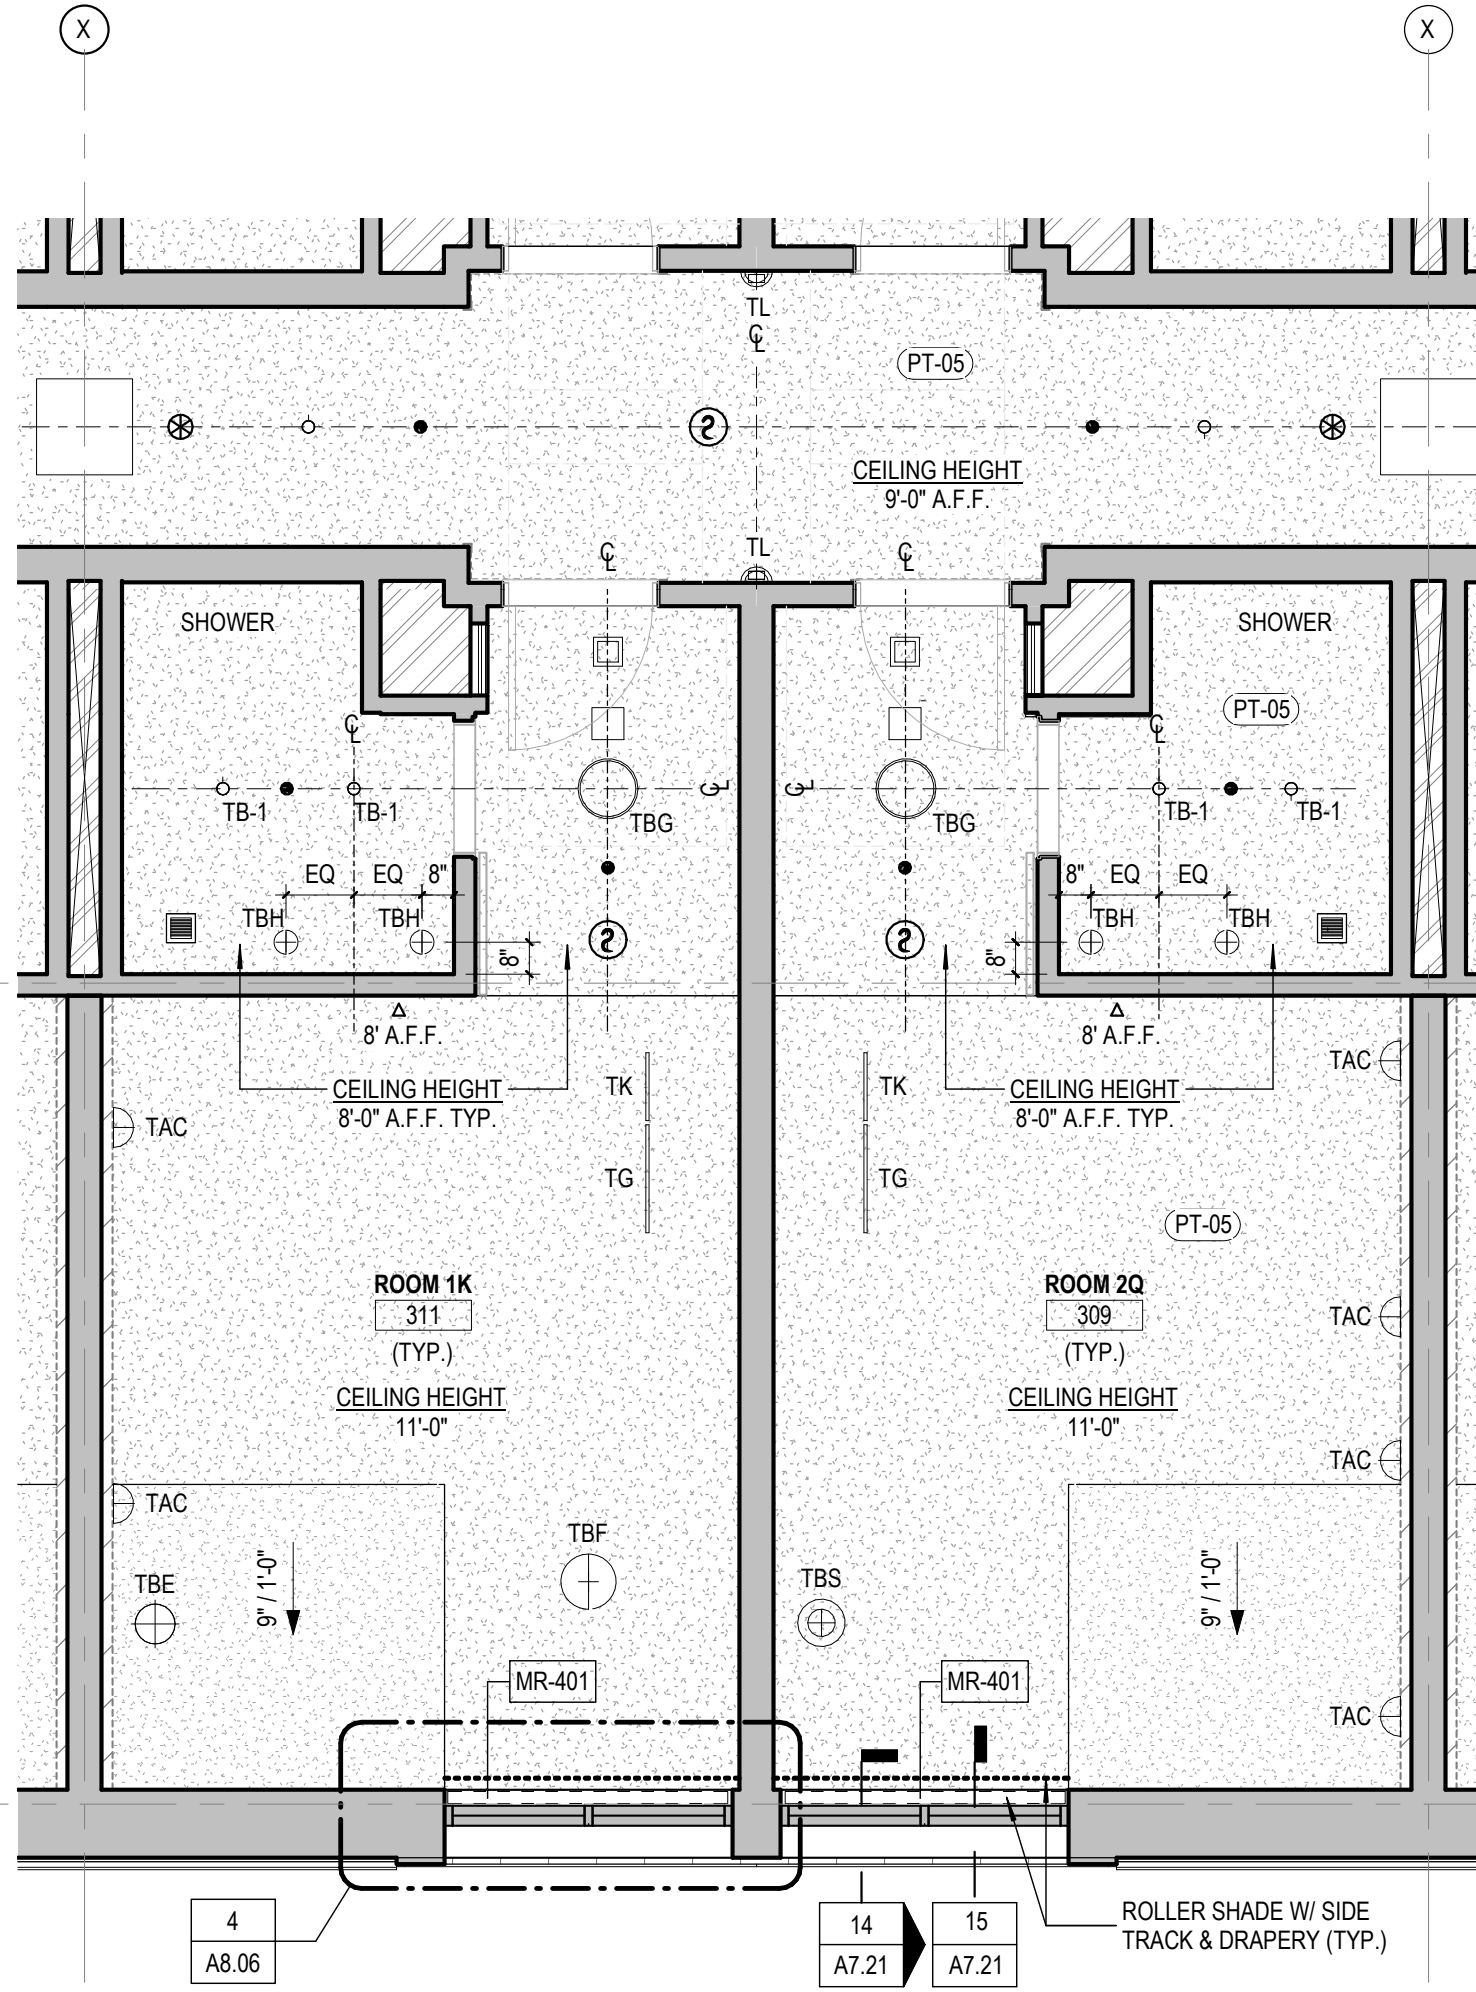


6 QUEEN & KING - RCP - LEVEL 3
SCALE: 1/4" = 1'-0"

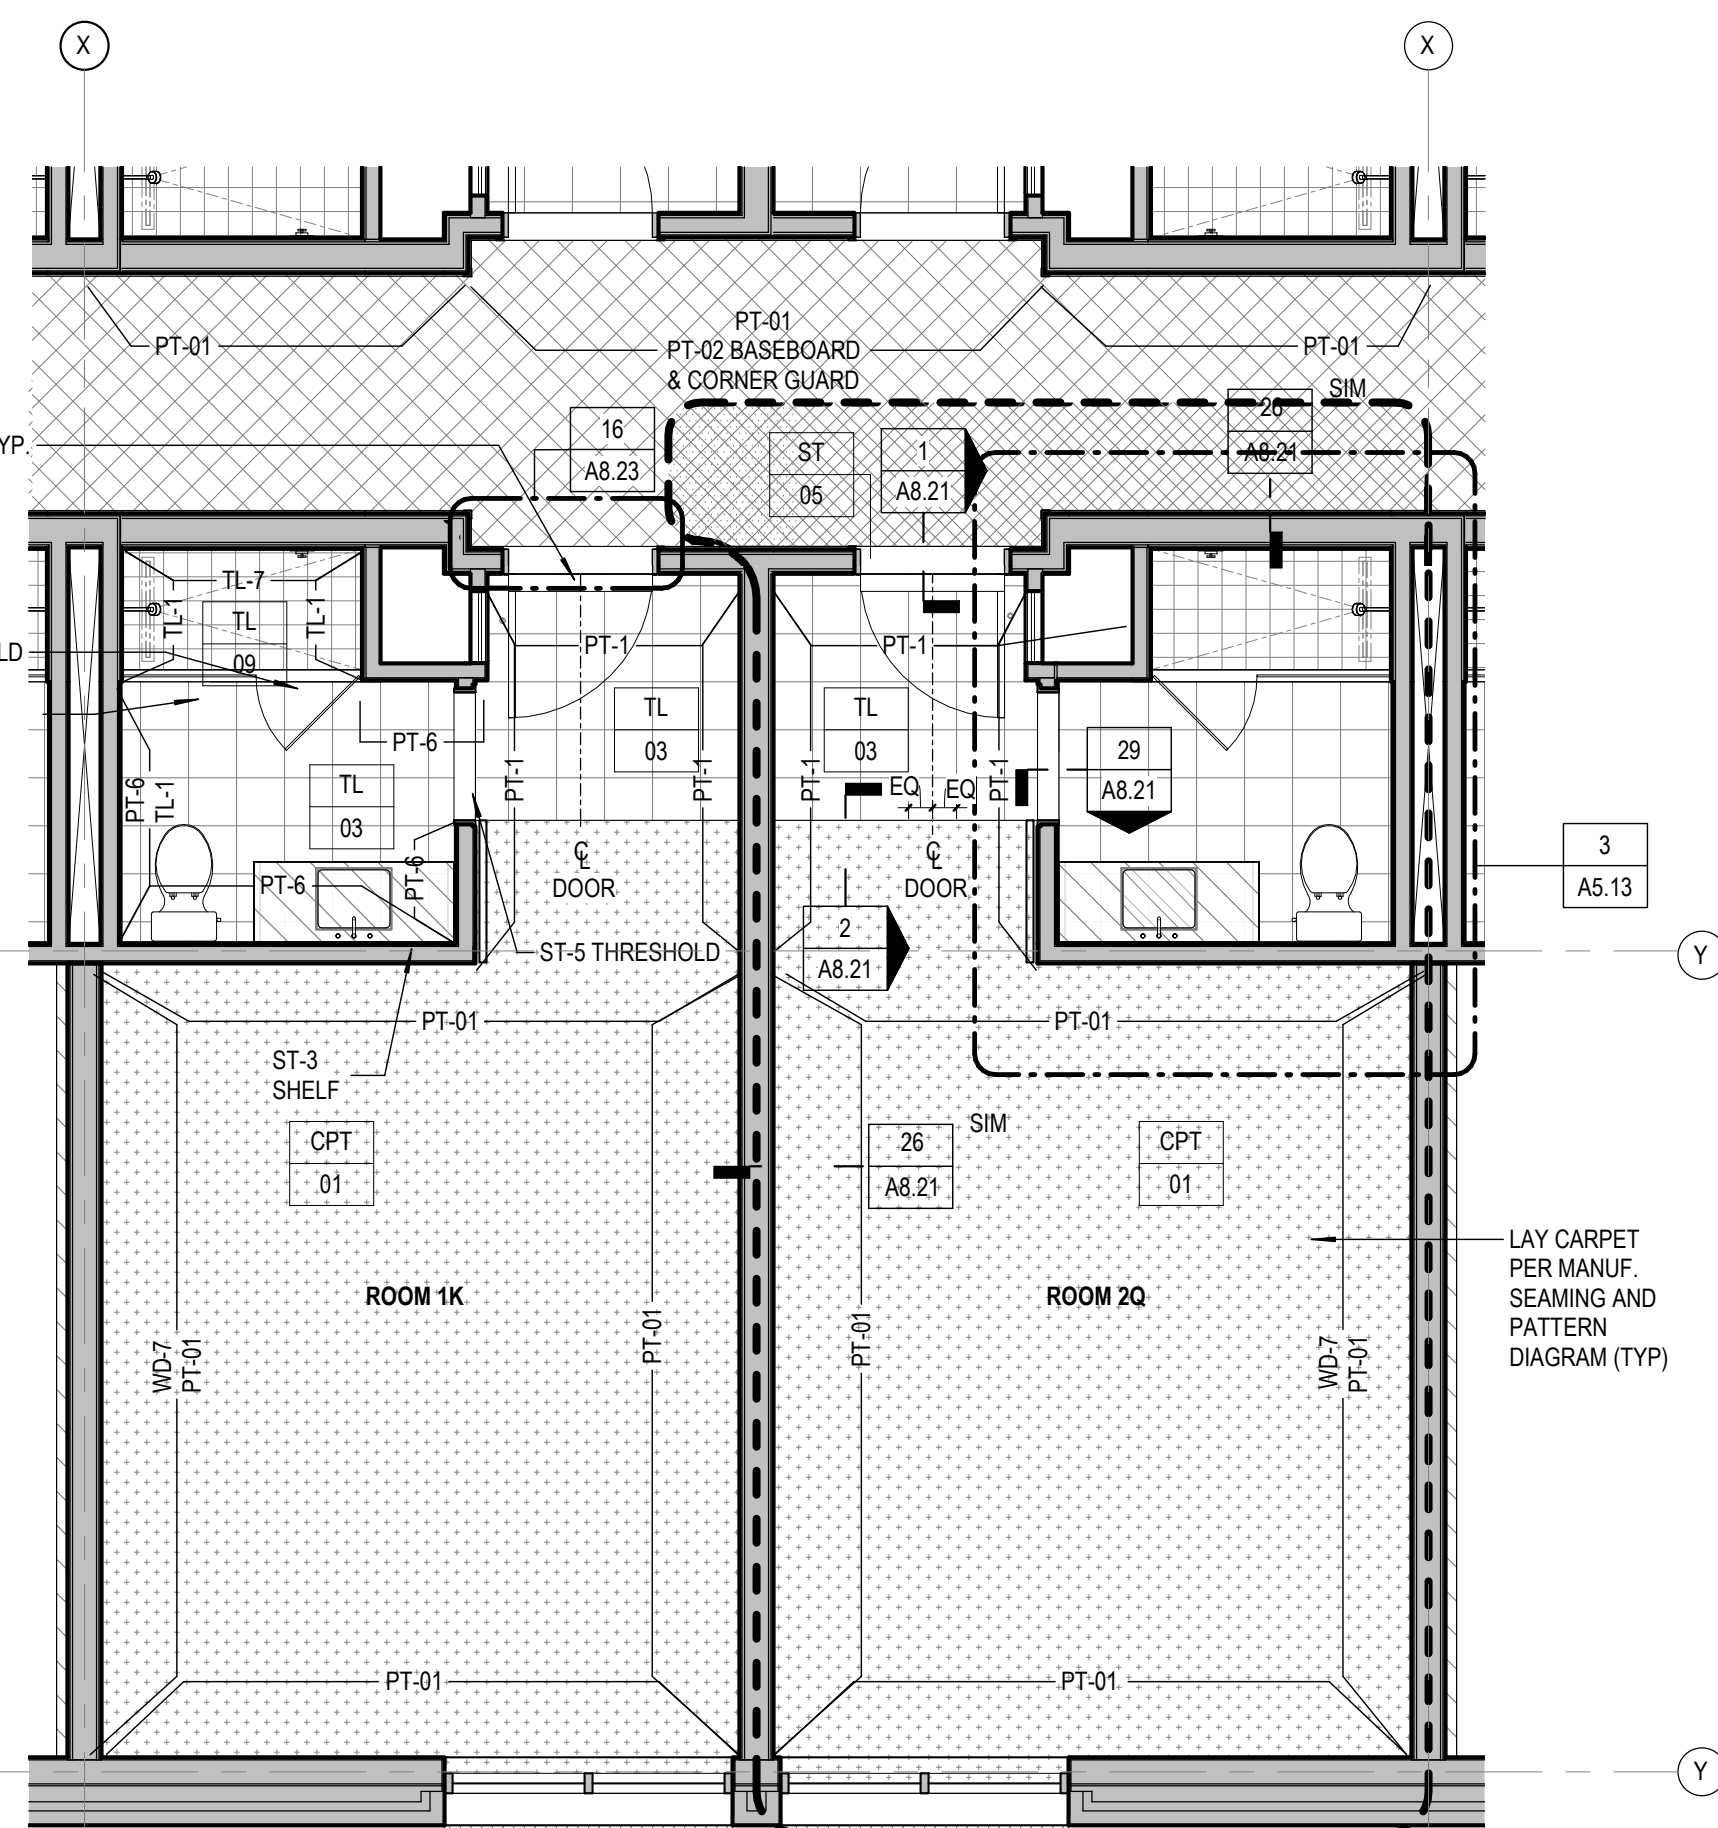


3 QUEEN & KING - FINISH PLAN
SCALE: 1/4" = 1'-0"

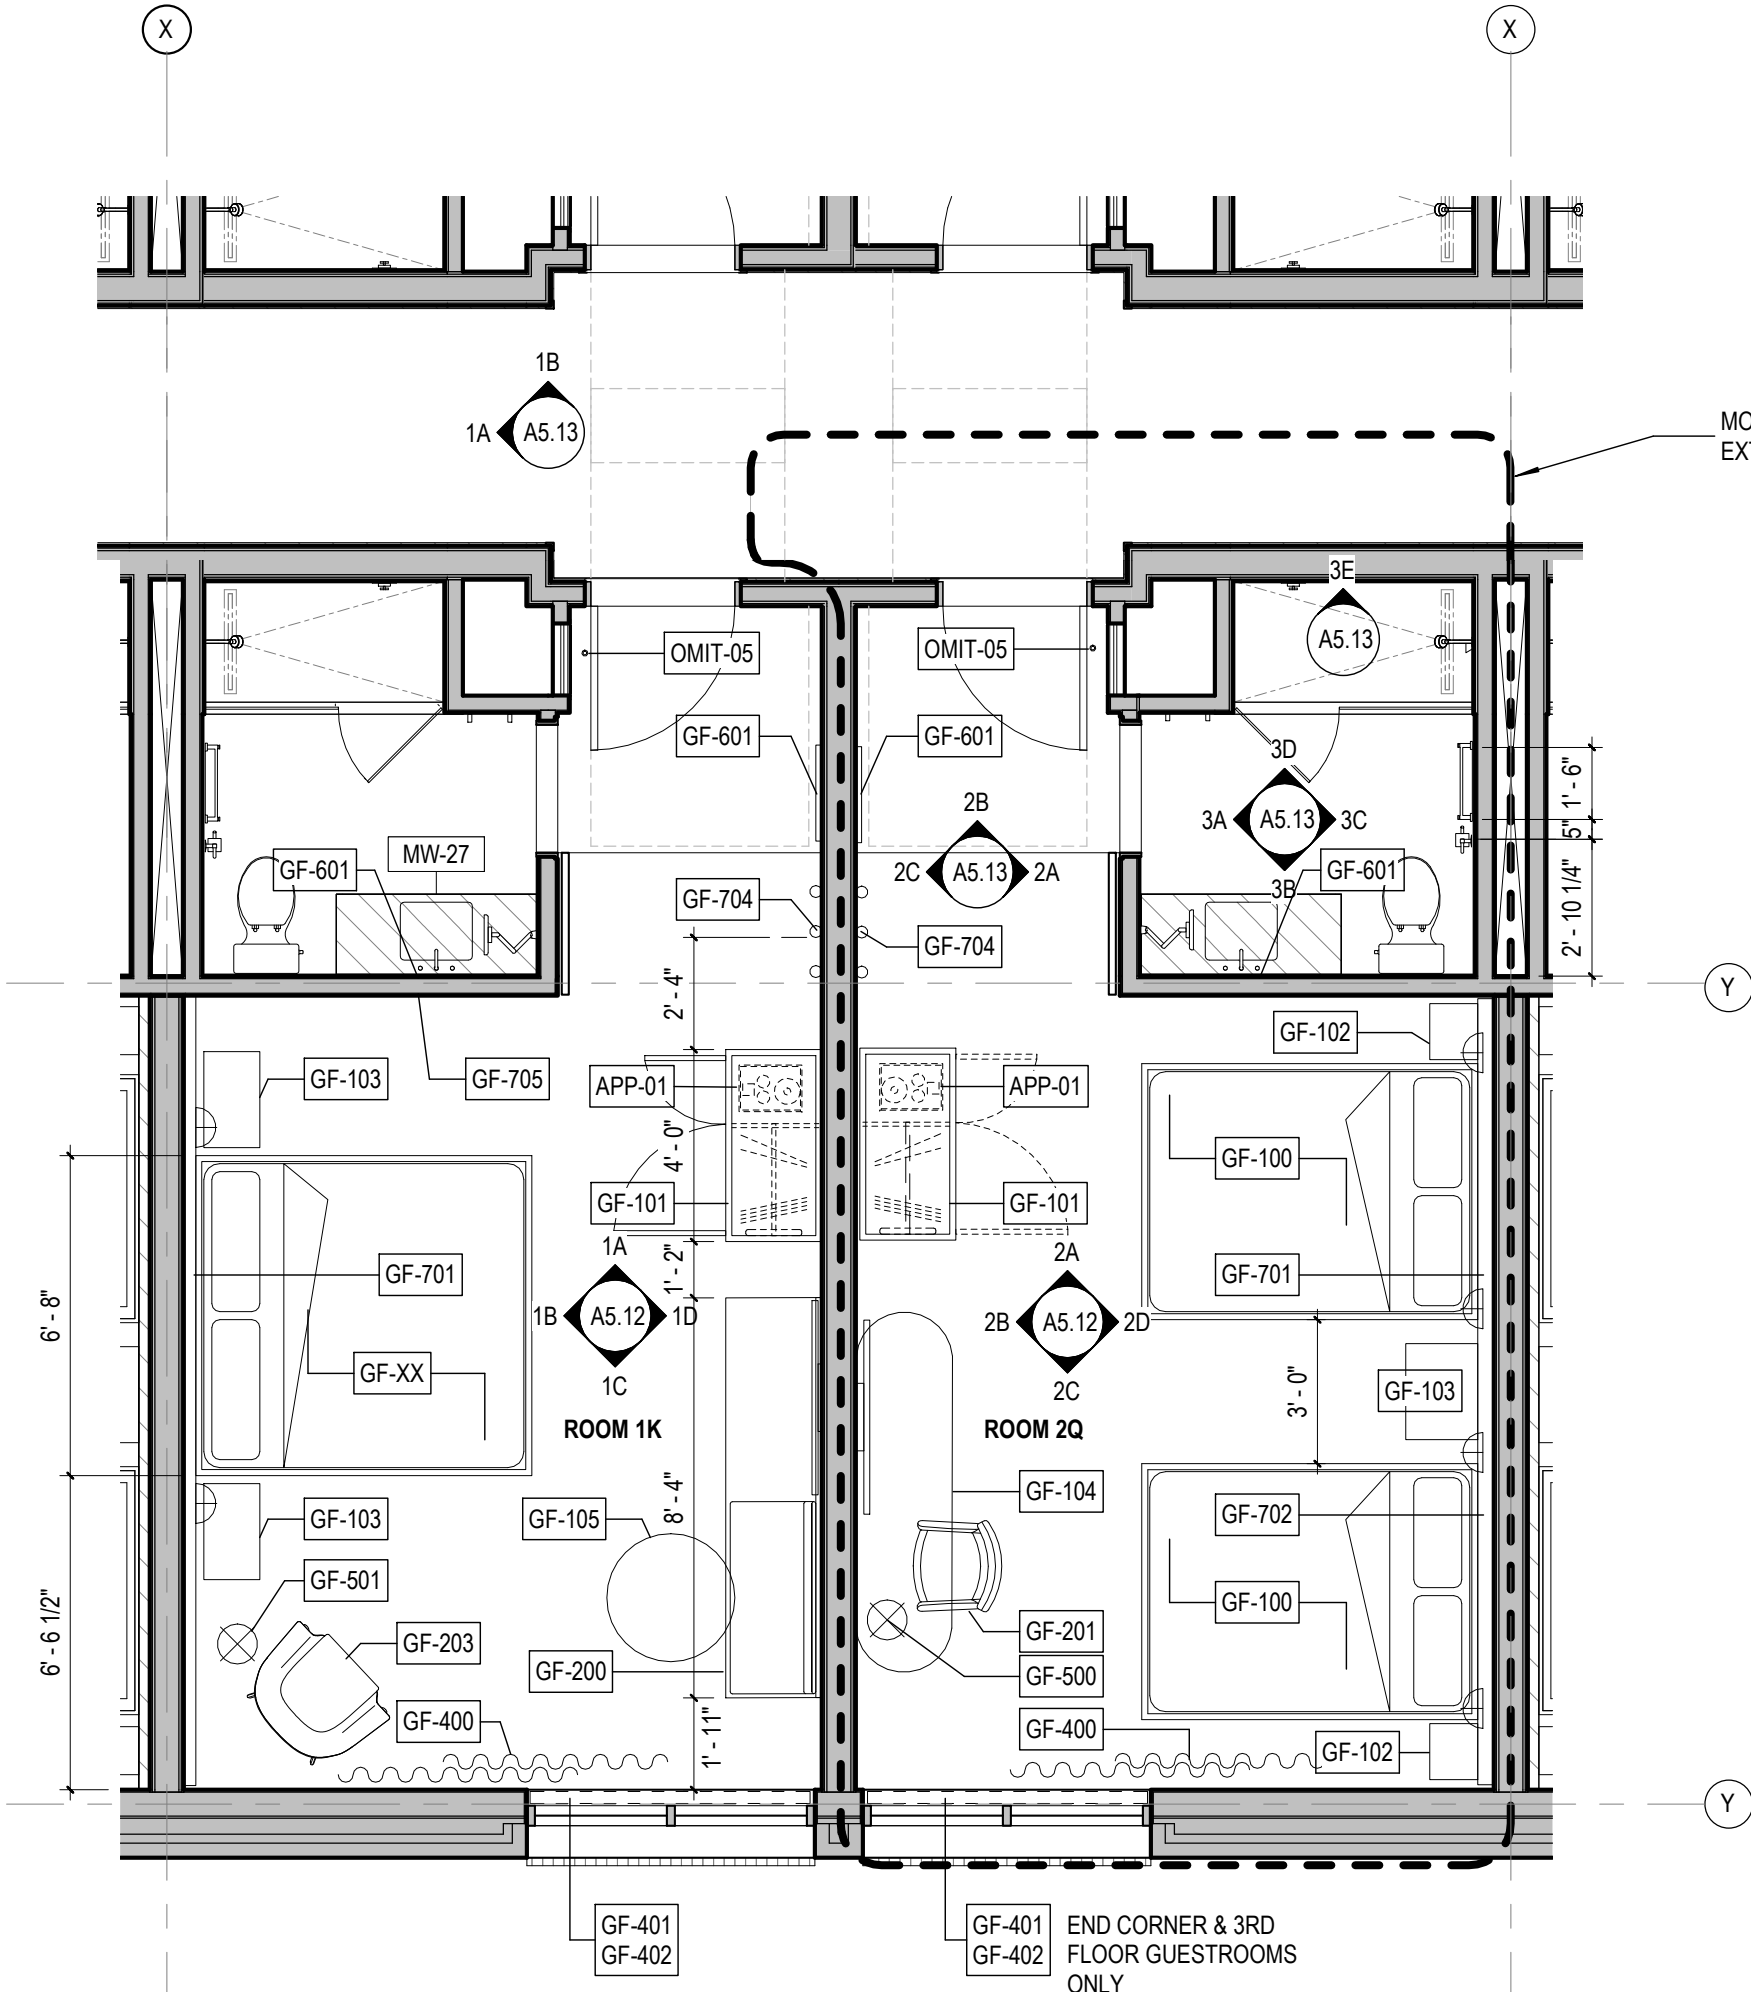


5 QUEEN & KING - FURN. PLAN
SCALE: 1/4" = 1'-0"

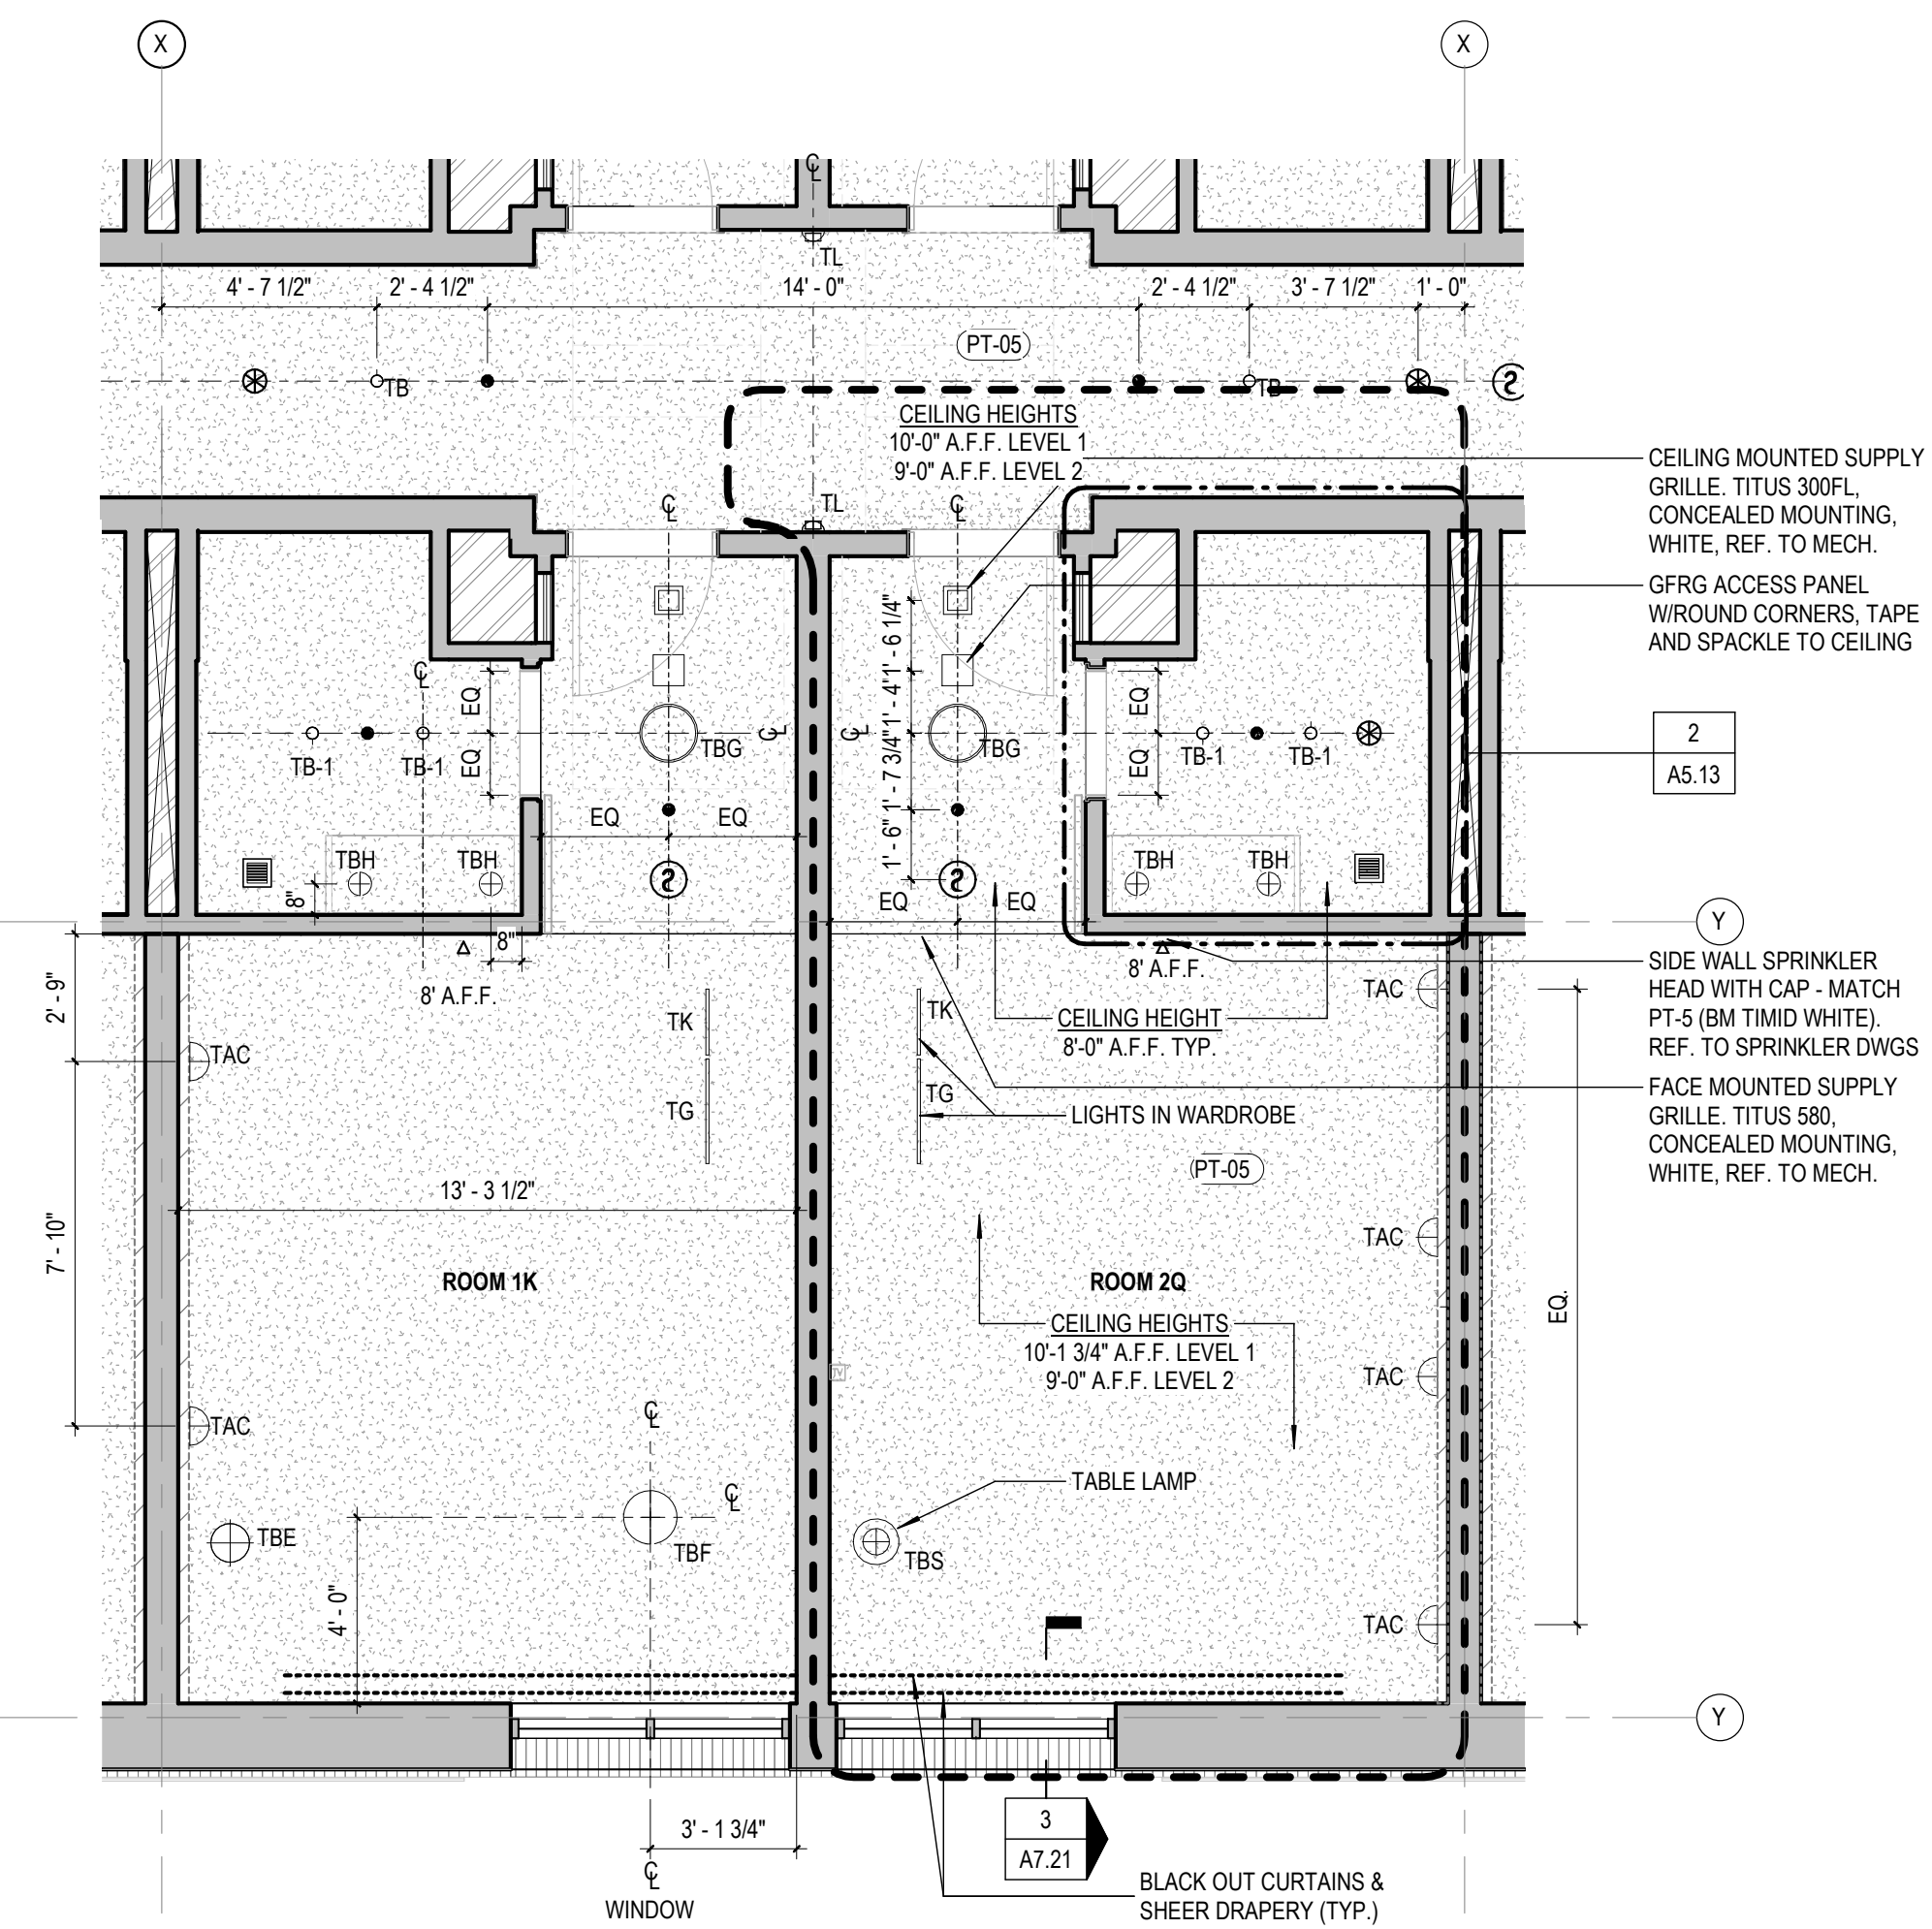

2 QUEEN & KING - RCP
SCALE: 1/4" = 1'-0"

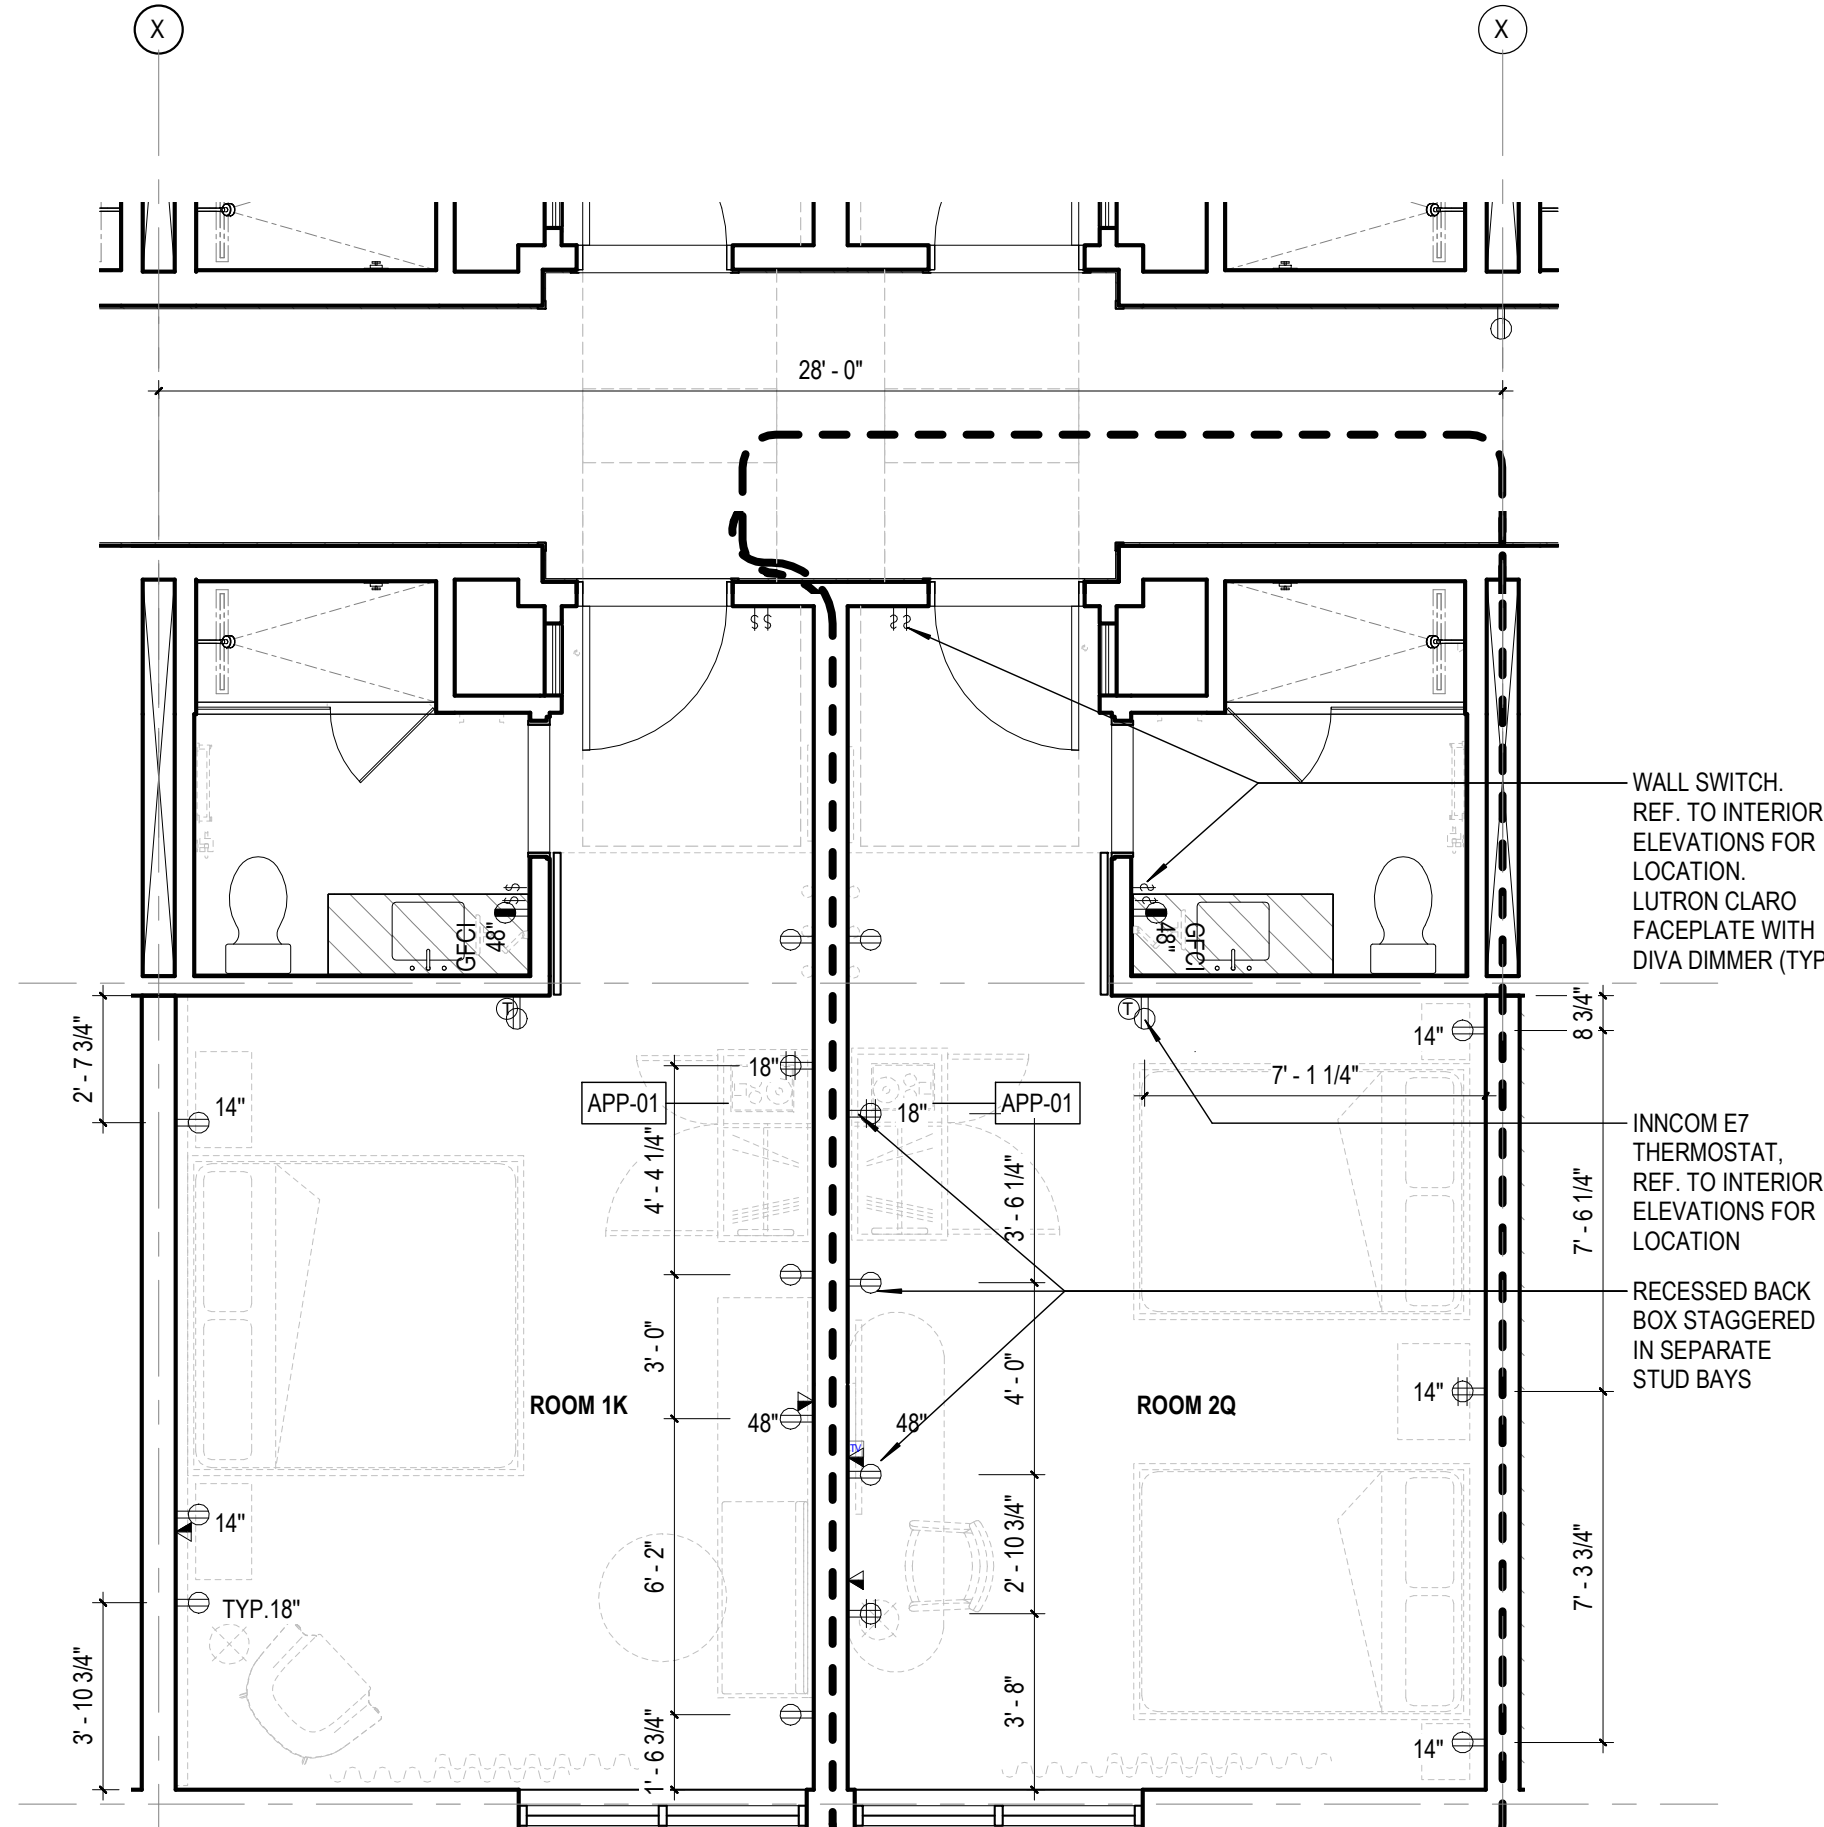

4 QUEEN & KING - PWR/COMM PLAN
SCALE: 1/4" = 1'-0"

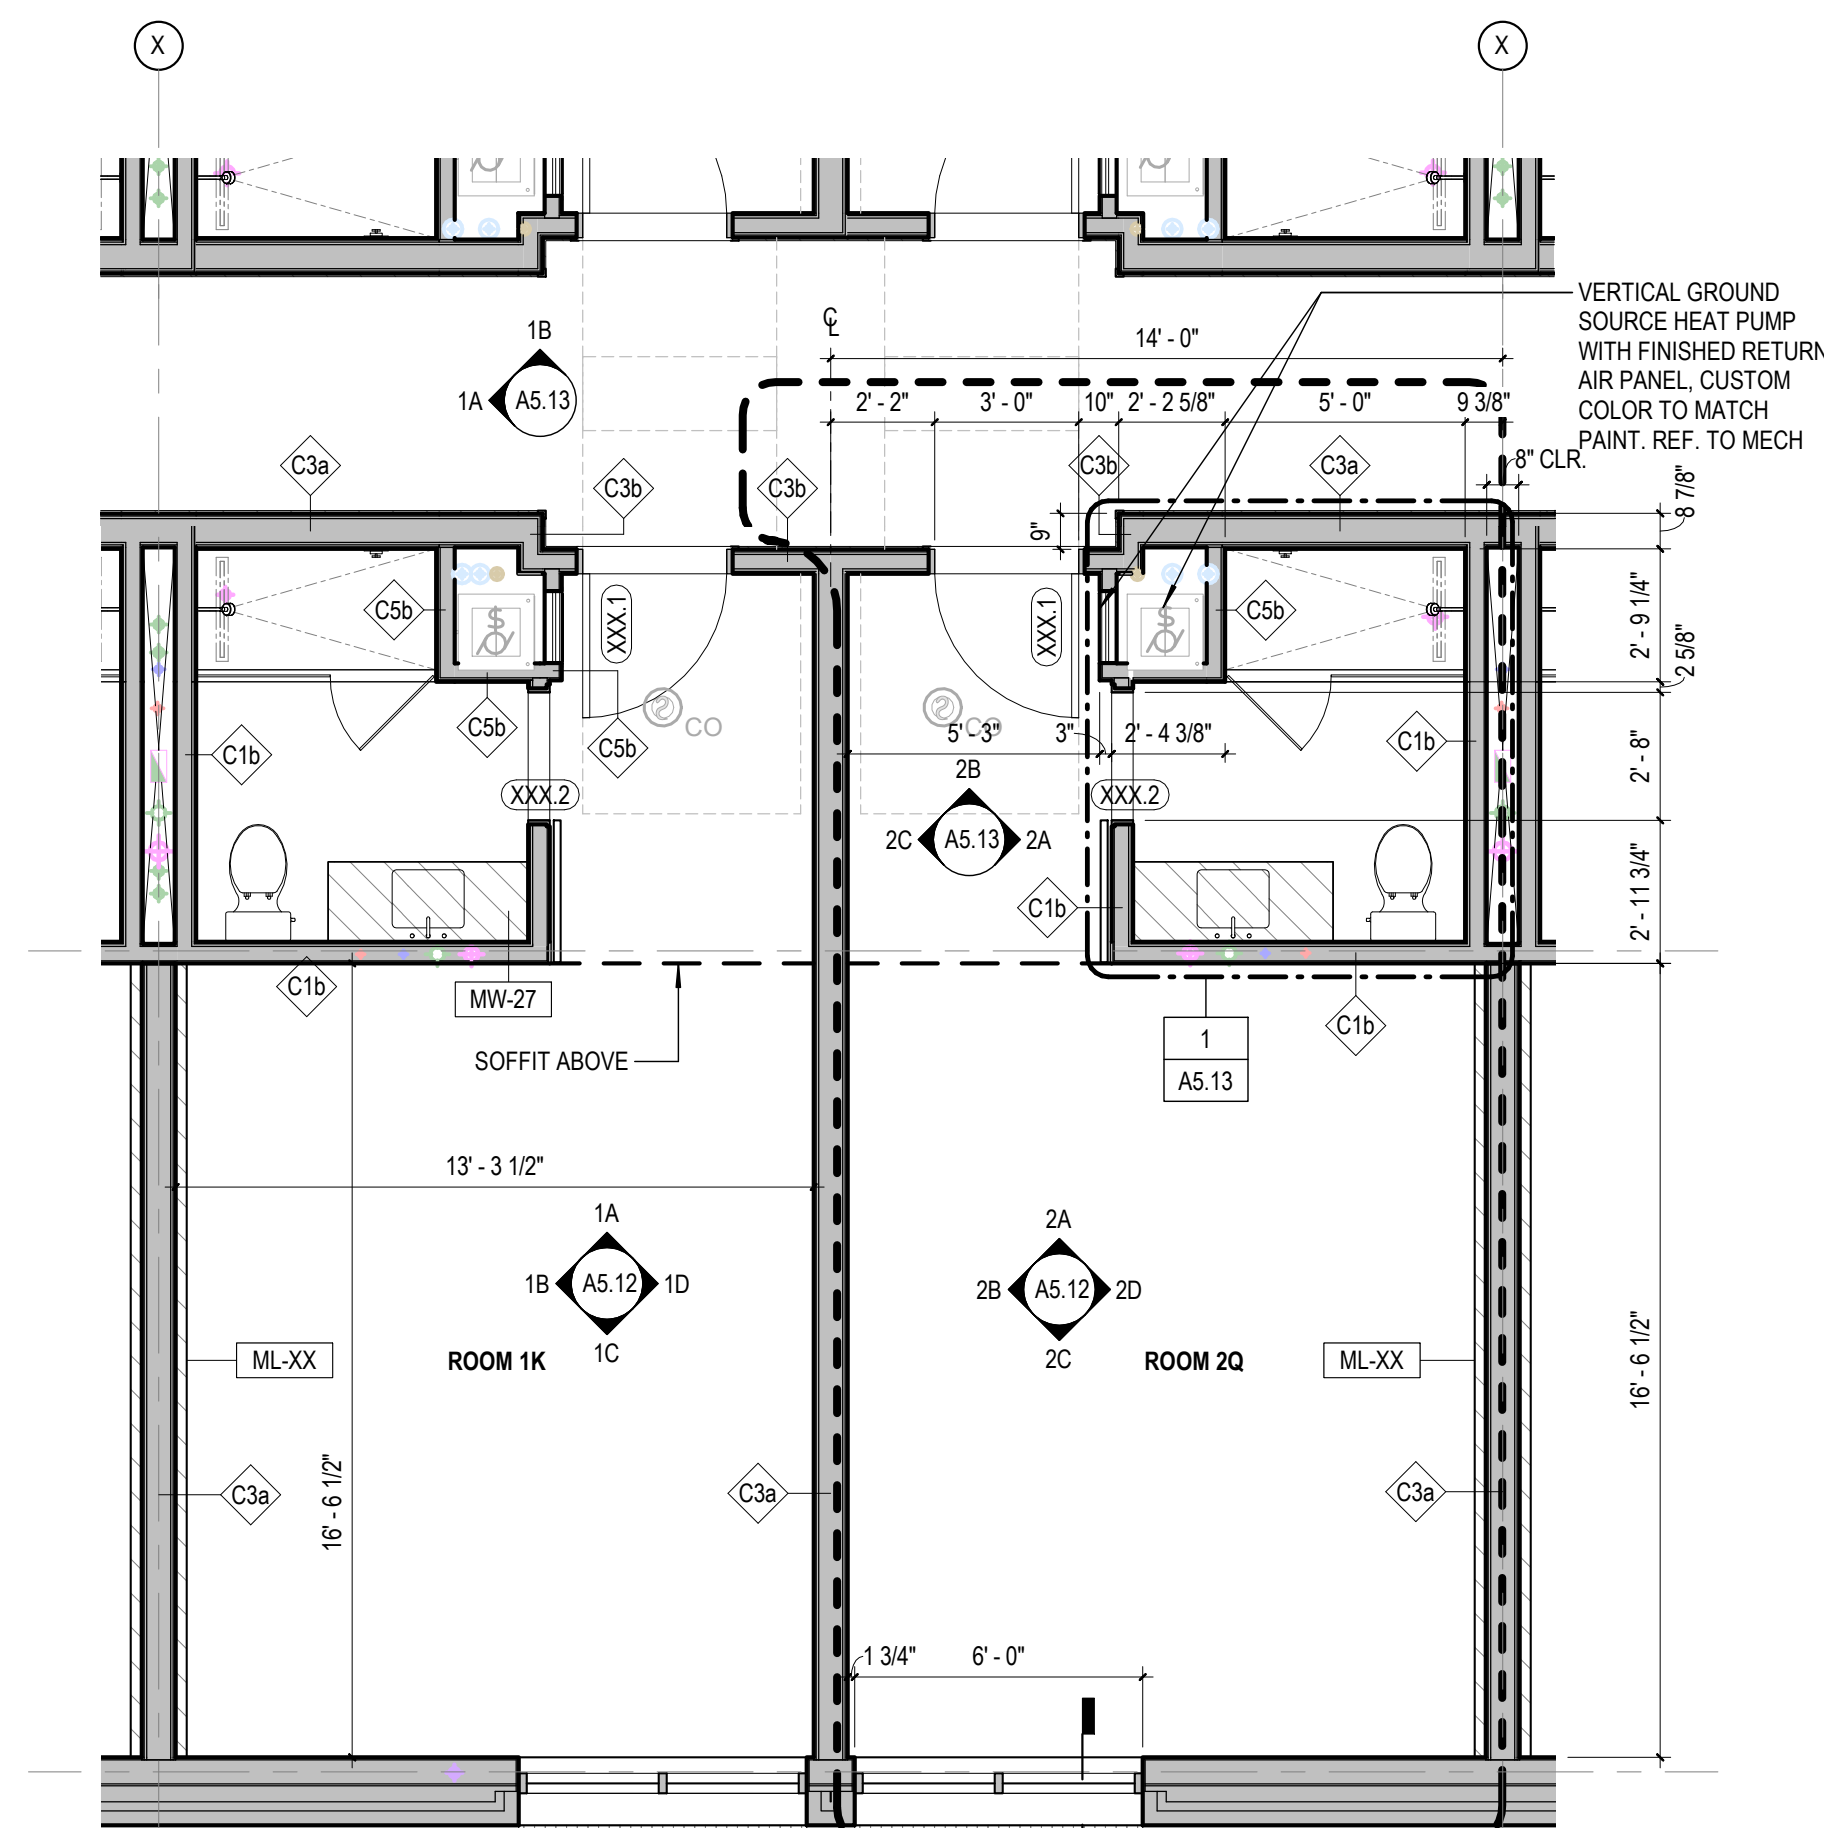

1 QUEEN & KING ROOM - PLAN
SCALE: 1/4" = 1'-0"

SHEET NOTES

1. DIMENSIONS AND NOTES ARE TYP. FOR BOTH ROOMS U.O.N.
2. REF TO RCP AND LIGHTING LEGEND ON SHEET A2.21 FOR ACCESSORIES
3. REF TO FINISH LEGEND OF SHEET A2.41 FOR FINISHES
4. REF TO PWR / COMM LEGEND OF SHEET A2.51 FOR PWR / COMM ACCESSORIES
5. SEE A6.51 FOR WALL TYPES
6. ALL OUTLETS ARE AT 18" AFF FROM THE FLOOR U.O.N. REFER TO TYPICAL DEVICE MOUNTING HEIGHTS, 6-7/A8.23.
7. ROUGH IN REVIEW SHALL BE CONDUCTED FOR ALL UNIQUE ROOM TYPES DURING WHICH ALL DEVICE LOCATIONS WILL BE CONFIRMED.

LIGHTING LEGEND

- TA - WALLWASH
- TB - RECESSED DOWNLIGHT
- TC - RECESSED DOWNLIGHT
- TF - RECESSED DOWNLIGHT
- TG - UNDER CABINET LIGHTING SNUG
- TG-1 - UNDER CABINET LIGHTING
- TG-2 - LOUNGE SHELF LIGHTING
- TK - SUITE CLOSET LIGHTING
- TL - WALL MOUNT SCONCE
- TM - COVE UPLIGHT
- TN - RECESSED MICRO DOWNLIGHT
- TU - DECORATIVE SURFACE MOUNT
- TW - BAR DECORATIVE PENDANT
- TX - STAR SURFACE MOUNT PENDANT
- TY - PERIMETER RECESSED LINEAR
- TZ - RECESSED LED
- TAT - ADJUSTABLE TRACK DOWNLIGHT
- TAP - RECESSED PERIMETER LINEAR
- TAC - SCONCE (BED)
- TAD - DECORATIVE PENDANT (ENTRY)
- TAF - PERIMETER RECESSED LINEAR
- TAH - LOBBY FLOOR LAMP
- TAM - DECORATIVE PENDANT
- TAO - DECORATIVE SCONCE
- TAR - RECESSED MICRO DOWNLIGHT
- TAV - SURFACE MOUNTED LINEAR
- TAW - RECESSED LINEAR
- TAZ-1 - RECESSED LINEAR COUNTER
- TBA - SURFACE MOUNTED DOWNLIGHT
- TBB - RECESSED ADJUSTABLE DOWNLIGHT
- TBC - DECORATIVE SCONCE
- TBE - DECORATIVE FLOOR LAMP
- TBF - DECORATIVE PENDANT LIGHT
- TBG - SURF MOUNT DECORATIVE DOWNLIGHT
- TBH - DECORATIVE PENDANT
- TBJ - KITCHEN UNDER CABINET LIGHTING
- TBK - SURFACE MOUNTED LINEAR GRAZER
- TBL - MILLWORK MOUNTED LED STRIP
- TBN - DECORATIVE SCONCE
- TBP - DECORATIVE SCONCE
- TBS - DECORATIVE TABLE LAMP
- TXA - CANOPY ADJUSTABLE DOWNLIGHT
- TXC - BOLLARD
- TXD - TREE UPLIGHT
- TXE - DECORATIVE POLE
- TXH - HANDRAIL LIGHT


FLOOR FINISH LEGEND

NOTE: MATERIAL PATTERNS ARE NOT REPRESENTATIVE OF LAYOUT.


- CONCRETE (CONC-01)
- CONCRETE (CONC-02)
- ENGINEERED WOOD FLOORING (WD-03)
- SOLID WOOD FLOORING (WD-04)
- PORCELAIN FLOOR TILE (TL-03)
- QUARRY FLOOR TILE (TL-05)
- SLATE FLOOR TILE (TL-06)
- CARPET (CPT-01)
- CARPET (CPT-02)
- CARPET (CPT-04)
- RUBBER (RB-02)
- RUBBER (RB-04)
- RESILIENT FLOORING (BBT-01)
- RESILIENT ESD FLOORING (ESD-01)
- RECESSED SISAL MAT (SISAL-01)
- GRAVEL
- MILLWORK OVER FINISH FLOOR

03/20/2019 100% SCHEMATIC DESIGN
07/20/2019 75% DESIGN DEVELOPMENT
09/20/2019 100% DESIGN DEVELOPMENT
12/10/2019 50% CONSTRUCTION DOCUMENTS
02/10/2020 75% CONSTRUCTION DOCUMENTS
05/01/2020 ISSUED FOR CONSTRUCTION
07/01/2020 GMP SET
10/10/2020 FINAL GMP SET
08/01/2021 BID SET


Frederick Fisher & Partners reserves its common law copyright and other property rights in these plans. These plans and drawings are not to be reproduced in any form or manner whatsoever without first obtaining the express written permission and consent of Frederick Fisher & Partners, Architects, nor are they to be assigned to any third party without obtaining said written permission and consent.

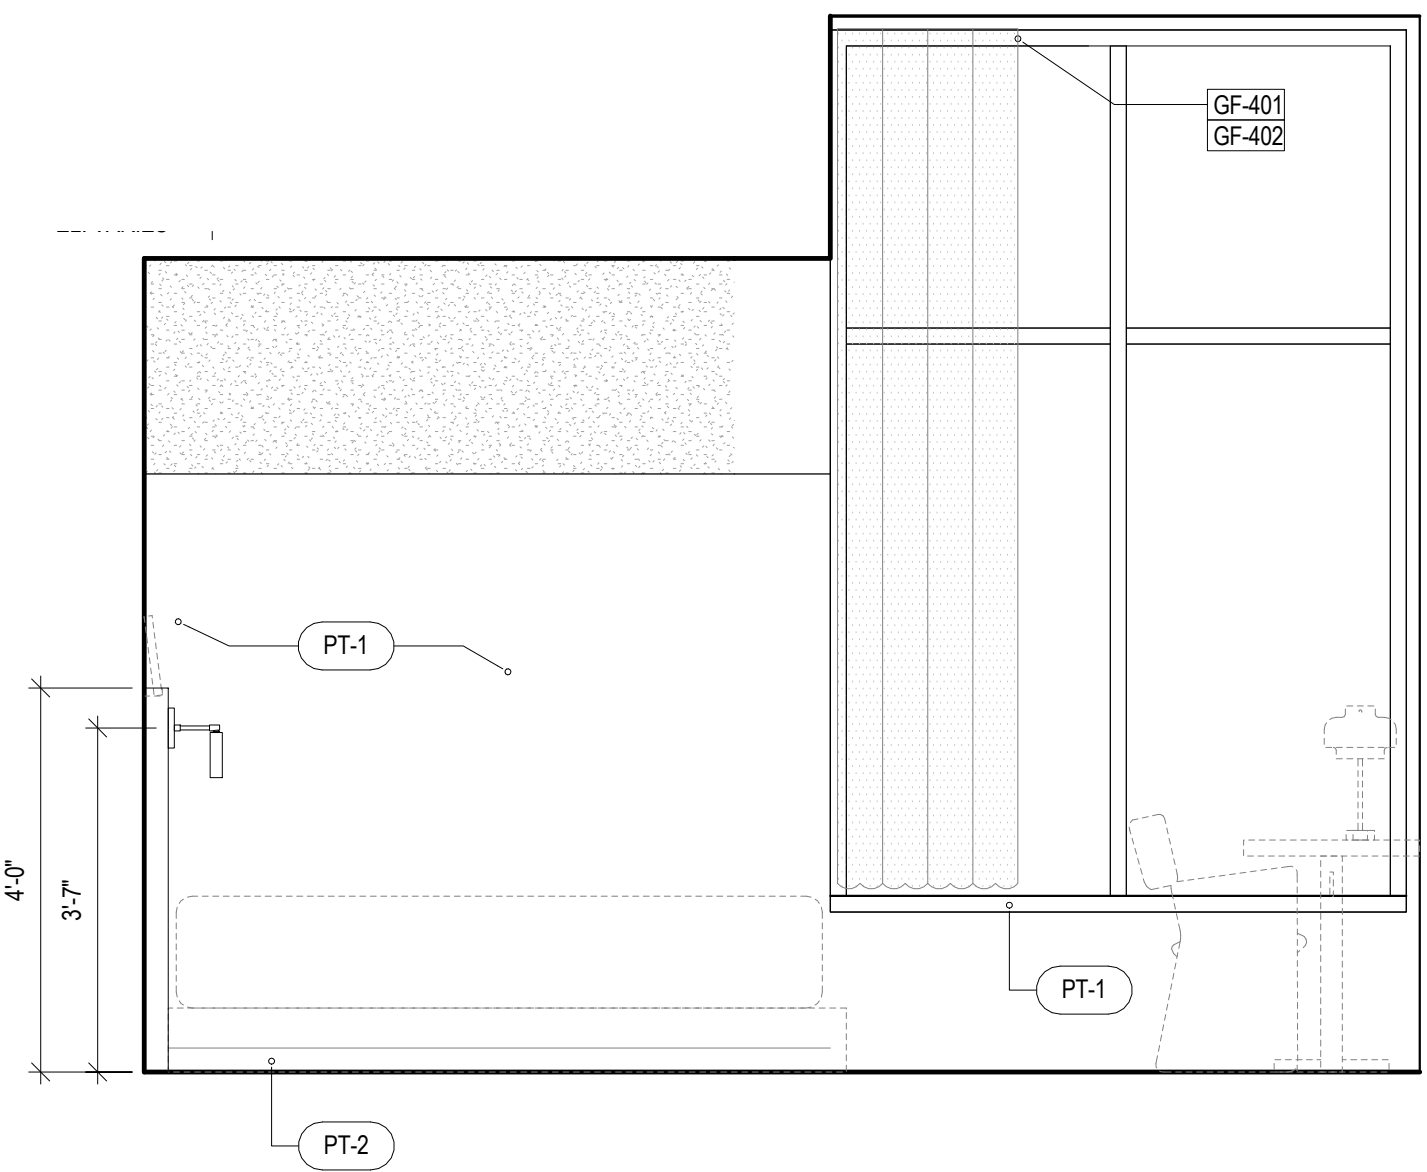


2E QUEEN GR - SOUTH ELEV - 3RD FLOOR
SCALE: 1/2" = 1'-0"

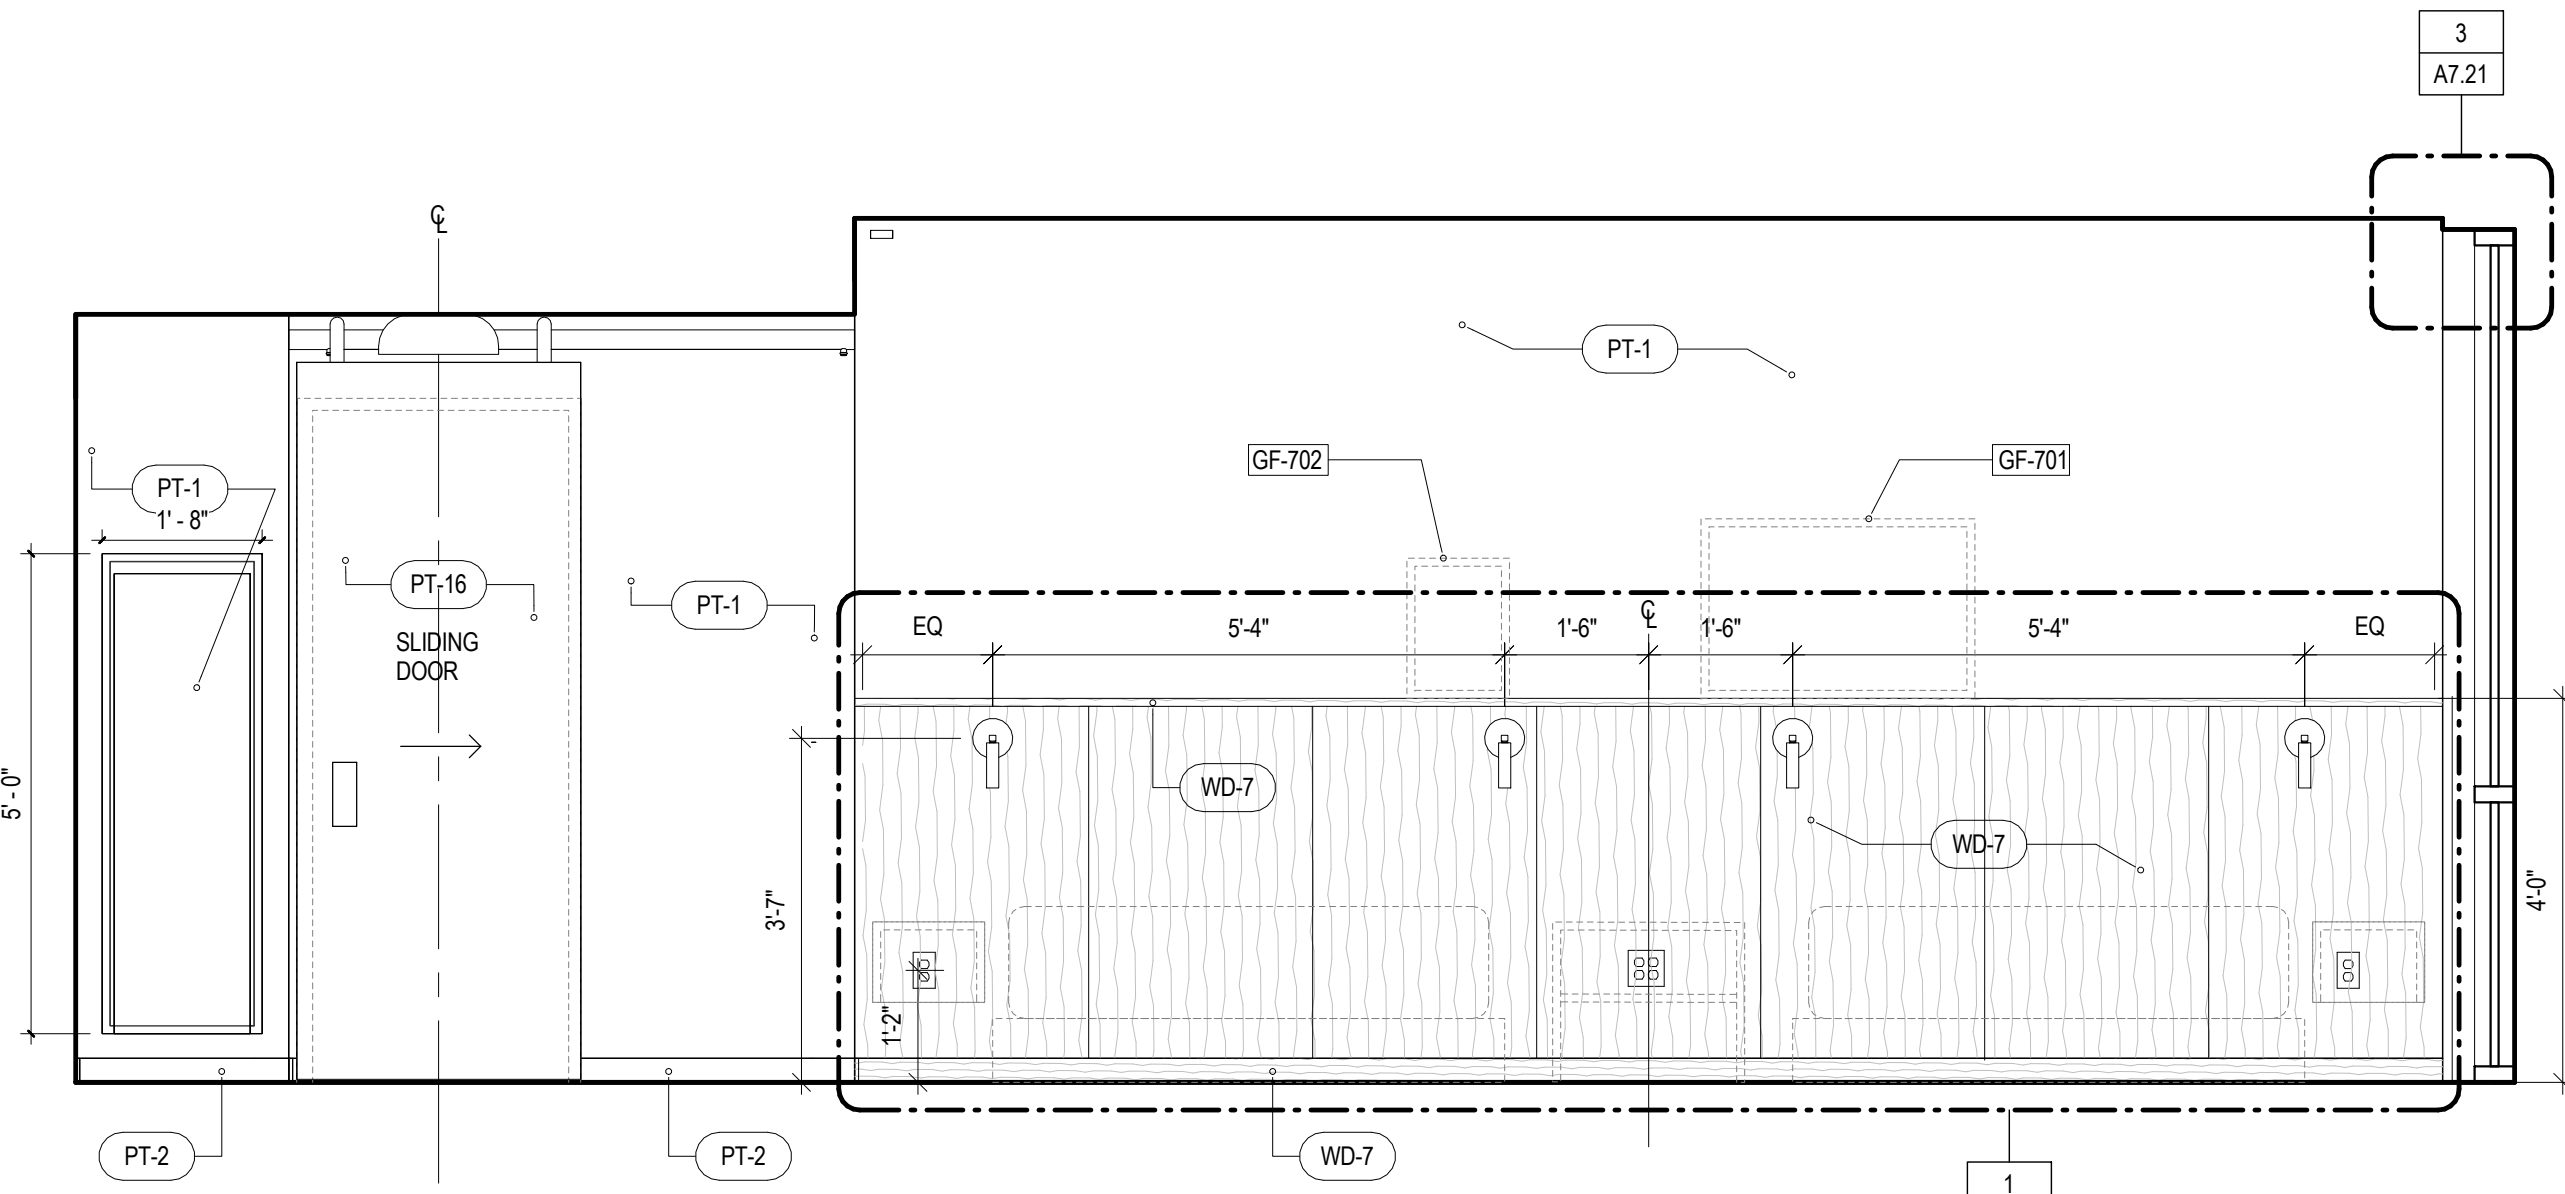


2D QUEEN GR - EAST ELEV
SCALE: 1/2" = 1'-0"

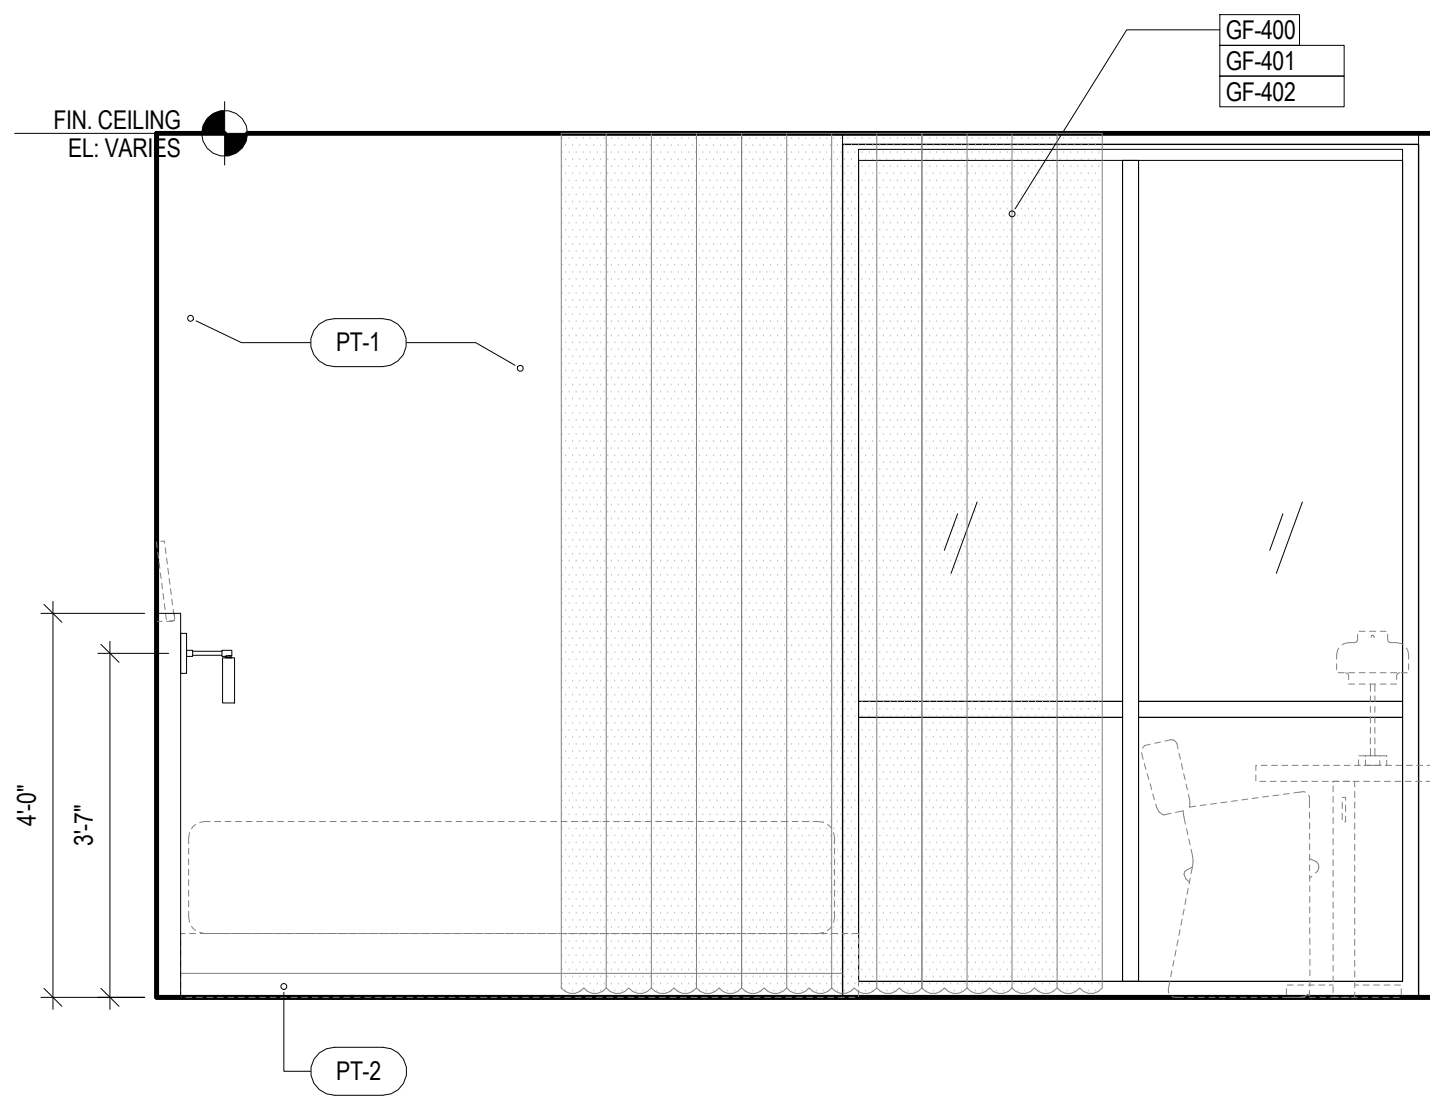


2C QUEEN GR - SOUTH ELEV
SCALE: 1/2" = 1'-0"

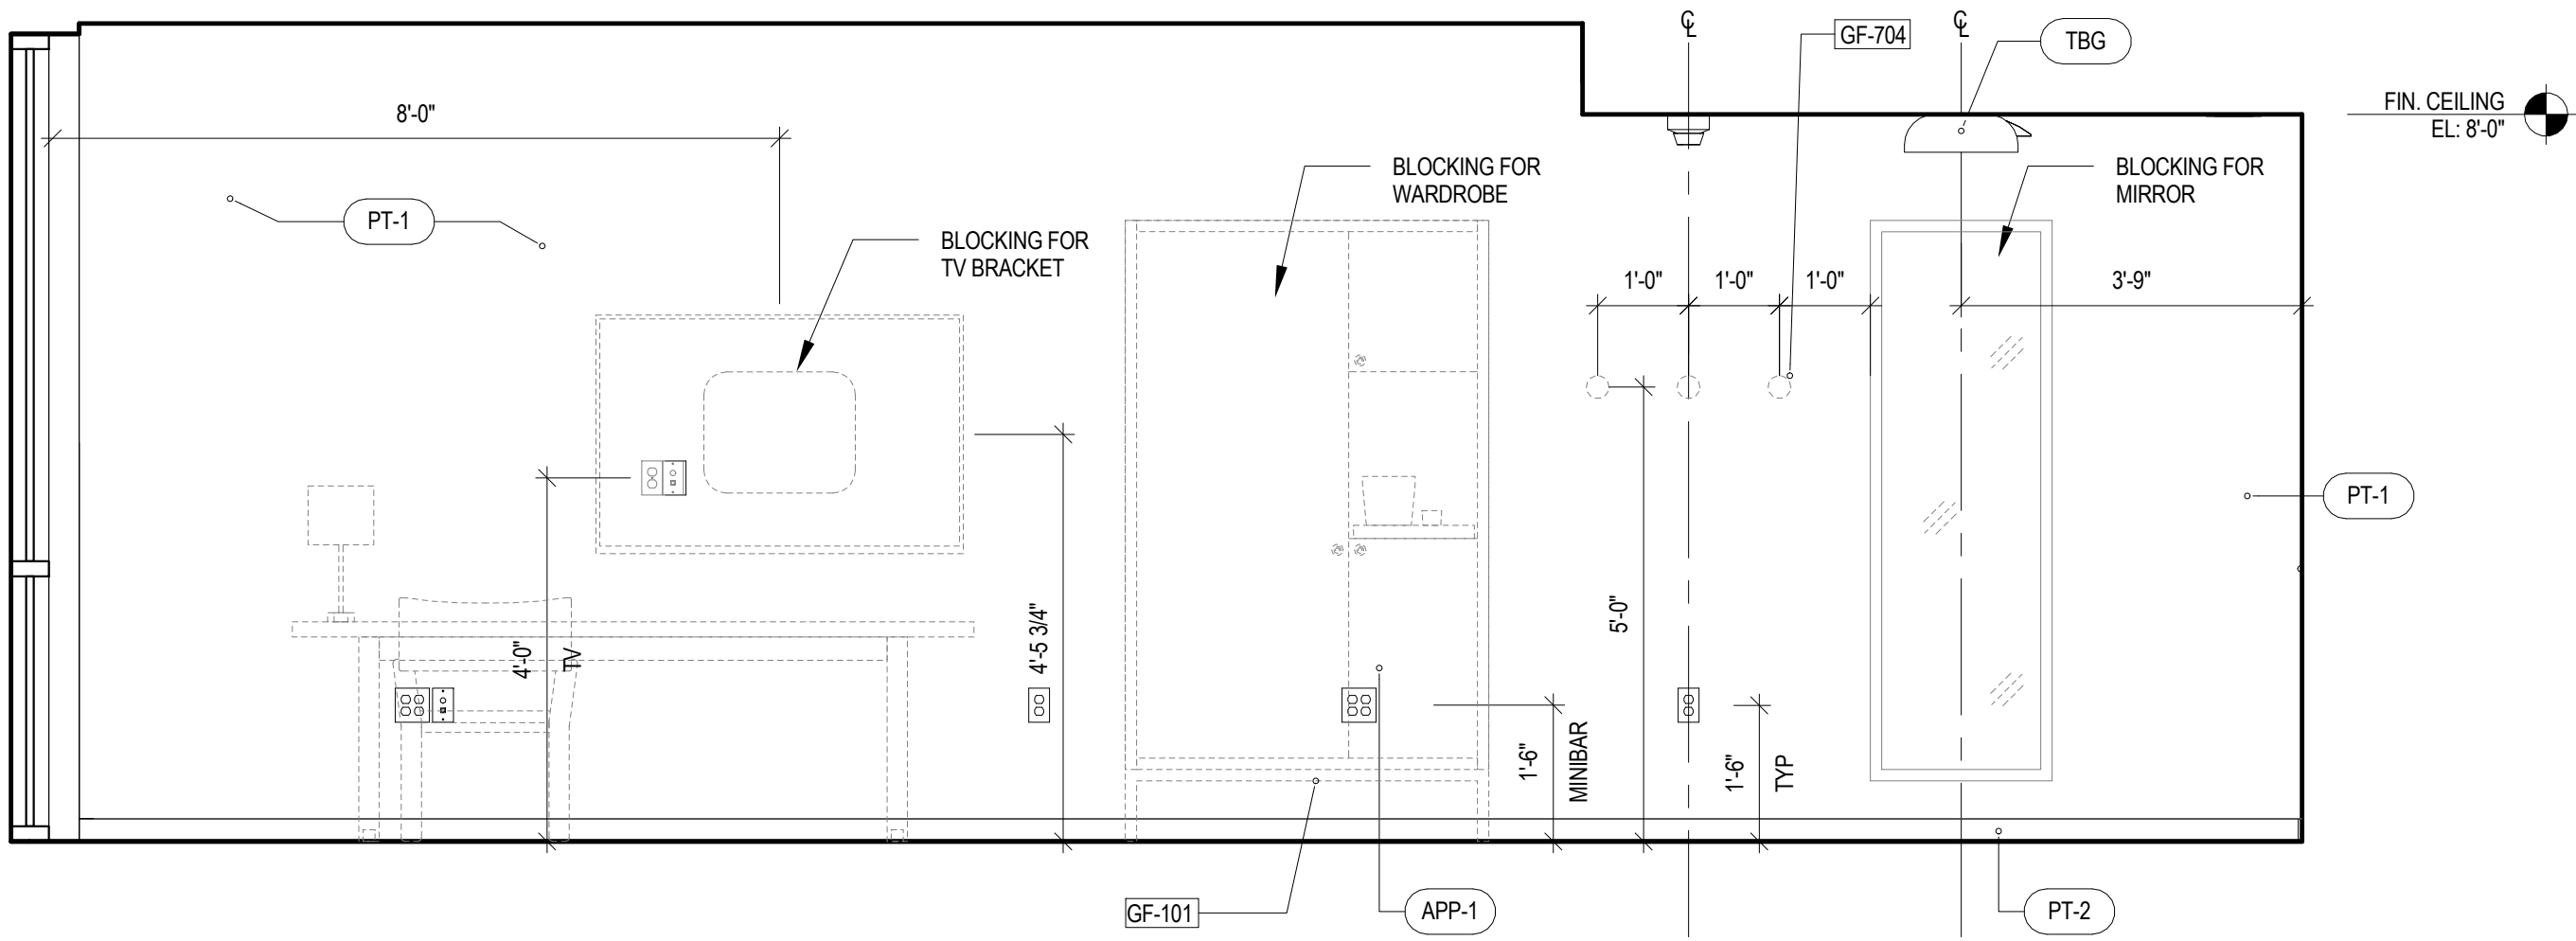


2B QUEEN GR - WEST ELEV
SCALE: 1/2" = 1'-0"

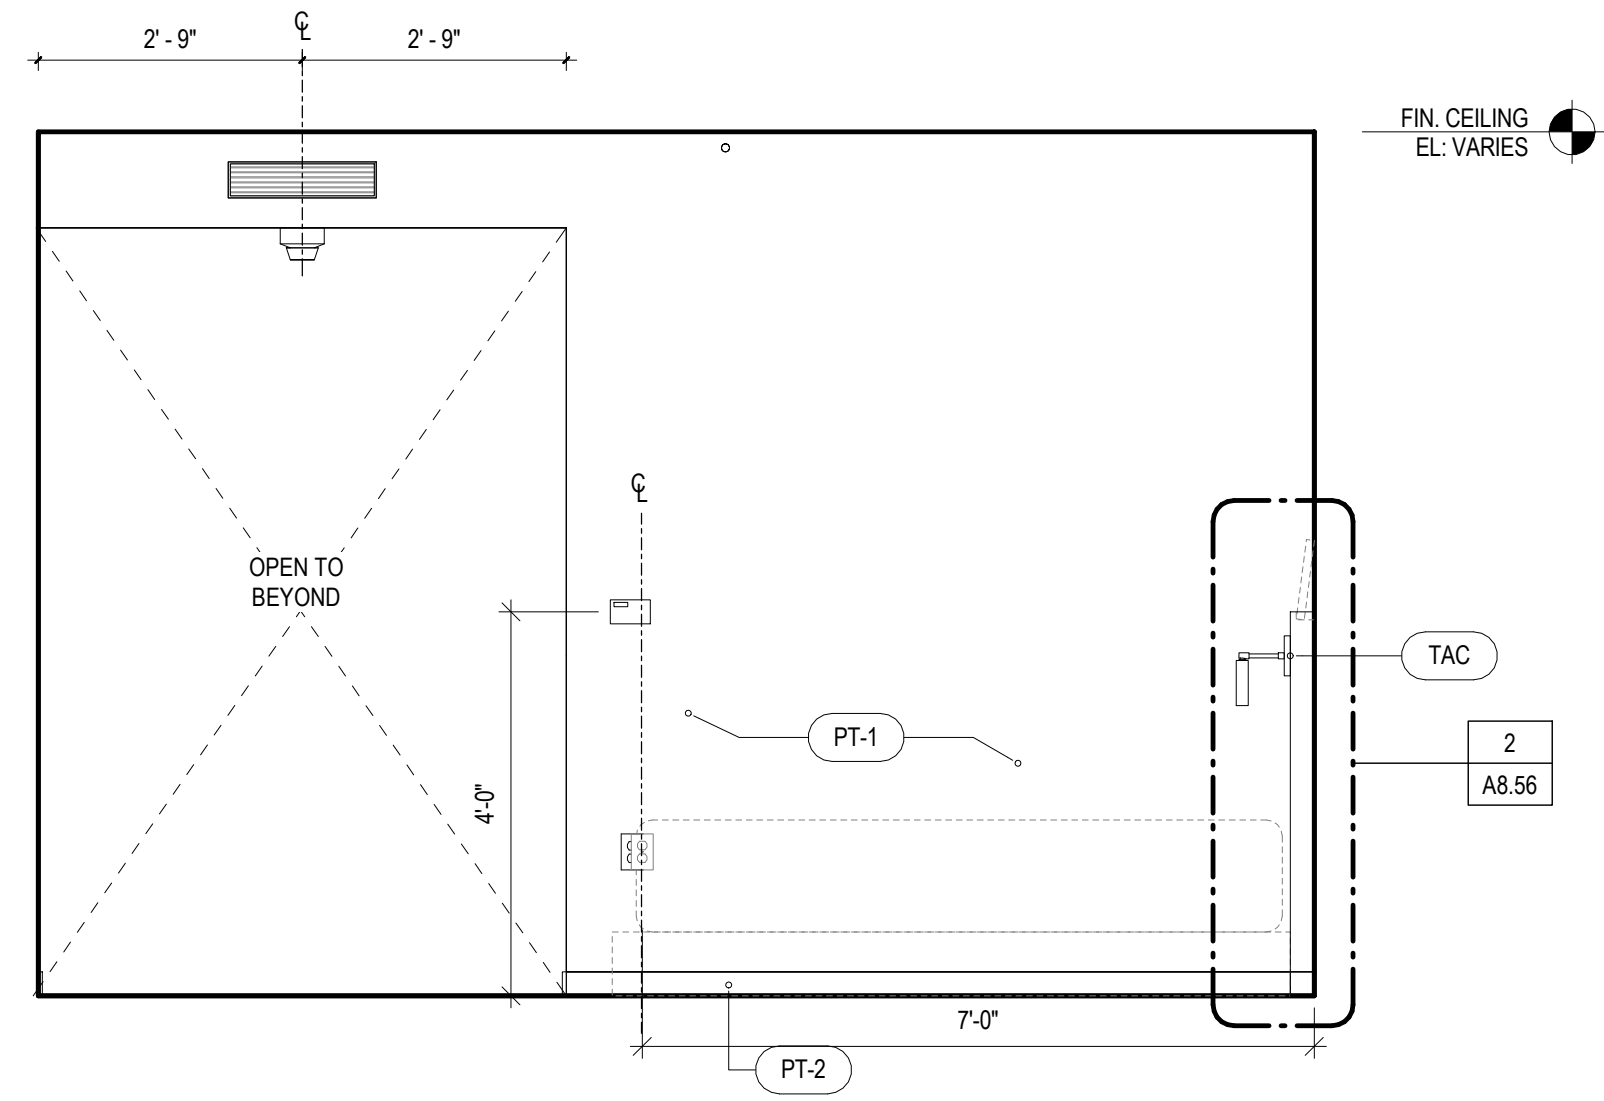


2A QUEEN GR - NORTH ELEV
SCALE: 1/2" = 1'-0"

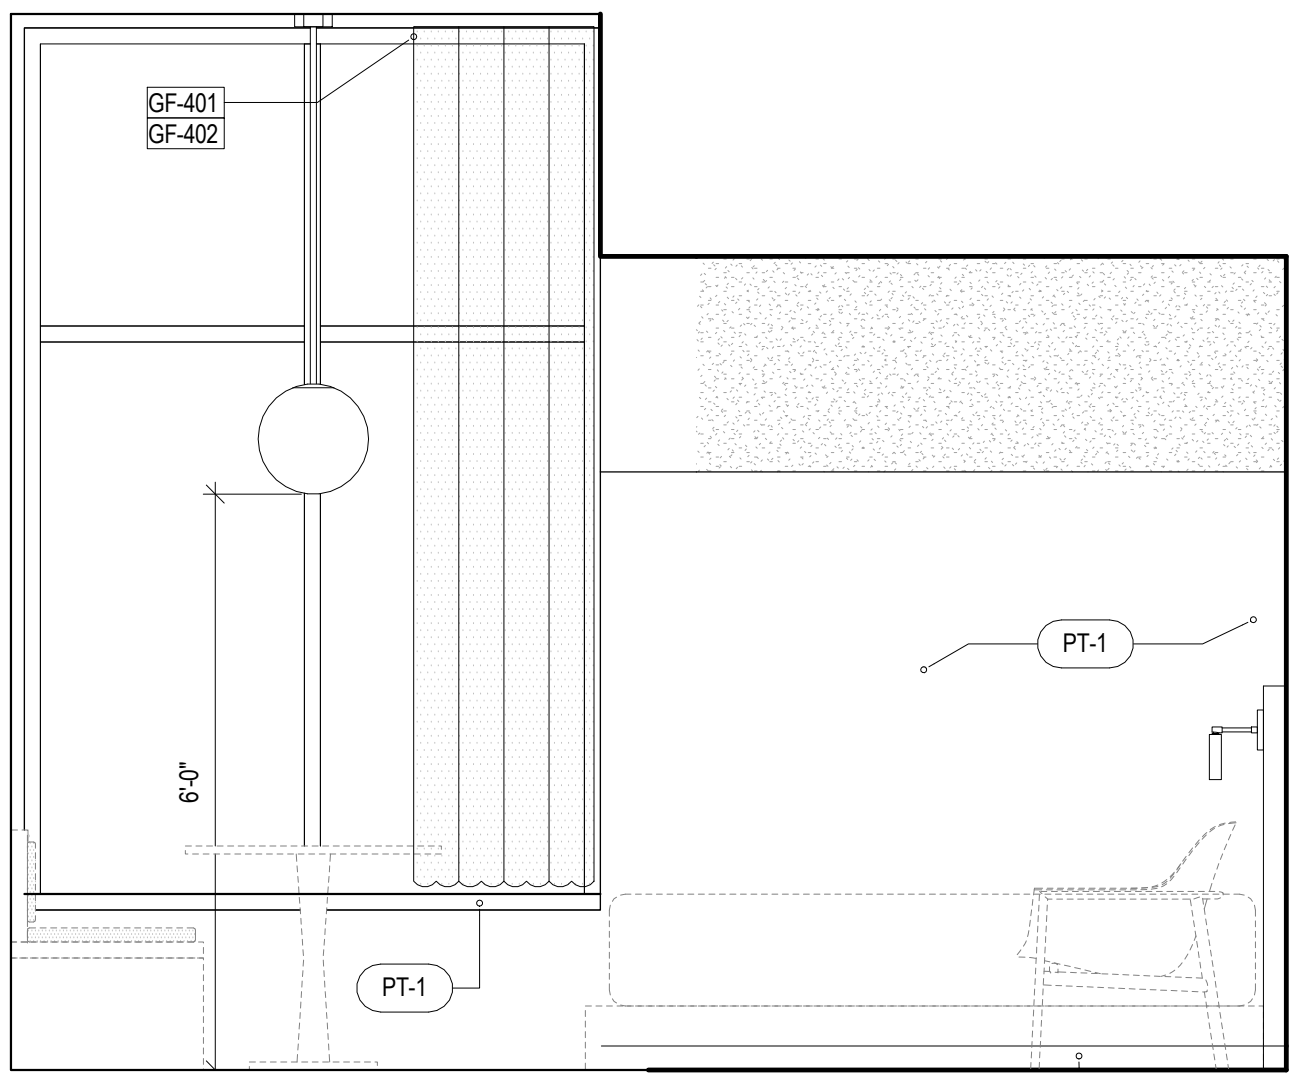


1E KING GR - SOUTH ELEV - 3RD FLOOR
SCALE: 1/2" = 1'-0"

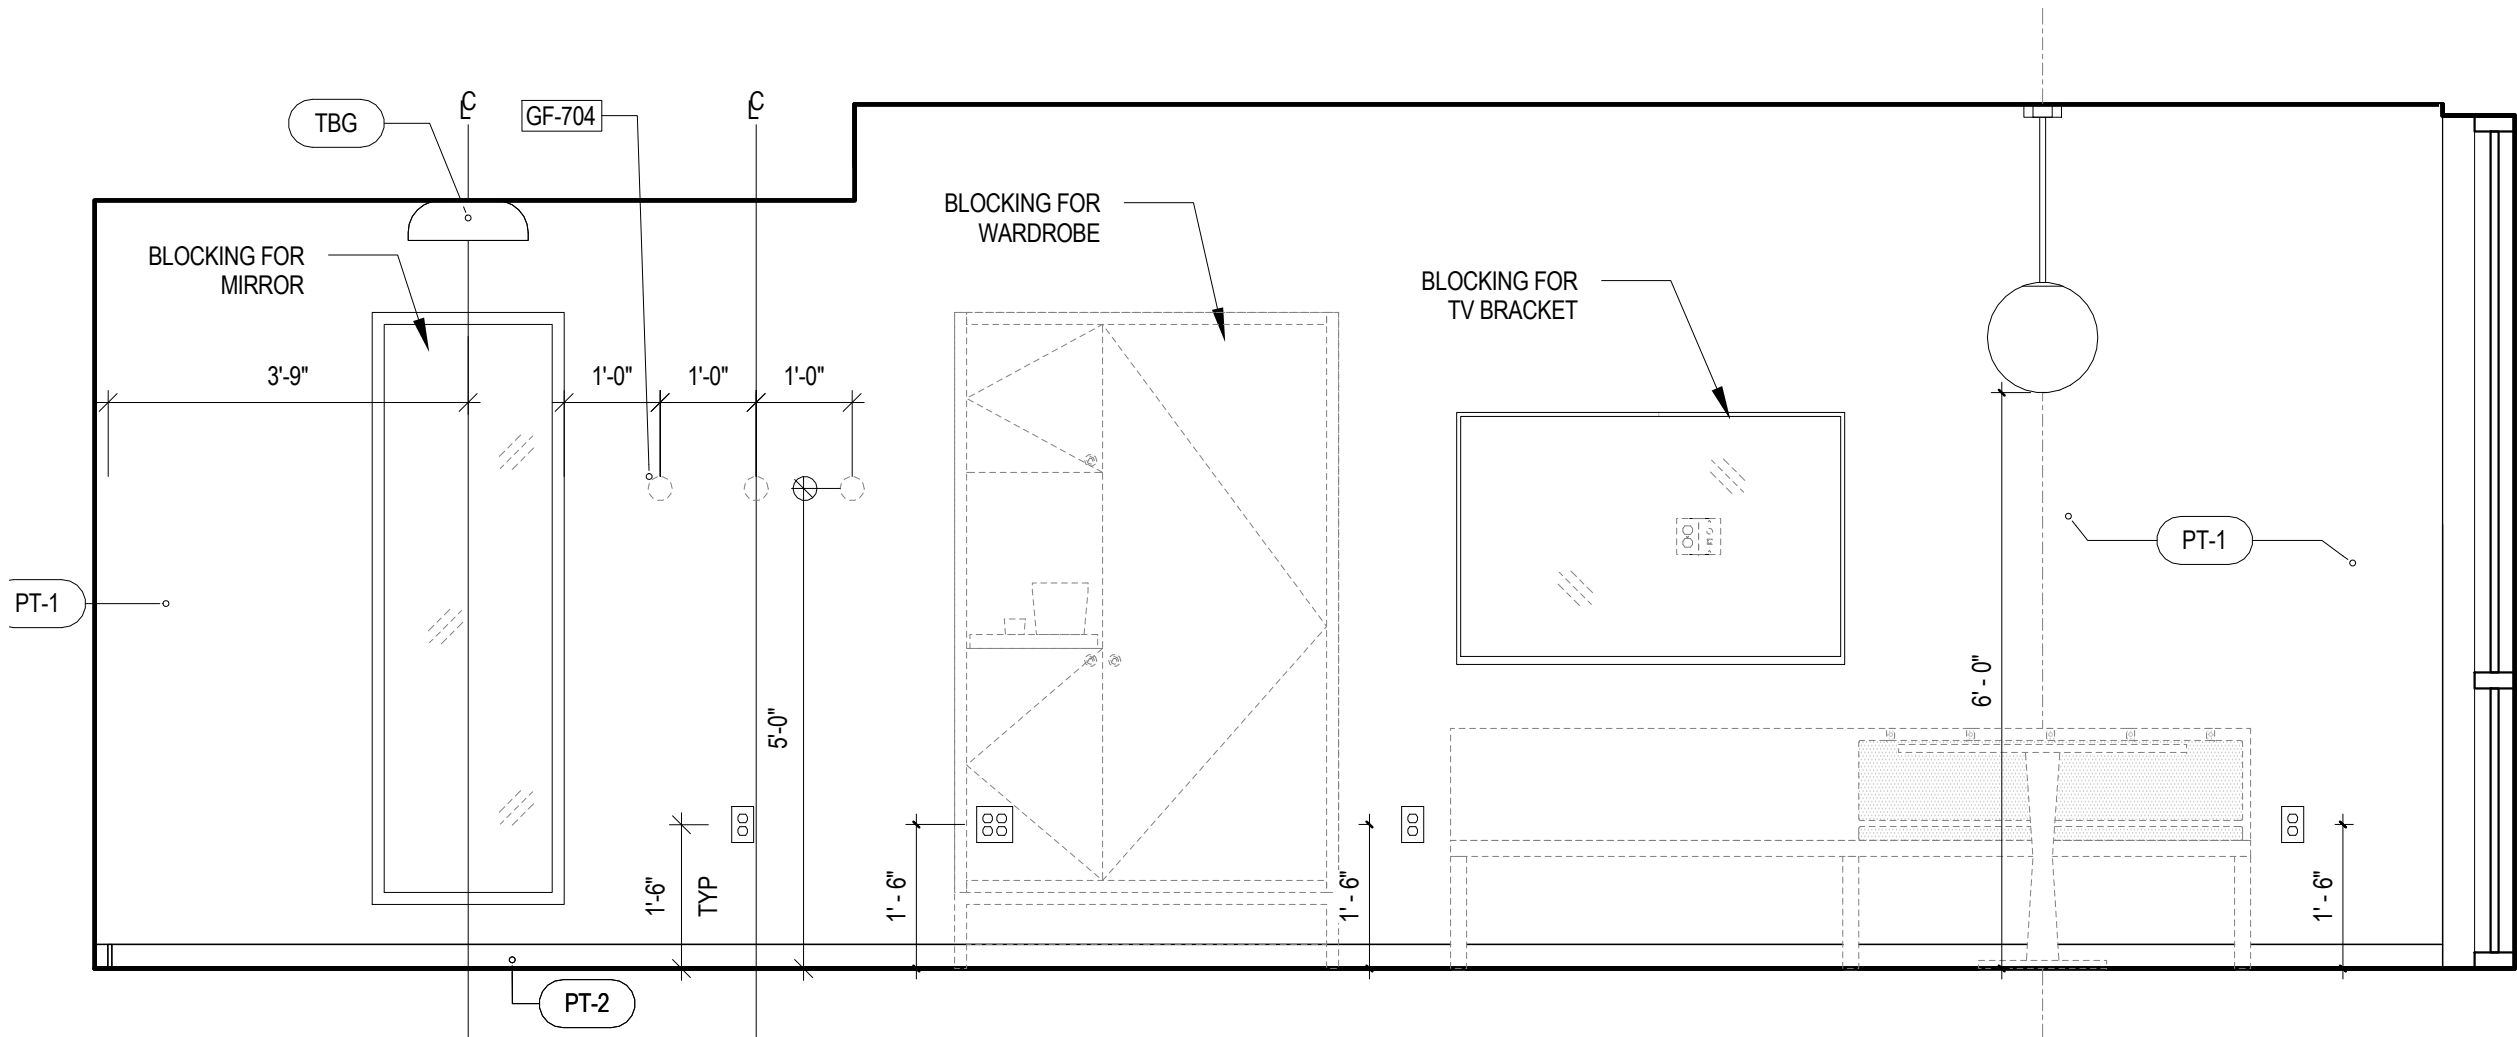


1D KING GR - EAST ELEV
SCALE: 1/2" = 1'-0"

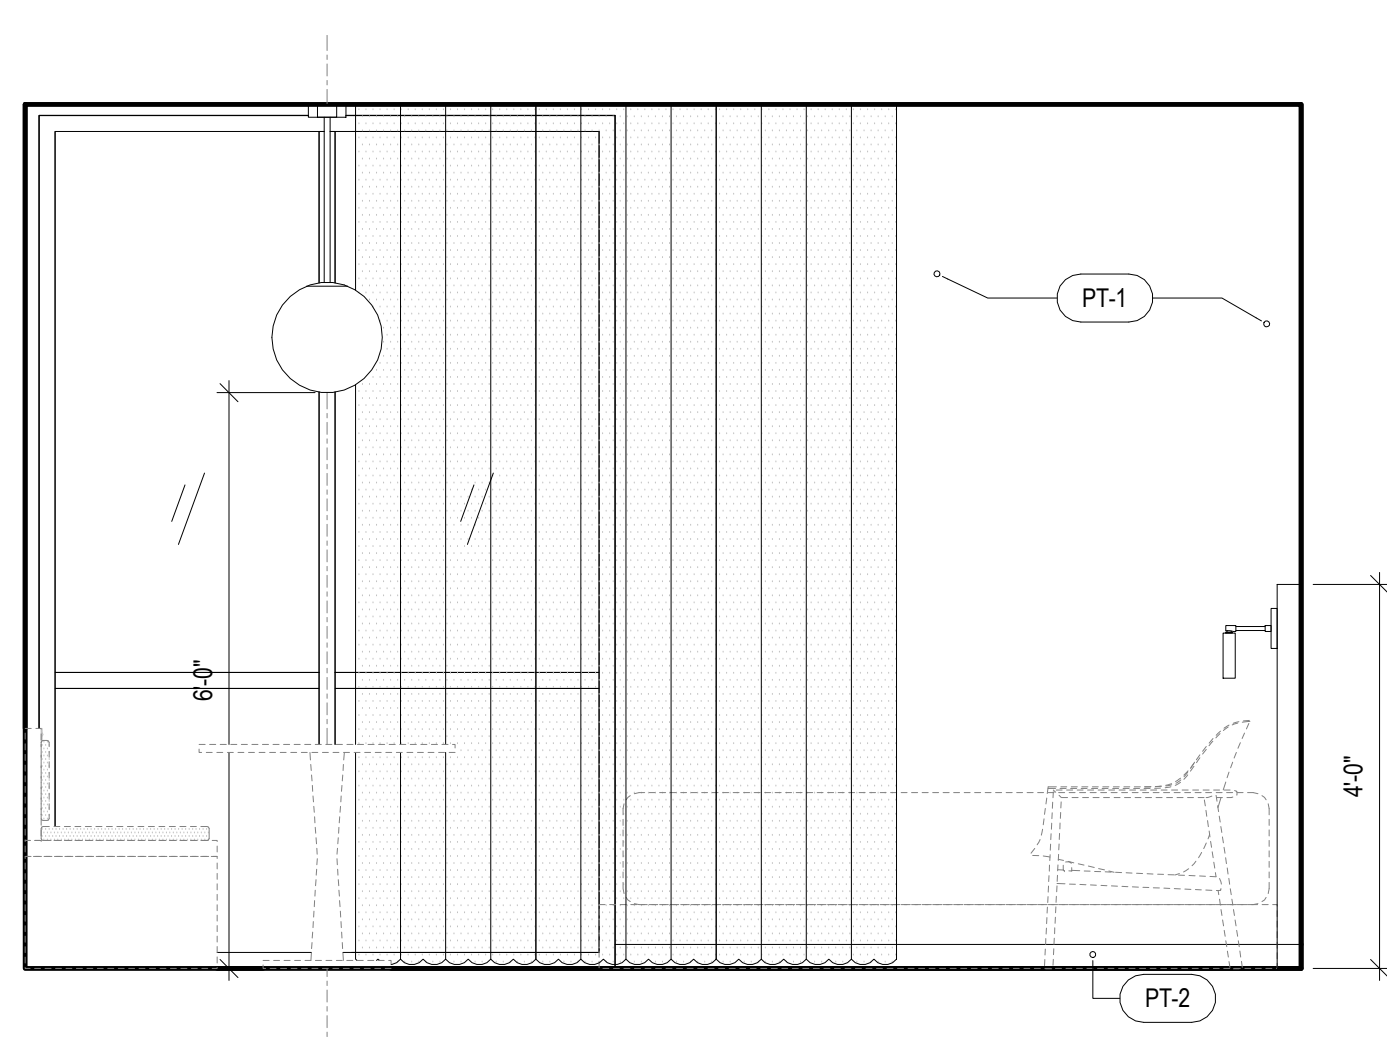

1C KING GR - SOUTH ELEV
SCALE: 1/2" = 1'-0"

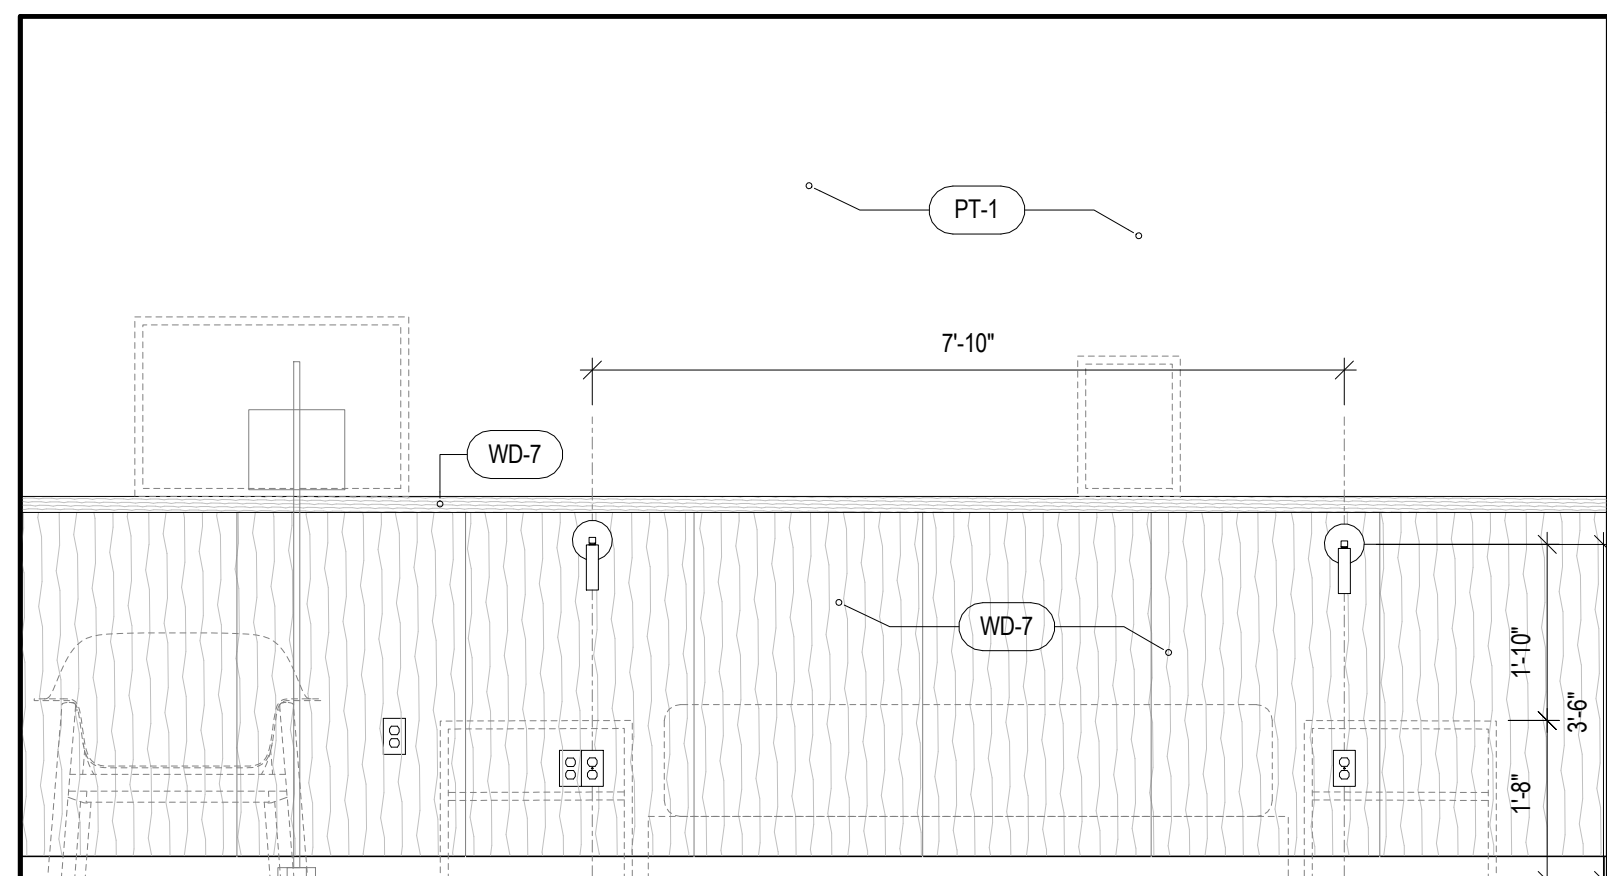

1B KING GR - WEST ELEV
SCALE: 1/2" = 1'-0"

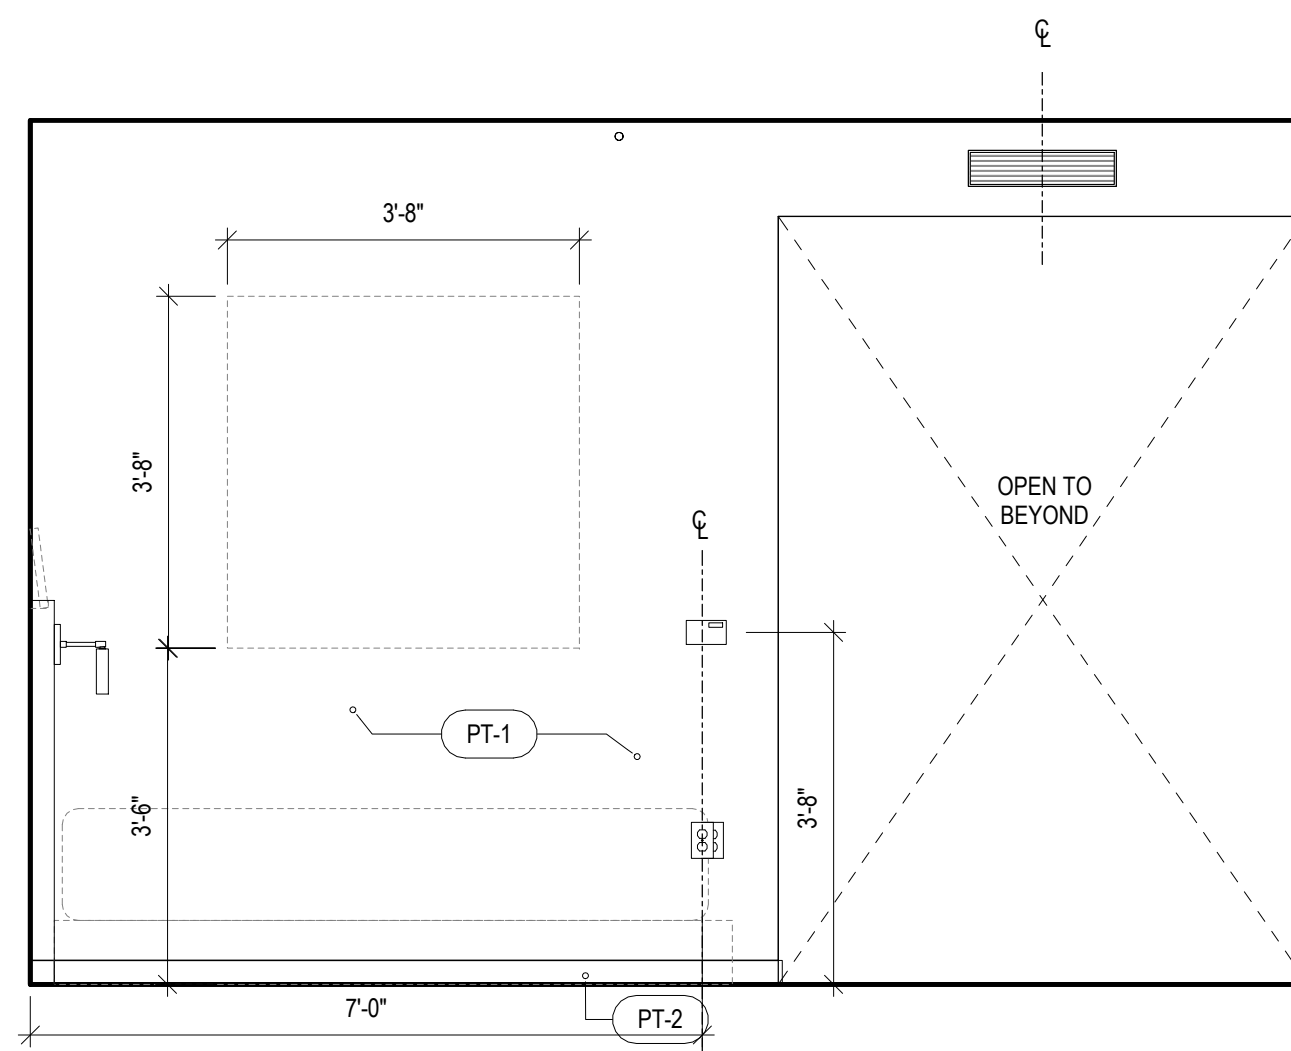

1A KING GR - NORTH ELEV
SCALE: 1/2" = 1'-0"

SHEET NOTES

VASSAR COLLEGE INN & INSTITUTE
18010.00

COLLEGE AND RAYMOND AVENUE POUGHKEEPSIE, NY

CONTRACTOR

CONSULTANT

ISSUE DATES
03/20/2019 10% SCHEMATIC DESIGN
07/20/2019 75% DESIGN DEVELOPMENT
09/03/2019 100% DESIGN DEVELOPMENT
12/13/2019 50% CONSTRUCTION DOCUMENTS
02/10/2020 70% CONSTRUCTION DOCUMENTS
05/01/2020 ISSUED FOR CONSTRUCTION
07/01/2020 GAP SET
10/16/2020 FINAL GAP SET
06/01/2021 BID SET


Frederick Fisher and Partners

12248 Santa Monica Blvd, Los Angeles, CA 90025 | (310) 820-6880 | info@frederickfisher.com


ENLARGED
INN ROOMS -
TYPE K & Q -
ELEVATIONS
SCALE: 1/2" = 1'-0"

A5.12


Frederick Fisher & Partners reserves its common law copyright and other property rights in these plans. These plans and drawings are not to be reproduced in any form or manner whatsoever without first obtaining the express written permission and consent of Frederick Fisher & Partners, Architects, nor are they to be assigned to any third party without obtaining said written permission and consent.

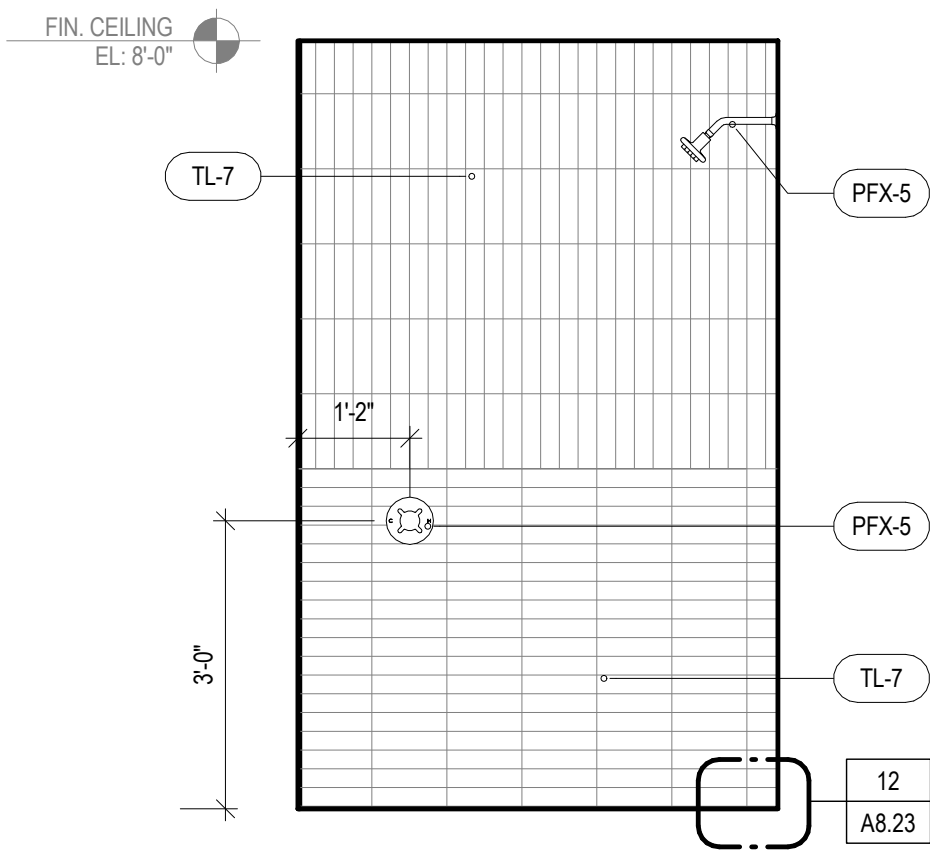


3E GR RR - N INSIDE
SCALE: 1/2" = 1'-0"

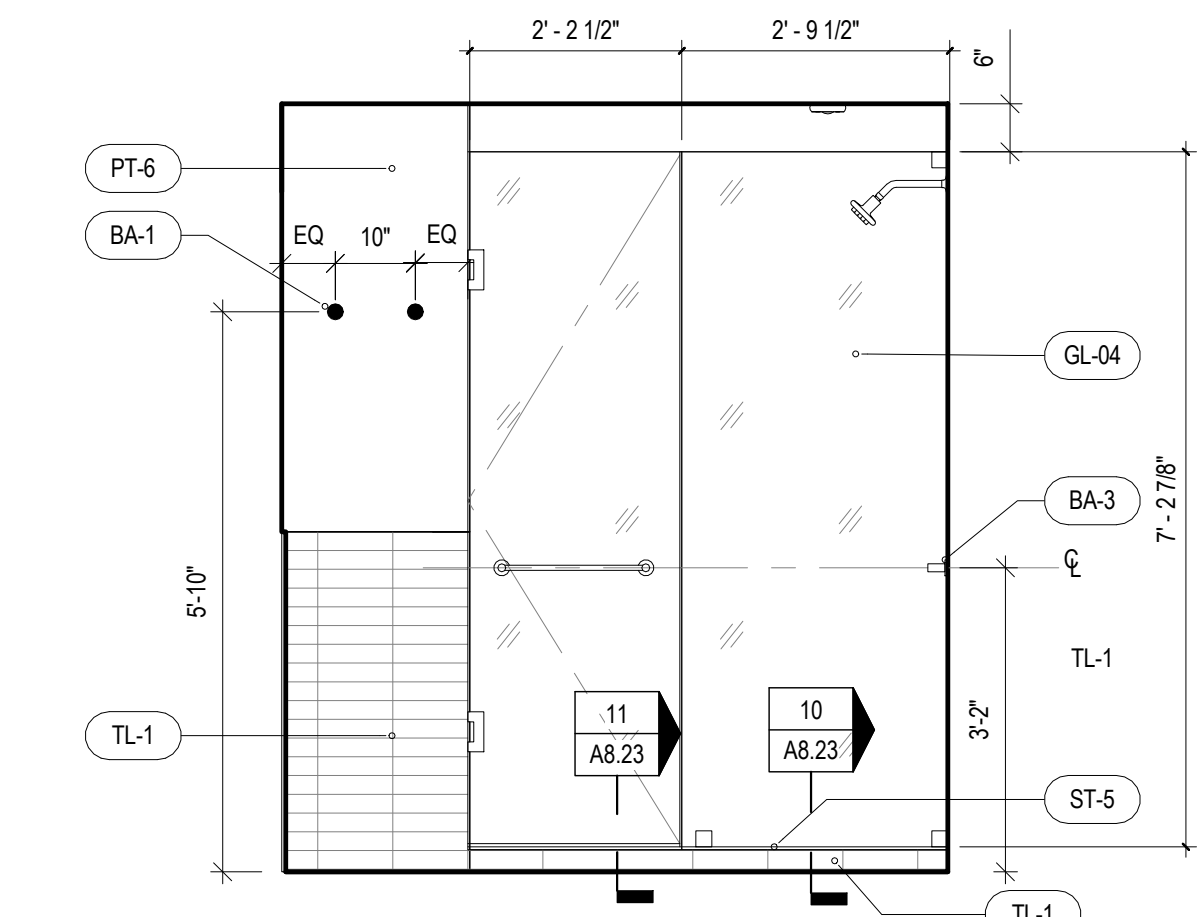


3D GR RR - N
SCALE: 1/2" = 1'-0"

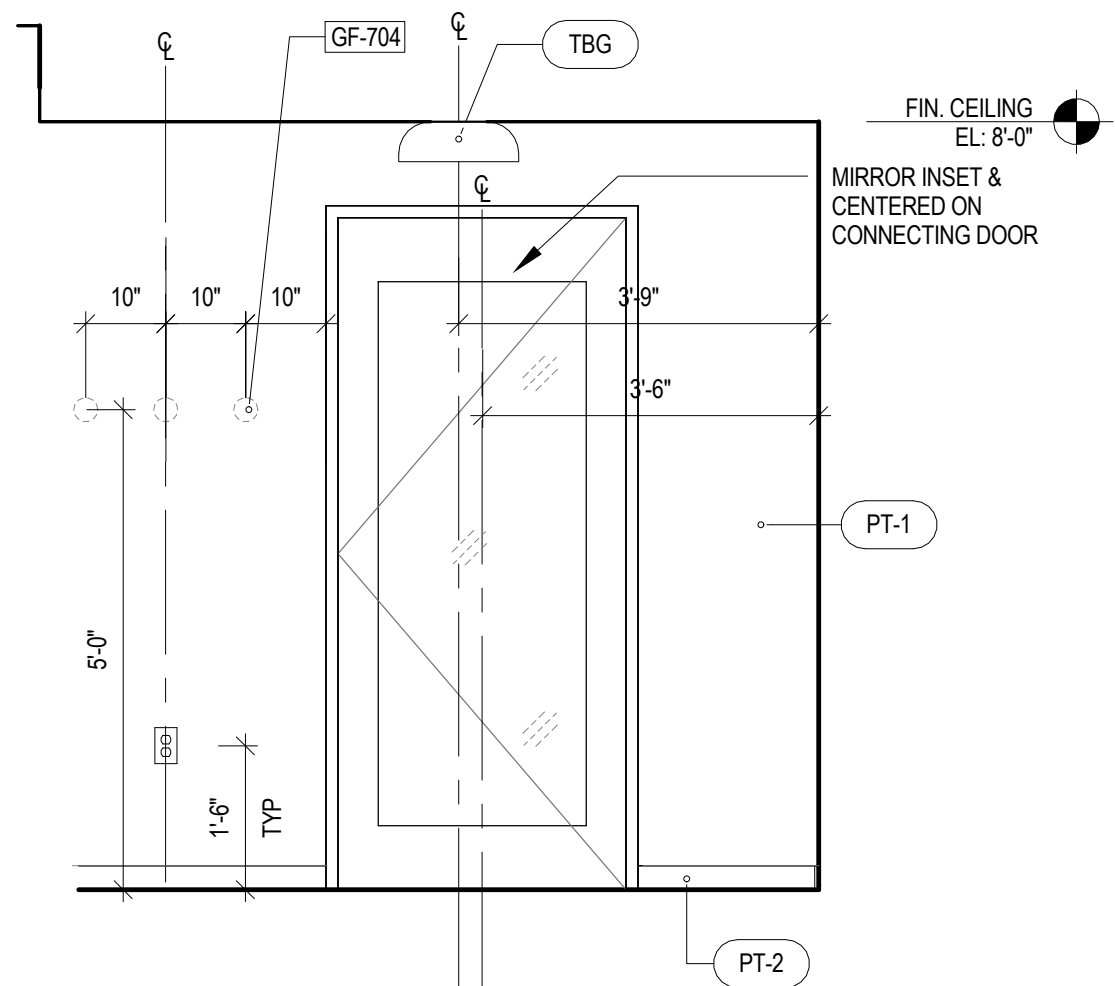


2D CONNECTING DOOR ELEV.
SCALE: 1/2" = 1'-0"

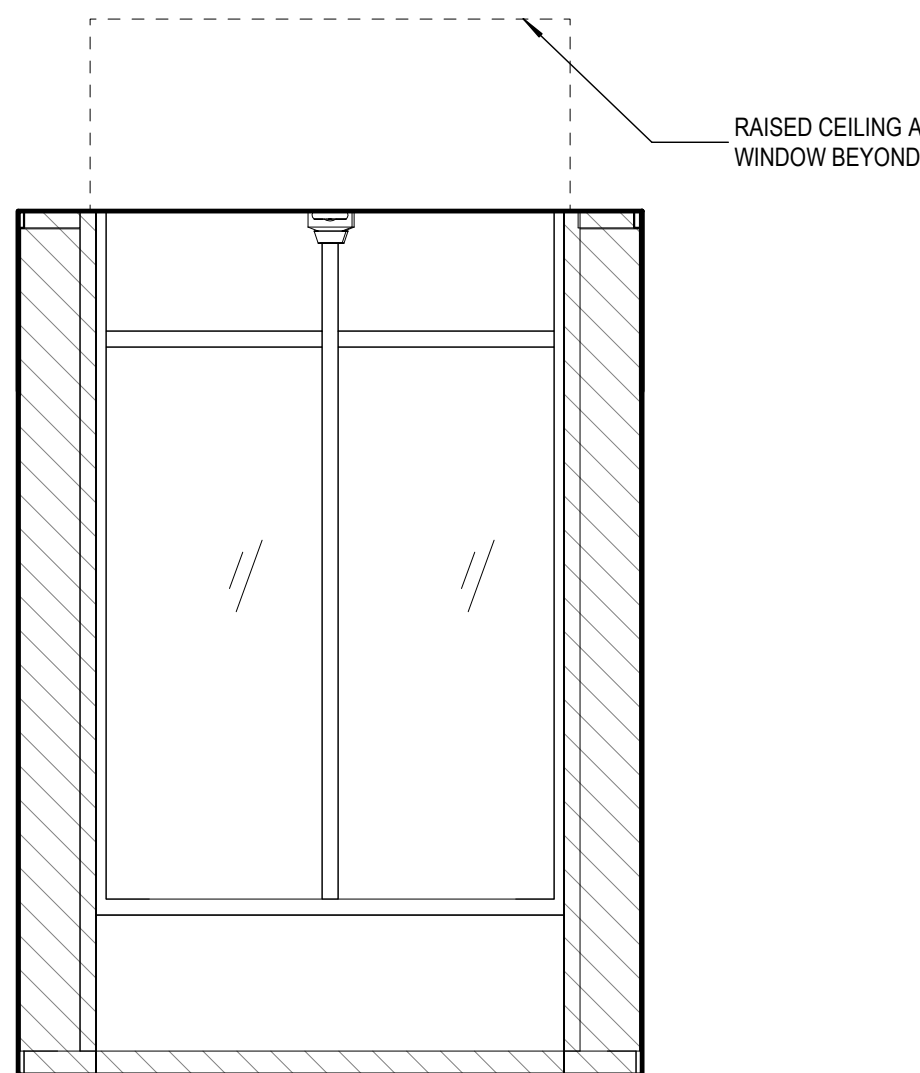


1C CORRIDOR L3 EAST / WEST
SCALE: 1/2" = 1'-0"

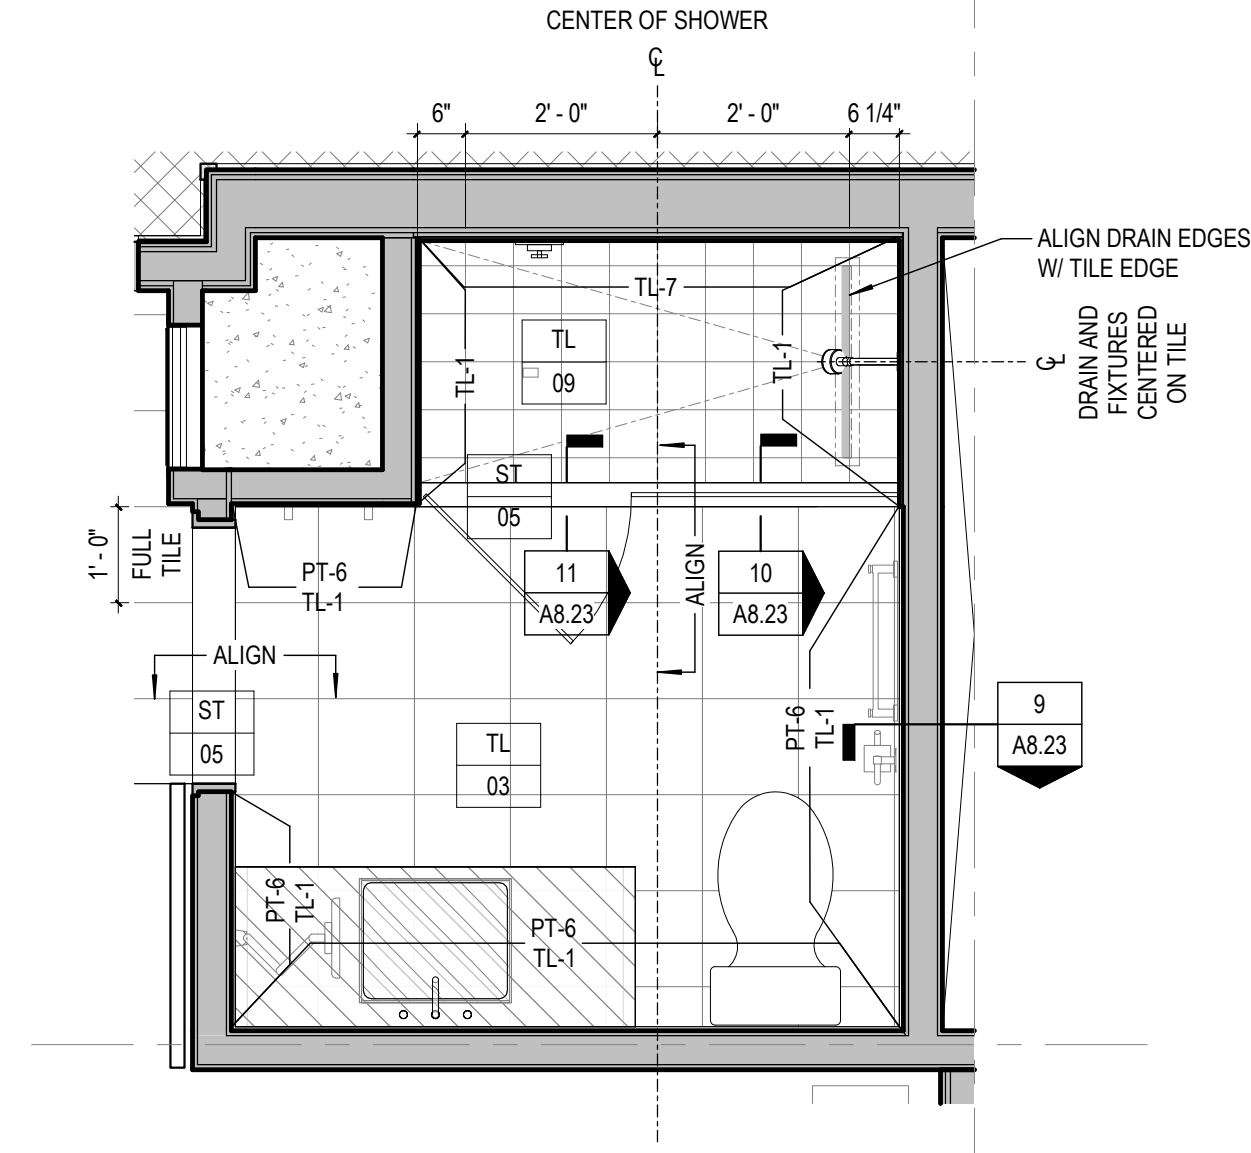


3 BATHROOM FINISH PLAN
SCALE: 1/2" = 1'-0"

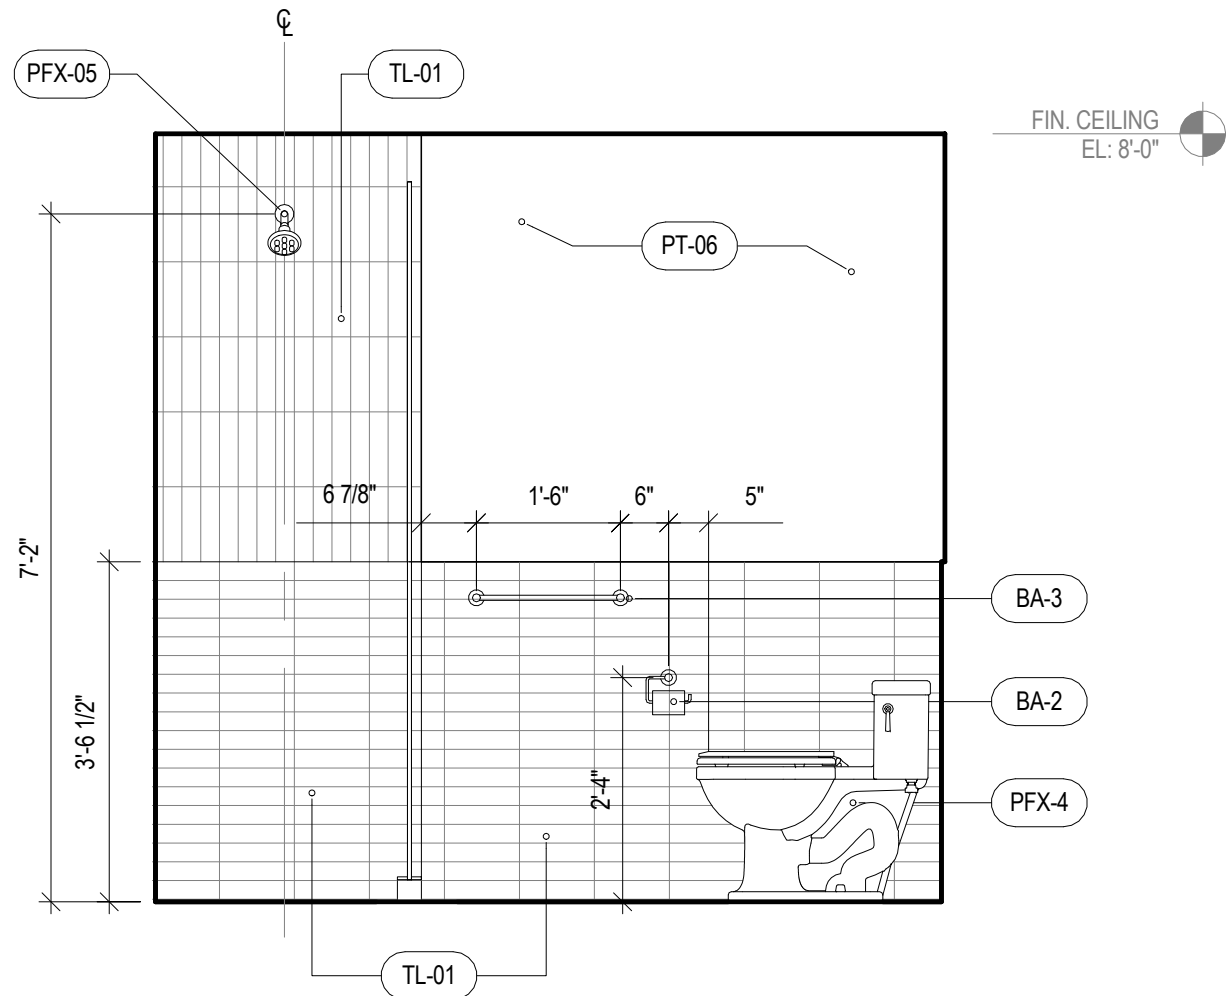


3C GR RR - E
SCALE: 1/2" = 1'-0"

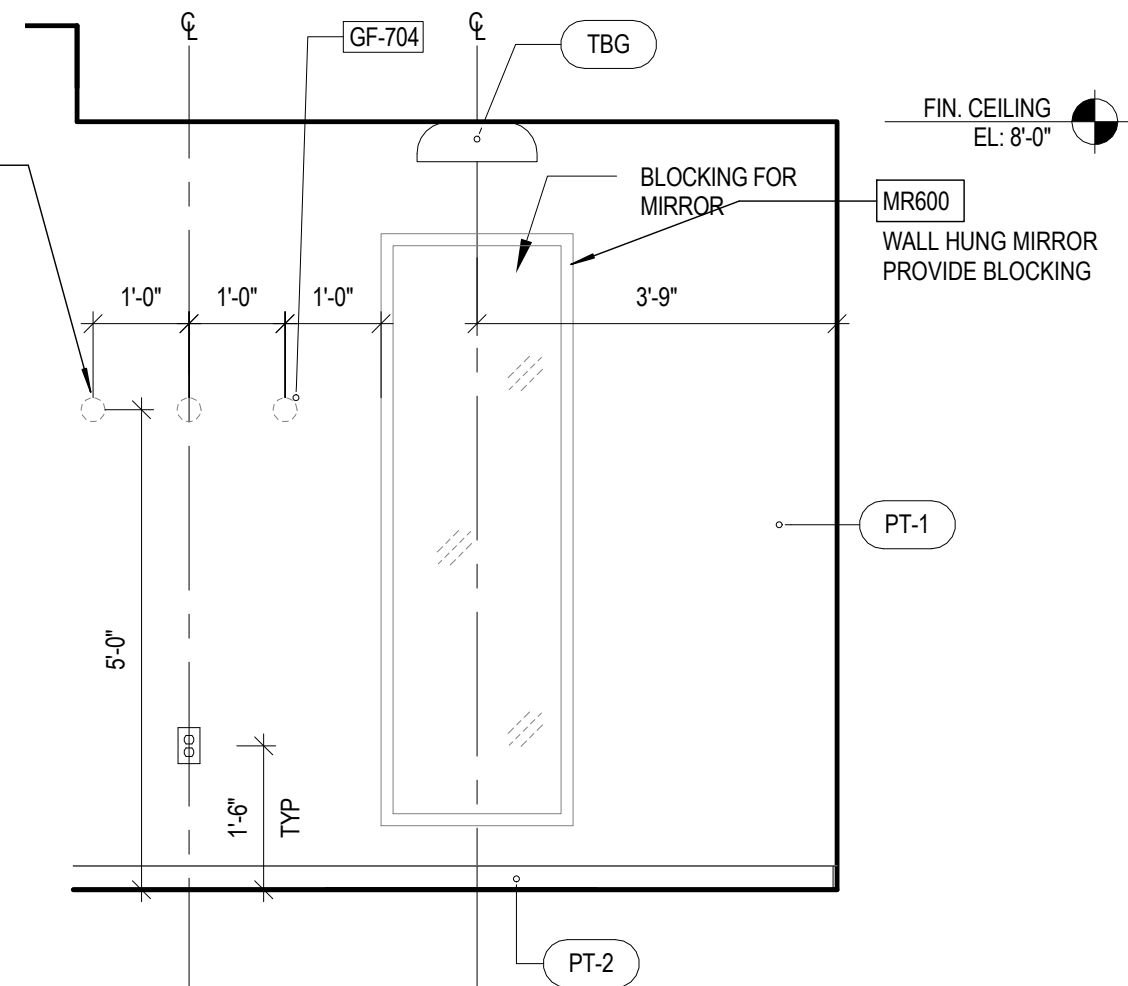


2C GR ENTRY - W
SCALE: 1/2" = 1'-0"

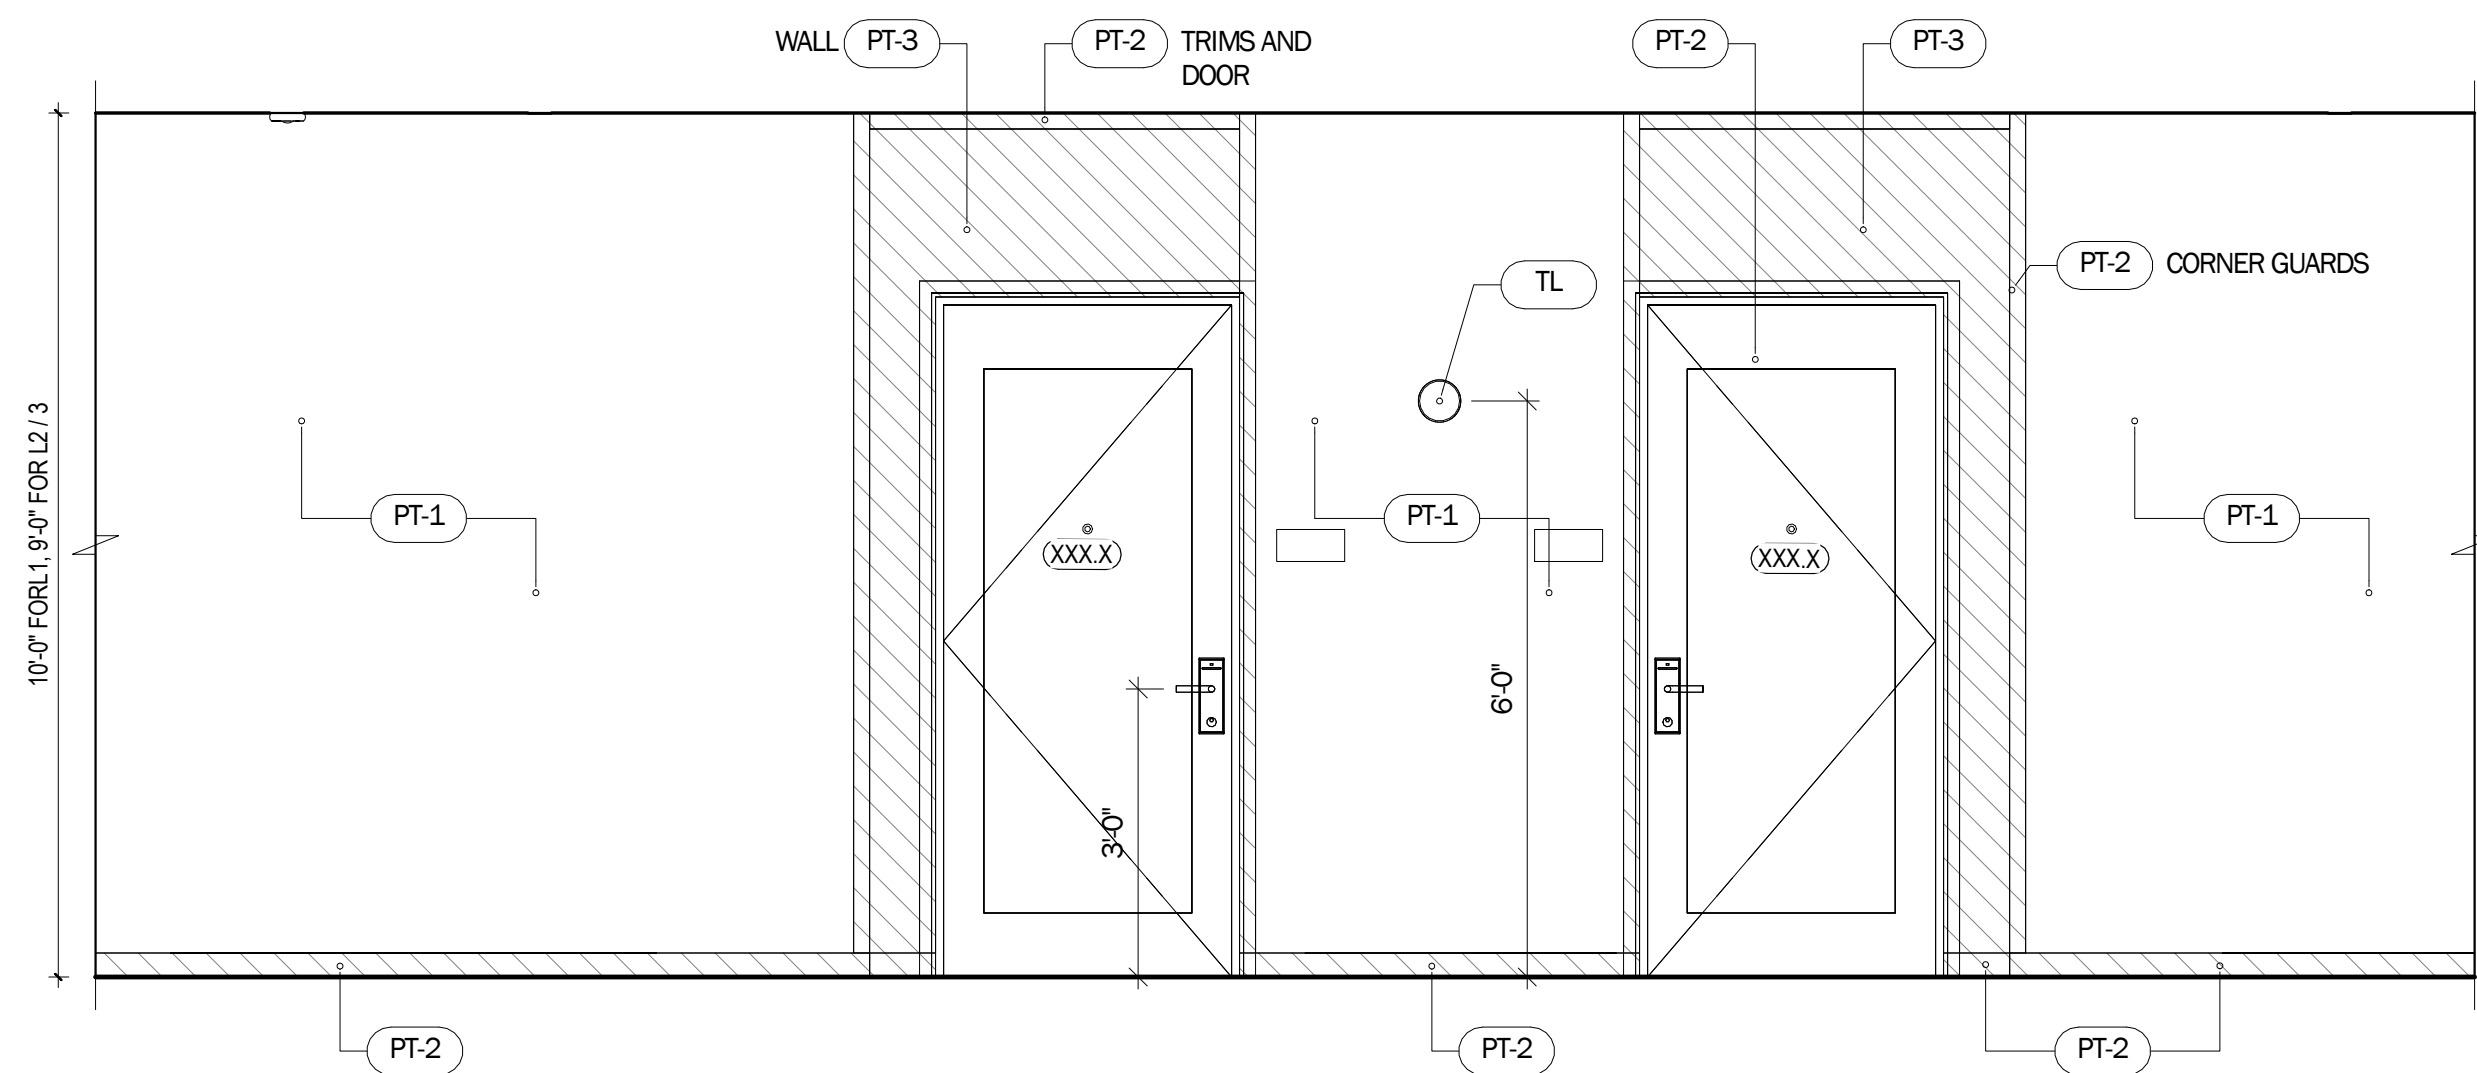


1B CORRIDOR NORTH/SOUTH
SCALE: 1/2" = 1'-0"

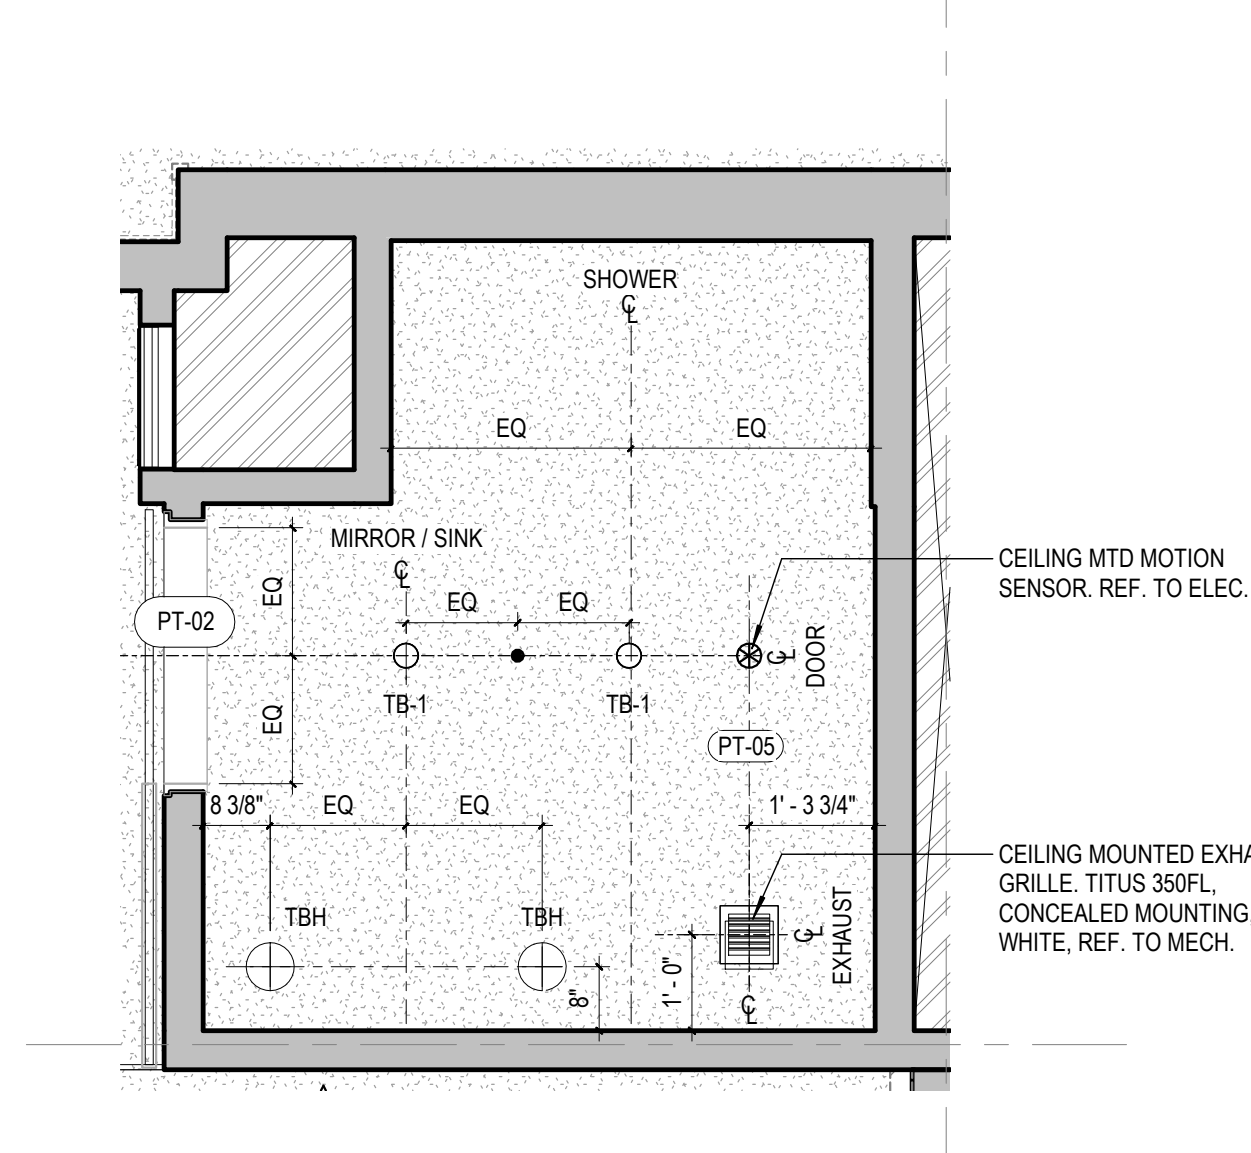


2 BATHROOM RCP
SCALE: 1/2" = 1'-0"

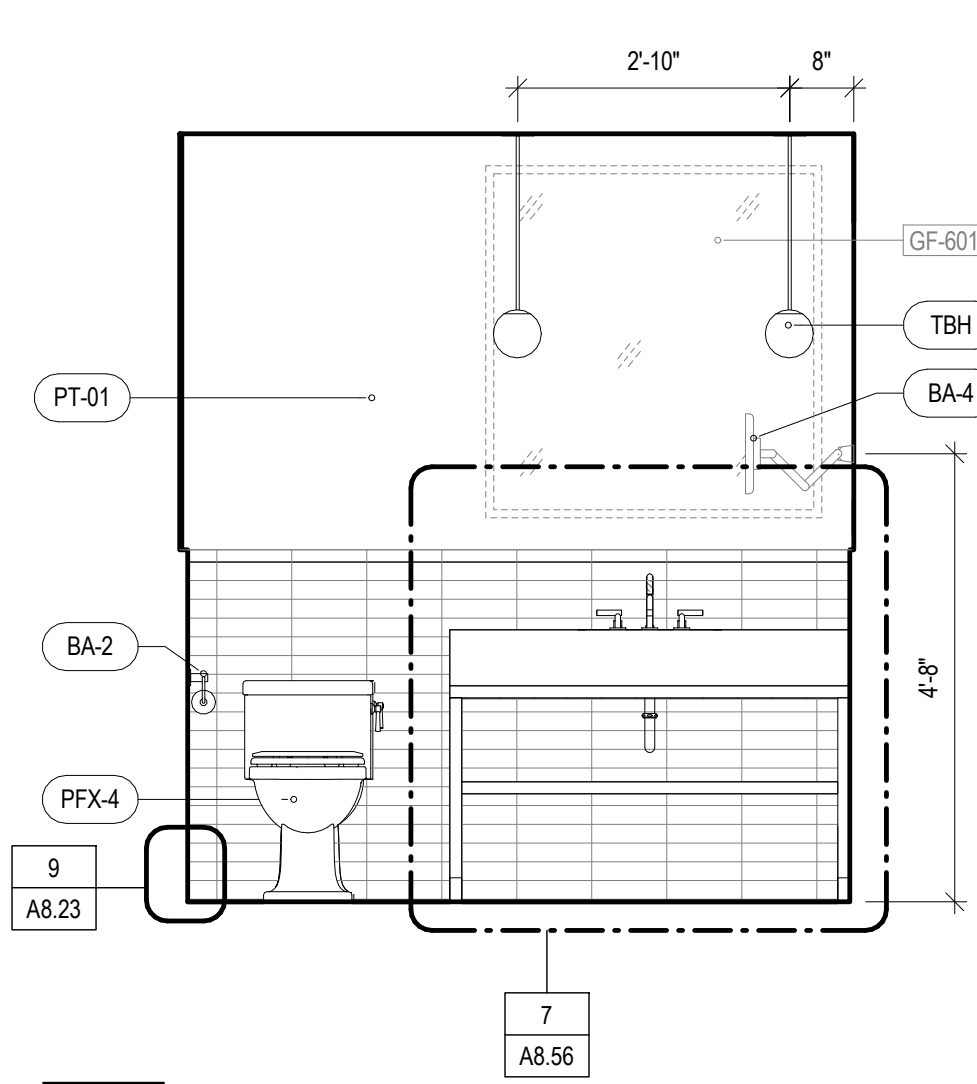


3B GR RR - S
SCALE: 1/2" = 1'-0"

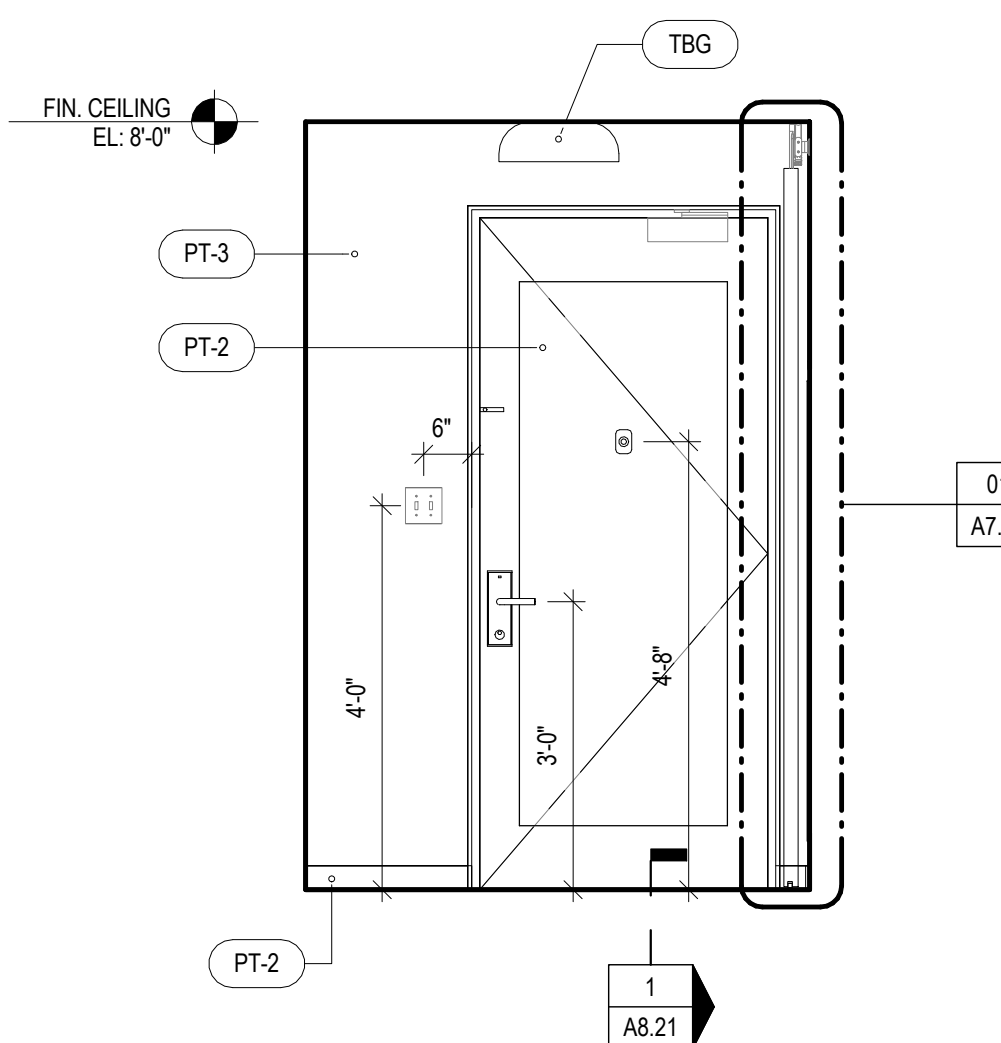


2B GR ENTRY - N
SCALE: 1/2" = 1'-0"

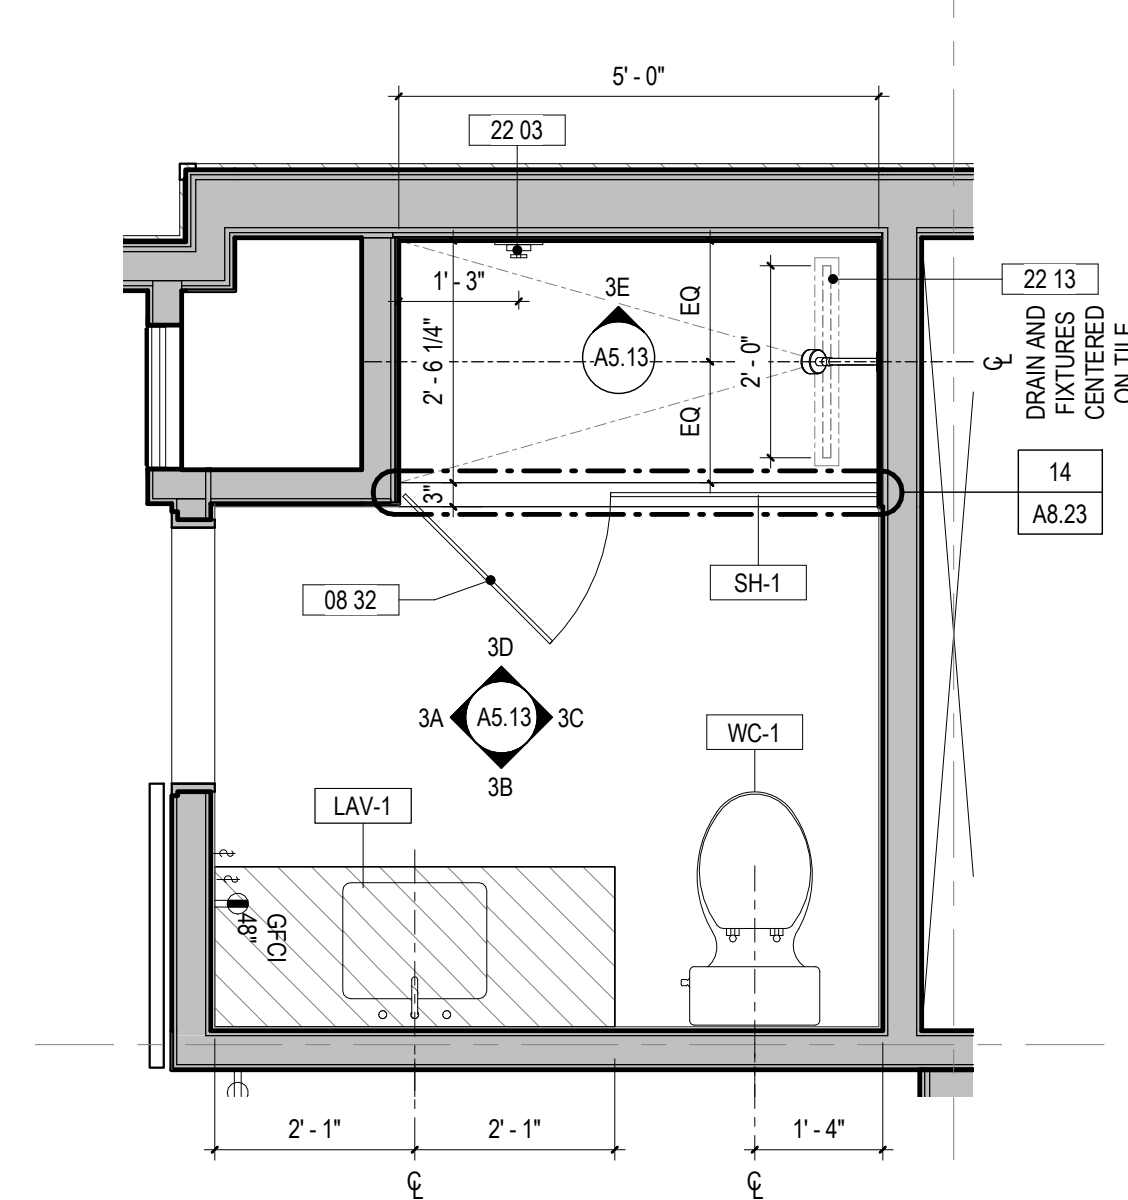


1 BATHROOM PLAN
SCALE: 1/2" = 1'-0"

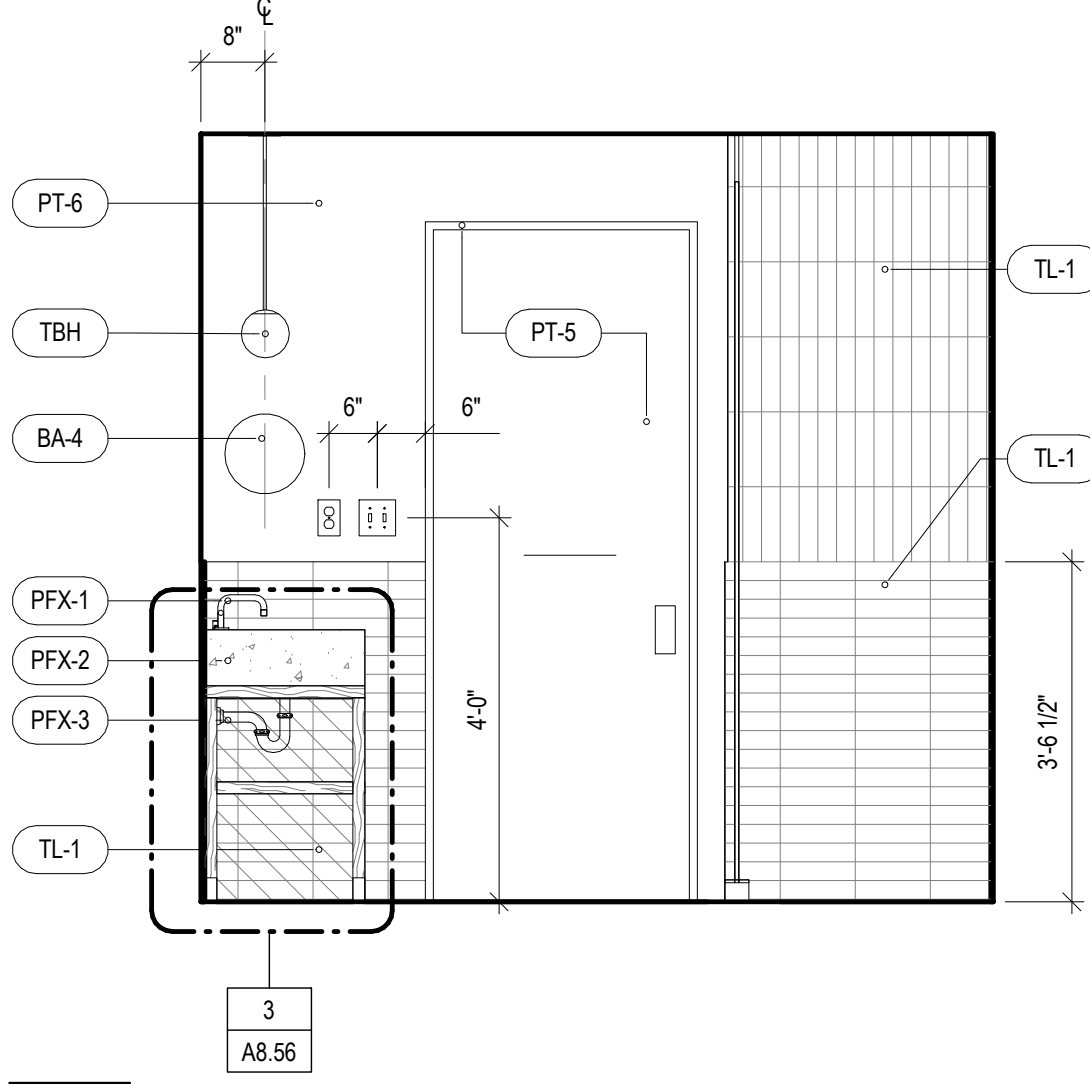

3A GR RR - W
SCALE: 1/2" = 1'-0"

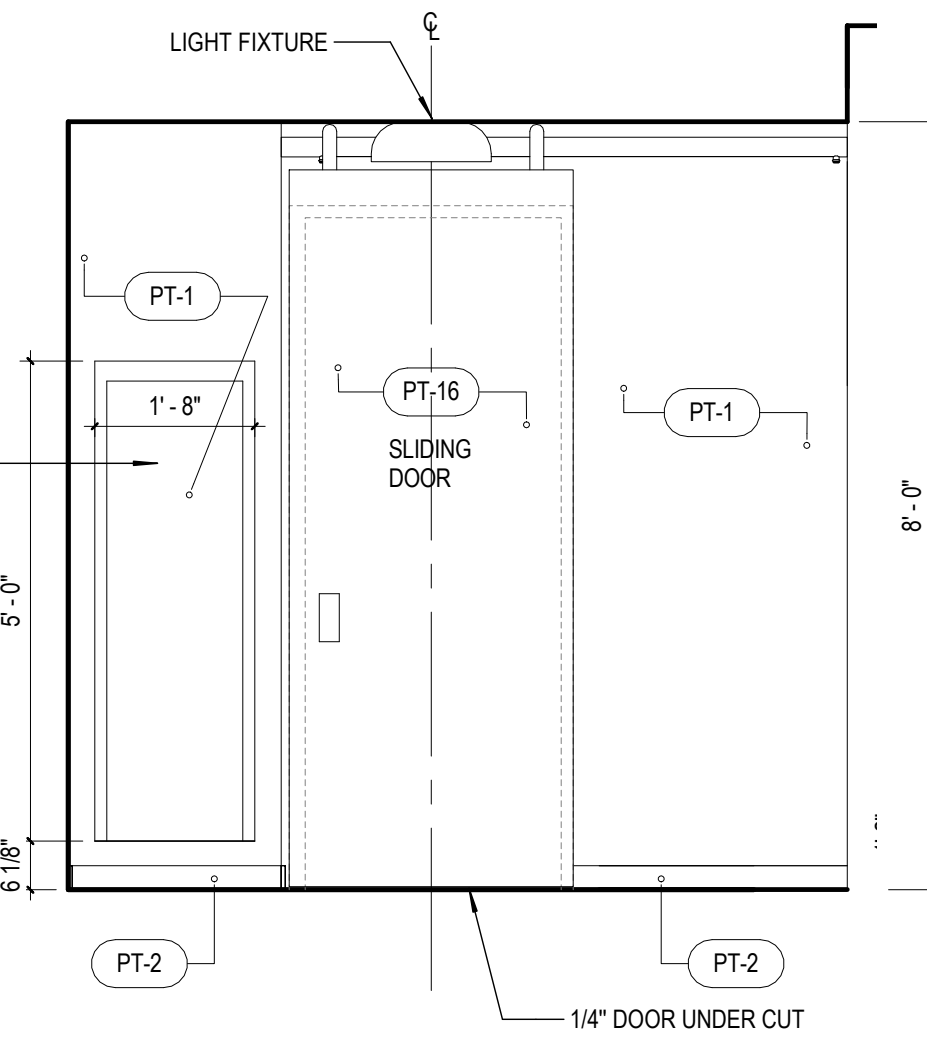

2A GR ENTRY - E
SCALE: 1/2" = 1'-0"

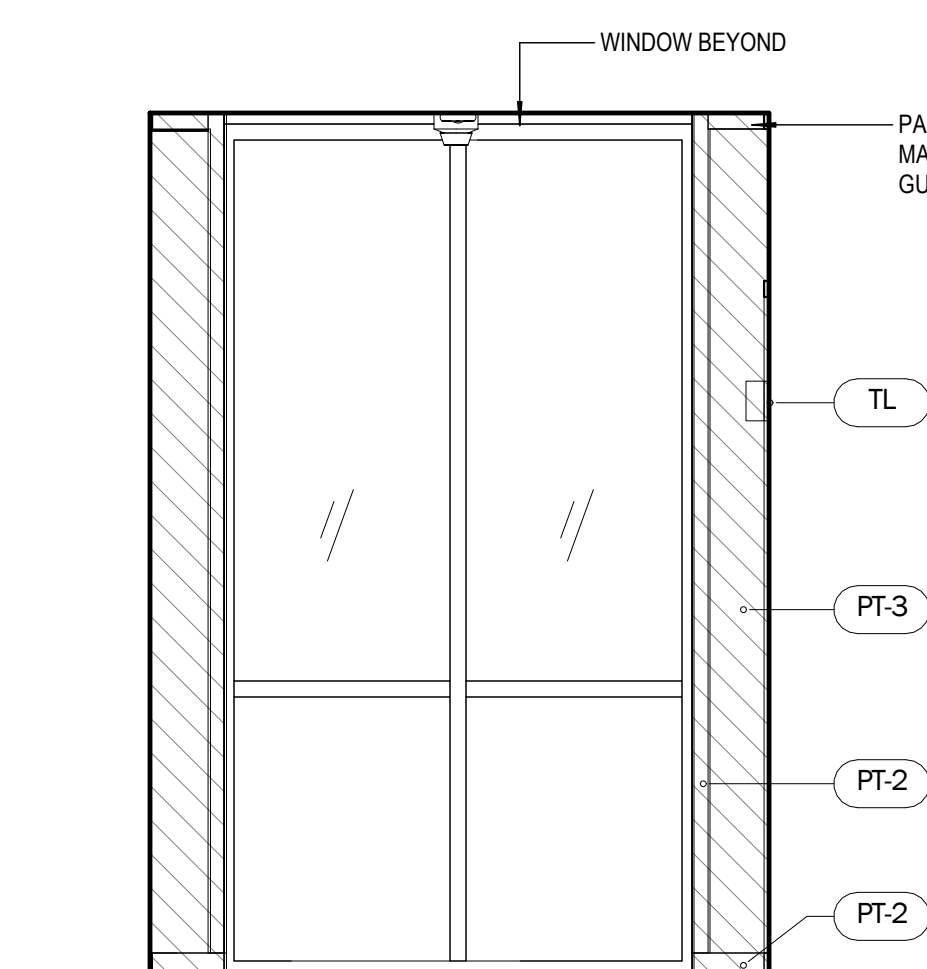

1A CORRIDOR L1/2 EAST / WEST
SCALE: 1/2" = 1'-0"

SHEET NOTES

KEYNOTES

- 08.32 GLASS PIVOT DOOR
- 22.03 PLUMBING FIXTURE, REF. TO PLUMBING SCHEDULE AND P-DWG'S
- 22.13 LINEAR DRAIN

CONTRACTOR

CONSULTANT

ISSUE DATES
03/20/2019 100% SCHEMATIC DESIGN
07/20/2019 75% DESIGN DEVELOPMENT
09/03/2019 100% DESIGN DEVELOPMENT
12/13/2019 50% CONSTRUCTION DOCUMENTS
02/10/2020 10% CONSTRUCTION DOCUMENTS
05/01/2020 ISSUED FOR CONSTRUCTION
07/01/2020 GAP SET
10/16/2020 FINAL GAP SET
06/01/2021 BID SET

Frederick Fisher and Partners
12248 Santa Monica Blvd, Los Angeles, CA 90025 | (310) 820-6680 | info@frederickfisher.com
150 West 28th St, Suite 3502, New York, NY 10001

ENLARGED
INN ROOMS -
CORRIDOR &
BATHROOM
SCALE: 1/2" = 1'-0"

A5.13

VASSAR COLLEGE INN & INSTITUTE
18010.00
COLLEGE AND RAYMOND AVENUE POUGHKEEPSIE, NY

Figure 1 is a plan view of the test section. It shows a rectangular area with various flow measurement points and components. The dimensions are as follows: the total width is 5'0", the inlet width is 10", the distance from the inlet to the first measurement point is 1'3", the distance between the first and second measurement points is 5", the distance from the second measurement point to the outlet is 3'6 1/2", and the distance from the outlet to the third measurement point is 3'0". The components labeled are PF-6, TL-7, PFX-5, BA-1, PFX-13, TL-1, and BA-19.

The diagram illustrates a bathroom stall layout with the following specifications:

- Overall Dimensions:** 8' wide by 4'5" deep.
- Stall Components:** Includes a toilet, a vanity unit, and a mirror.
- Clearance Requirements:**
 - 3'0" clearance for the toilet.
 - 2'3" clearance for the vanity unit.
 - 2'3" clearance for the mirror.
- ADA Compliance:** The layout is designed to meet ADA requirements for accessible stalls.

NOTES

1. DIMENSIONS AND NOTES ARE TYP. FOR BOTH ROOMS
U.O.N.
2. REF TO RCP AND LIGHTING LEGEND ON SHEET A2.21
FOR ACCESSORIES
3. REF TO FINISH LEGEND OF SHEET A2.41 FOR FINISHES
4. REF TO PWR / COMM LEGEND OF SHEET A2.41 FOR PW /
COMM ACCESSORIES
5. SEE A6.51 FOR WALL TYPES
6. ALL OUTLETS ARE AT 18" AFF FROM THE FLOOR U.O.N
REFER TO TYPICAL DEVICE MOUNTING HEIGHTS,
6-7/18.23.
7. ROUGH IN REVIEW SHALL BE CONDUCTED FOR ALL
UNIQUE ROOM TYPES DURING WHICH ALL DEVICE
LOCATIONS WILL BE CONFIRMED.

[illegible]

Diagram illustrating the dimensions and components of a ceiling-mounted projector screen:

- FIN. CEILING EL. 8'-0"**: Final ceiling elevation at 8 feet 0 inches.
- TBG**: Top Bar Guide, indicated by a dashed line and arrow.
- PT-3**: Projection point or sensor location, indicated by a dashed line and arrow.
- PT-2**: Projection point or sensor location, indicated by a dashed line and arrow.
- Dimensions**:
 - 4'-0"**: Total height from the ceiling to the bottom of the screen frame.
 - 3'-0"**: Height from the bottom of the screen frame to the bottom of the screen.
 - 2'-4"**: Height from the bottom of the screen to the bottom of the screen frame.
 - 4'-2"**: Total height from the bottom of the screen frame to the bottom of the screen.
 - 6"**: Distance from the bottom of the screen frame to the bottom of the screen.
 - 1'-0"**: Distance from the bottom of the screen frame to the bottom of the screen.
 - 1'-0"**: Distance from the bottom of the screen frame to the bottom of the screen.

Technical drawing of a wall assembly cross-section. The drawing shows a vertical section of a wall with various components and dimensions. Key elements include:

- Dimensions:**
 - Overall height: 3'-2"
 - Top horizontal segments: 5'-4", 1'-6", 1'-6", 5'-4"
 - Bottom horizontal segments: 1'-6", 1'-6", 1'-6", 1'-6"
- Components and Callouts:**
 - PT-1:** Pointing to a vertical element on the left side.
 - PT-16:** Pointing to a vertical element in the center-left.
 - GF-702:** Pointing to a vertical element in the center.
 - GF-701:** Pointing to a vertical element on the right.
 - EQ:** Pointing to the top horizontal surface.
 - WD-7:** Pointing to a vertical element in the center.
 - WD-7:** Pointing to a vertical element on the right.
 - WD-7:** Pointing to a vertical element on the far right.
 - WD-7:** Pointing to a vertical element in the center.
 - WD-7:** Pointing to a vertical element on the right.
 - WD-7:** Pointing to a vertical element on the far right.
- Other Labels:**
 - EQ:** Located at the top right.
 - EQ:** Located at the bottom right.
 - EQ:** Located at the bottom left.
 - EQ:** Located at the bottom center.
 - EQ:** Located at the bottom right.
 - EQ:** Located at the bottom left.
 - EQ:** Located at the bottom center.
 - EQ:** Located at the bottom right.
 - EQ:** Located at the bottom left.
 - EQ:** Located at the bottom center.
 - EQ:** Located at the bottom right.

	GYP. BOARD CEILING
	FIRE RATED GYP. BOARD CEILING
	2-LAYERS GYP. BOARD ON ISOLATION HANGERS
	EXPOSED CONSTRUCTION PAINTED
	ACOUSTIC CEILING TILE
	SEM-RIGID INSULATION BOARD
	FIBERGLASS REINFORCED PLASTIC
	PAINTED METAL
	INTERIOR GRADE WOOD
	EXTERIOR GRADE WOOD
•	SPRINKLER HEAD
⊙	SMOKE ALARM
⊙	VACUO SENSOR
=====	ROLLER SHADES

- TA - WALLWASH
- TB - RECESSED DOWNLIGHT
- TC - RECESSED DOWNLIGHT
- TF - RECESSED DOWNLIGHT
- TG - UNDER CABINET LIGHTING SNUG
- TG-1 - UNDER CABINET LIGHTING
- TG-2 - LOUNGE SHELF LIGHTING
- TK - SUITE CLOSET LIGHTING
- TL - SUITE CLOSET LIGHTING
- TL - WALL MOUNT SCONCE
- ⌋ TM - COVE UP LIGHT
- ⌋ TN - RECESSED MICRO DOWNLIGHT
- ⌋ TU - DECORATIVE SURFACE MOUNT
- ⊕ TW - BAR DECORATIVE PENDANT
- ⊕ TX - STAIR SURFACE MOUNT PENDANT
- ⊗ TY - PERIMETER RECESSED LINEAR
- ⊗ TZ - RECESSED LED
- TAT - ADJUSTABLE TRACK DOWNLIGHT
- TAP - RECESSED PERIMETER LINEAR
- ⌋ TAC - SCONCE (BED)
- ⌋ TAD - DECORATIVE PENDANT (ENTRY)
- ⊕ TAE - PERIMETER RECESSED LINEAR
- ⊕ TAF - LOBBY FLOOR LAMP
- ⊕ TAG - DECORATIVE PENDANT
- ⌋ TAD - DECORATIVE SCONCE
- ⊕ TAR - RECESSED MICRO DOWNLIGHT
- ⌋ TAV - SURFACE MOUNT DOWNLIGHT
- TAW - RECESSED LINEAR
- ⊕ TAZ-1 - RECESSED LINEAR COUNTER
- TBA - SURFACE MOUNTED DOWNLIGHT
- TBB - RECESSED ADJUSTABLE DOWNLIGHT
- TBC - DECORATIVE SCONCE
- ⊕ TBE - DECORATIVE FLOOR LAMP
- ⊕ TBF - DECORATIVE PENDANT LIGHT
- ⊕ TBG - SURF MOUNT DECORATIVE DOWNLIGHT
- ⊕ TBH - DECORATIVE PENDANT
- ⌋ TBJ - KITCHEN UNDER CABINET LIGHTING
- ⌋ TBK - SURFACE MOUNTED LINEAR GRAZ
- TBL - MILLWORK MOUNTED LED STRIP
- ⌋ TBM - DECORATIVE SCONCE
- ⌋ TBN - DECORATIVE SCONCE
- ⊕ TBS - DECORATIVE TABLE LAMP
- TTX - CANOPY ADJUSTABLE DOWNLIGHT
- TXC - BOLLARD
- TXD - TREE UPLIGHT
- TXE - DECORATIVE POLE
- TXH - HANDRAIL LIGHT

ISSUE DATES	
03/22/2019	100% SCHEMATIC DESIGN
07/29/2019	75% DESIGN DEVELOPMENT
09/03/2019	100% DESIGN DEVELOPMENT
12/13/2019	50% CONSTRUCTION DOCUMENTS
02/10/2020	70% CONSTRUCTION DOCUMENTS
05/01/2020	ISSUED FOR CONSTRUCTION
07/01/2020	GMP SET
12/18/2020	FINAL GMP SET
06/21/2021	BID SET

2

EQ

EQ

GF-118

ROOM 20-ADA
218

9'-11"

3'-2"

3'-7 3/4"

4'-1"

4'-4"

2'-5 1/2"

TOILET

SINK

MIRROR

STORAGE CABINET

DOOR

DOOR


Architectural floor plan of Room 20 - ADA. The plan shows a rectangular room with a patterned floor. Key features include a toilet (TL) and a sink (S) in a lower section, a table (T) and chairs (C) in the center, and a door (D) on the right. Various points (PT-1, PT-3, PT-4, PT-6) and thresholds (ST-5 THRESHOLD) are marked. A callout '2' points to a detail of the door threshold.

Architectural floor plan of Room 20-ADA, a 218 sq ft room. The plan shows a rectangular room with a ceiling height of 9'0" A.F.F. and a vanity area with a ceiling height of 8'0" A.F.F. The room includes a door, a window, and an exhaust duct. Various callouts and dimensions are provided, including wall thicknesses, door swing, and equipment locations like TBH, TBG, and TBK. The room is labeled "ROOM 20-ADA 218".

[illegible]

03/22/2019	100% SCHEMATIC DESIGN
07/29/2019	75% DESIGN DEVELOPMENT
09/03/2019	100% DESIGN DEVELOPMENT
12/13/2019	50% CONSTRUCTION DOCUMENTS
02/10/2020	70% CONSTRUCTION DOCUMENTS
06/01/2020	ISSUED FOR CONSTRUCTION
07/01/2020	GMP SET
12/18/2020	FINAL GMP SET
06/21/2021	BID SET

Frederick Fisher & Partners reserves its common law copyright and other property rights in these plans. These plans and drawings are not to be reproduced in any form or manner whatsoever without first obtaining the express written permission and consent of Frederick Fisher & Partners, Architects, nor are they to be assigned to any third party without obtaining said written permission and consent.

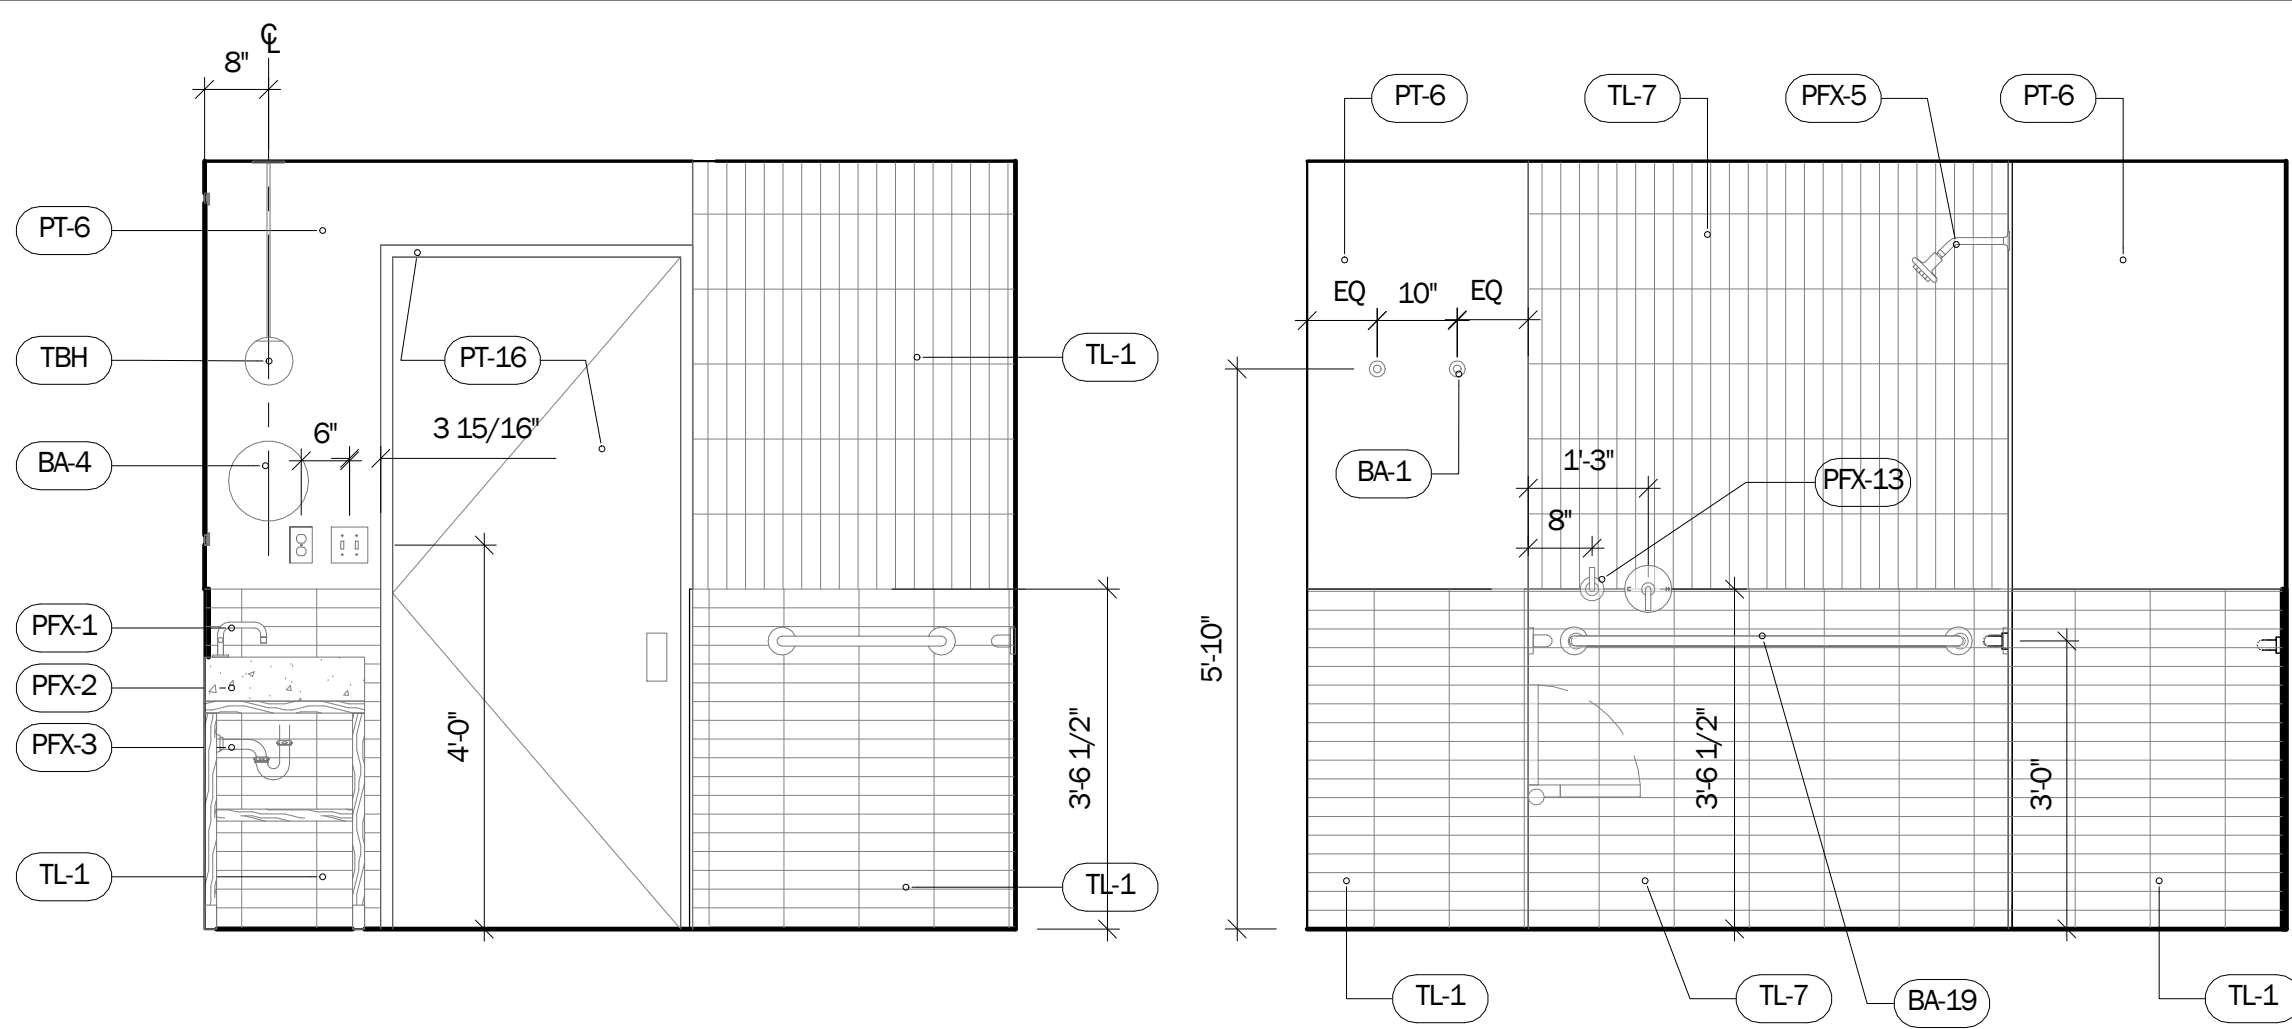


2D ADA RR 318 - E
SCALE: 1/2" = 1'-0"


2C ADA RR 318 - S
SCALE: 1/2" = 1'-0"

2B ADA RR 318 - W
SCALE: 1/2" = 1'-0"


2A ADA RR 318 - N
SCALE: 1/2" = 1'-0"

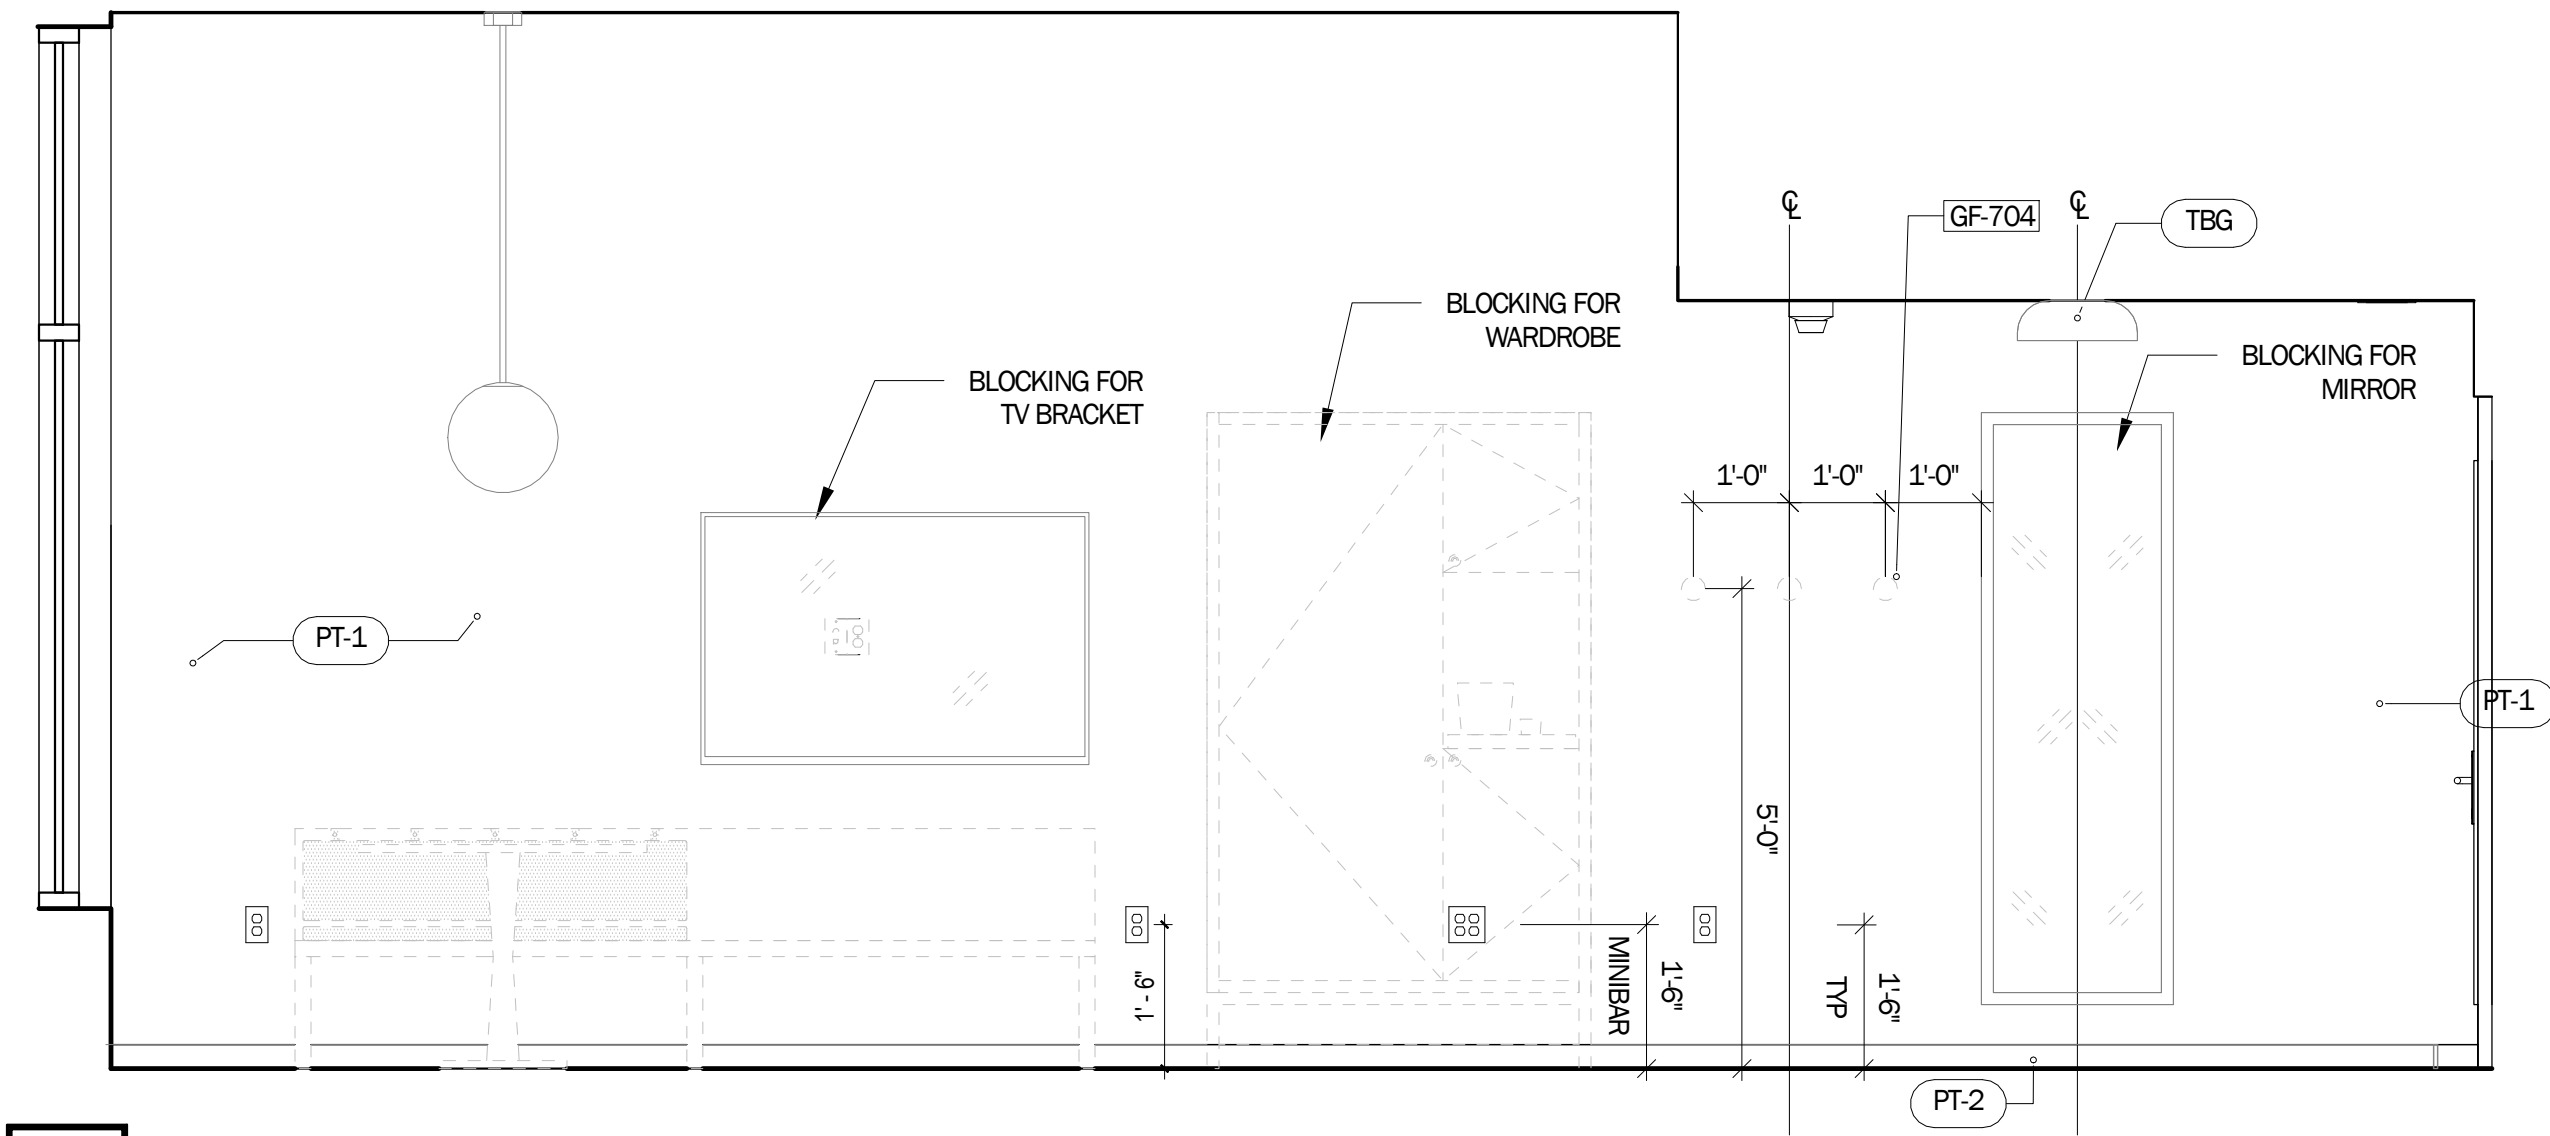


1C ADA ROOM 318 - E
SCALE: 1/2" = 1'-0"

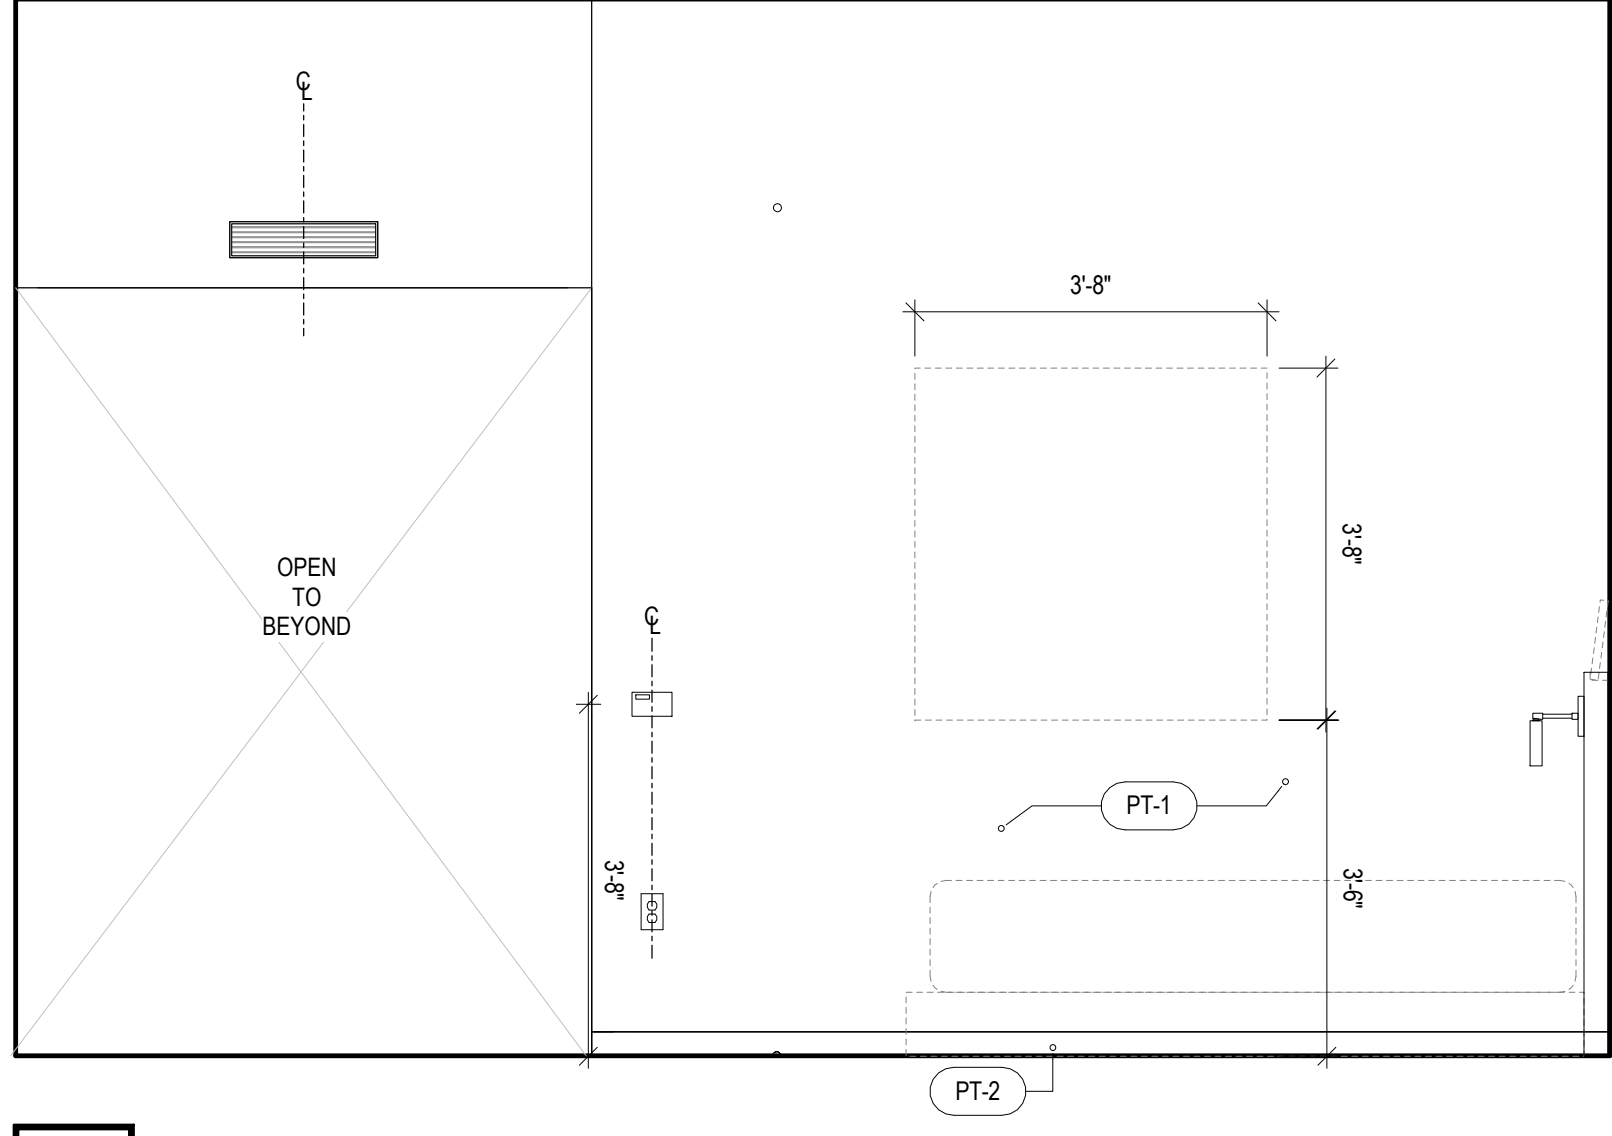


1B ADA ROOM 318 - S
SCALE: 1/2" = 1'-0"

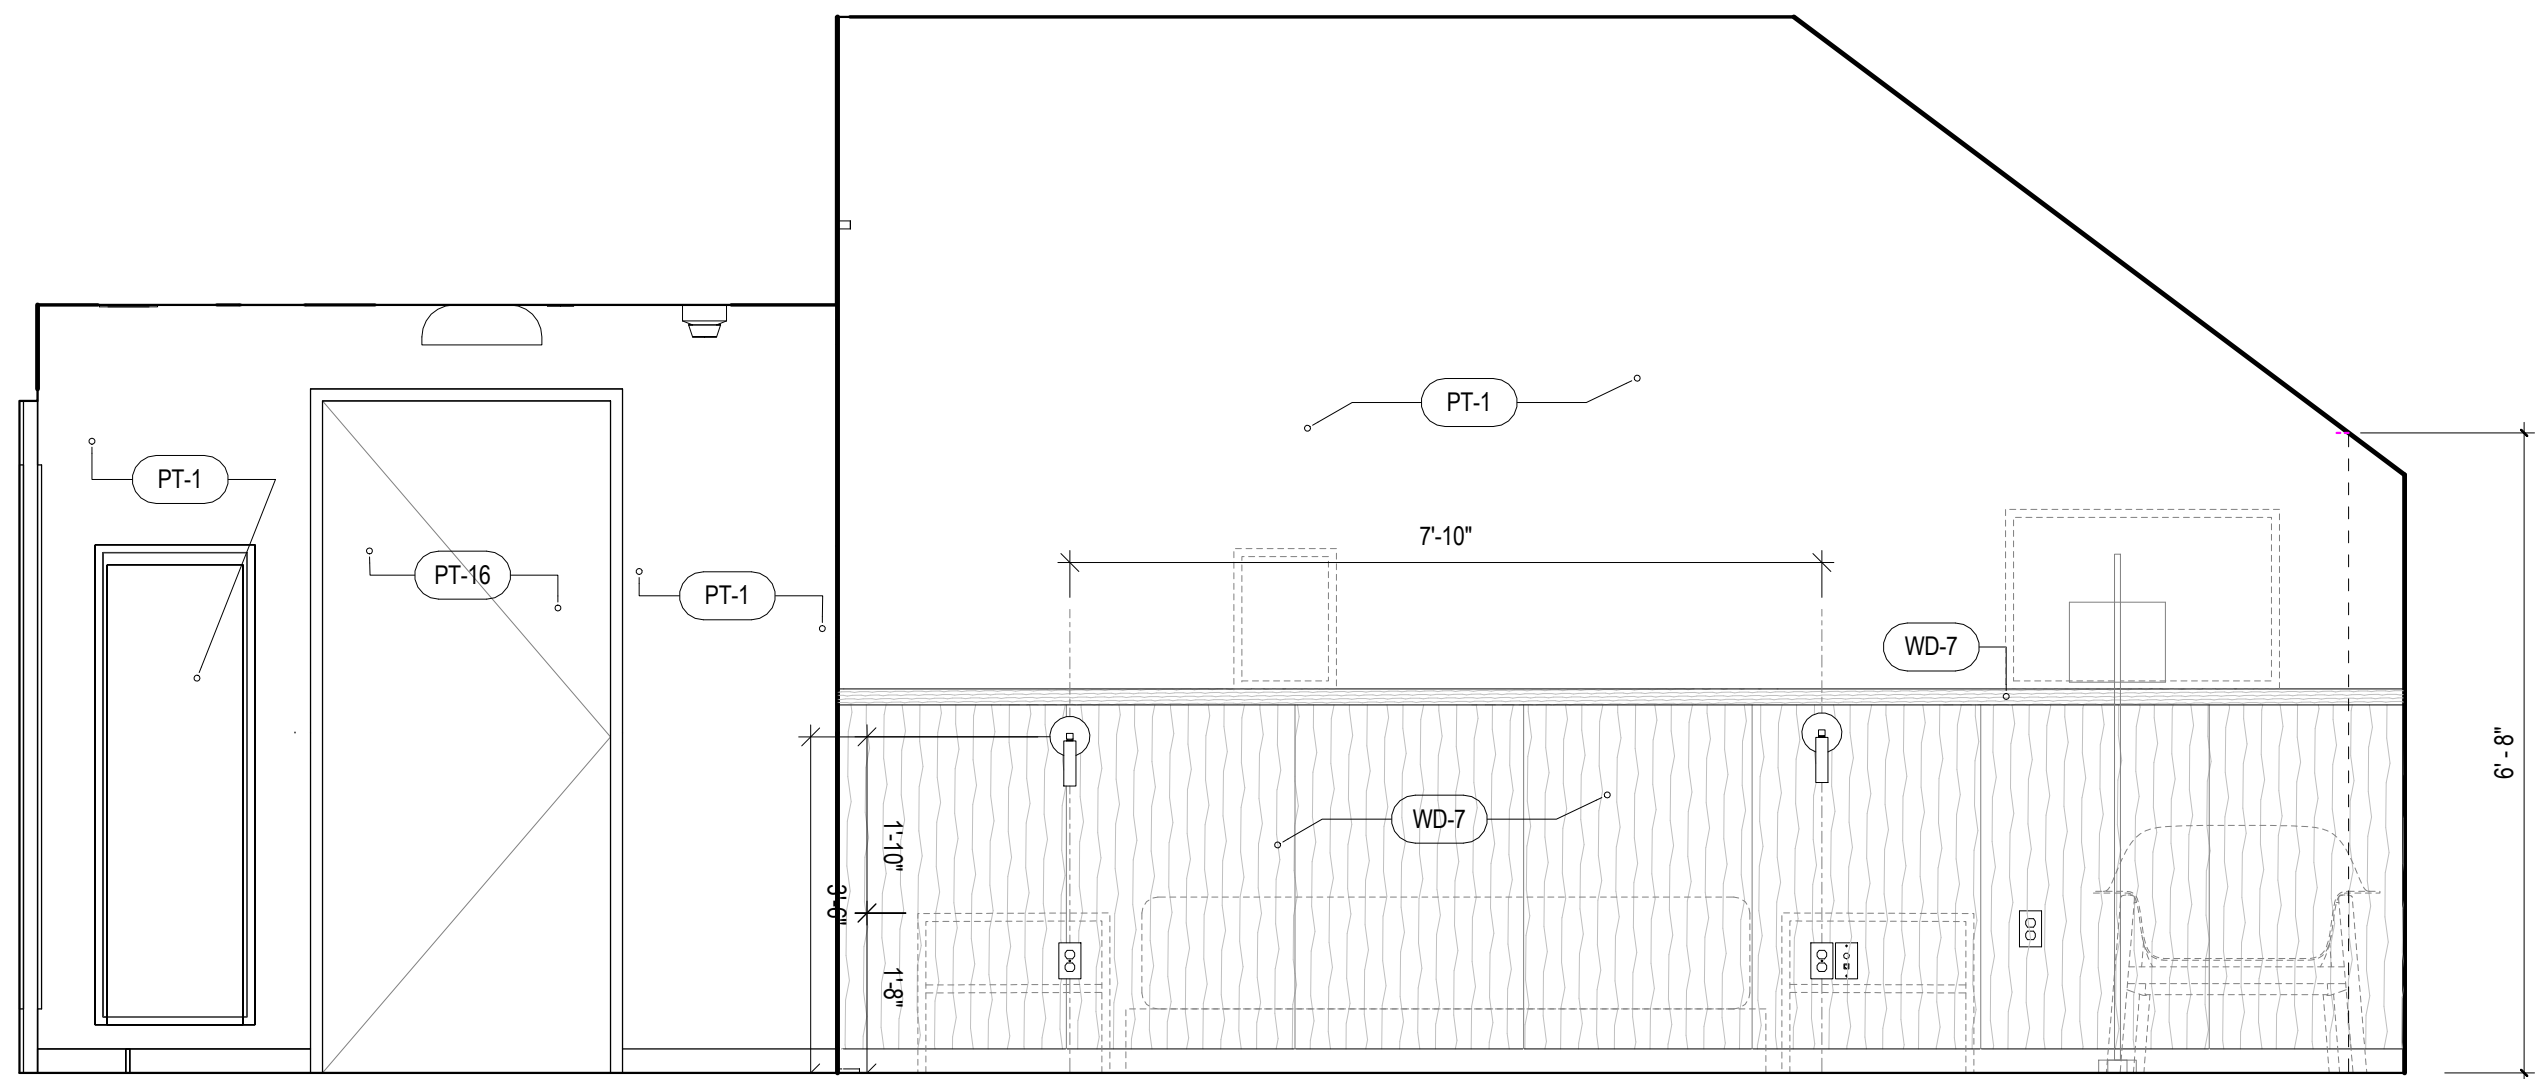


1D ADA ROOM 318 - W
SCALE: 1/2" = 1'-0"

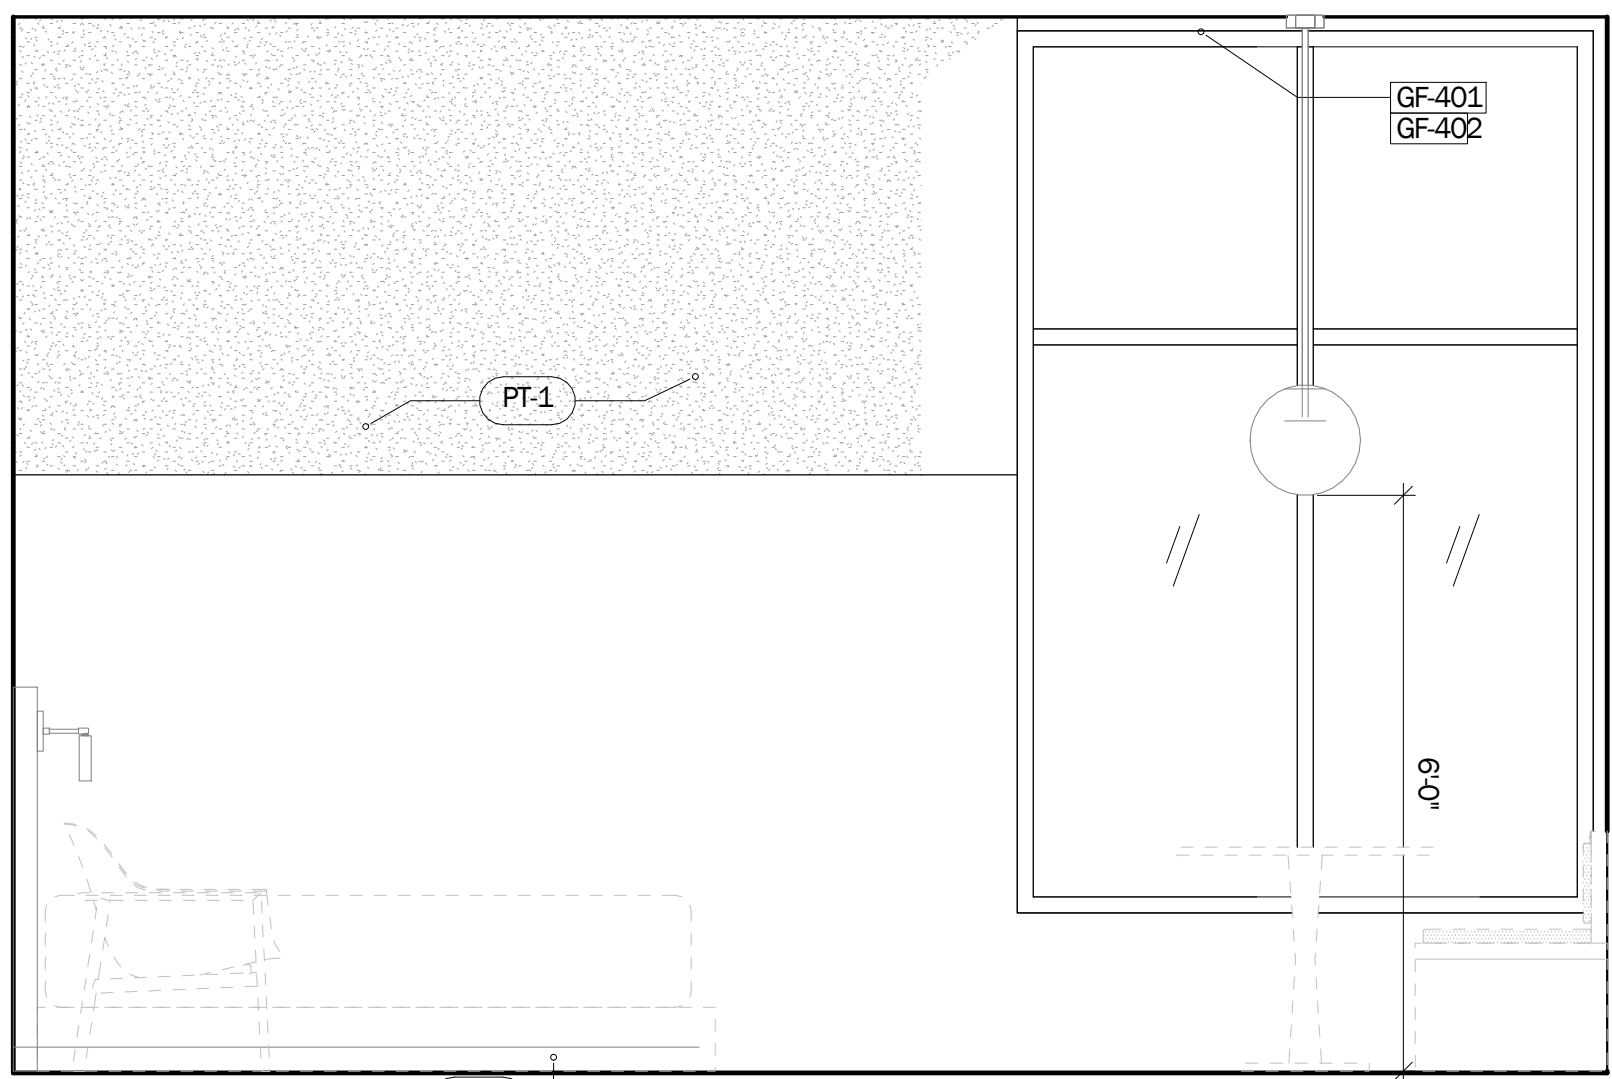


1A ADA ROOM 318 - N
SCALE: 1/2" = 1'-0"

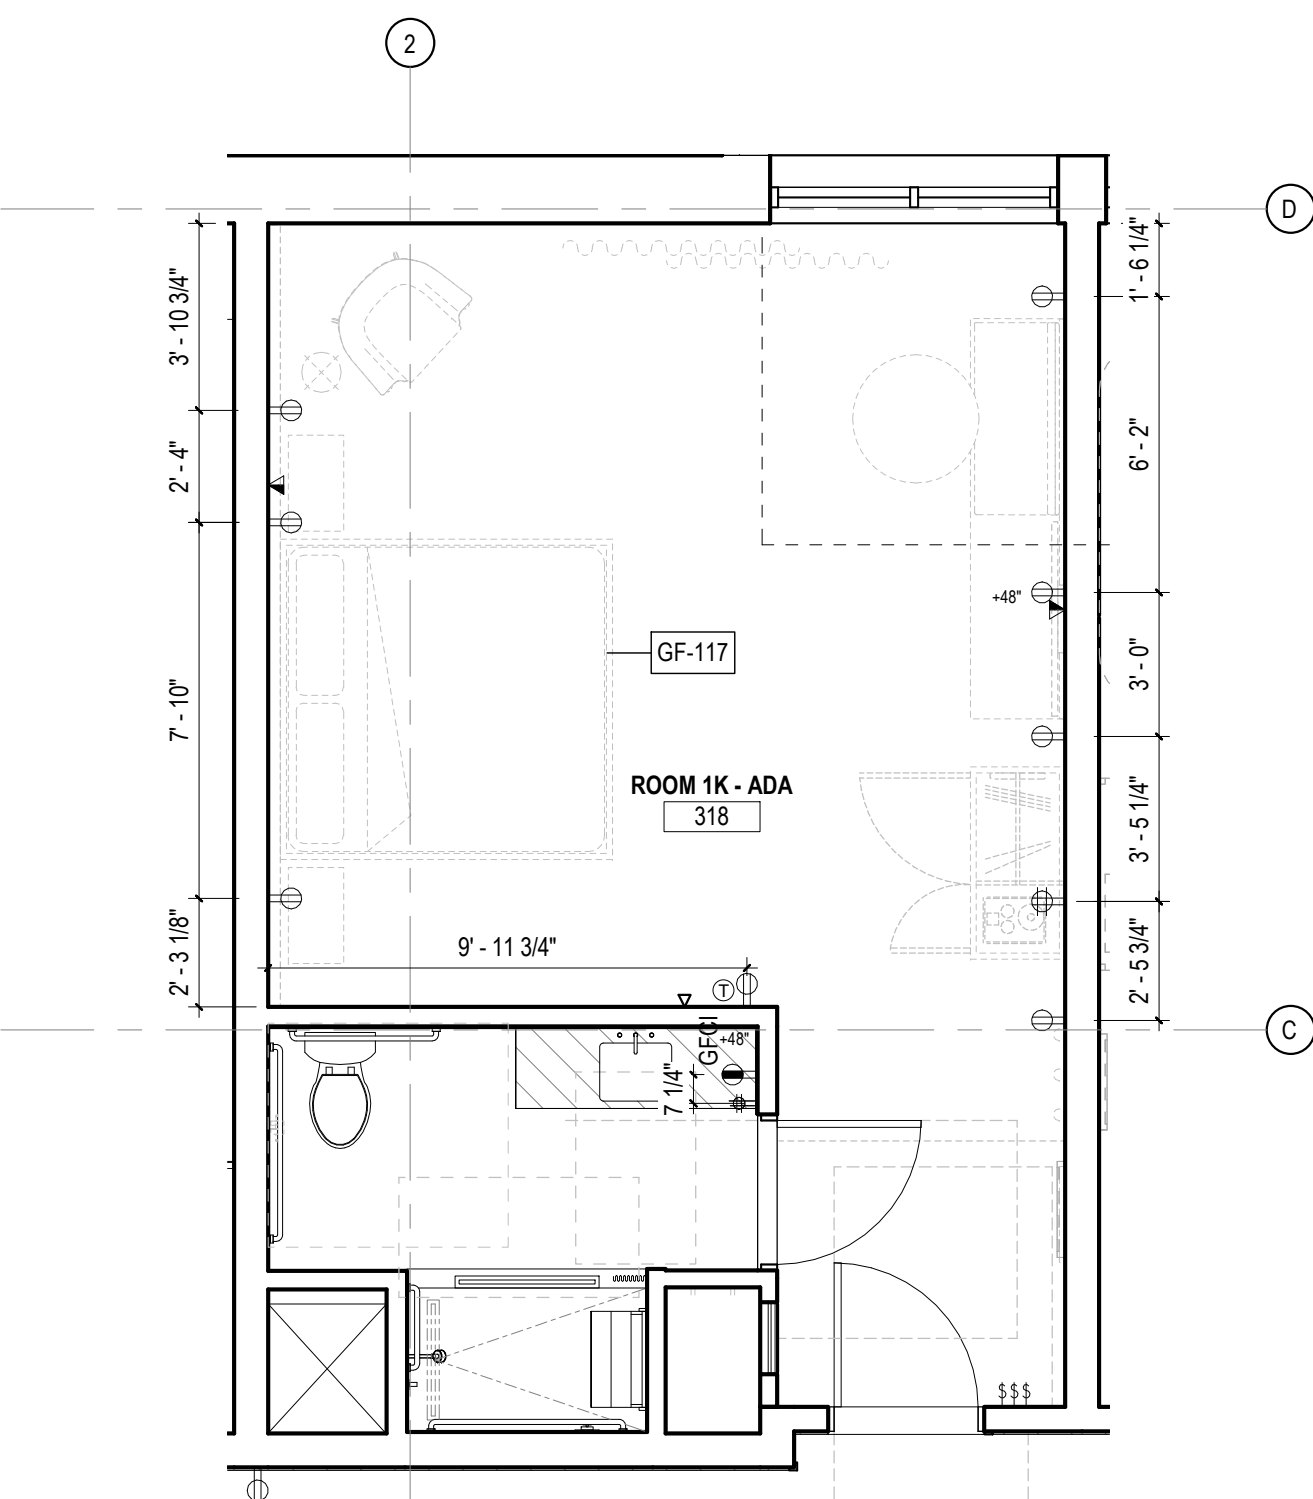


4 ADA KING GUEST RM 318 - PWR/COMM
SCALE: 1/4" = 1'-0"

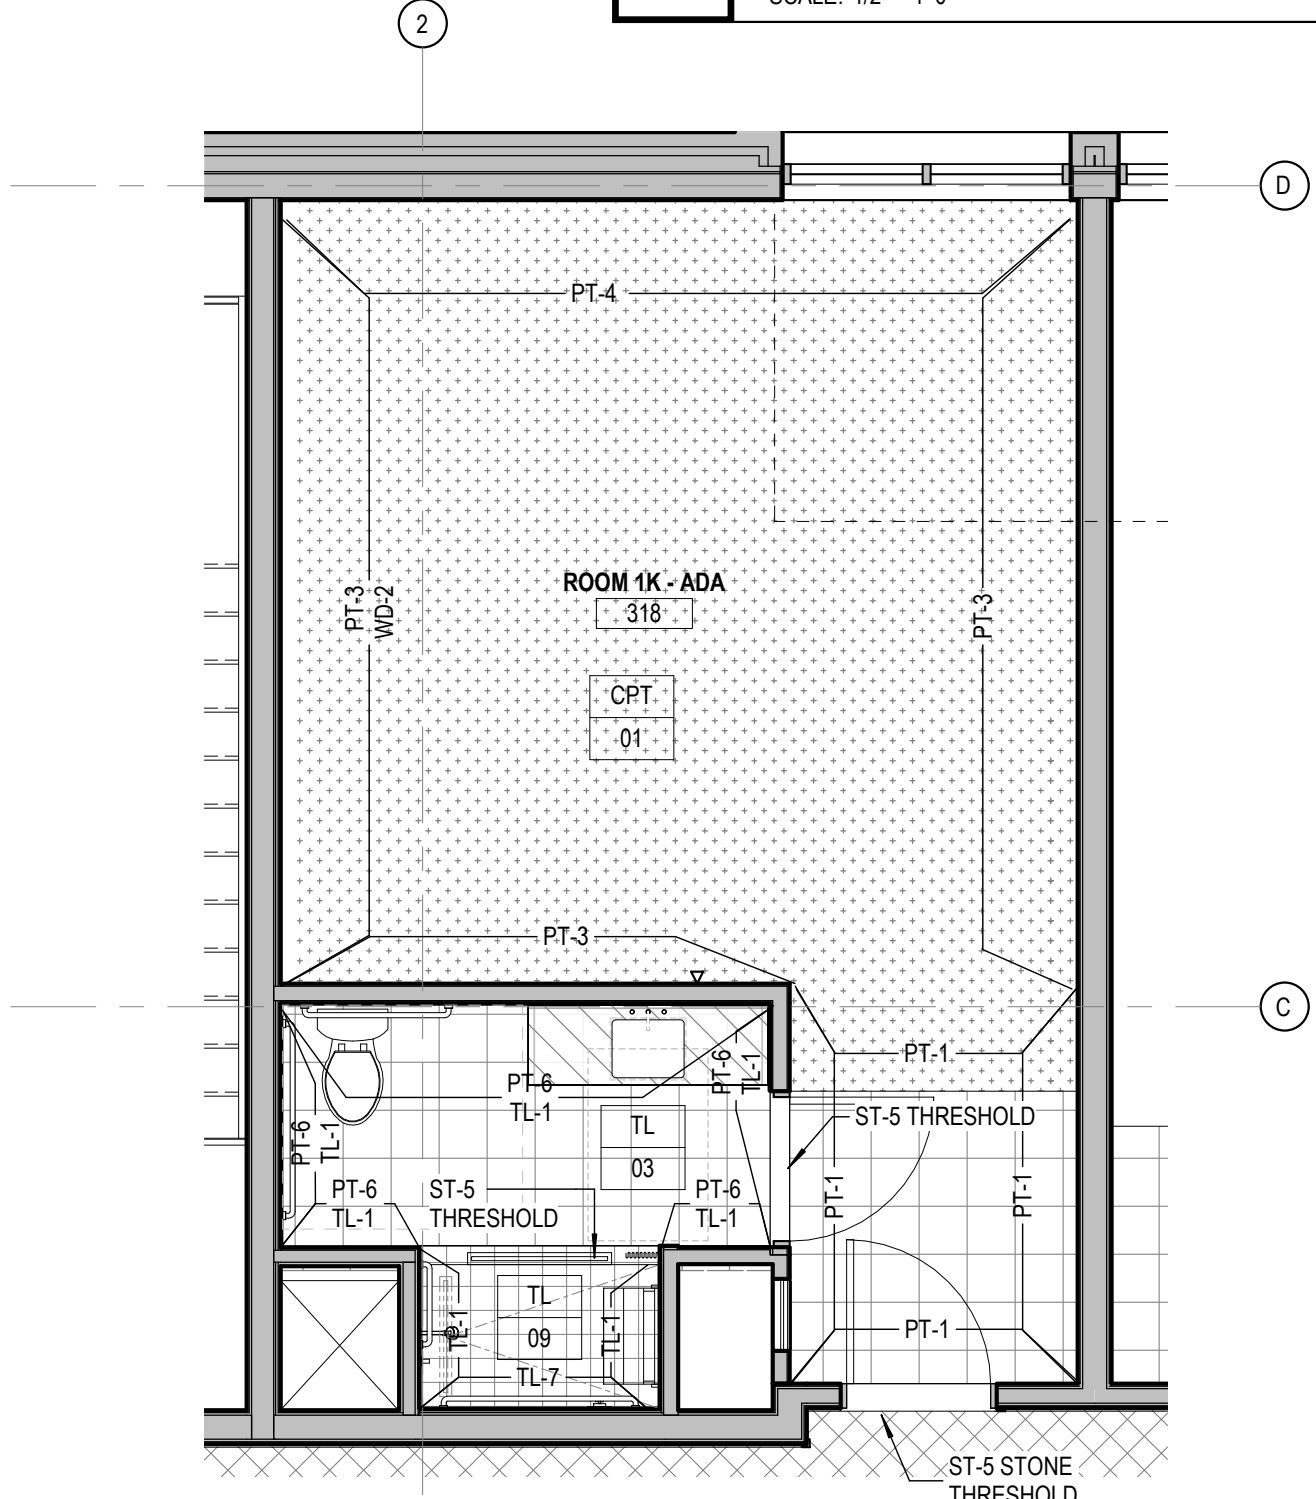

3 ADA KING GUEST RM 318 - FINISH PLAN
SCALE: 1/4" = 1'-0"

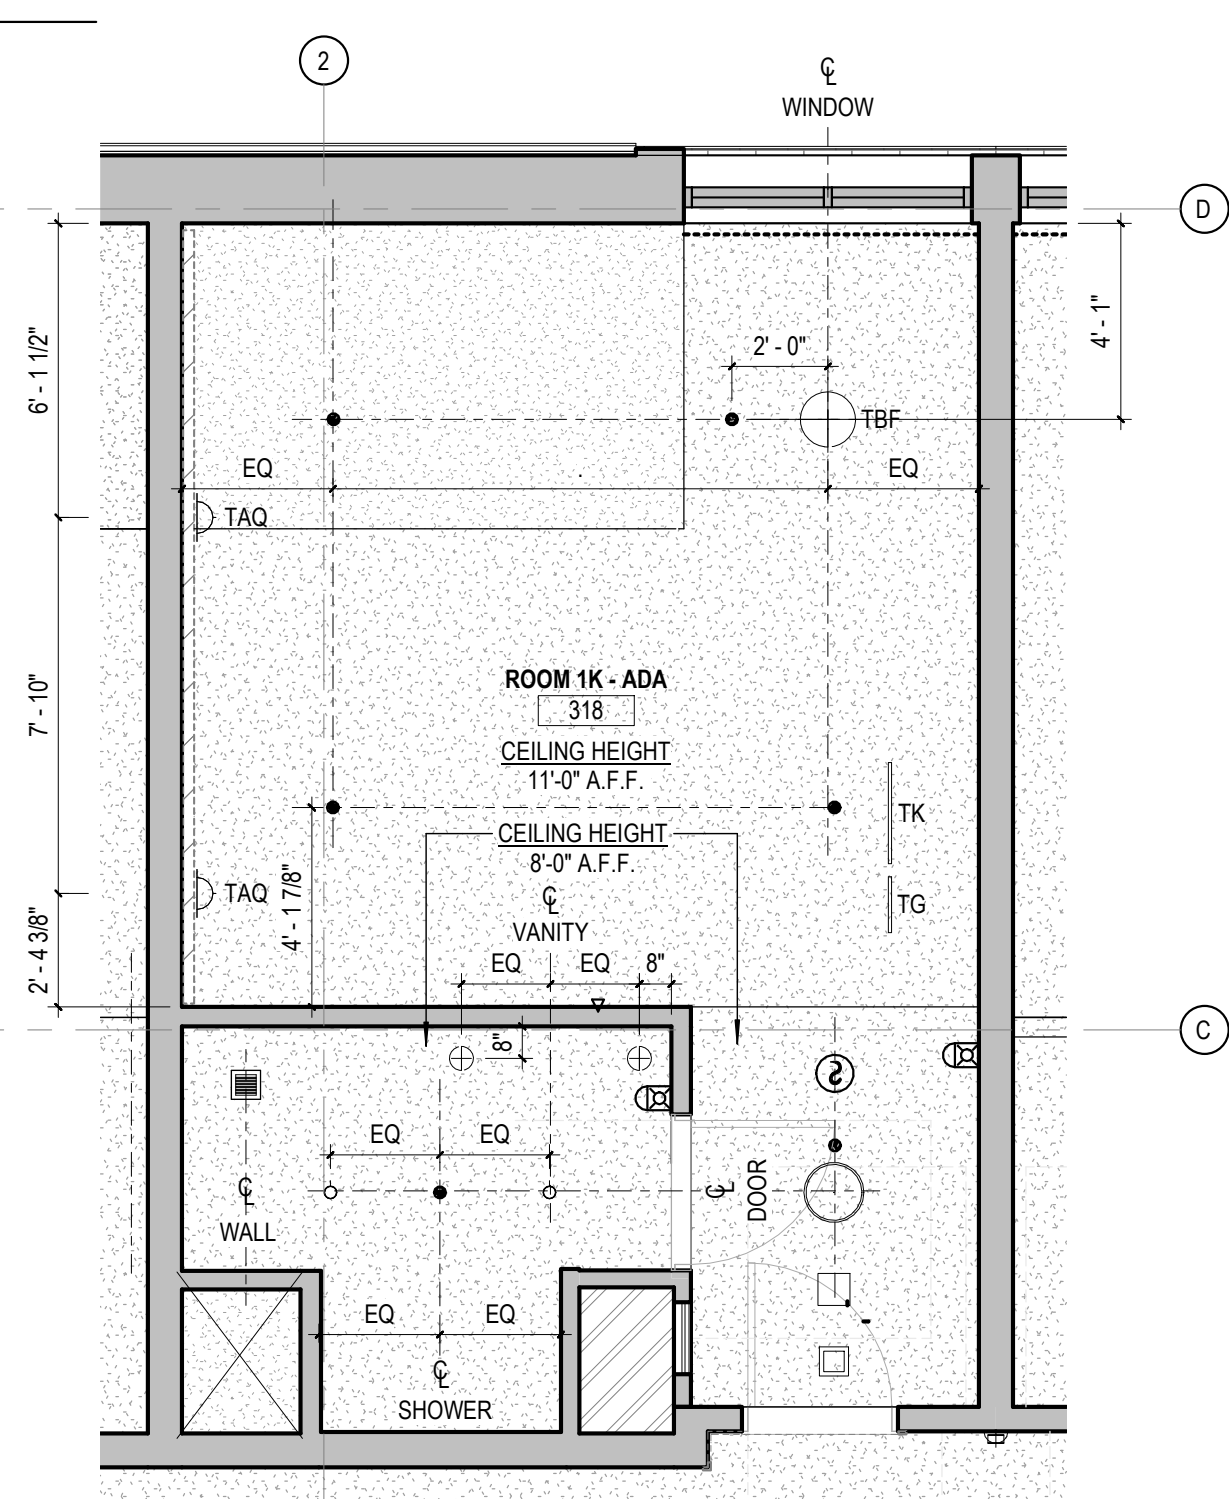

2 ADA KING GUEST RM 318 - RCP
SCALE: 1/4" = 1'-0"

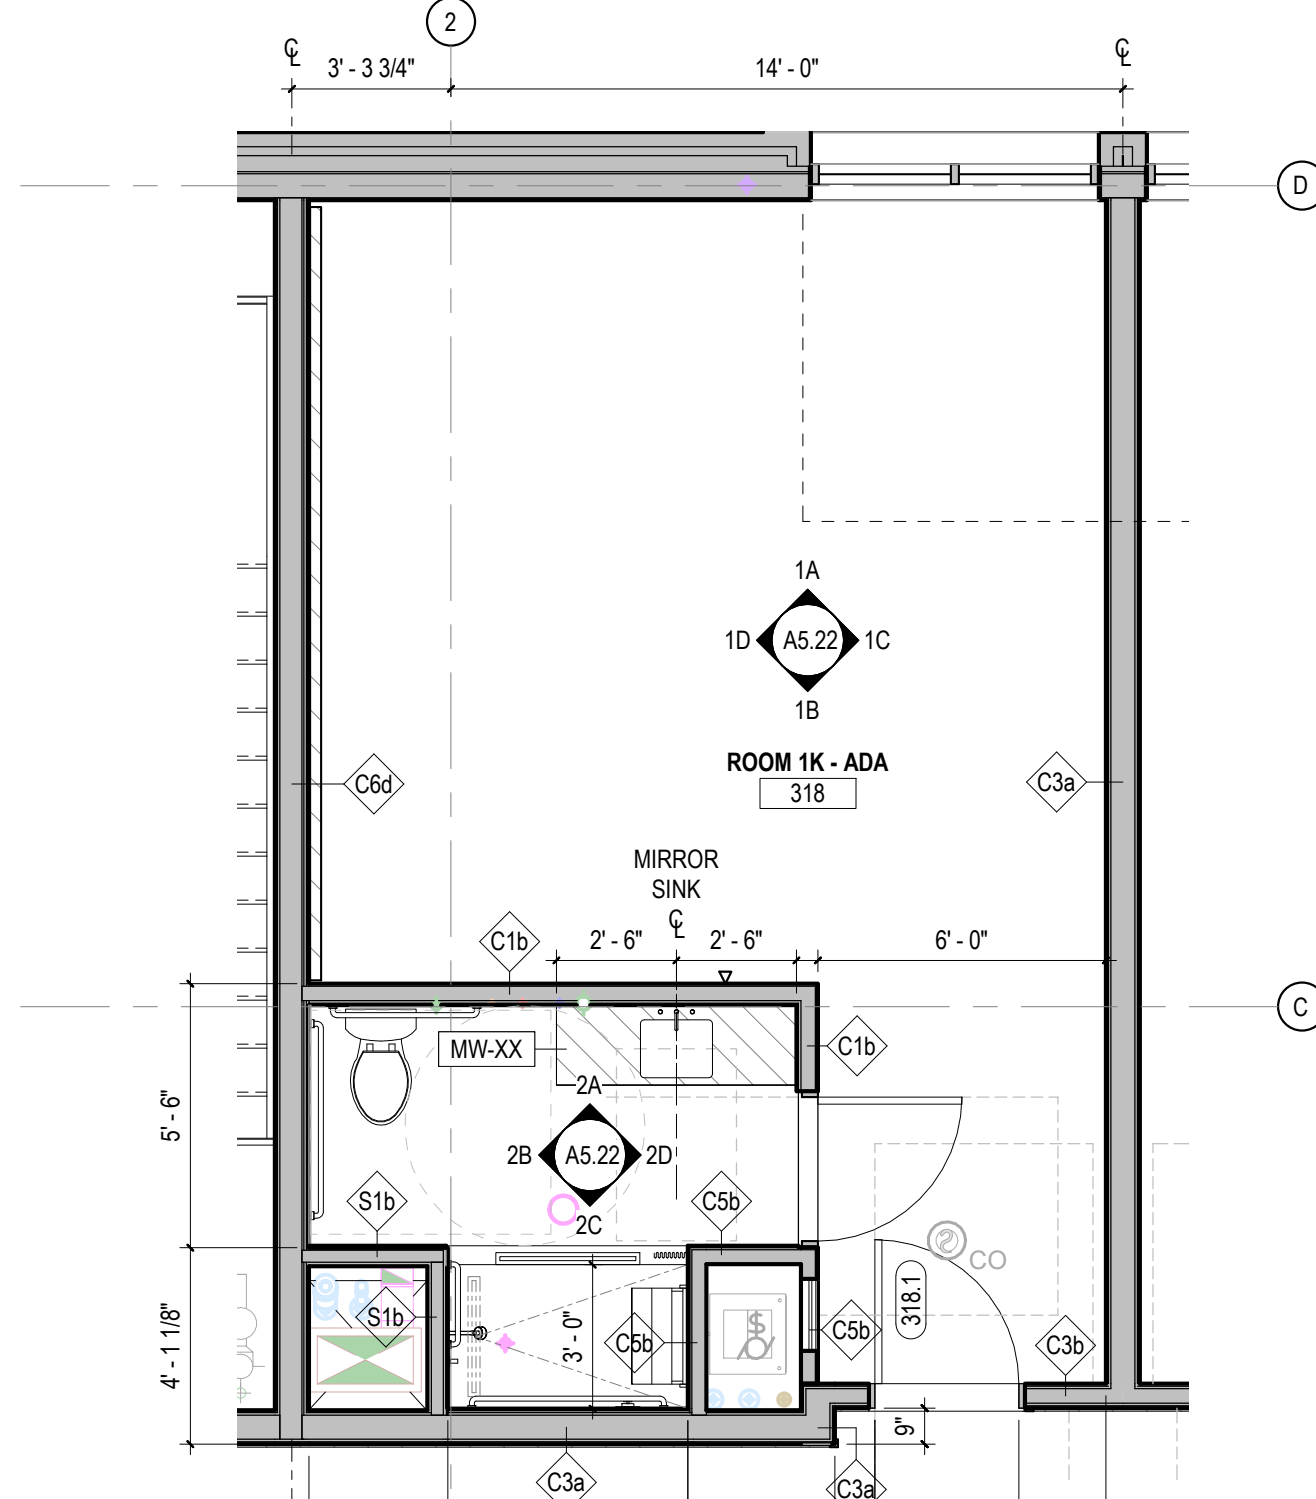

1 ADA KING GUEST RM 318 - PLAN
SCALE: 1/4" = 1'-0"

SHEET NOTES

- DIMENSIONS AND NOTES ARE TYP. FOR BOTH ROOMS U.O.N.
- REF TO RCP AND LIGHTING LEGEND ON SHEET A2.21 FOR ACCESSORIES
- REF TO FINISH LEGEND OF SHEET A2.41 FOR FINISHES
- REF TO PWR / COMM LEGEND OF SHEET A2.51 FOR PWR / COMM ACCESSORIES
- SEE A6.51 FOR WALL TYPES
- ALL OUTLETS ARE AT 18" AFF FROM THE FLOOR U.O.N. REFER TO TYPICAL DEVICE MOUNTING HEIGHTS, 6-7/A8.23.
- ROUGH IN REVIEW SHALL BE CONDUCTED FOR ALL UNIQUE ROOM TYPES DURING WHICH ALL DEVICE LOCATIONS WILL BE CONFIRMED.

RCP LEGEND

- GYP. BOARD CEILING
- FIRE RATED GYP. BOARD CEILING
- 2-LAYERS GYP. BOARD ON ISOLATION HANGERS
- EXPOSED CONSTRUCTION PAINTED
- ACOUSTIC CEILING TILE
- SEMI-RIGID INSULATION BOARD
- FIBERGLASS REINFORCED PLASTIC
- PAINTED METAL
- INTERIOR GRADE WOOD
- EXTERIOR GRADE WOOD
- SPRINKLER HEAD
- SMOKE ALARM
- VACANY SENSOR
- ROLLER SHADES
- CURTAIN TRACK
- CEILING ACCESS PANEL

LIGHTING LEGEND

- TA - WALLWASH
- TB - RECESSED DOWNLIGHT
- TC - RECESSED DOWNLIGHT
- TF - RECESSED DOWNLIGHT
- TG - UNDER CABINET LIGHTING SNUG
- TG-1 - UNDER CABINET LIGHTING
- TG-2 - LOUNGE SHELF LIGHTING
- TK - SUITE CLOSET LIGHTING
- TK-1 - SUITE CLOSET LIGHTING
- TL - WALL MOUNT SCONCE
- TM - COVE UPLIGHT
- TN - RECESSED MICRO DOWNLIGHT
- TU - DECORATIVE SURFACE MOUNT
- TW - BAR DECORATIVE PENDANT
- TX - STAIR SURFACE MOUNT PENDANT
- TY - PERIMETER RECESSED LINEAR
- TZ - RECESSED LED
- TAT - ADJUSTABLE TRACK DOWNLIGHT
- TAP - RECESSED PERIMETER LINEAR
- TAC - SCONCE (BED)
- TAD - DECORATIVE PENDANT (ENTRY)
- TAF - PERIMETER RECESSED LINEAR
- TAH - LOBBY FLOOR LAMP
- TAM - DECORATIVE PENDANT
- TAD - DECORATIVE SCONCE
- TAR - RECESSED MICRO DOWNLIGHT
- TAV - SURFACE MOUNTED LINEAR
- TAW - RECESSED LINEAR
- TAZ-1 - RECESSED LINEAR COUNTER
- TBA - SURFACE MOUNTED DOWNLIGHT
- TBB - RECESSED ADJUSTABLE DOWNLIGHT
- TBC - DECORATIVE SCONCE
- TBE - DECORATIVE FLOOR LAMP
- TBF - DECORATIVE PENDANT LIGHT
- TBG - SURF. MOUNT DECORATIVE DOWNLIGHT
- TBH - DECORATIVE PENDANT
- TBJ - KITCHEN UNDER CABINET LIGHTING
- TBK - SURFACE MOUNTED LINEAR GRAZER
- TBL - MILLWORK MOUNTED LED STRIP
- TBN - DECORATIVE SCONCE
- TBP - DECORATIVE SCONCE
- TBS - DECORATIVE TABLE LAMP
- TXA - CANOPY ADJUSTABLE DOWNLIGHT
- TXC - BOLLARD
- TXD - TREE UPLIGHT
- TXE - DECORATIVE POLE
- TXH - HANDRAIL LIGHT



- ## LIGHTING LEGEND

- VASSAR COLLEGE INN & INSTITUTE
18010.00
COLLEGE AND RAYMOND AVENUE POUGHKEEPSIE, NY

CONTRACT OF

CONSULTANT

ISSUE DATES	
03/22/2019	100% SCHEMATIC DESIGN
07/29/2019	75% DESIGN DEVELOPMENT
09/03/2019	100% DESIGN DEVELOPMENT
12/13/2019	50% CONSTRUCTION DOCUMENTS
02/10/2020	70% CONSTRUCTION DOCUMENTS
06/01/2020	ISSUED FOR CONSTRUCTION
07/01/2020	GMP SET
12/18/2020	FINAL GMP SET
06/21/2021	BID SET








Frederick Fisher and Partners
12248 Santa Monica Blvd. Los Angeles, CA 90025 | (310) 820-6680 | fisherpartners.net

ENLARGED
INN ROOMS -
TYPE K-E1

SCALE: As indicated

A5.23

Frederick Fisher & Partners reserves its common law copyright and other property rights in these plans. These plans and drawings are not to be reproduced in any form or manner whatsoever without first obtaining the express written permission and consent of Frederick Fisher & Partners, Architects, nor are they to be assigned to any third party without obtaining said written permission and consent.

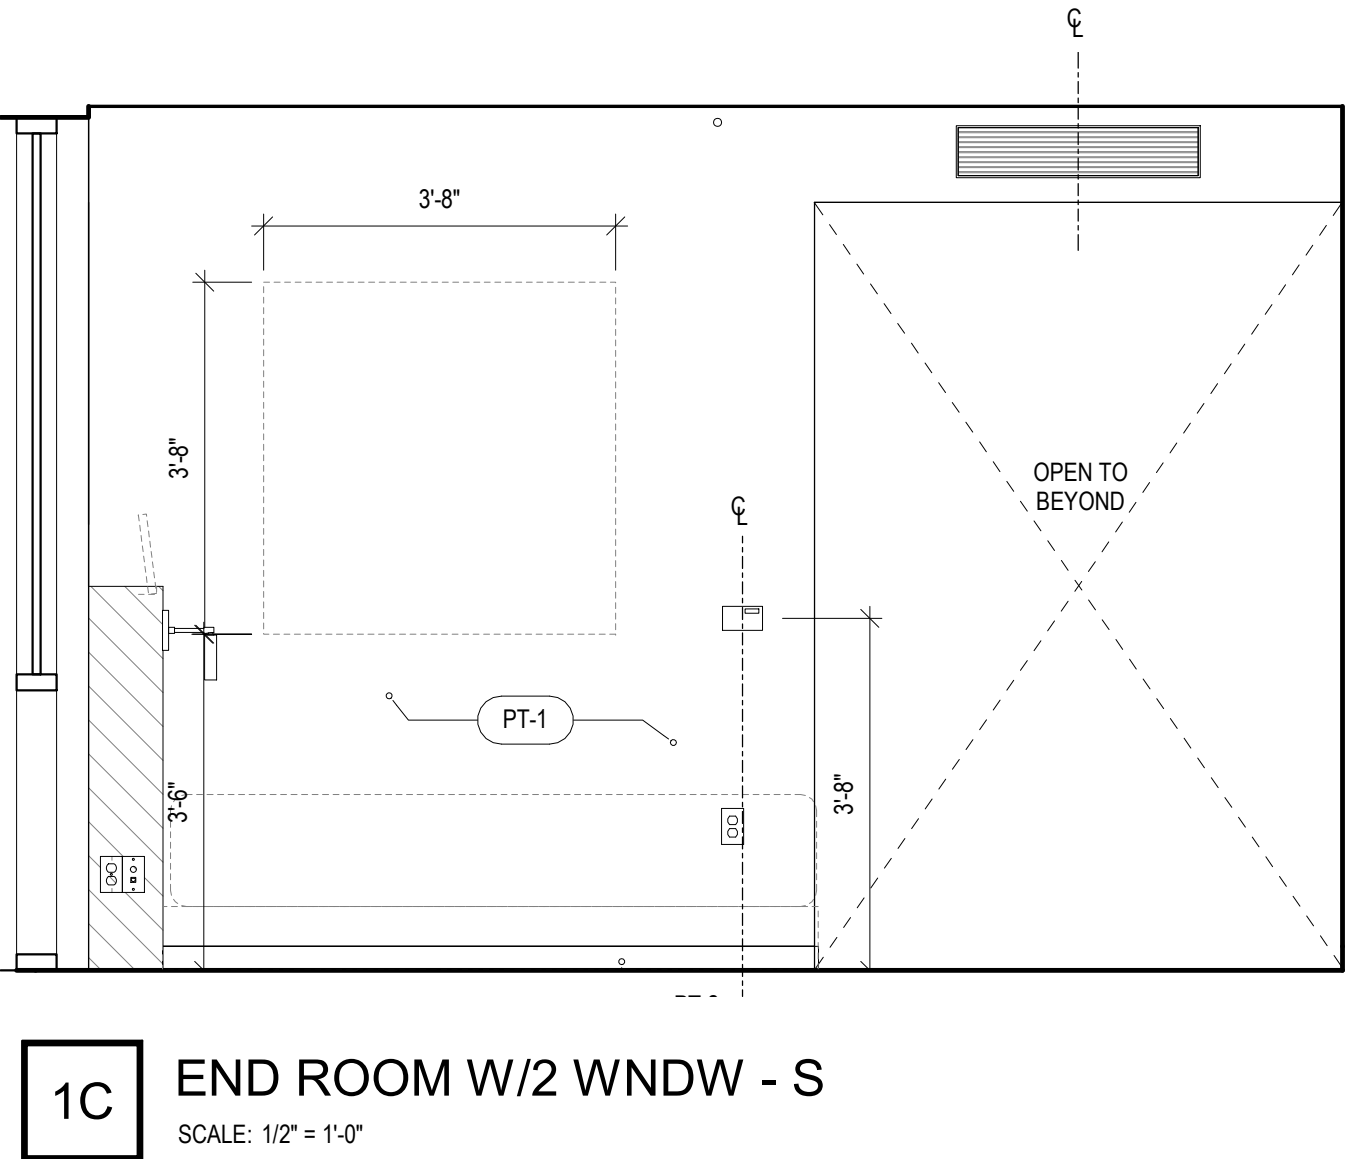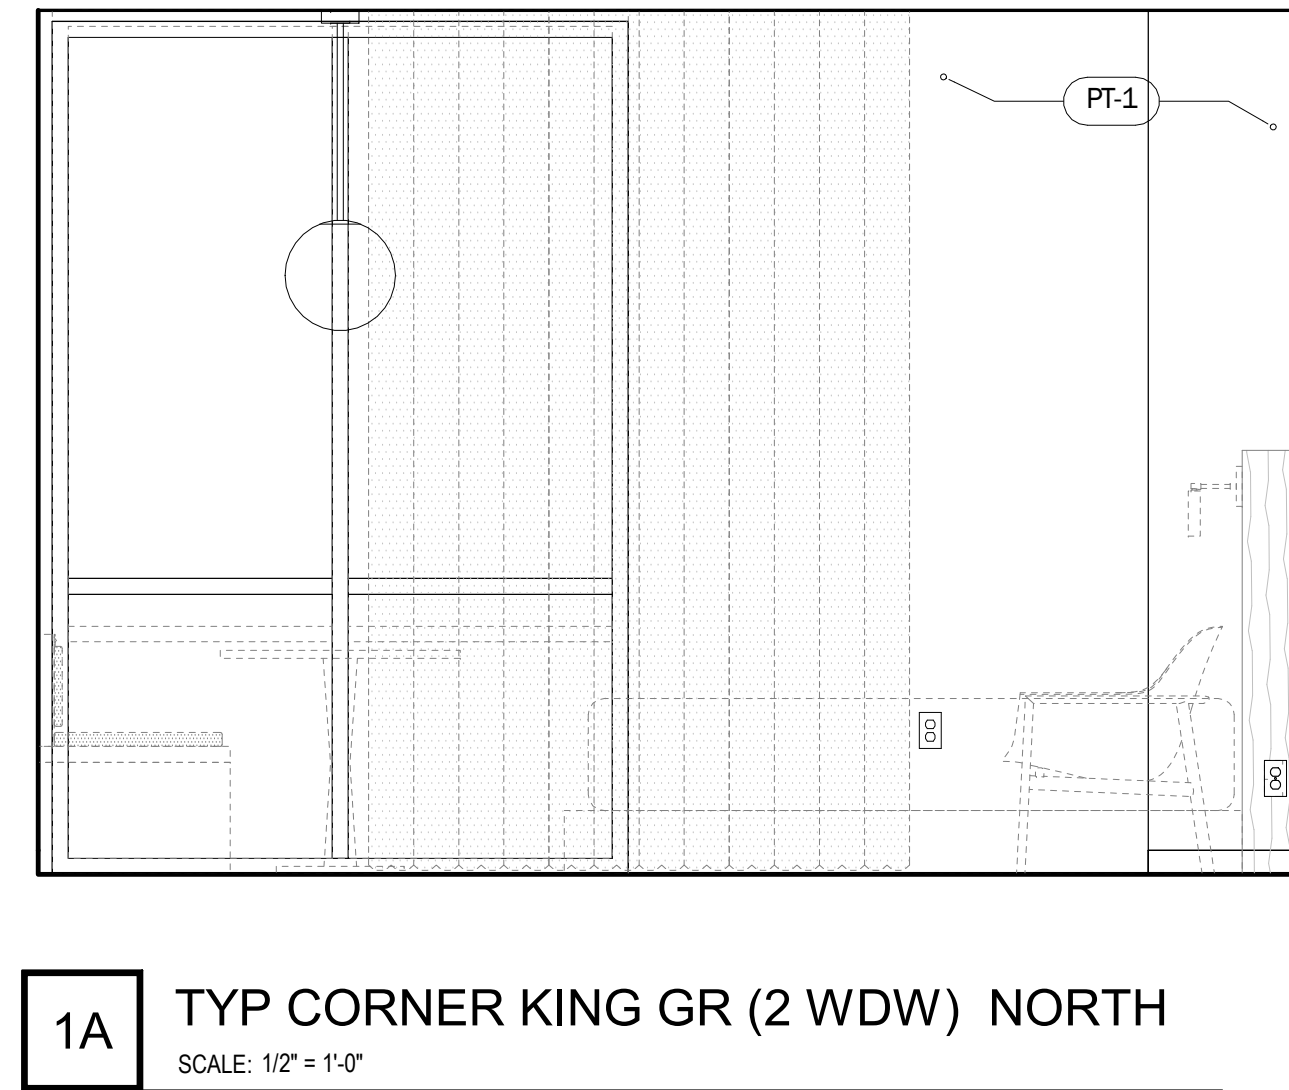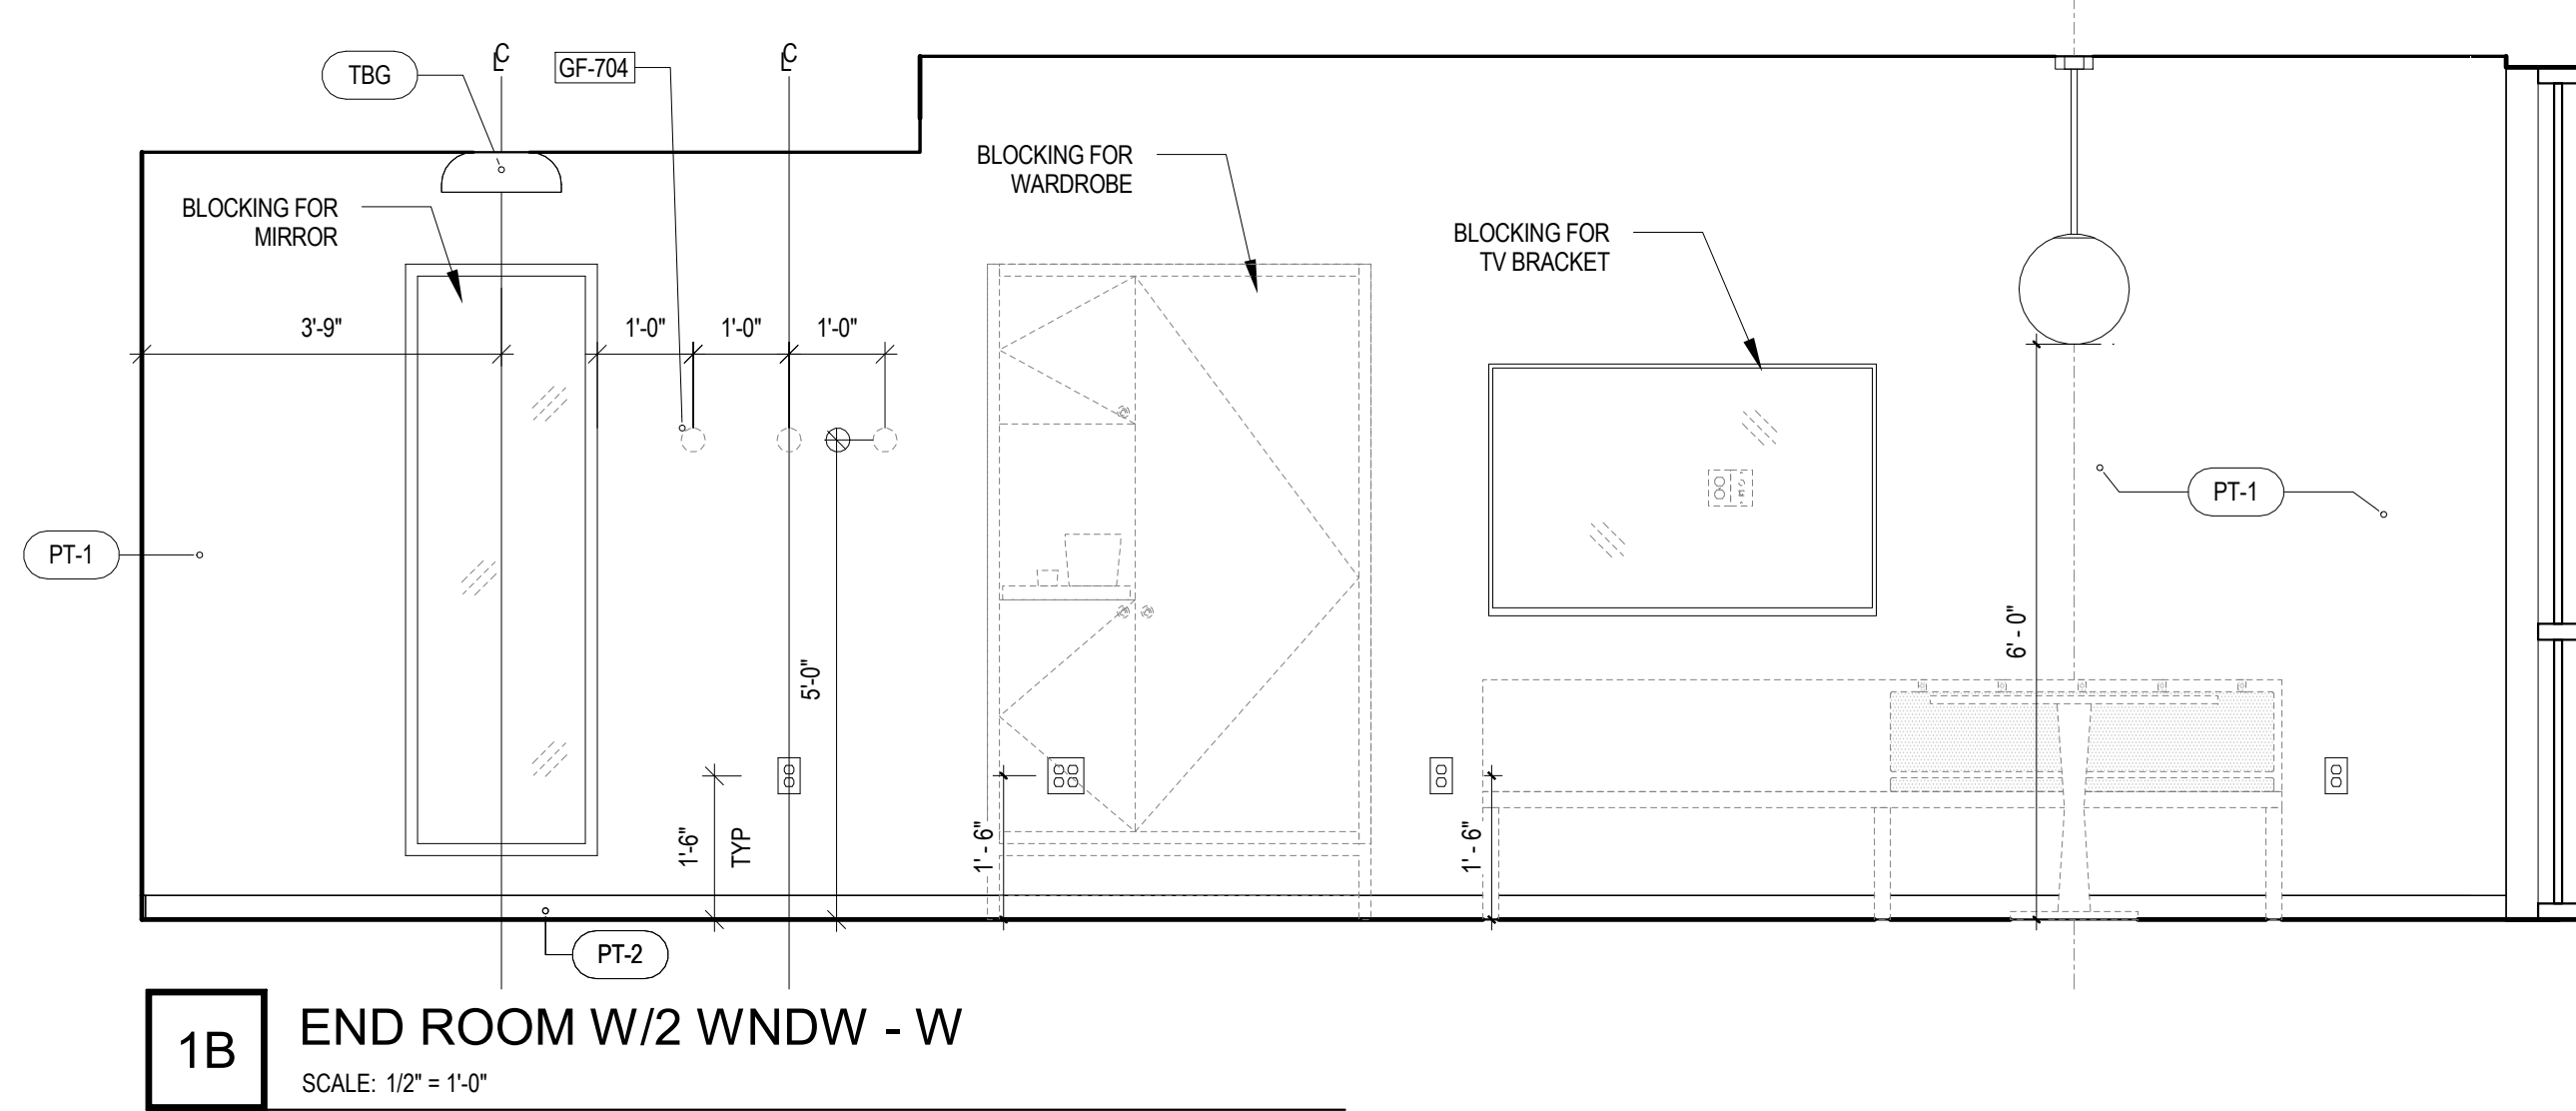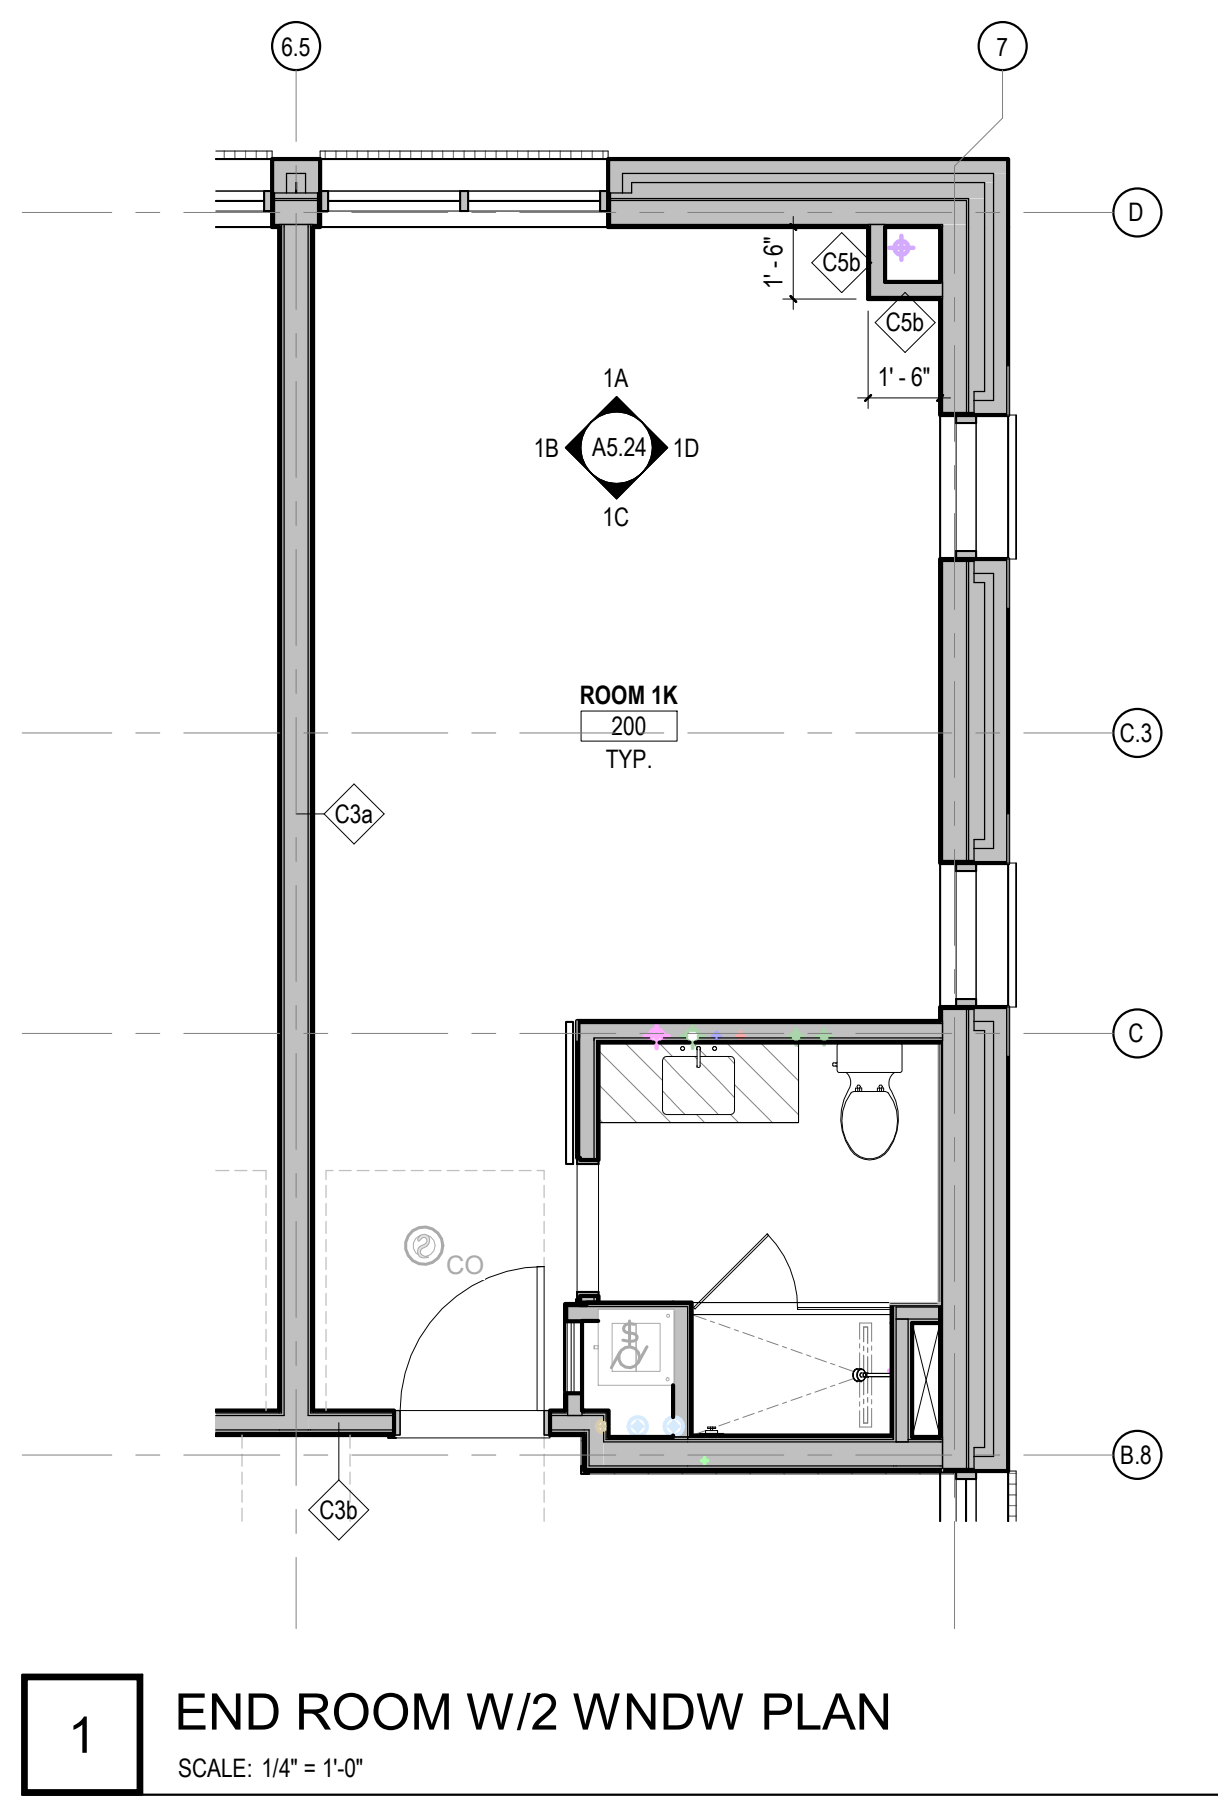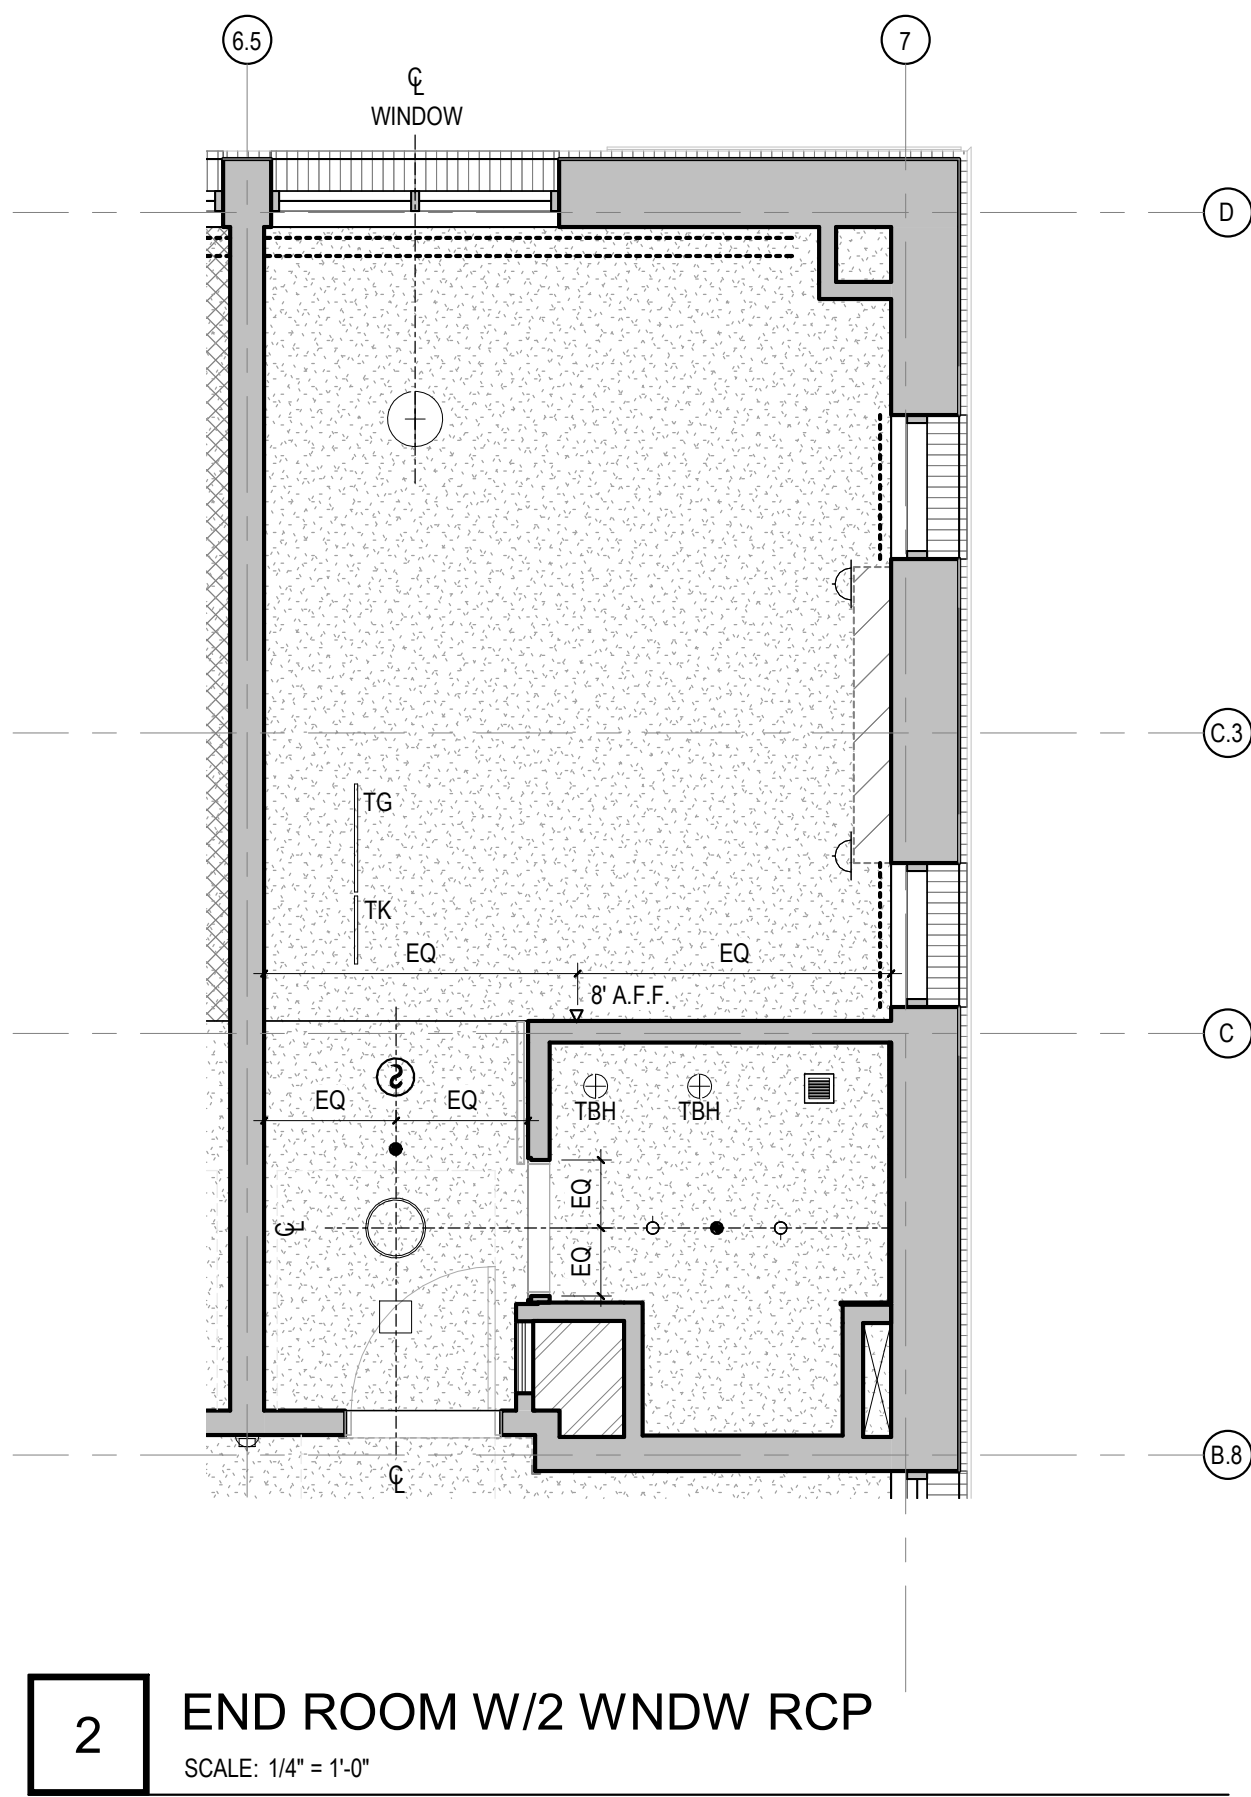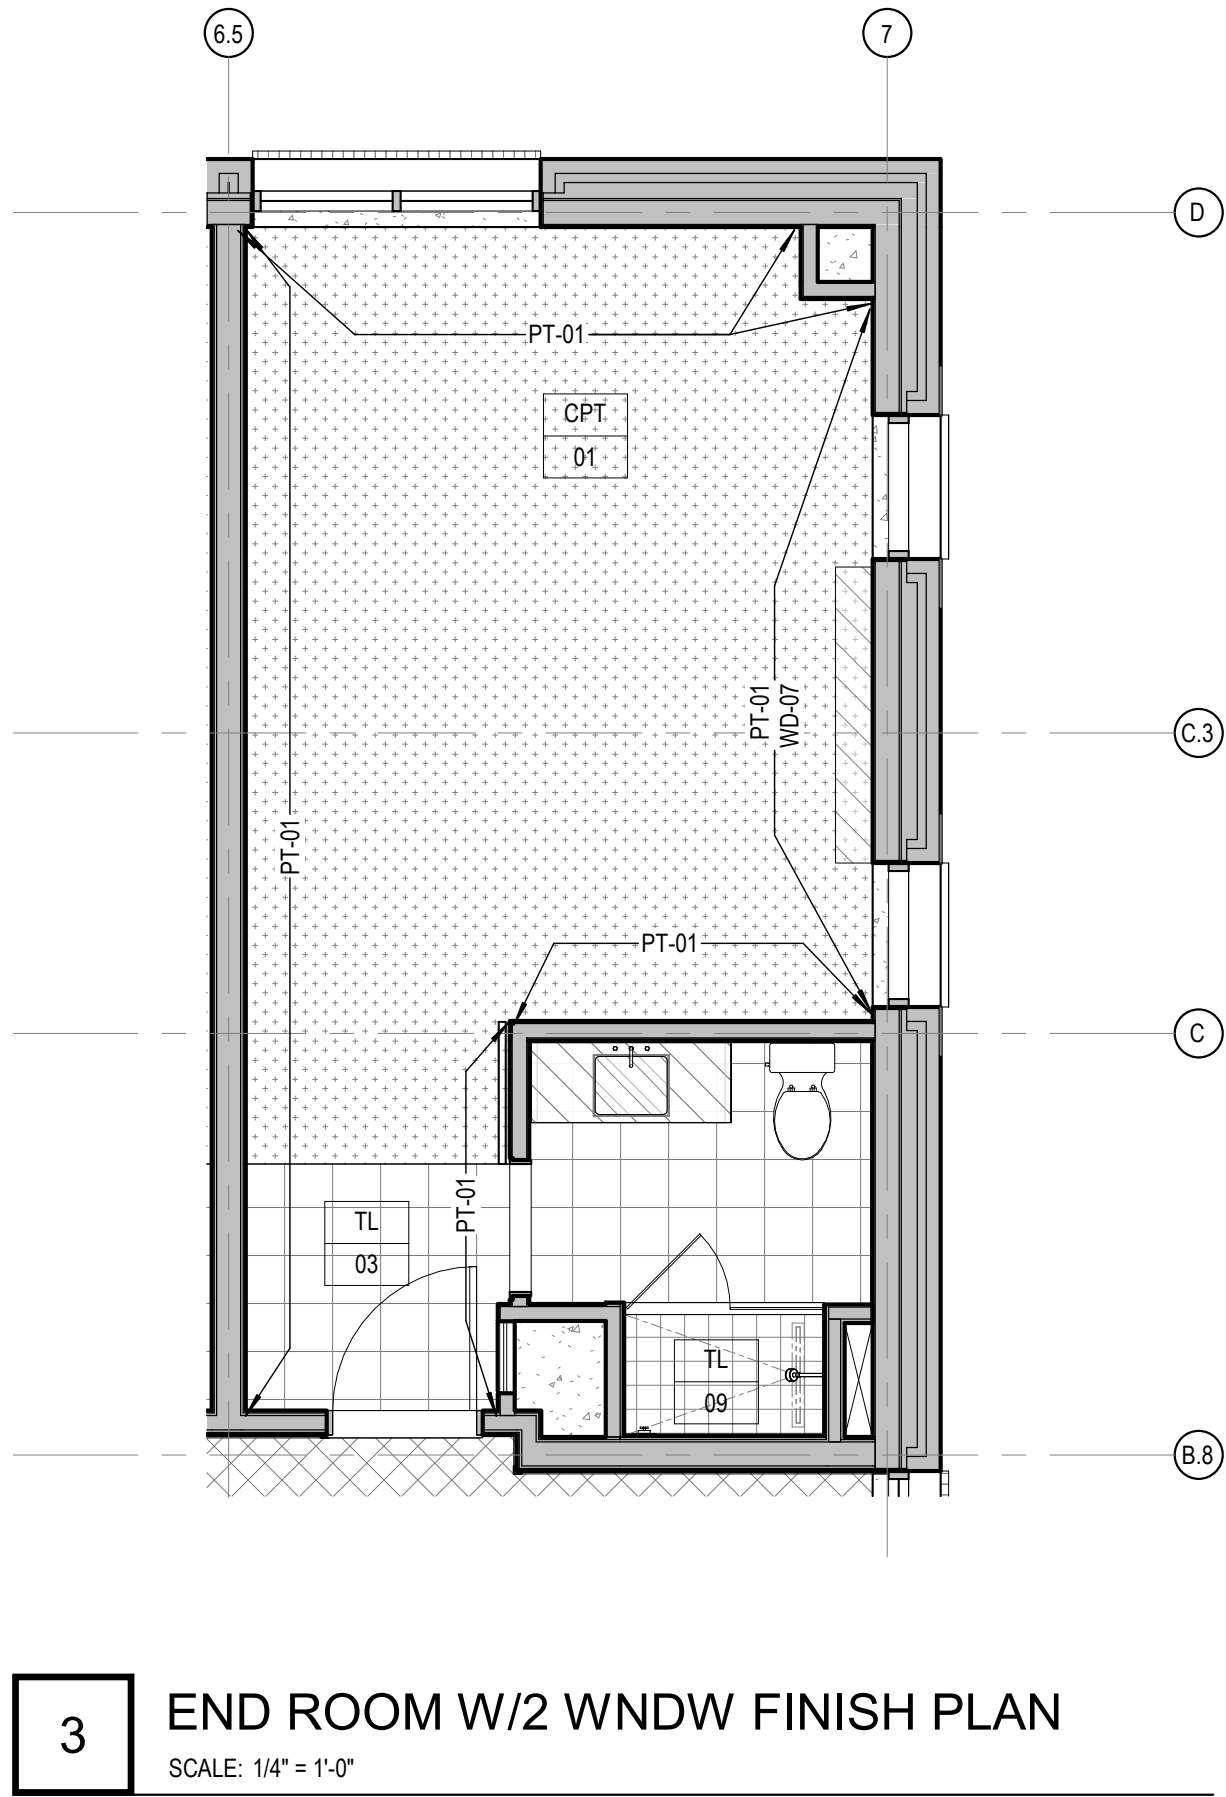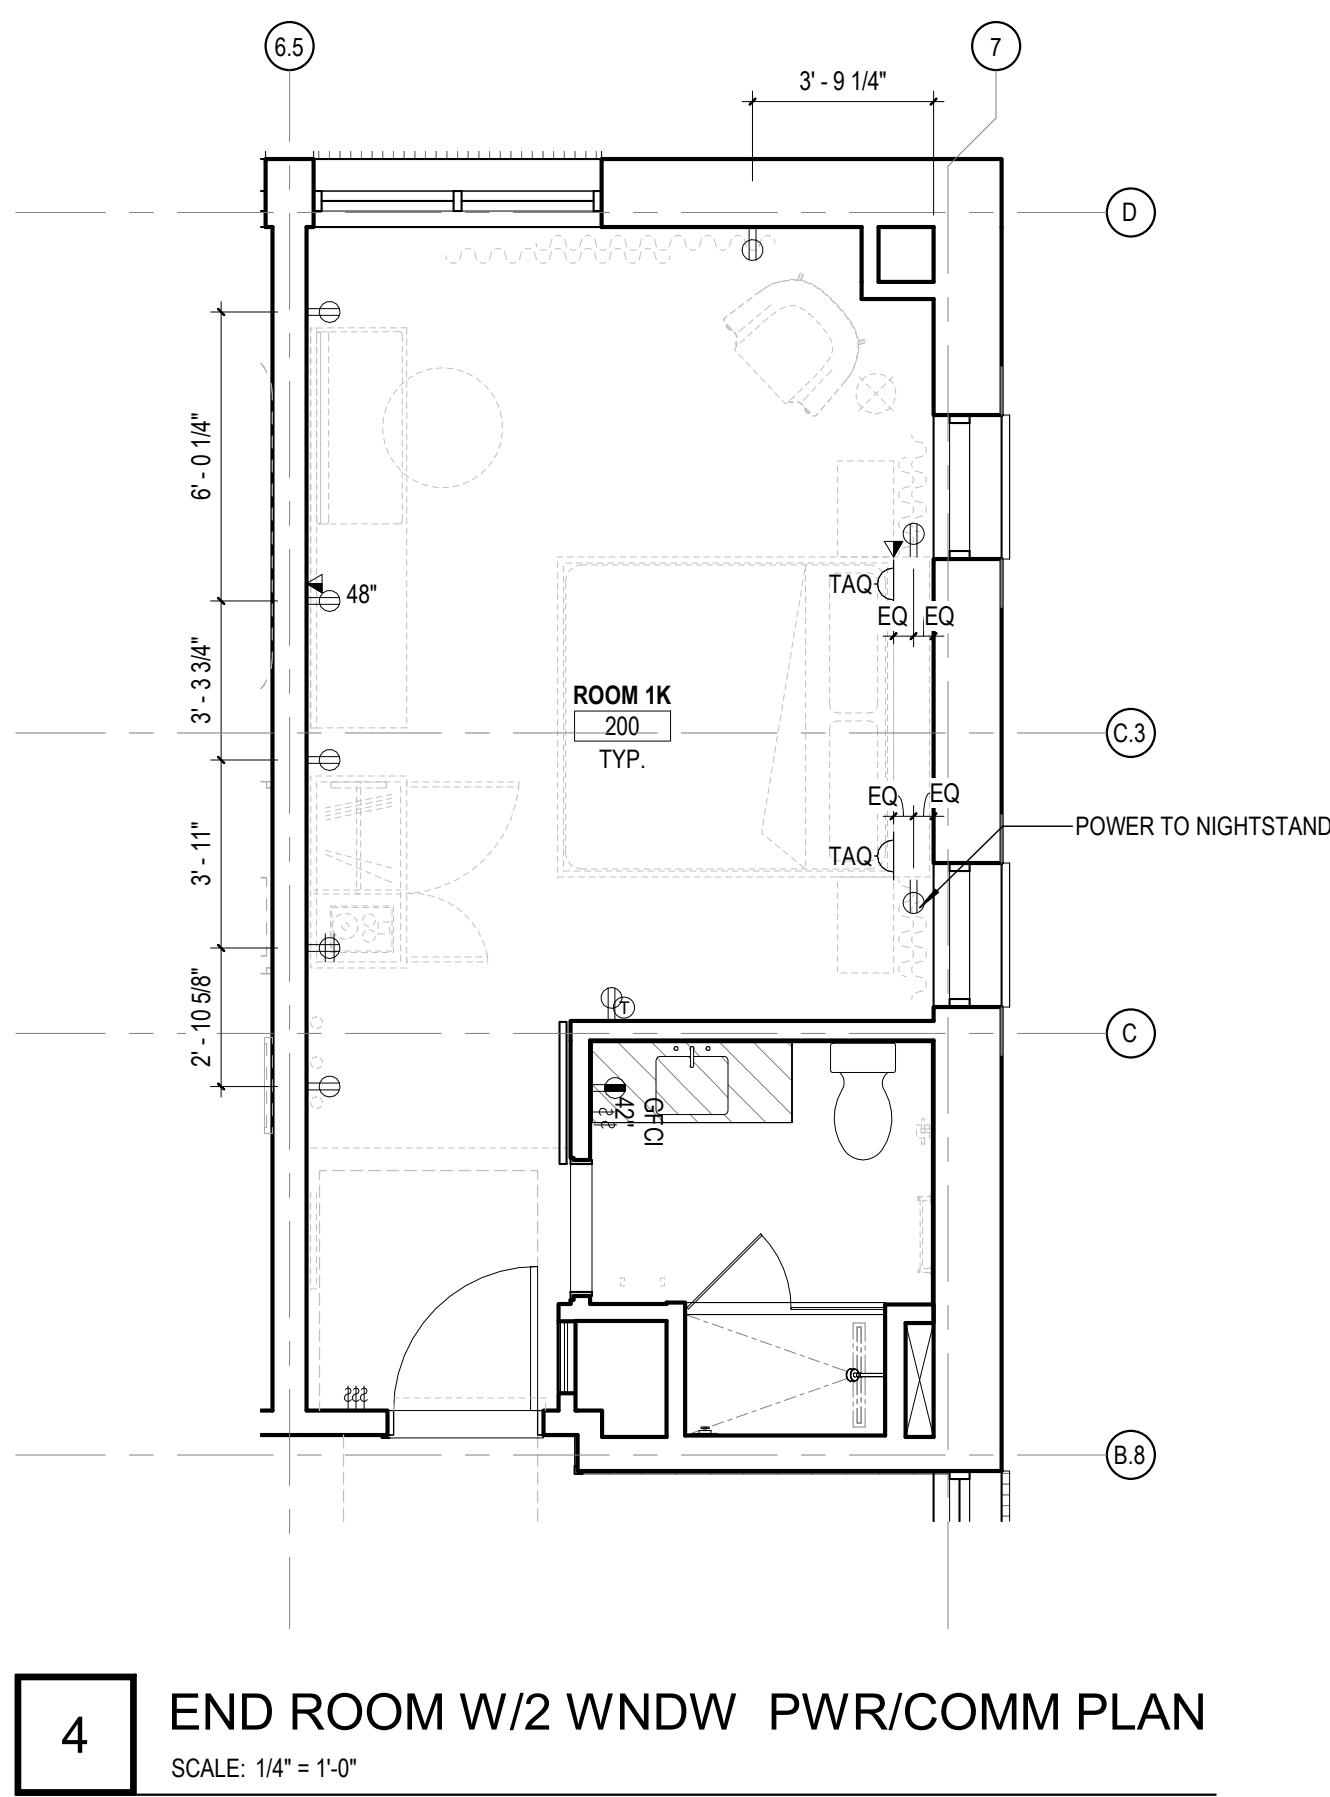

SHEET NOTES

VASSAR COLLEGE INN & INSTITUTE
18010.00
COLLEGE AND RAYMOND AVENUE POUGHKEEPSIE, NY

CONTRACTOR

CONSULTANT


ISSUE DATES
03/22/2019 10% SCHEMATIC DESIGN
07/26/2019 75% DESIGN DEVELOPMENT
09/03/2019 100% DESIGN DEVELOPMENT
12/13/2019 50% CONSTRUCTION DOCUMENTS
02/10/2020 70% CONSTRUCTION DOCUMENTS
05/01/2020 ISSUED FOR CONSTRUCTION
07/01/2020 GAP SET
12/16/2020 FINAL GAP SET
06/21/2021 BID SET

Frederick Fisher and Partners
12248 Santa Monica Blvd, Los Angeles, CA 90025 | (310) 820-6680 | info@frederickfisher.com
150 West 28th St, Suite 3502, New York, NY 10001


ENLARGED
INN ROOMS -
TYPE K-E2
SCALE: As indicated

A5.24


Frederick Fisher & Partners reserves its common law copyright and other property rights in these plans. These plans and drawings are not to be reproduced in any form or manner whatsoever without first obtaining the express written permission and consent of Frederick Fisher & Partners. Architects, nor are they to be assigned to any third party without obtaining said written permission and consent.

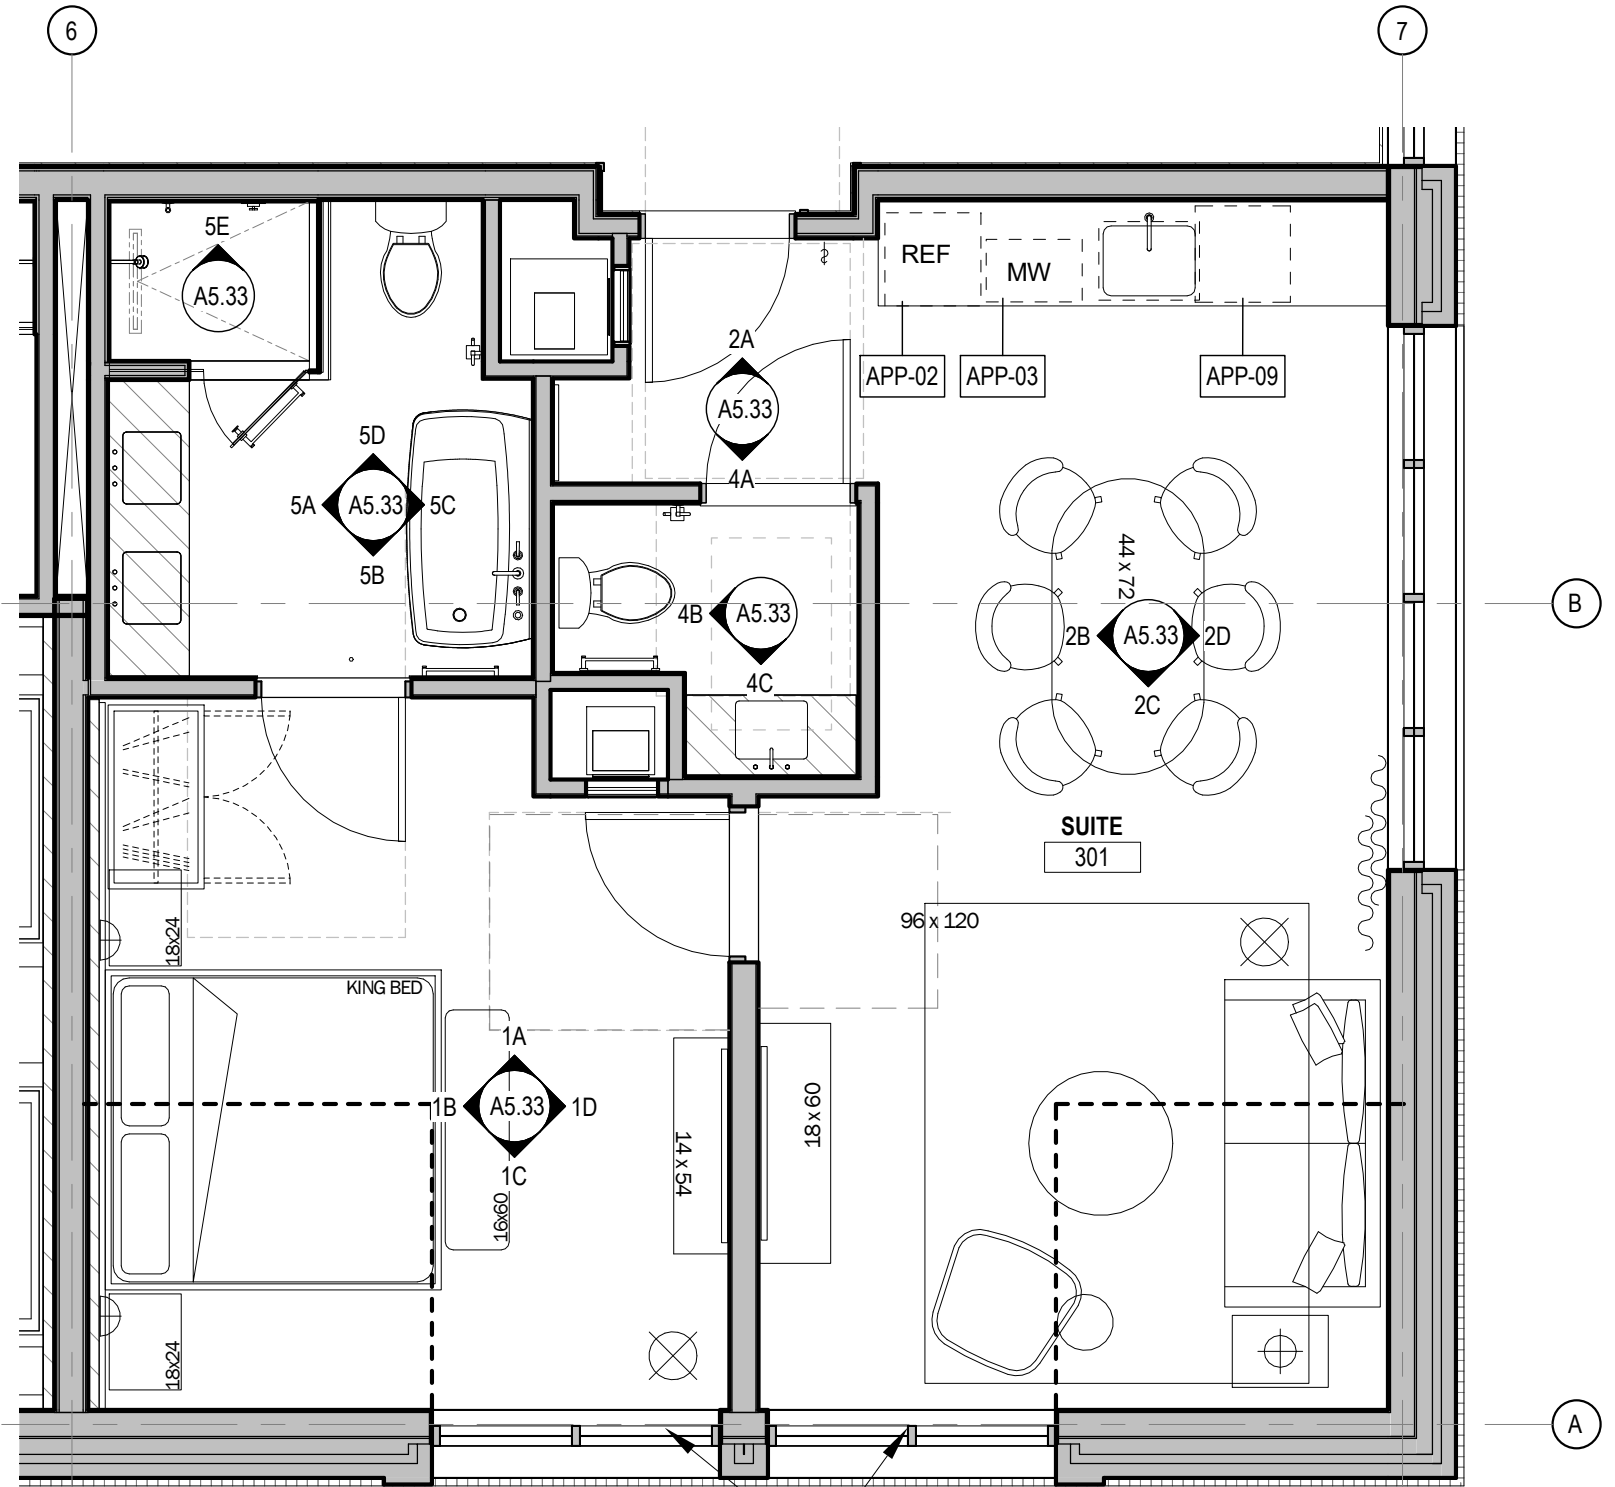


10 SUITE 301 - FURNITURE PLAN
SCALE: 1/4" = 1'-0"

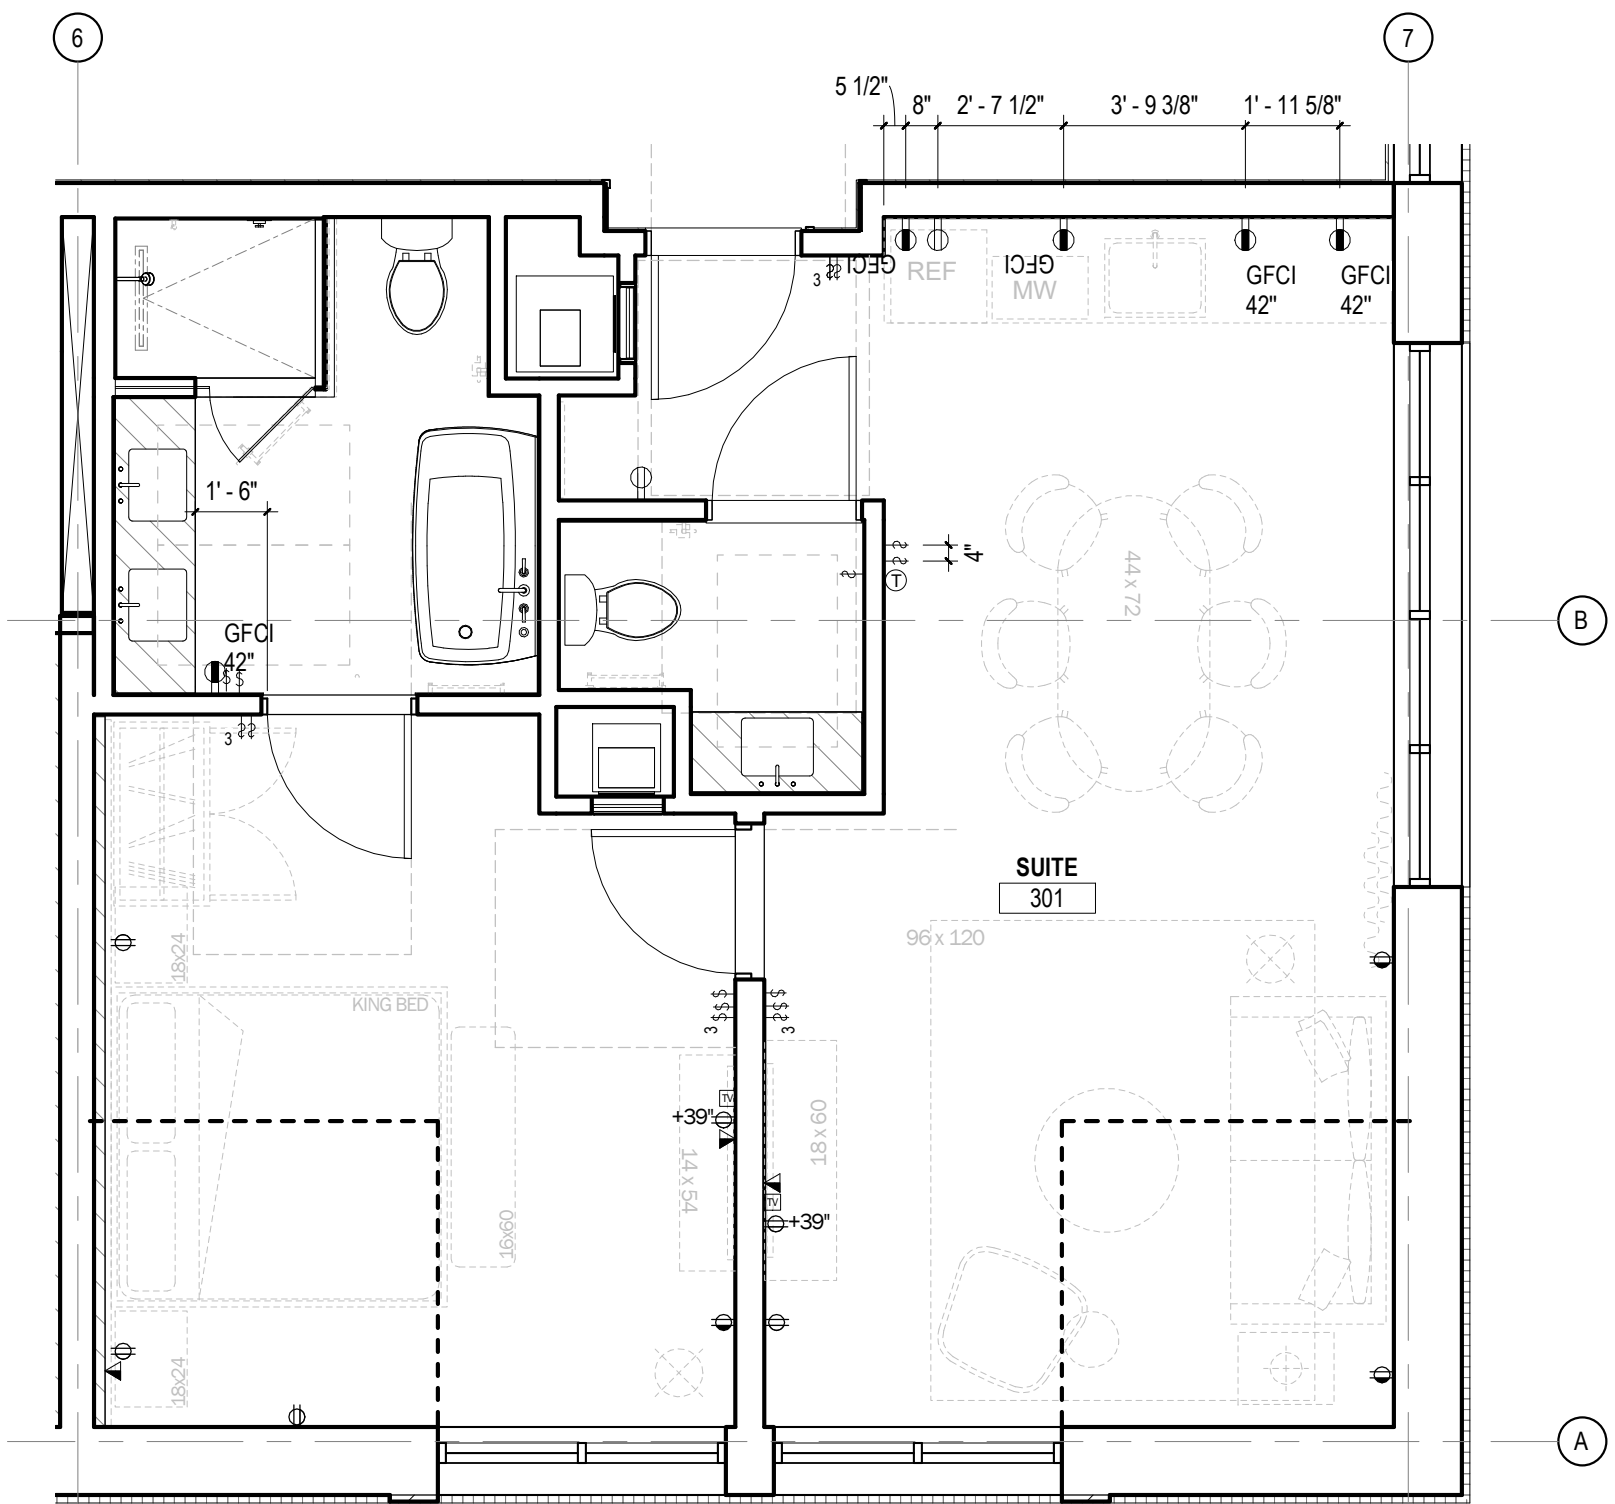


8 SUITE 301 - POWER/COMM
SCALE: 1/4" = 1'-0"

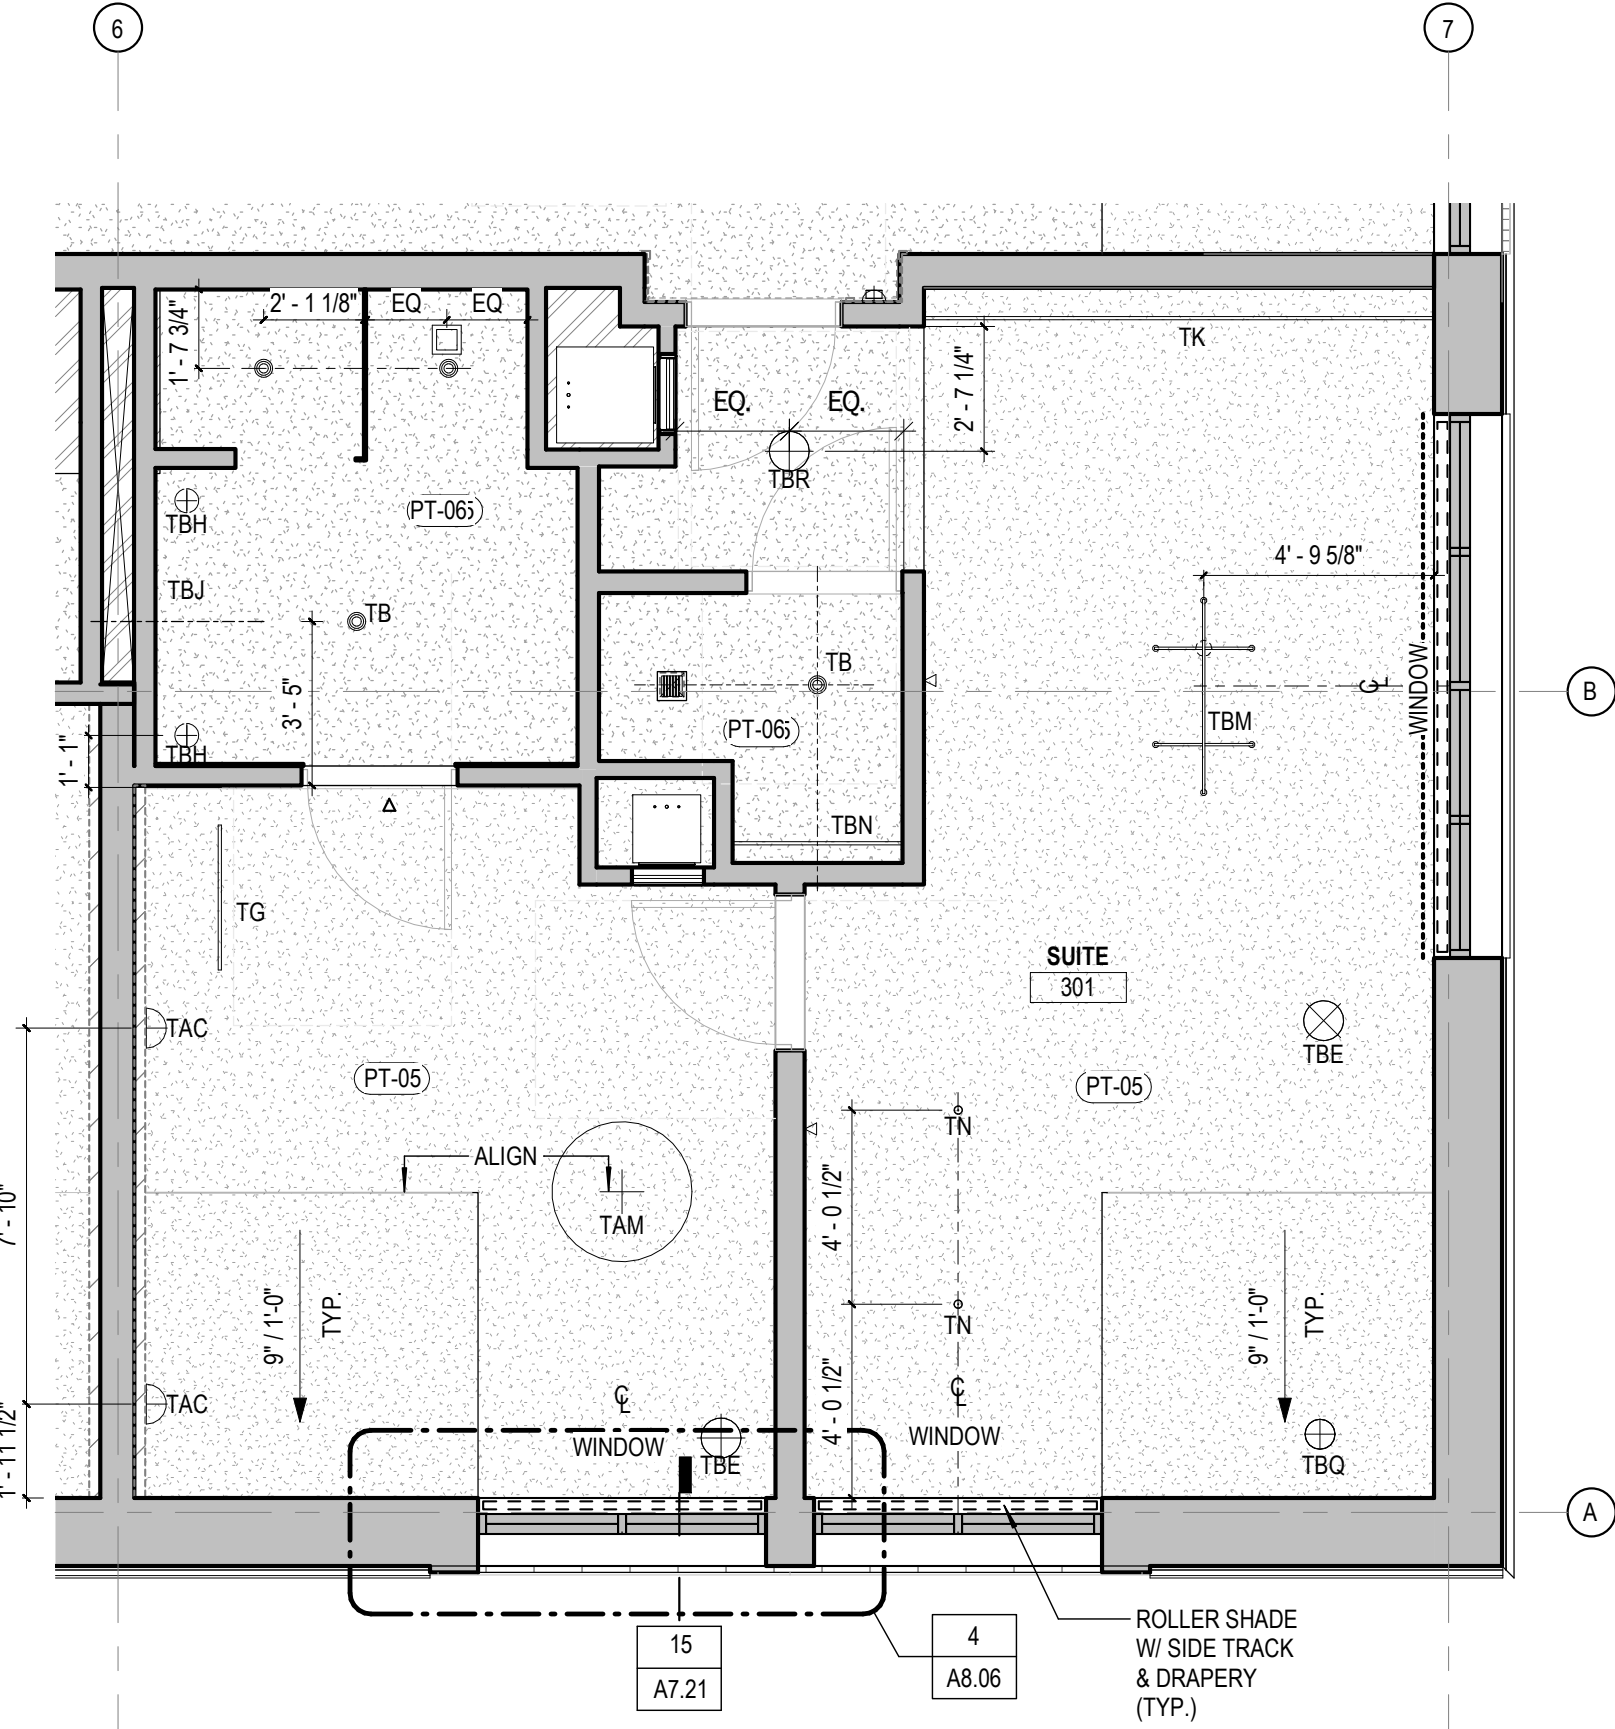


4 SUITE 301 - RCP
SCALE: 1/4" = 1'-0"

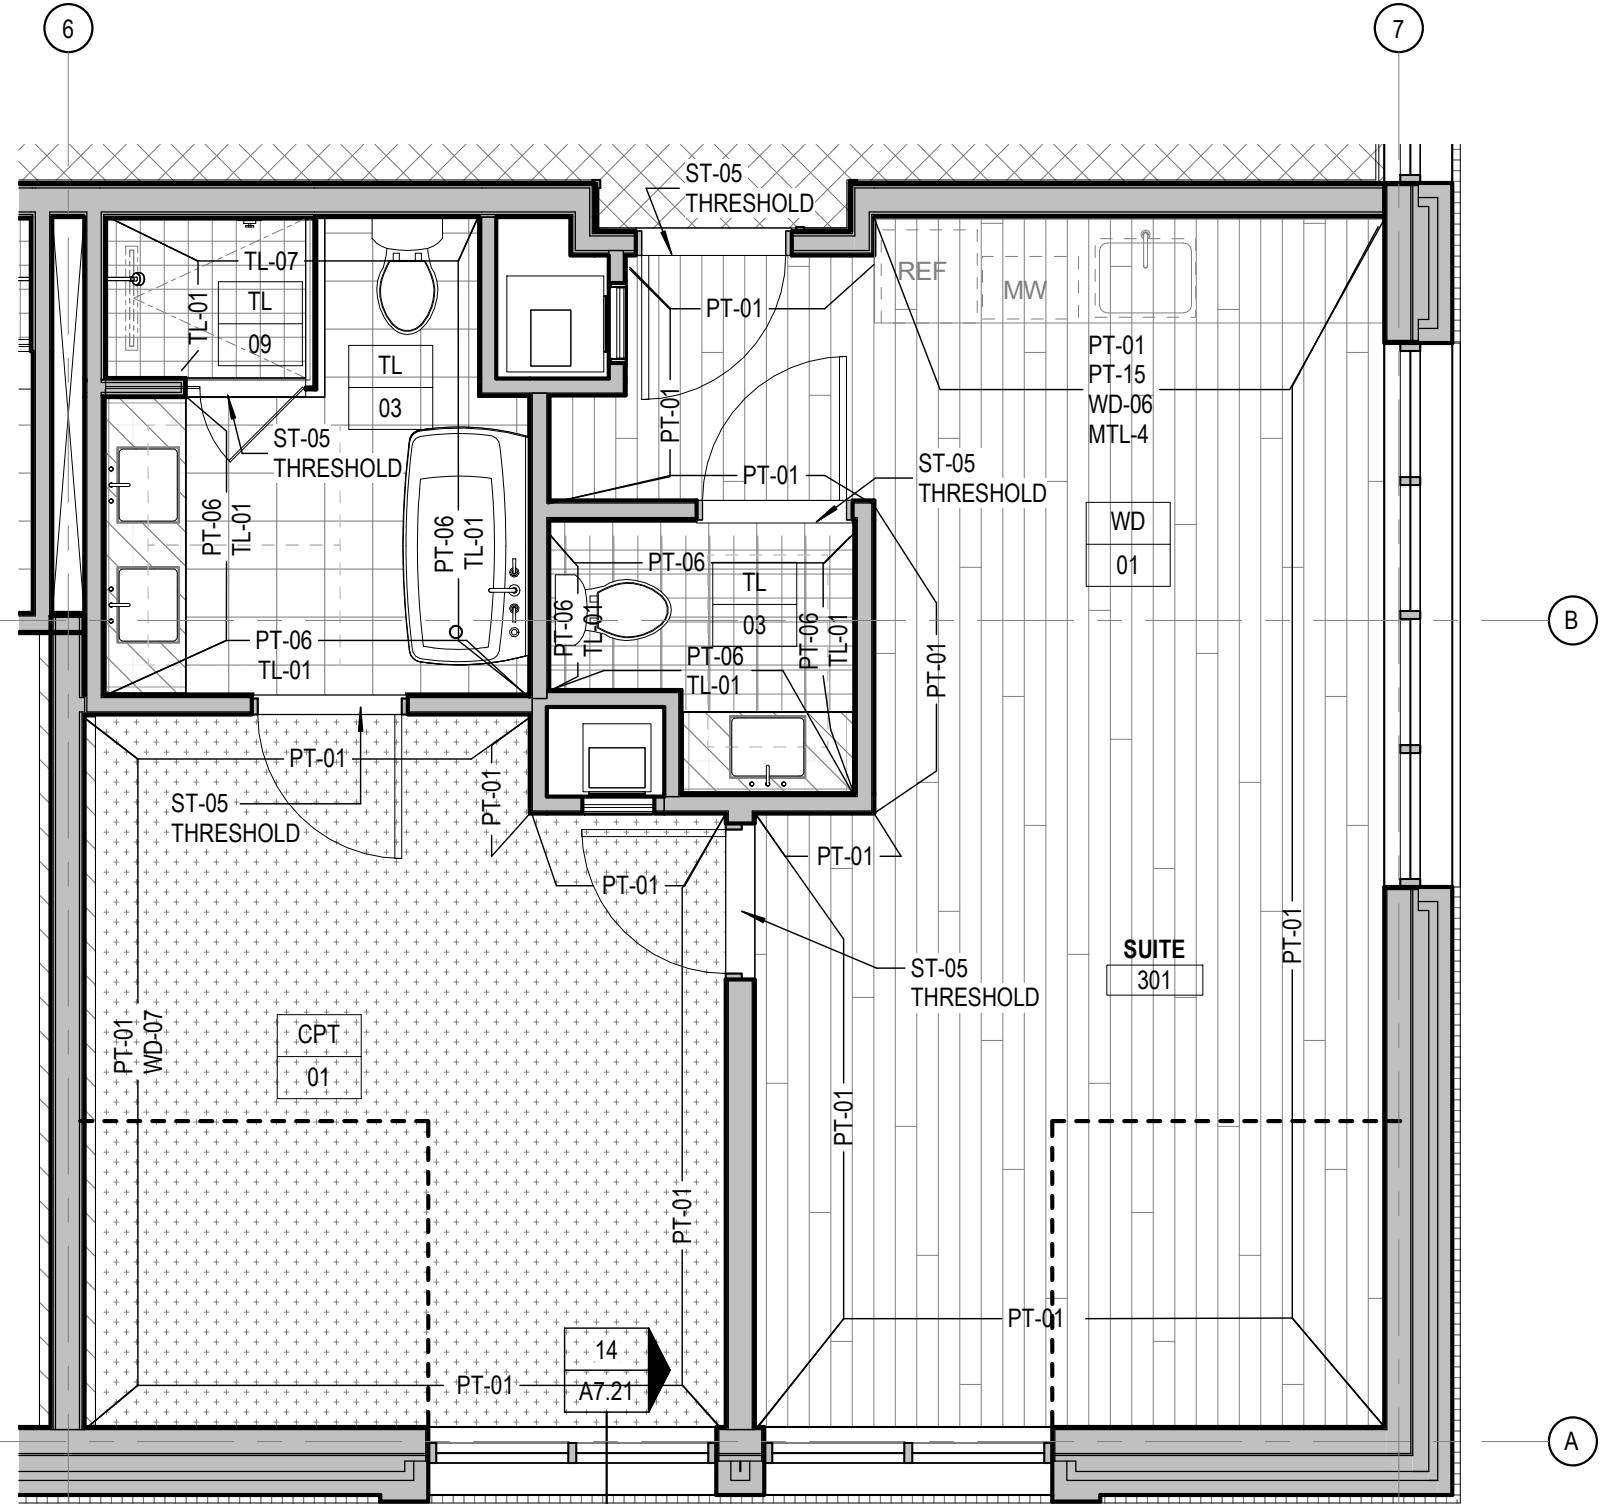


7 SUITE 301 - FINISH PLAN
SCALE: 1/4" = 1'-0"

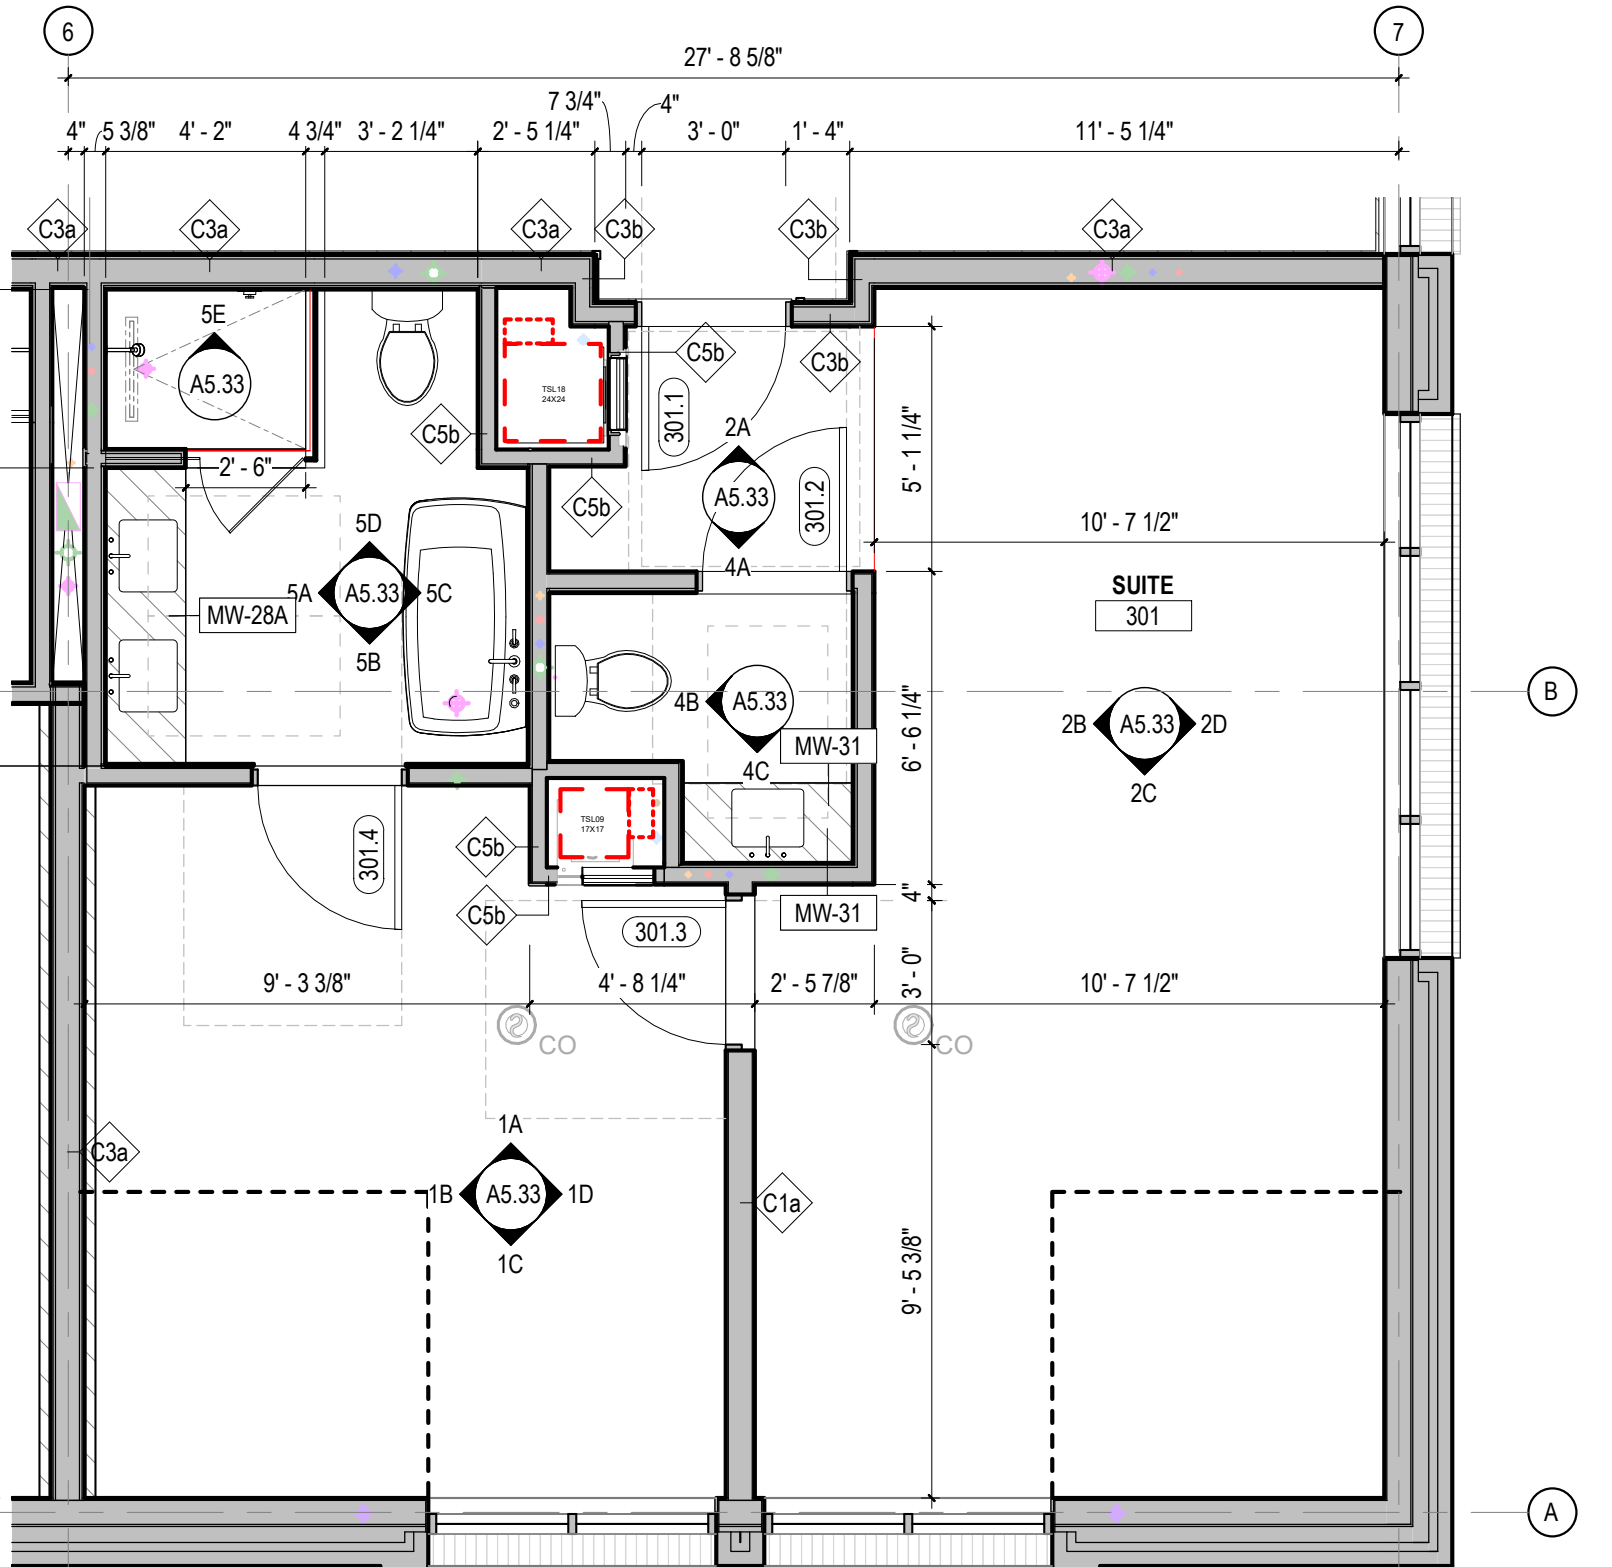


3 SUITE 301 - PLAN
SCALE: 1/4" = 1'-0"

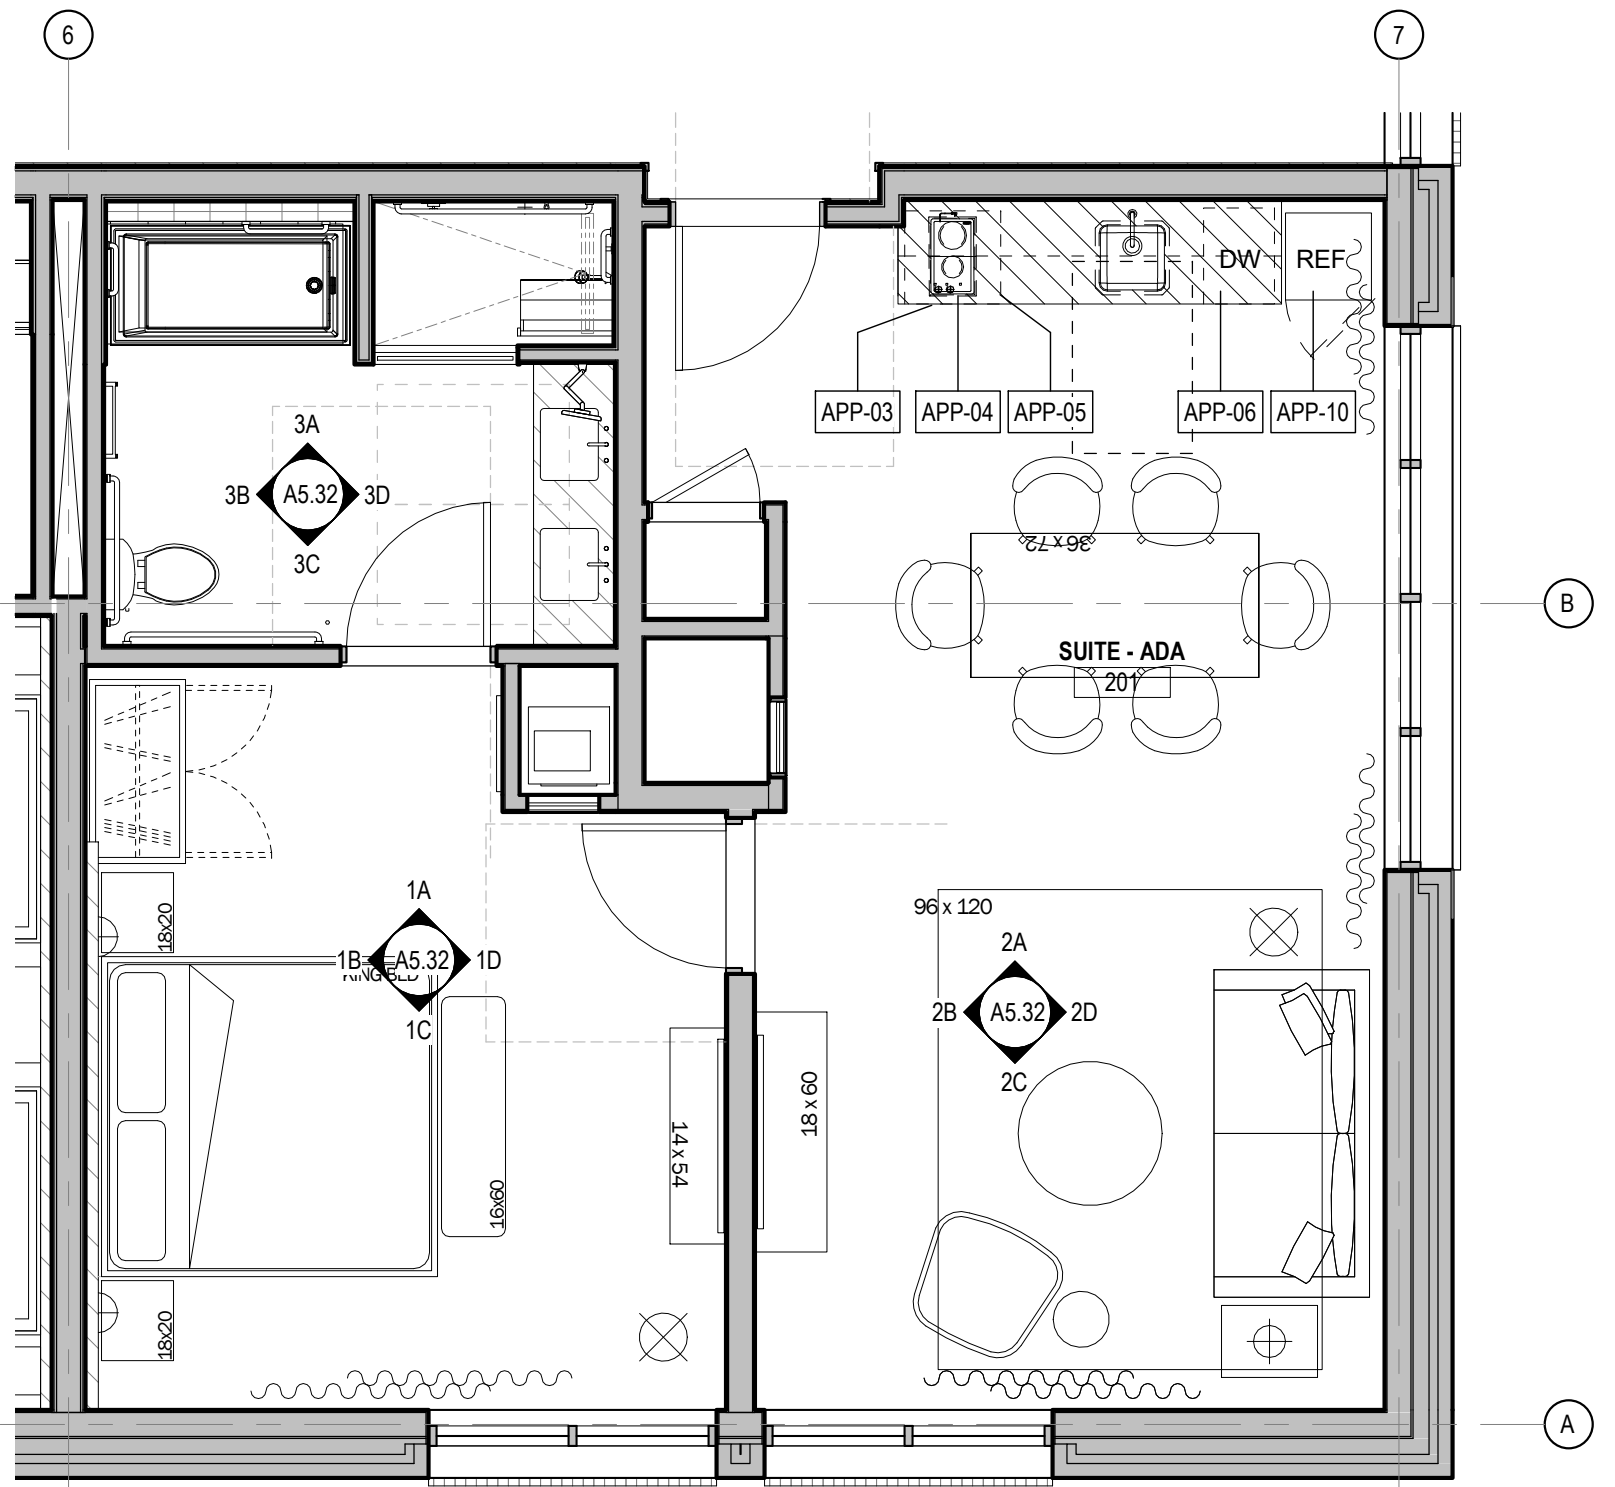

9 ADA SUITE 201 - FURNITURE PLAN
SCALE: 1/4" = 1'-0"

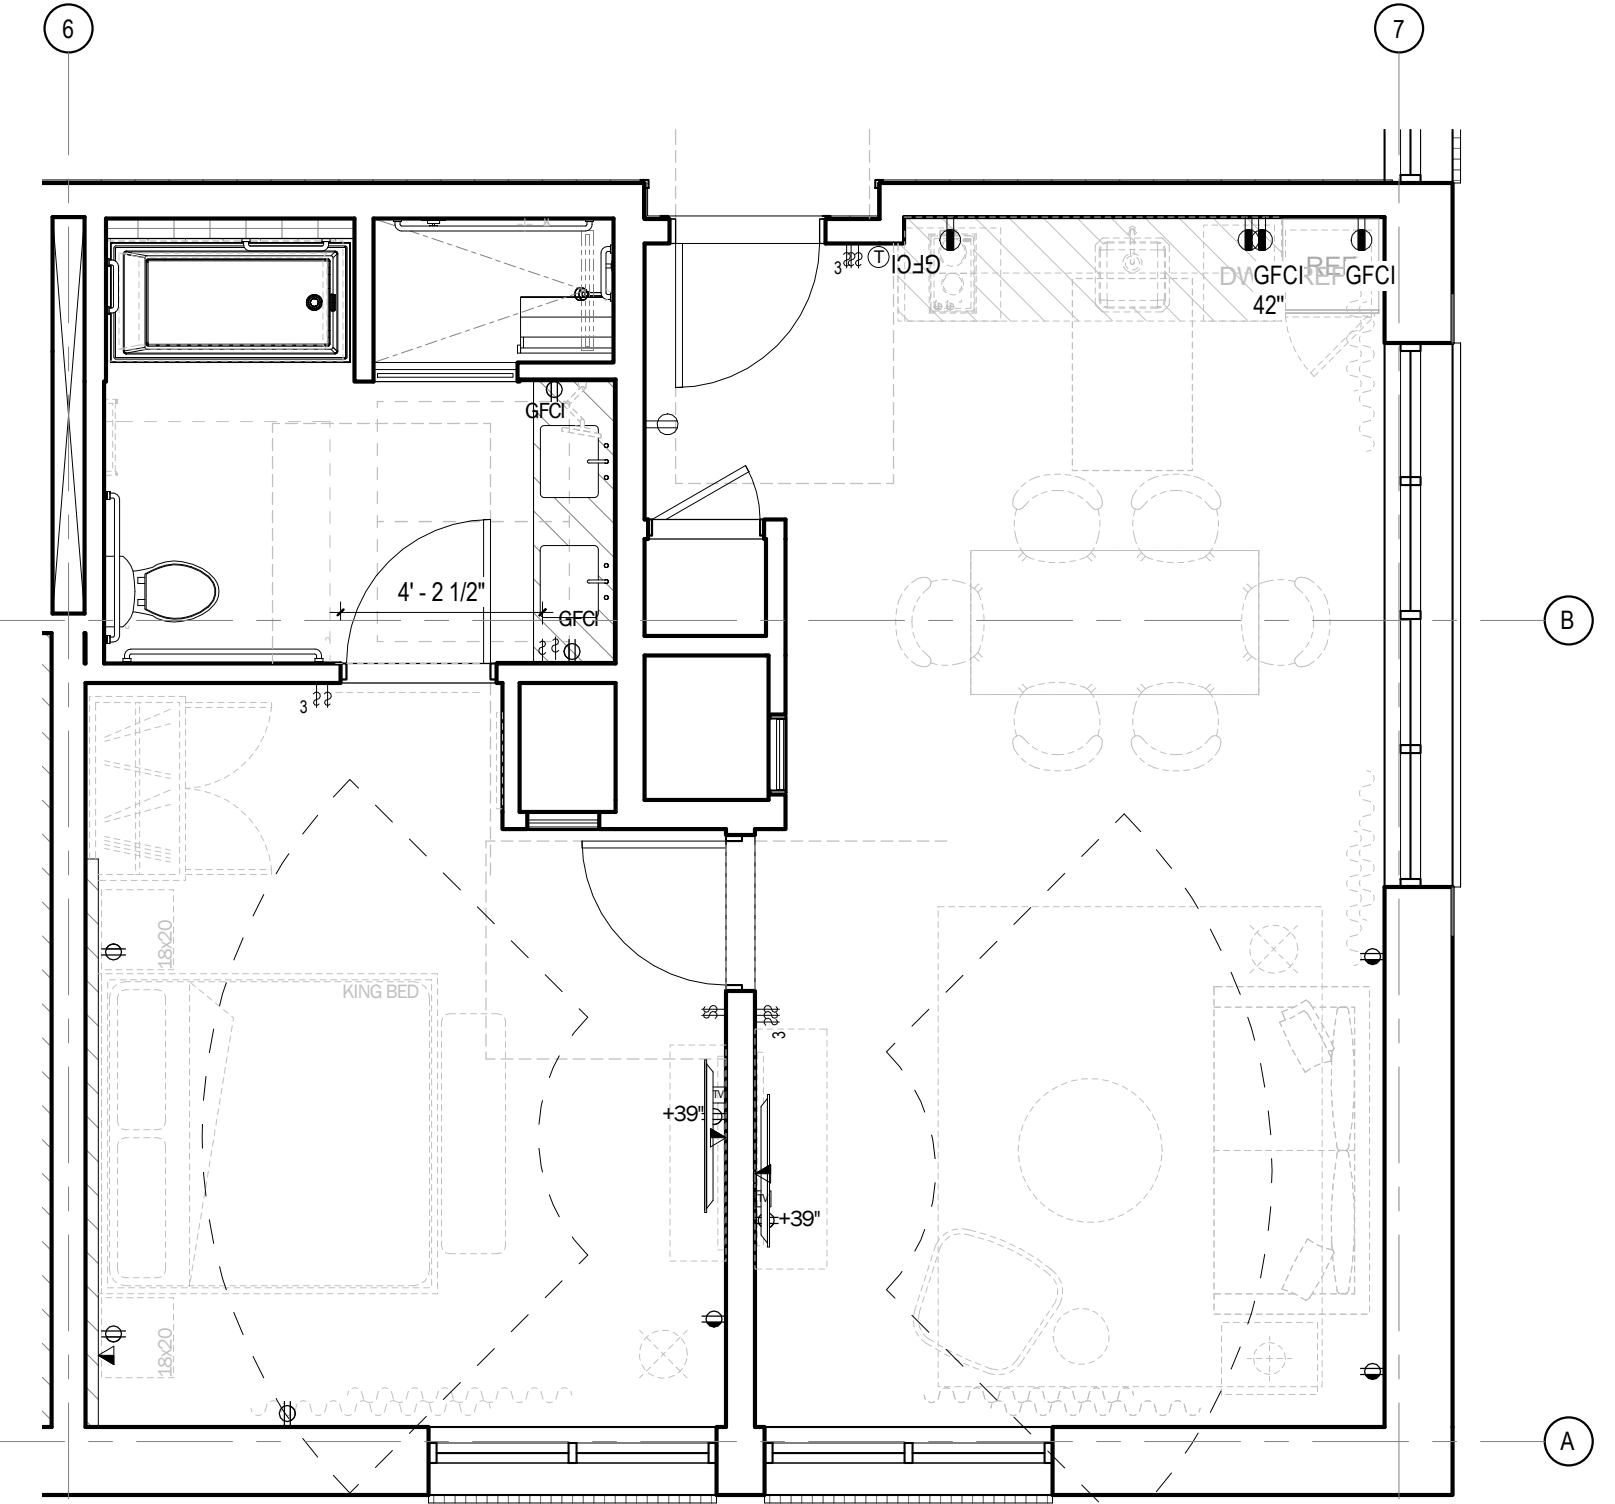

6 ADA SUITE 201 - POWER/COMM
SCALE: 1/4" = 1'-0"

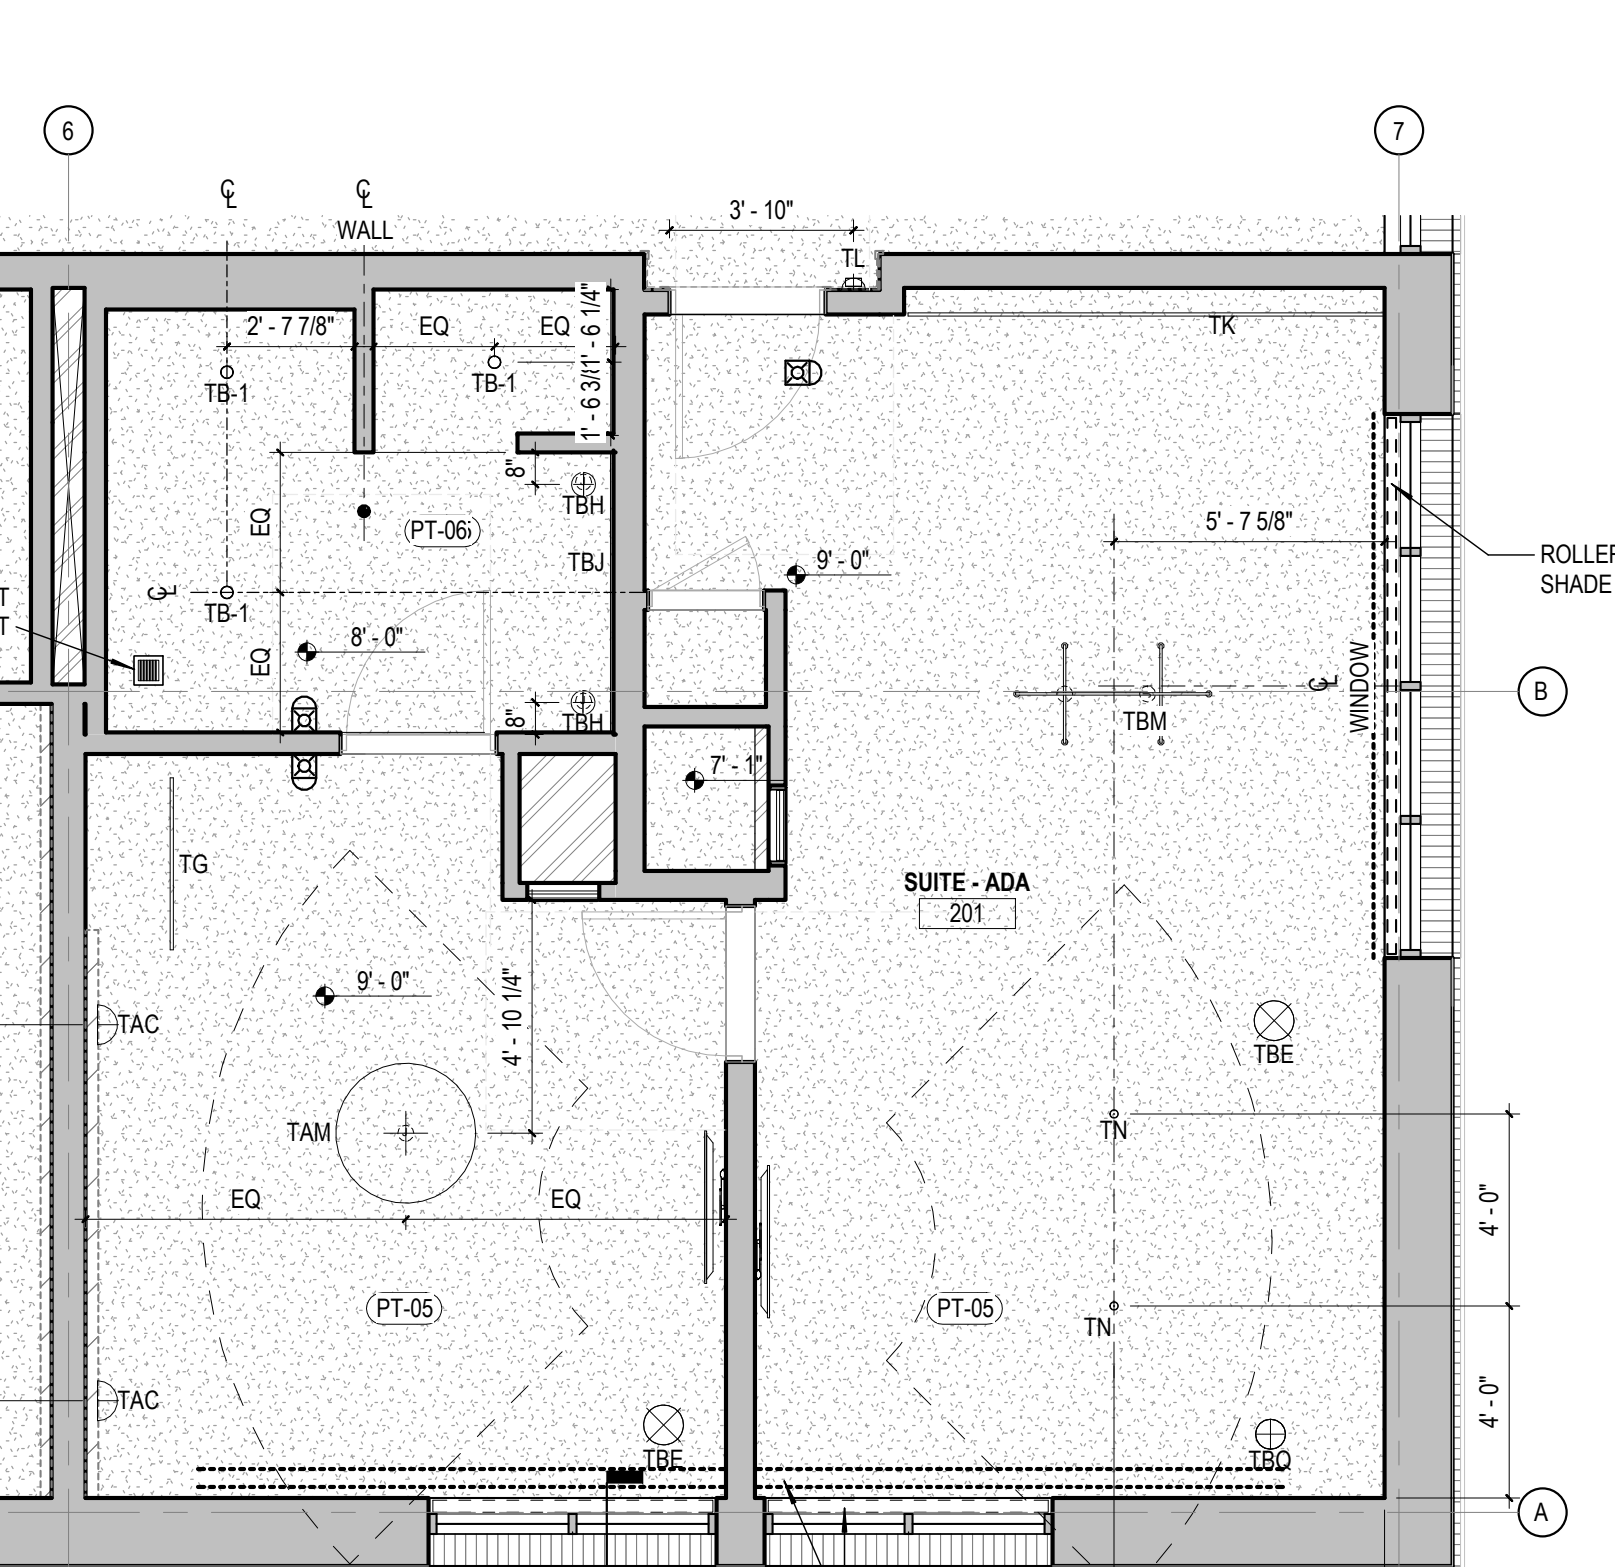

2 ADA SUITE 201 - RCP
SCALE: 1/4" = 1'-0"

SHEET NOTES

1. DIMENSIONS AND NOTES ARE TYP. FOR BOTH ROOMS
U.O.N.

2. REF TO RCP AND LIGHTING LEGEND ON SHEET A2.21
FOR ACCESSORIES


3. REF TO FINISH LEGEND OF SHEET A2.41 FOR FINISHES

4. REF TO PWR / COMM LEGEND OF SHEET A2.51 FOR PWR
/ COMM ACCESSORIES


5. SEE A6.51 FOR WALL TYPES

6. ALL OUTLETS ARE AT 18" AFF FROM THE FLOOR U.O.N.
REFER TO TYPICAL DEVICE MOUNTING HEIGHTS,
6-7/AB.23.

7. ROUGH IN REVIEW SHALL BE CONDUCTED FOR ALL
UNIQUE ROOM TYPES DURING WHICH ALL DEVICE
LOCATIONS WILL BE CONFIRMED.

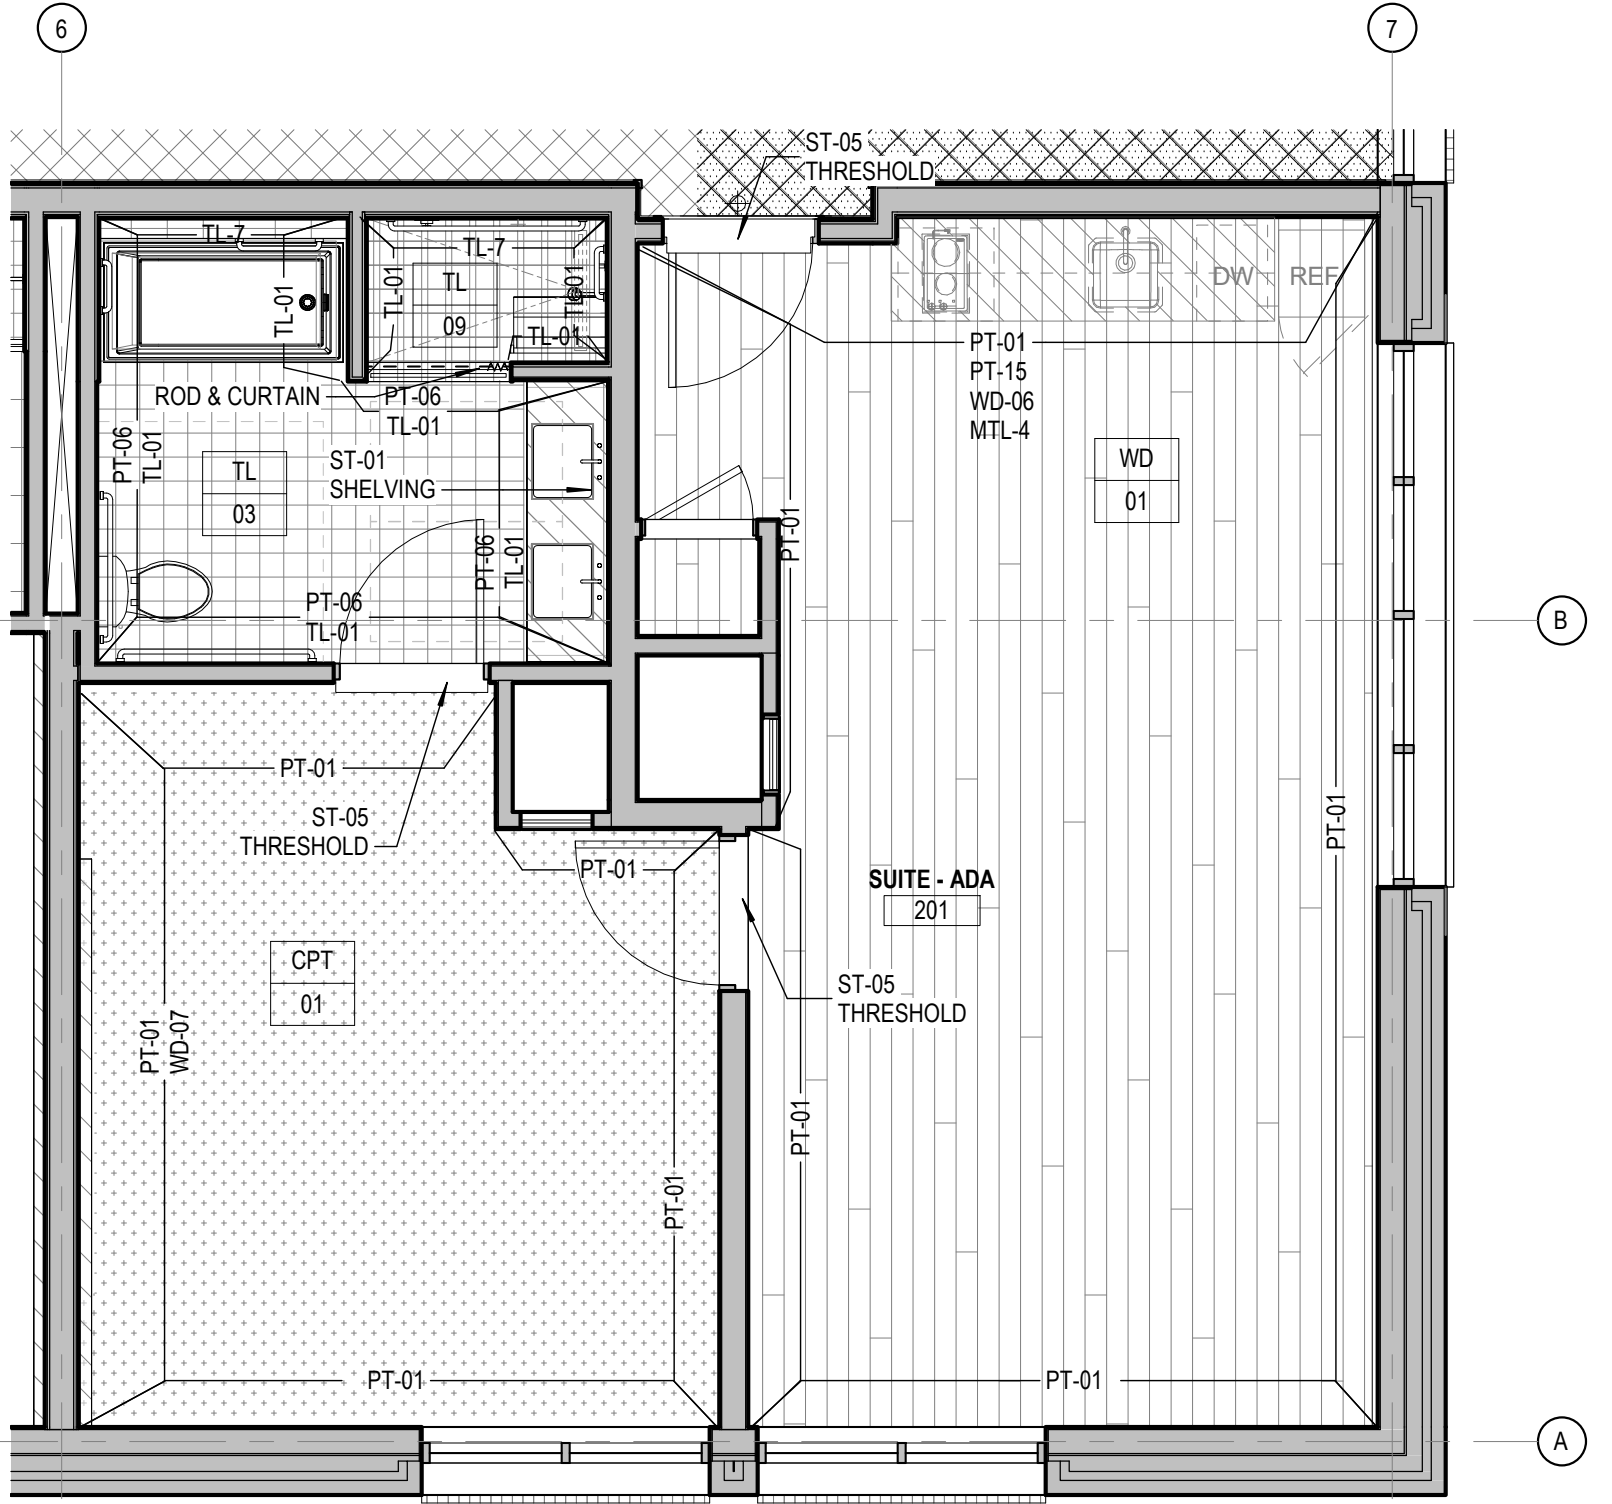


5 ADA SUITE 201 - FINISH PLAN
SCALE: 1/4" = 1'-0"

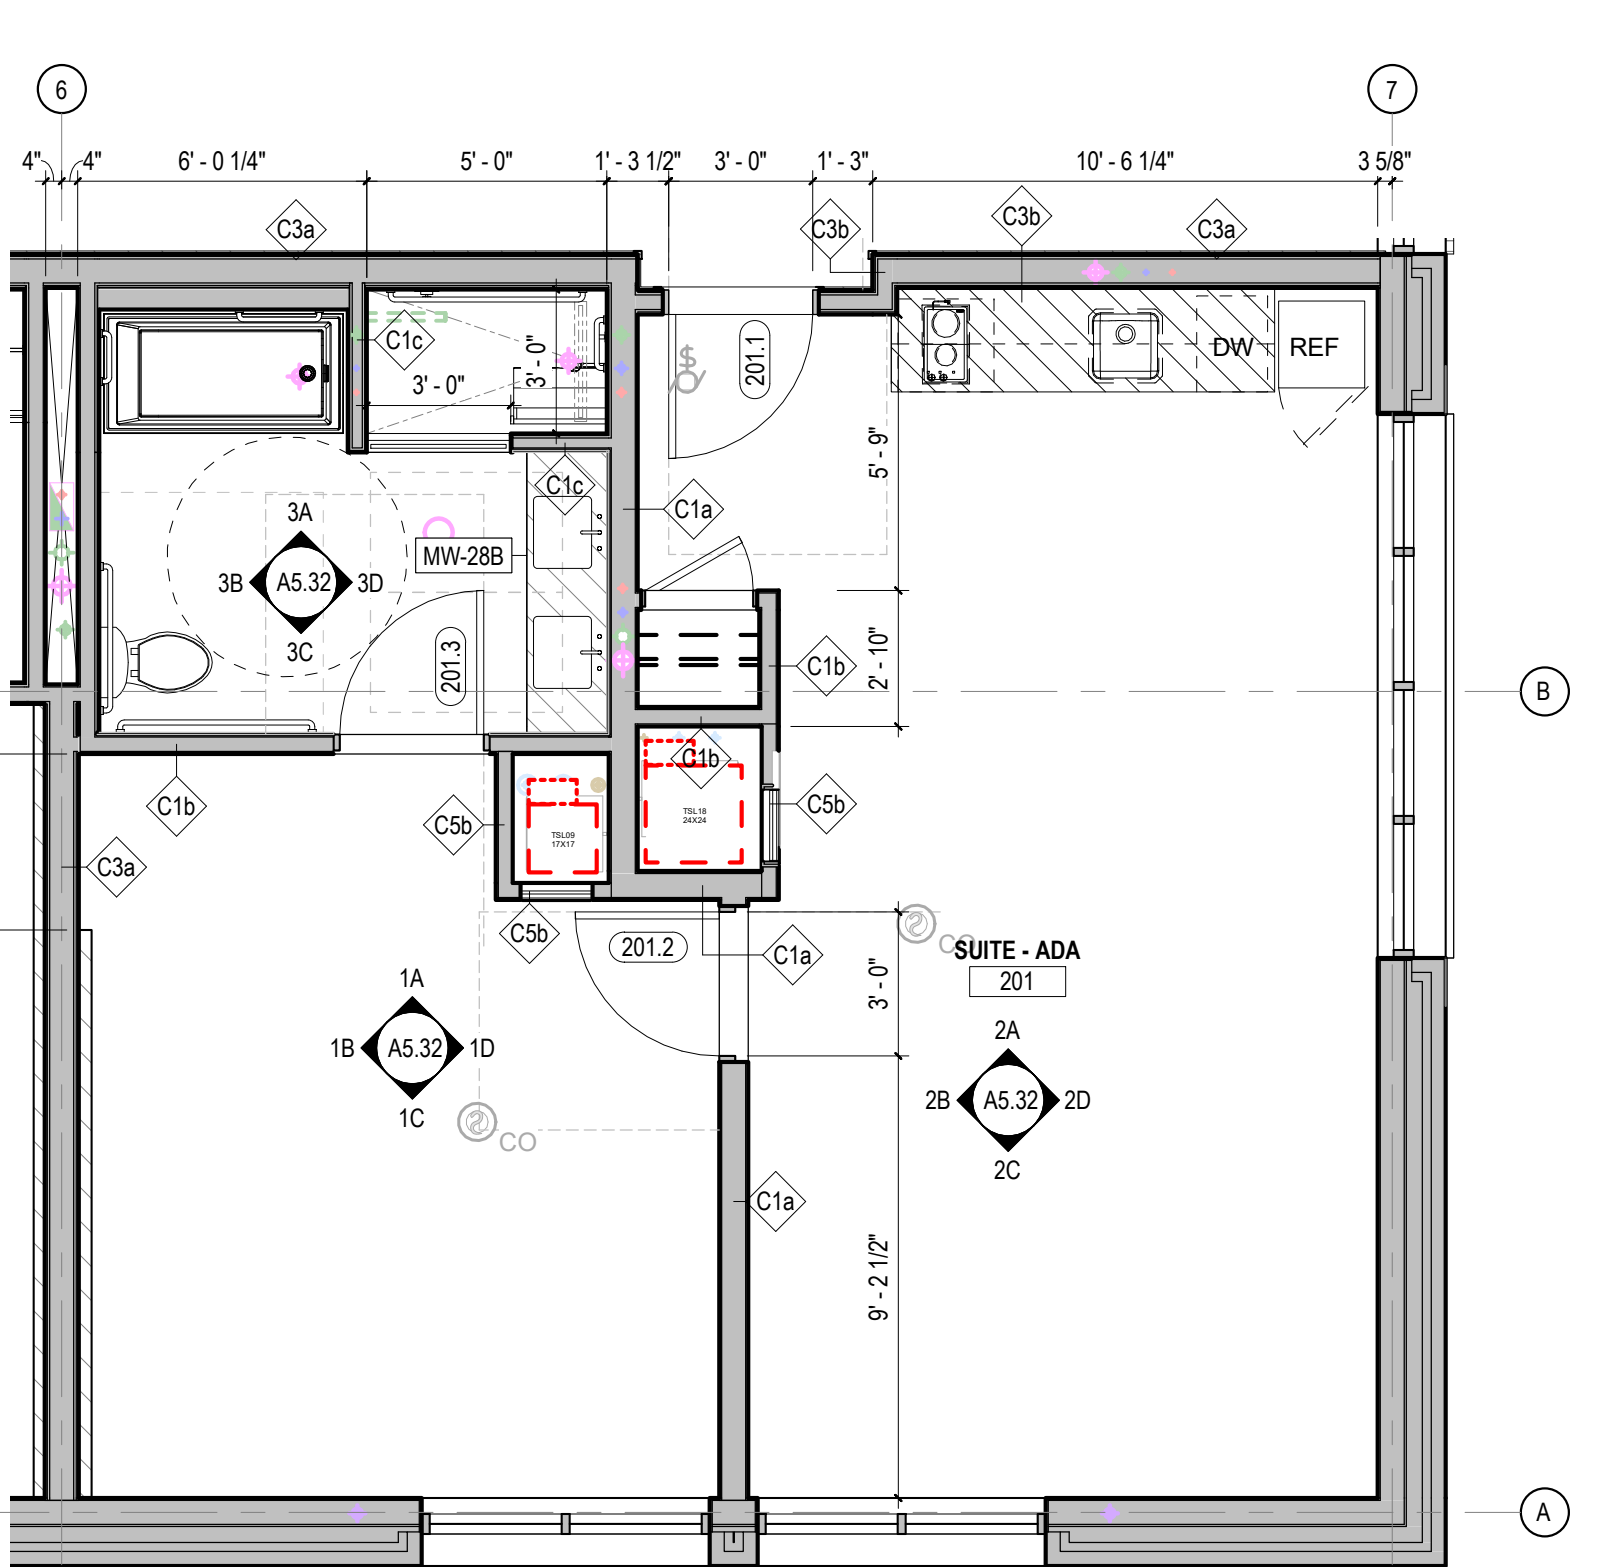


1 ADA SUITE 201 - PLAN
SCALE: 1/4" = 1'-0"


Frederick Fisher & Partners reserves its common law copyright and other property rights in these plans. These plans and drawings are not to be reproduced in any form or manner whatsoever without first obtaining the express written permission and consent of Frederick Fisher & Partners, Architects, nor are they to be assigned to any third party without obtaining said written permission and consent.

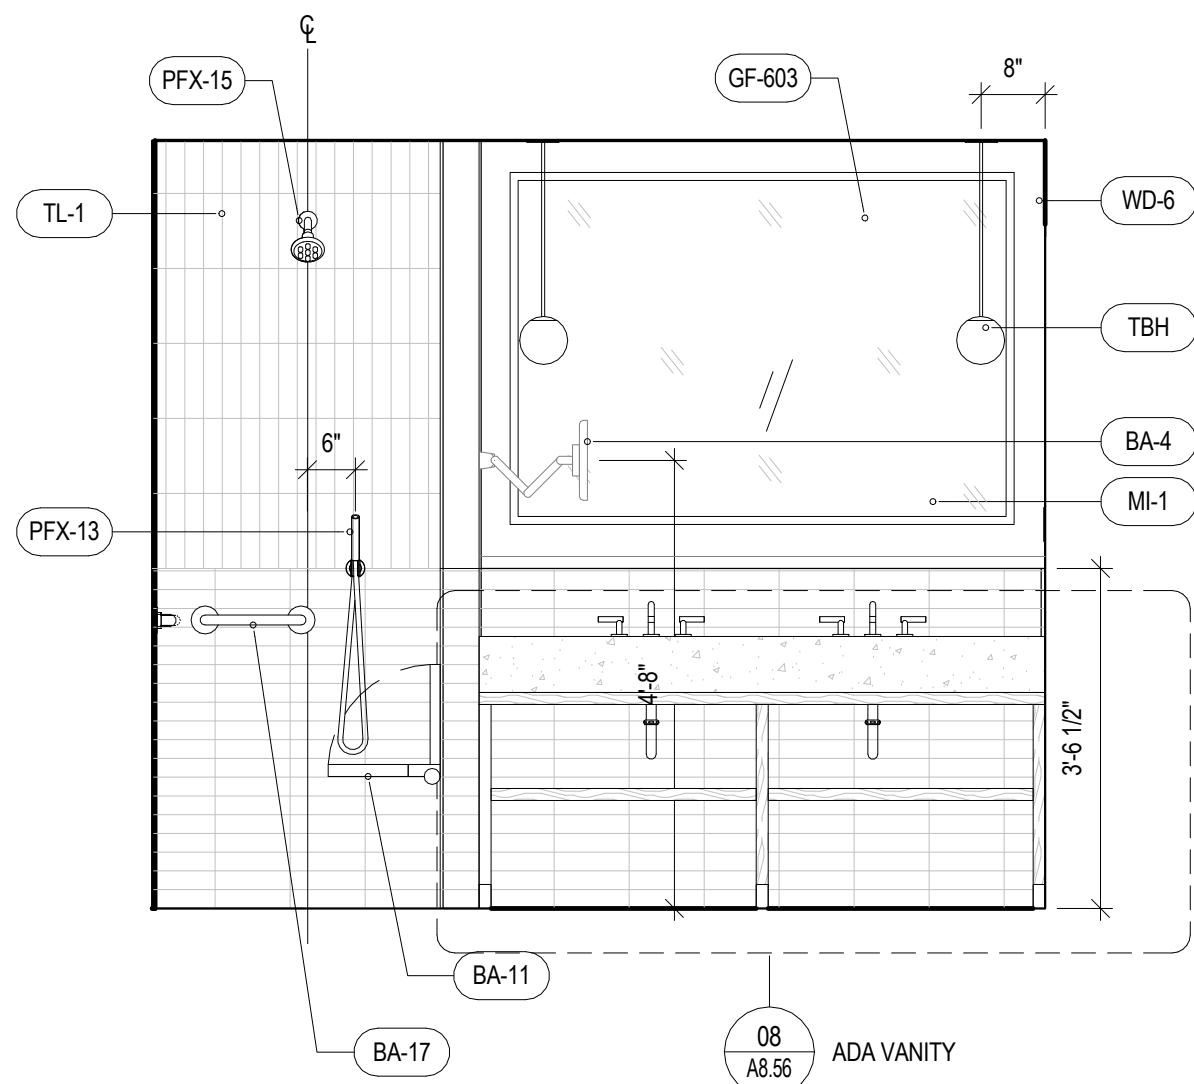


3D ADA SUITE 201 RR E
SCALE: 1/2" = 1'-0"

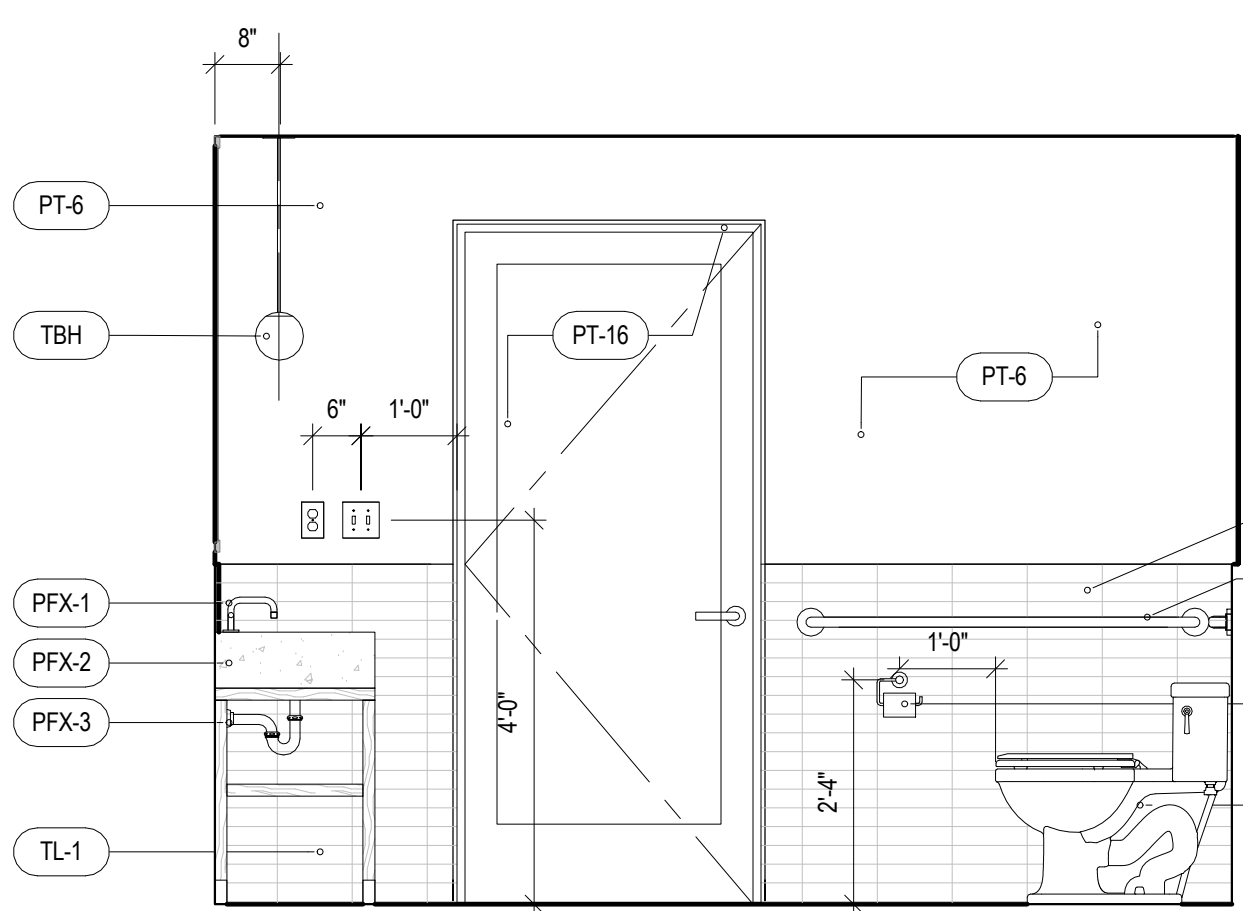


3C ADA SUITE 201 RR S
SCALE: 1/2" = 1'-0"

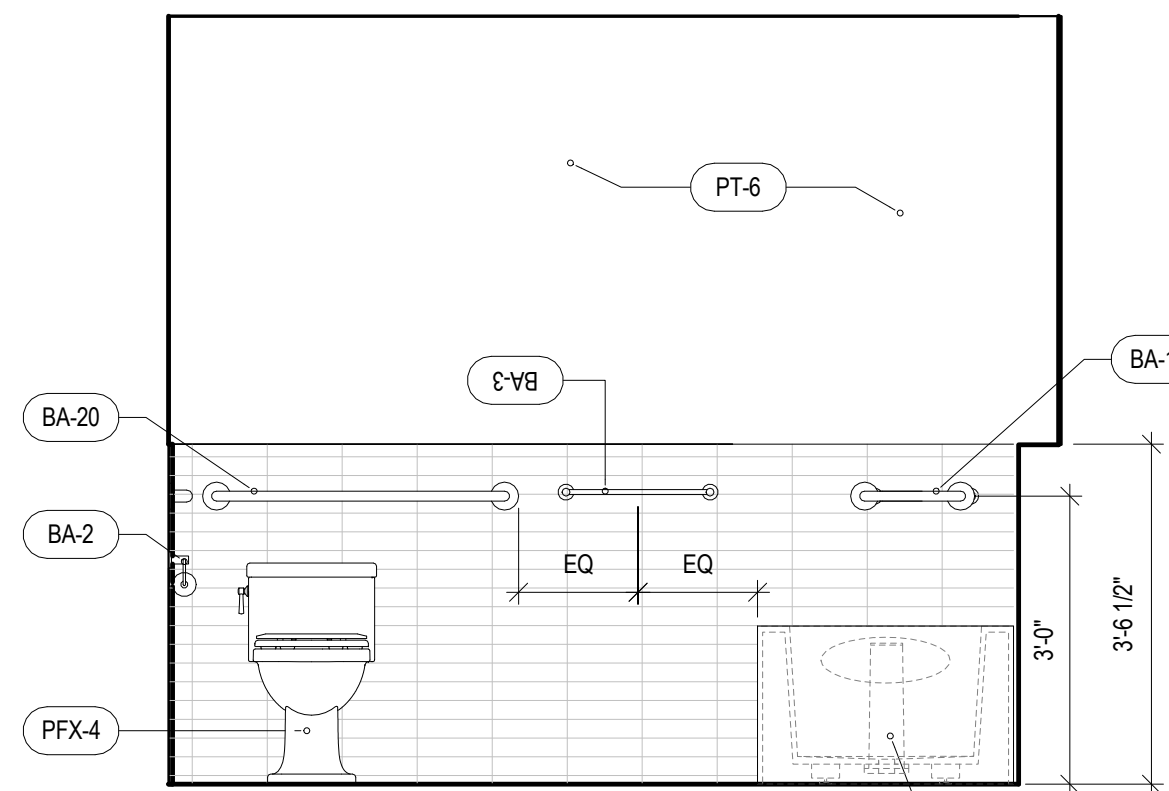


3B ADA SUITE 201 RR W
SCALE: 1/2" = 1'-0"

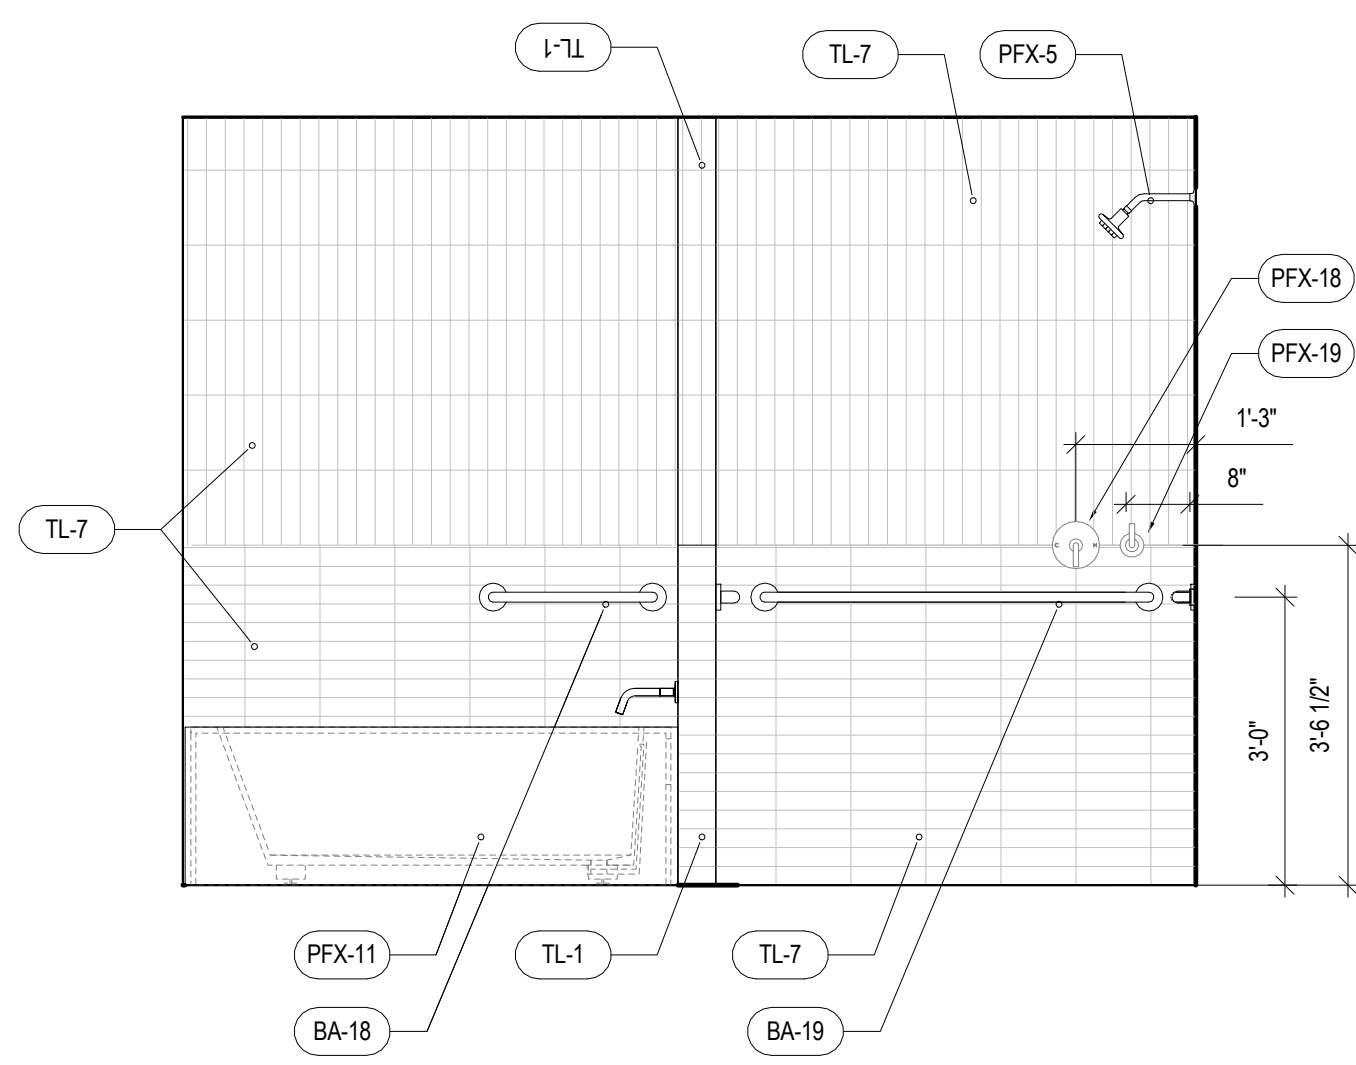


3A ADA SUITE 201 RR N
SCALE: 1/2" = 1'-0"

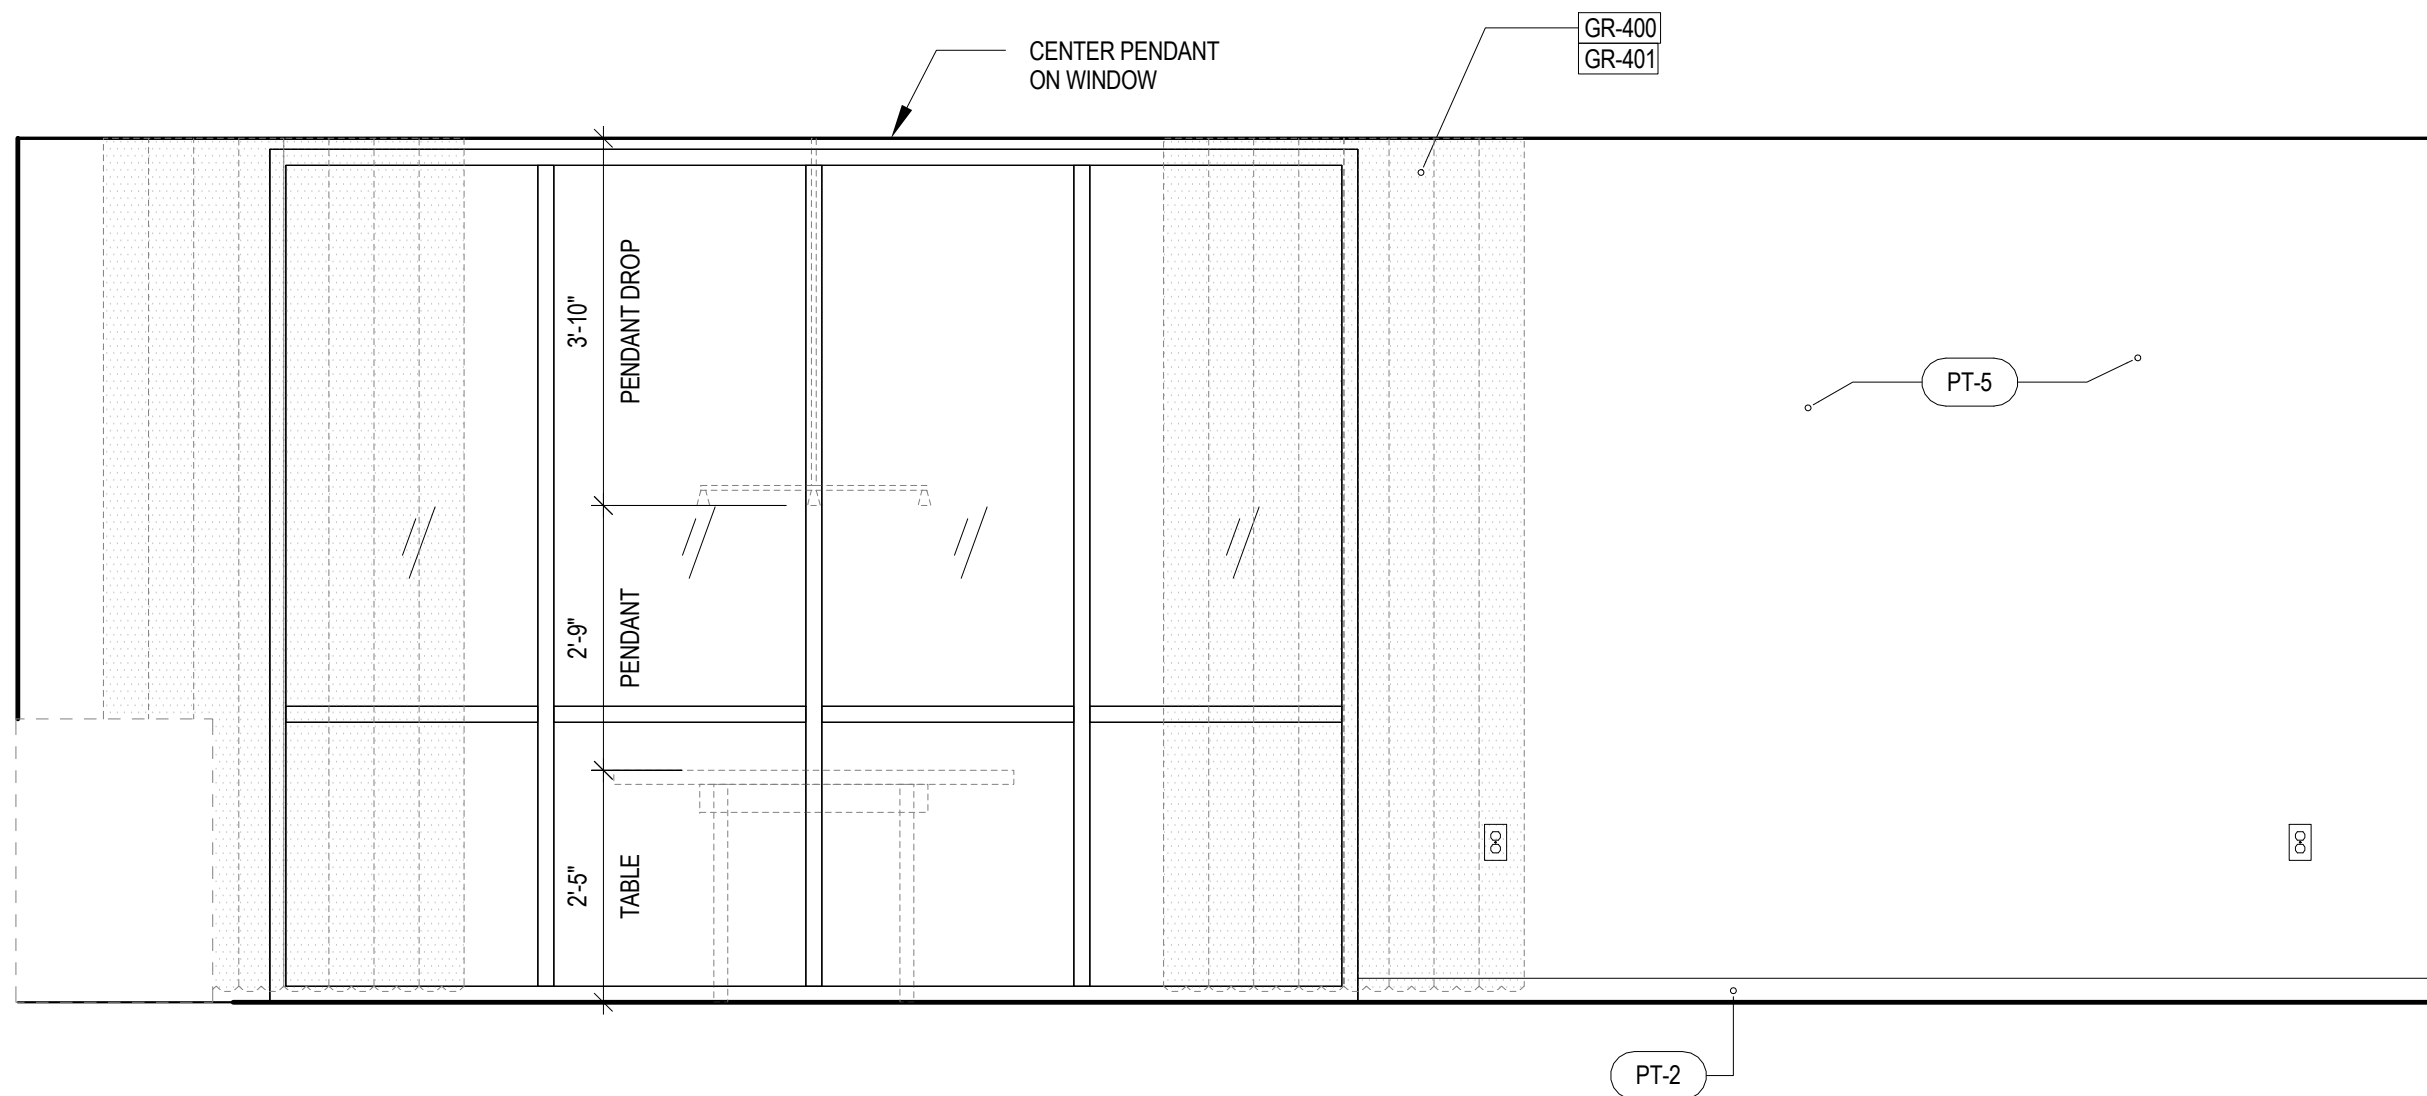


2D ADA SUITE 201 E
SCALE: 1/2" = 1'-0"

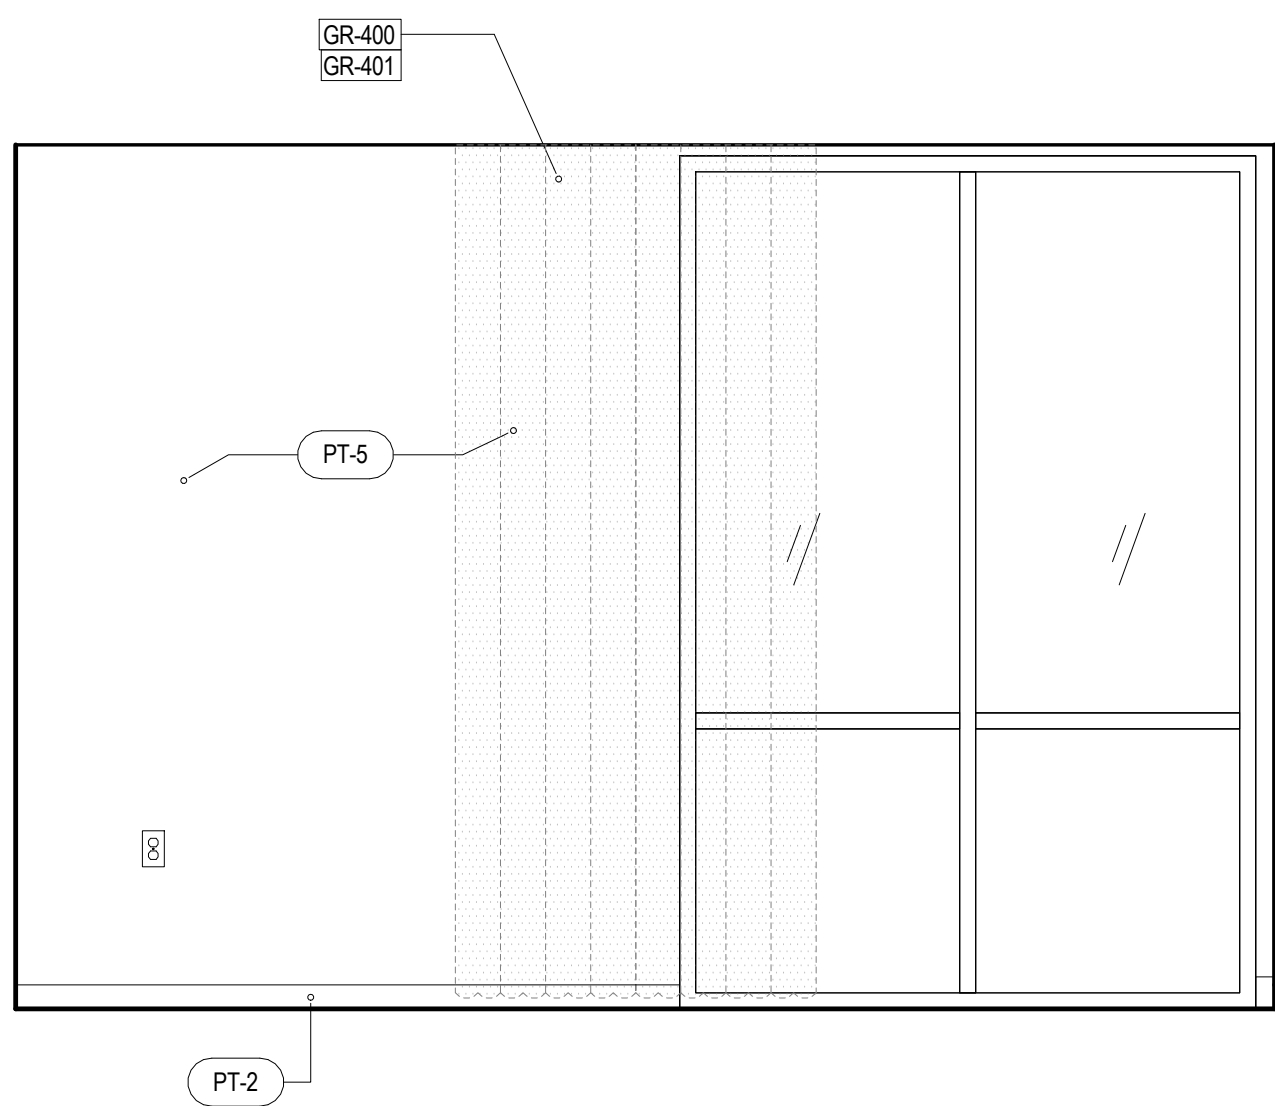


2C ADA SUITE 201 S
SCALE: 1/2" = 1'-0"

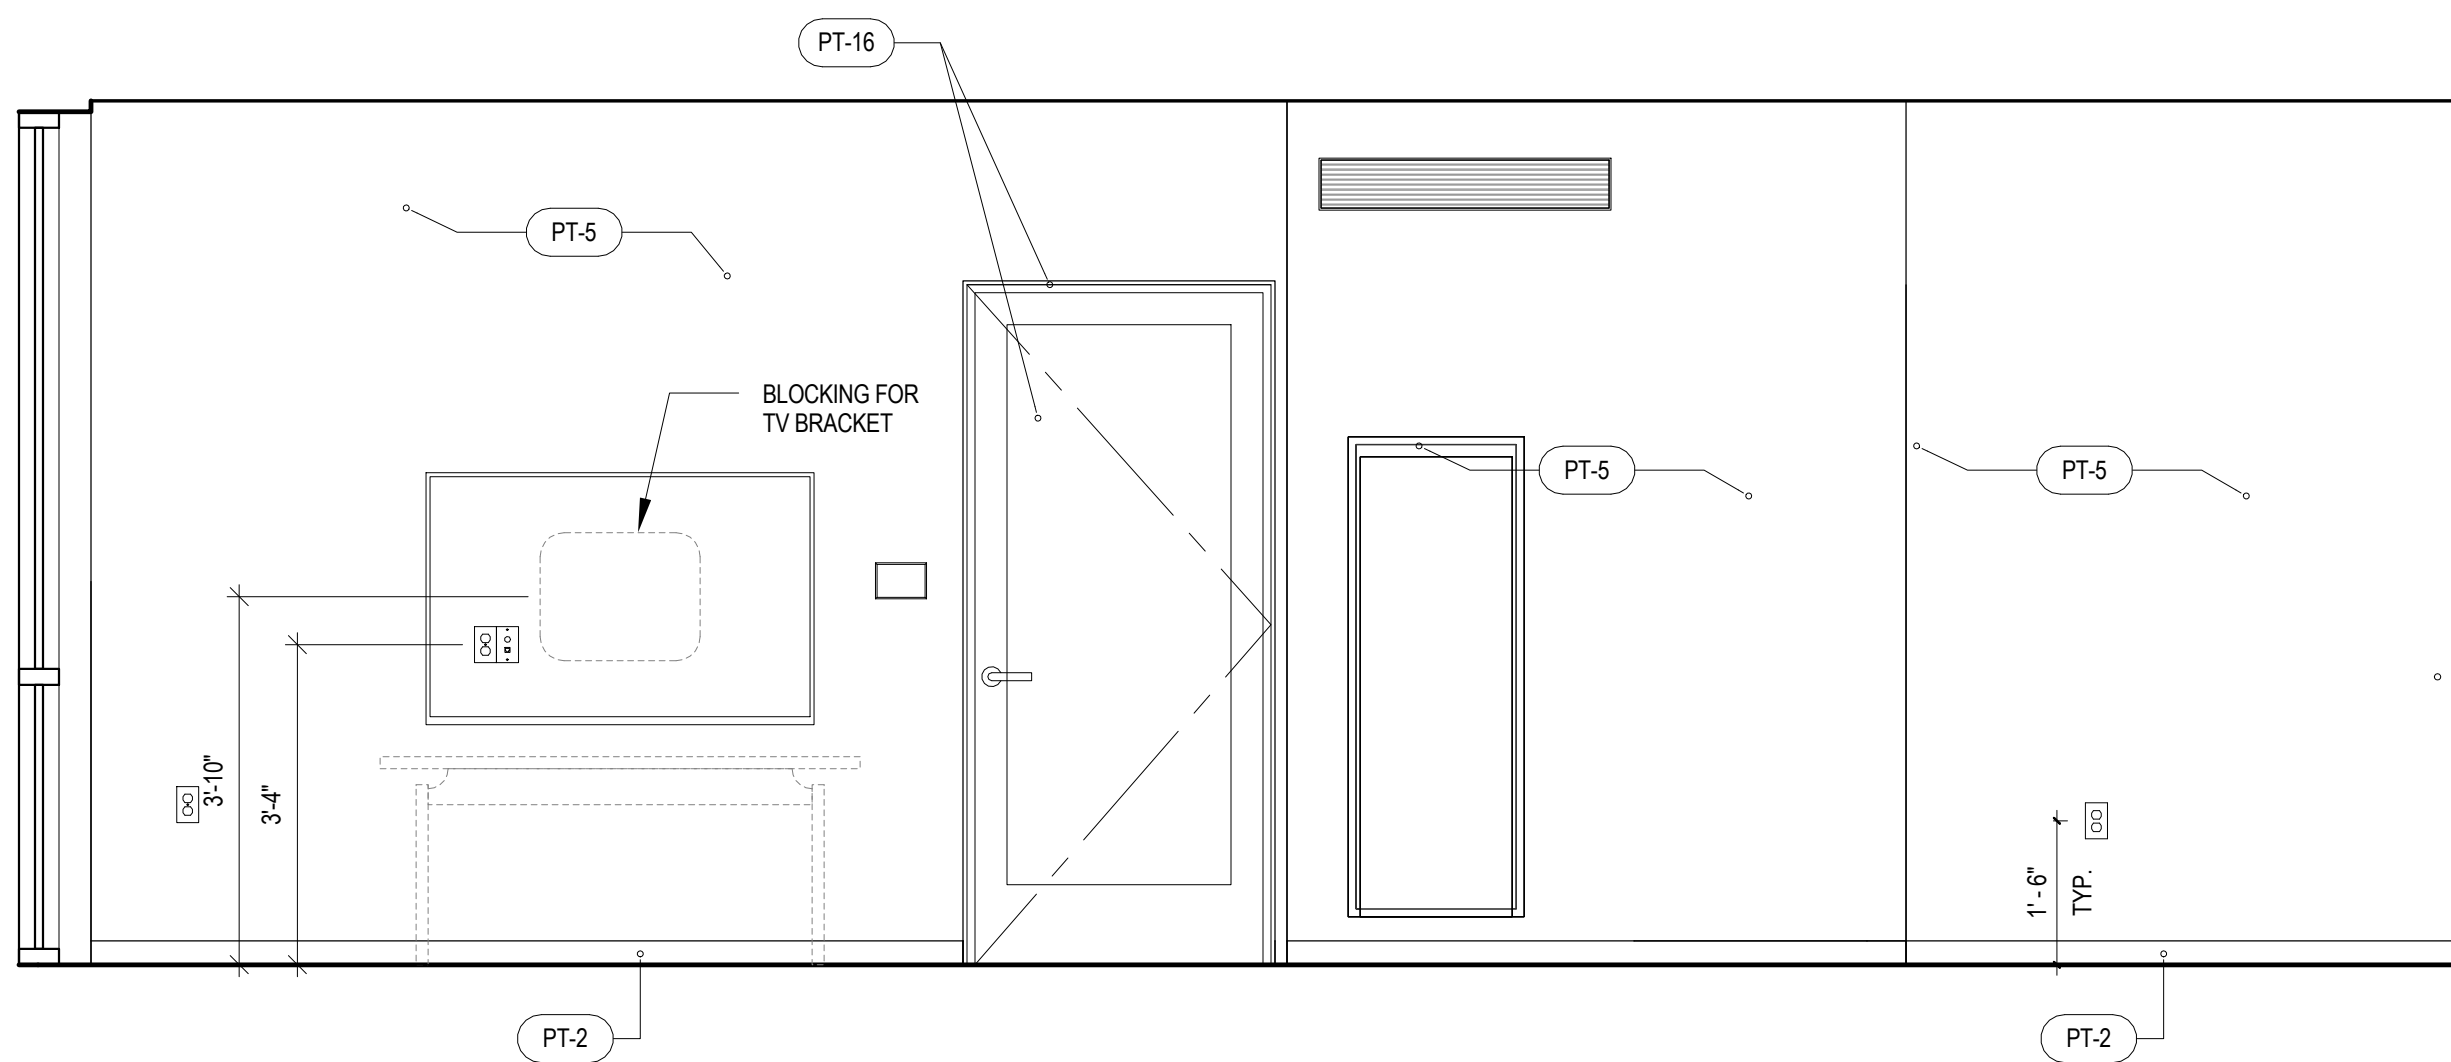


2B ADA SUITE 201 W
SCALE: 1/2" = 1'-0"

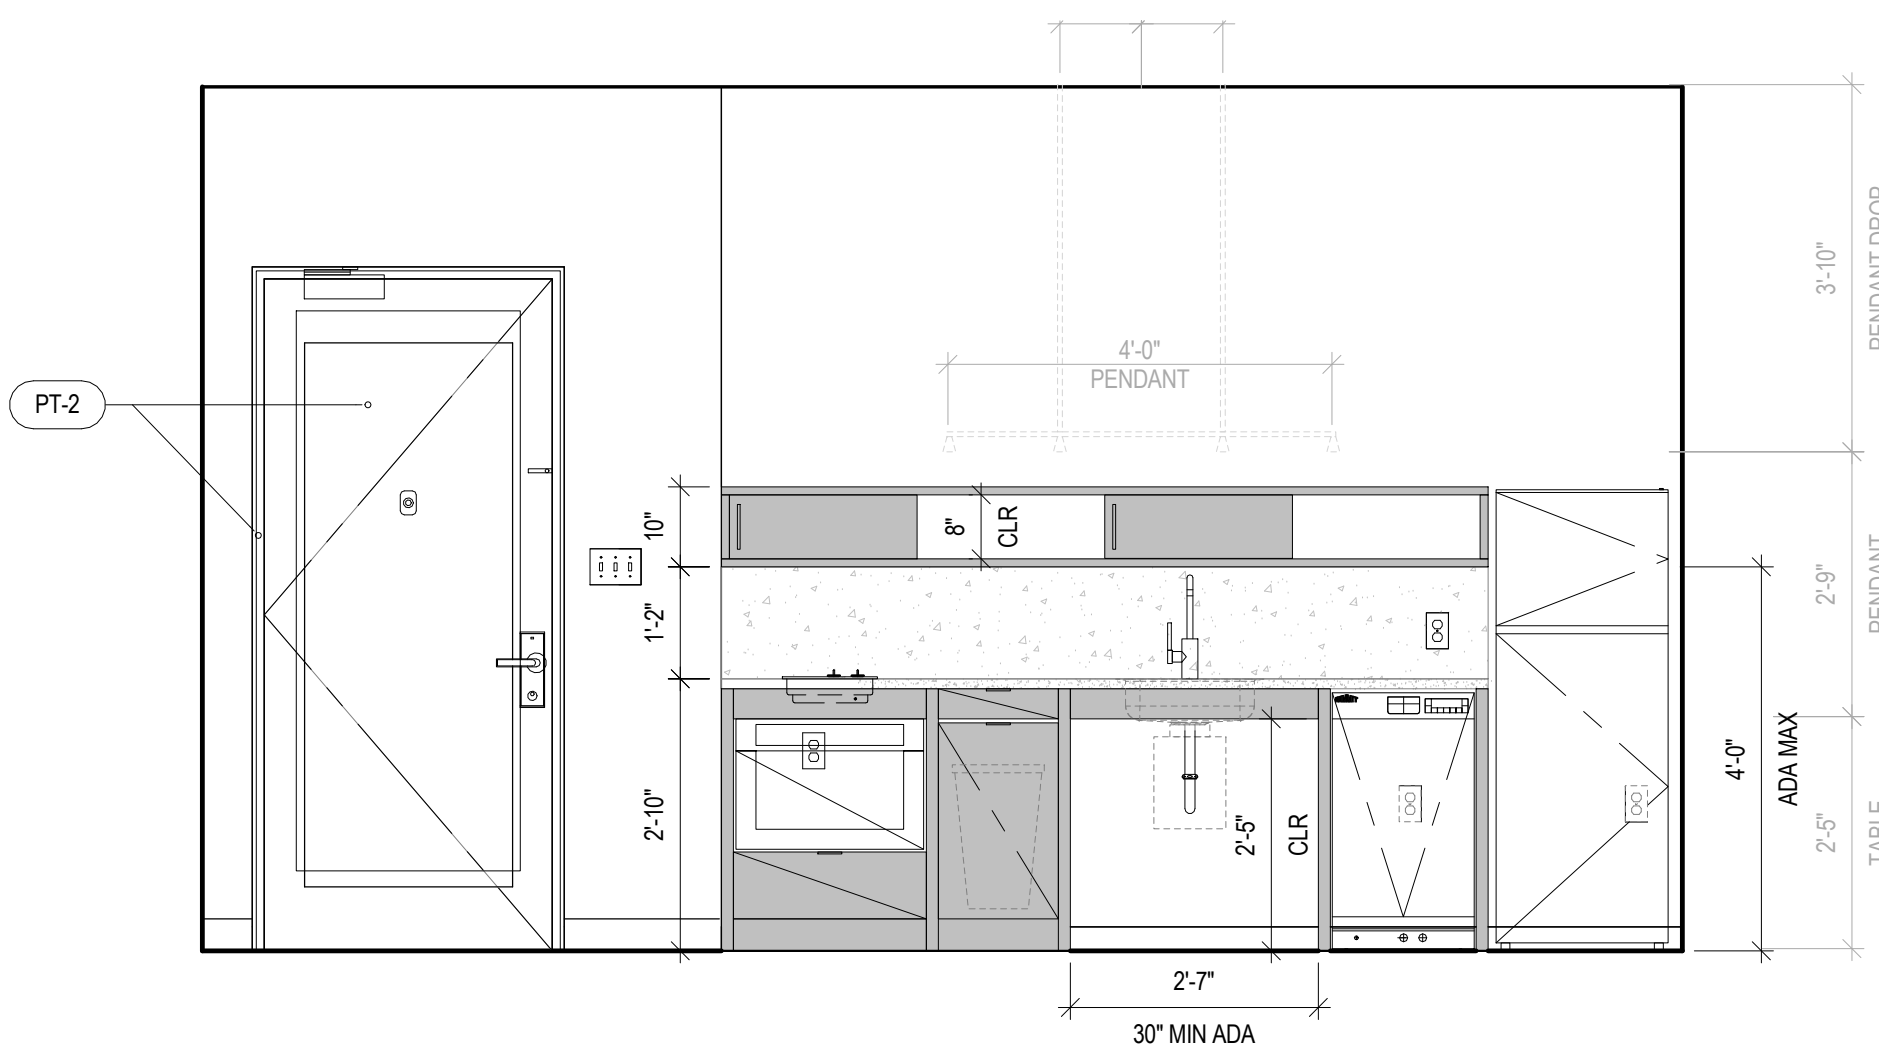


2A ADA SUITE 201 N
SCALE: 1/2" = 1'-0"

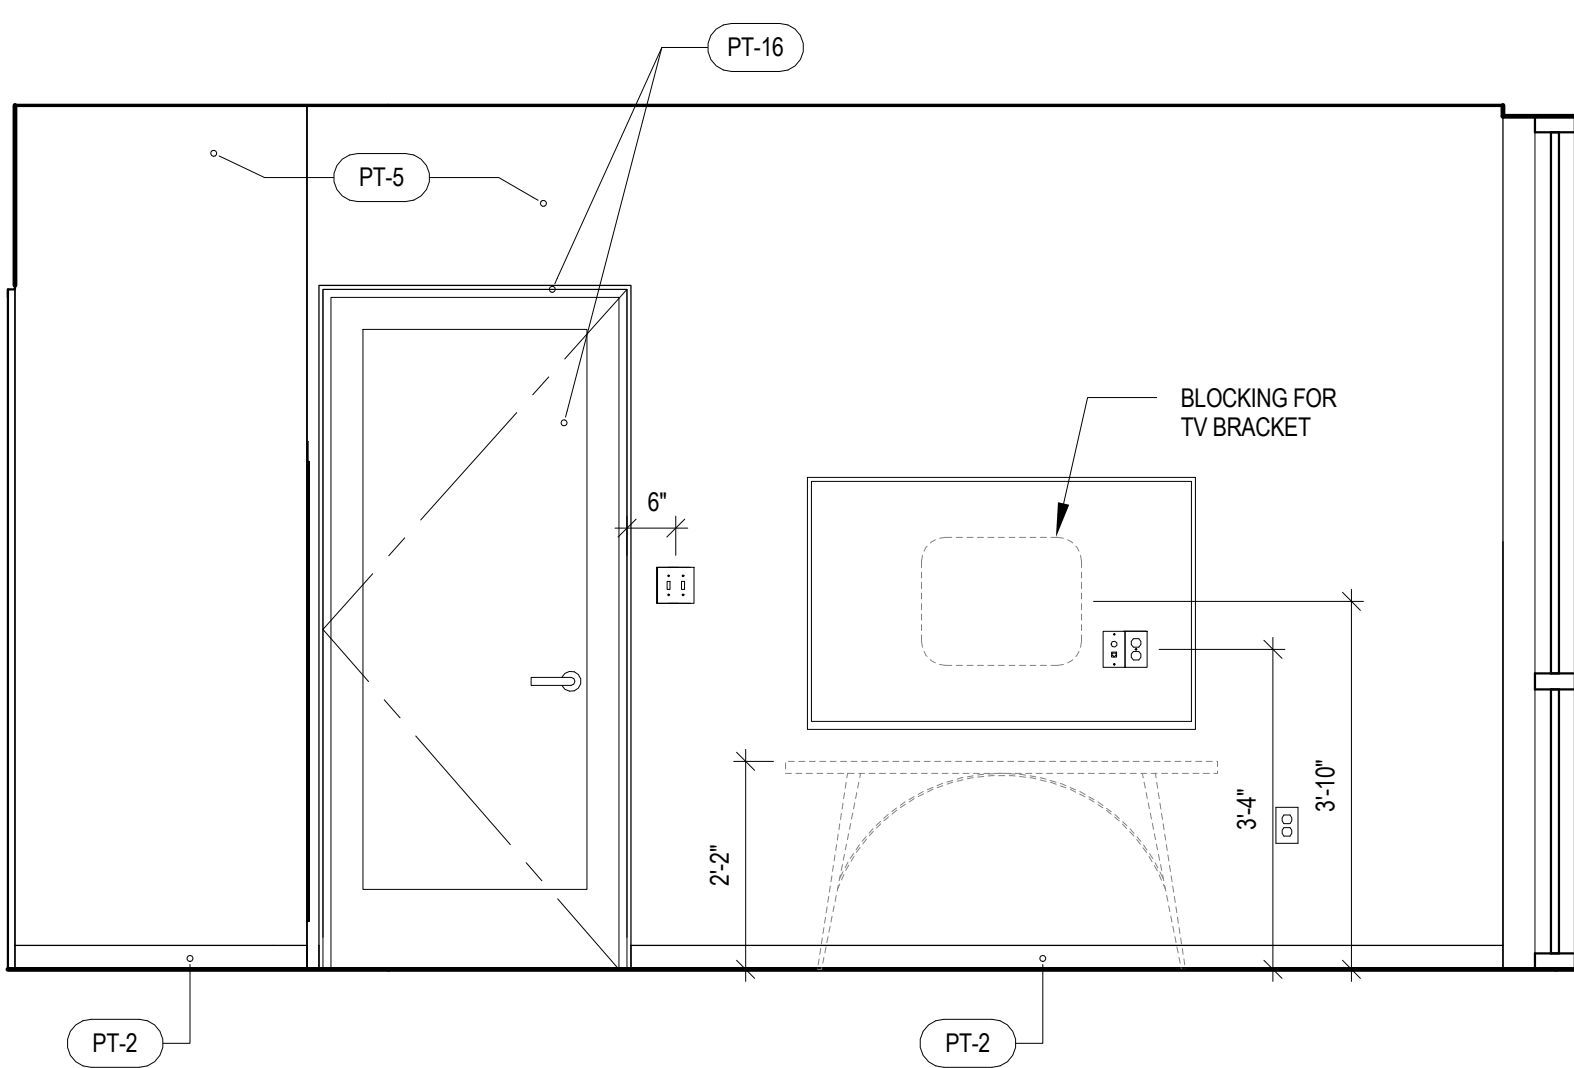


1D ADA SUITE 201 BED E
SCALE: 1/2" = 1'-0"

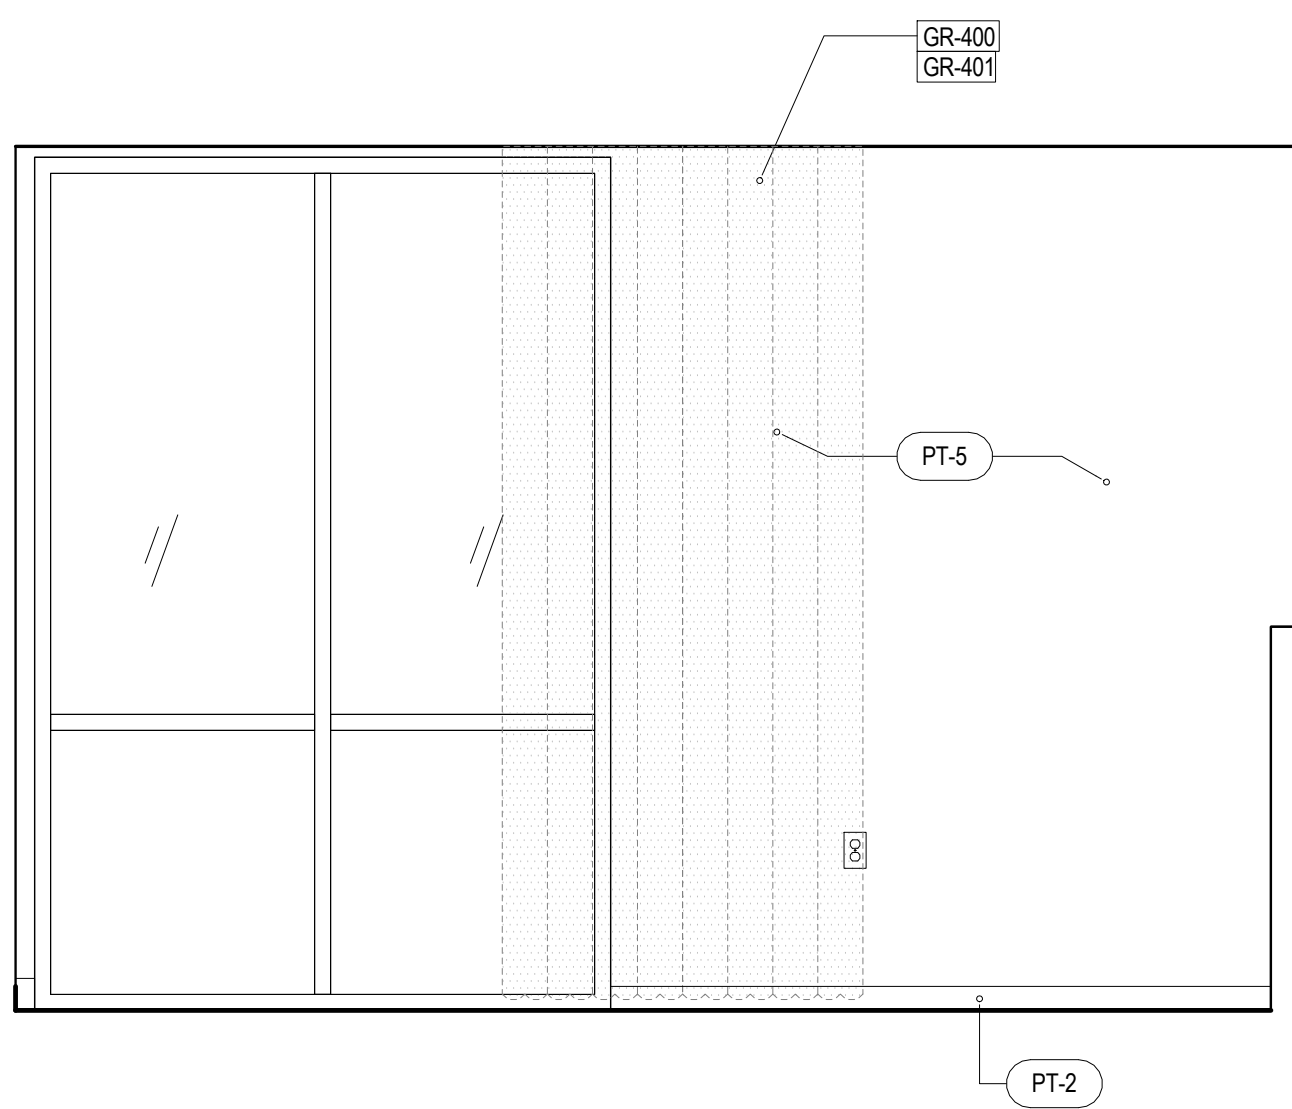

1C ADA SUITE 201 BED S
SCALE: 1/2" = 1'-0"

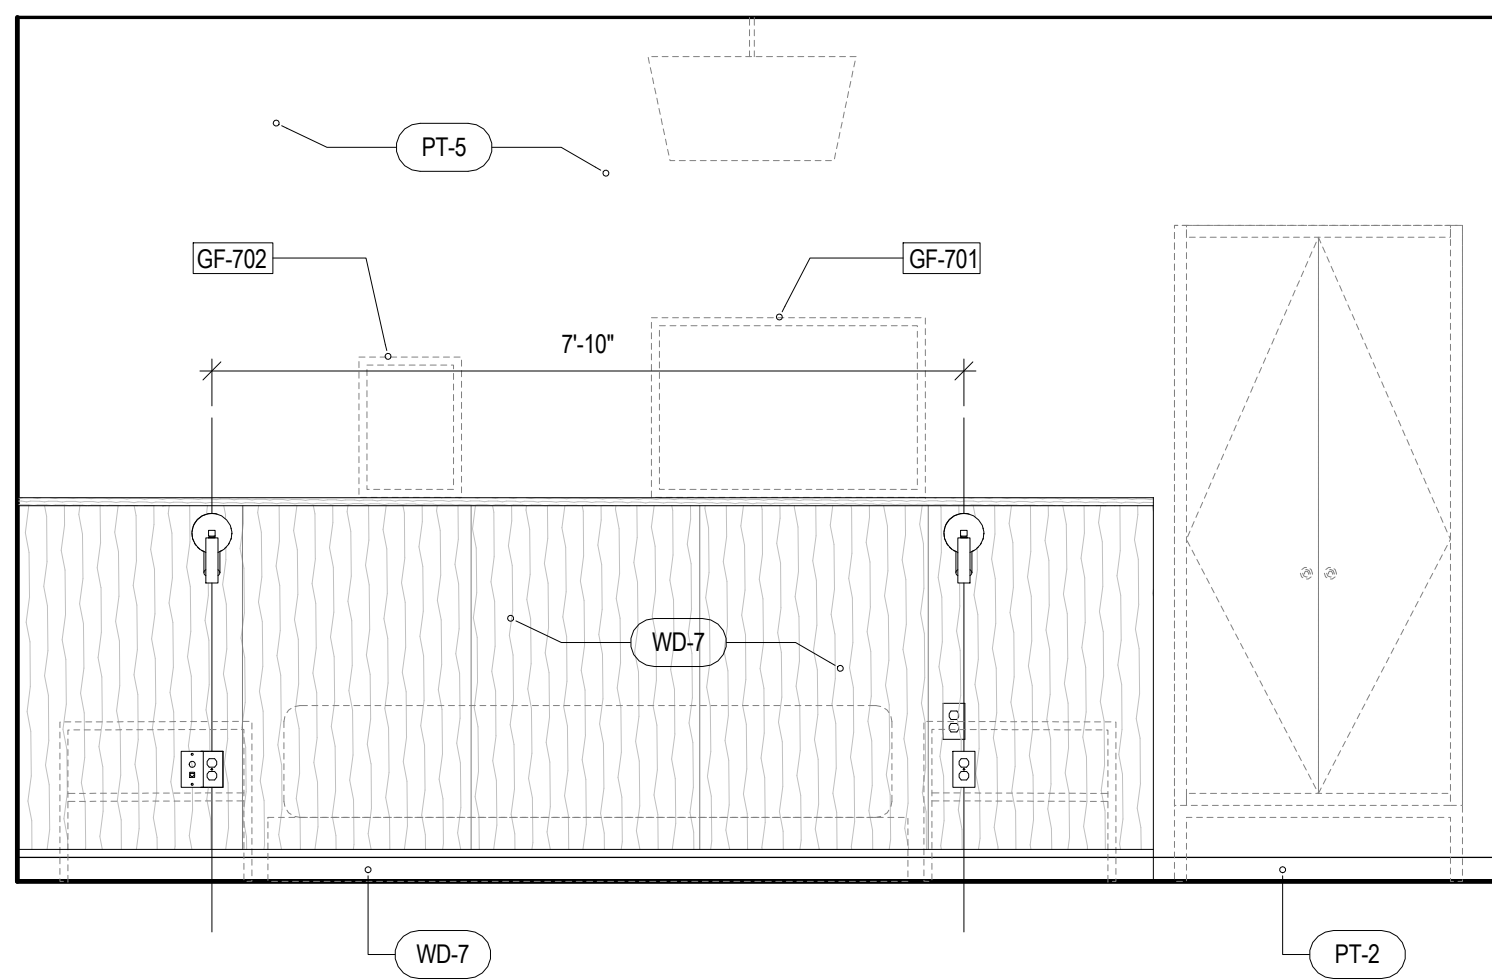

1B ADA SUITE 201 BED W
SCALE: 1/2" = 1'-0"

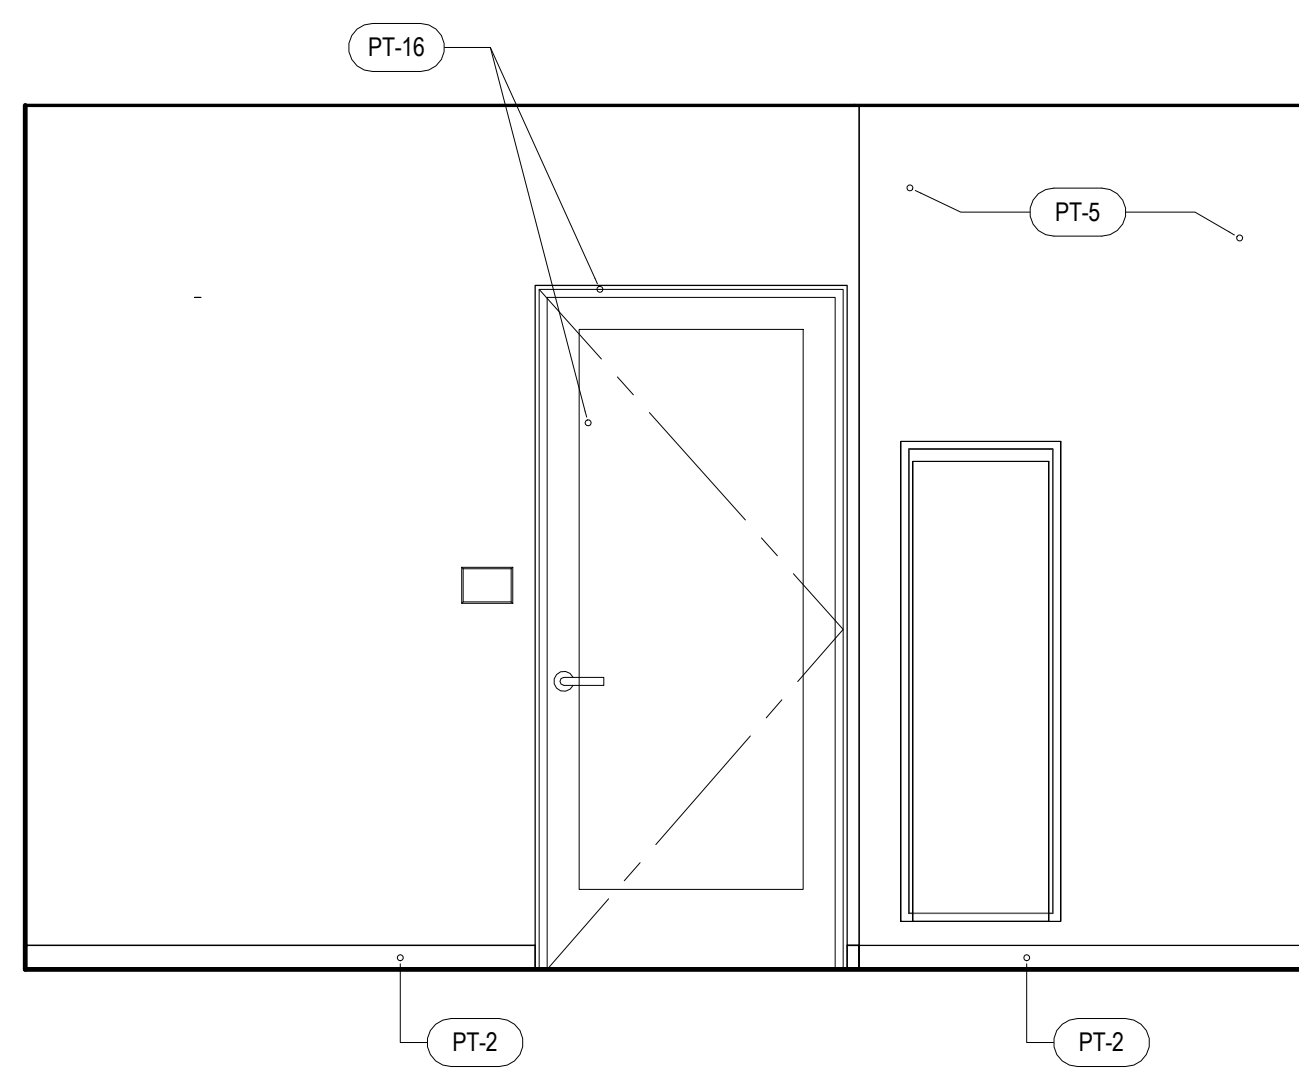

1A ADA SUITE 201 BED N
SCALE: 1/2" = 1'-0"

SHEET NOTES

KEYNOTES

VASSAR COLLEGE INN & INSTITUTE
18010.00

COLLEGE AND RAYMOND AVENUE POUGHKEEPSIE, NY

CONTRACTOR

CONSULTANT

ISSUE DATES
03/22/2019 100% SCHEMATIC DESIGN
07/26/2019 75% DESIGN DEVELOPMENT
09/03/2019 100% DESIGN DEVELOPMENT
12/13/2019 50% CONSTRUCTION DOCUMENTS
02/01/2020 75% CONSTRUCTION DOCUMENTS
05/01/2020 ISSUED FOR CONSTRUCTION
07/01/2020 GAP SET
12/16/2020 FINAL GAP SET
06/21/2021 BID SET


Frederick Fisher and Partners

12248 Santa Monica Blvd, Los Angeles, CA 90025 | (310) 801-6680 | info@frederickfisher.com


ENLARGED
SUITE 201 -
ELEVS
SCALE: 1/2" = 1'-0"

A5.32


Frederick Fisher & Partners reserves its common law copyright and other property rights in these plans. These plans and drawings are not to be reproduced in any form or manner whatsoever without first obtaining the express written permission and consent of Frederick Fisher & Partners, Architects, nor are they to be assigned to any third party without obtaining said written permission and consent.

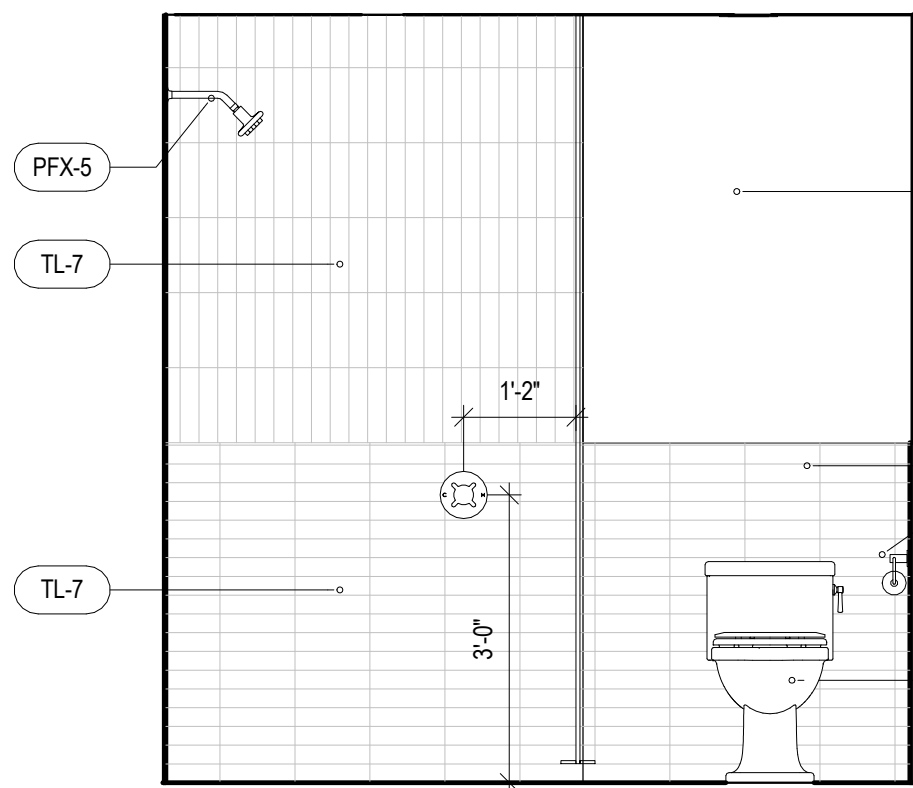


5E SUITE 301 RR N2
SCALE: 1/2" = 1'-0"

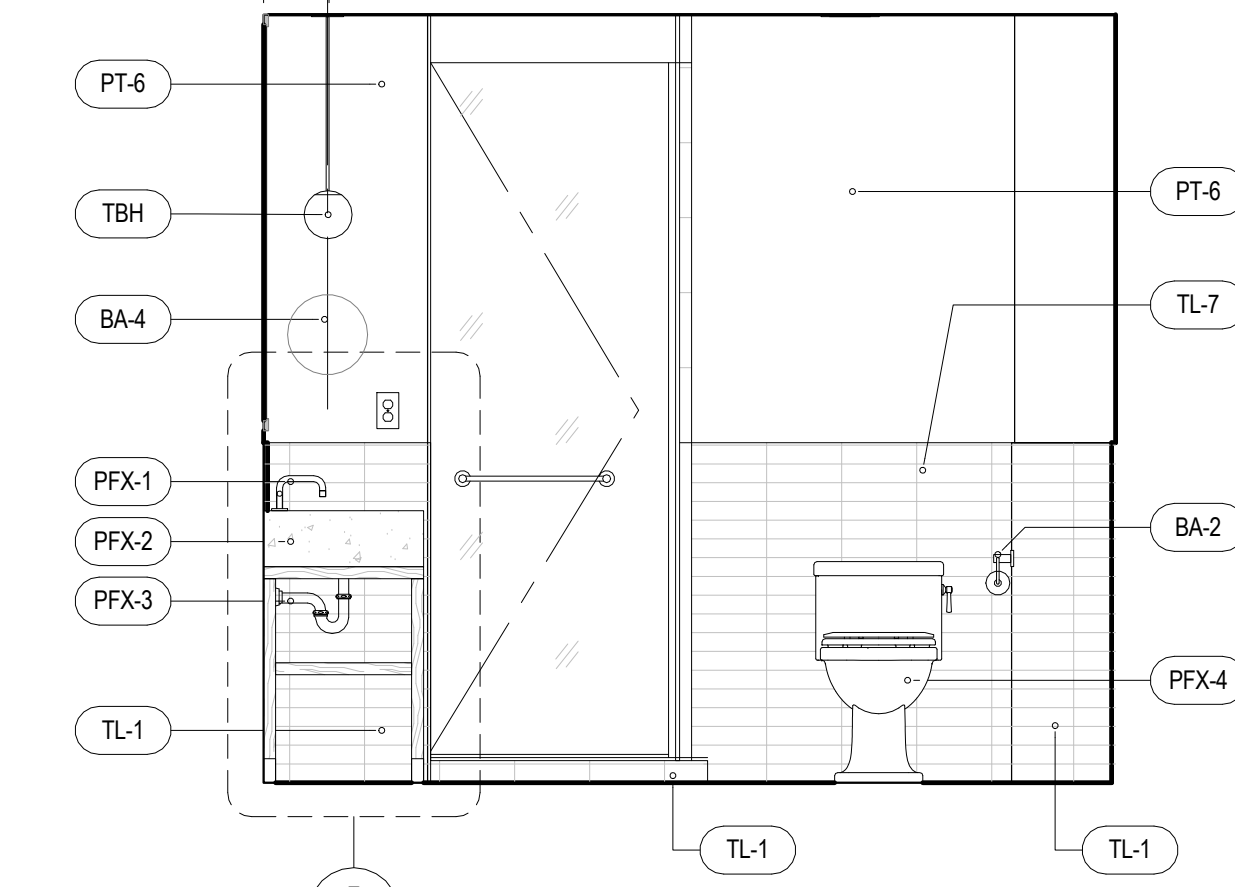


5D SUITE 301 RR N
SCALE: 1/2" = 1'-0"

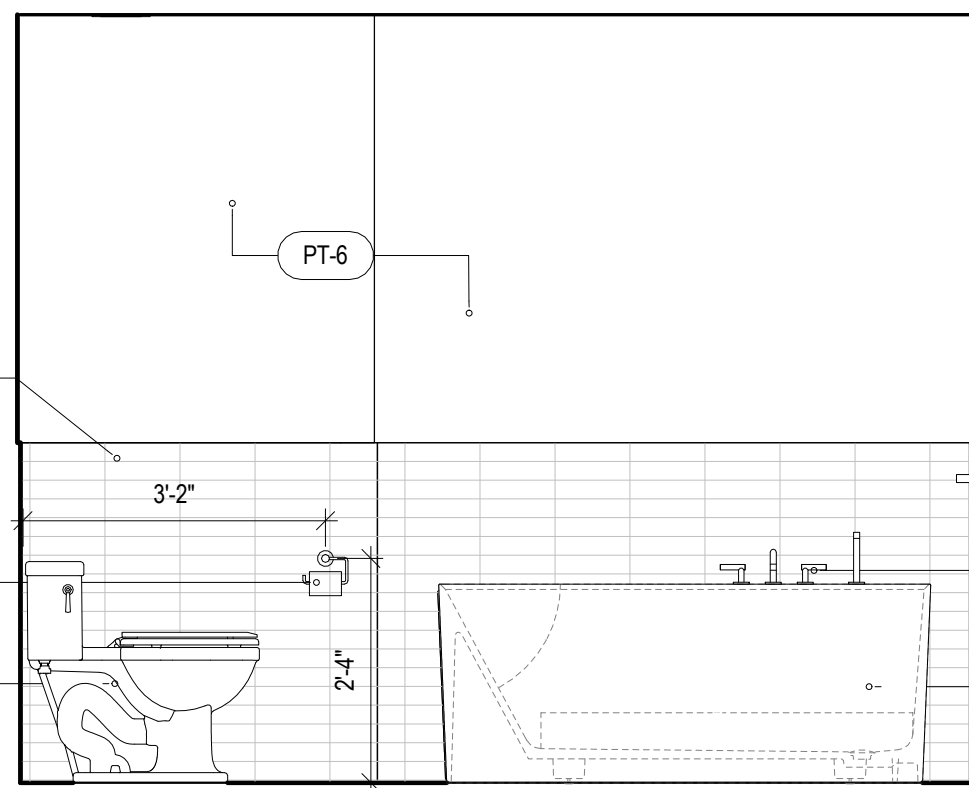


5C SUITE 301 RR E
SCALE: 1/2" = 1'-0"

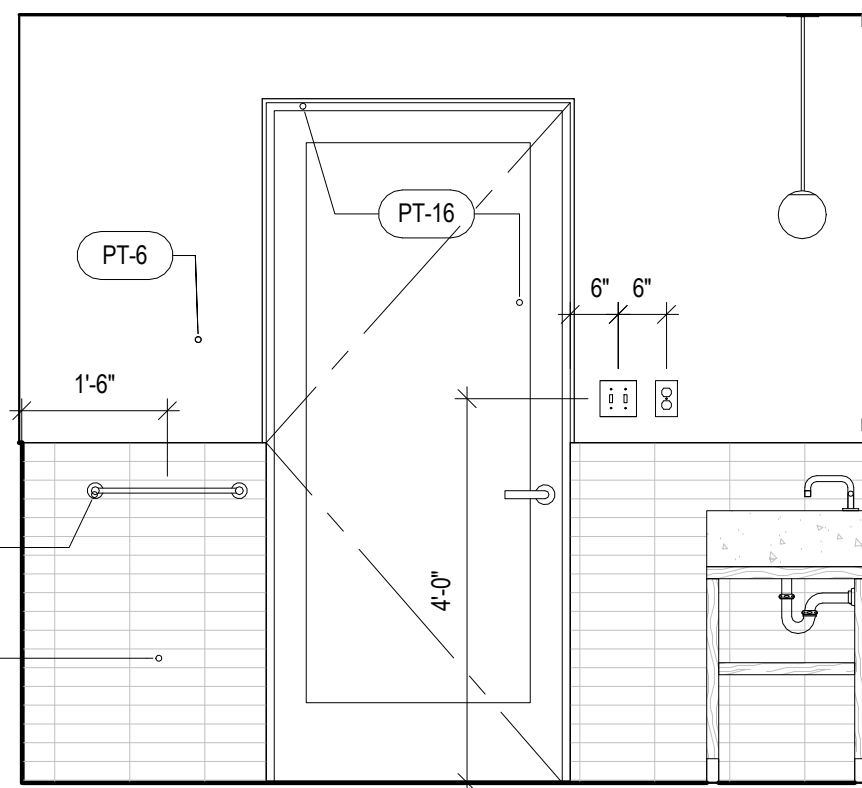


5B SUITE 301 RR S
SCALE: 1/2" = 1'-0"

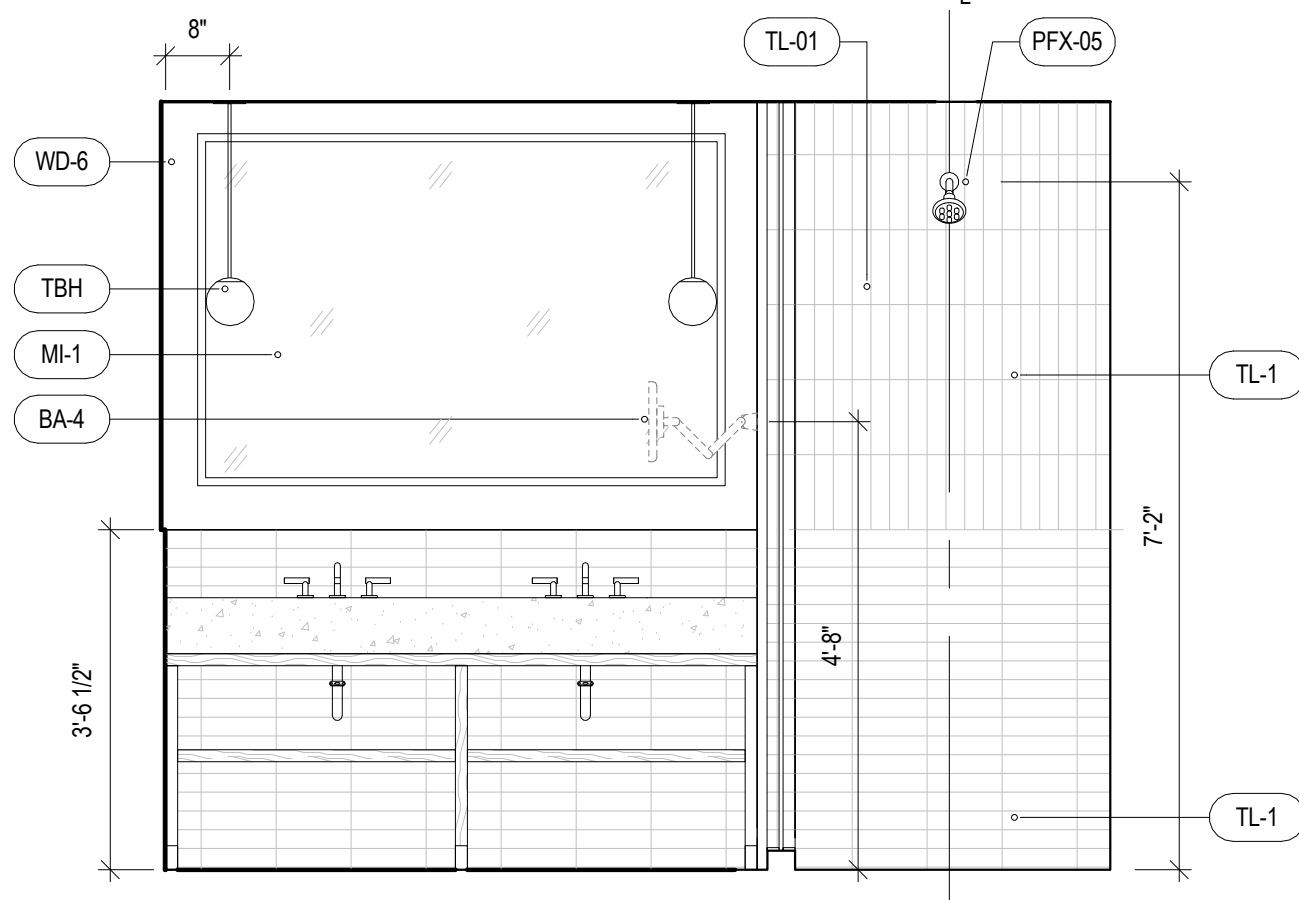


5A SUITE 301 RR W
SCALE: 1/2" = 1'-0"

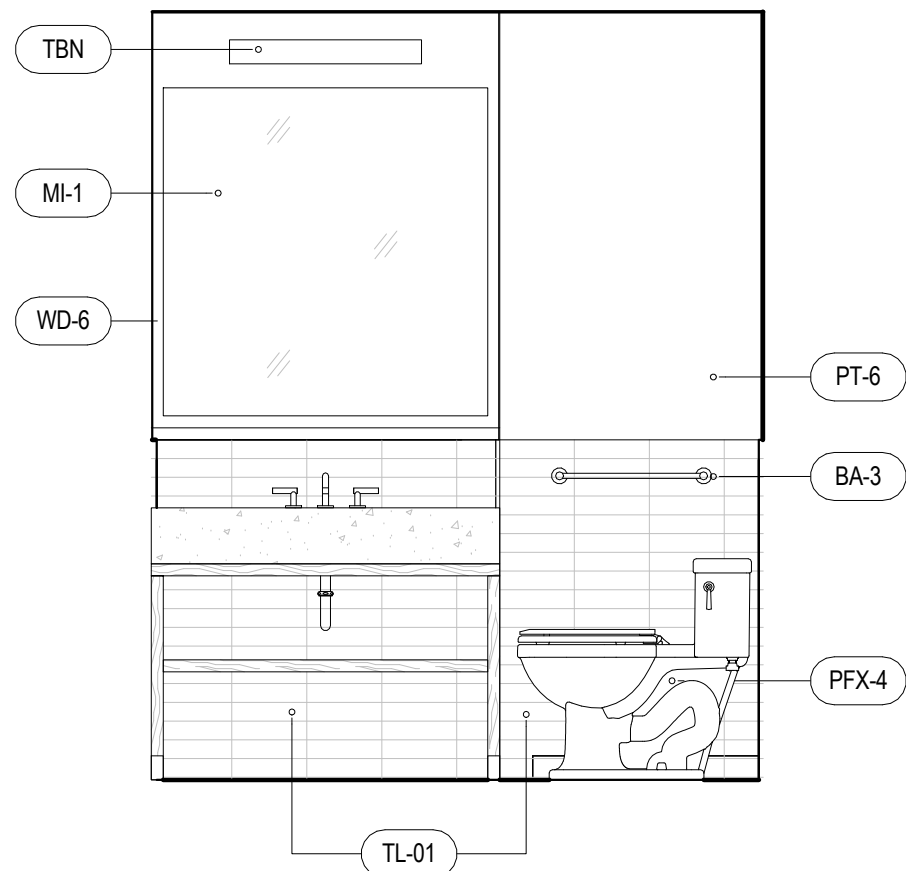


4C WC ENTRY S
SCALE: 1/2" = 1'-0"

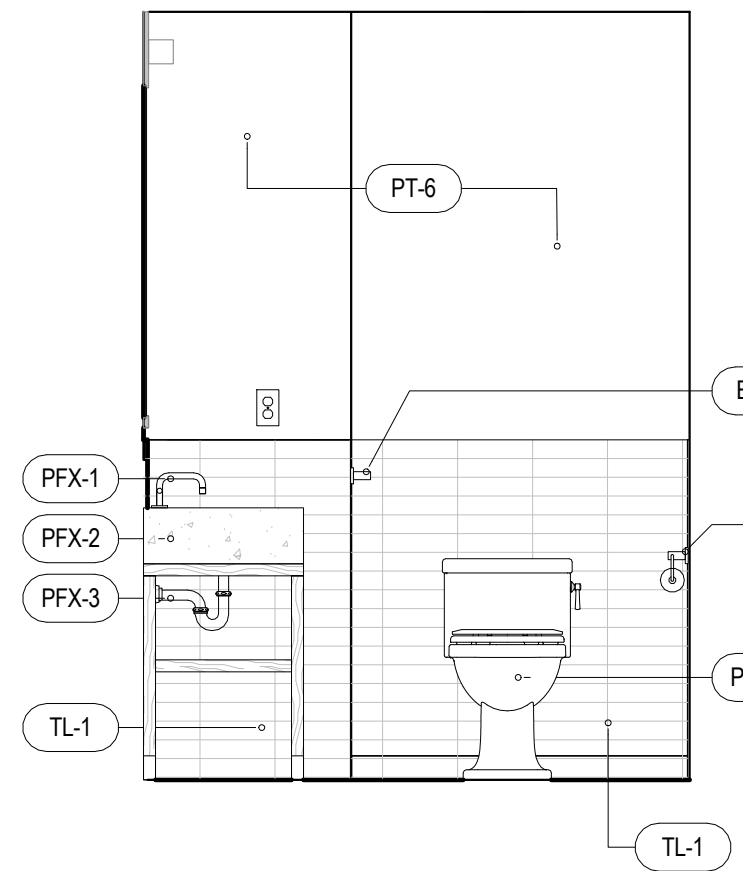


4B WC ENTRY W
SCALE: 1/2" = 1'-0"

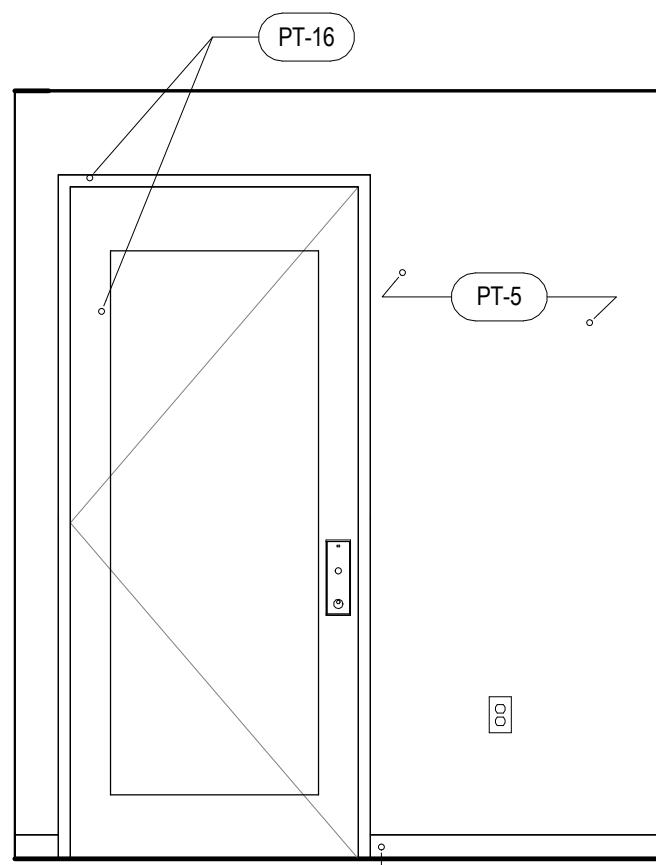


4A SUITE 301 ENTRY S
SCALE: 1/2" = 1'-0"

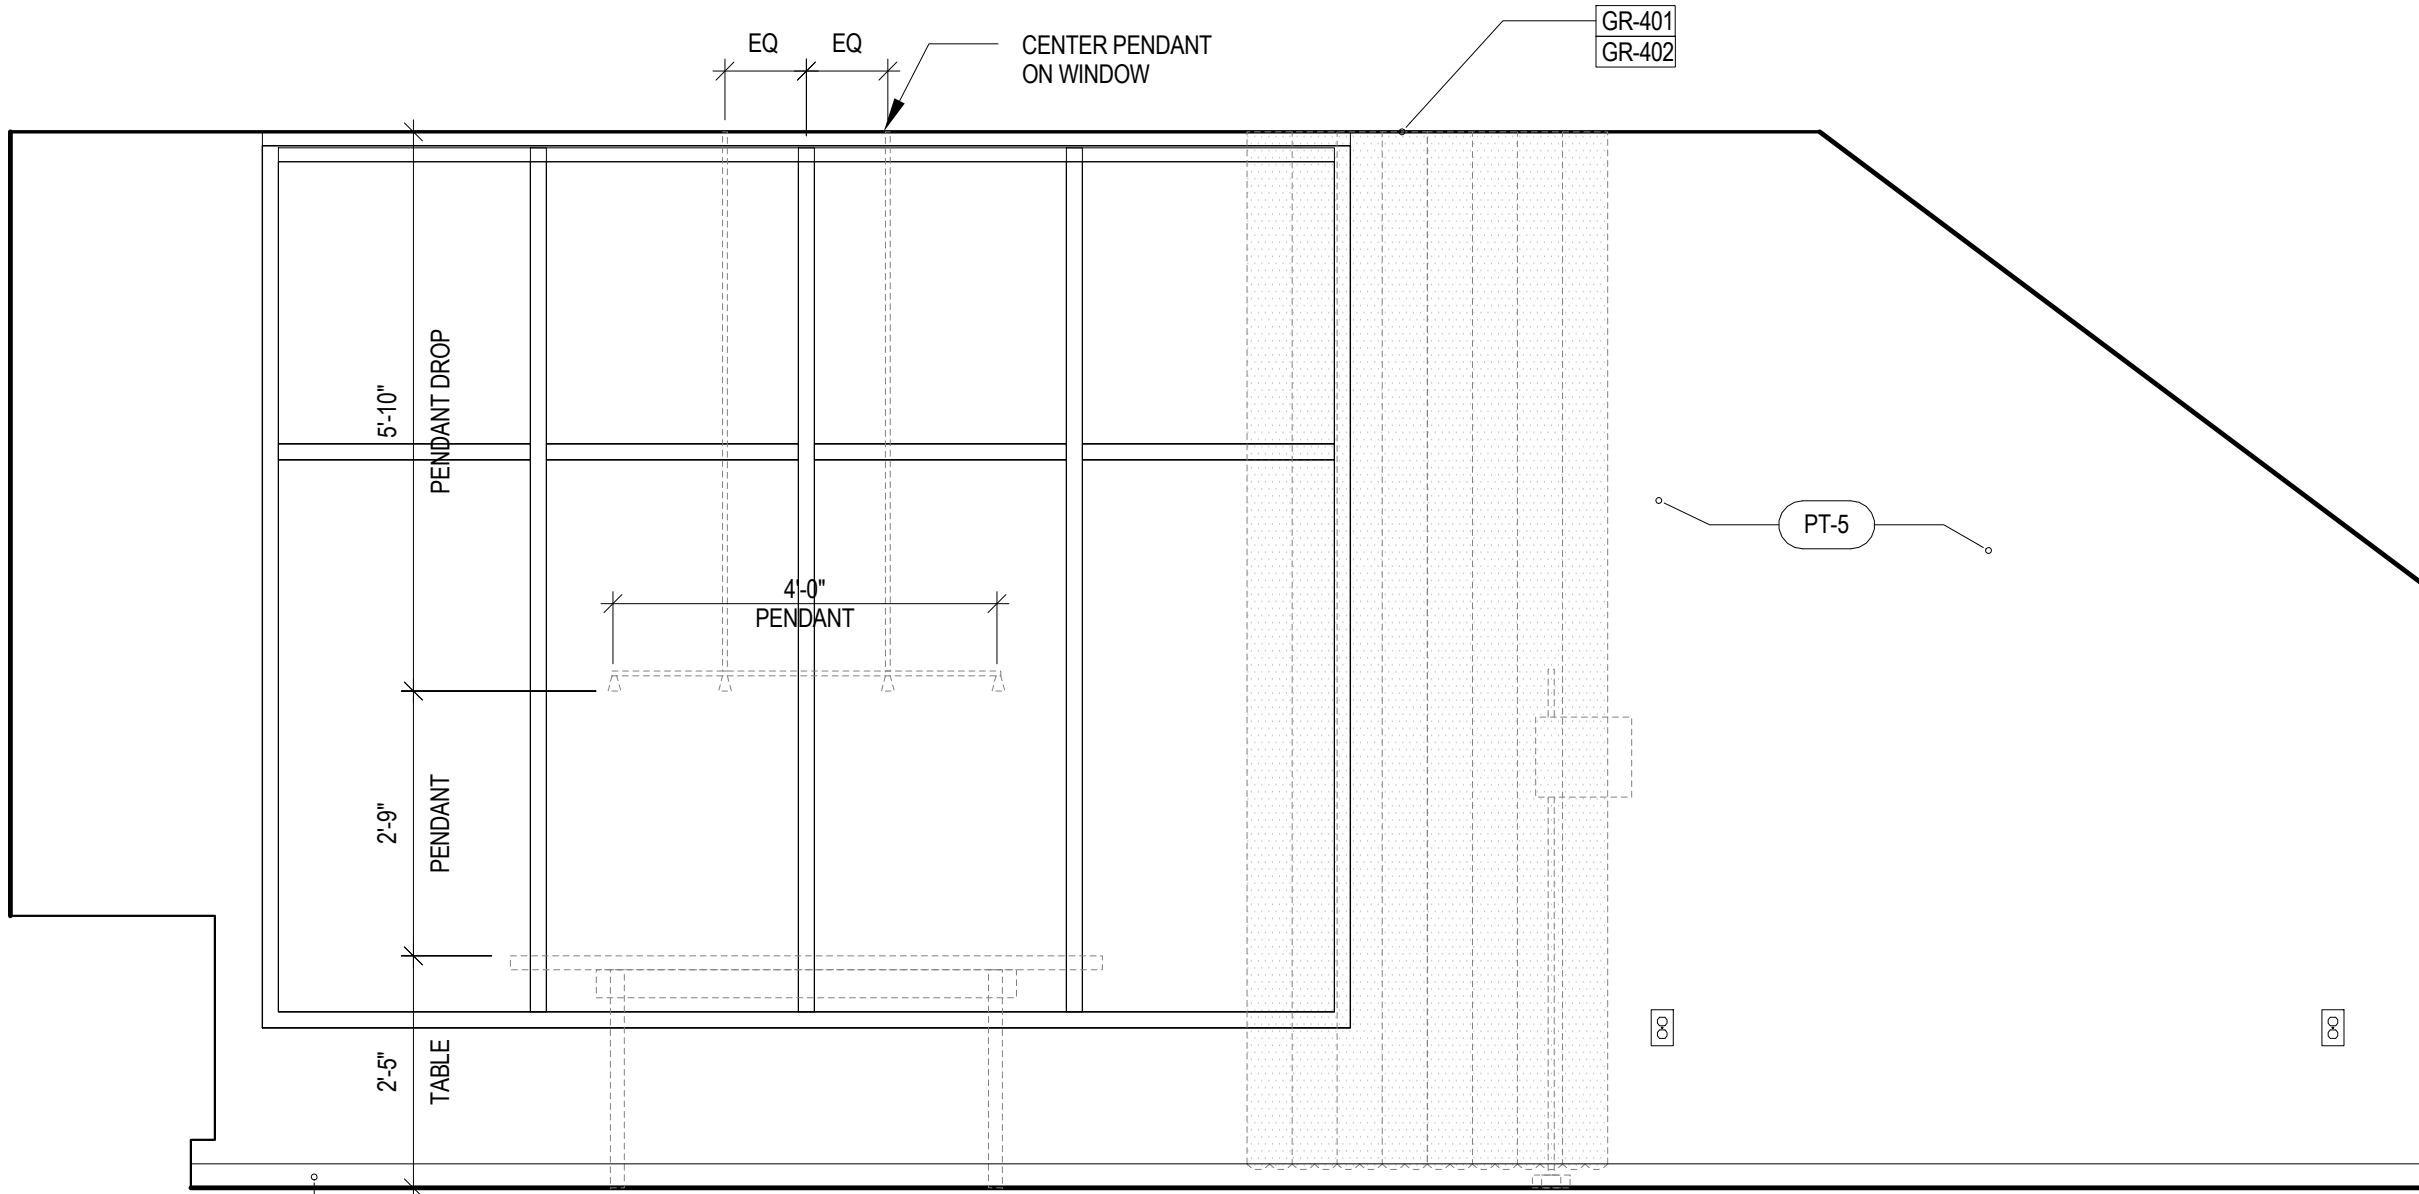


2D SUITE 301 LIVING E
SCALE: 1/2" = 1'-0"

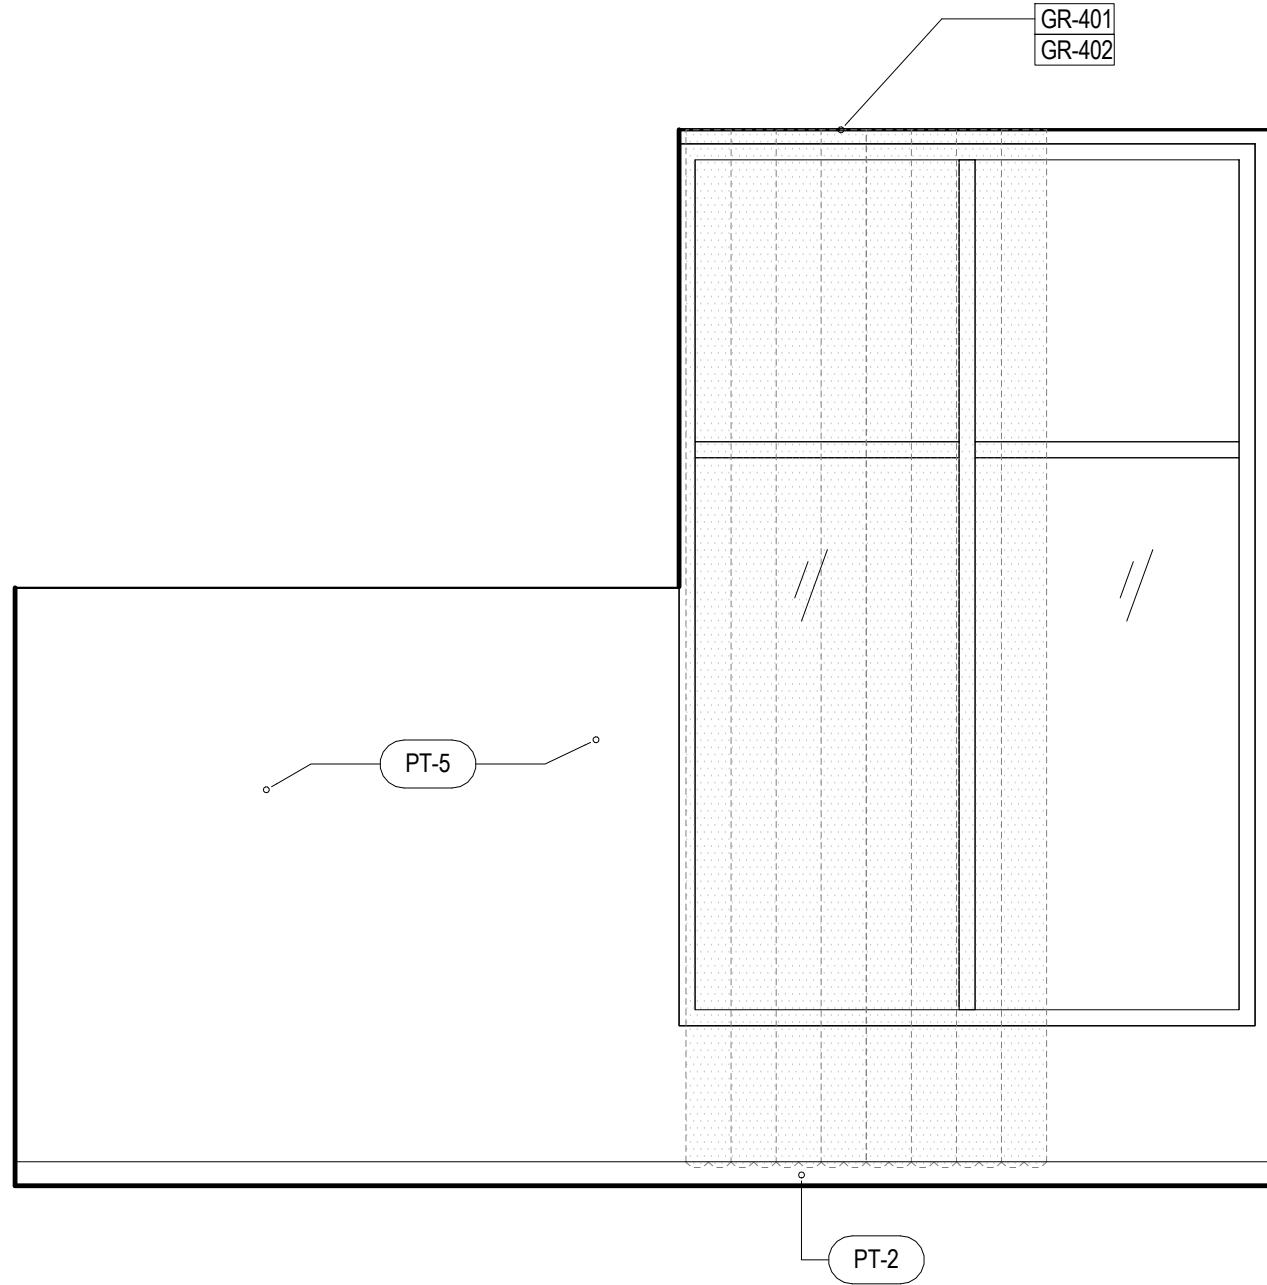


2C SUITE 301 LIVING S
SCALE: 1/2" = 1'-0"

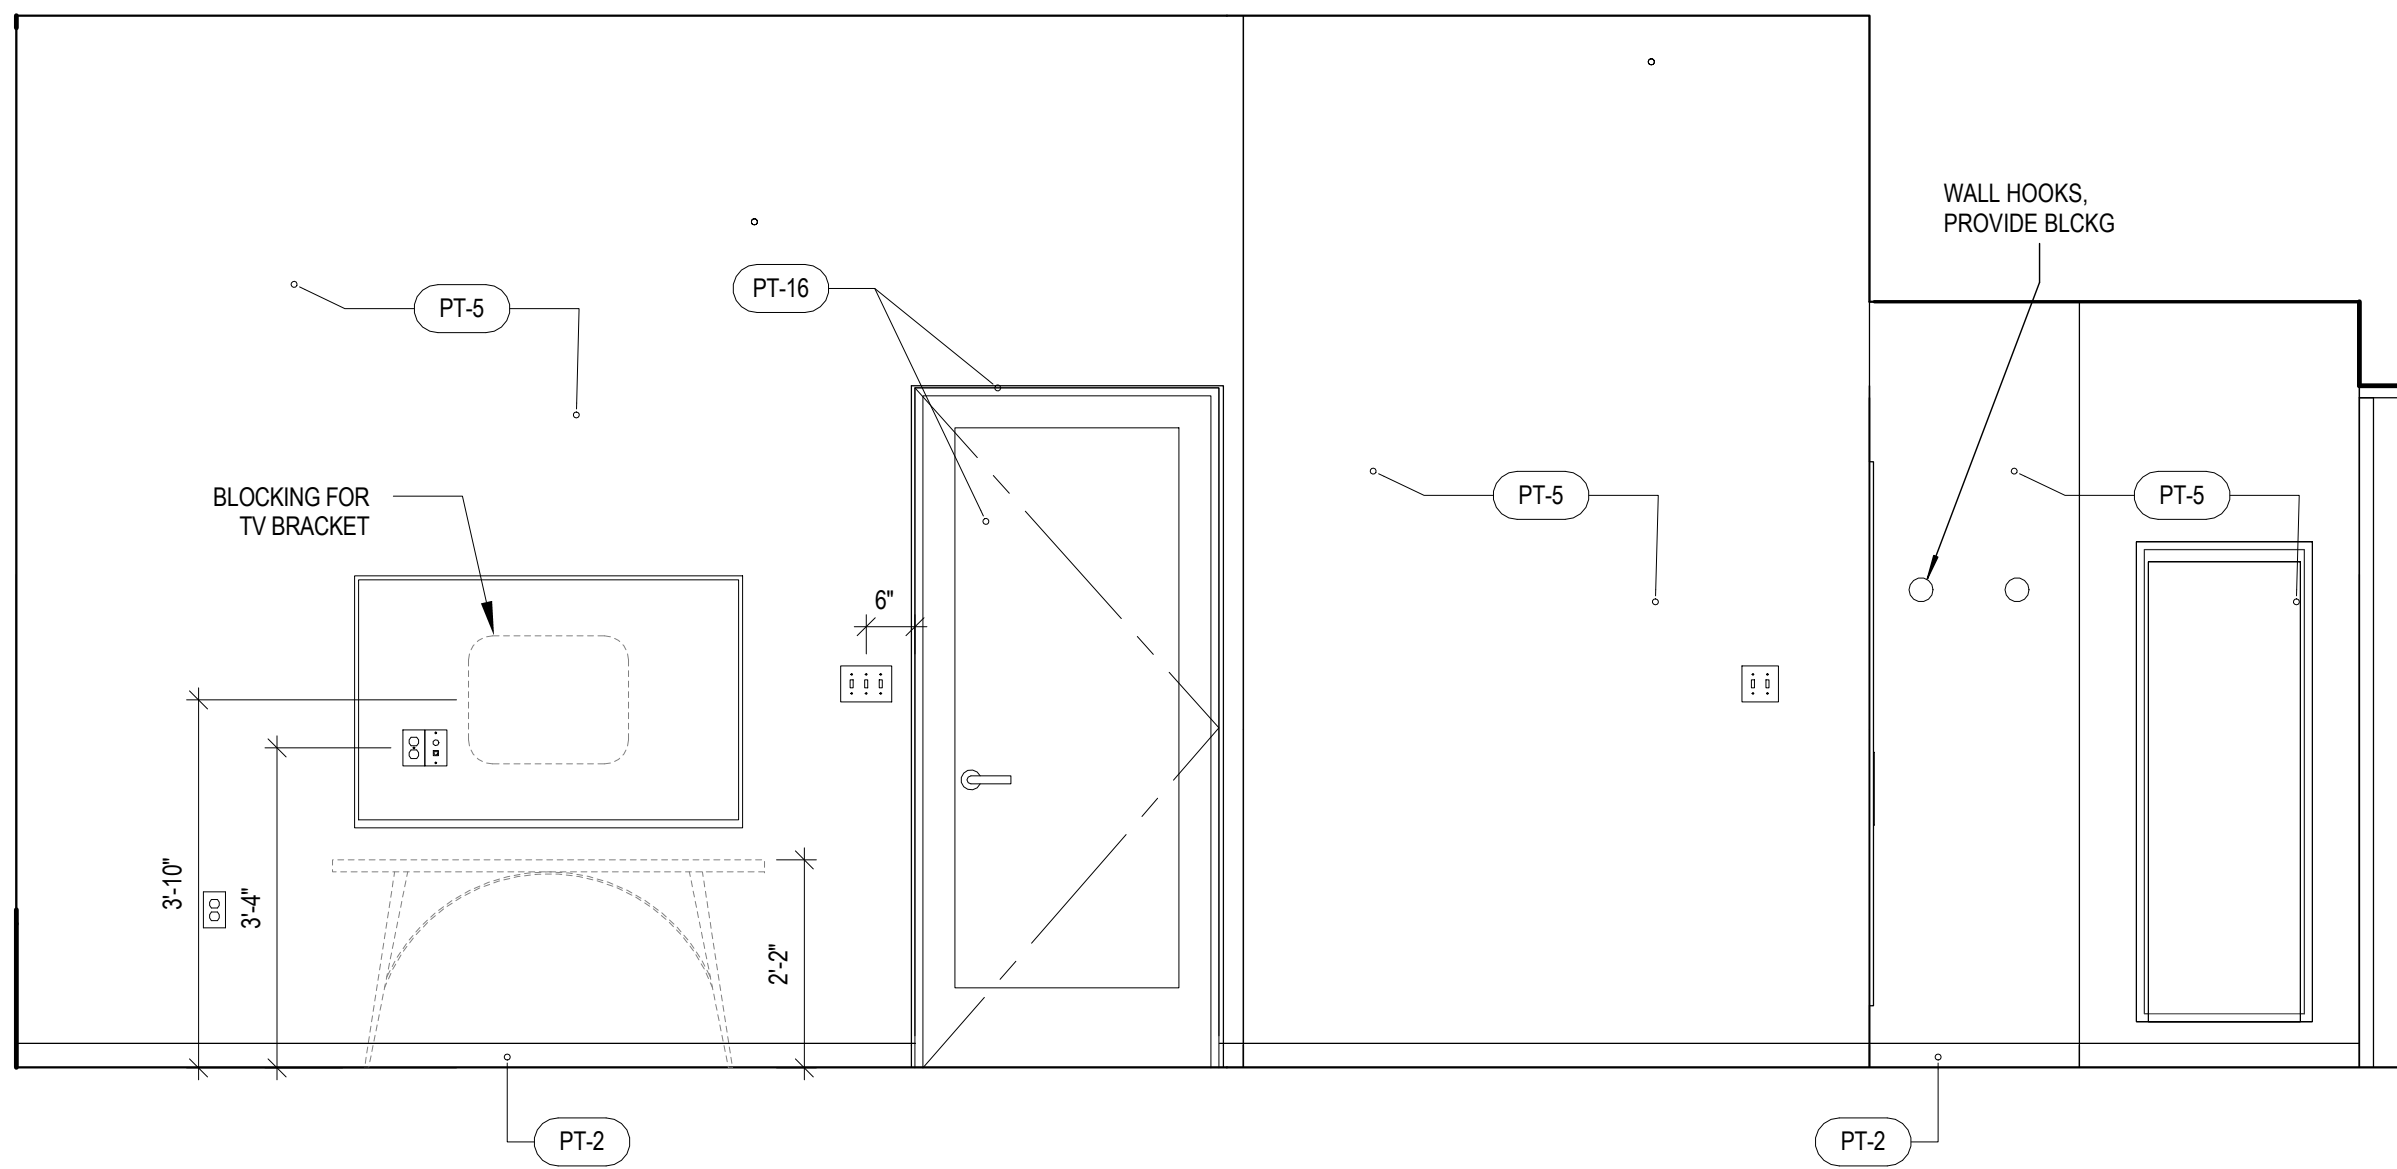


2B SUITE 301 LIVING W
SCALE: 1/2" = 1'-0"

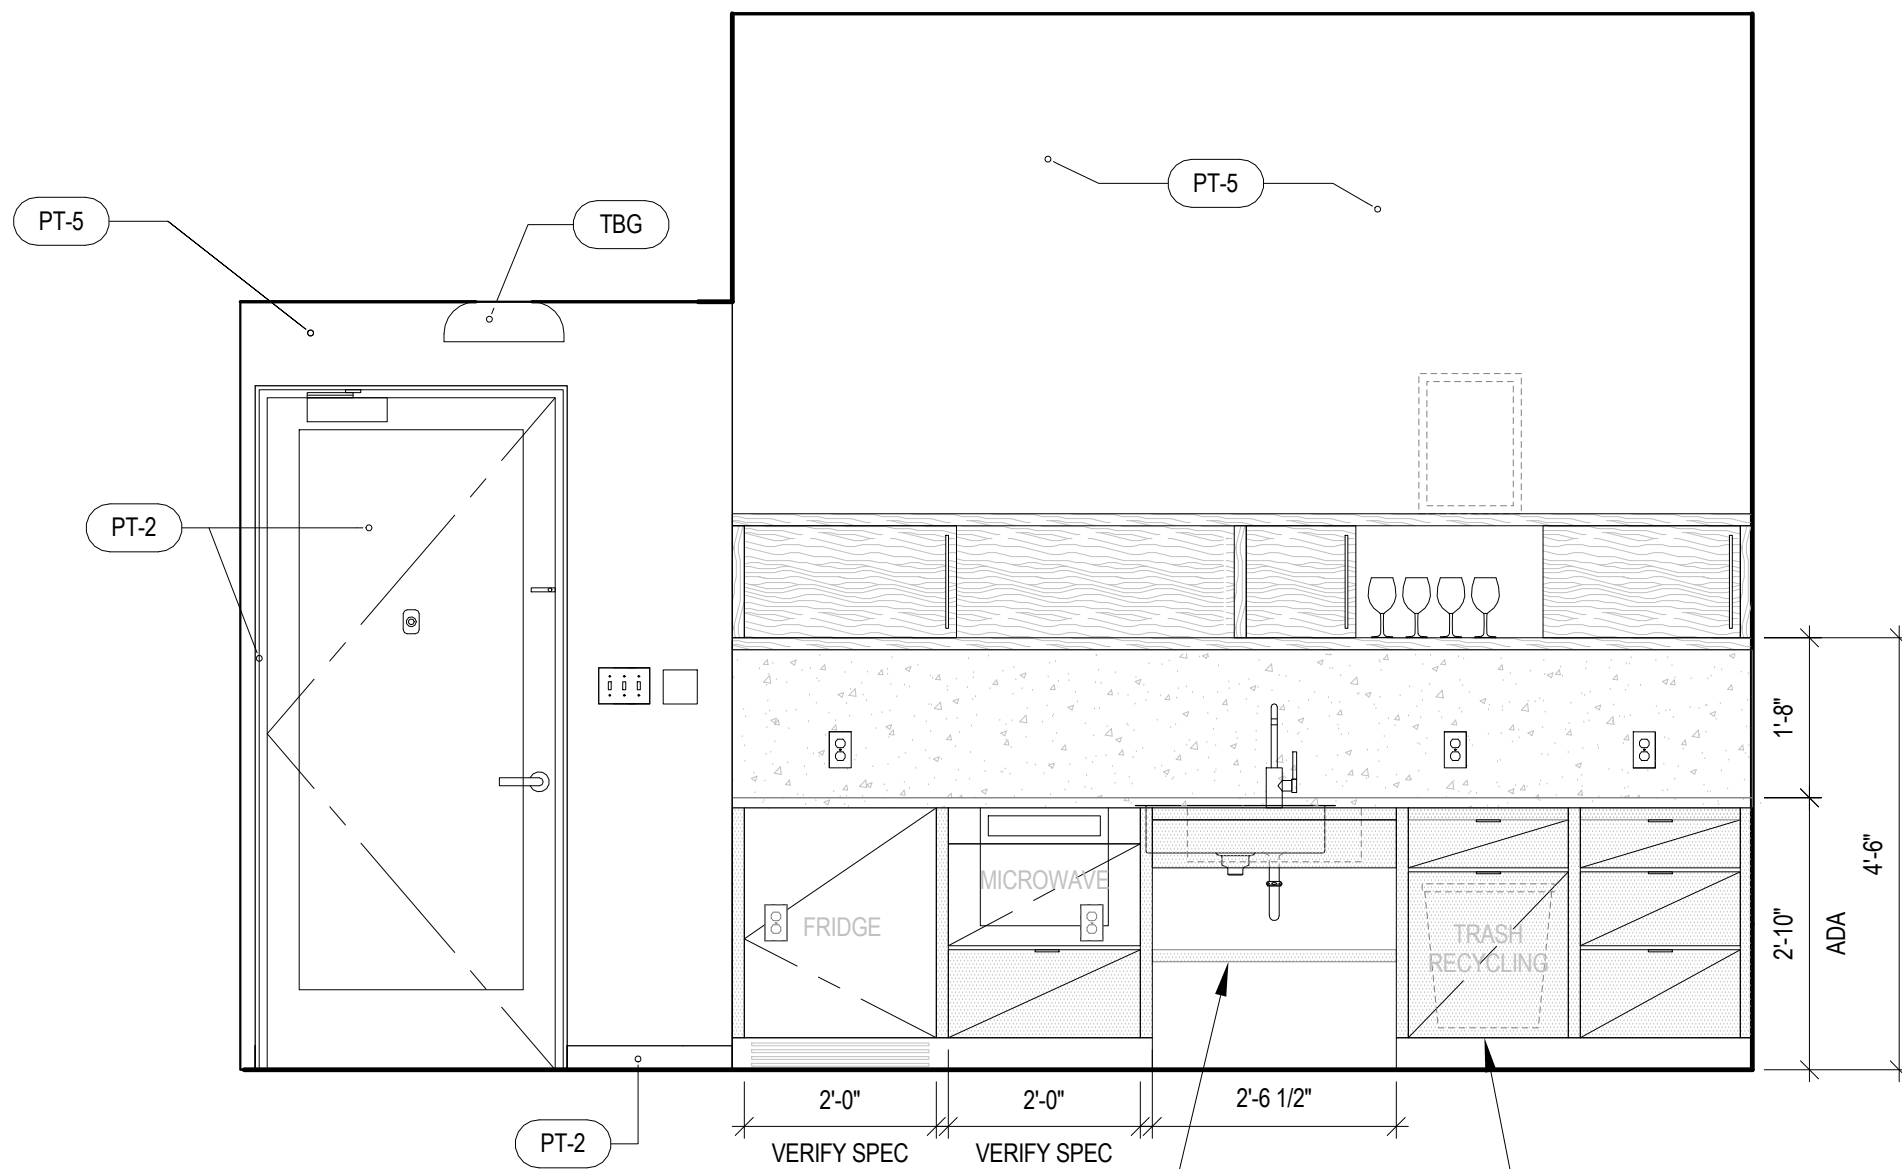


2A SUITE 301 ENTRY N
SCALE: 1/2" = 1'-0"

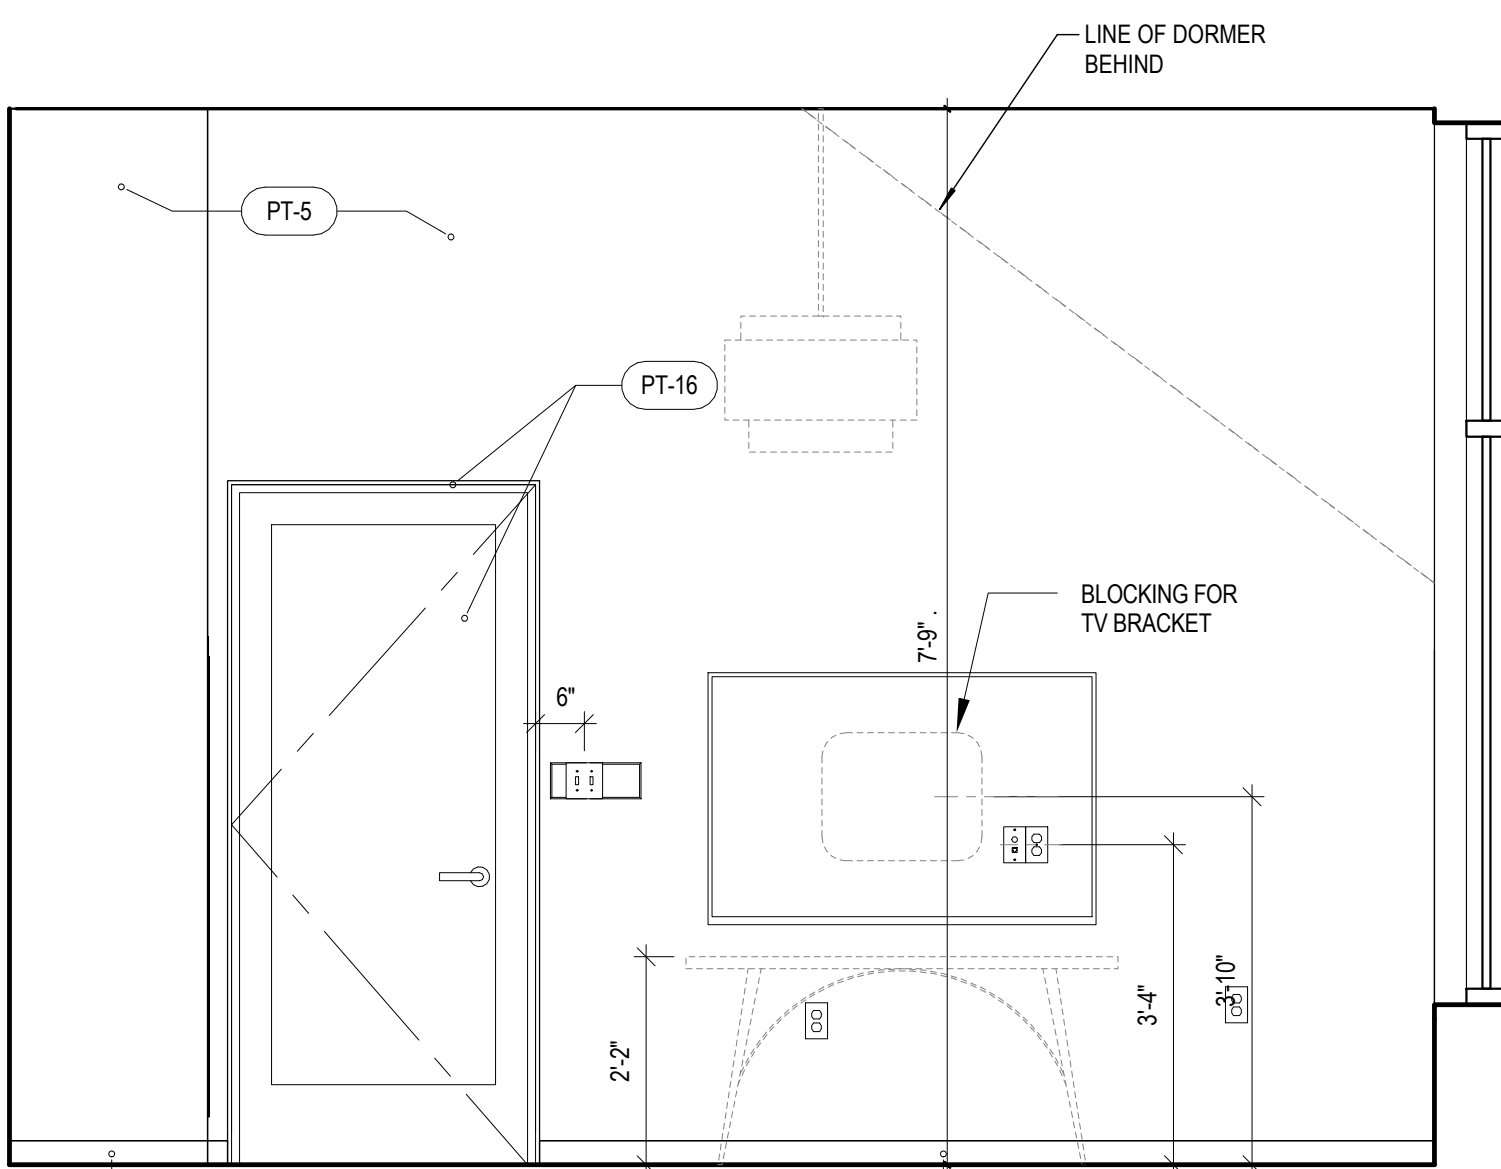


1D SUITE 301 BED E
SCALE: 1/2" = 1'-0"

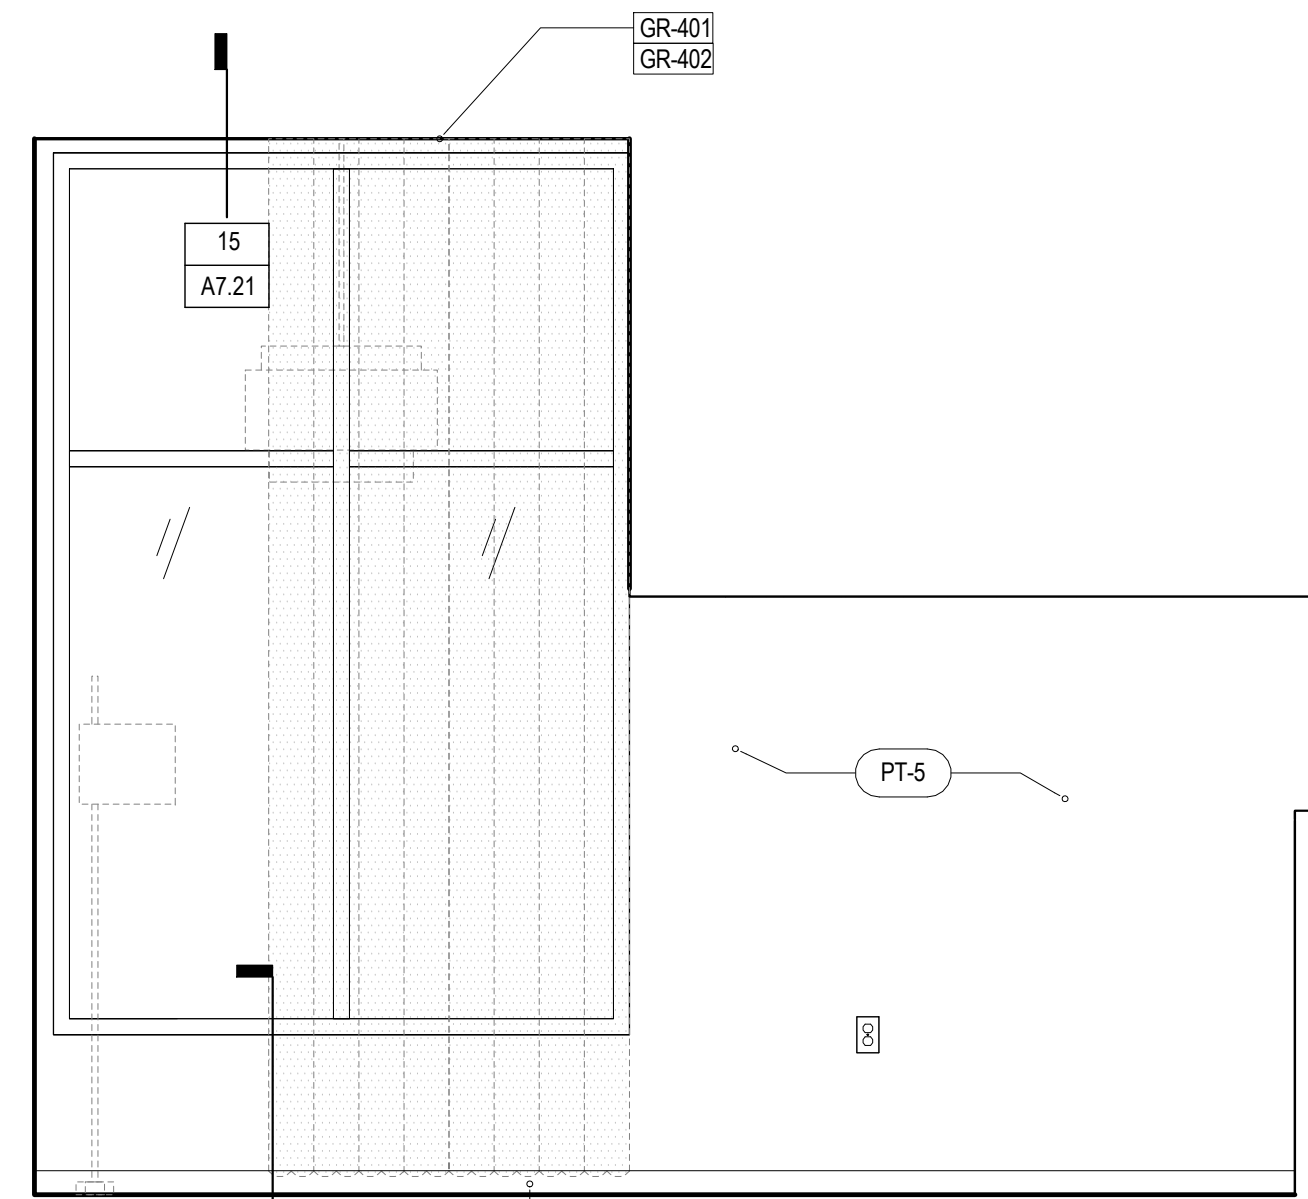

1C SUITE 301 BED S
SCALE: 1/2" = 1'-0"

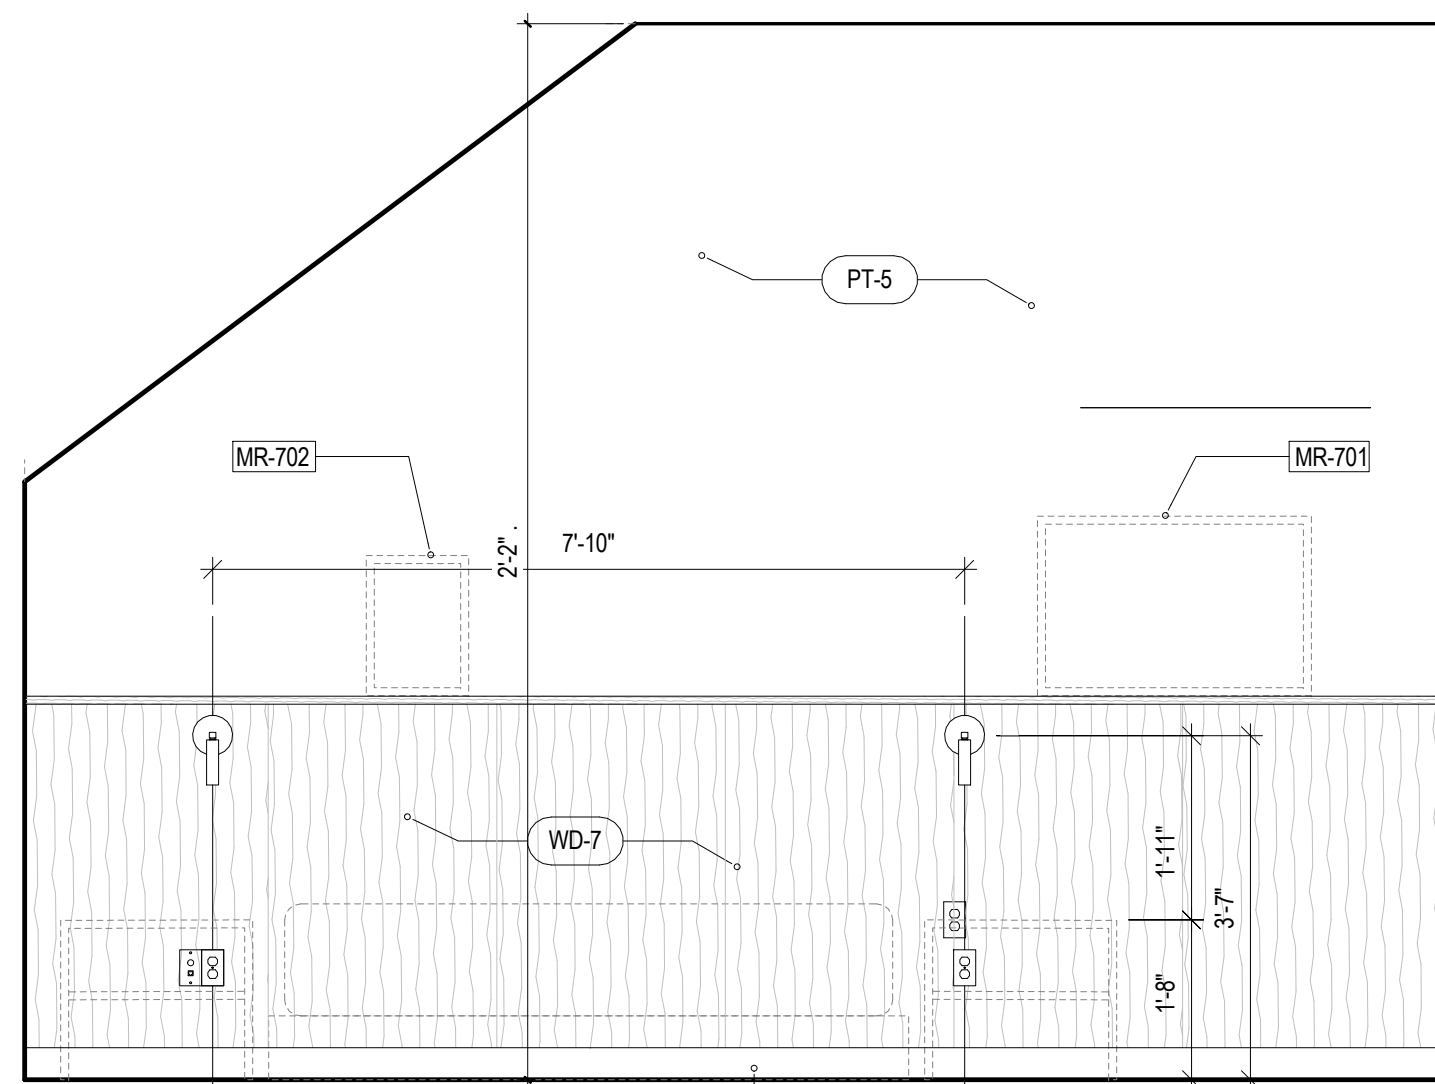

1B SUITE 301 BED W
SCALE: 1/2" = 1'-0"

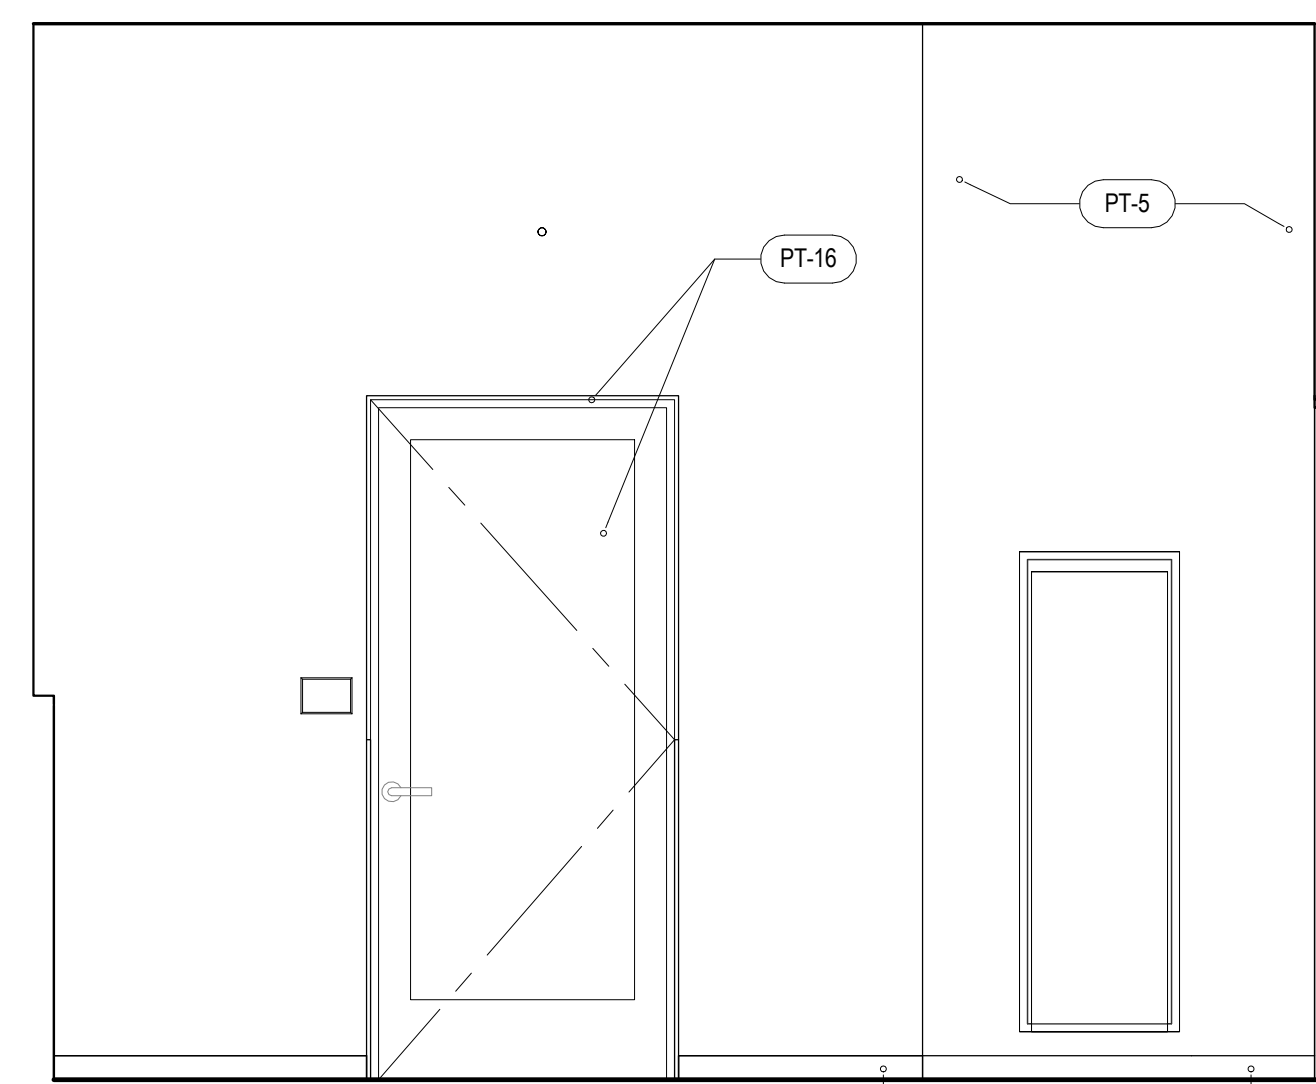

1A SUITE 301 BED N
SCALE: 1/2" = 1'-0"

SHEET NOTES

KEYNOTES

VASSAR COLLEGE INN & INSTITUTE
18010.00

COLLEGE AND HAYWOOD AVENUE POUGHKEEPSIE, NY

CONTRACTOR

CONSULTANT

ISSUE DATES
03/22/2019 100% SCHEMATIC DESIGN
03/22/2019 75% DESIGN DEVELOPMENT
05/03/2019 100% DESIGN DEVELOPMENT
12/13/2019 50% CONSTRUCTION DOCUMENTS
02/10/2020 10% CONSTRUCTION DOCUMENTS
05/01/2020 ISSUED FOR CONSTRUCTION
07/01/2020 GAP SET
12/16/2020 FINAL GAP SET
06/21/2021 BID SET

Frederick Fisher and Partners

12248 Santa Monica Blvd, Los Angeles, CA 90025 | (310) 551-6880 | info@frederickfisher.com


ENLARGED
SUITE 301 -
ELEVS
SCALE: 1/2" = 1'-0"

A5.33


Frederick Fisher & Partners reserves its common law copyright and other property rights in these plans. These plans and drawings are not to be reproduced in any form or manner whatsoever without first obtaining the express written permission and consent of Frederick Fisher & Partners, Architects, nor are they to be assigned to any third party without obtaining said written permission and consent.




FITNESS VIEW

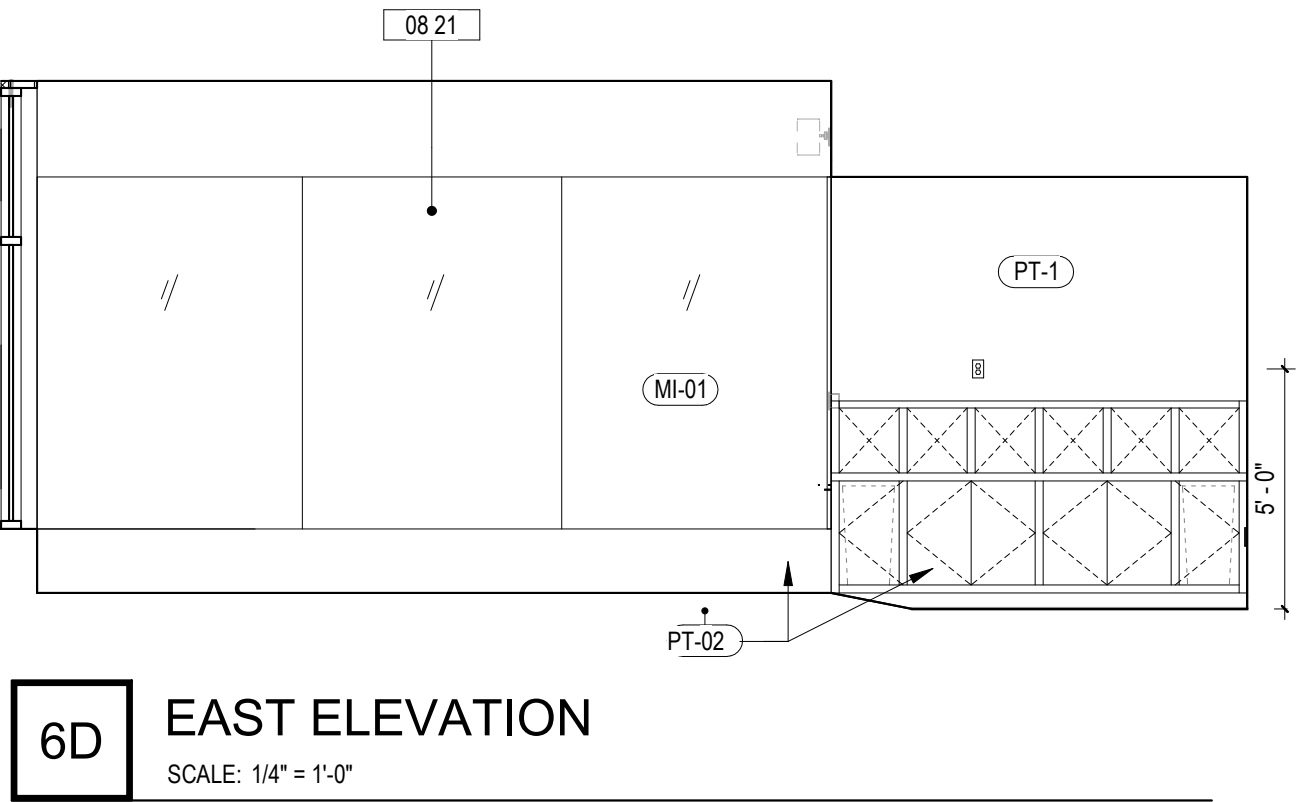


6D EAST ELEVATION
SCALE: 1/4" = 1'-0"

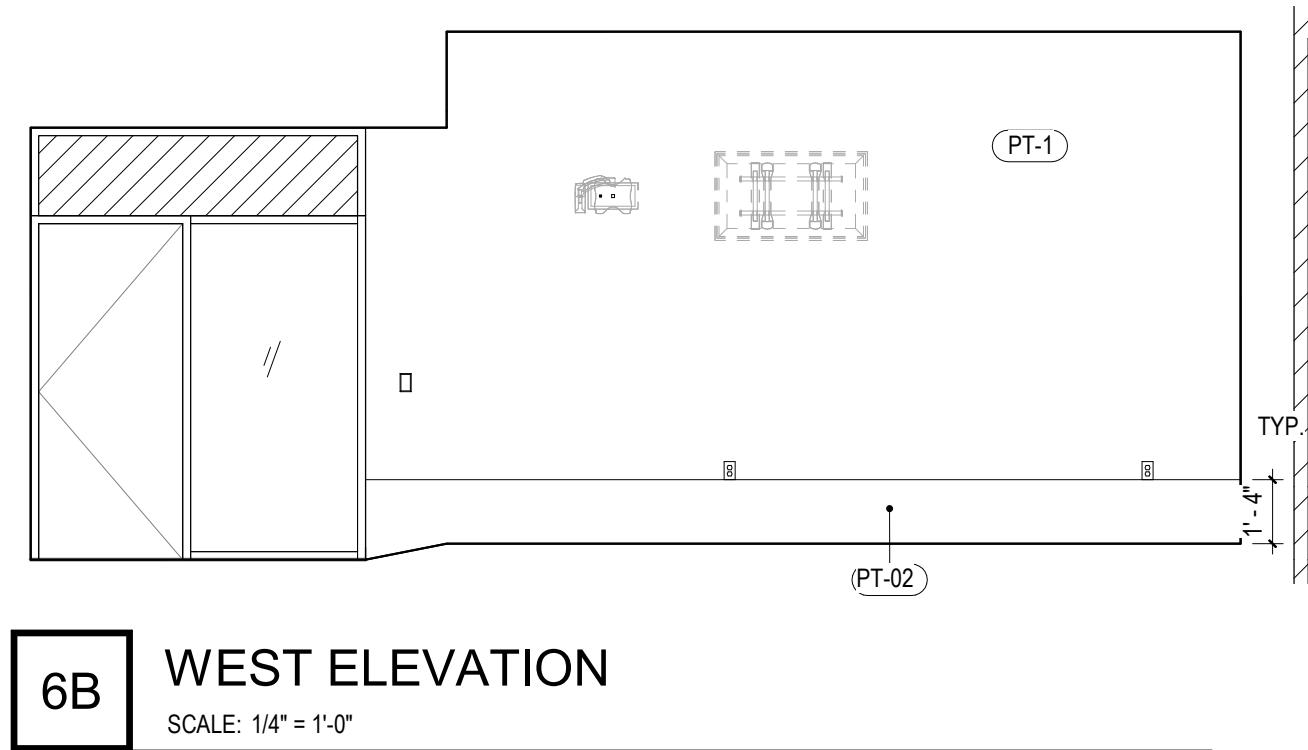


6B WEST ELEVATION
SCALE: 1/4" = 1'-0"

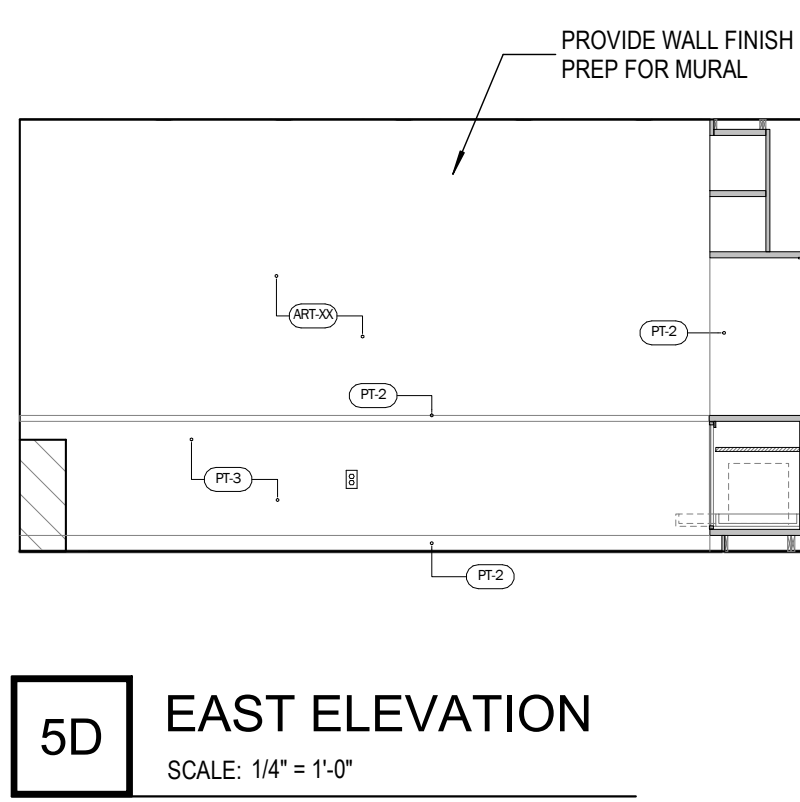


5D EAST ELEVATION
SCALE: 1/4" = 1'-0"

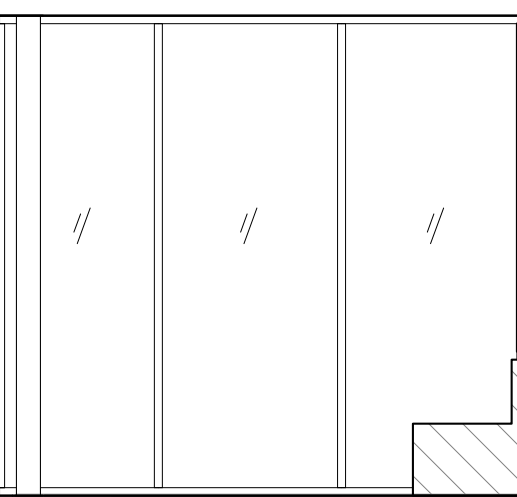


4D SNUG 1 EAST ELEVATION
SCALE: 1/4" = 1'-0"

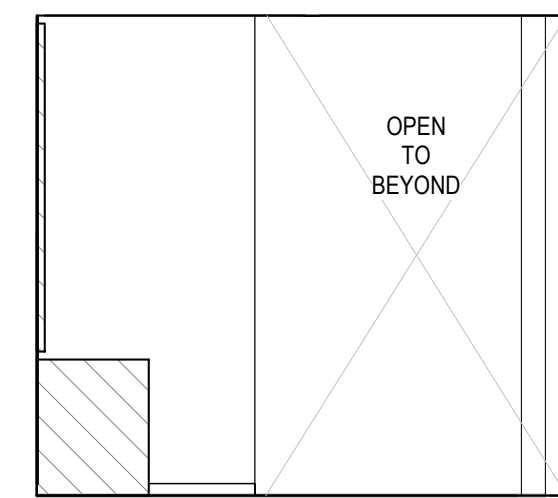


4B SNUG 1 WEST ELEVATION
SCALE: 1/4" = 1'-0"

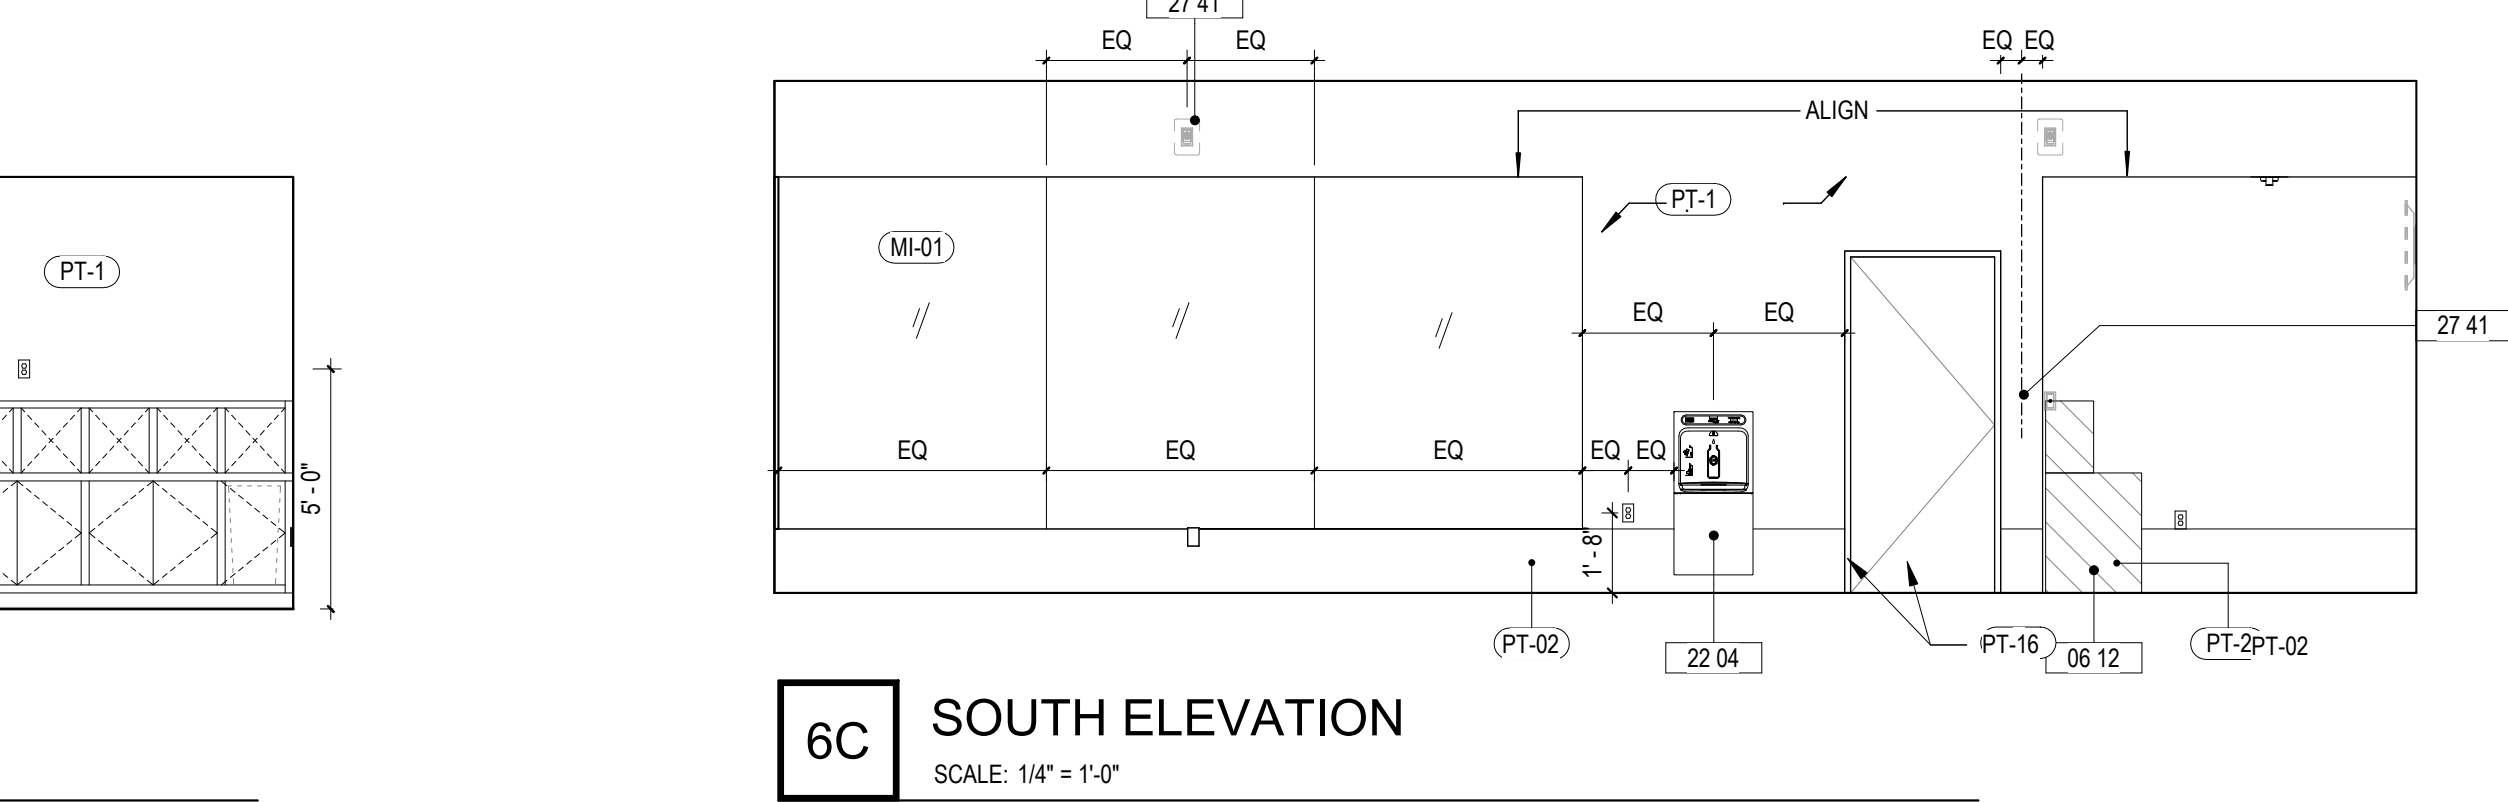


6C SOUTH ELEVATION
SCALE: 1/4" = 1'-0"

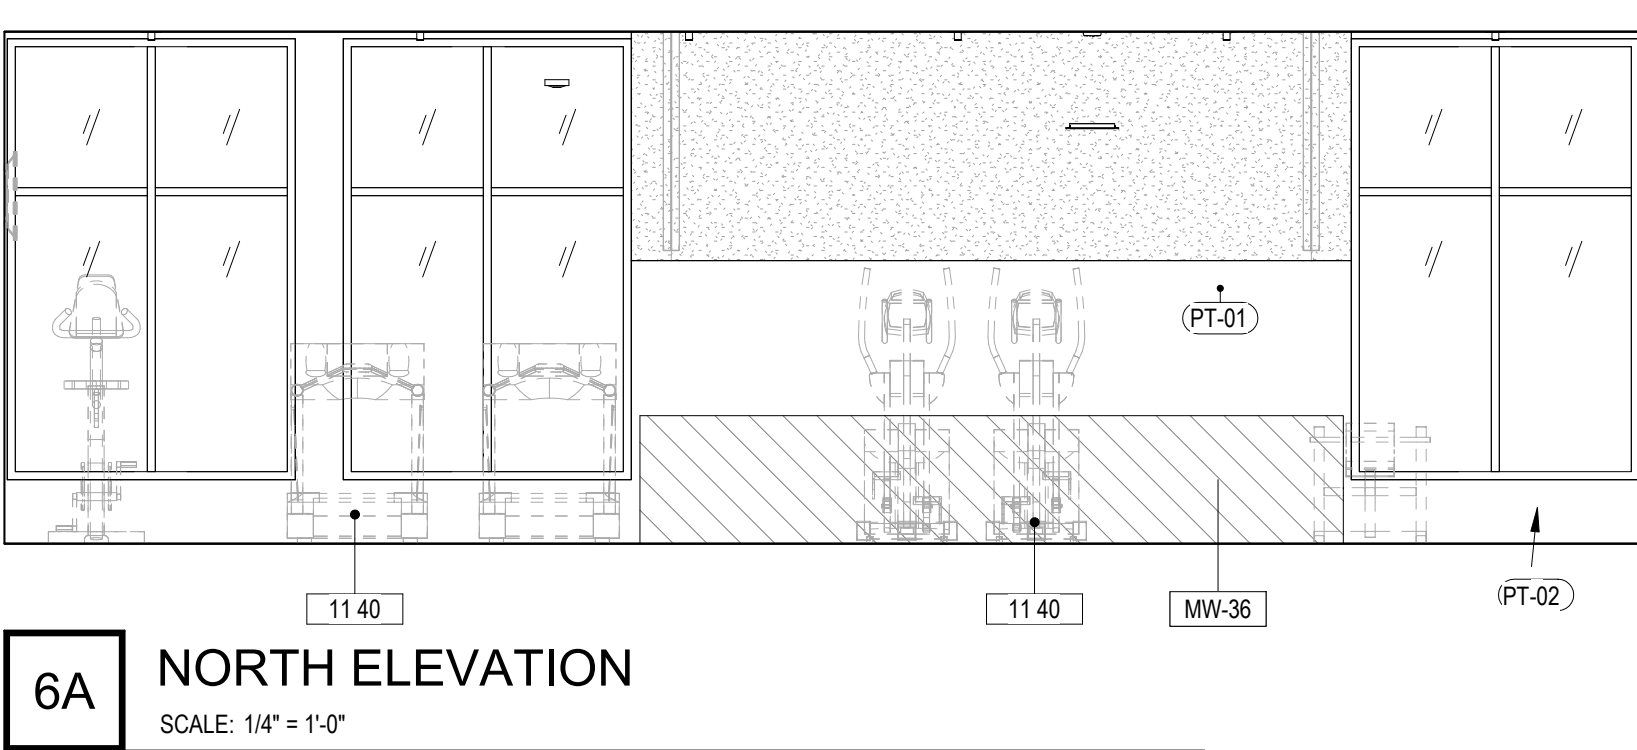


6A NORTH ELEVATION
SCALE: 1/4" = 1'-0"

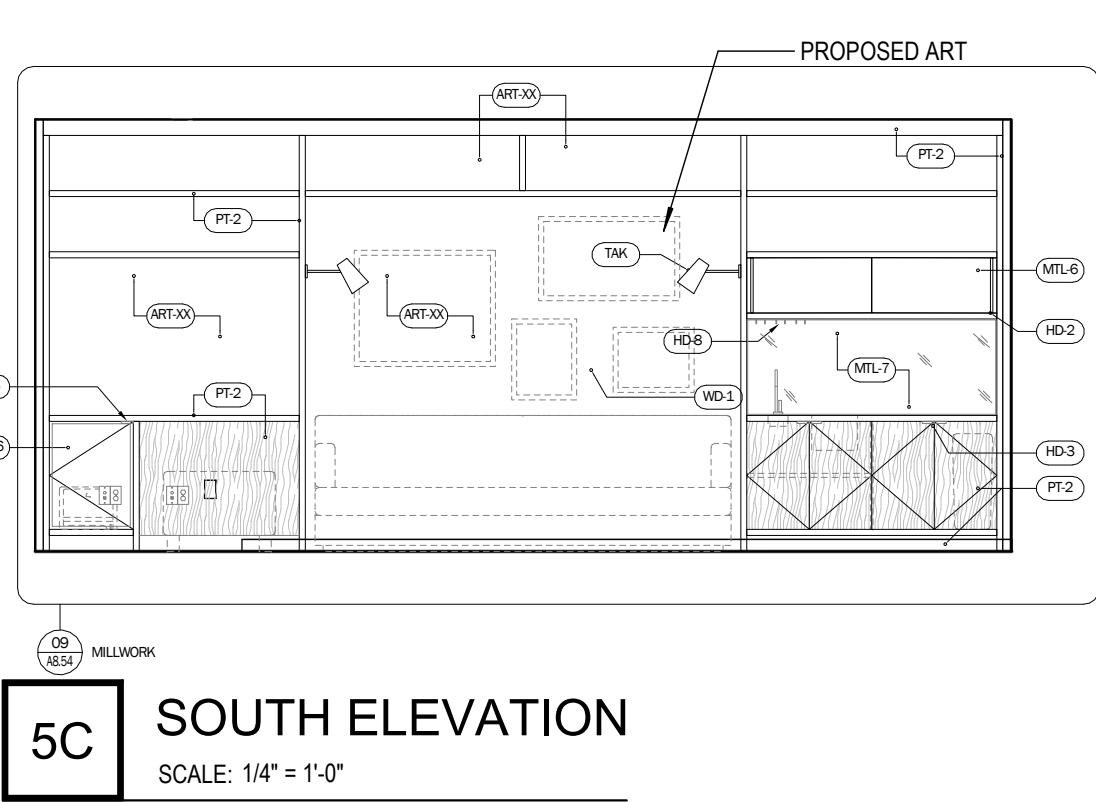


5C SOUTH ELEVATION
SCALE: 1/4" = 1'-0"

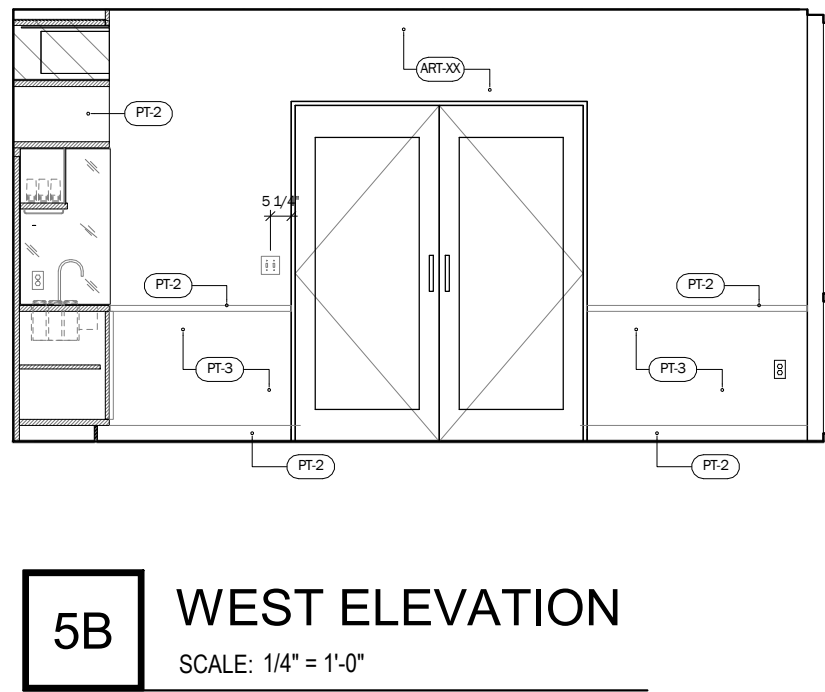


5B WEST ELEVATION
SCALE: 1/4" = 1'-0"

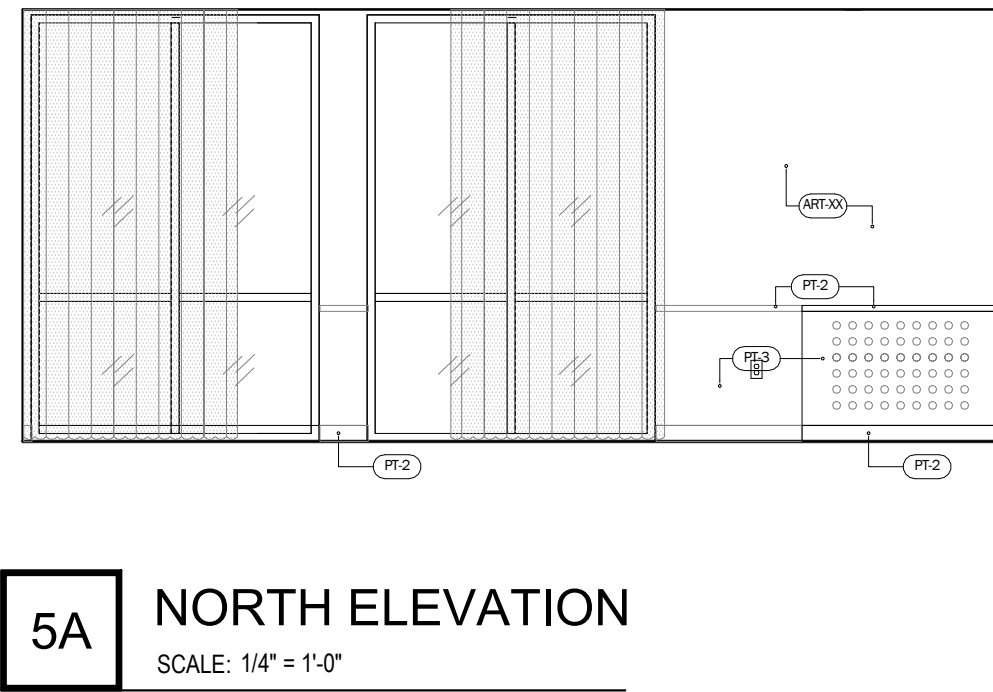

5A NORTH ELEVATION
SCALE: 1/4" = 1'-0"

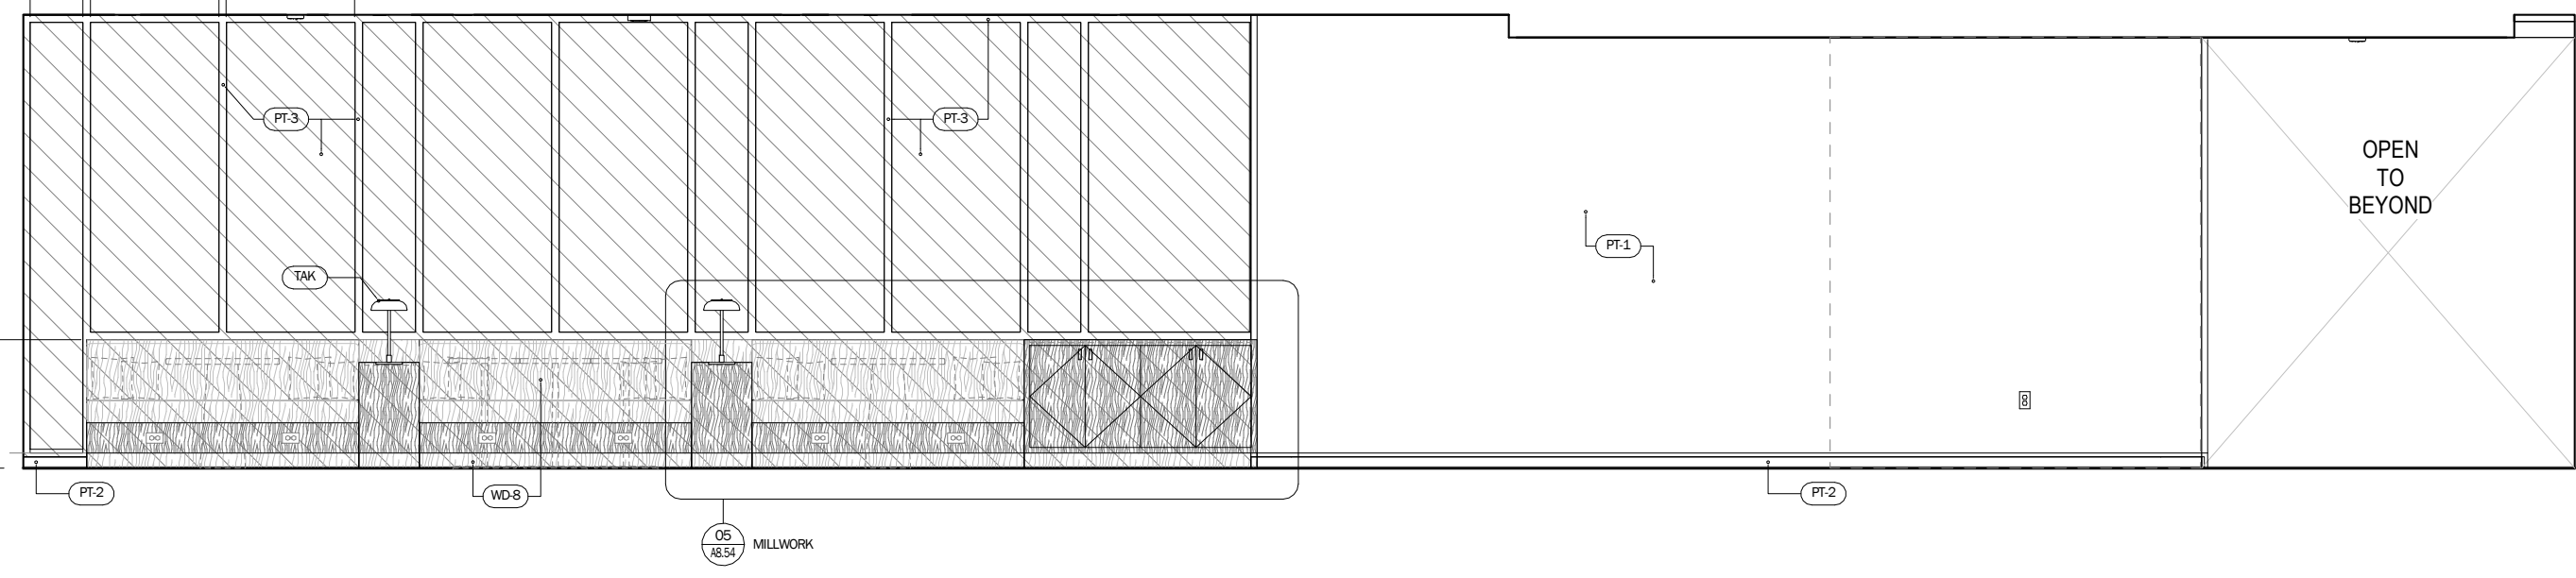


4C SNUG 1 SOUTH ELEVATION
SCALE: 1/4" = 1'-0"

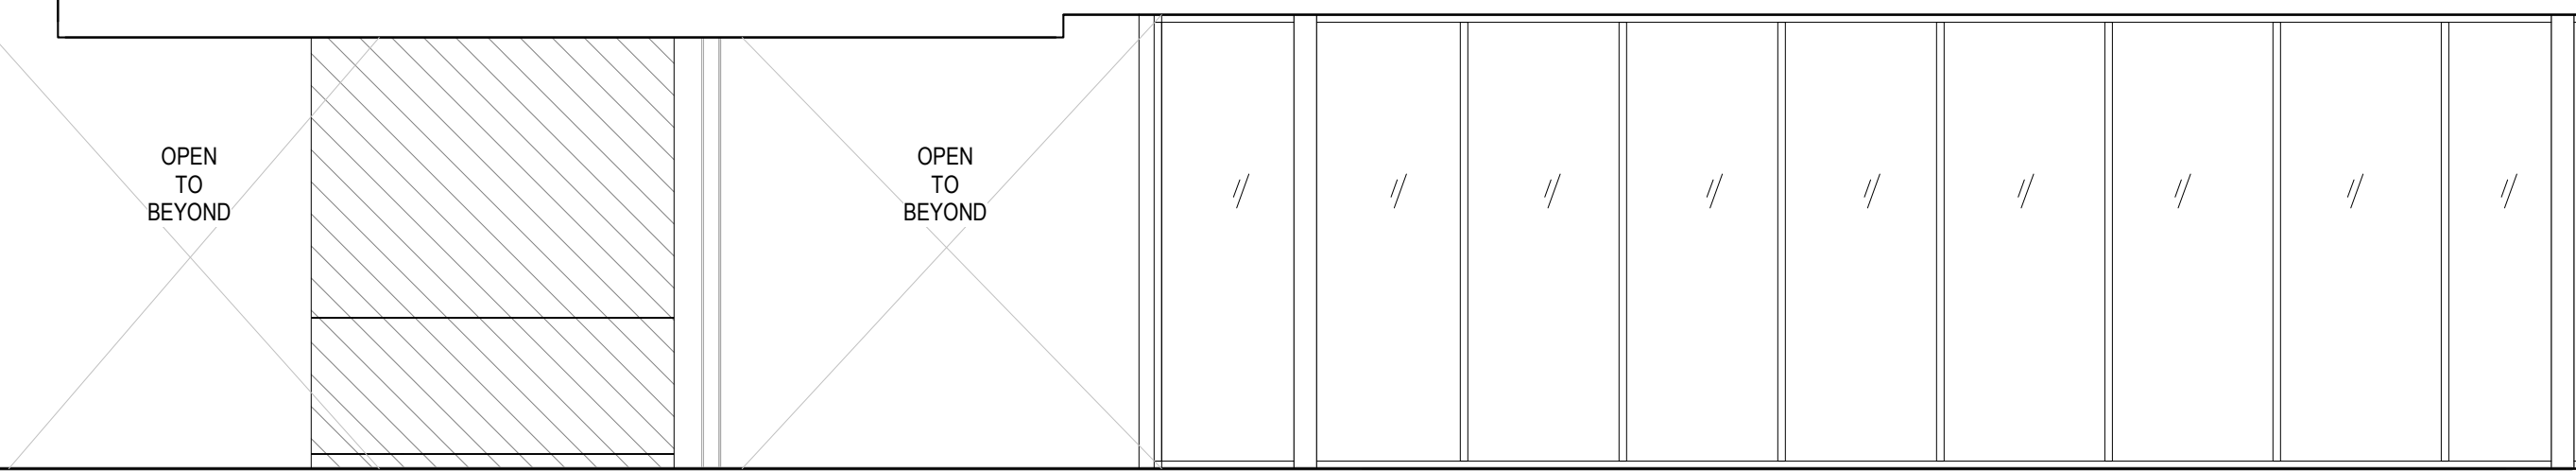


4A SNUG 1 NORTH ELEVATION
SCALE: 1/4" = 1'-0"


KEYNOTES	
06 12	ARCHITECTURAL MILLWORK
08 21	14" GLASS MIRROR
11 40	EXERCISE EQUIPMENT
22 04	DRINKING FOUNTAIN, REF. P-DWGS
27 41	INTEGRATED AV SYSTEMS, REF. TA-DWGS

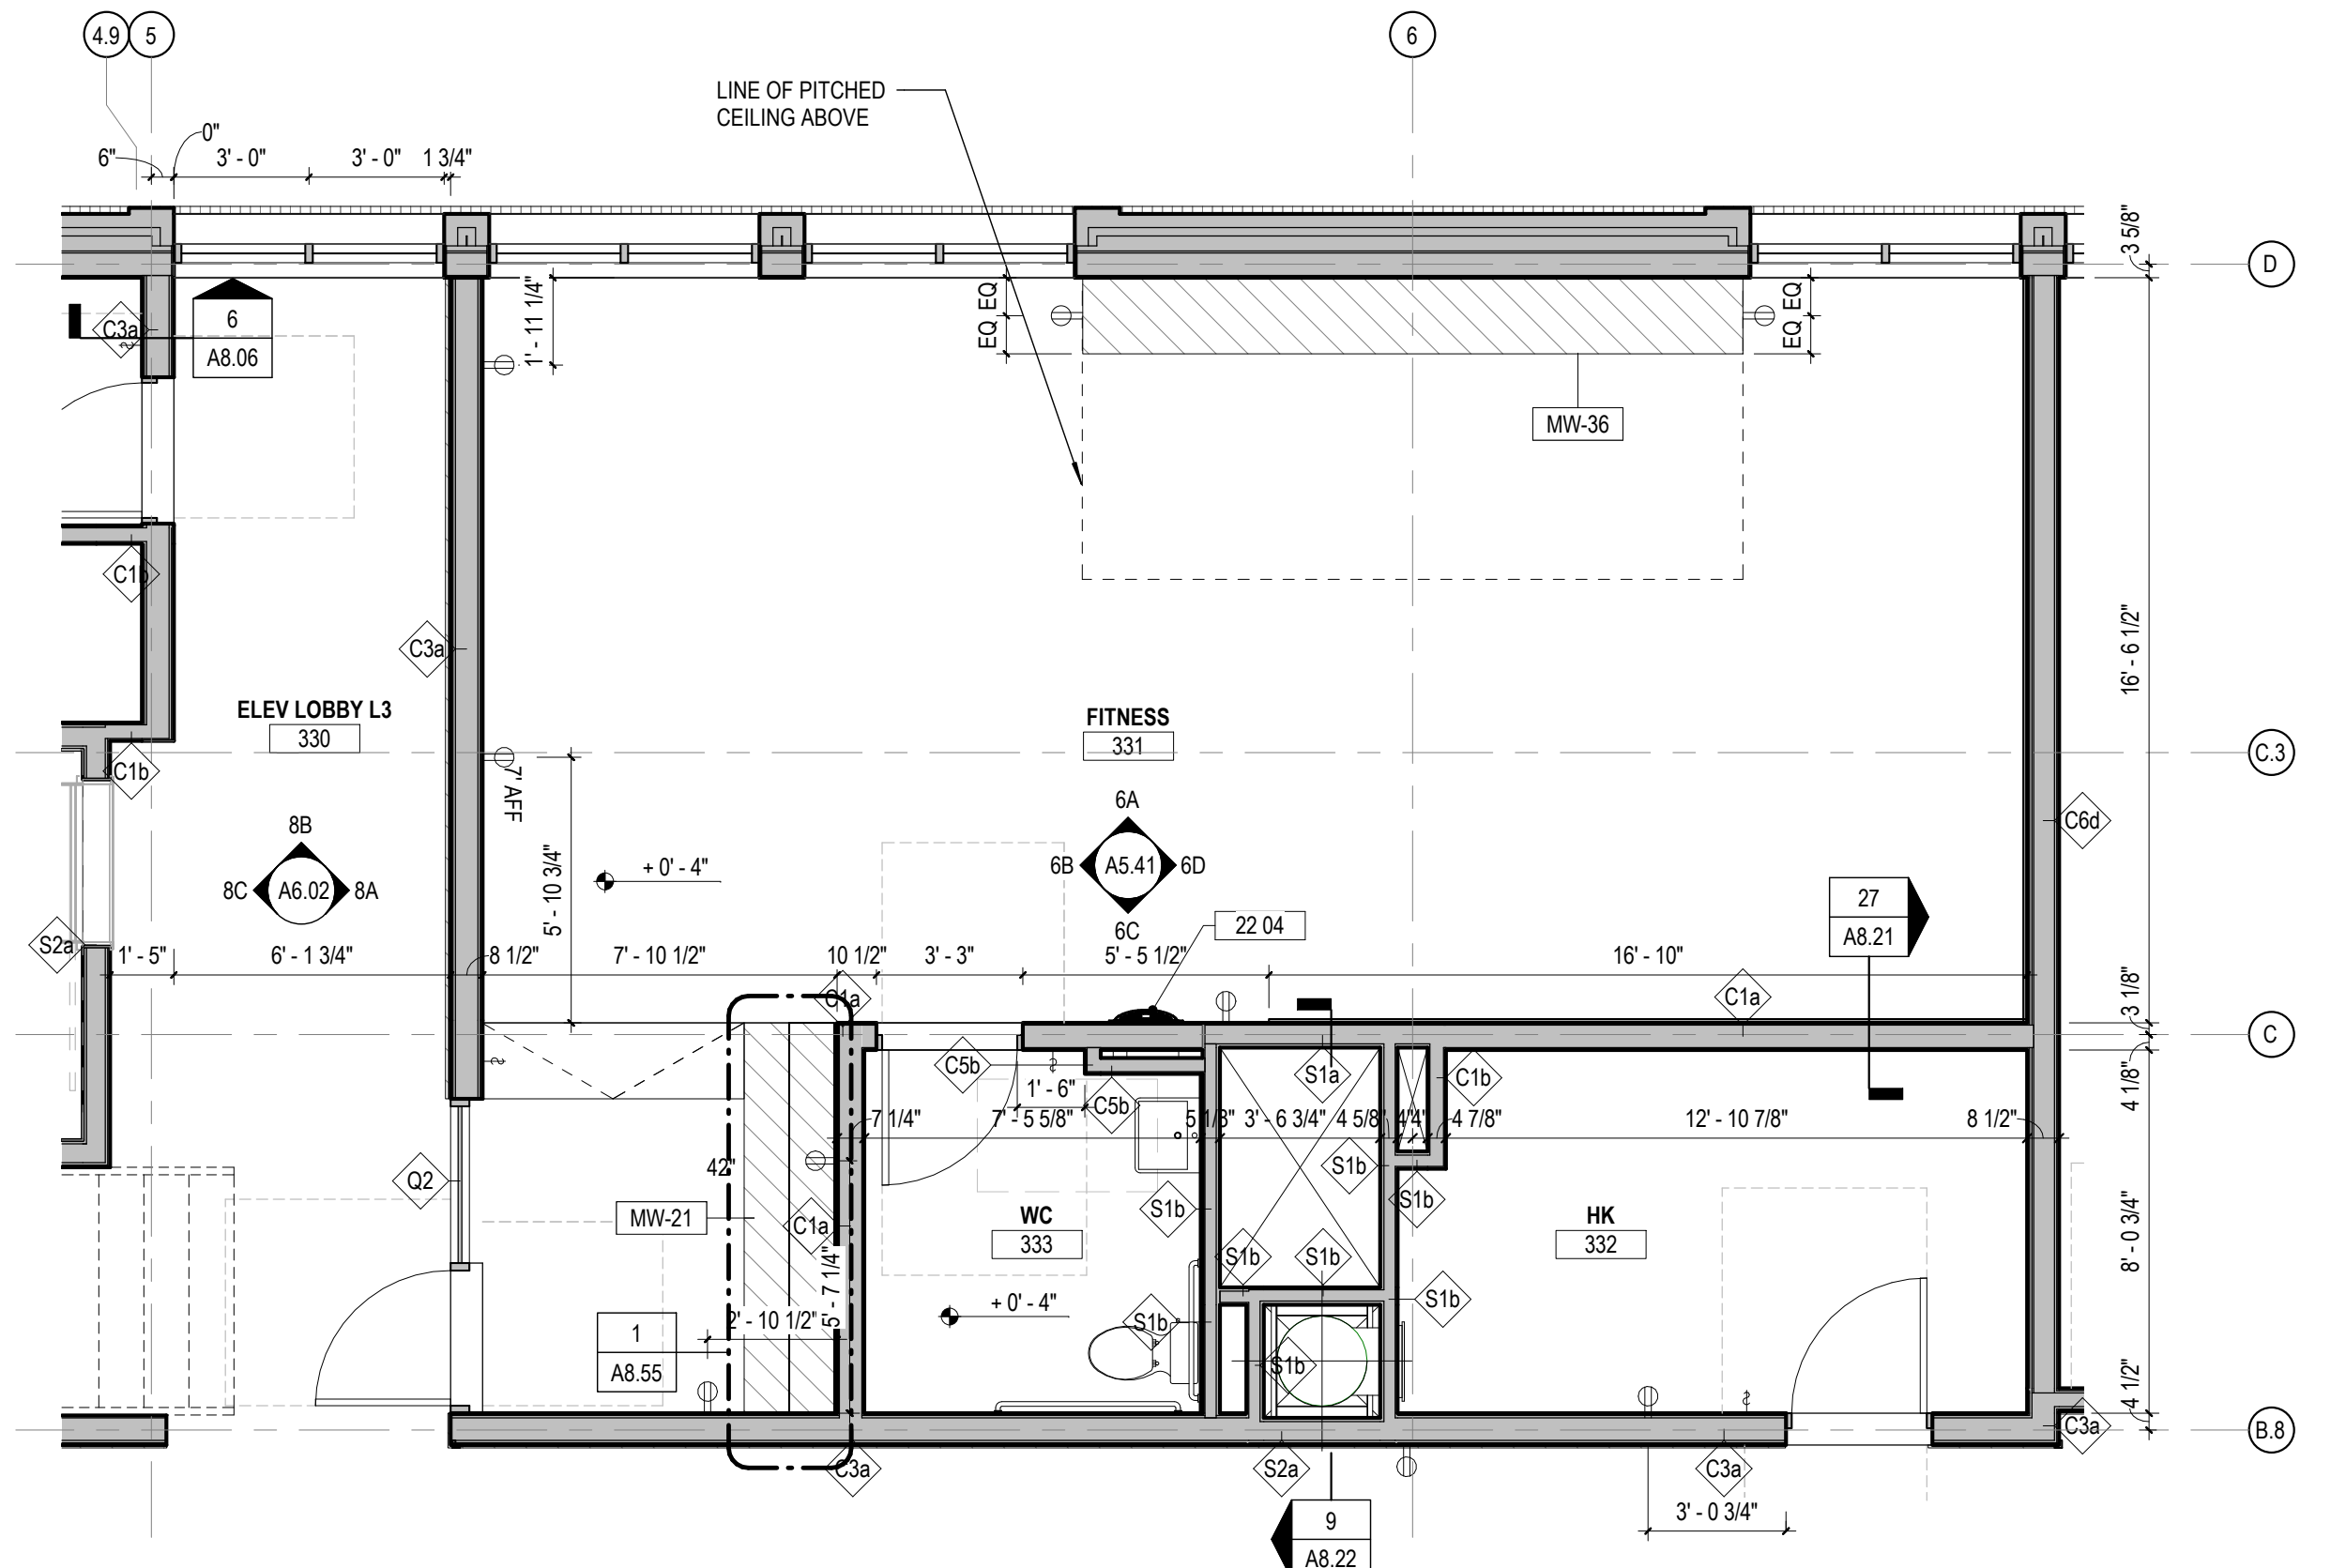

3 FITNESS FLOOR PLAN
SCALE: 1/4" = 1'-0"

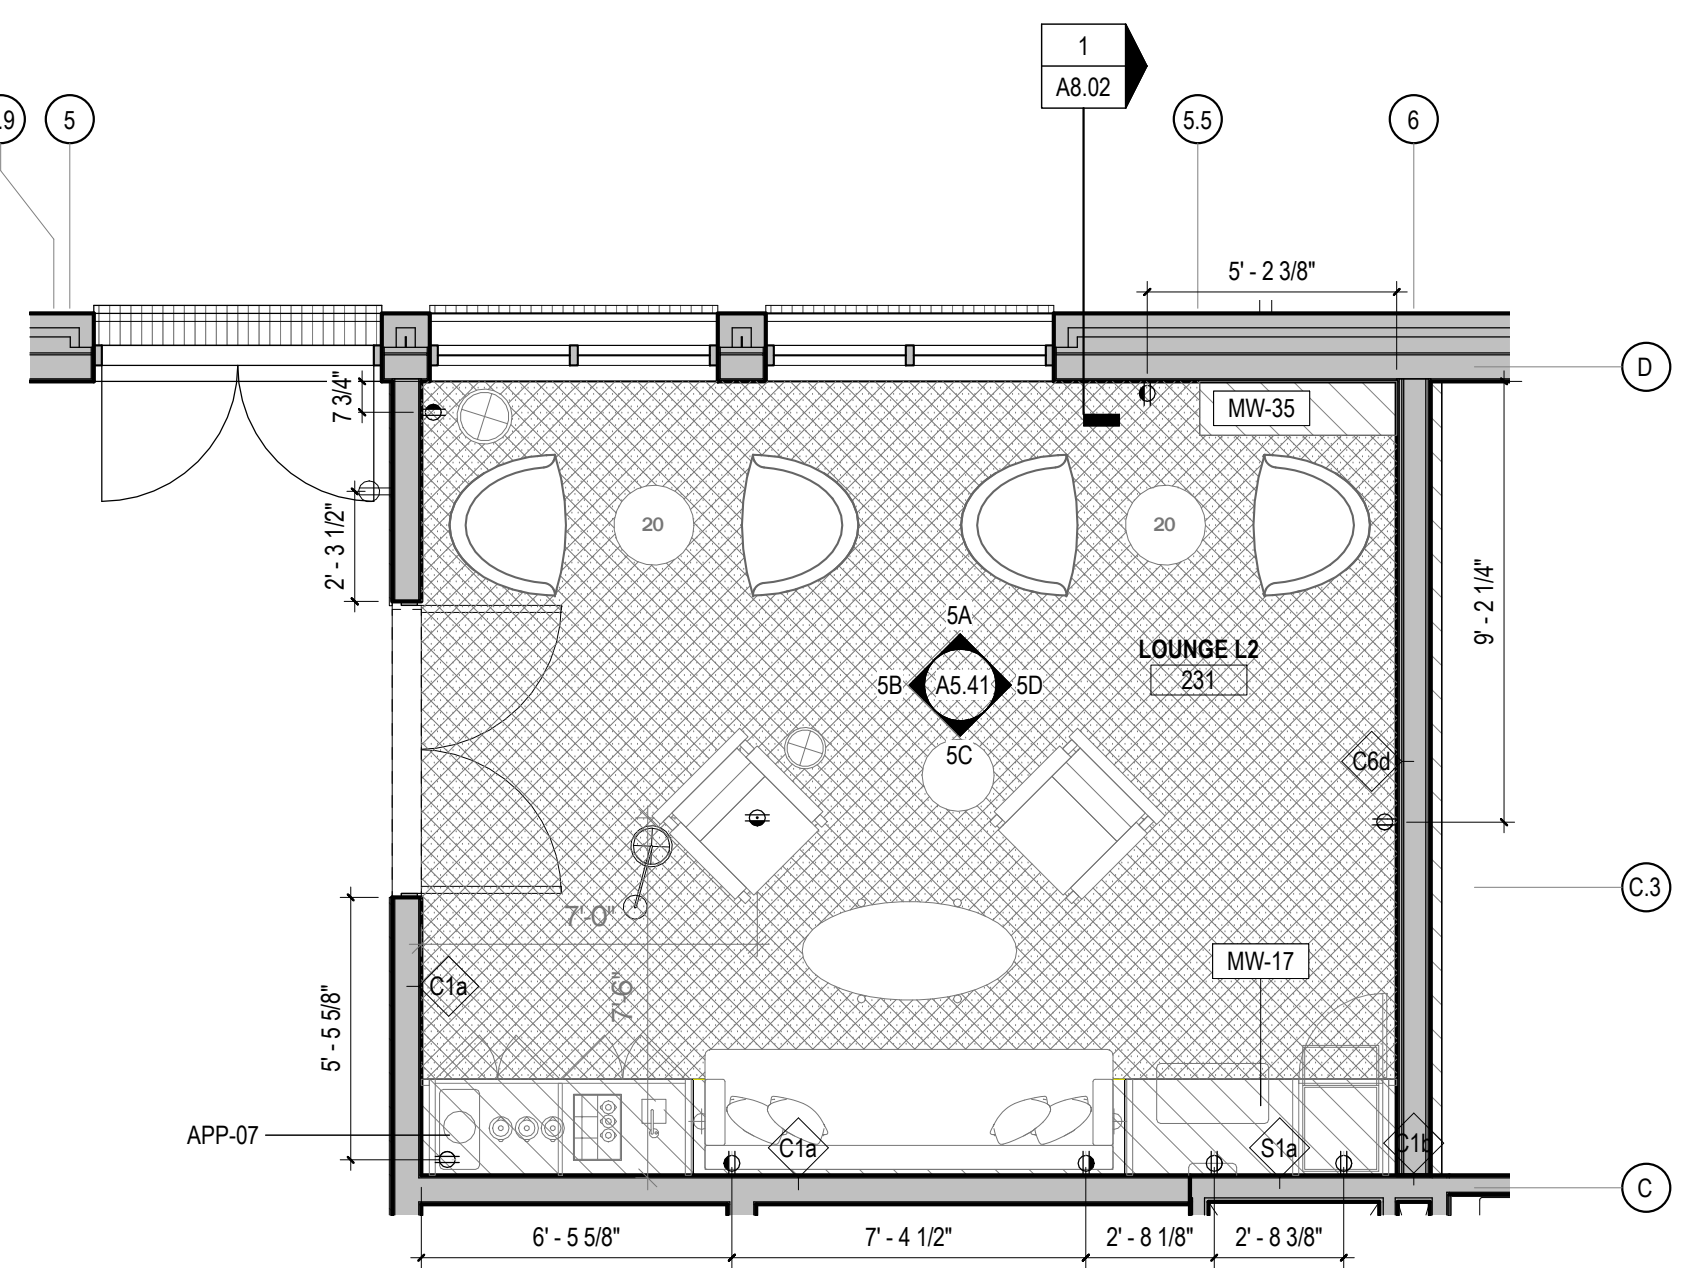


2 SNUG L2 FLOOR PLAN - INN
SCALE: 1/4" = 1'-0"

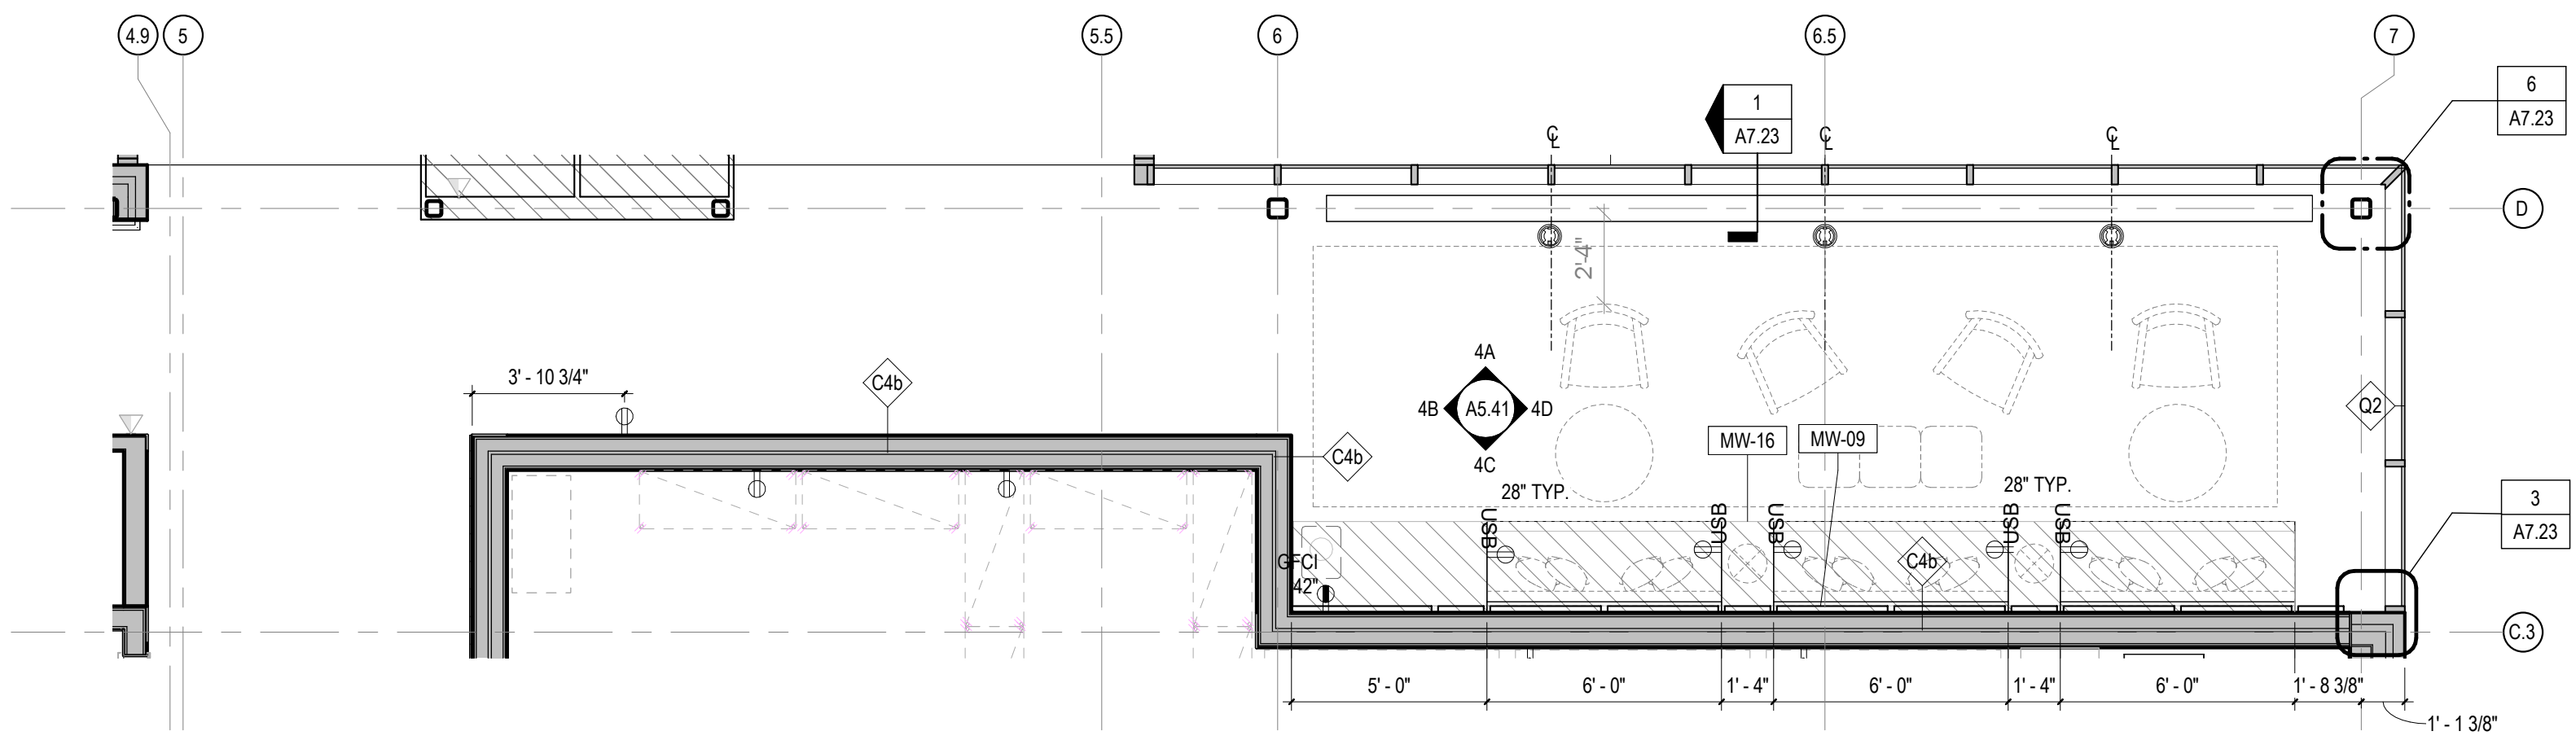


1 SNUG LEVEL 1
SCALE: 1/4" = 1'-0"


Frederick Fisher & Partners reserves its common law copyright and other property rights in these plans. These plans and drawings are not to be reproduced in any form or manner whatsoever without first obtaining the express written permission and consent of Frederick Fisher & Partners, Architects, nor are they to be assigned to any third party without obtaining said written permission and consent.

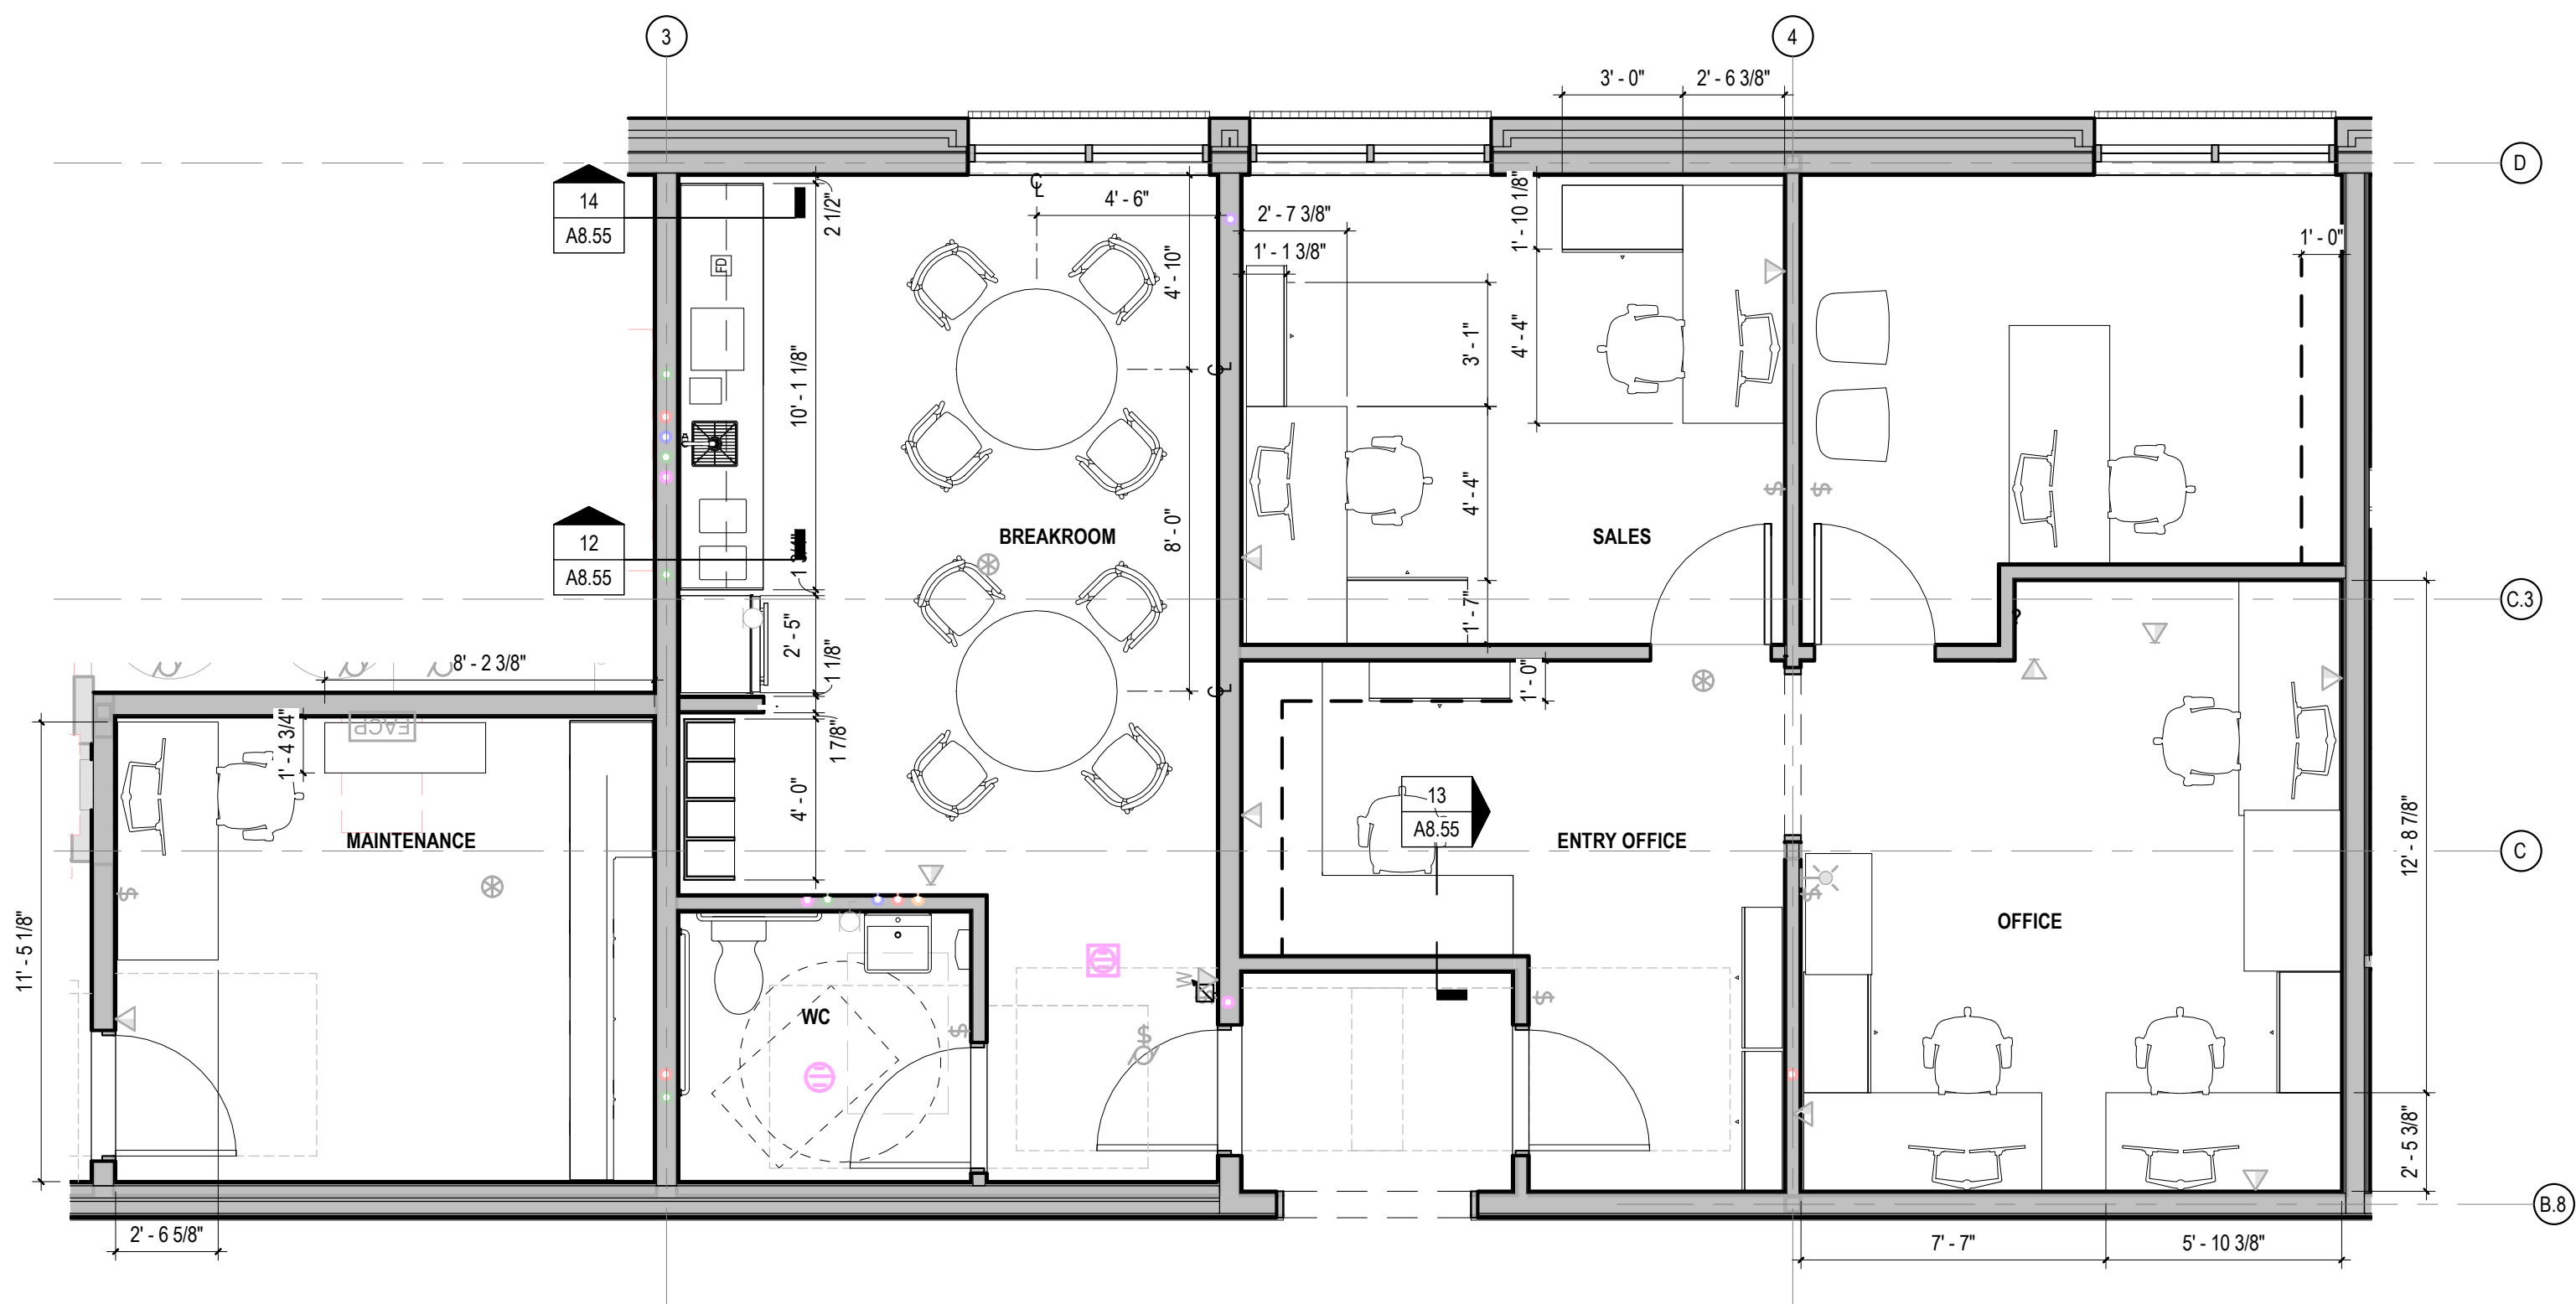


5 BREAK ROOM & OFFICES - FURNITURE PLAN
SCALE: 1/4" = 1'-0"

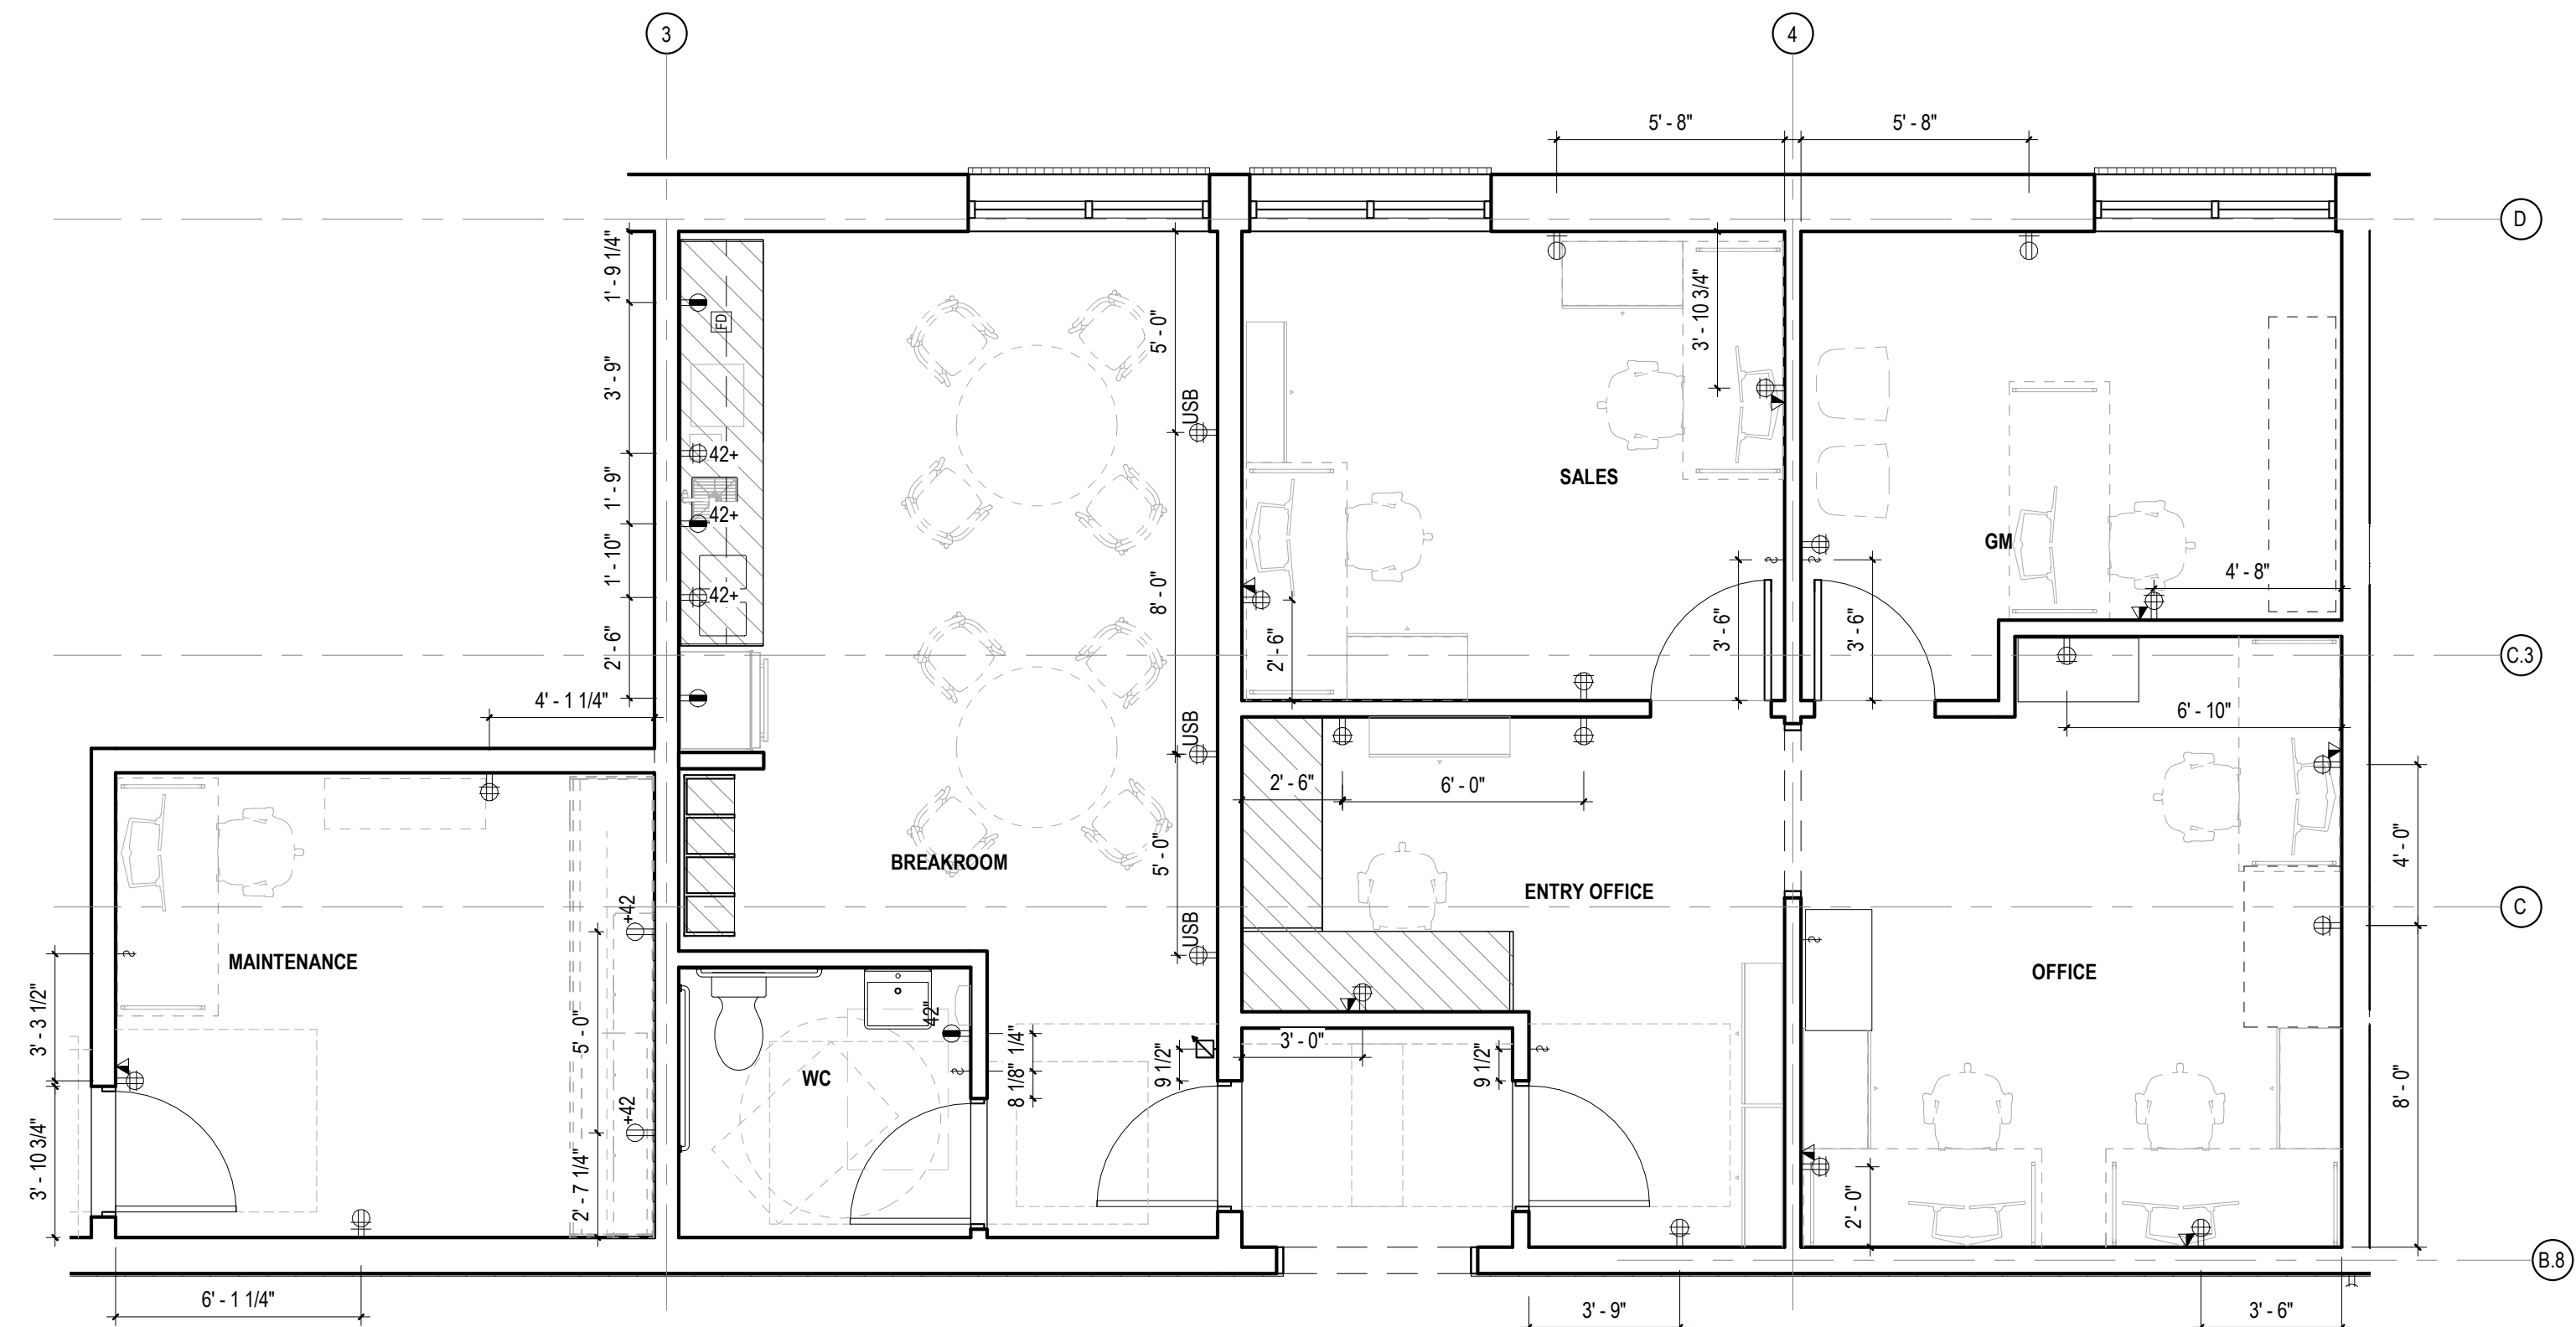


4 BREAK ROOM & OFFICES - POWER/COMM
SCALE: 1/4" = 1'-0"

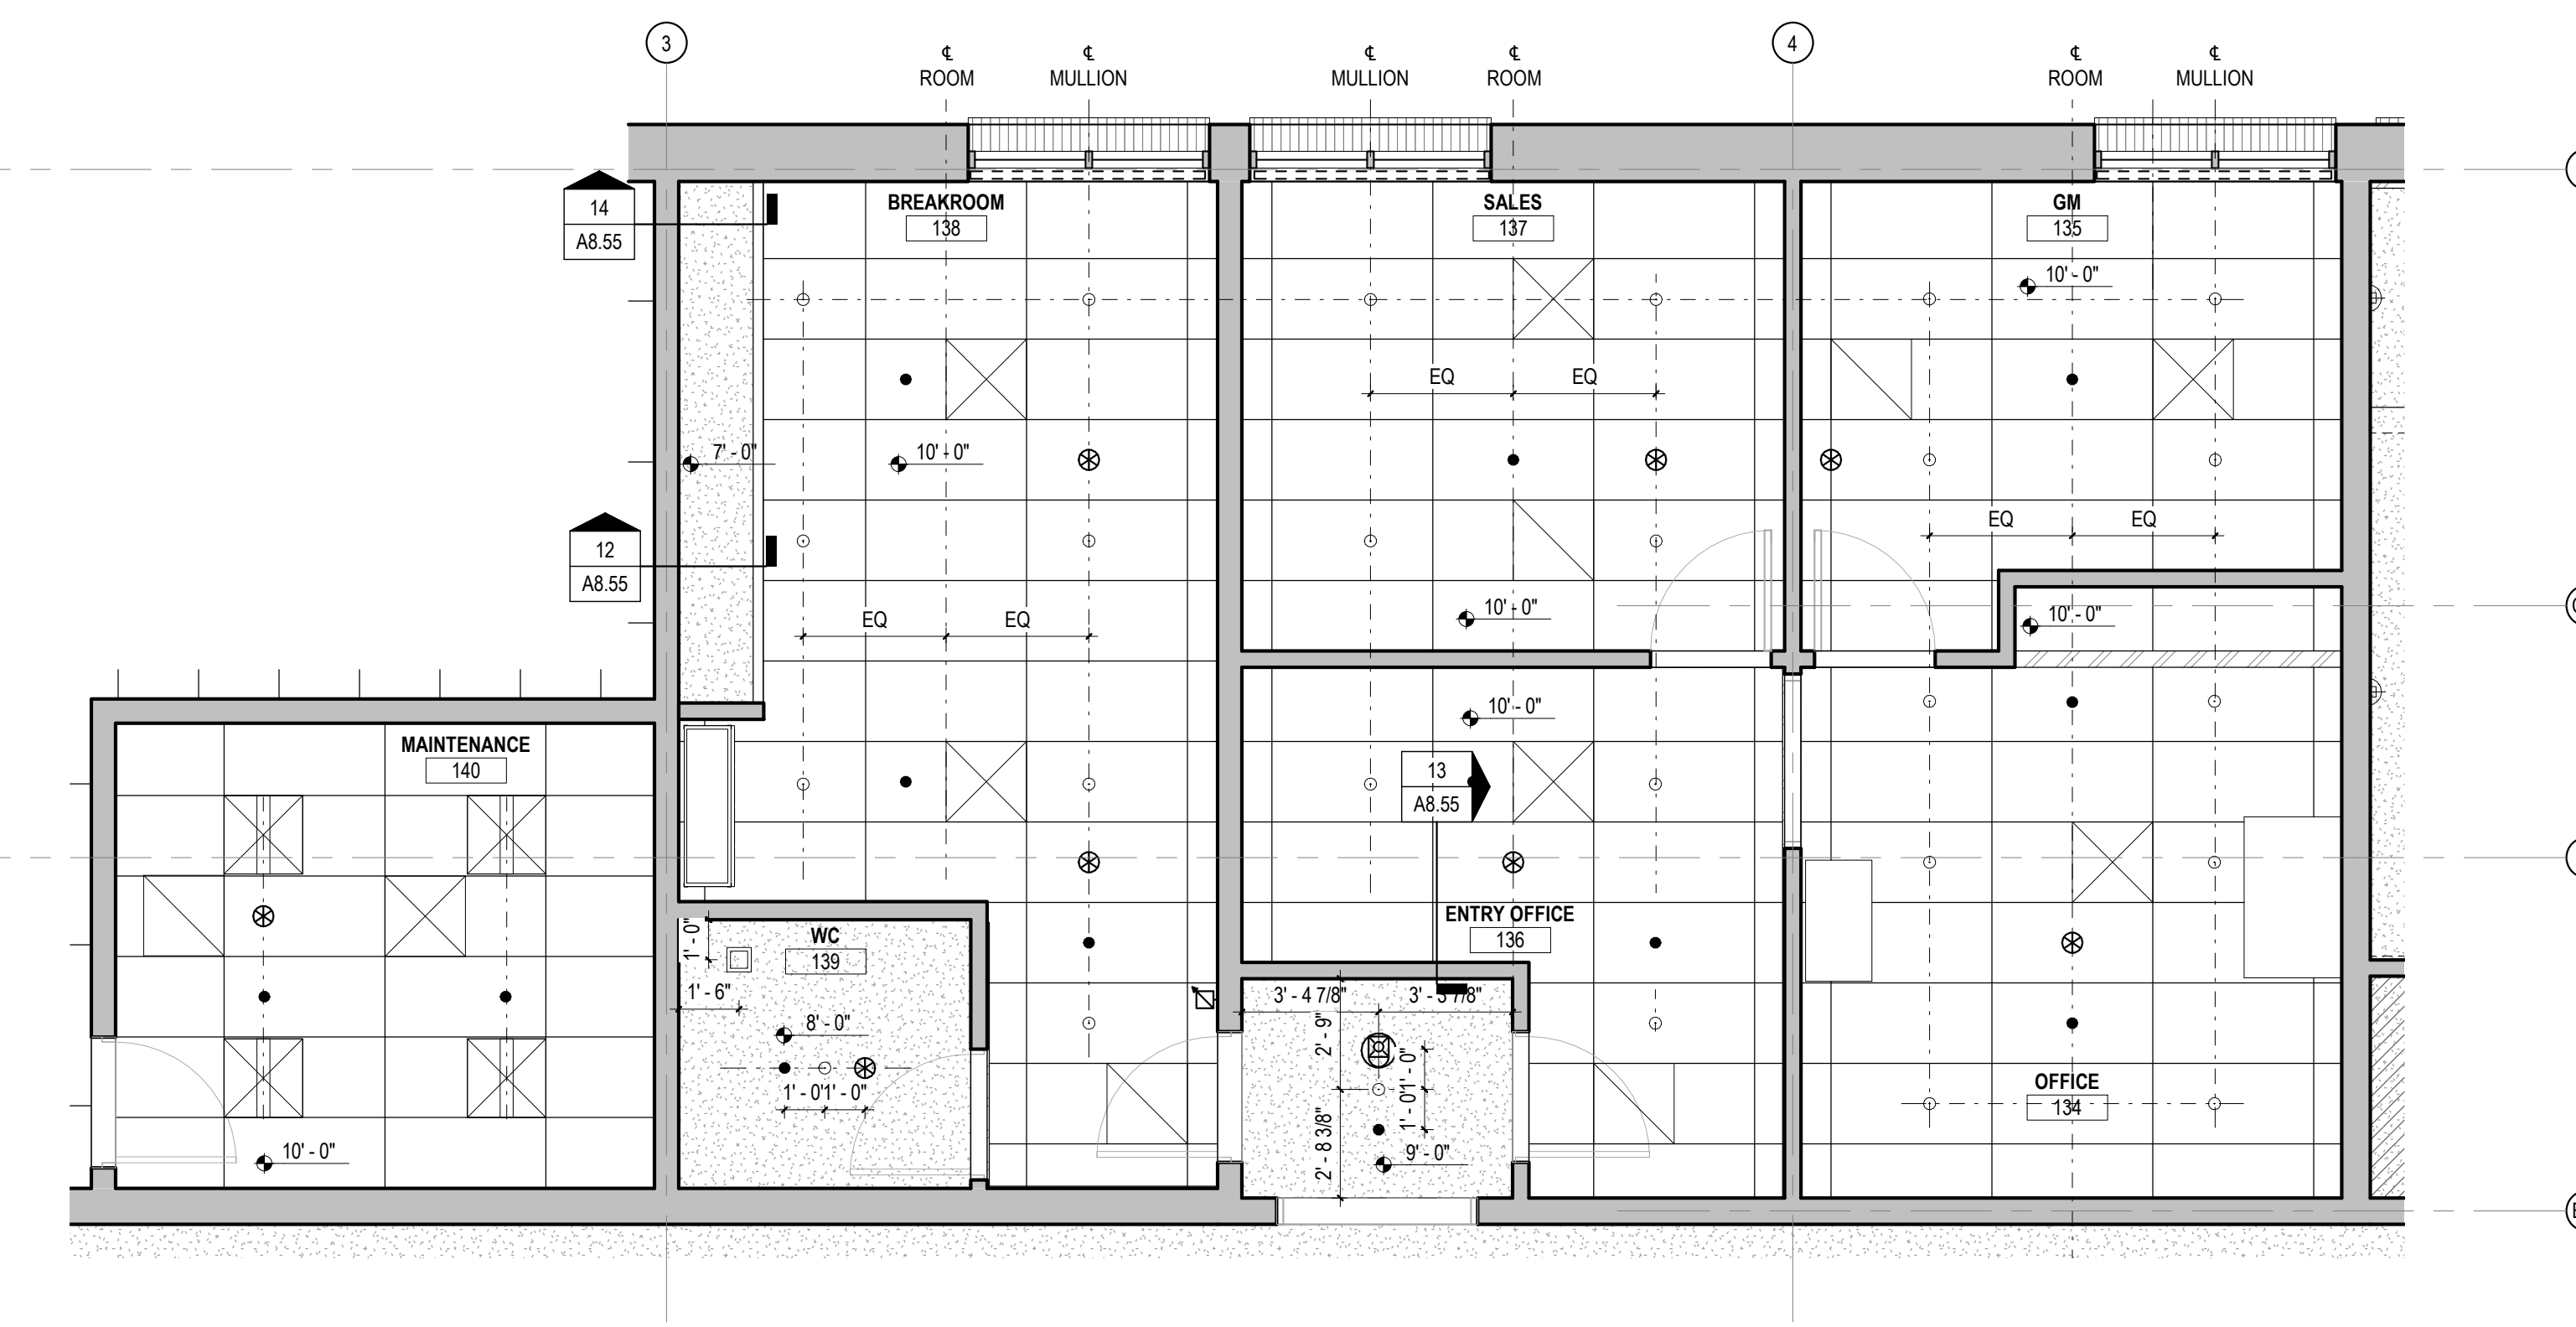

3 BREAK ROOM & OFFICES - RCP
SCALE: 1/4" = 1'-0"

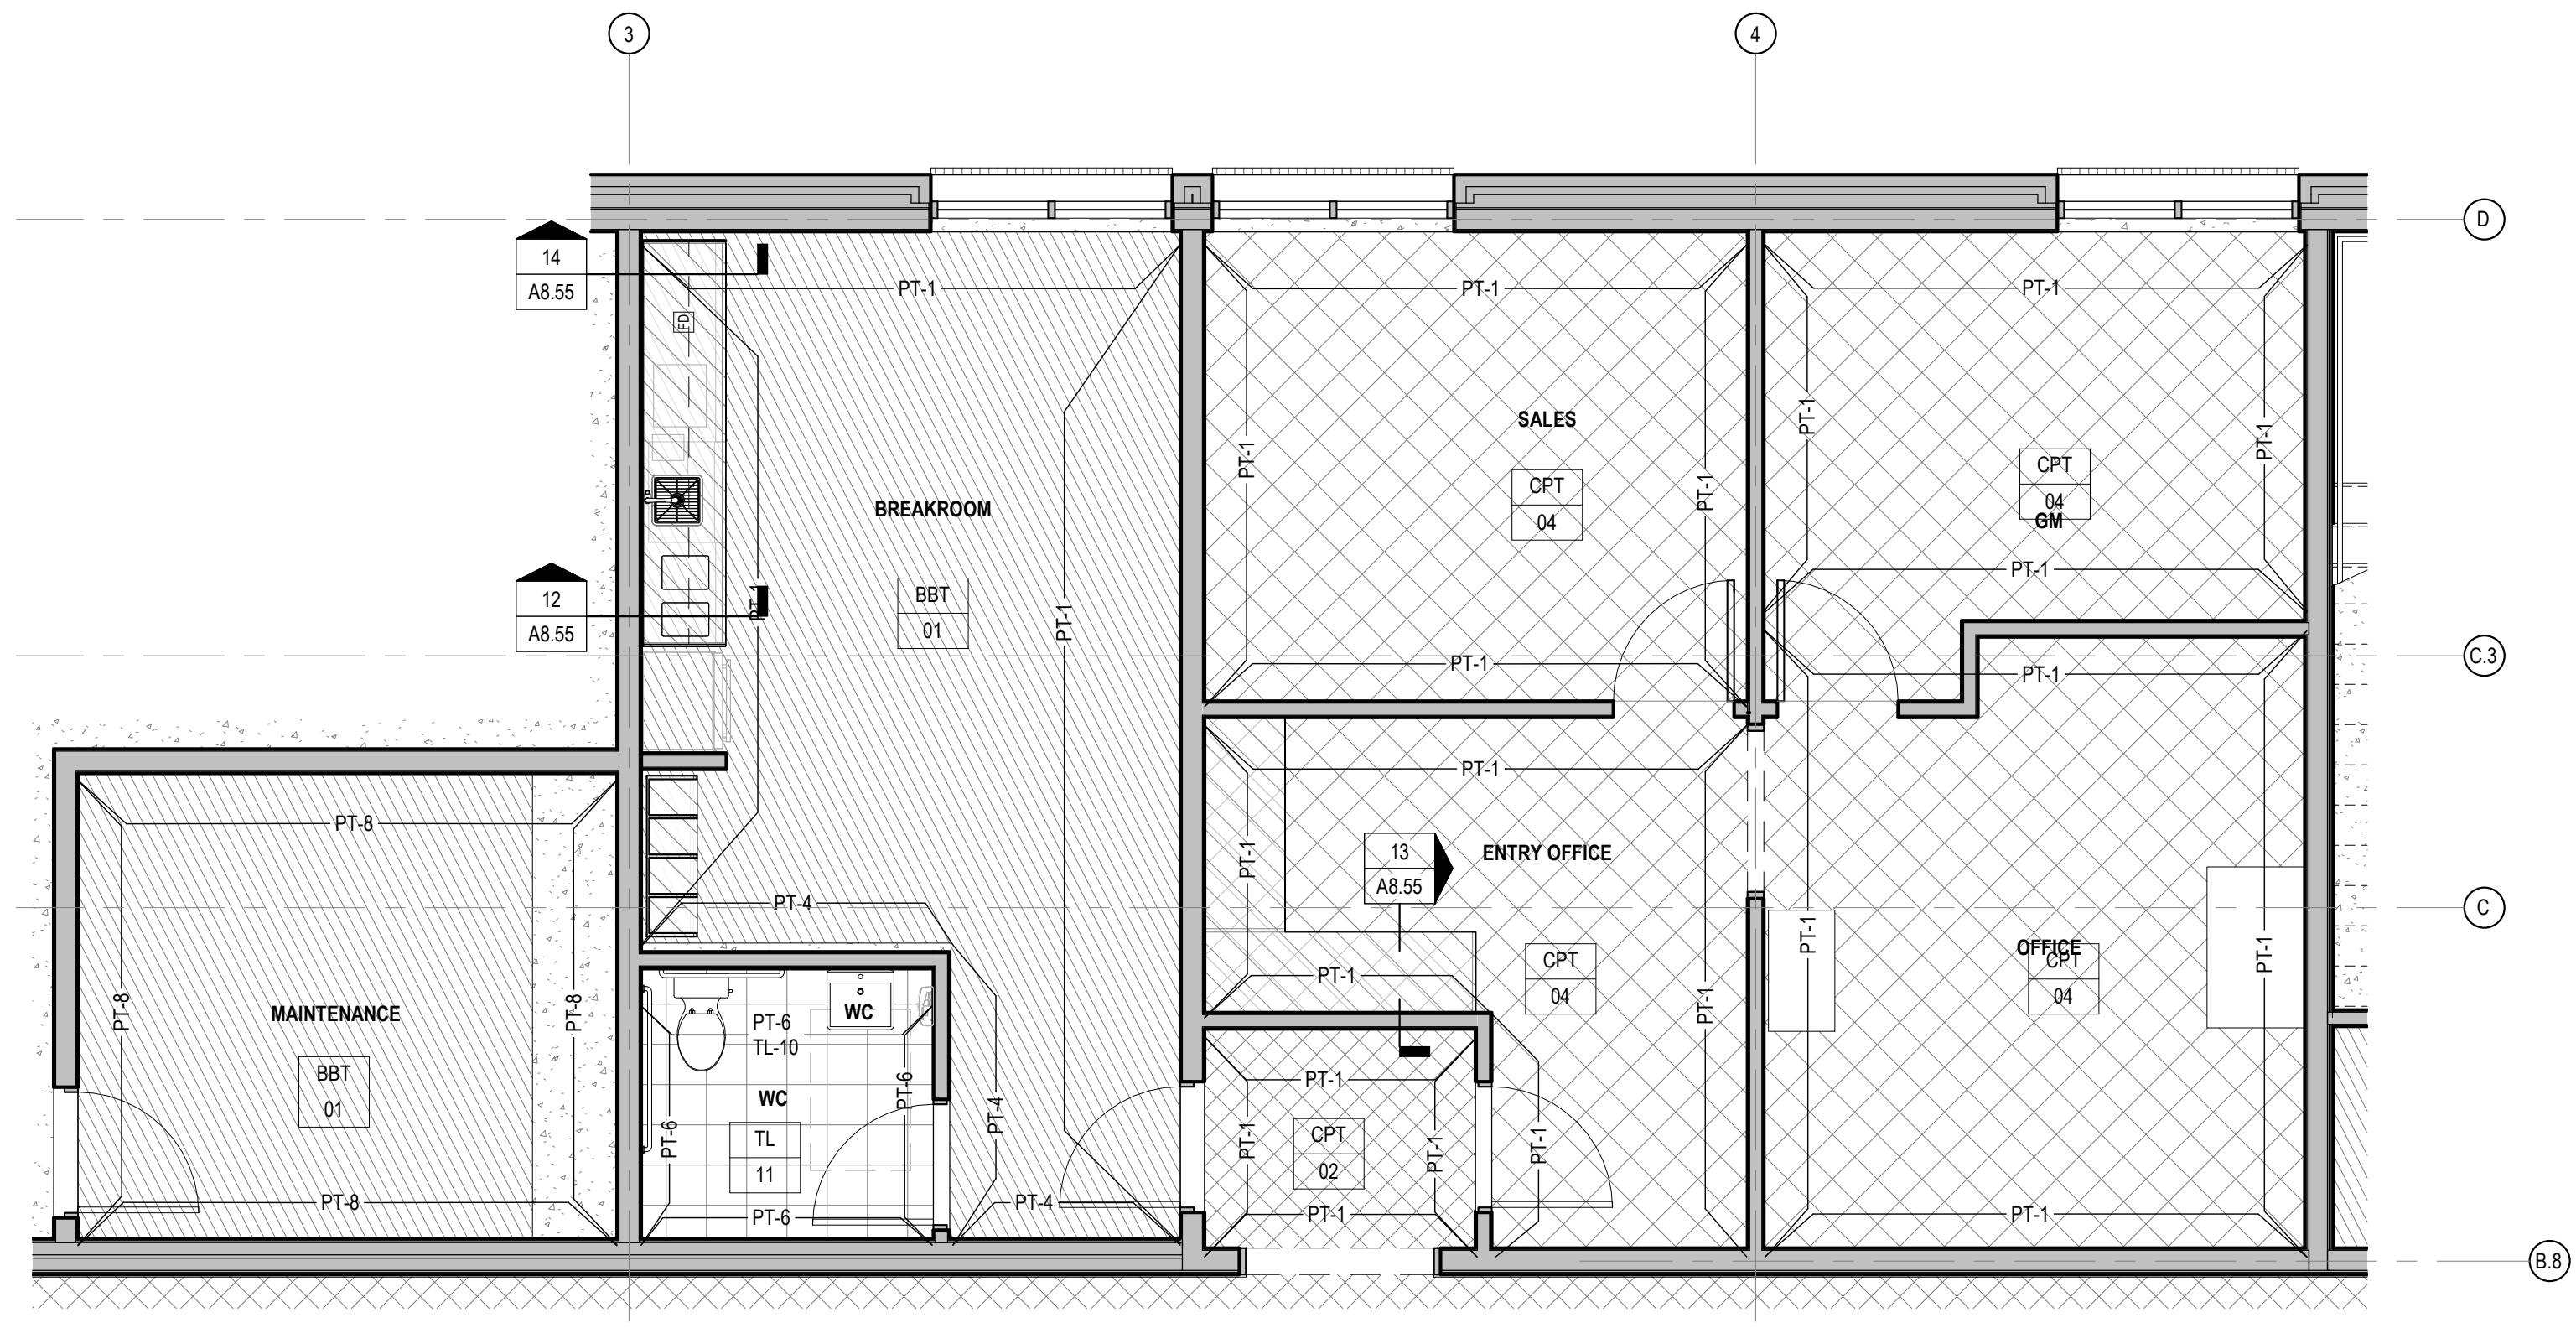

2 BREAK ROOM & OFFICES - FINISH PLAN
SCALE: 1/4" = 1'-0"

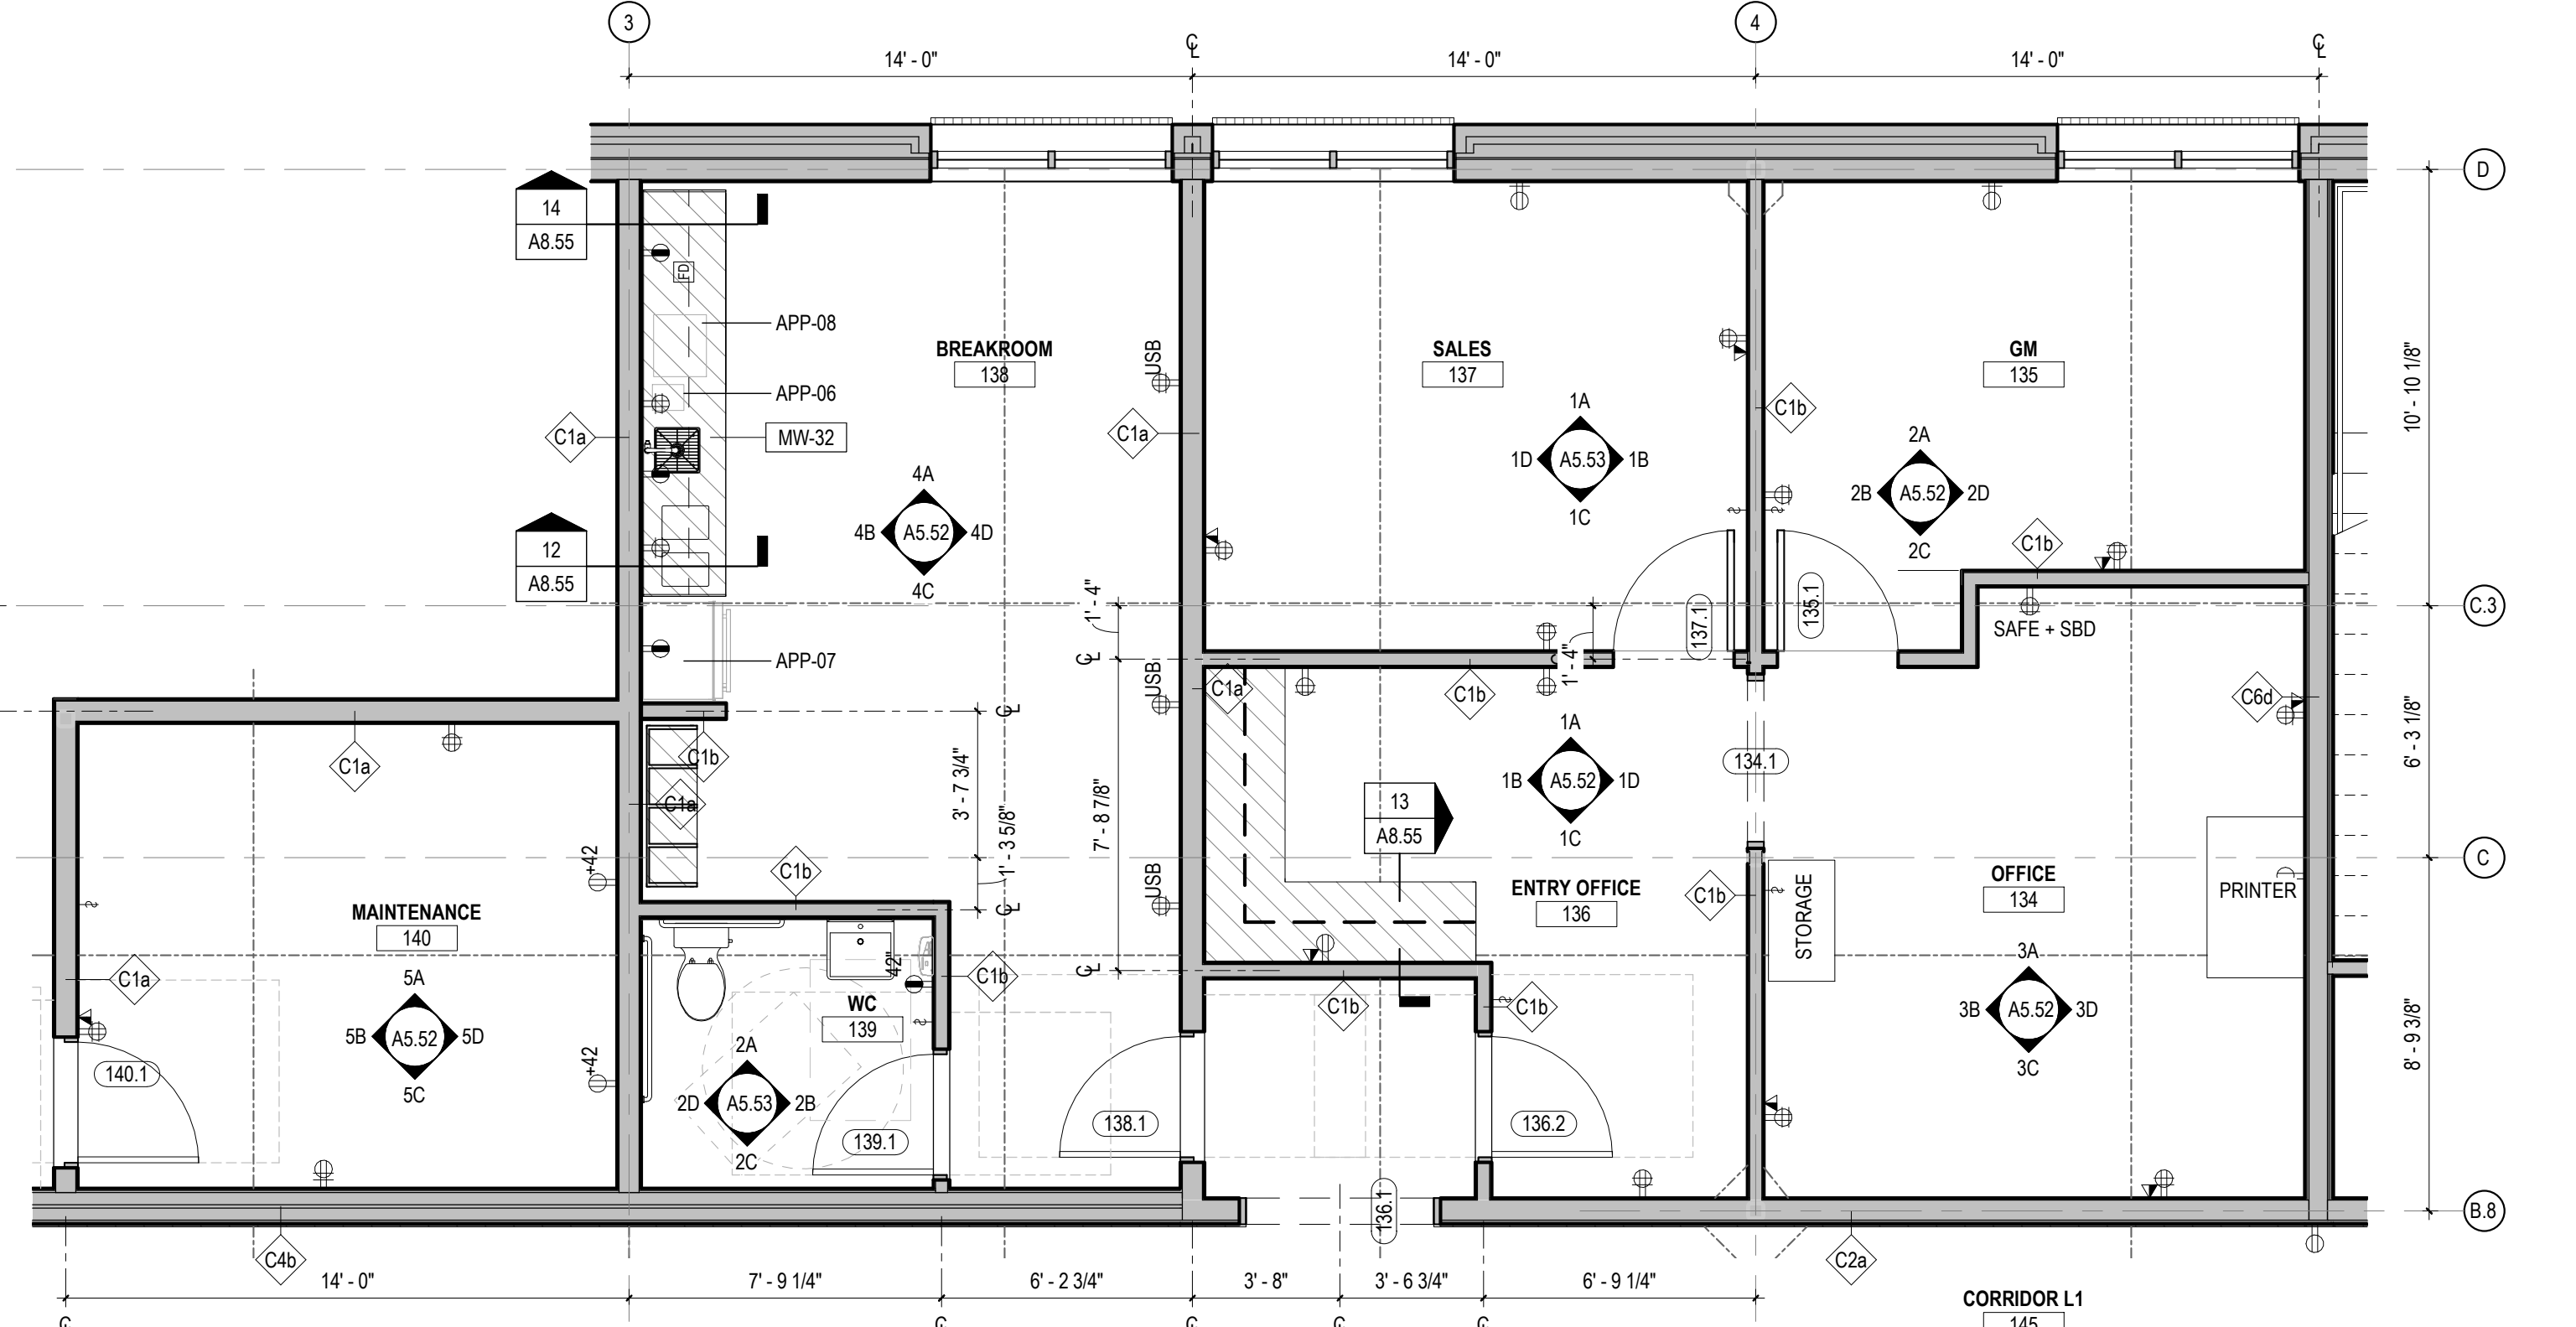


1 BREAK ROOM & OFFICES - PLAN
SCALE: 1/4" = 1'-0"


SHEET NOTES

1. DIMENSIONS AND NOTES ARE TYP. FOR BOTH ROOMS U.O.N.
2. REF TO RCP AND LIGHTING LEGEND ON SHEET A2.21 FOR ACCESSORIES
3. REF TO FINISH LEGEND OF SHEET A2.41 FOR FINISHES
4. REF TO PWR / COMM LEGEND OF SHEET A2.51 FOR PWR / COMM ACCESSORIES
5. SEE A6.51 FOR WALL TYPES
6. ALL OUTLETS ARE AT 18" AFF FROM THE FLOOR U.O.N. REFER TO TYPICAL DEVICE MOUNTING HEIGHTS, 6-7/A8.23.
7. ROUGH IN REVIEW SHALL BE CONDUCTED FOR ALL UNIQUE ROOM TYPES DURING WHICH ALL DEVICE LOCATIONS WILL BE CONFIRMED.


Frederick Fisher & Partners reserves its common law copyright and other property rights in these plans. These plans and drawings are not to be reproduced in any form or manner whatsoever without first obtaining the express written permission and consent of Frederick Fisher & Partners, Architects, nor are they to be assigned to any third party without obtaining said written permission and consent.

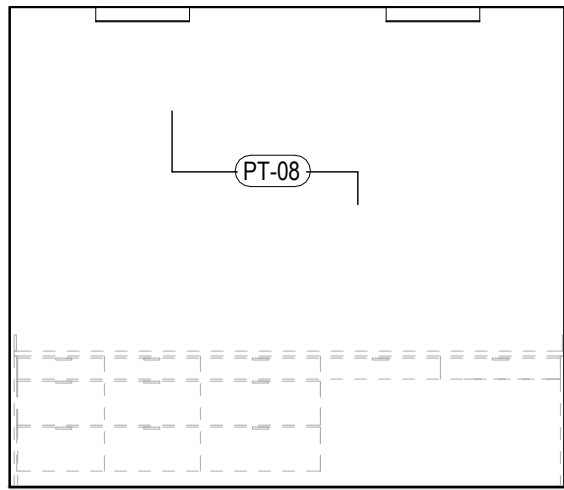


5D EAST ELEVATION
SCALE: 1/4" = 1'-0"

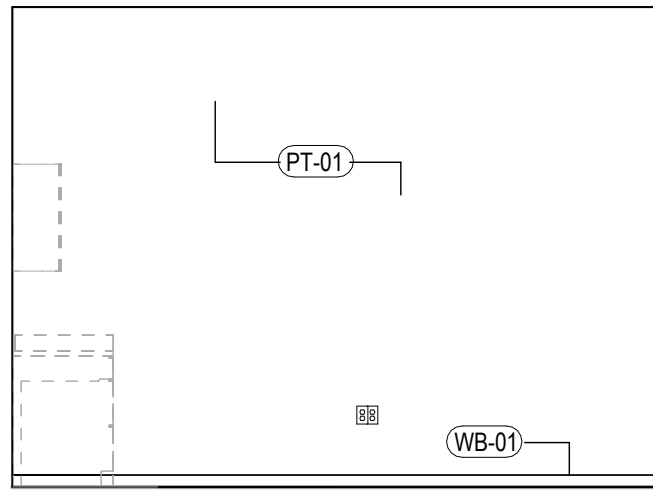


5C SOUTH ELEVATION
SCALE: 1/4" = 1'-0"

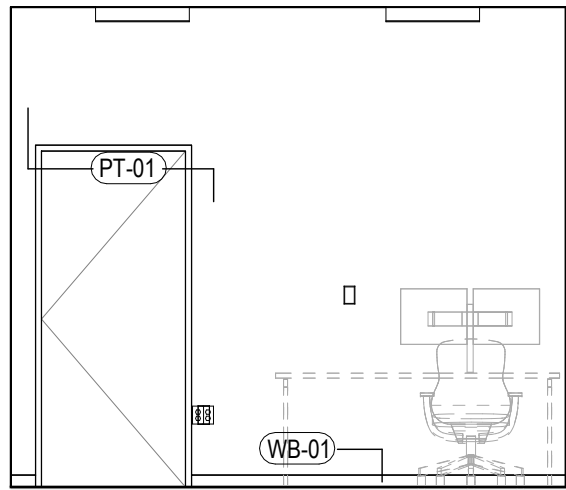


5B WEST ELEVATION
SCALE: 1/4" = 1'-0"

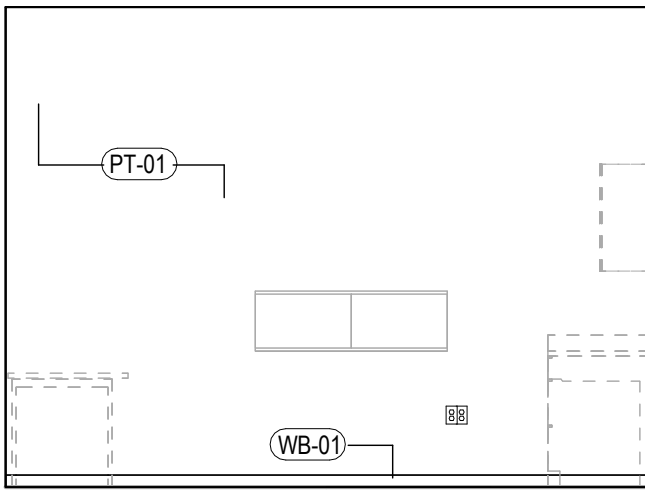


5A NORTH ELEVATION
SCALE: 1/4" = 1'-0"

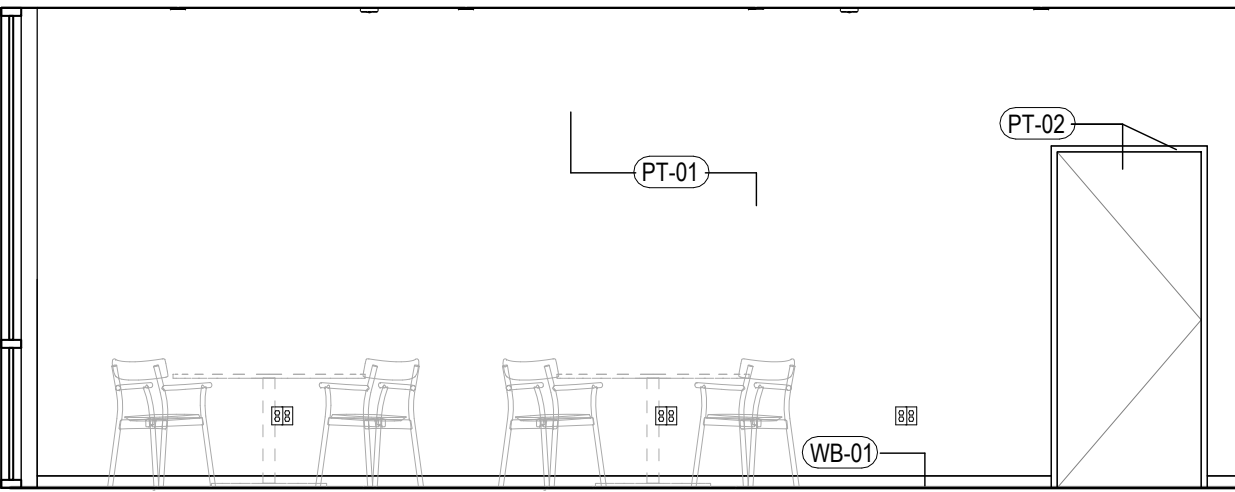


4D EAST ELEVATION
SCALE: 1/4" = 1'-0"

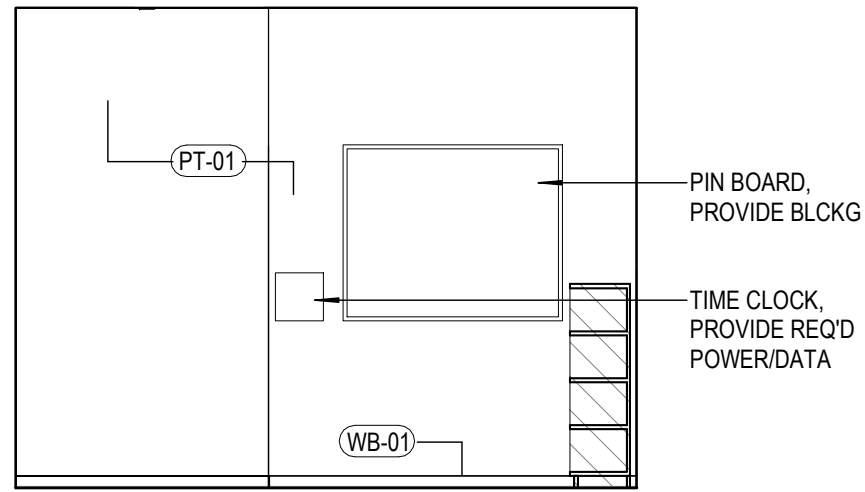


4C SOUTH ELEVATION
SCALE: 1/4" = 1'-0"

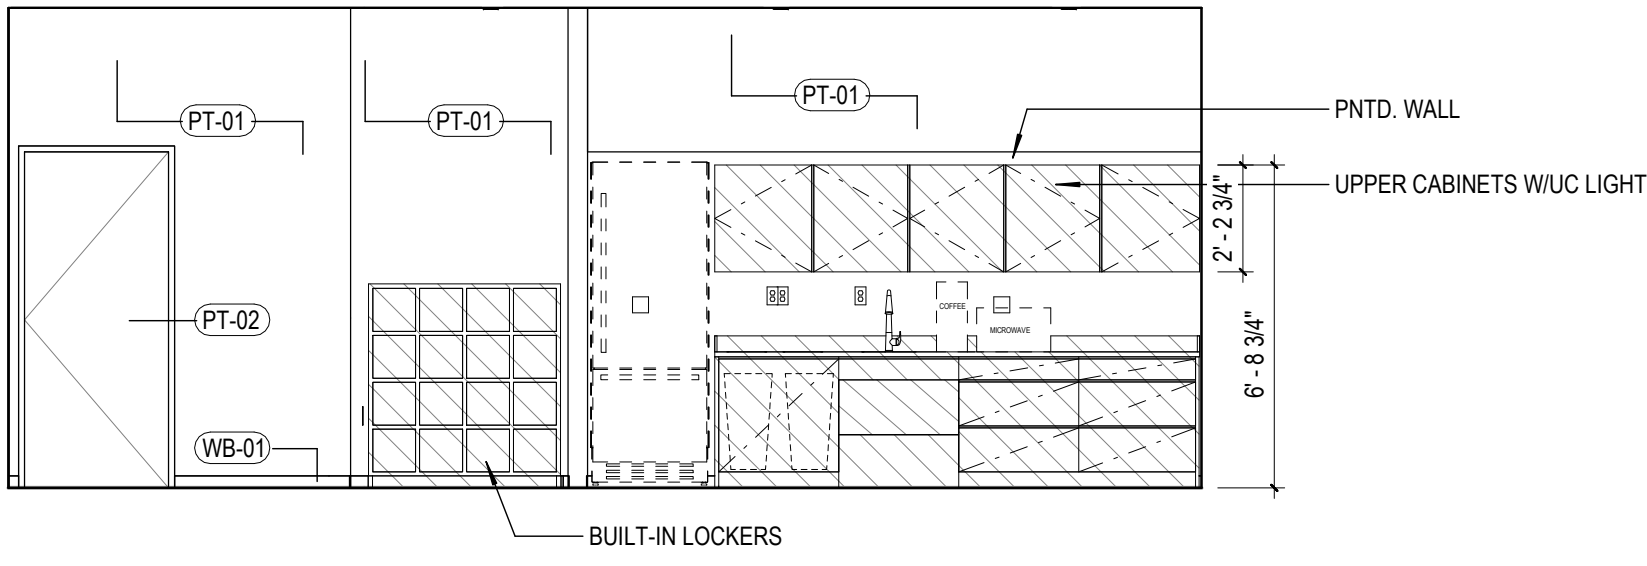


4B WEST ELEVATION
SCALE: 1/4" = 1'-0"

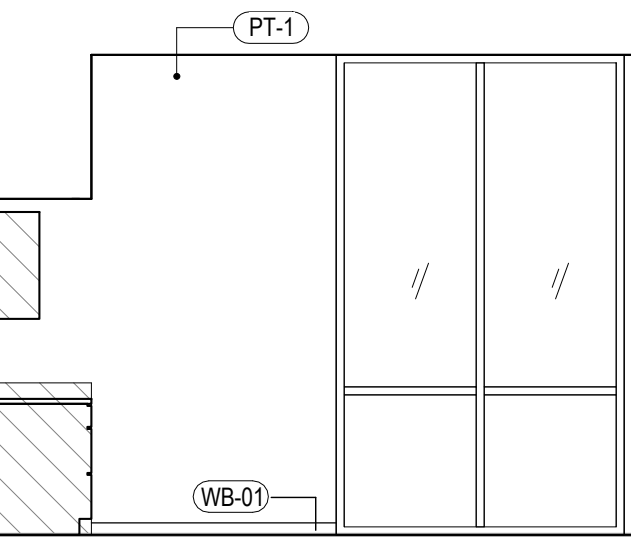


4A NORTH ELEVATION
SCALE: 1/4" = 1'-0"

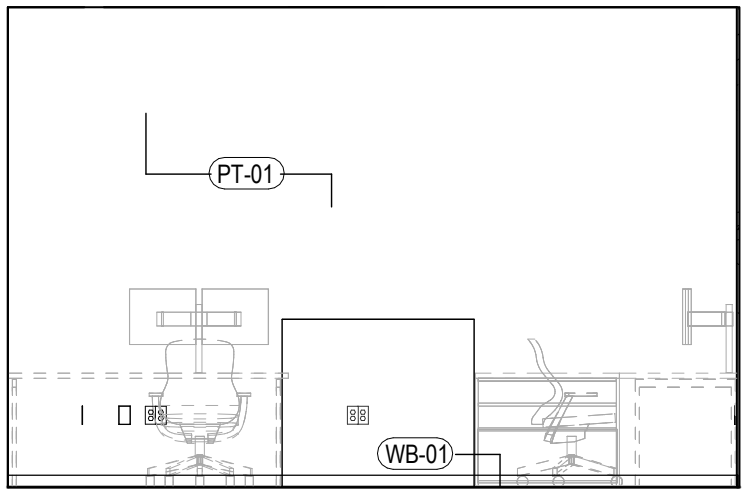


3D EAST ELEVATION
SCALE: 1/4" = 1'-0"

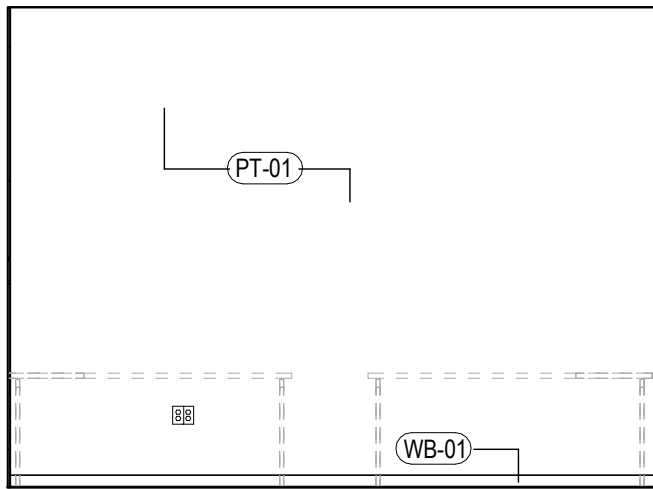


3C SOUTH ELEVATION
SCALE: 1/4" = 1'-0"

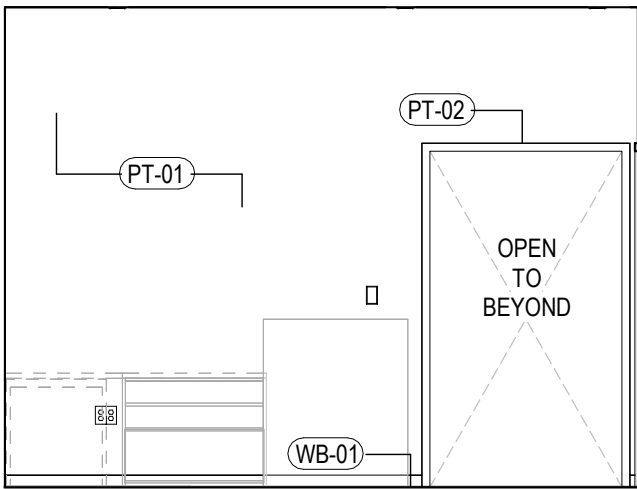


3B WEST ELEVATION
SCALE: 1/4" = 1'-0"

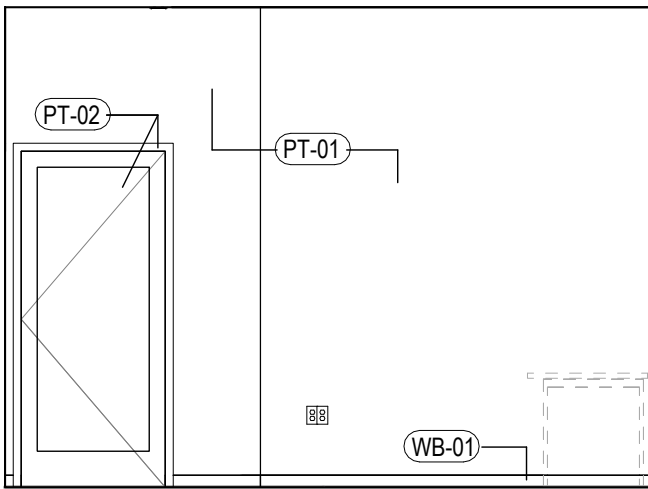


3A NORTH ELEVATION
SCALE: 1/4" = 1'-0"

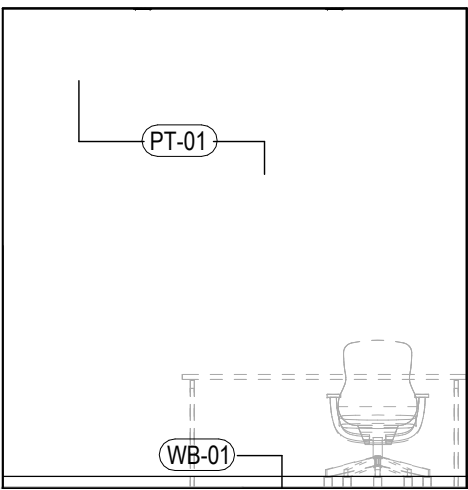


2D EAST ELEVATION
SCALE: 1/4" = 1'-0"

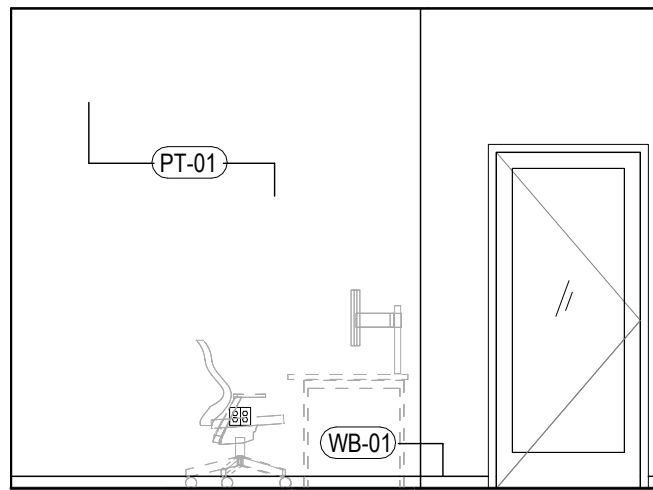


2C SOUTH ELEVATION
SCALE: 1/4" = 1'-0"

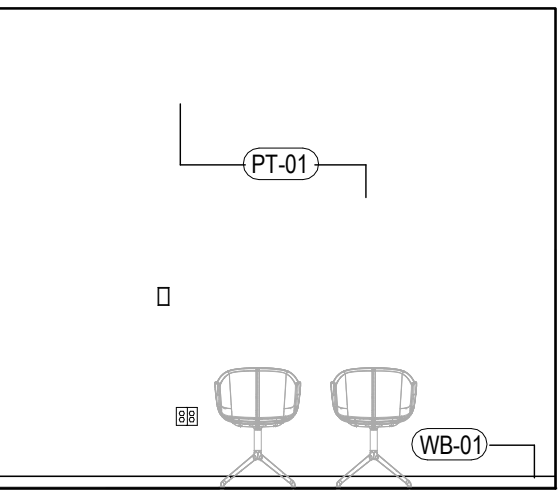


2B WEST ELEVATION
SCALE: 1/4" = 1'-0"

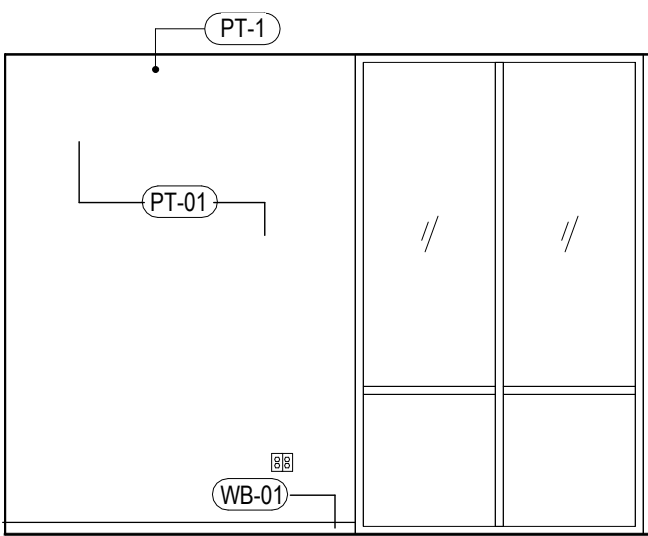


2A NORTH ELEVATION
SCALE: 1/4" = 1'-0"

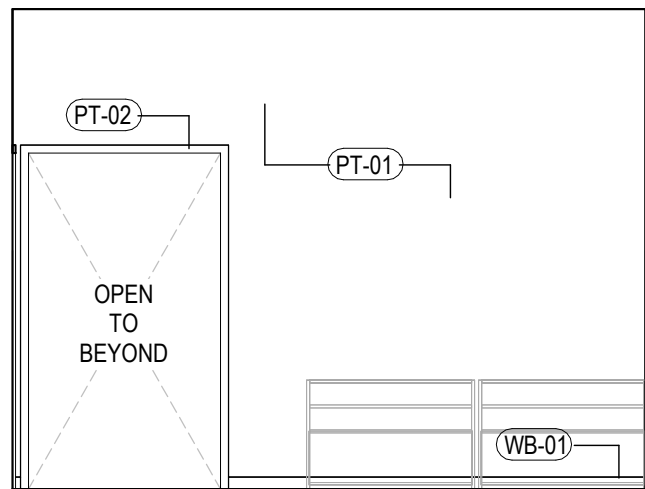


1D EAST ELEVATION
SCALE: 1/4" = 1'-0"

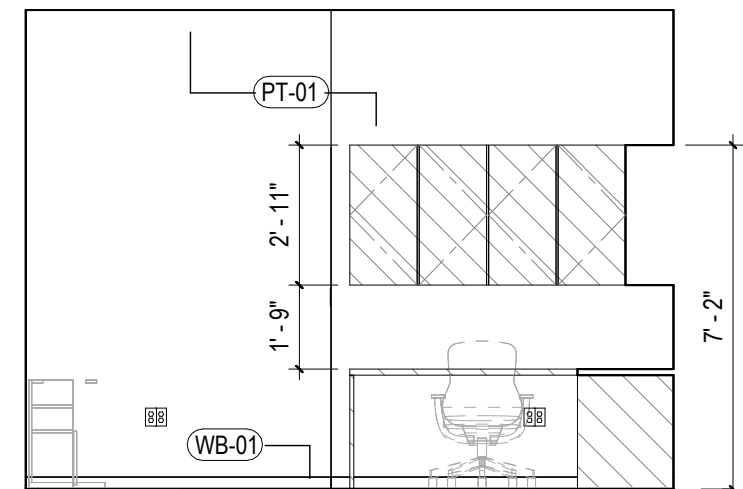

1C SOUTH ELEVATION
SCALE: 1/4" = 1'-0"

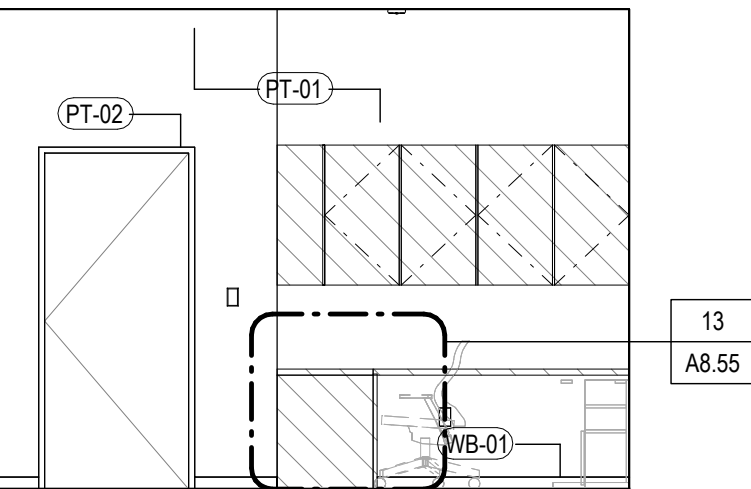

1B WEST ELEVATION
SCALE: 1/4" = 1'-0"

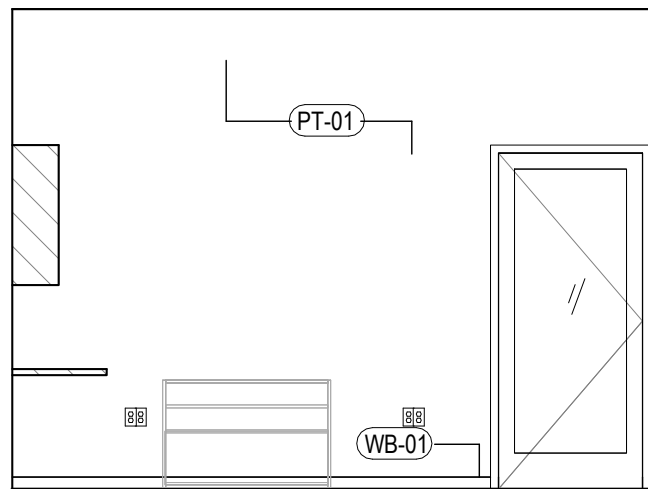

1A NORTH ELEVATION
SCALE: 1/4" = 1'-0"

SHEET NOTES

KEYNOTES

VASSAR COLLEGE INN & INSTITUTE
18010.00
COLLEGE AND RAYMOND AVENUE POUGHKEEPSIE, NY

CONTRACTOR


CONSULTANT

ISSUE DATES
03/22/2019 100% SCHEMATIC DESIGN
07/26/2019 75% DESIGN DEVELOPMENT
09/03/2019 100% DESIGN DEVELOPMENT
12/13/2019 50% CONSTRUCTION DOCUMENTS
02/10/2020 70% CONSTRUCTION DOCUMENTS
05/01/2020 ISSUED FOR CONSTRUCTION
07/01/2020 GAP SET
12/16/2020 FINAL GAP SET
06/21/2021 BID SET


Frederick Fisher and Partners
12248 Santa Monica Blvd, Los Angeles, CA 90025 | (310) 501-6680 | info@frederickfisher.com
150 West 28th St, Suite 1802, New York, NY 10001

ENLARGED
OFFICE &
BREAKROOM
- ELEVATIONS
SCALE: 1/4" = 1'-0"


A5.52

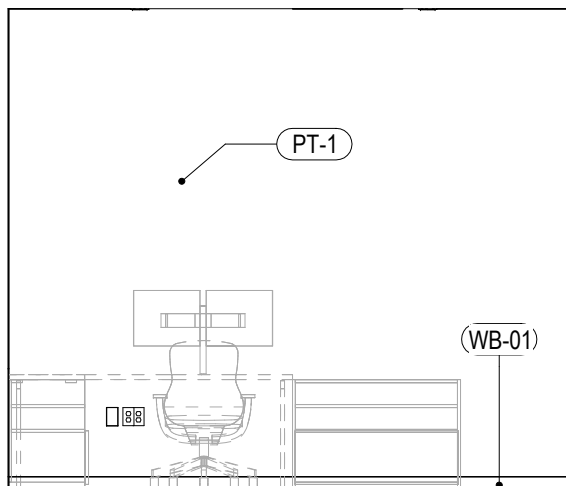


1D SALES WEST ELEVATION
SCALE: 1/4" = 1'-0"

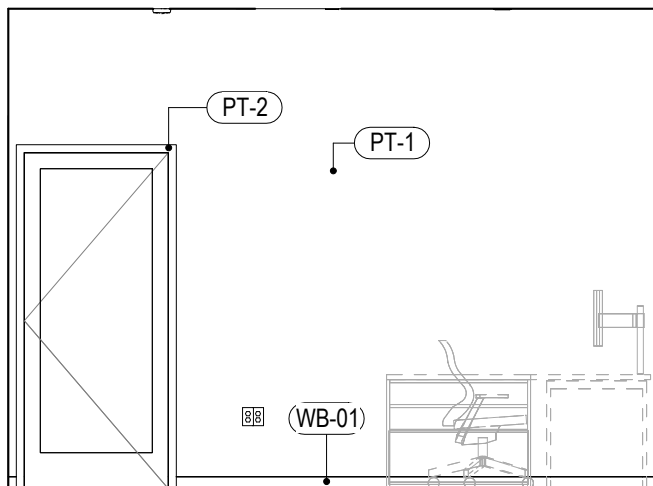


1C SALES SOUTH ELEVATION
SCALE: 1/4" = 1'-0"

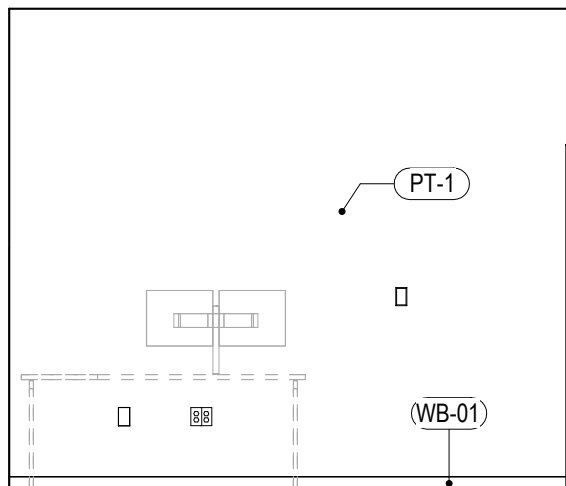


1B SALES EAST ELEVATION
SCALE: 1/4" = 1'-0"

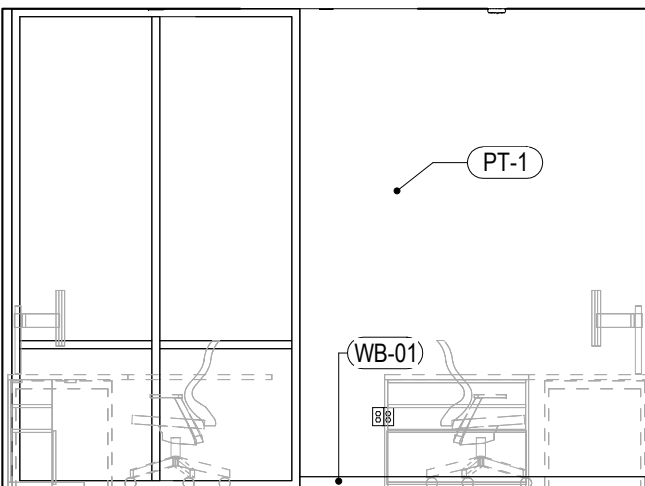


1A SALES NORTH ELEVATION
SCALE: 1/4" = 1'-0"

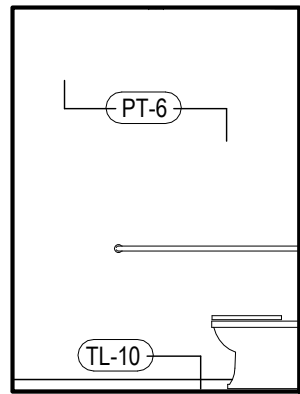


2D WC WEST ELEVATION
SCALE: 1/4" = 1'-0"

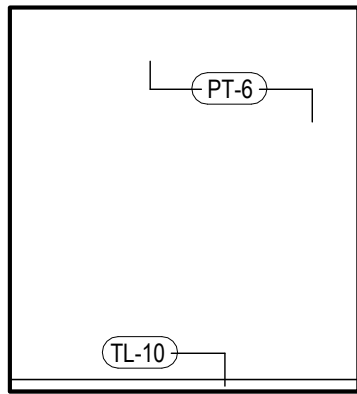

2C WC SOUTH ELEVATION
SCALE: 1/4" = 1'-0"

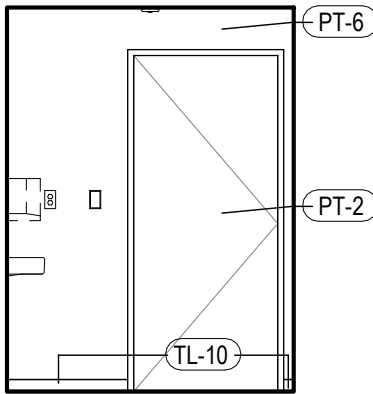

2B WC EAST ELEVATION
SCALE: 1/4" = 1'-0"

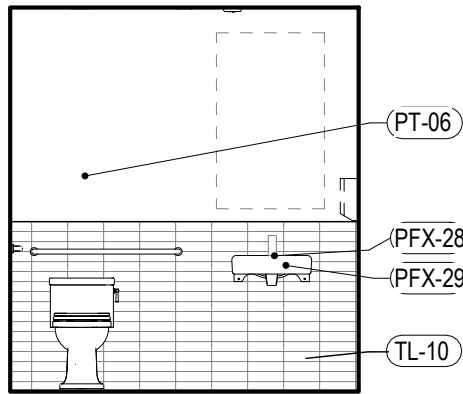

2A WC NORTH ELEVATION
SCALE: 1/4" = 1'-0"

SHEET NOTES

KEYNOTES

VASSAR COLLEGE INN & INSTITUTE
18010.00
COLLEGE AND RAYMOND AVENUE POUGHKEEPSIE, NY

CONTRACTOR


CONSULTANT

ISSUE DATES	
10.18.15	75% SD PENDING SET
11.18.15	100% SCHEMATIC DESIGN
02.16.16	50% DESIGN DEVELOPMENT
03.31.16	60% DESIGN DEVELOPMENT
12.28.17	PROGRESS PRINT
12.12.17	PROGRESS PRINT
12.28.17	50% CD PENDING SUBMITTAL
02.22.18	100% DESIGN DEVELOPMENT
04.13.18	50% CD PENDING SUBMITTAL
05.18.18	50% CD SUBMITTAL - PC
07.18.18	PLAN CHECK SUBMITTAL
08.29.18	QMP SUBMITTAL
11.01.18	PC RESUBMITTAL 1


Frederick Fisher and Partners
12246 Santa Monica Blvd, Los Angeles, CA 90025 | (310) 850-6686 | ffisherpartners.net

ENLARGED
OFFICE &
BREAKROOM -
ELEVS
1/4" = 1'-0"


Frederick Fisher & Partners reserves its common law copyright and other property rights in these plans. These plans and drawings are not to be reproduced in any form or manner whatsoever without first obtaining the express written permission and consent of Frederick Fisher & Partners, Architects, nor are they to be assigned to any third party without obtaining said written permission and consent.

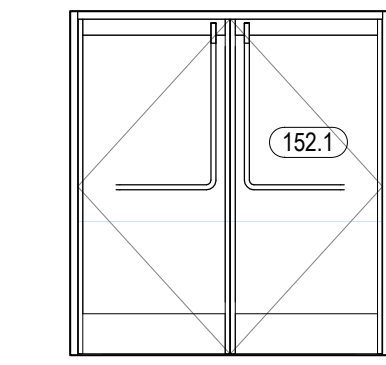


18 VESTIBULE INT. EAST
SCALE: 1/4" = 1'-0"

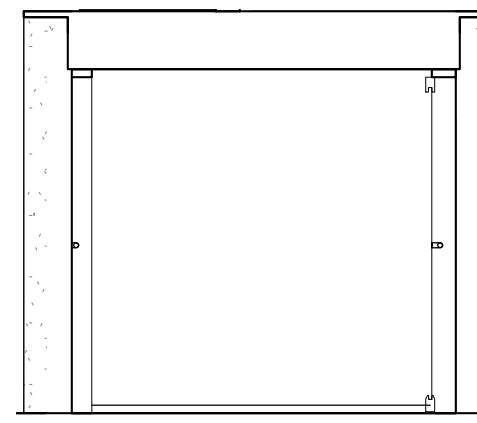


17 VESTIBULE INT. SOUTH
SCALE: 1/4" = 1'-0"

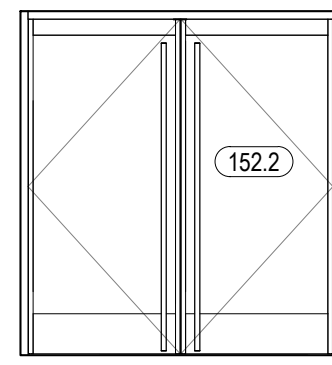


16 VESTIBULE INT. WEST
SCALE: 1/4" = 1'-0"

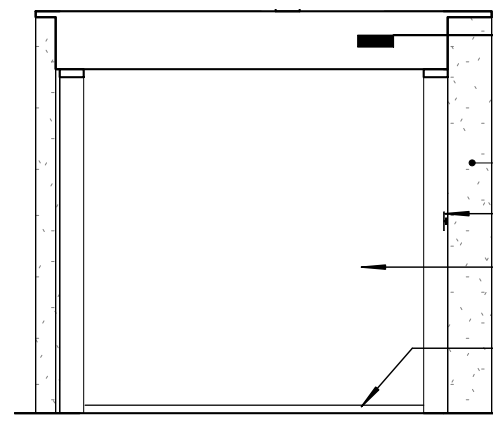


15 VESTIBULE INT. NORTH
SCALE: 1/4" = 1'-0"

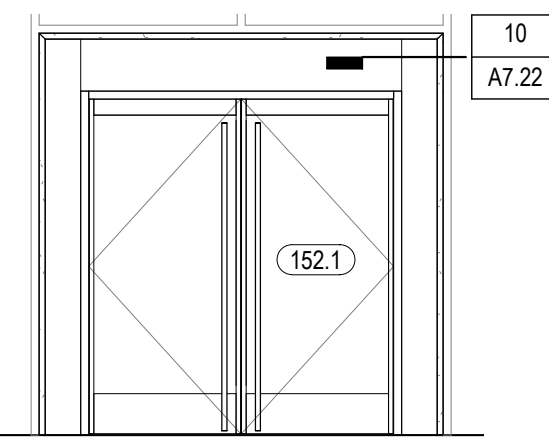


14 VESTIBULE EXT. EAST
SCALE: 1/4" = 1'-0"

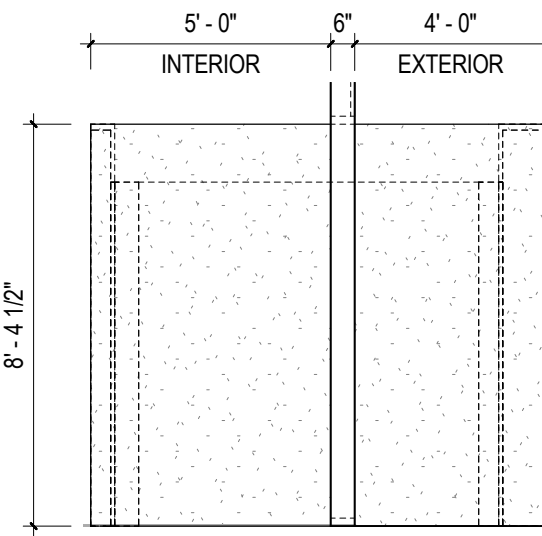


13 VESTIBULE EXT. SOUTH
SCALE: 1/4" = 1'-0"

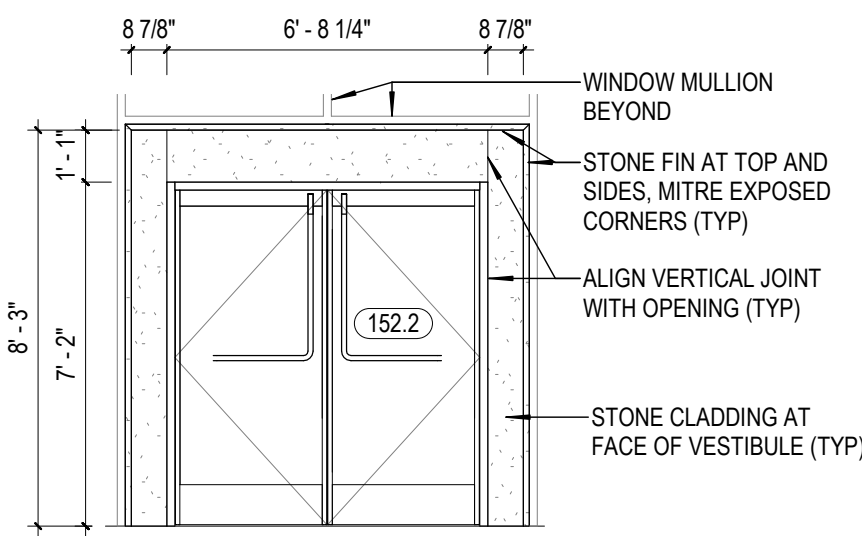


12 VESTIBULE EXT. WEST
SCALE: 1/4" = 1'-0"

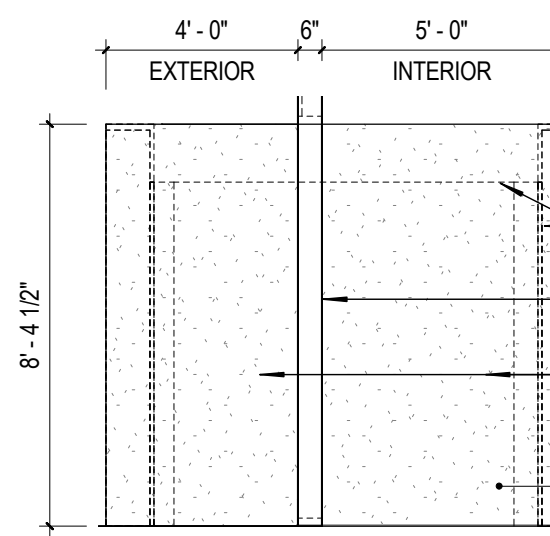


11 VESTIBULE EXT. NORTH
SCALE: 1/4" = 1'-0"

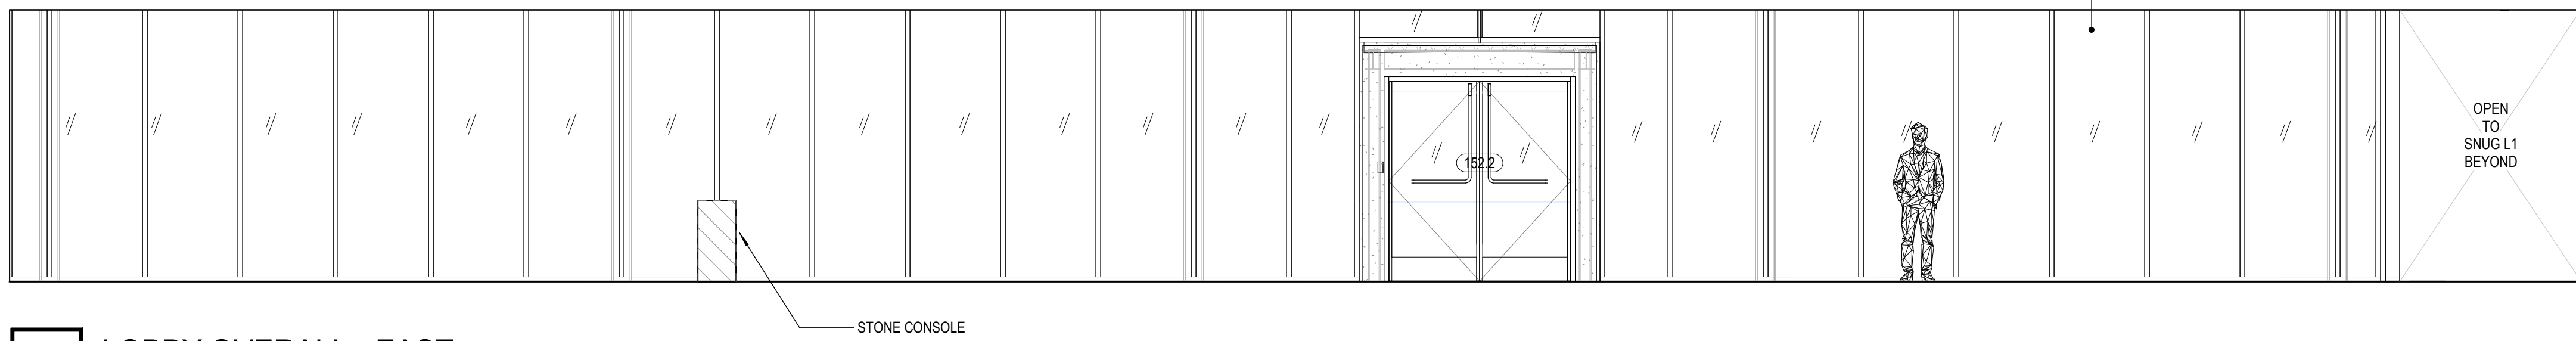


10 LOBBY OVERALL - EAST
SCALE: 1/4" = 1'-0"

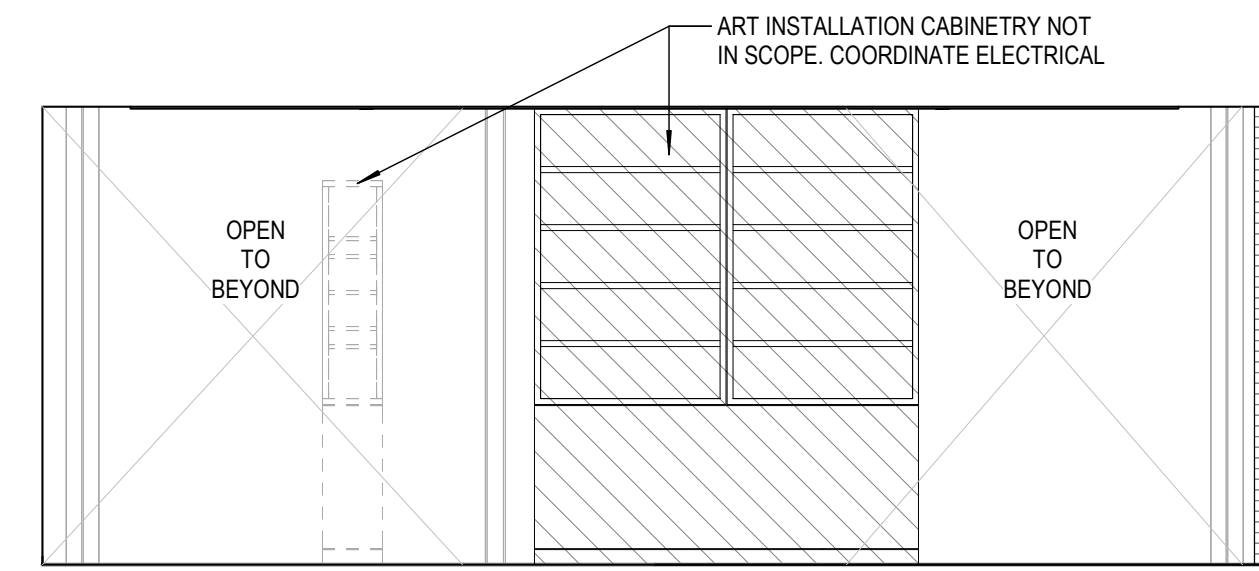


9 LOBBY OVERALL - SOUTH
SCALE: 1/4" = 1'-0"

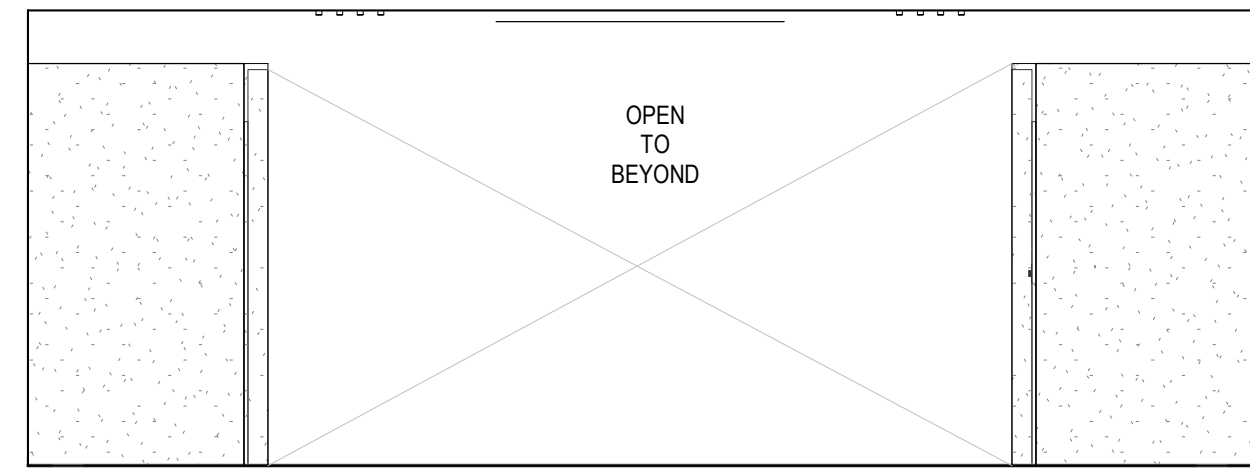


8 LOBBY OVERALL - SOUTH @ VESTIBULE
SCALE: 1/4" = 1'-0"

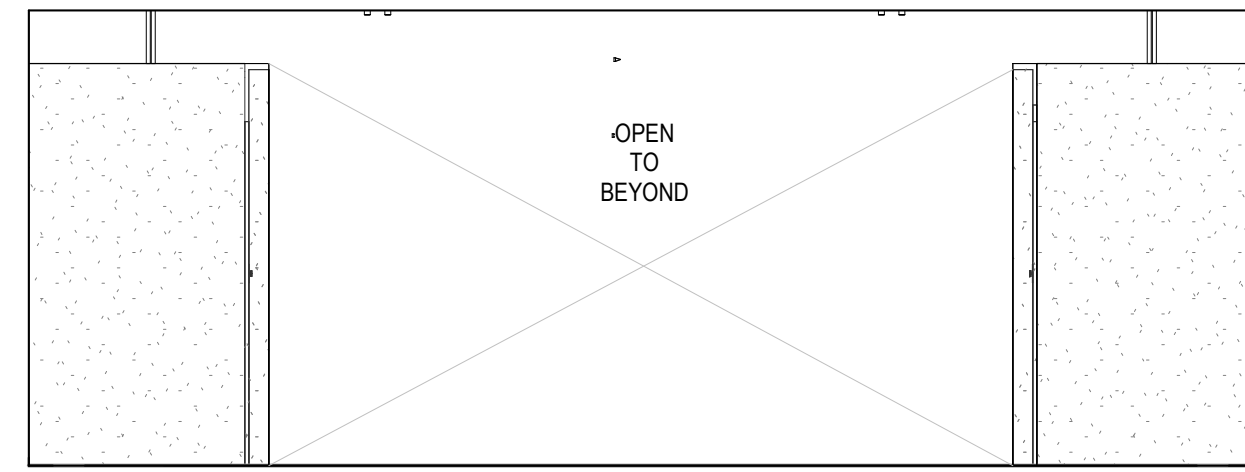


7 LOBBY OVERALL - NORTH AT VESTIBULE
SCALE: 1/4" = 1'-0"

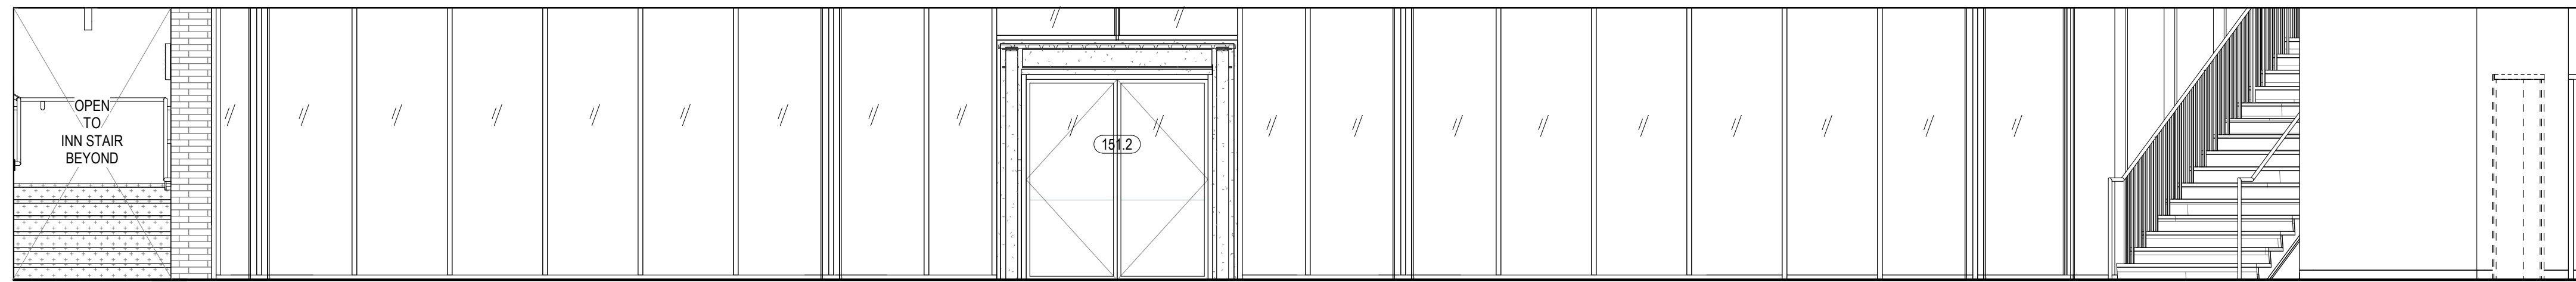


6 LOBBY OVERALL - WEST
SCALE: 1/4" = 1'-0"

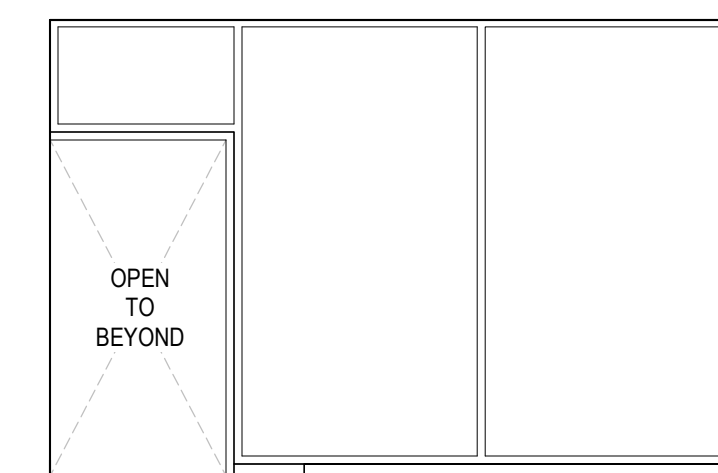


5 ELEV. LOBBY L1 - S
SCALE: 1/4" = 1'-0"

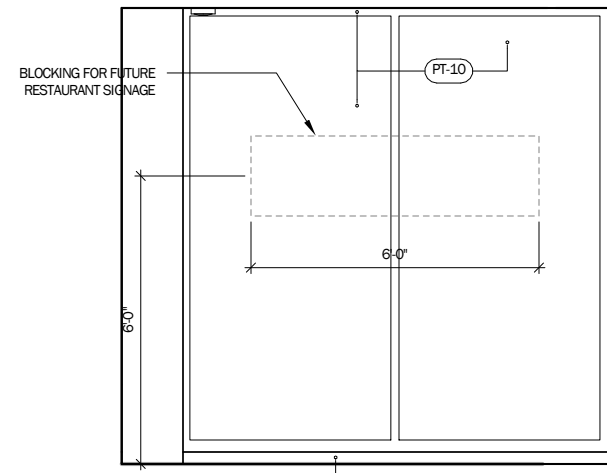


4 ELEV. LOBBY L1 - N
SCALE: 1/4" = 1'-0"

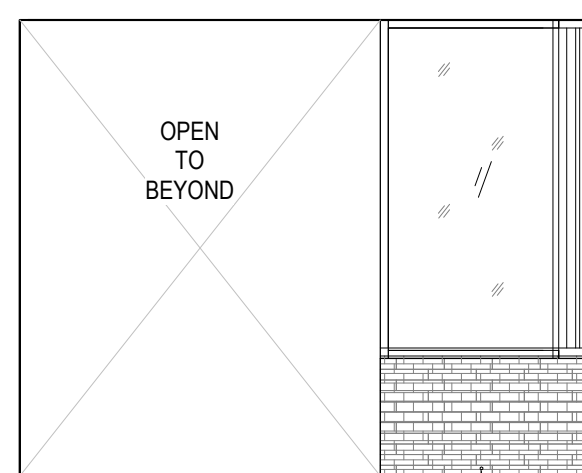


3 ELEV. LOBBY L1 - W
SCALE: 1/4" = 1'-0"

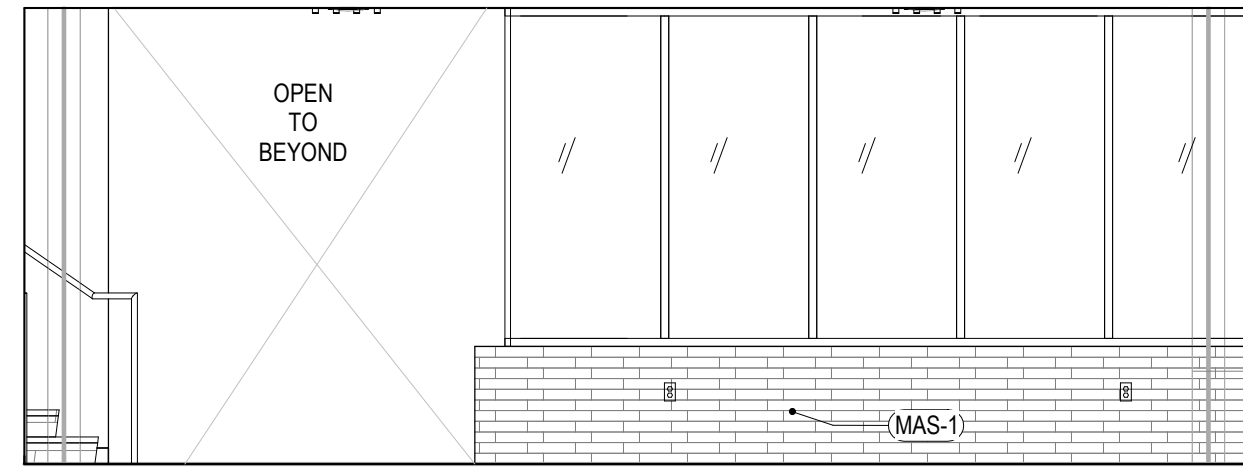

2 LOBBY OVERALL - NORTH
SCALE: 1/4" = 1'-0"

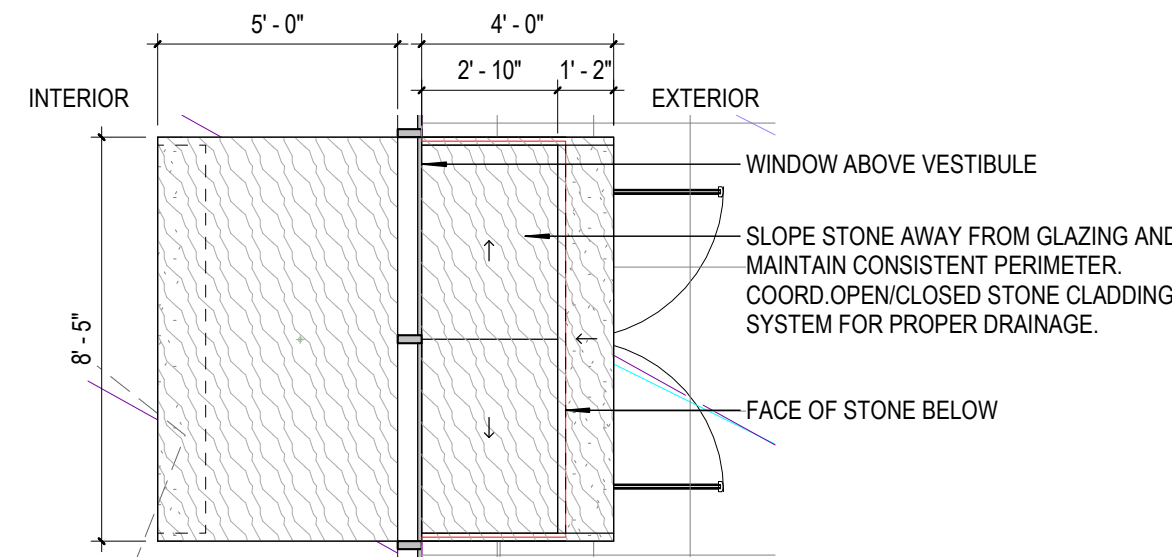

19 VESTIBULE ROOF PLAN
SCALE: 1/4" = 1'-0"

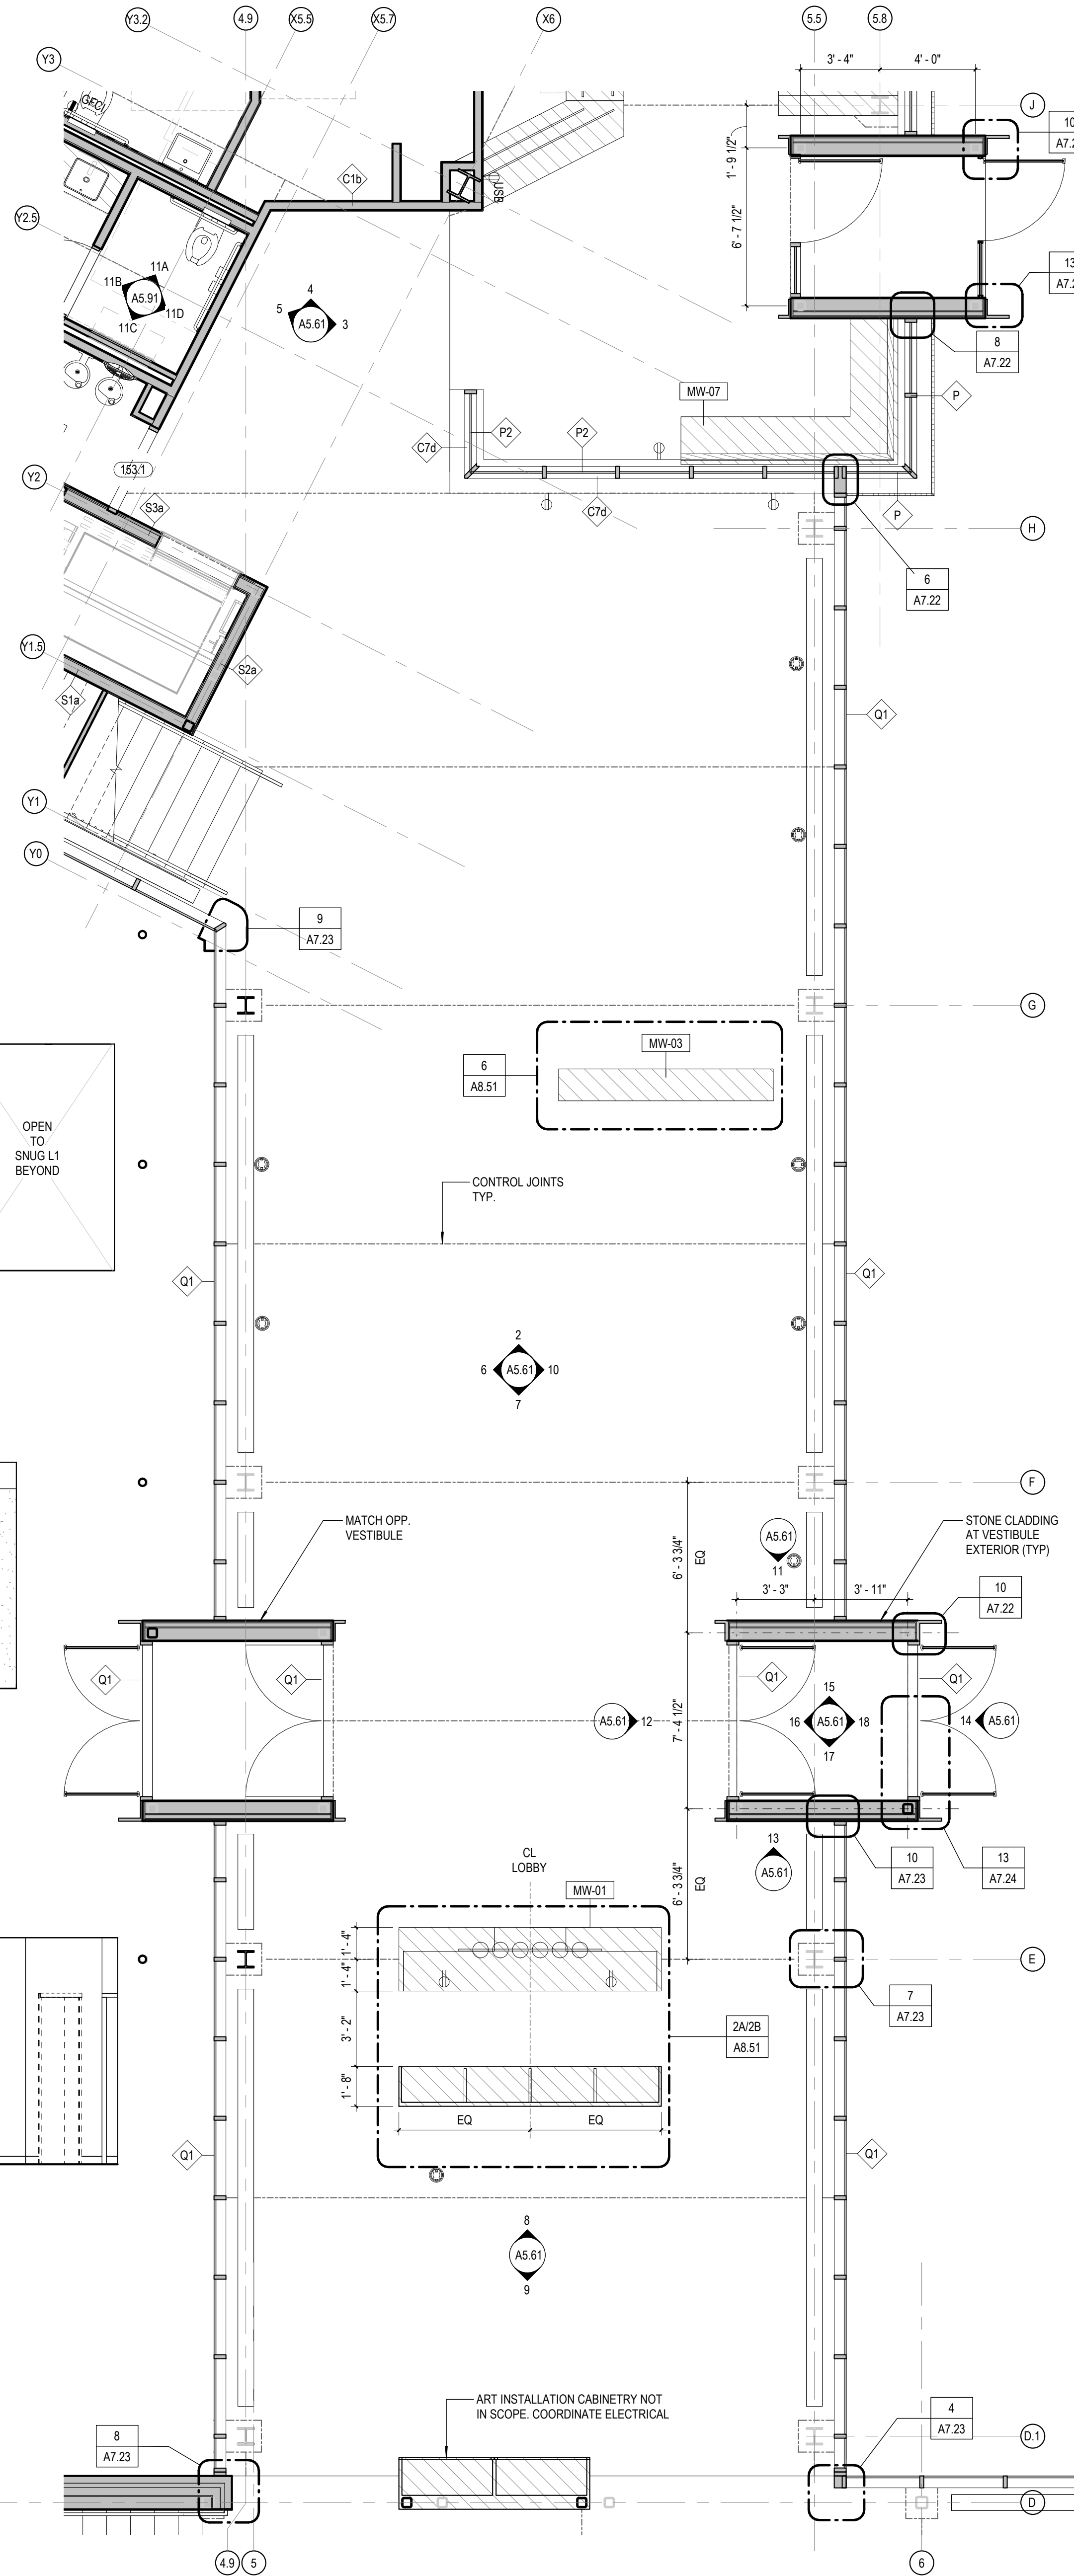

SHEET NOTES

1. DIMENSIONS AND NOTES ARE TYP. FOR BOTH ROOMS U.O.N.
2. REF TO RCP AND LIGHTING LEGEND ON SHEET A2.21 FOR ACCESSORIES
3. REF TO FINISH LEGEND OF SHEET A2.41 FOR FINISHES
4. REF TO PWR / COMM LEGEND OF SHEET A2.51 FOR PWR / COMM ACCESSORIES
5. SEE A6.51 FOR WALL TYPES
6. ALL OUTLETS ARE AT 18" AFF FROM THE FLOOR U.O.N. REFER TO TYPICAL DEVICE MOUNTING HEIGHTS, 6-7/8" AB.23.
7. ROUGH IN REVIEW SHALL BE CONDUCTED FOR ALL UNIQUE ROOM TYPES DURING WHICH ALL DEVICE LOCATIONS WILL BE CONFIRMED.


KEYNOTES

08.02 STOREFRONT ASSEMBLY, REF. STOREFRONT TYPES


PLAN LEGEND

- WALLS
- GLAZING
- MILLWORK


Frederick Fisher & Partners reserves its common law copyright and other property rights in these plans. These plans and drawings are not to be reproduced in any form or manner whatsoever without first obtaining the express written permission and consent of Frederick Fisher & Partners, Architects, nor are they to be assigned to any third party without obtaining said written permission and consent.

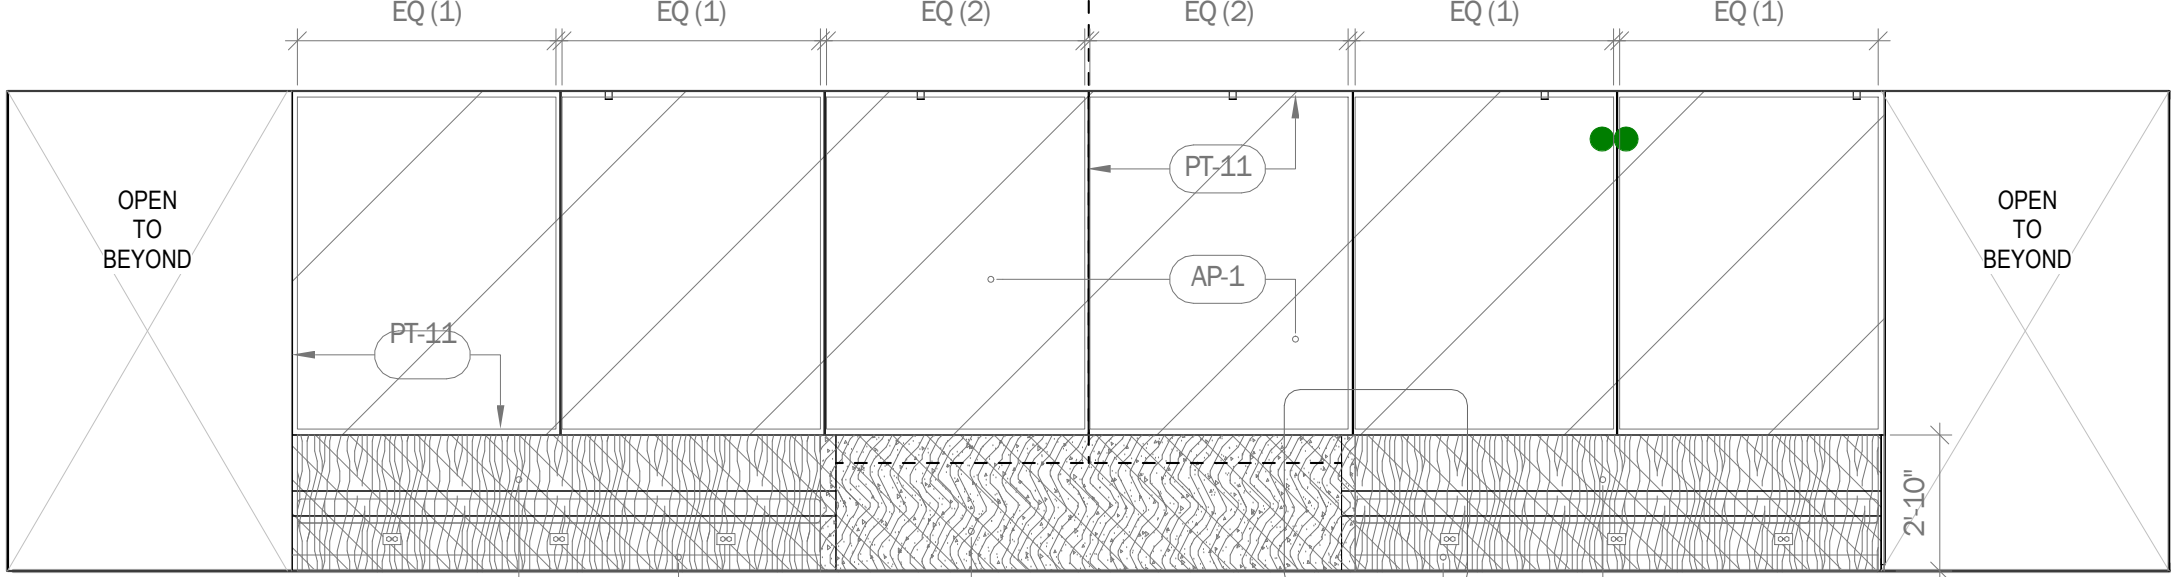


4D INSTITUTE CORRIDOR CORE EAST
SCALE: 1/4" = 1'-0"

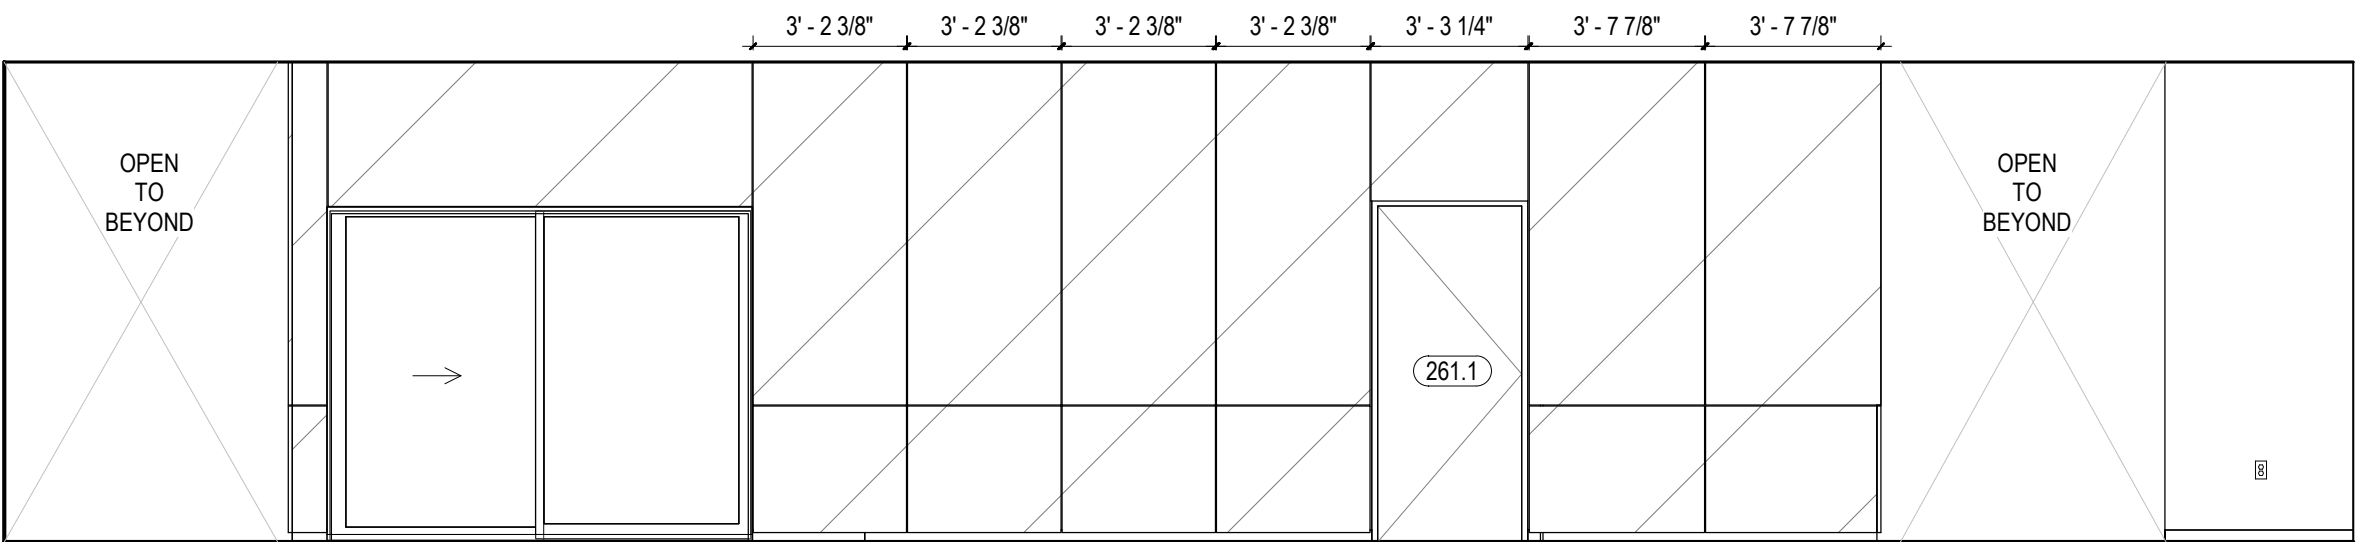


4B INSTITUTE CORRIDOR CORE WEST
SCALE: 1/4" = 1'-0"

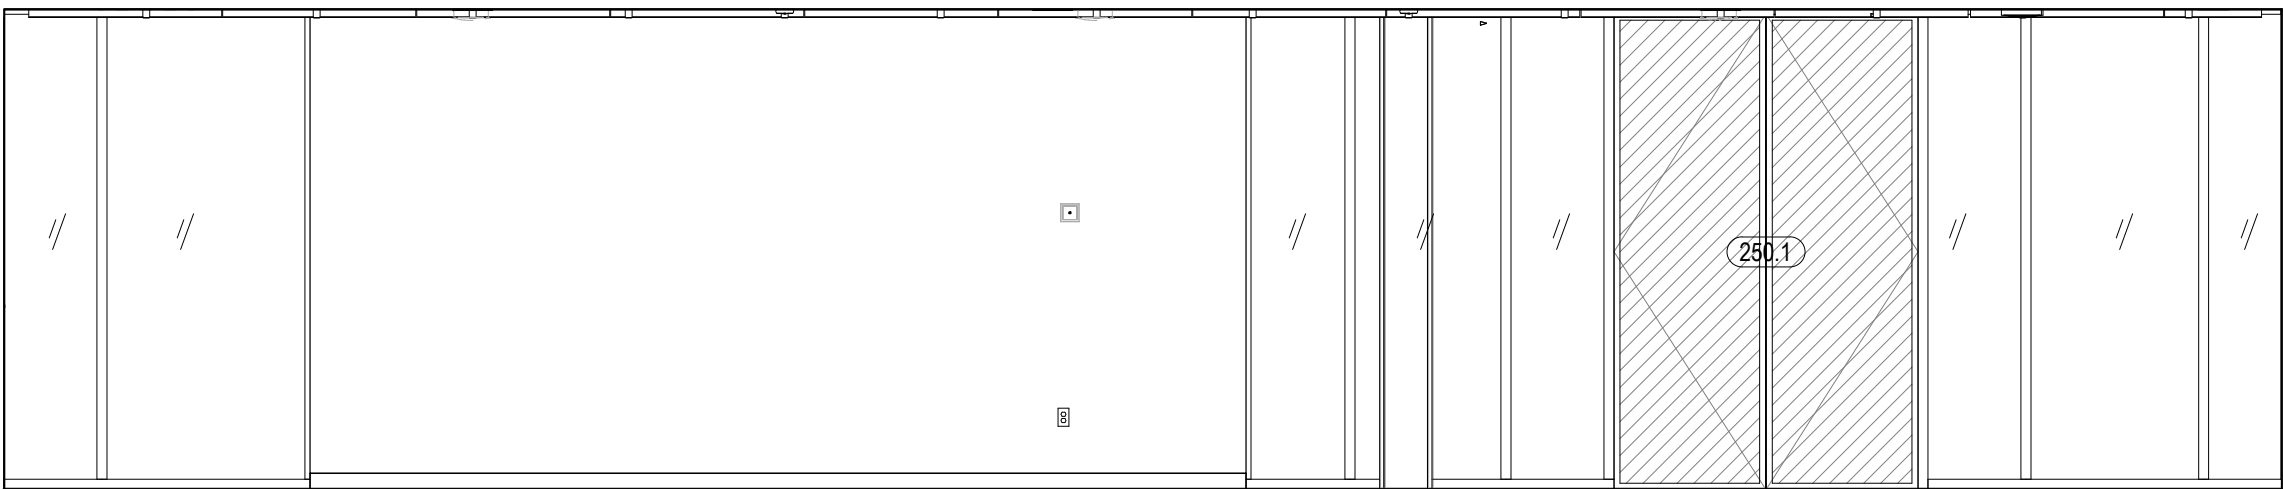


3D INSTITUTE PRE-FUNCTION EAST
SCALE: 1/4" = 1'-0"

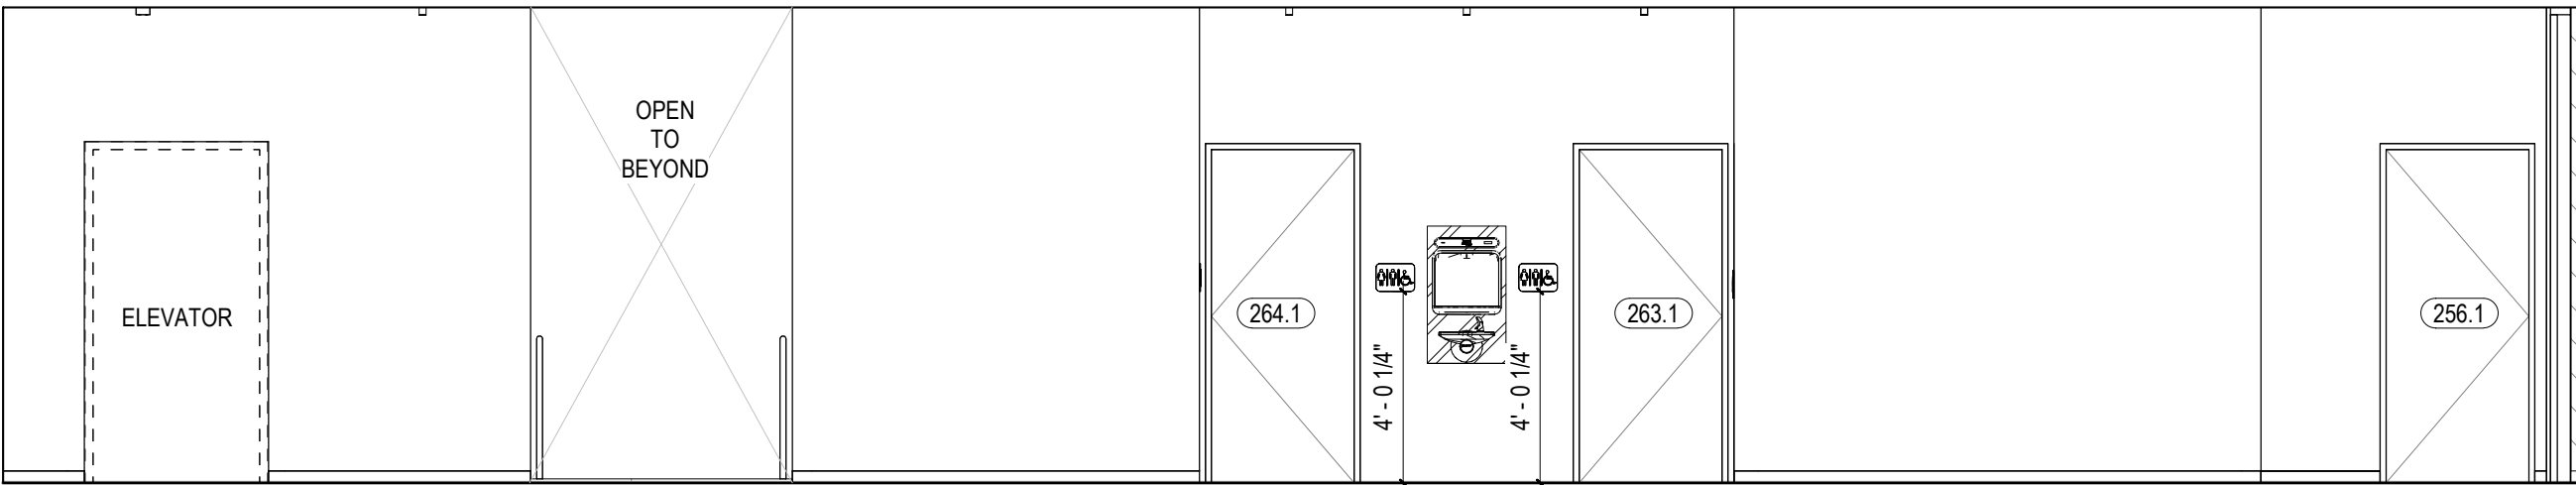


3C INSTITUTE CORRIDOR SOUTH
SCALE: 1/4" = 1'-0"

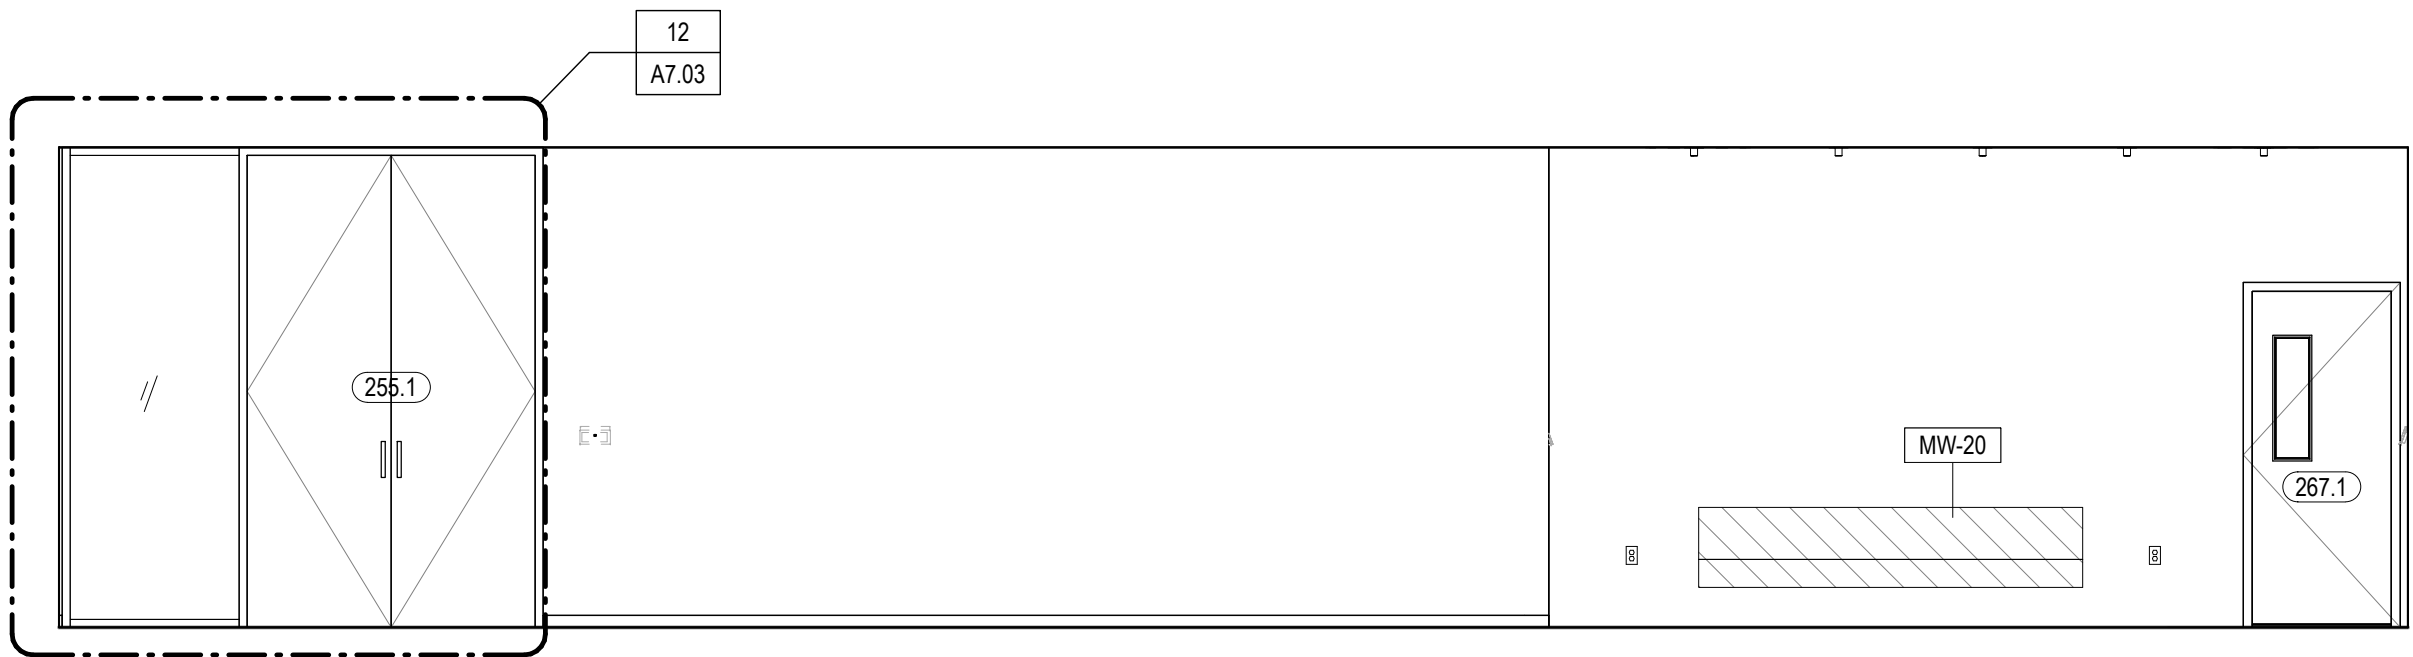


3B INSTITUTE CORRIDOR WEST
SCALE: 1/4" = 1'-0"

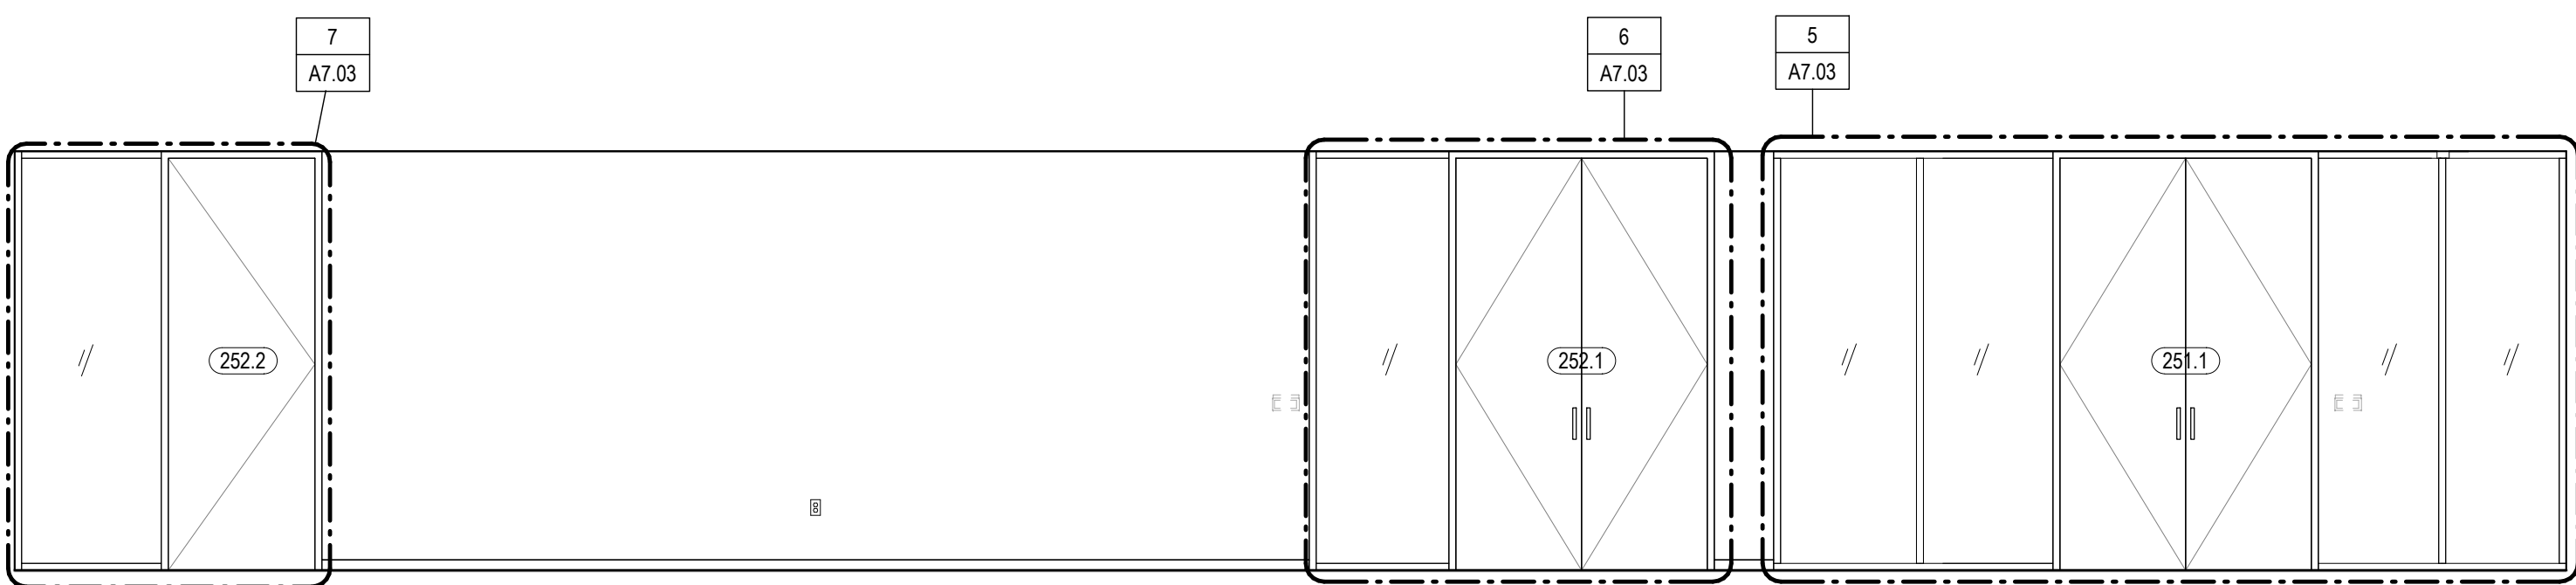


3A INSTITUTE CORRIDOR NORTH
SCALE: 1/4" = 1'-0"

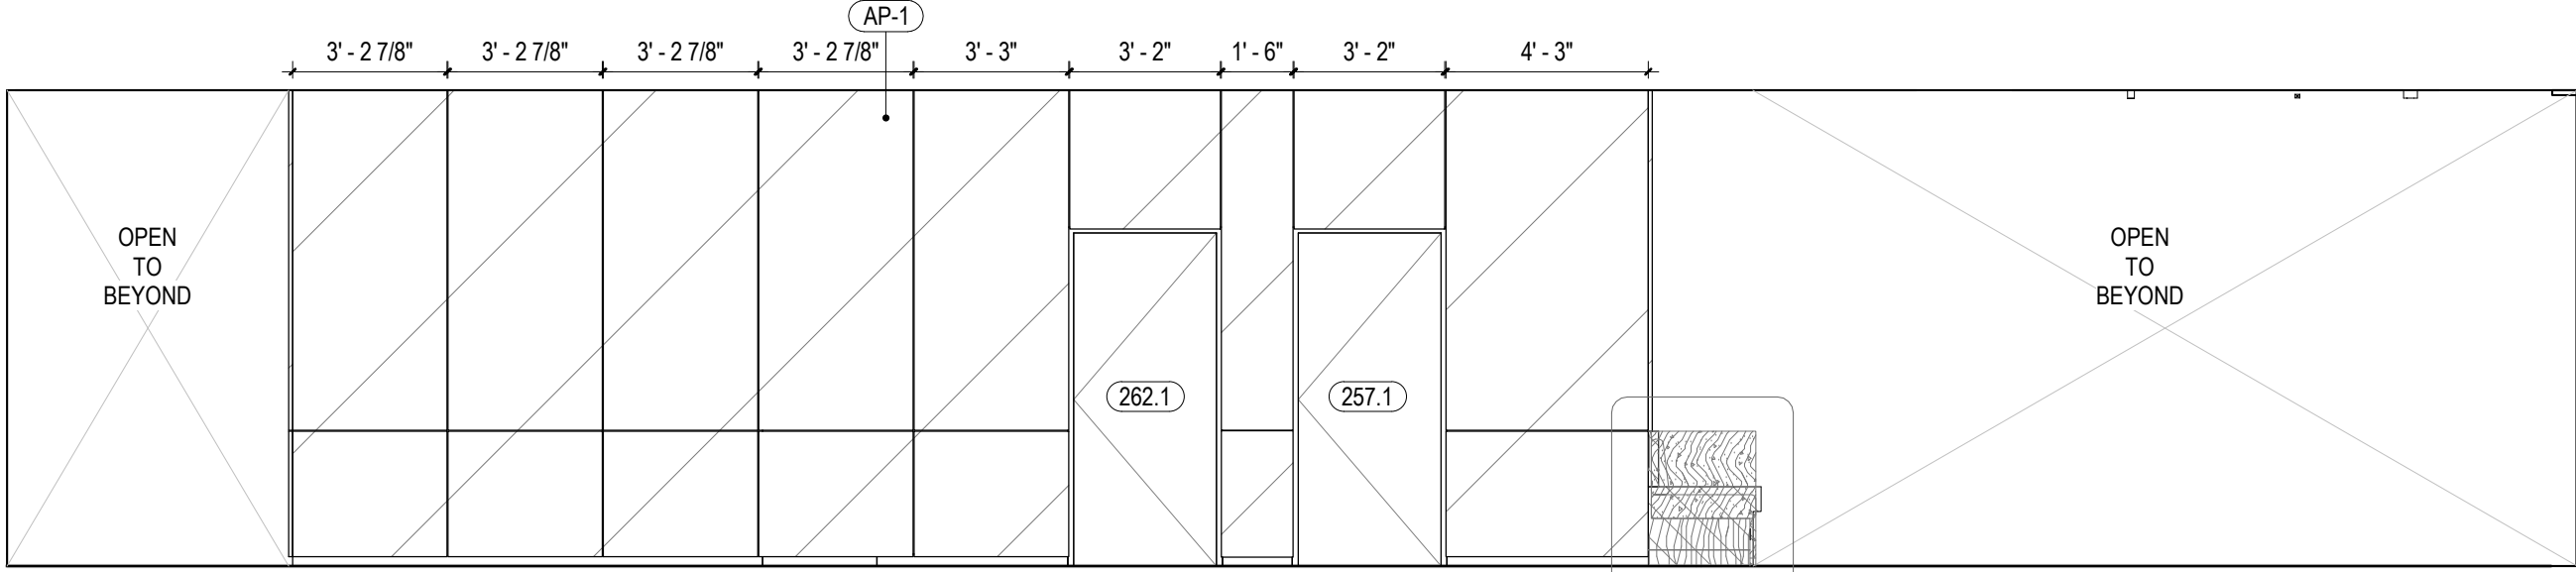


4C INSTITUTE CORRIDOR CORE SOUTH
SCALE: 1/4" = 1'-0"

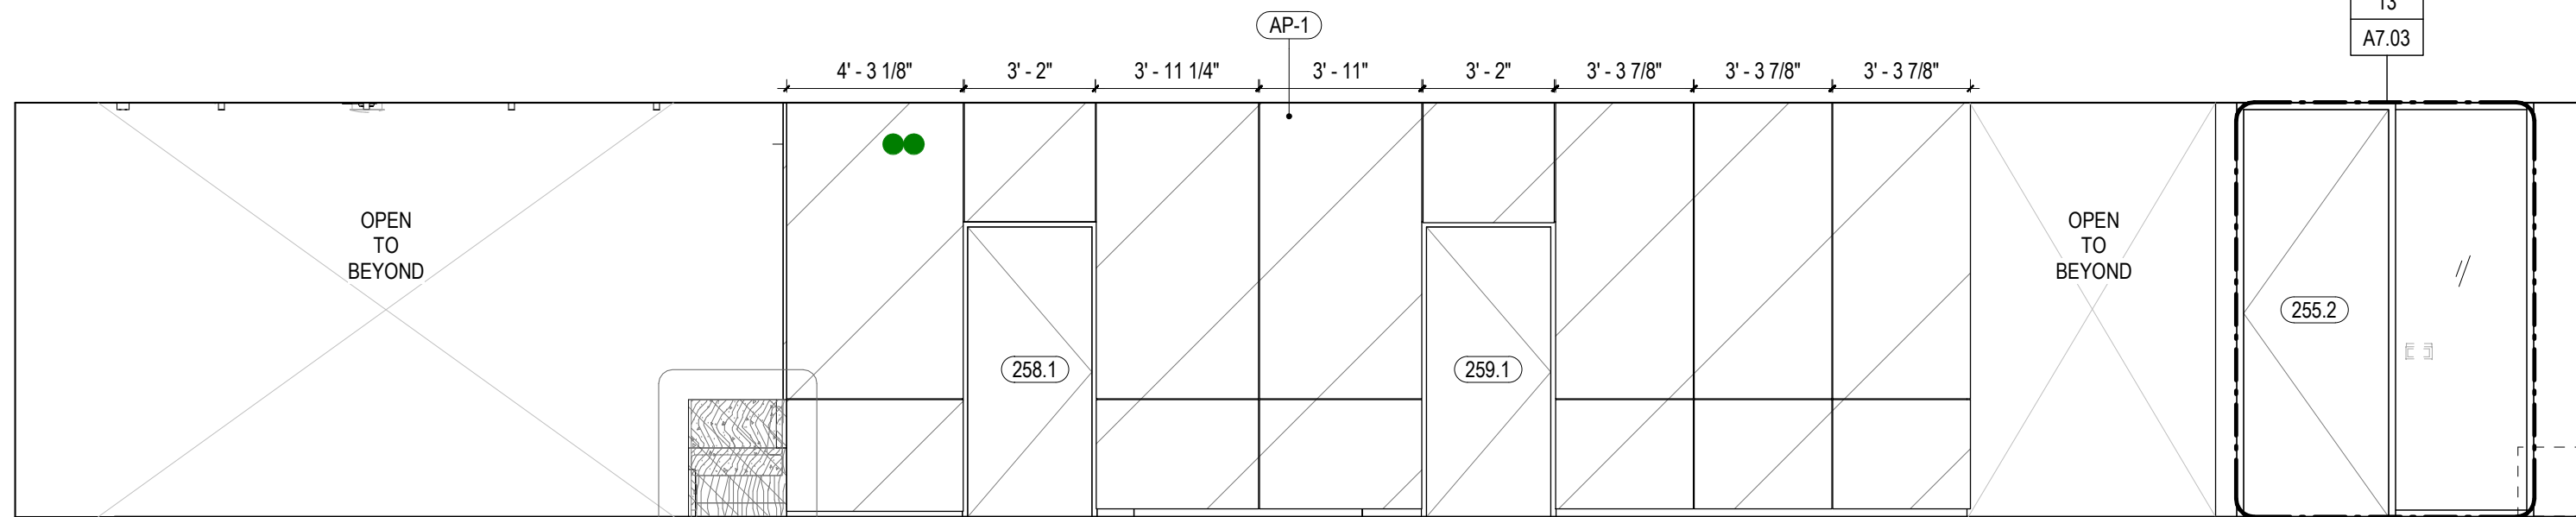


4A INSTITUTE CORRIDOR CORE NORTH
SCALE: 1/4" = 1'-0"

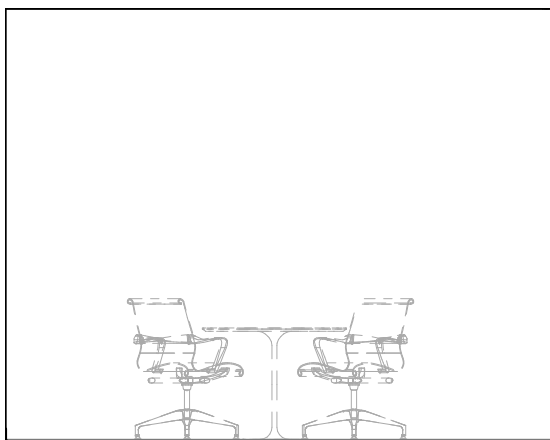


2B DIR.OFFICE 260 - E
SCALE: 1/4" = 1'-0"

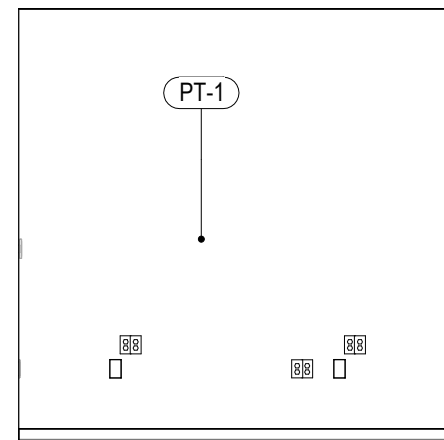


2C DIR.OFFICE 260 - S
SCALE: 1/4" = 1'-0"

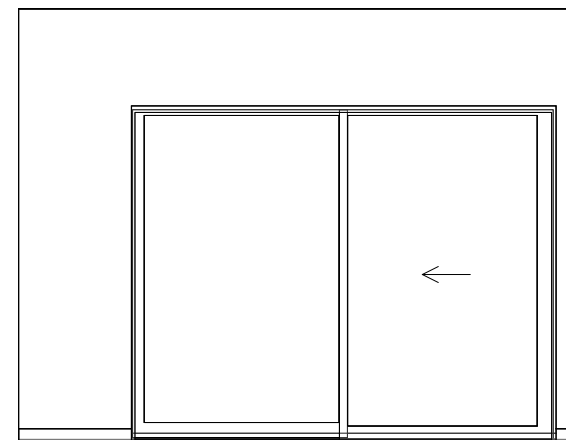

2D DIR.OFFICE 260 - W
SCALE: 1/4" = 1'-0"

 

2A DIR.OFFICE 260 - N
SCALE: 1/4" = 1'-0"

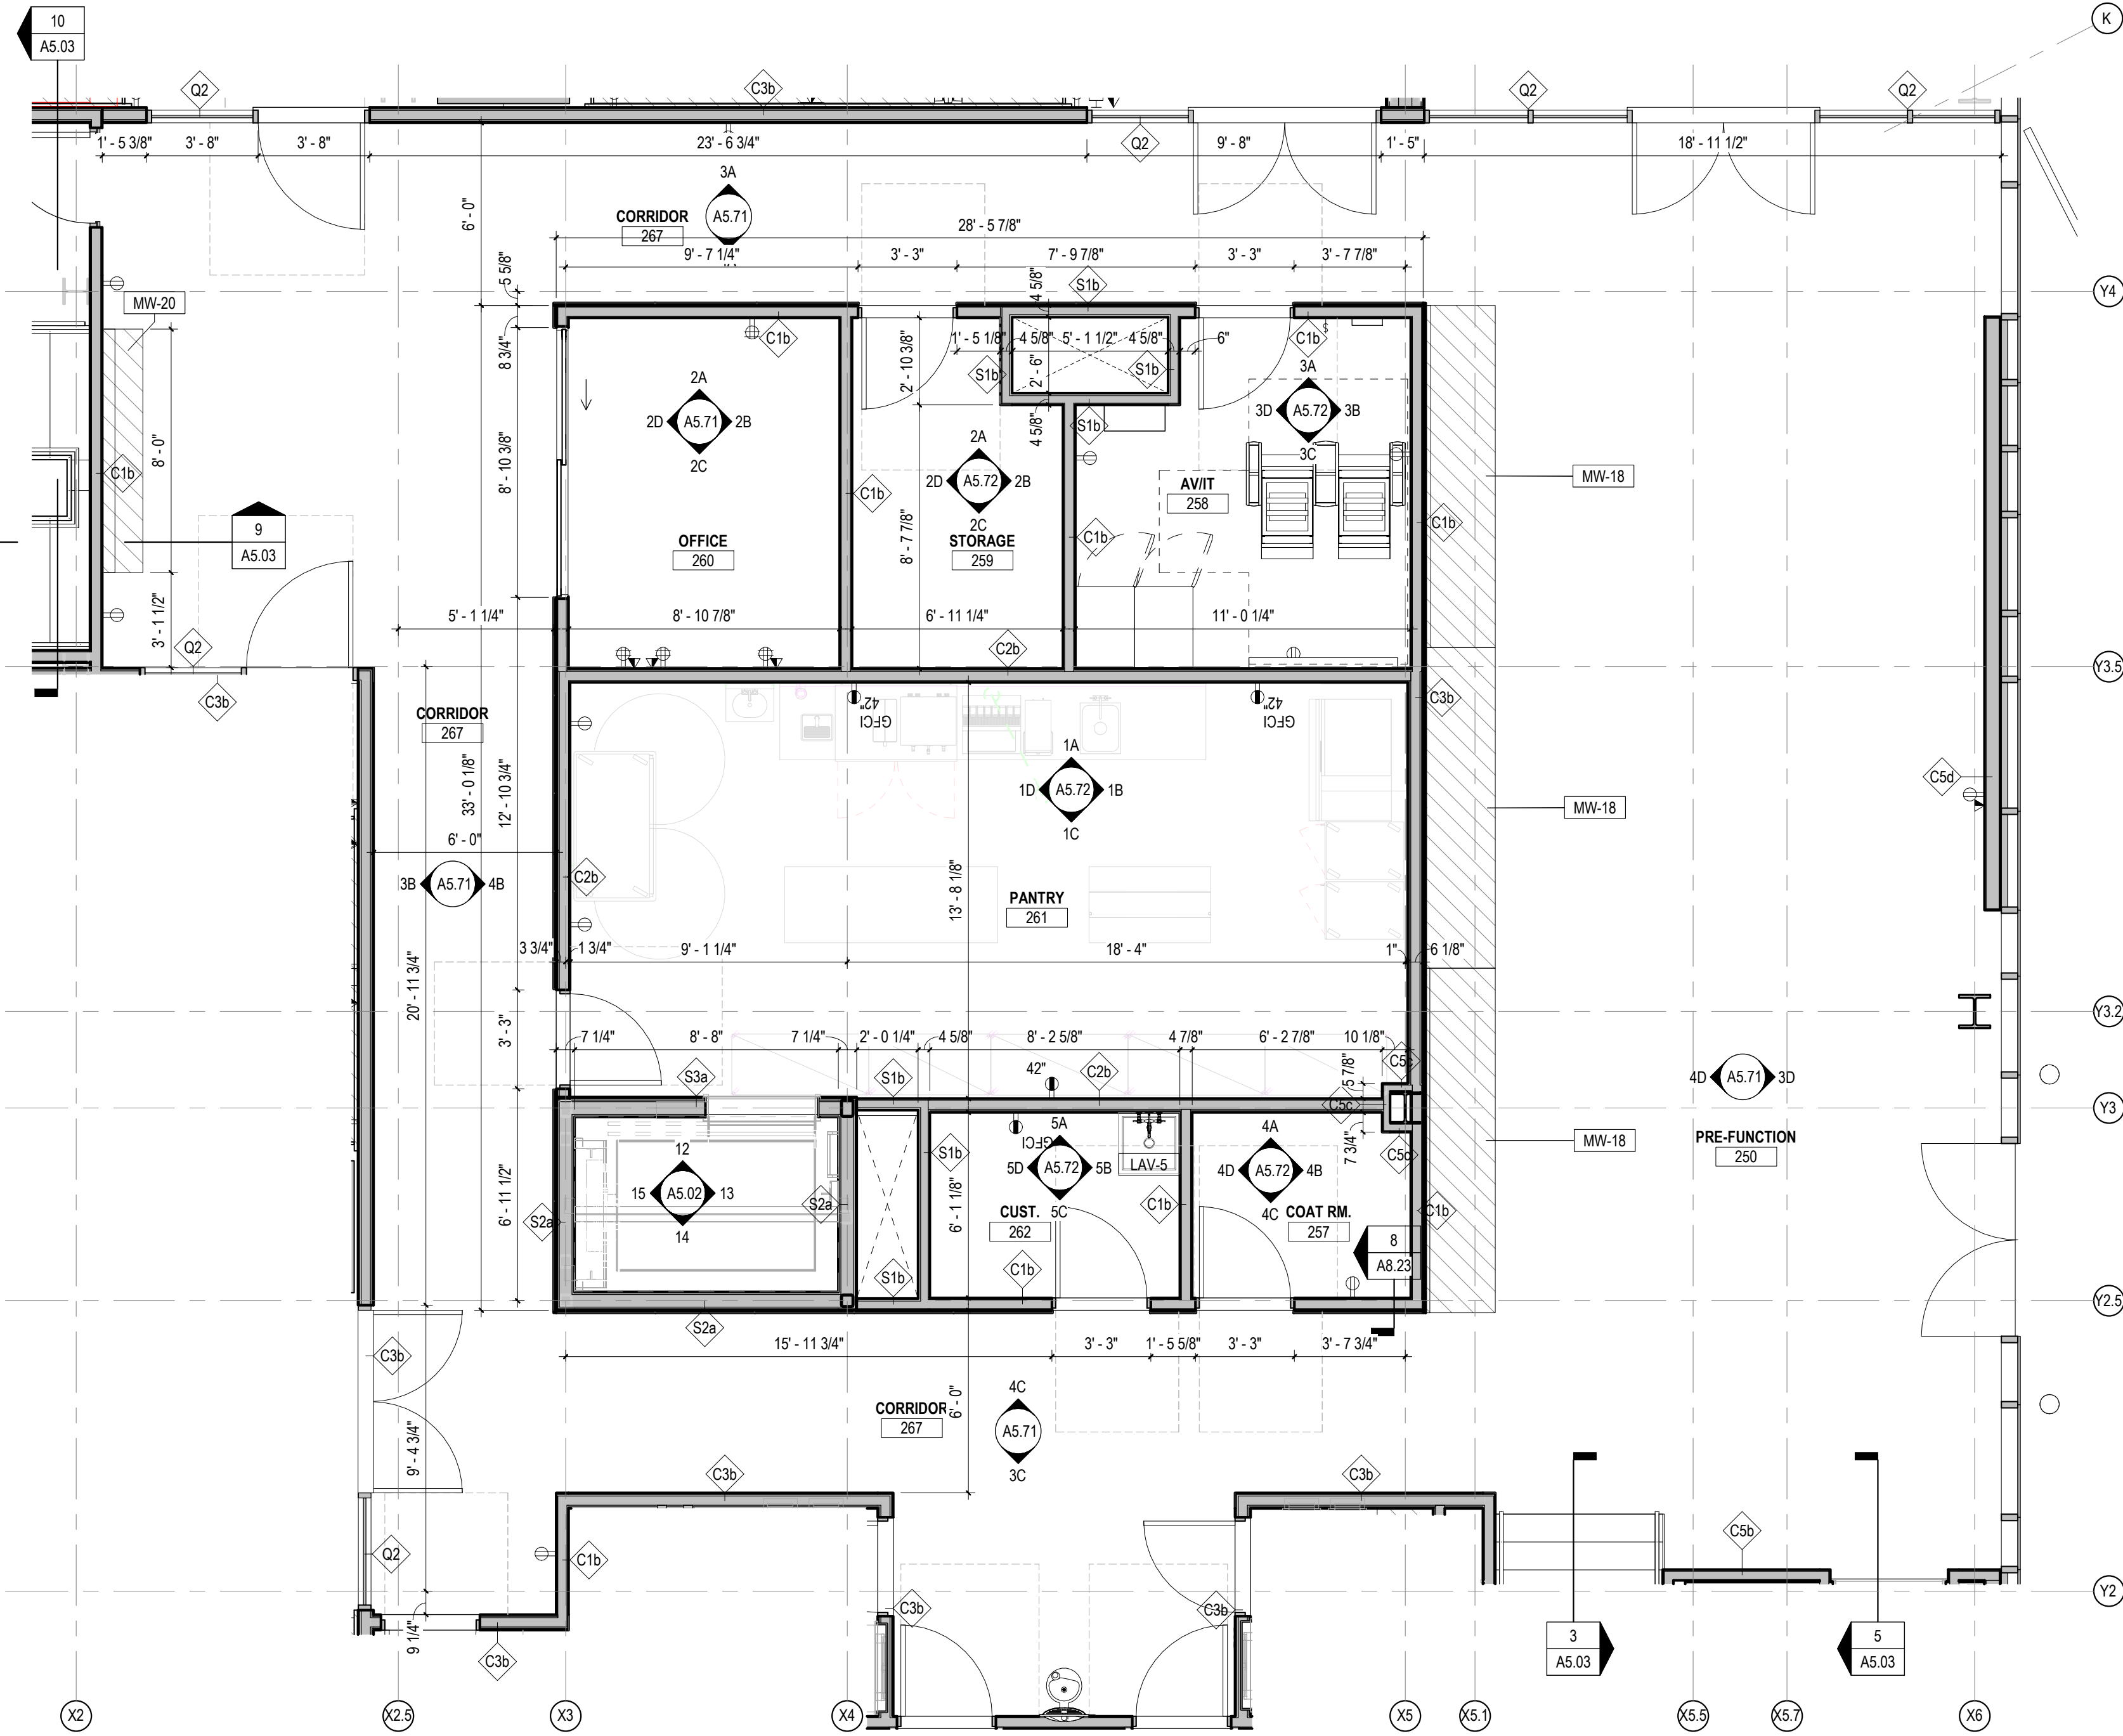

1 ENLARGED INSTITUTE PRE-FUNCTION
SCALE: 1/4" = 1'-0"

SHEET NOTES

1. DIMENSIONS AND NOTES ARE TYP. FOR BOTH ROOMS U.O.N.
2. REF TO RCP AND LIGHTING LEGEND ON SHEET A2.21 FOR ACCESSORIES
3. REF TO FINISH LEGEND OF SHEET A2.41 FOR FINISHES
4. REF TO PWR / COMM LEGEND OF SHEET A2.51 FOR PWR / COMM ACCESSORIES
5. SEE A6.51 FOR WALL TYPES
6. ALL OUTLETS ARE AT 18" AFF FROM THE FLOOR U.O.N. REFER TO TYPICAL DEVICE MOUNTING HEIGHTS, 6-7/A8.23.
7. ROUGH IN REVIEW SHALL BE CONDUCTED FOR ALL UNIQUE ROOM TYPES DURING WHICH ALL DEVICE LOCATIONS WILL BE CONFIRMED.

KEYNOTES

VASSAR COLLEGE INN & INSTITUTE
18010.00

CONTRACTOR

CONSULTANT

ISSUE DATES
03/03/2019 100% SCHEMATIC DESIGN
03/03/2019 75% DESIGN DEVELOPMENT
03/03/2019 100% DESIGN DEVELOPMENT
12/13/2019 50% CONSTRUCTION DOCUMENTS
02/10/2020 10% CONSTRUCTION DOCUMENTS
05/01/2020 ISSUED FOR CONSTRUCTION
07/01/2020 GAP SET
10/16/2020 FINAL GAP SET
06/01/2021 BID SET


Frederick Fisher and Partners
12248 Santa Monica Blvd, Los Angeles, CA 90025 | (310) 801-6680 | info@frederickfisher.com
125 West 28th St, Suite 3502, New York, NY 10001

ENLARGED
INSTITUTE
CORE


SCALE: As indicated

A5.71


Frederick Fisher & Partners reserves its common law copyright and other property rights in these plans. These plans and drawings are not to be reproduced in any form or manner whatsoever without first obtaining the express written permission and consent of Frederick Fisher & Partners, Architects, nor are they to be assigned to any third party without obtaining said written permission and consent.

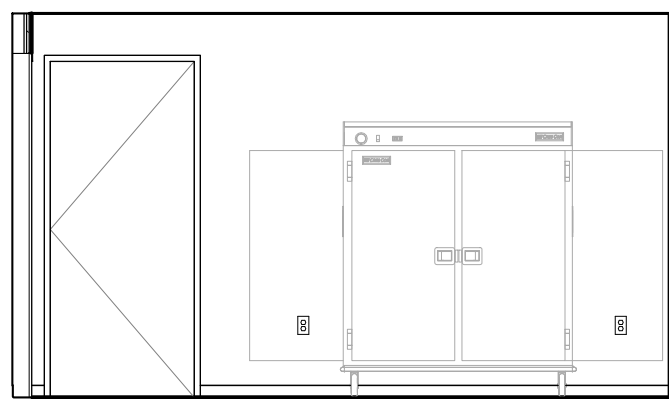


1D PANTRY WEST
SCALE: 1/4" = 1'-0"

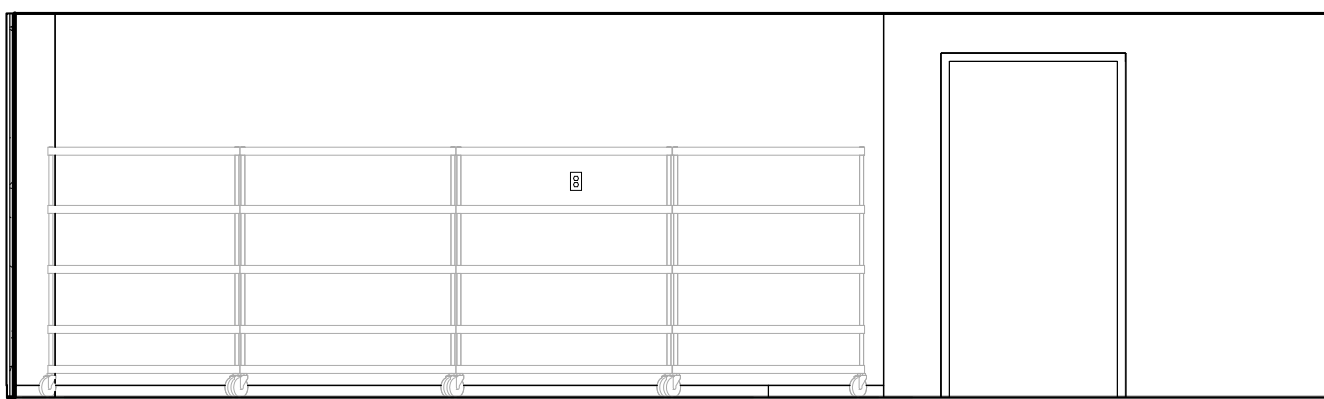


1C PANTRY SOUTH
SCALE: 1/4" = 1'-0"

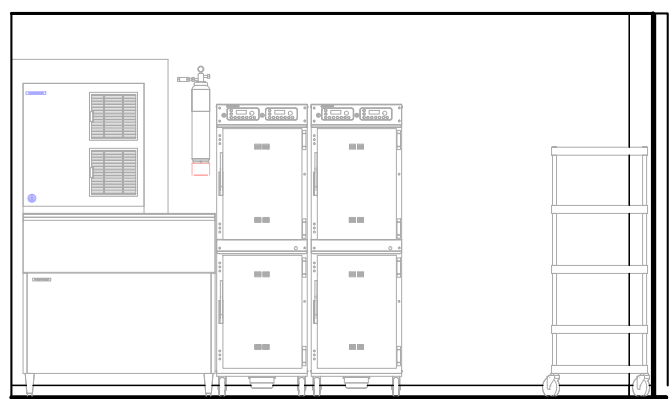


1B PANTRY EAST
SCALE: 1/4" = 1'-0"

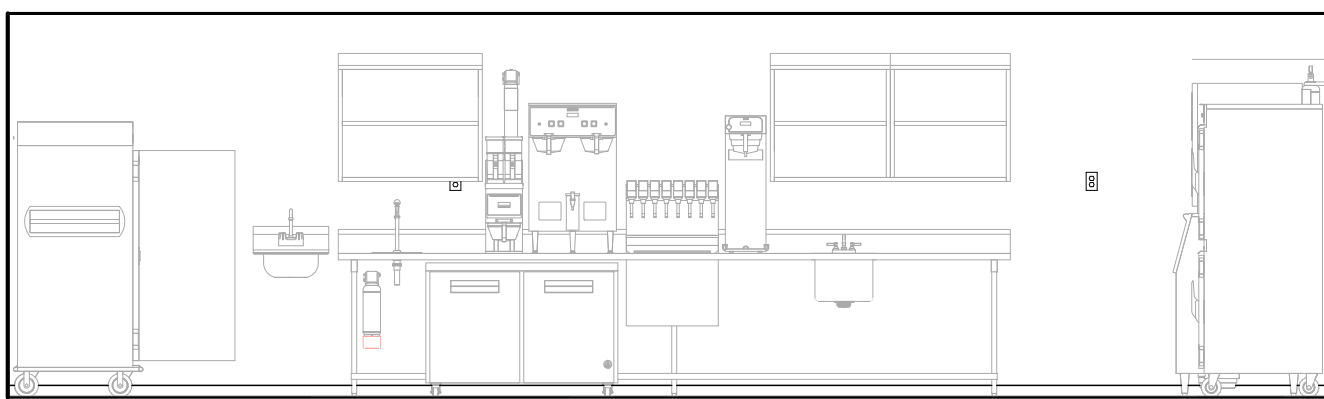


1A PANTRY NORTH
SCALE: 1/4" = 1'-0"

 


2D STORAGE WEST
SCALE: 1/4" = 1'-0"

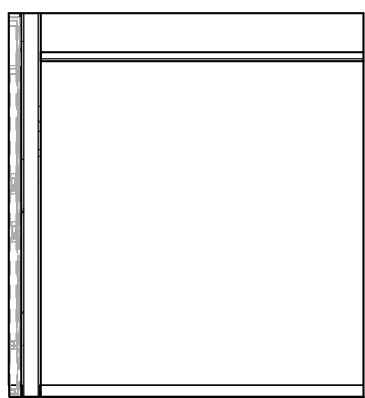


2C STORAGE SOUTH
SCALE: 1/4" = 1'-0"

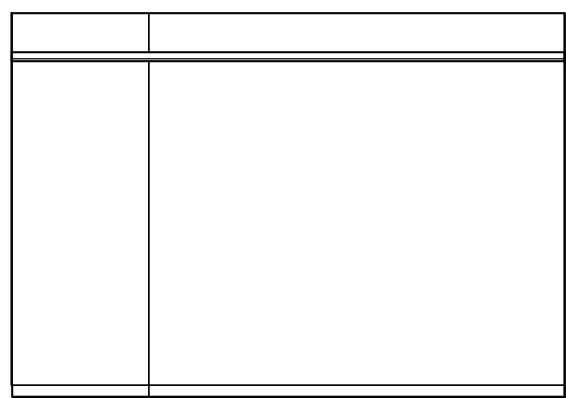


2B STORAGE EAST
SCALE: 1/4" = 1'-0"

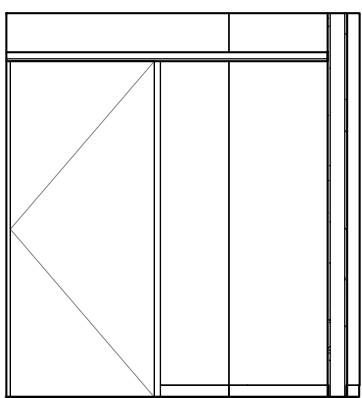


2A STORAGE NORTH
SCALE: 1/4" = 1'-0"

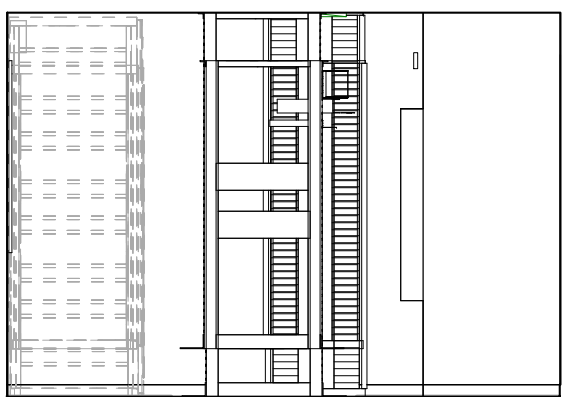


3D AV/IT WEST
SCALE: 1/4" = 1'-0"

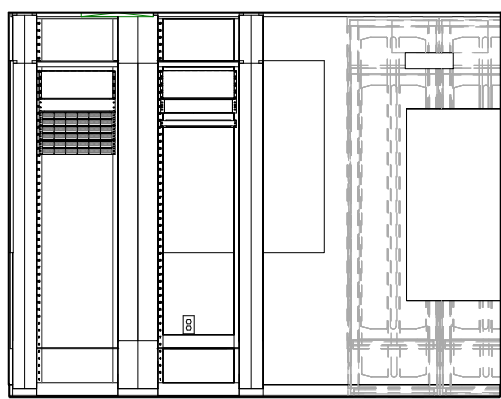


3C AV/IT SOUTH
SCALE: 1/4" = 1'-0"

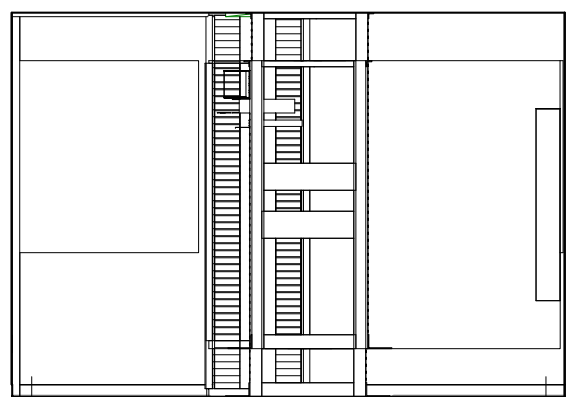


3B AV/IT EAST
SCALE: 1/4" = 1'-0"

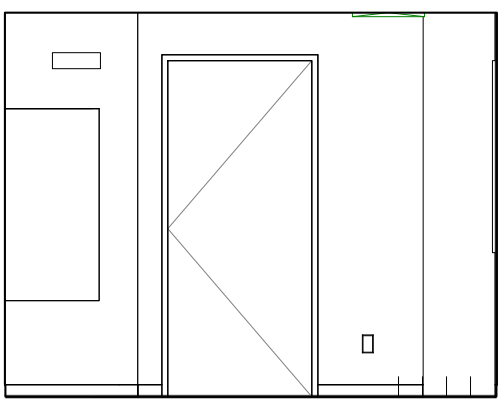


3A AV/IT NORTH
SCALE: 1/4" = 1'-0"

 


4D COAT ROOM WEST
SCALE: 1/4" = 1'-0"

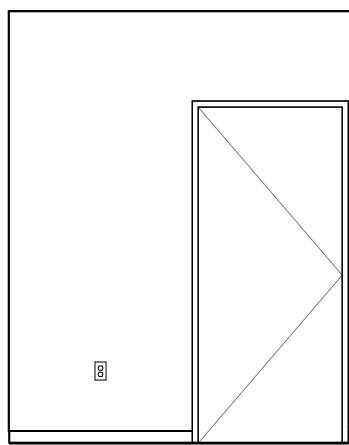


4C COAT ROOM SOUTH
SCALE: 1/4" = 1'-0"

 


4B COAT ROOM EAST
SCALE: 1/4" = 1'-0"

 


4A COAT ROOM NORTH
SCALE: 1/4" = 1'-0"

 


5D CUST. WEST
SCALE: 1/4" = 1'-0"

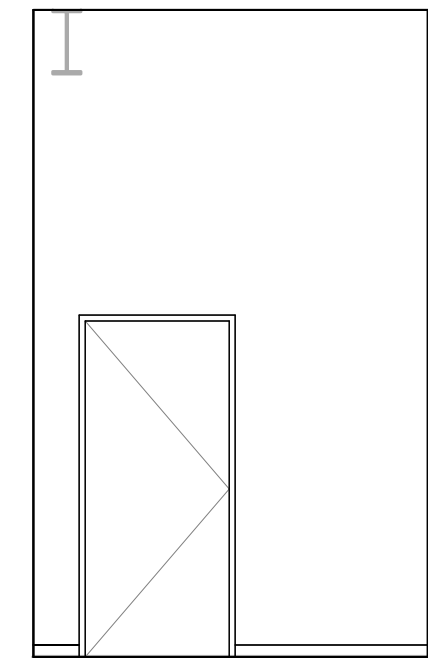

5C CUST. SOUTH
SCALE: 1/4" = 1'-0"

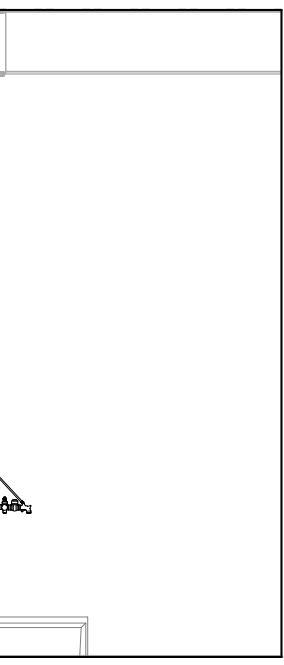

5B CUST. EAST
SCALE: 1/4" = 1'-0"

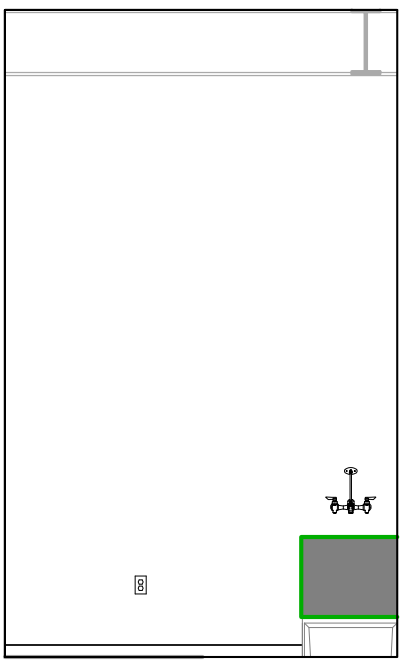

5A CUST. NORTH
SCALE: 1/4" = 1'-0"

SHEET NOTES

KEYNOTES

Frederick Fisher and Partners
12248 Santa Monica Blvd, Los Angeles, CA 90025 | (310) 801-6680 | <http://frederickfisher.com>
150 West 28th St, Suite 302, New York, NY 10001

ENLARGED
INSTITUTE
CORE -
ELEVATIONS
SCALE: 1/4" = 1'-0"

A5.72


ISSUE DATES
03/22/2019 100% SCHEMATIC DESIGN
07/26/2019 75% DESIGN DEVELOPMENT
09/03/2019 100% DESIGN DEVELOPMENT
12/13/2019 50% CONSTRUCTION DOCUMENTS
02/10/2020 70% CONSTRUCTION DOCUMENTS
05/01/2020 ISSUED FOR CONSTRUCTION
07/01/2020 GAP SET
12/16/2020 FINAL GAP SET
06/21/2021 BID SET

CONTRACTOR

CONSULTANT

VASSAR COLLEGE INN & INSTITUTE
18010.00
COLLEGE AND RAYMOND AVENUE POUGHKEEPSIE, NY


Frederick Fisher & Partners reserves its common law copyright and other property rights in these plans. These plans and drawings are not to be reproduced in any form or manner whatsoever without first obtaining the express written permission and consent of Frederick Fisher & Partners, Architects, nor are they to be assigned to any third party without obtaining said written permission and consent.

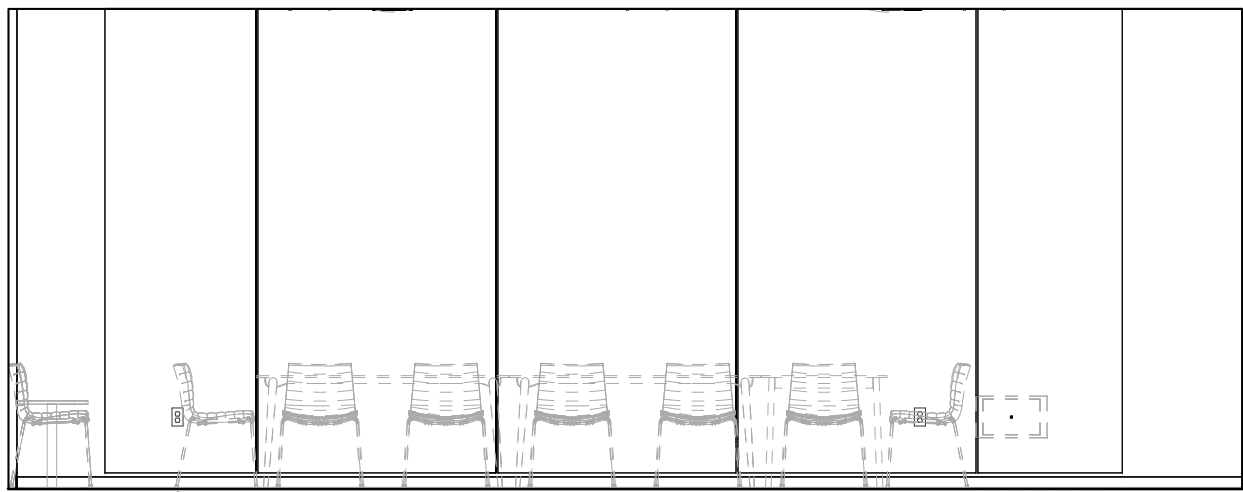


4B EAST ELEVATION
SCALE: 1/4" = 1'-0"




4A NORTH ELEVATION
SCALE: 1/4" = 1'-0"

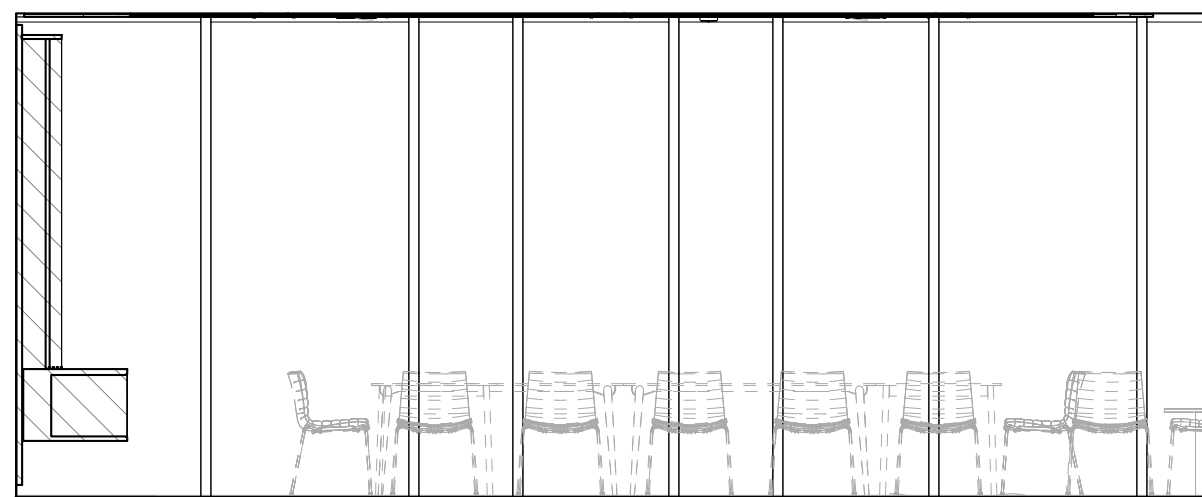


6D WEST ELEVATION
SCALE: 1/4" = 1'-0"

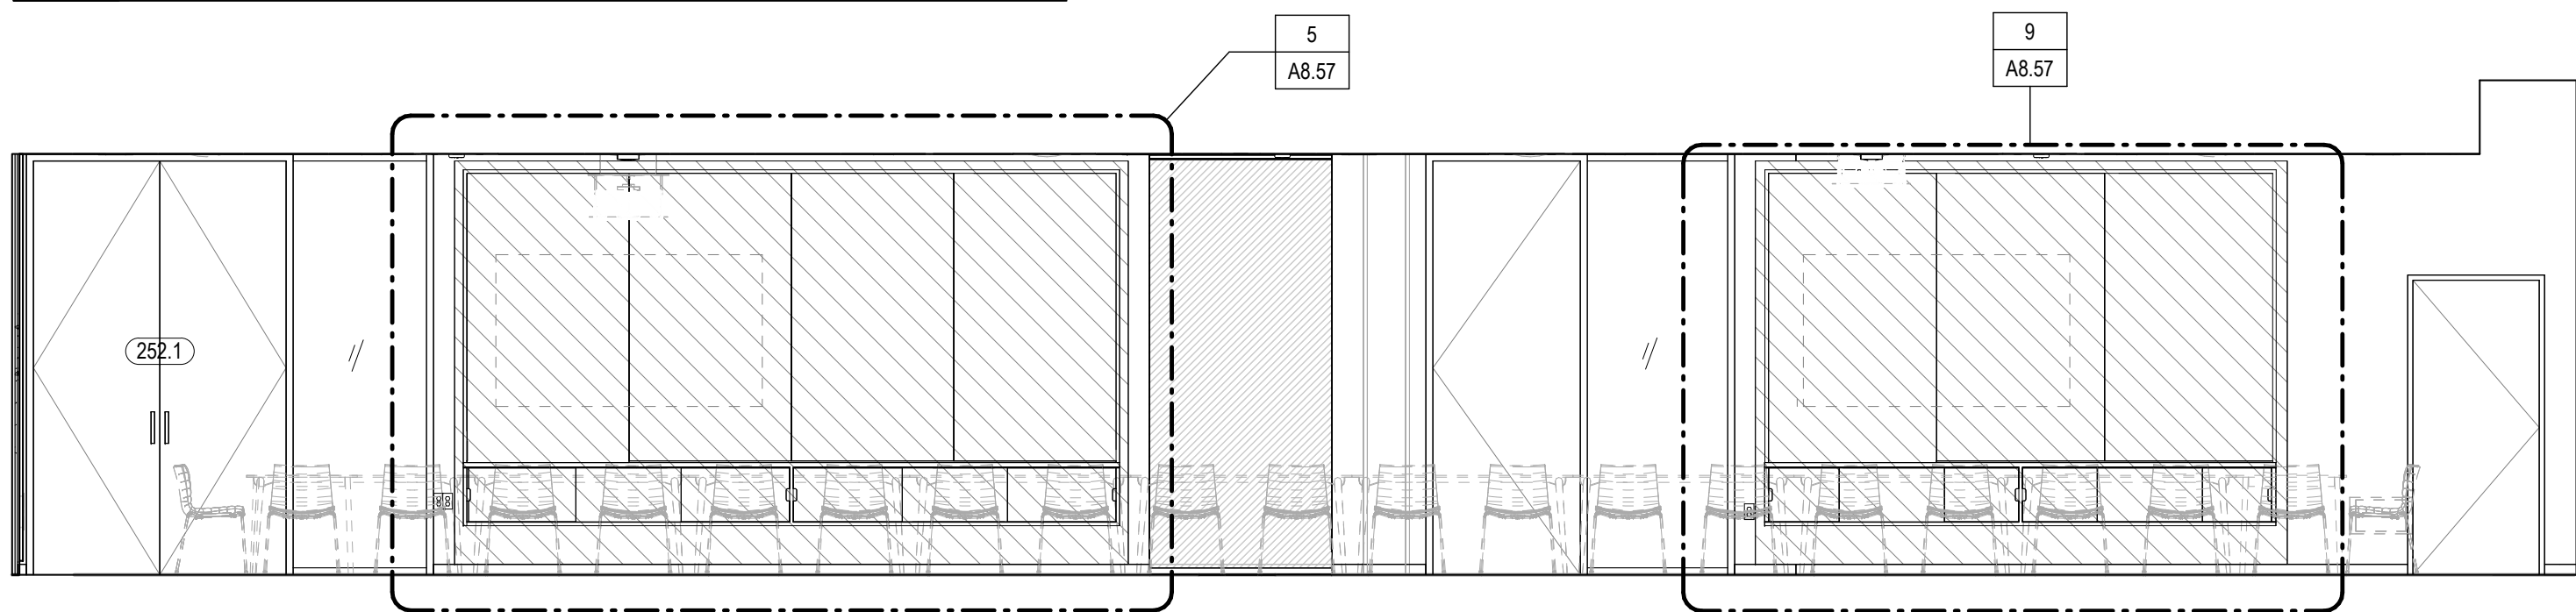


6C SOUTH ELEVATION
SCALE: 1/4" = 1'-0"

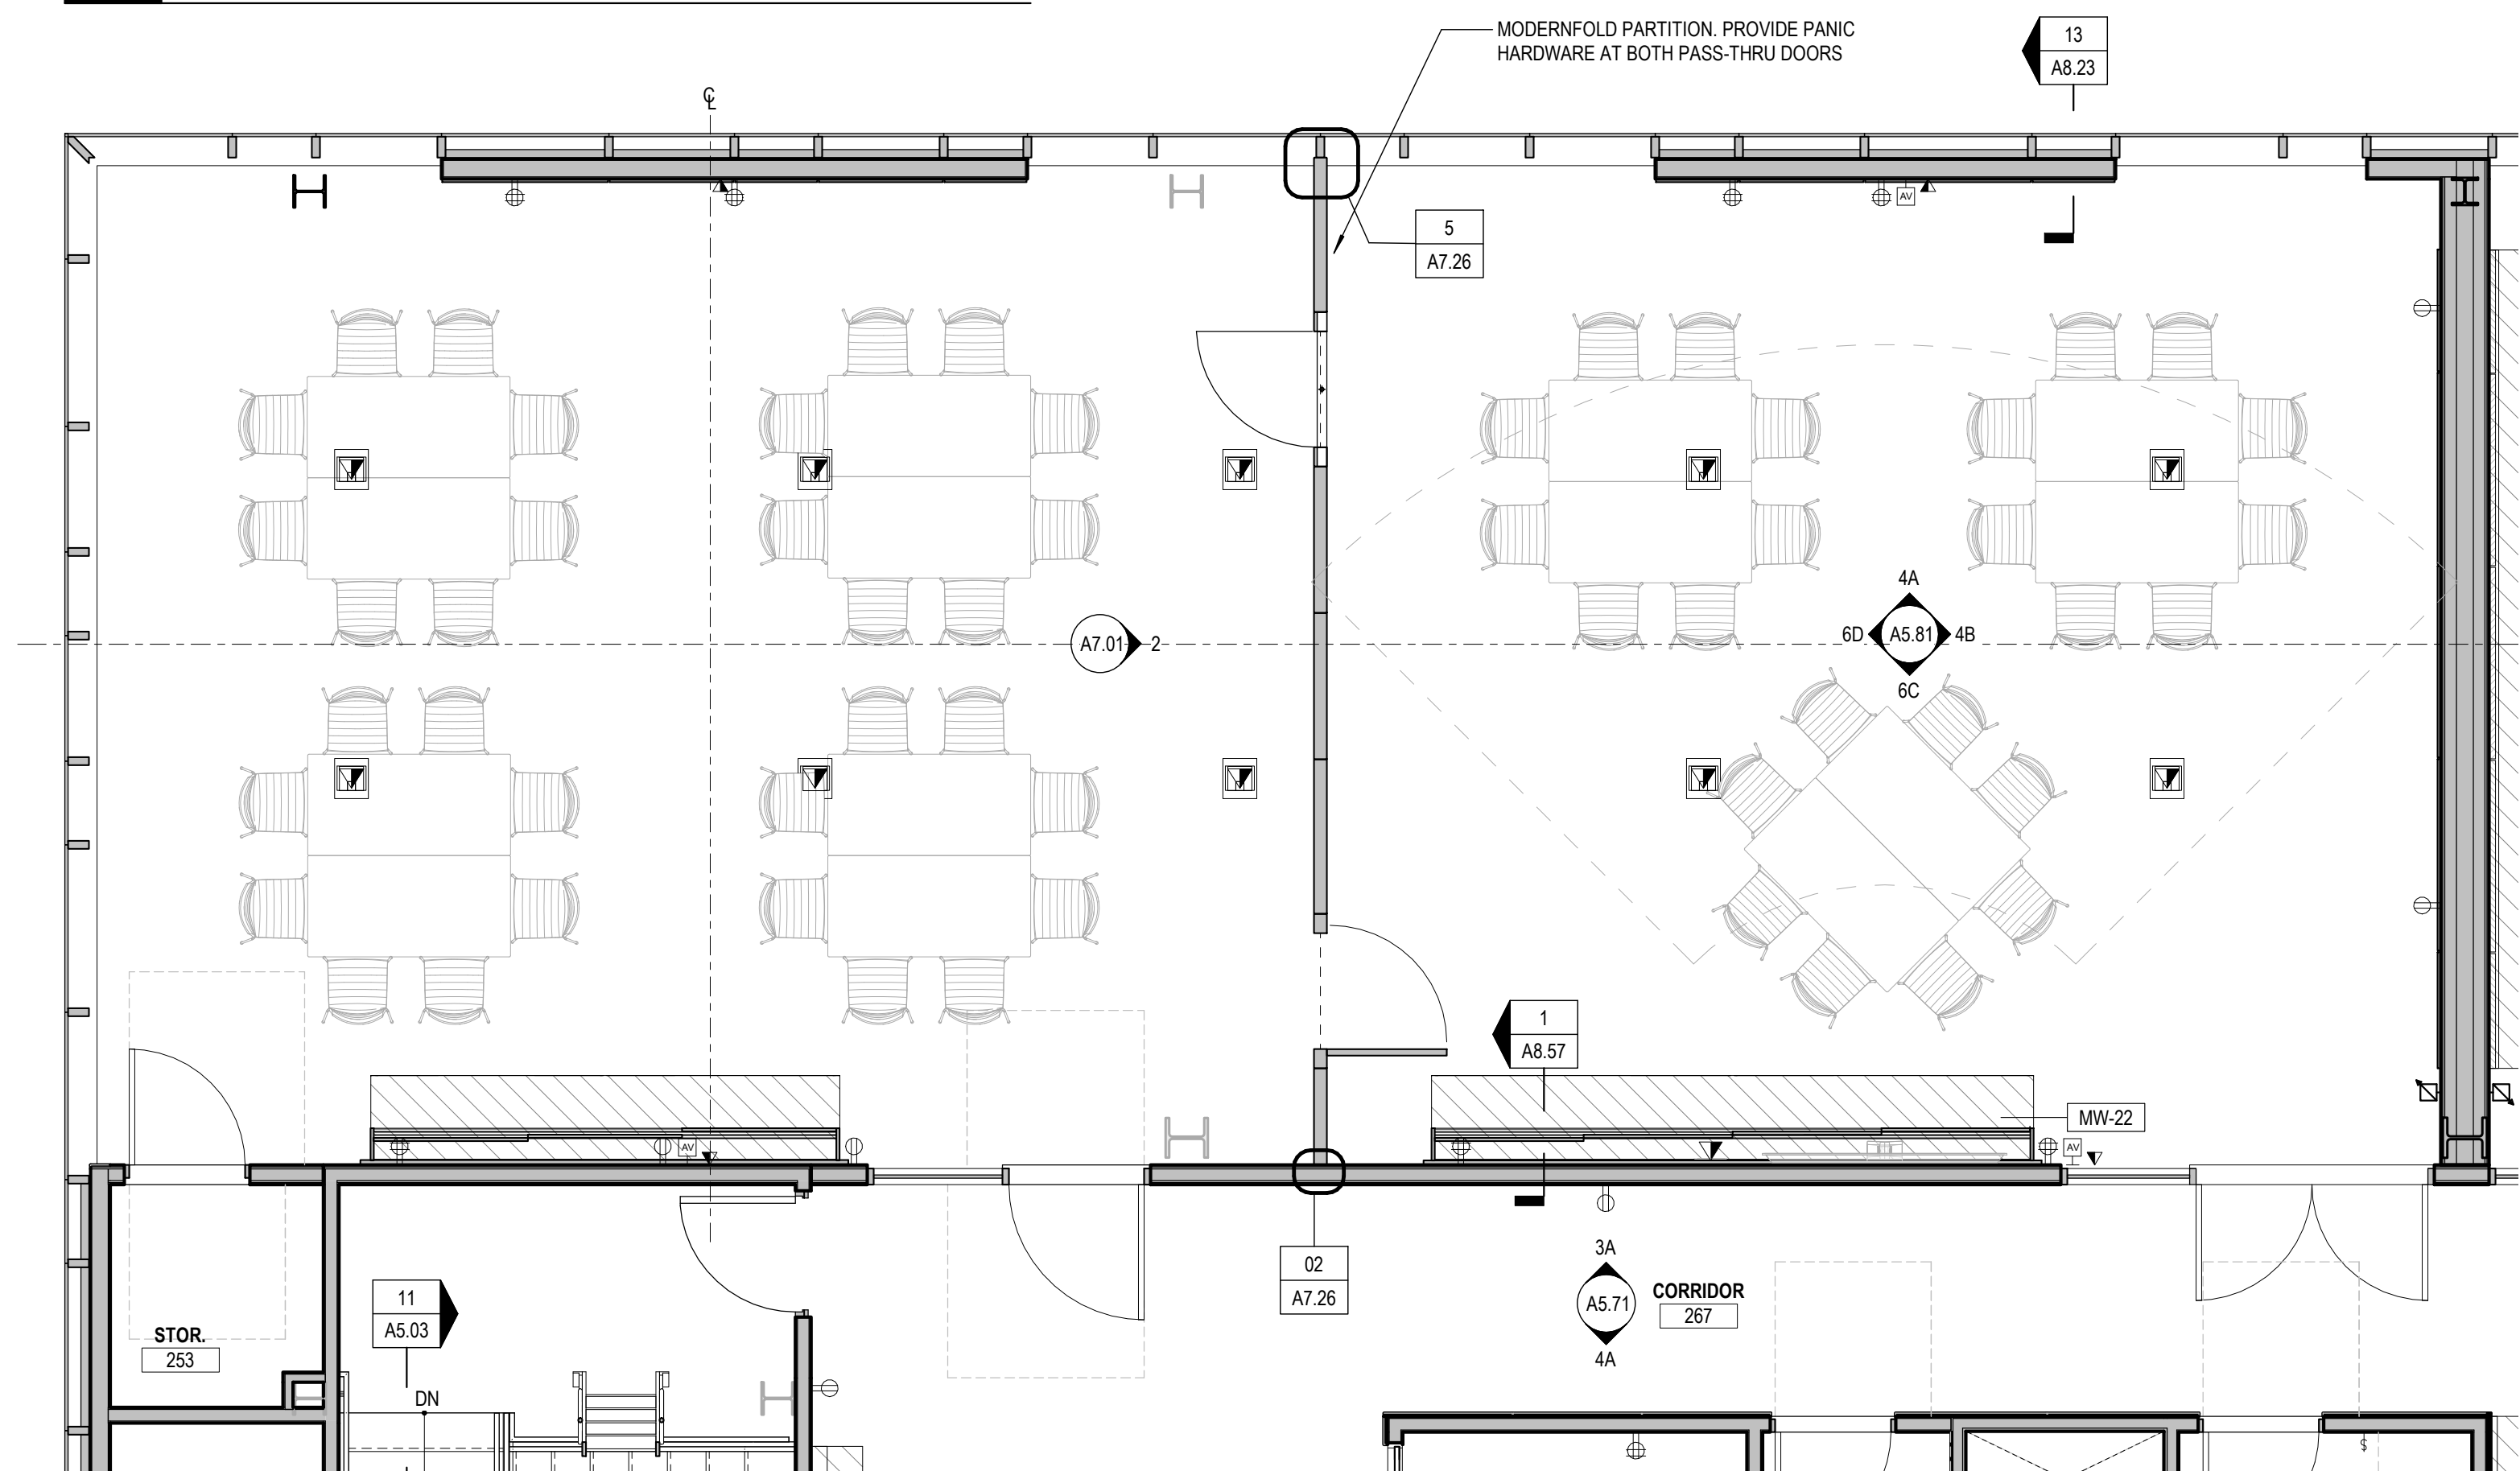

5 ENLARGED LARGE CONF - LAYOUT 2
SCALE: 1/4" = 1'-0"

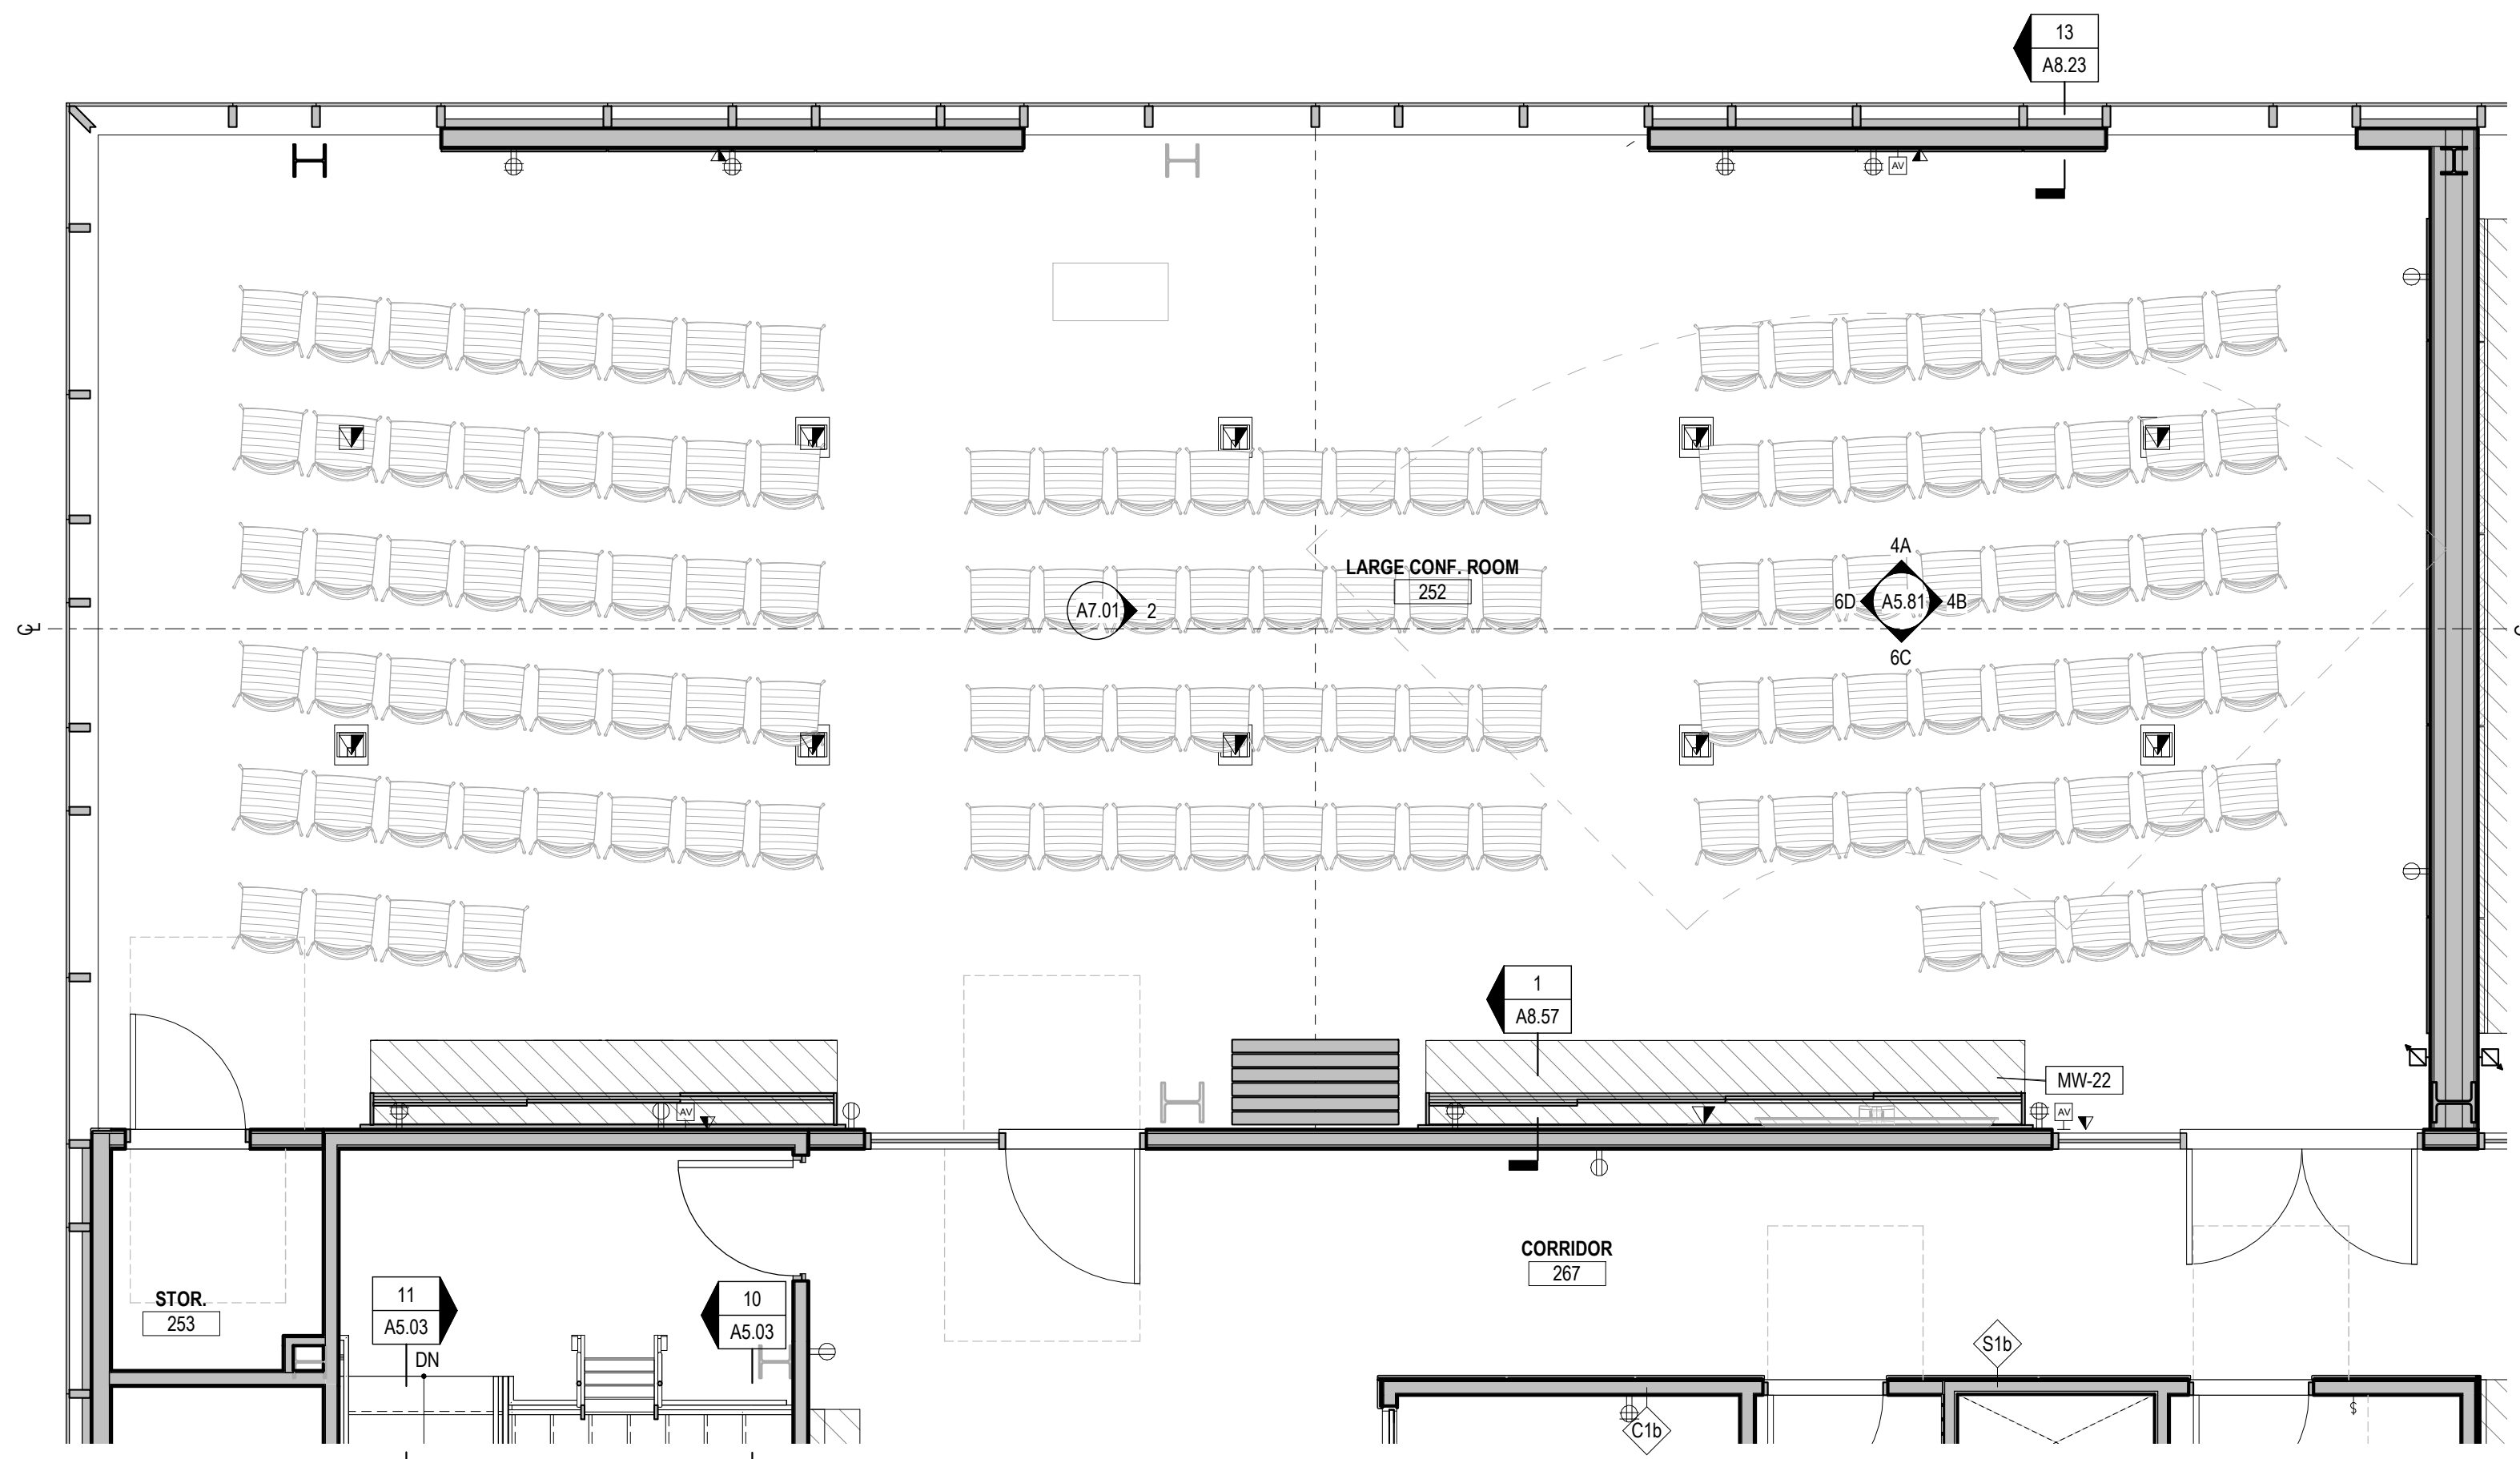

3 ENLARGED LARGE CONF - LAYOUT 1
SCALE: 1/4" = 1'-0"

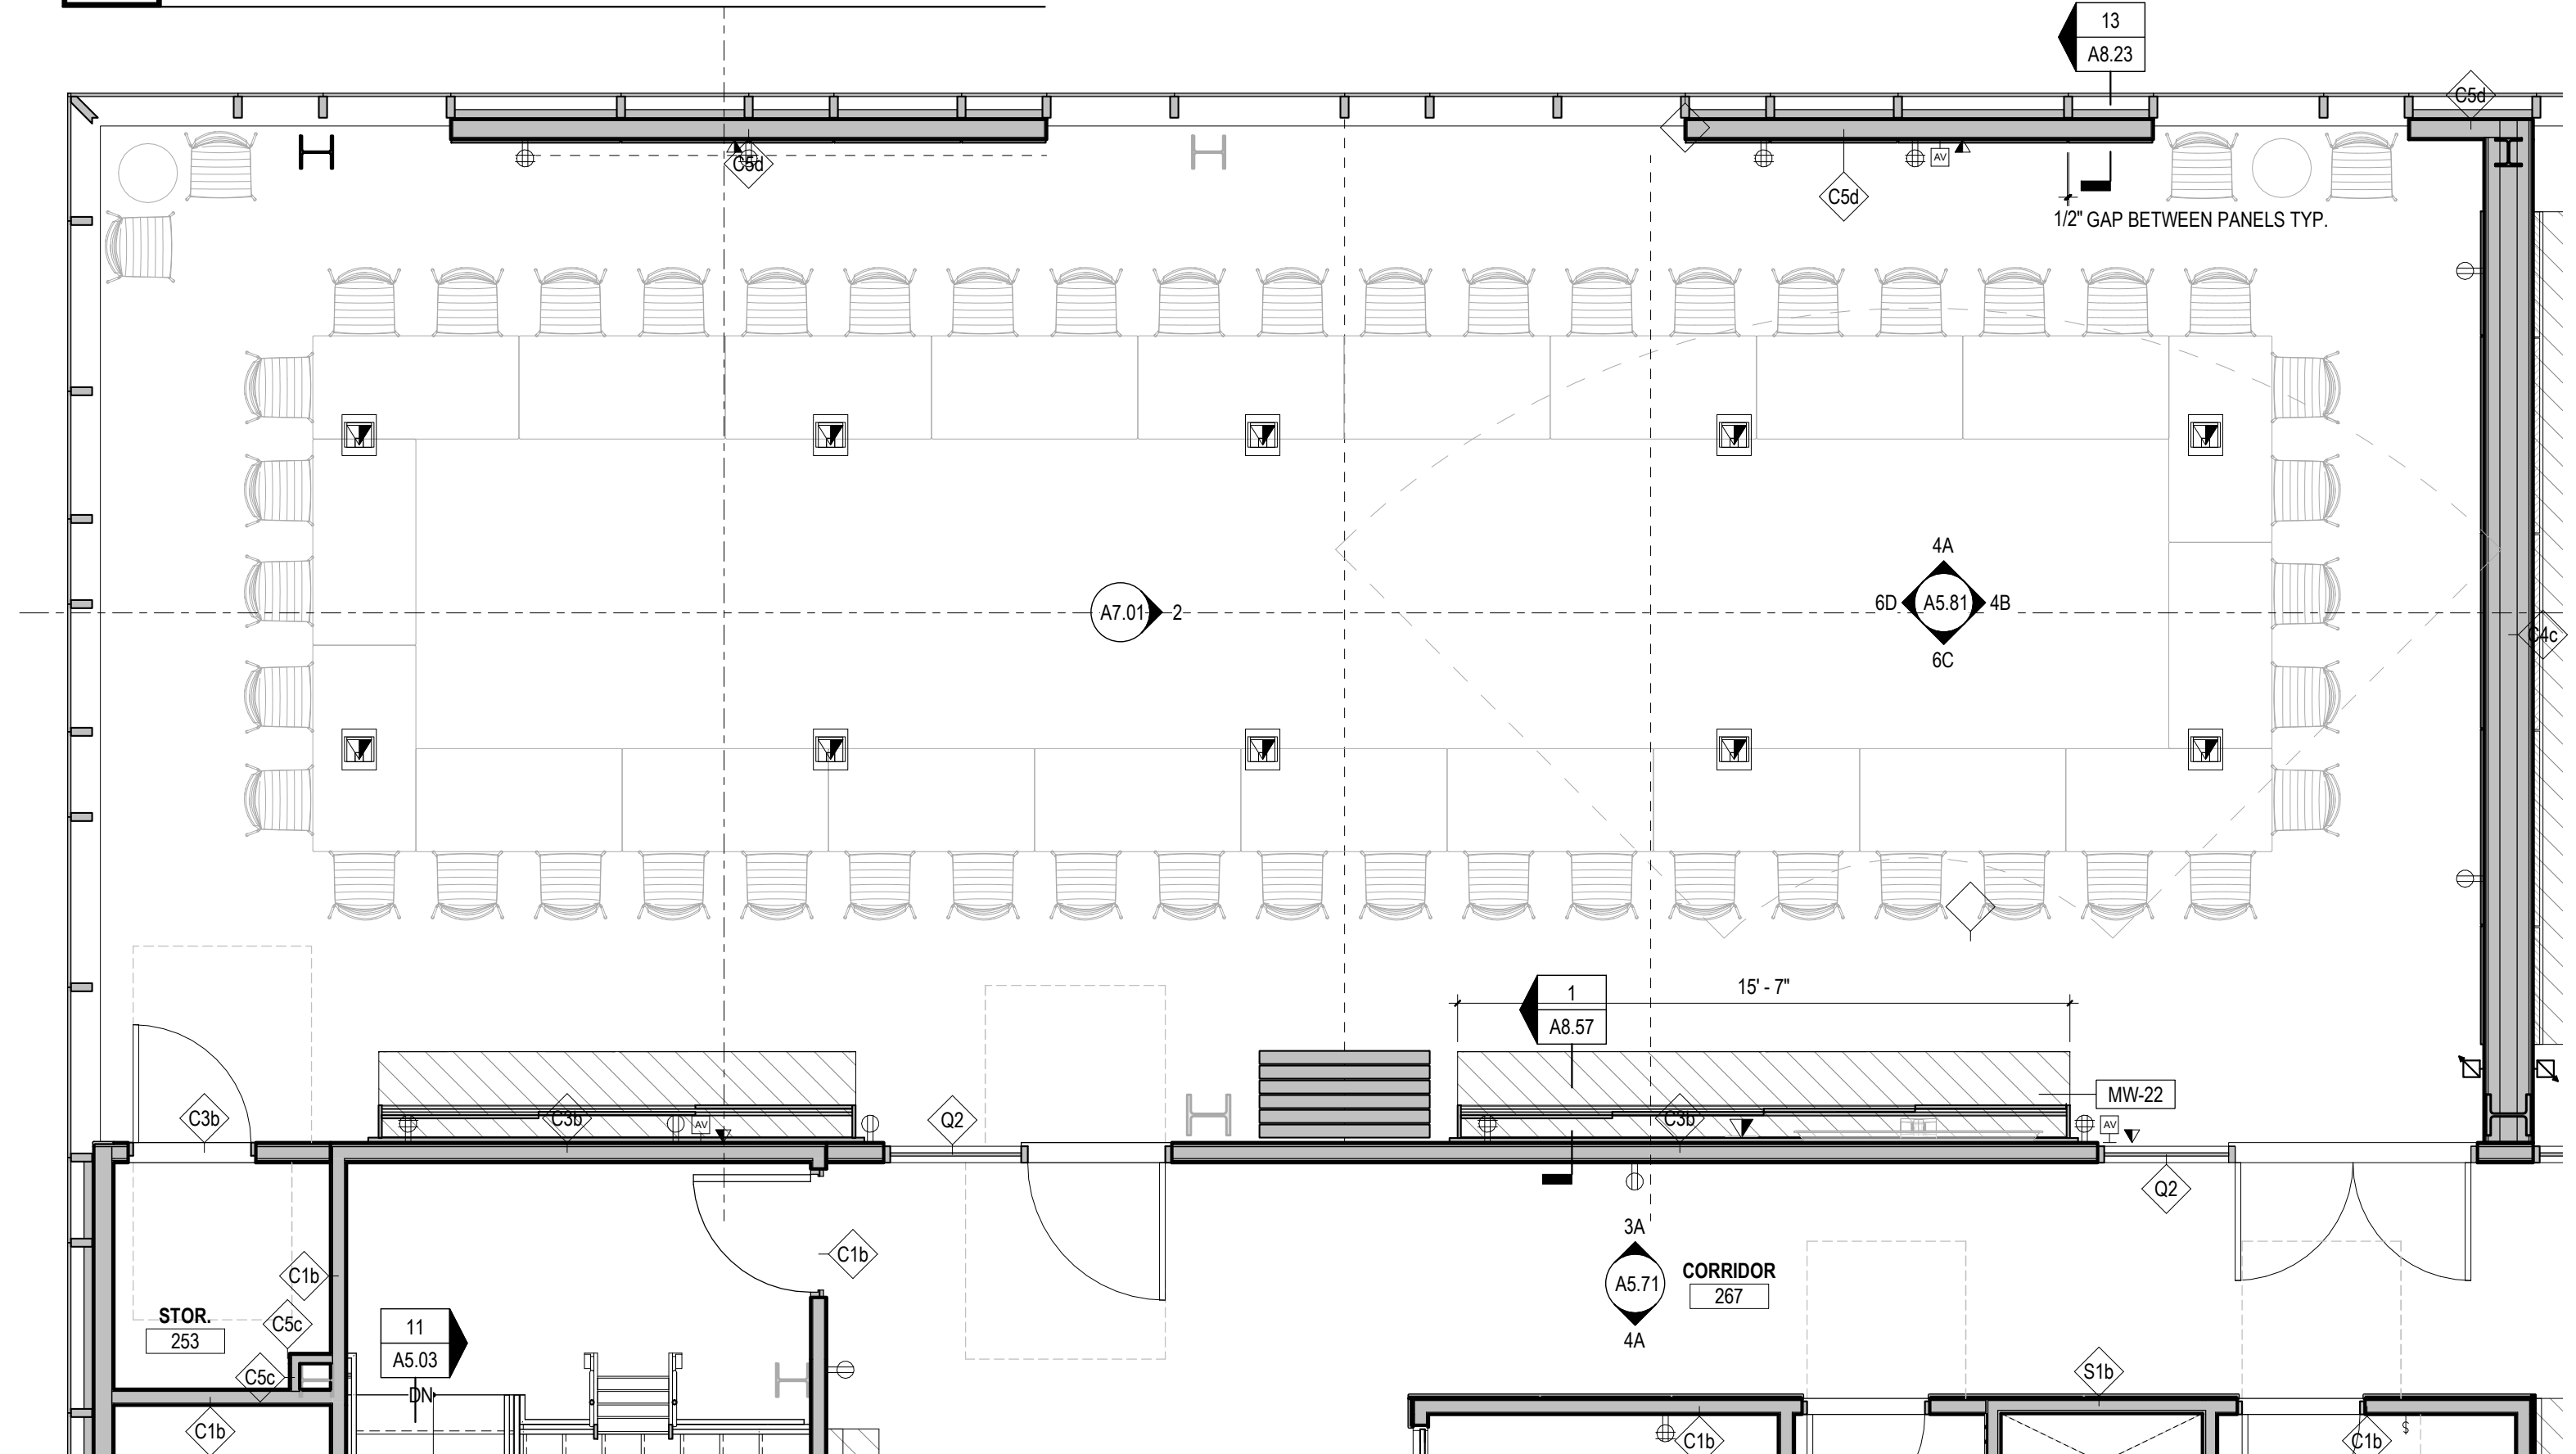


1 ENLARGED LARGE CONF - LAYOUT 3
SCALE: 1/4" = 1'-0"


SHEET NOTES

1. DIMENSIONS AND NOTES ARE TYP. FOR BOTH ROOMS U.O.N.
2. REF TO RCP AND LIGHTING LEGEND ON SHEET A2.21 FOR ACCESSORIES
3. REF TO FINISH LEGEND OF SHEET A2.41 FOR FINISHES
4. REF TO PWR / COMM LEGEND OF SHEET A2.51 FOR PWR / COMM ACCESSORIES
5. SEE A6.51 FOR WALL TYPES
6. ALL OUTLETS ARE AT 18" AFF FROM THE FLOOR U.O.N. REFER TO TYPICAL DEVICE MOUNTING HEIGHTS, 6-7/A2.23.
7. ROUGH IN REVIEW SHALL BE CONDUCTED FOR ALL UNIQUE ROOM TYPES DURING WHICH ALL DEVICE LOCATIONS WILL BE CONFIRMED


Frederick Fisher & Partners reserves its common law copyright and other property rights in these plans. These plans and drawings are not to be reproduced in any form or manner whatsoever without first obtaining the express written permission and consent of Frederick Fisher & Partners, Architects, nor are they to be assigned to any third party without obtaining said written permission and consent.

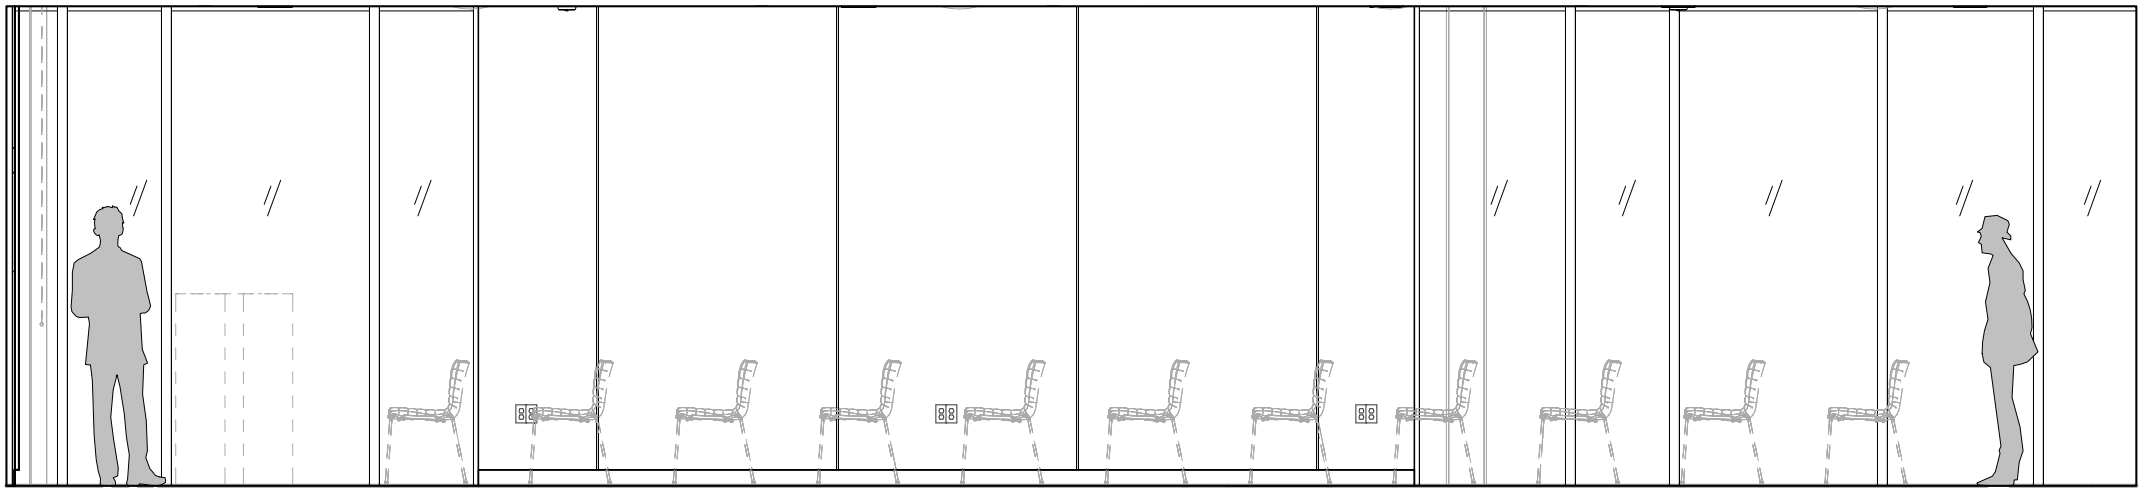


5D WEST ELEVATION
SCALE: 1/4" = 1'-0"

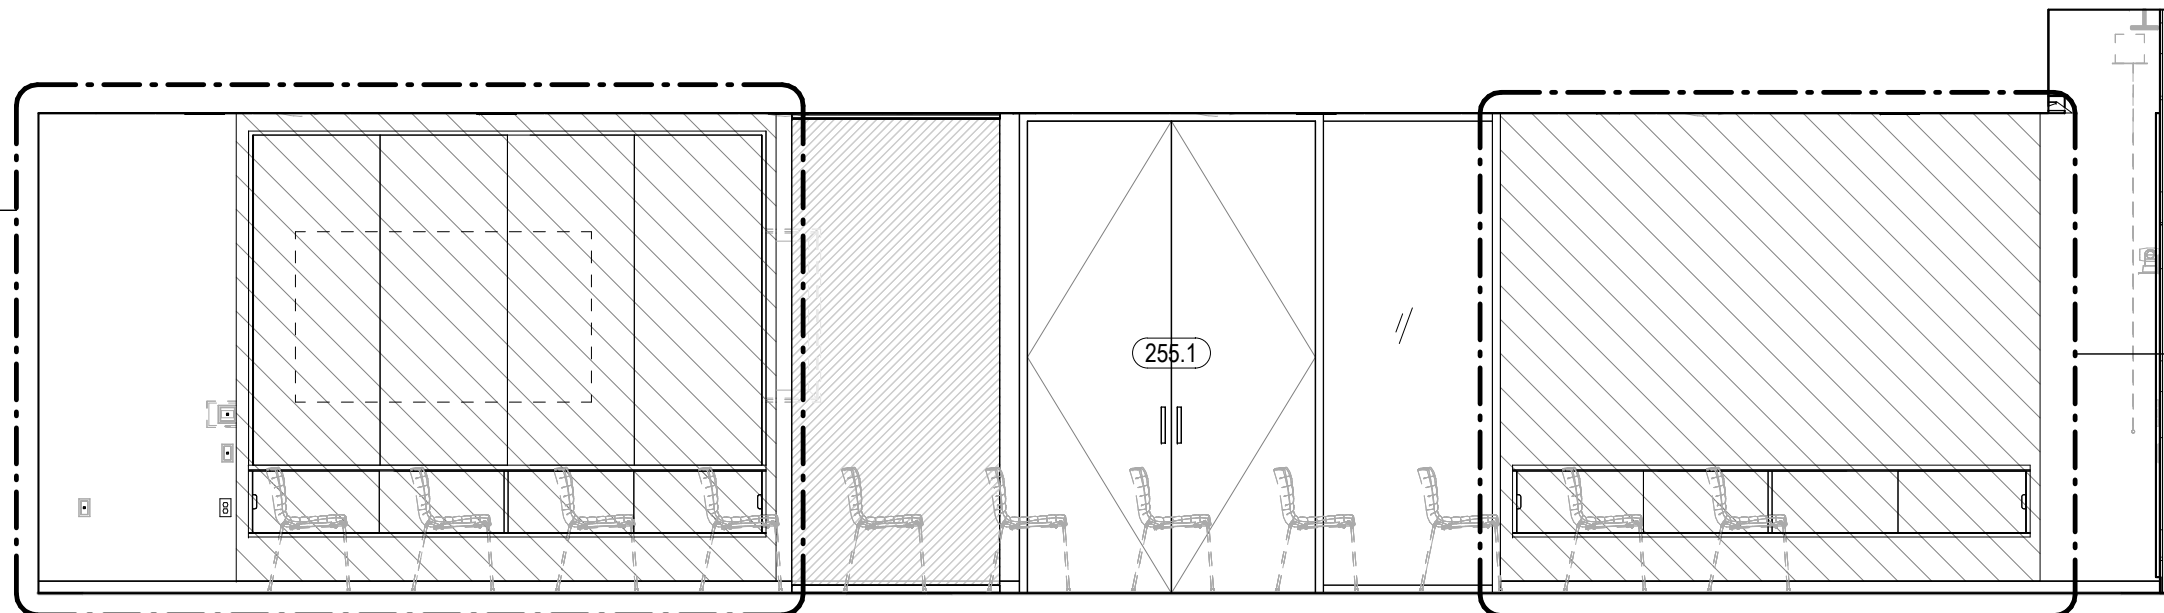


5B EAST ELEVATION
SCALE: 1/4" = 1'-0"

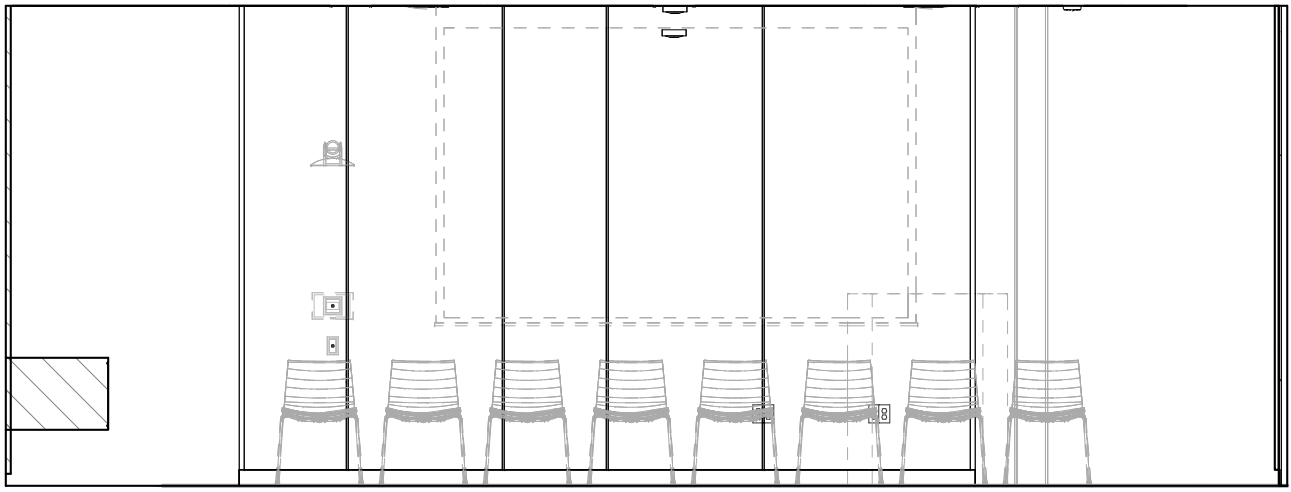


5C SOUTH ELEVATION
SCALE: 1/4" = 1'-0"

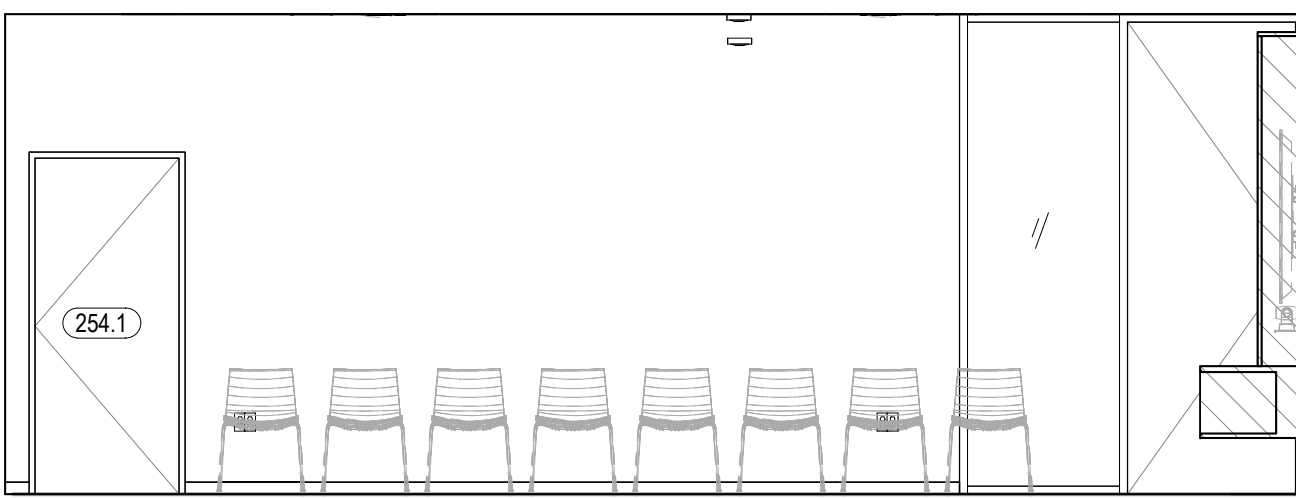


5A NORTH ELEVATION
SCALE: 1/4" = 1'-0"

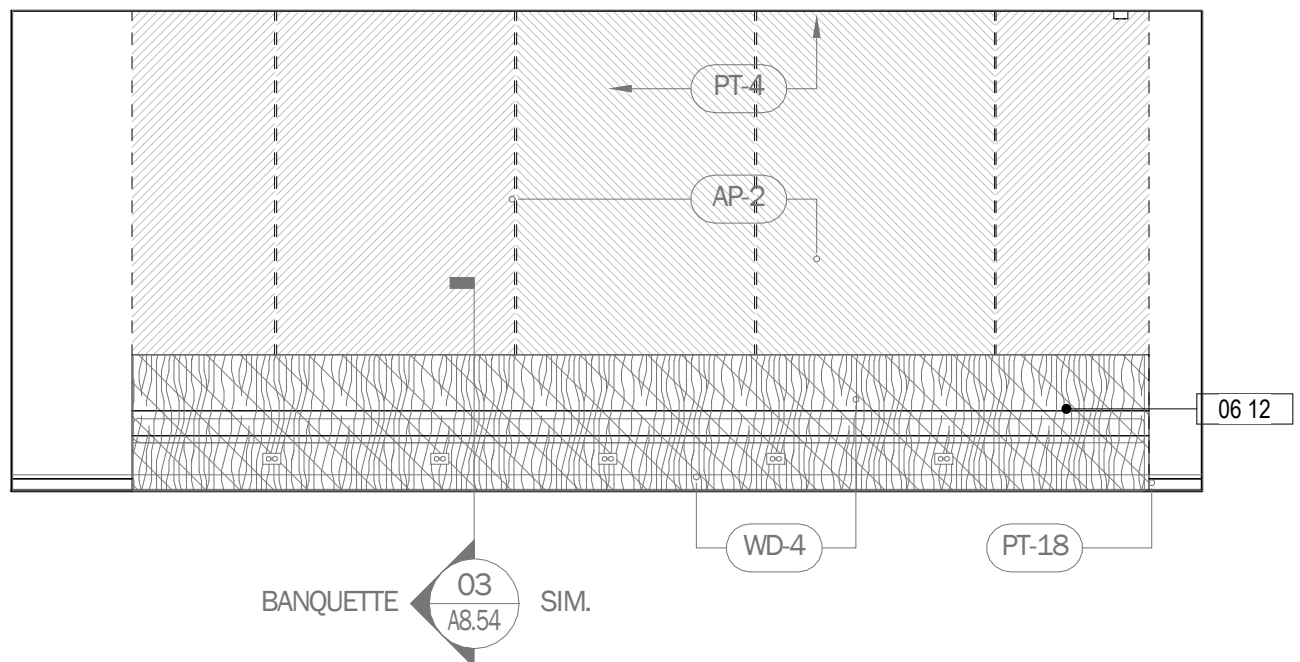


2D WEST ELEVATION
SCALE: 1/4" = 1'-0"

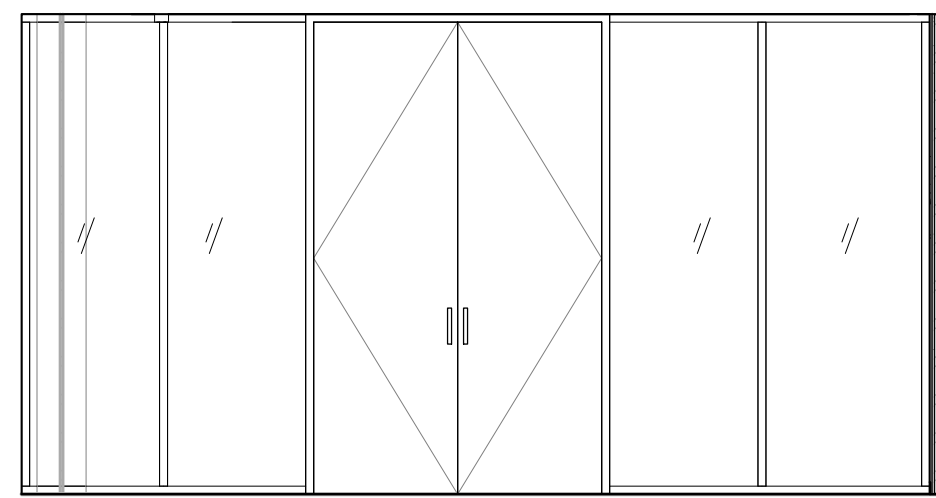


2C SOUTH ELEVATION
SCALE: 1/4" = 1'-0"

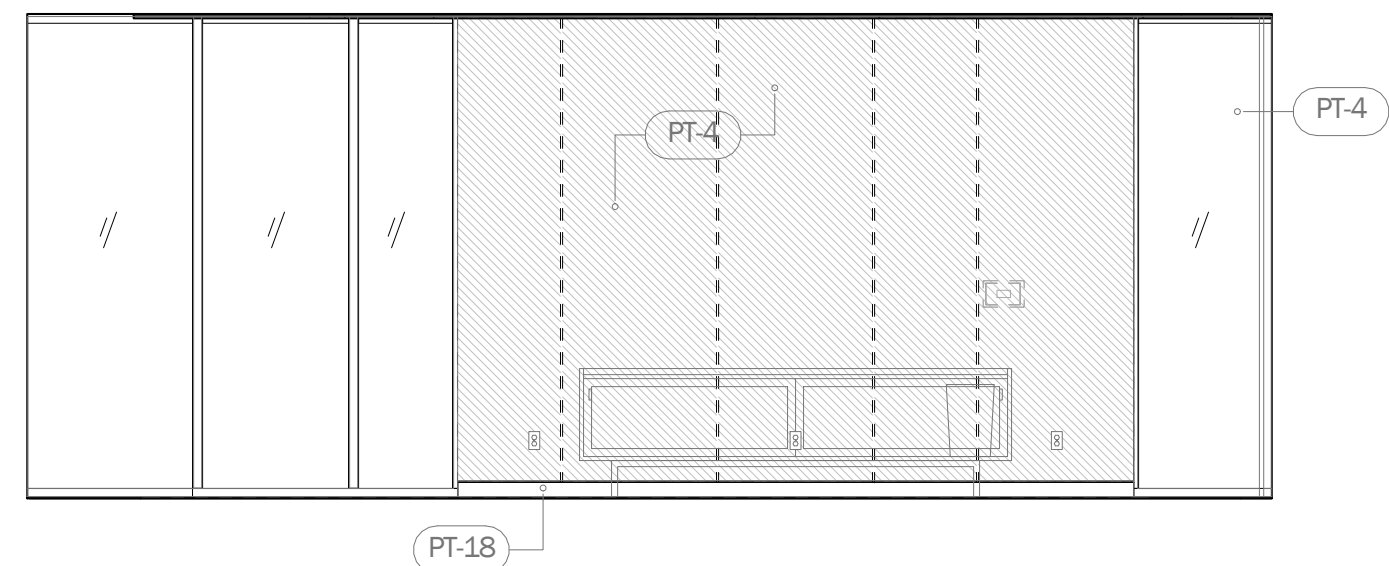


2B EAST ELEVATION
SCALE: 1/4" = 1'-0"

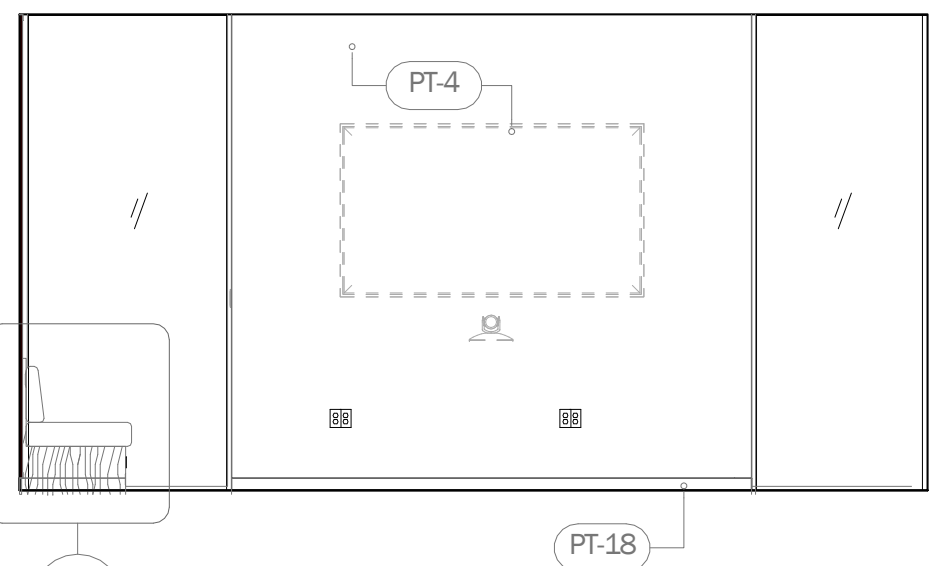


2A NORTH ELEVATION
SCALE: 1/4" = 1'-0"

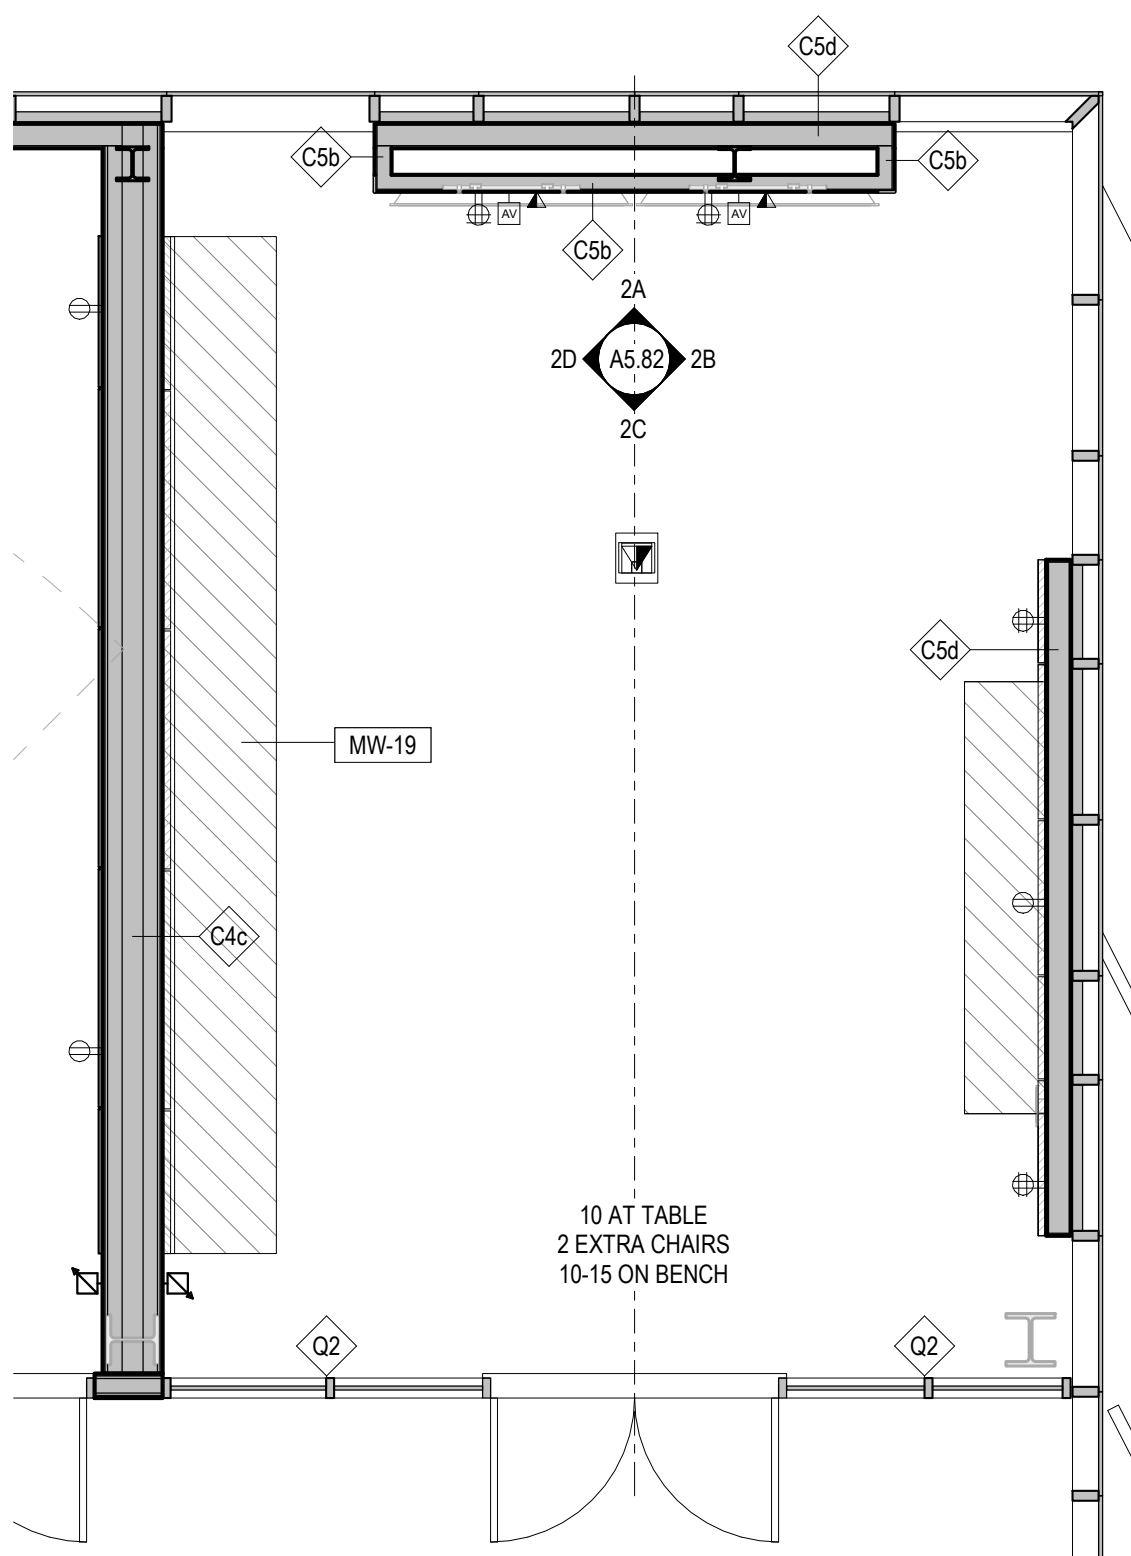

1 ENLARGED MEDIUM CONF.
SCALE: 1/4" = 1'-0"

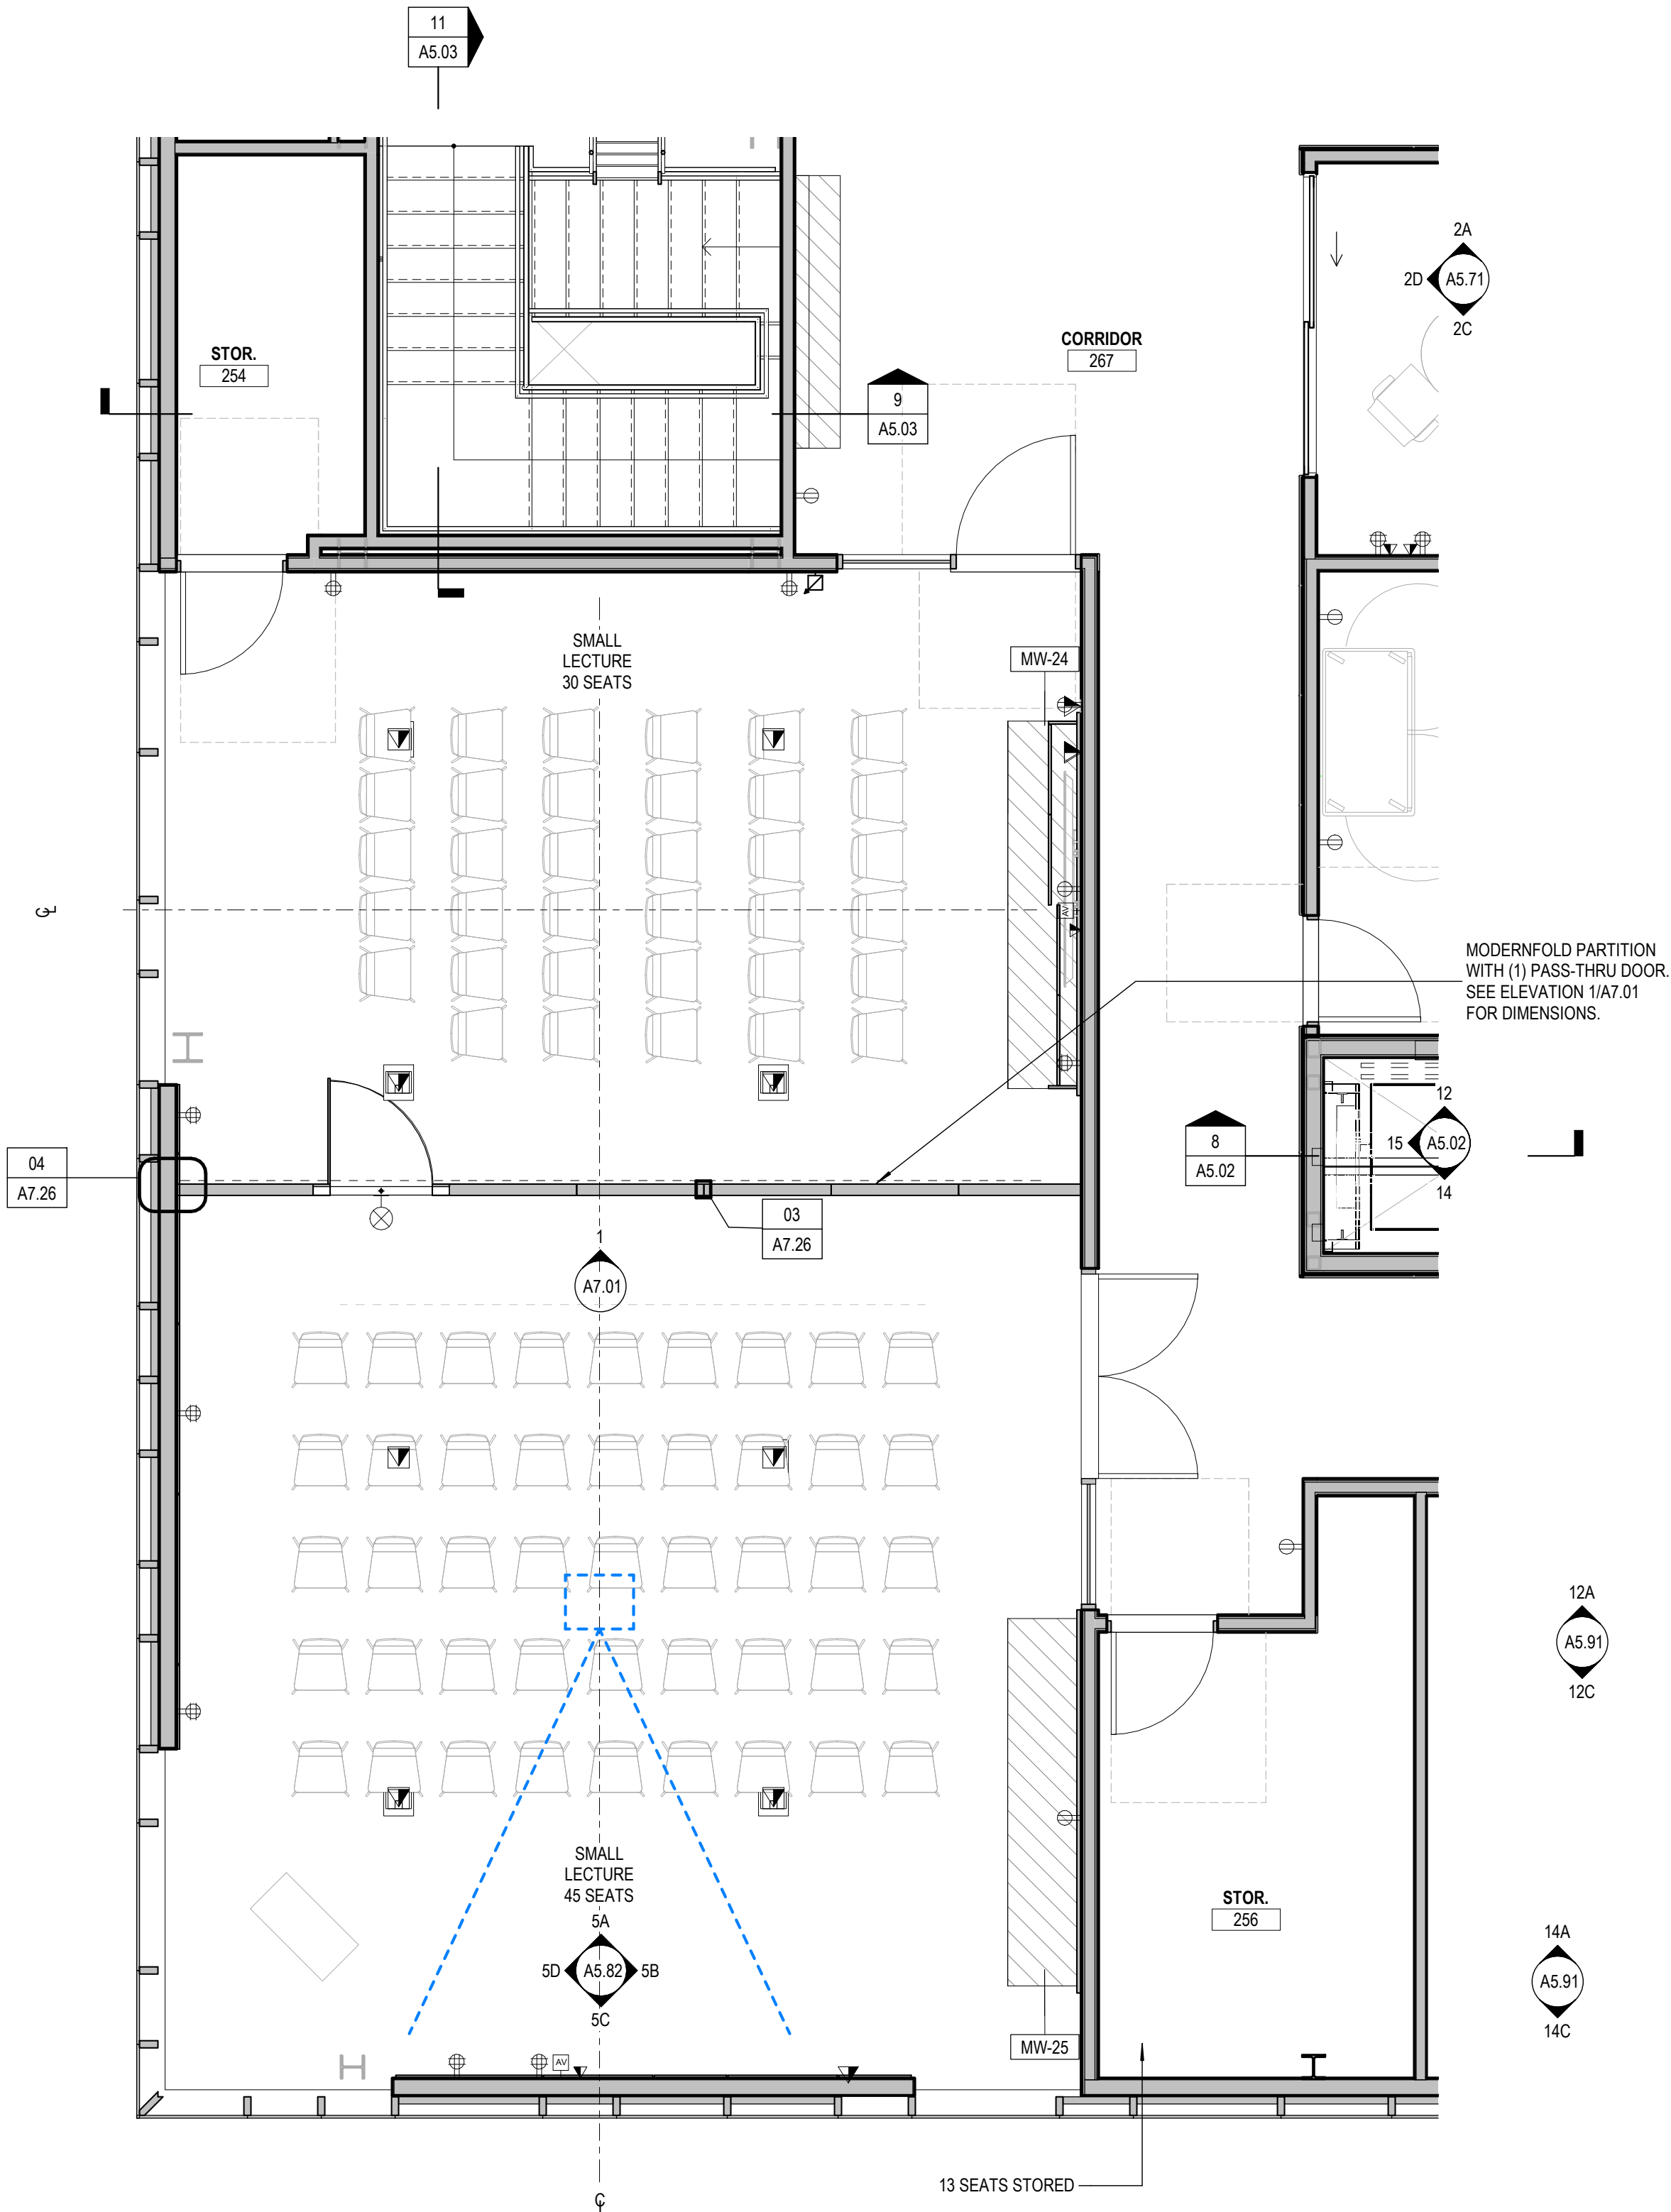

4 FLEXIBLE EVENT SPACE - LAYOUT 2
SCALE: 1/4" = 1'-0"

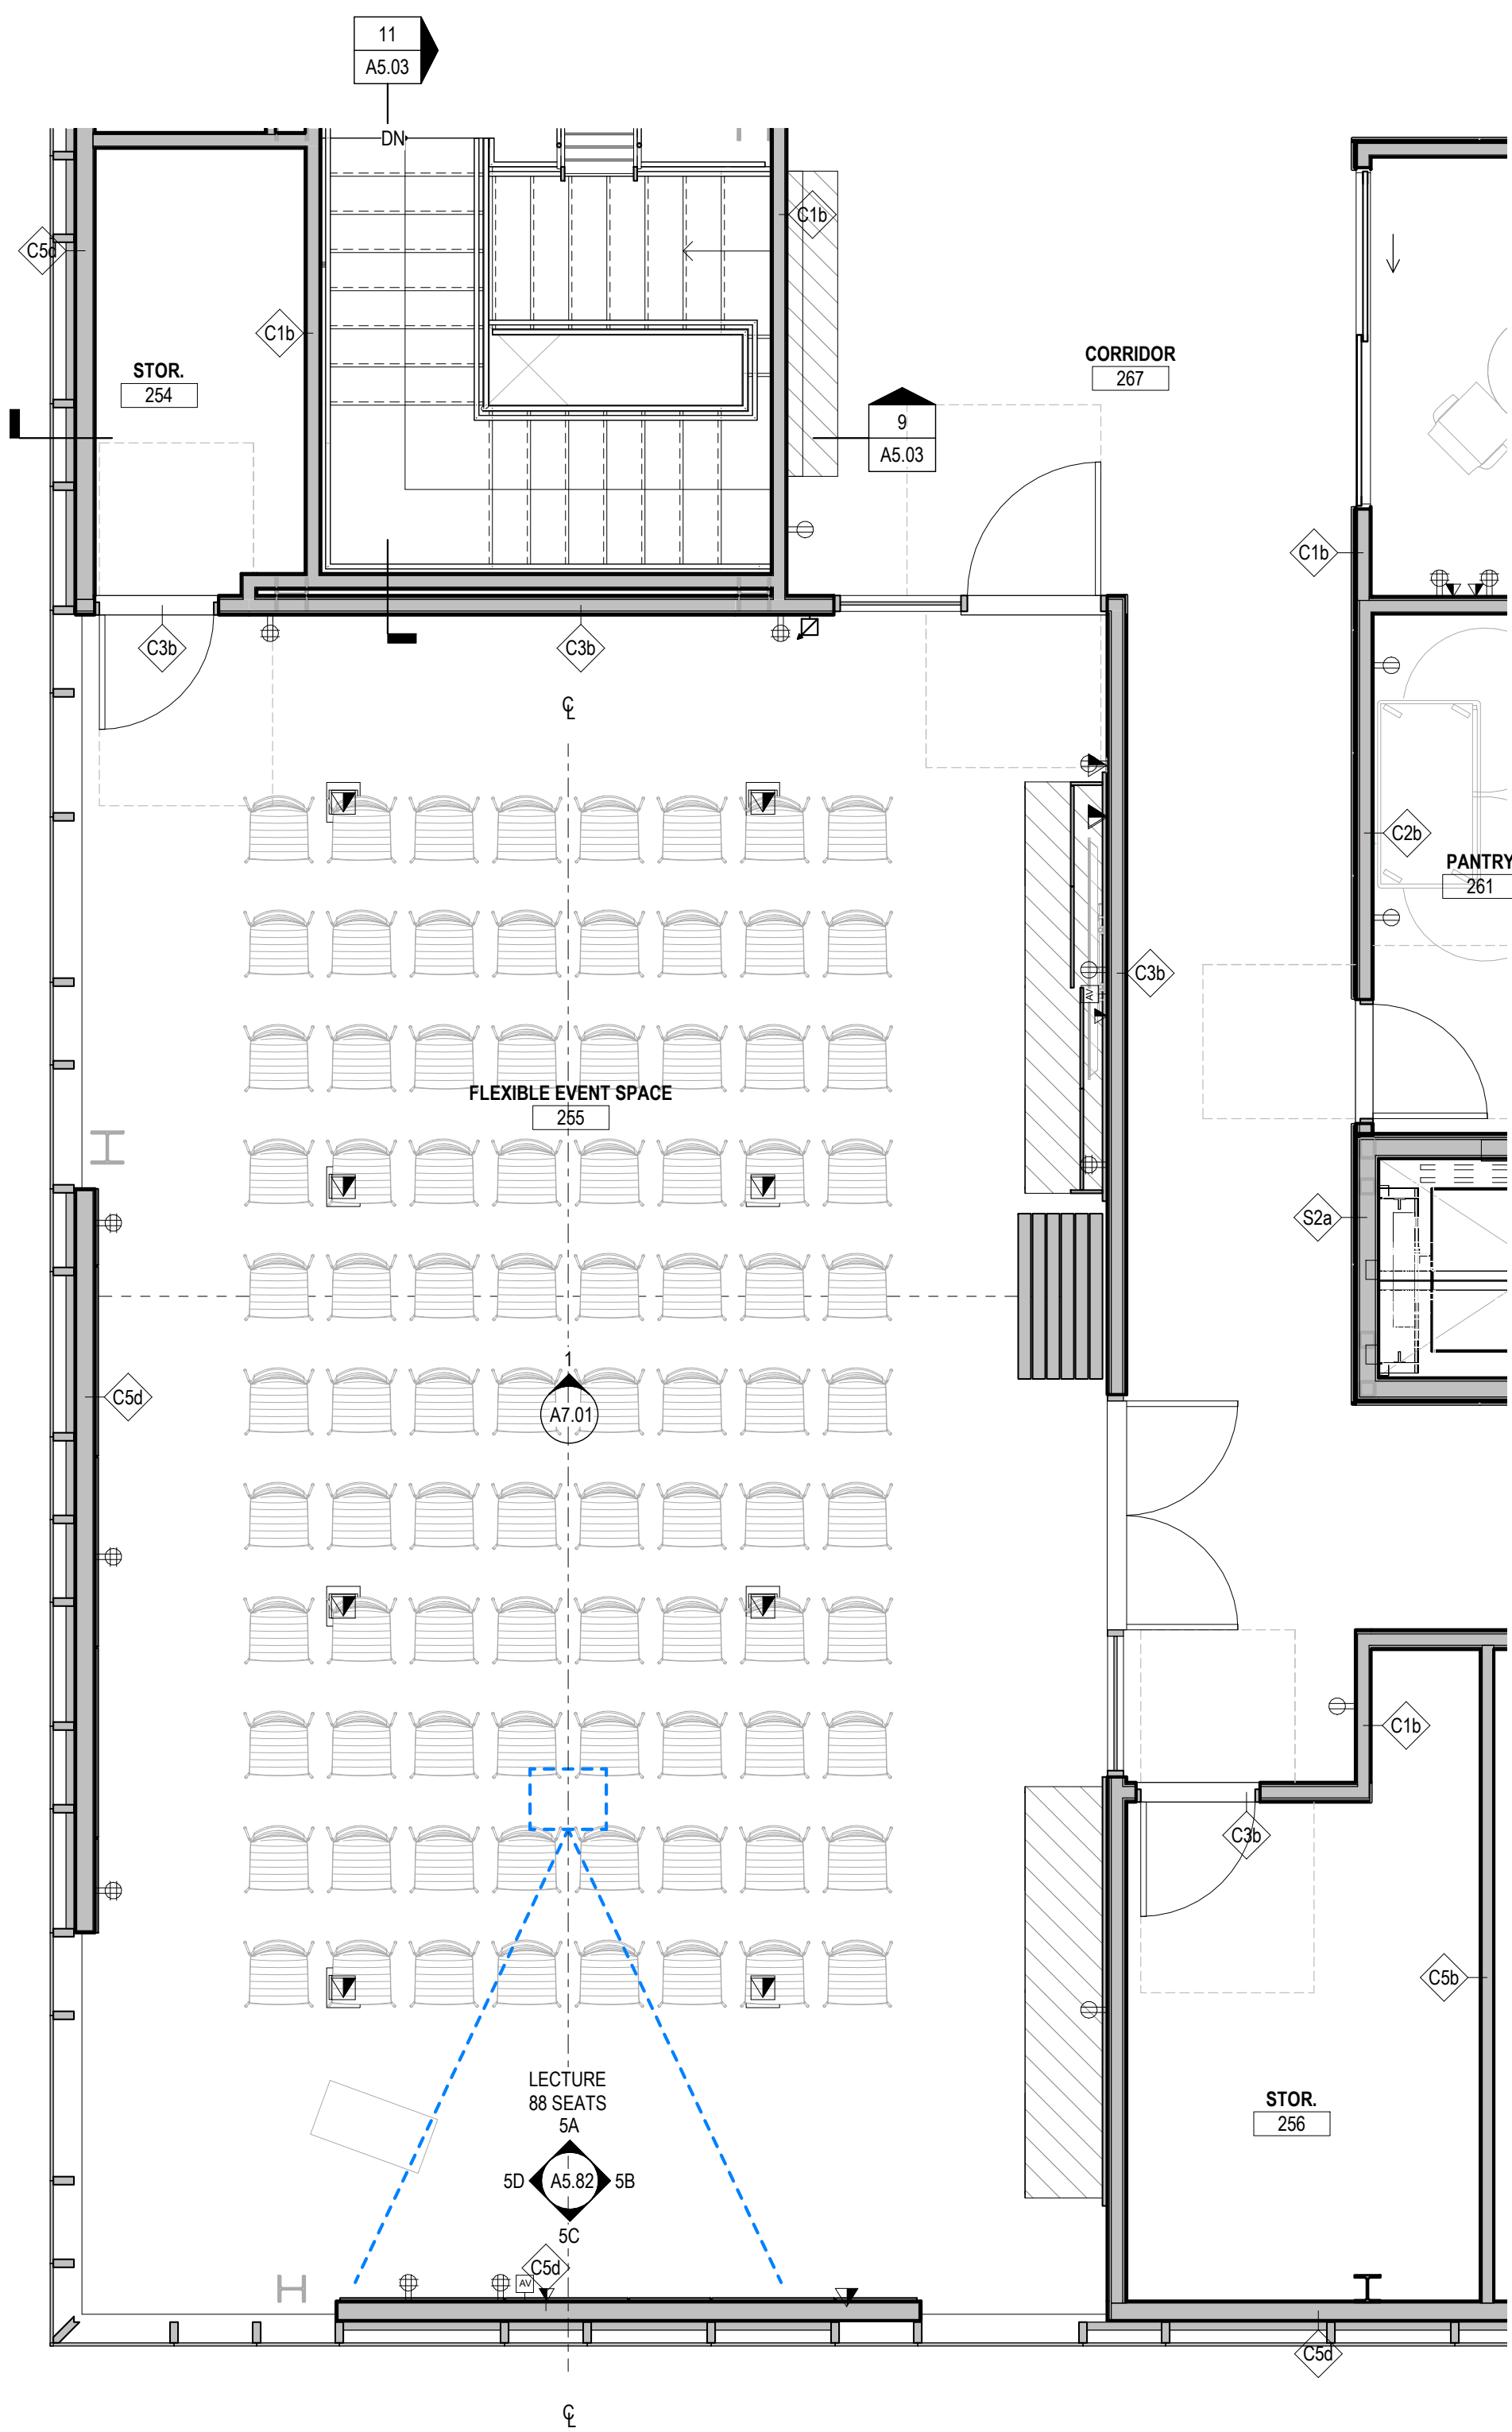

3 FLEXIBLE EVENT SPACE - LAYOUT 1
SCALE: 1/4" = 1'-0"

SHEET NOTES

KEYNOTES

06 12 ARCHITECTURAL MILLWORK

VASSAR COLLEGE INN & INSTITUTE
18010.00

COLLEGE AND RAYMOND AVENUE POUGHKEEPSIE, NY

CONTRACTOR

CONSULTANT











ISSUE DATES
03/22/2019 10% SCHEMATIC DESIGN
07/26/2019 75% DESIGN DEVELOPMENT
09/03/2019 100% DESIGN DEVELOPMENT
12/13/2019 50% CONSTRUCTION DOCUMENTS
02/10/2020 70% CONSTRUCTION DOCUMENTS
05/01/2020 ISSUED FOR CONSTRUCTION
07/01/2020 GAP SET
12/16/2020 FINAL GAP SET
06/12/2021 BID SET

Frederick Fisher and Partners
12248 Santa Monica Blvd, Los Angeles, CA 90025 | (310) 801-6880 | info@frederickfisher.com


ENLARGED
INSTITUTE
CONF.
ROOMS
SCALE: 1/4" = 1'-0"

A5.82

Frederick Fisher & Partners reserves its common law copyright and other property rights in these plans. These plans and drawings are not to be reproduced in any form or manner whatsoever without first obtaining the express written permission and consent of Frederick Fisher & Partners, Architects, nor are they to be assigned to any third party without obtaining said written permission and consent.

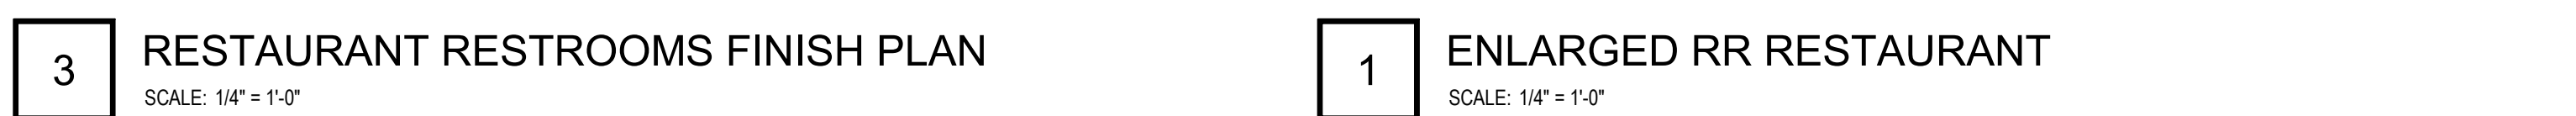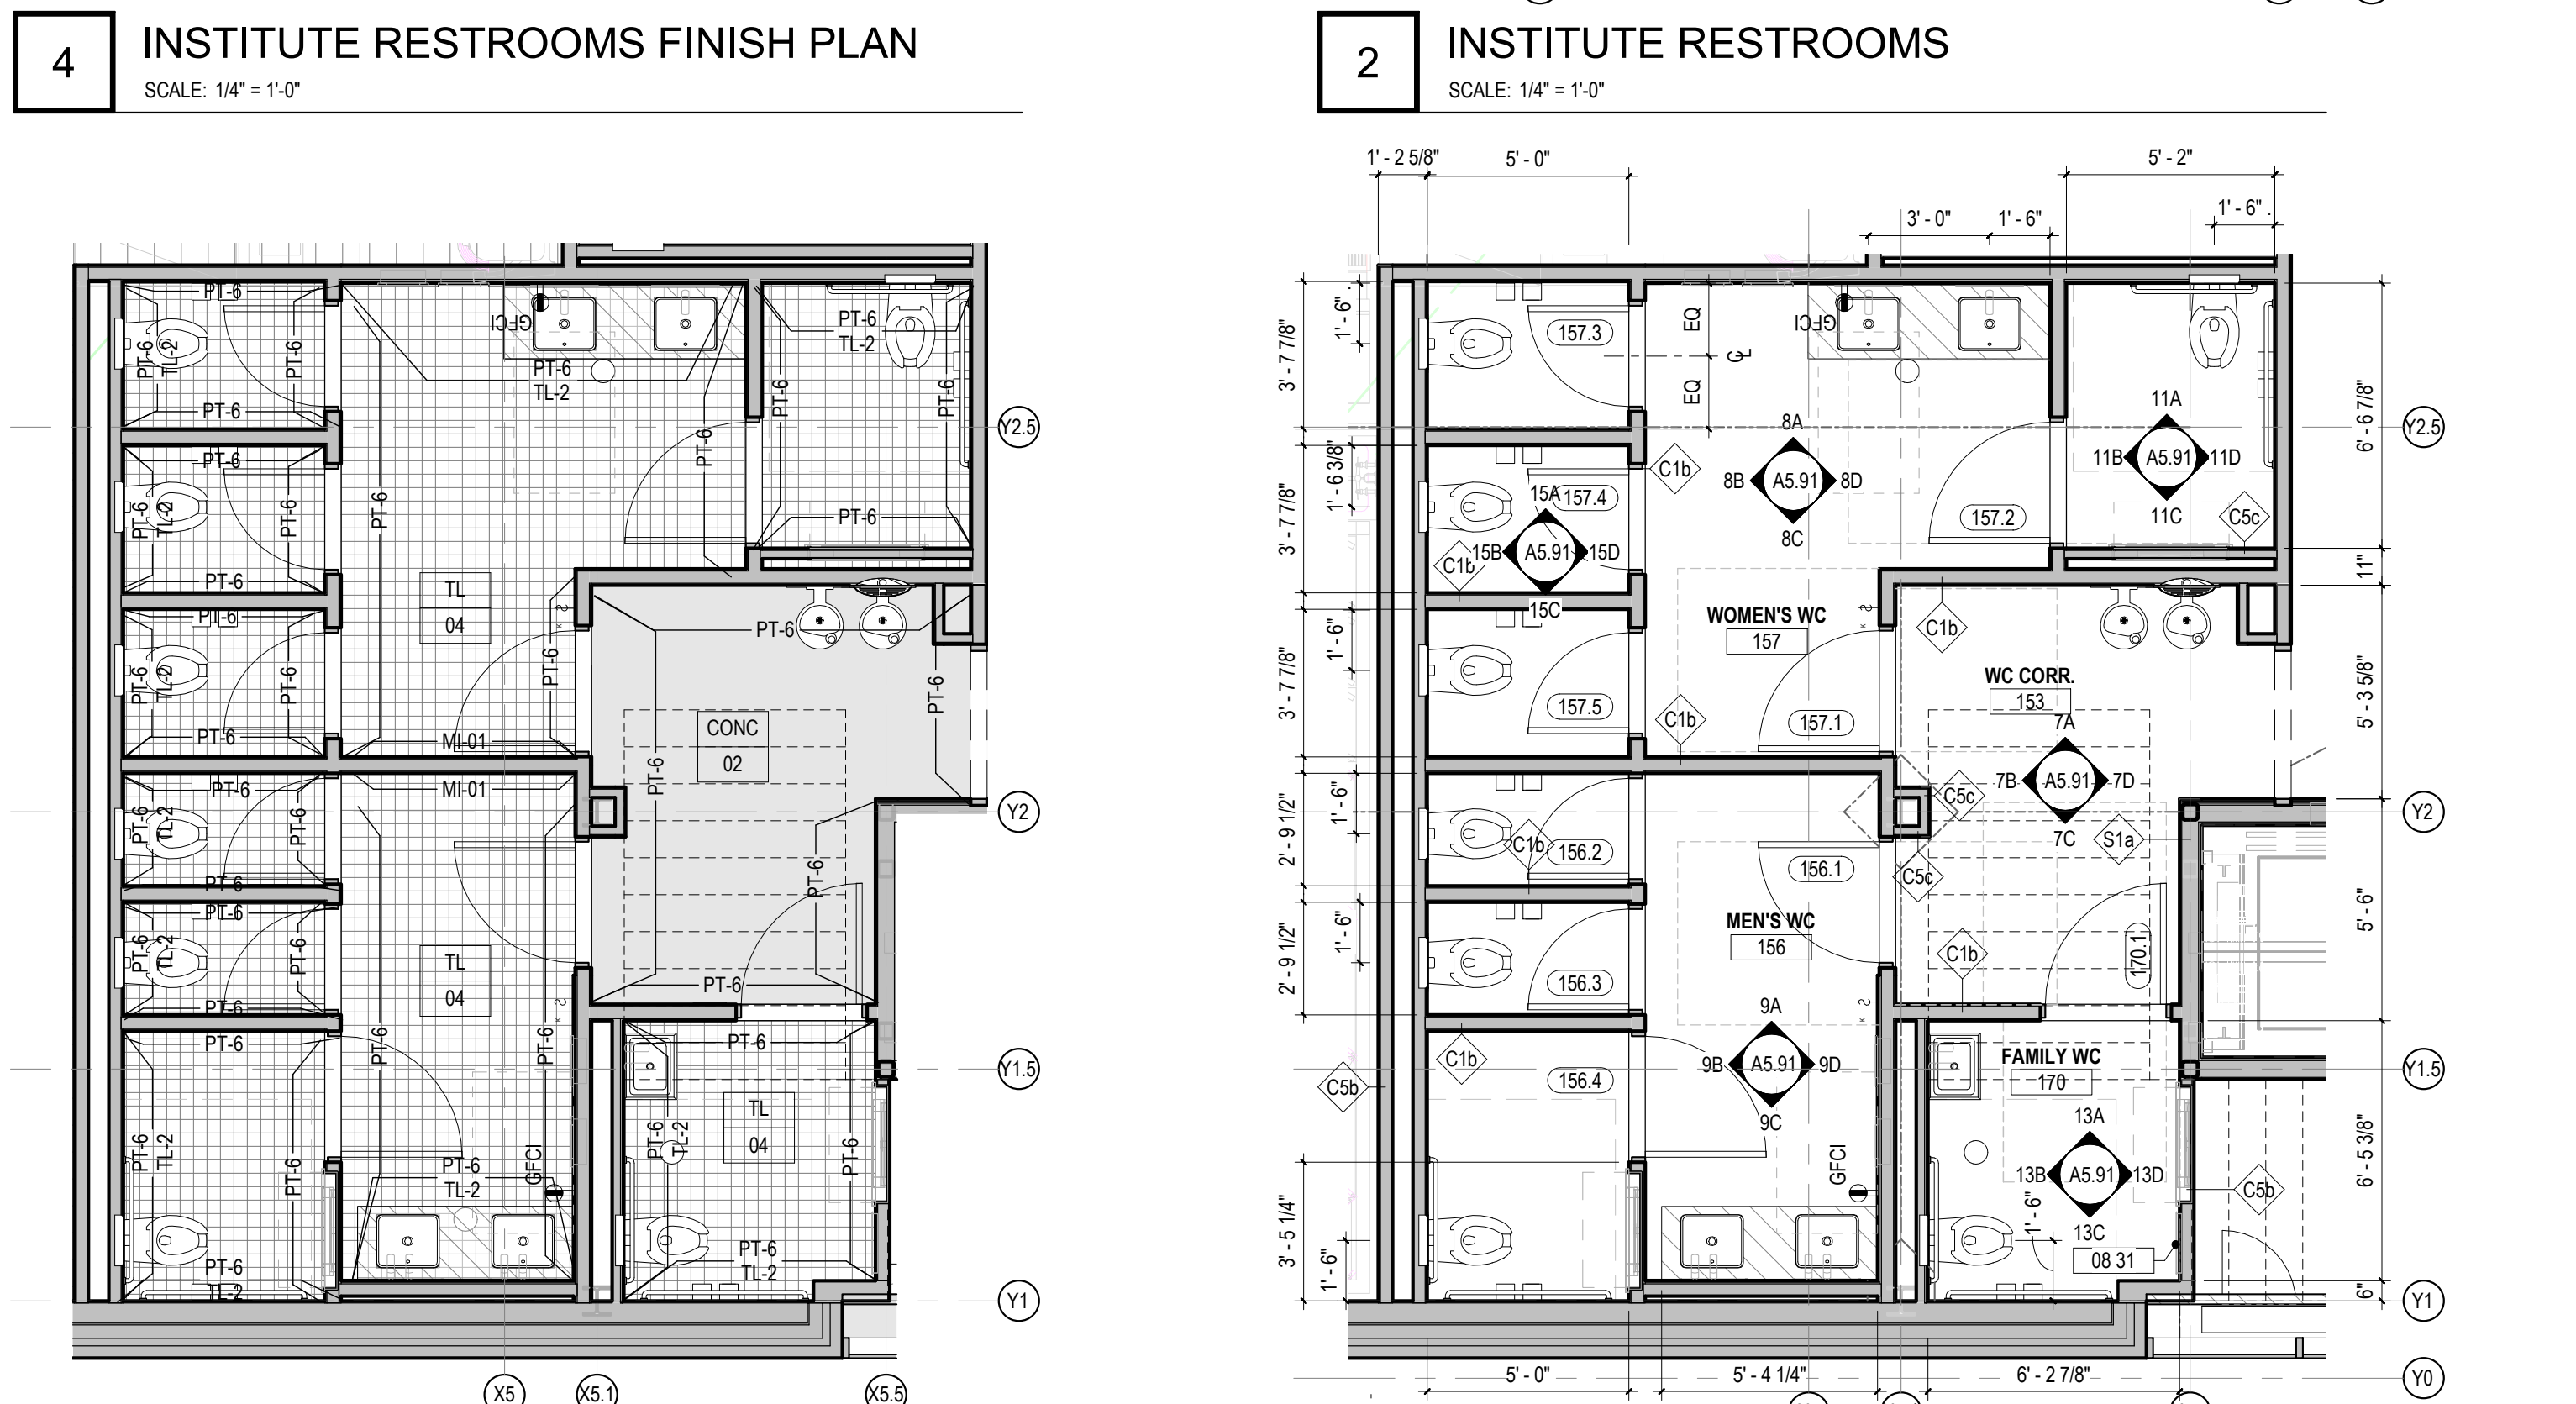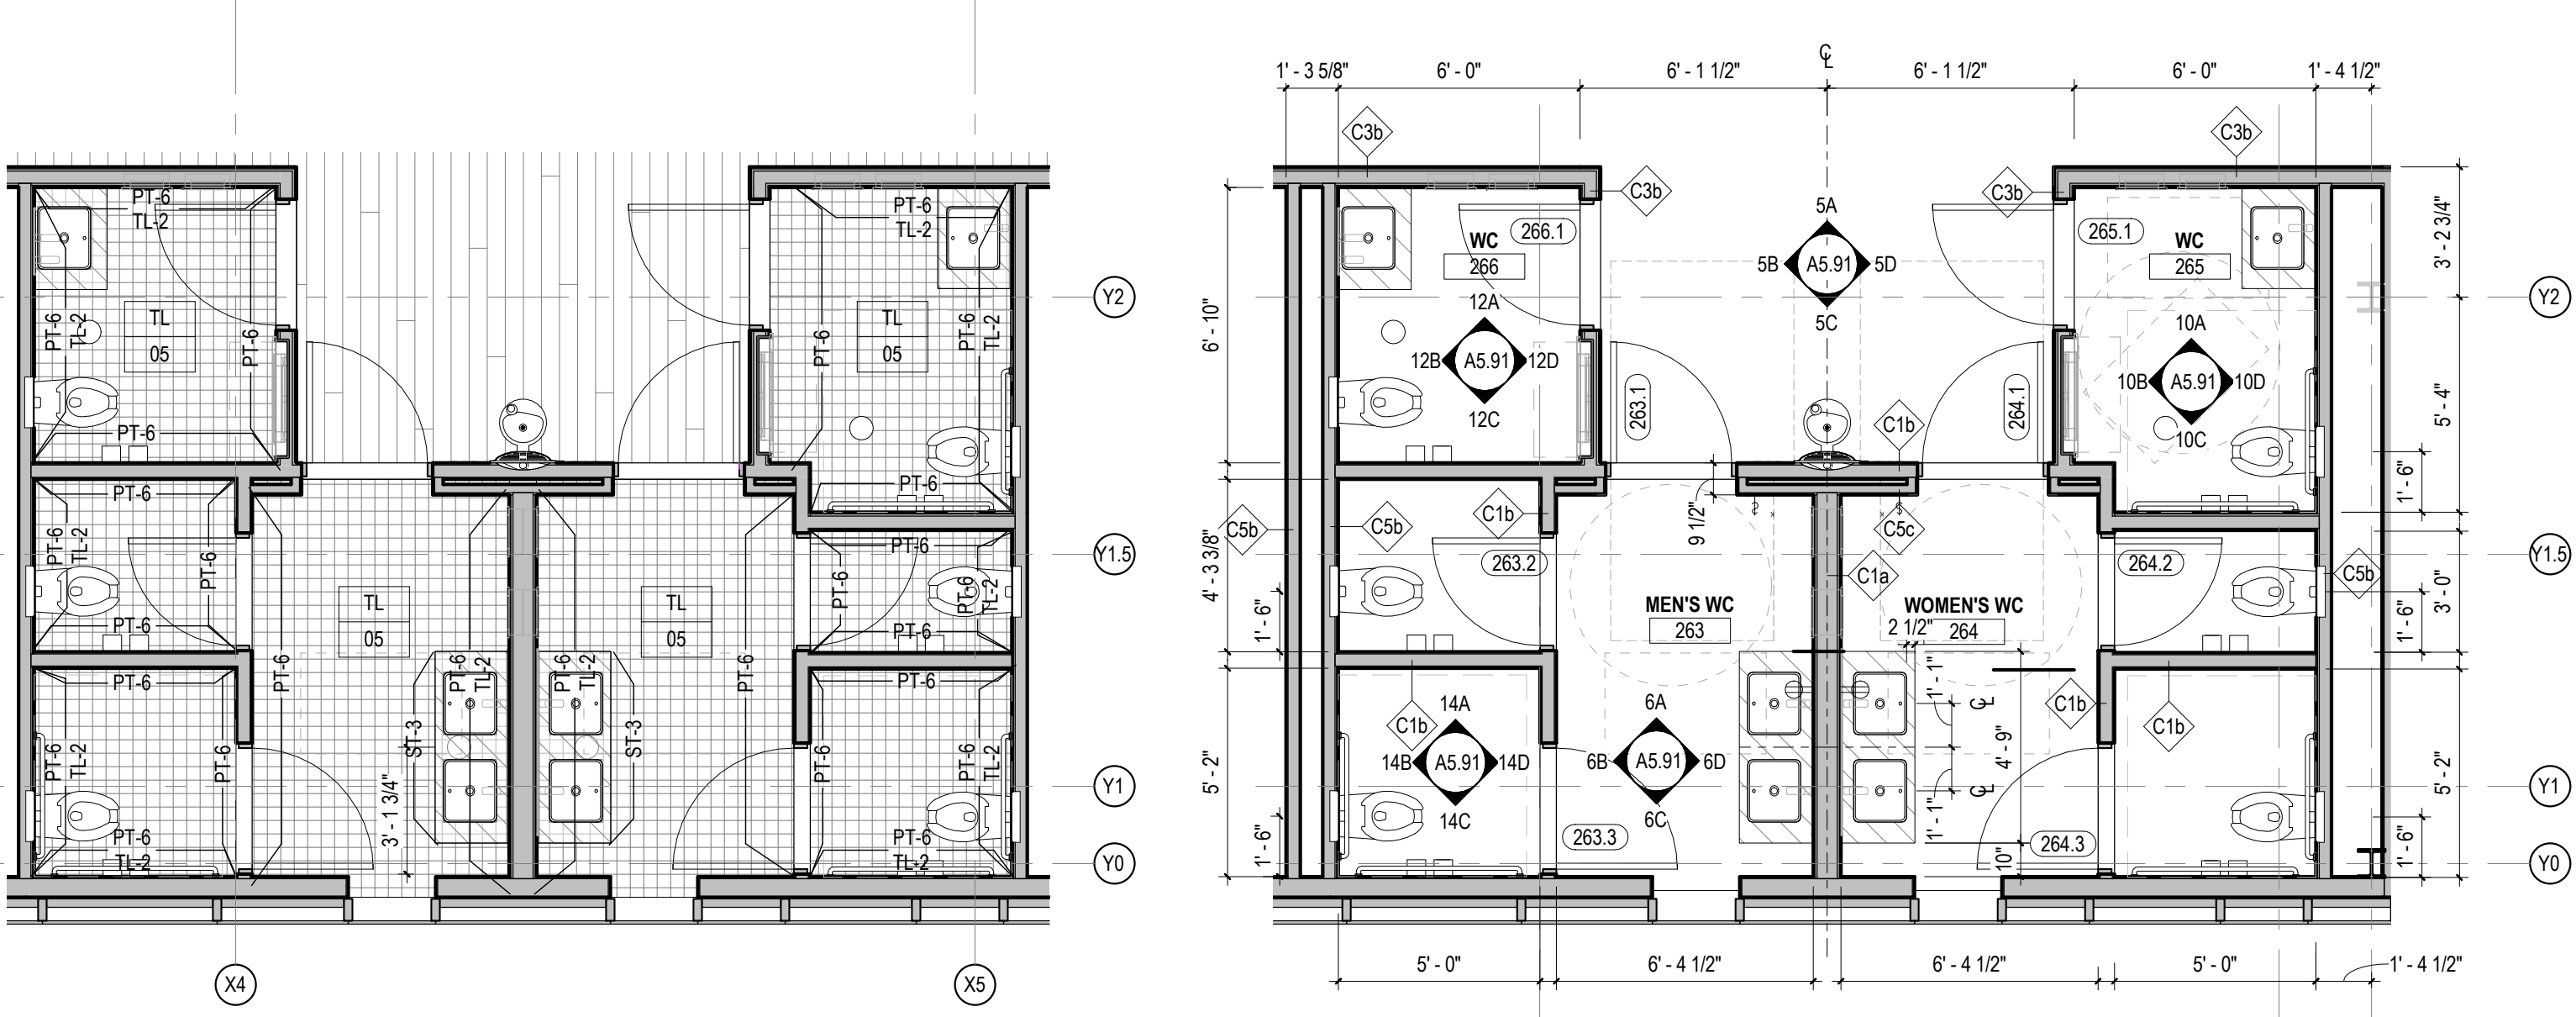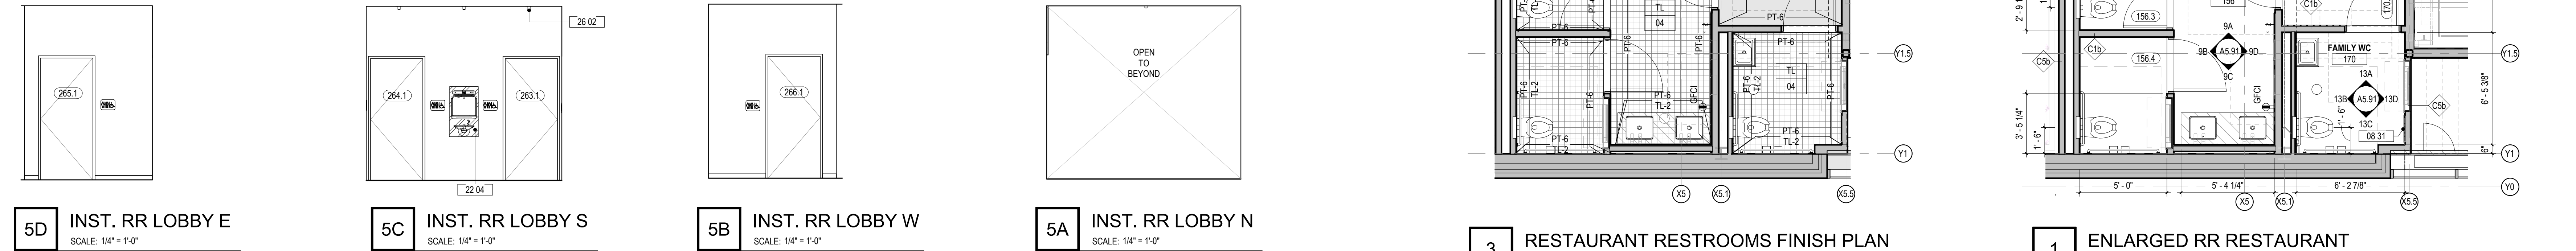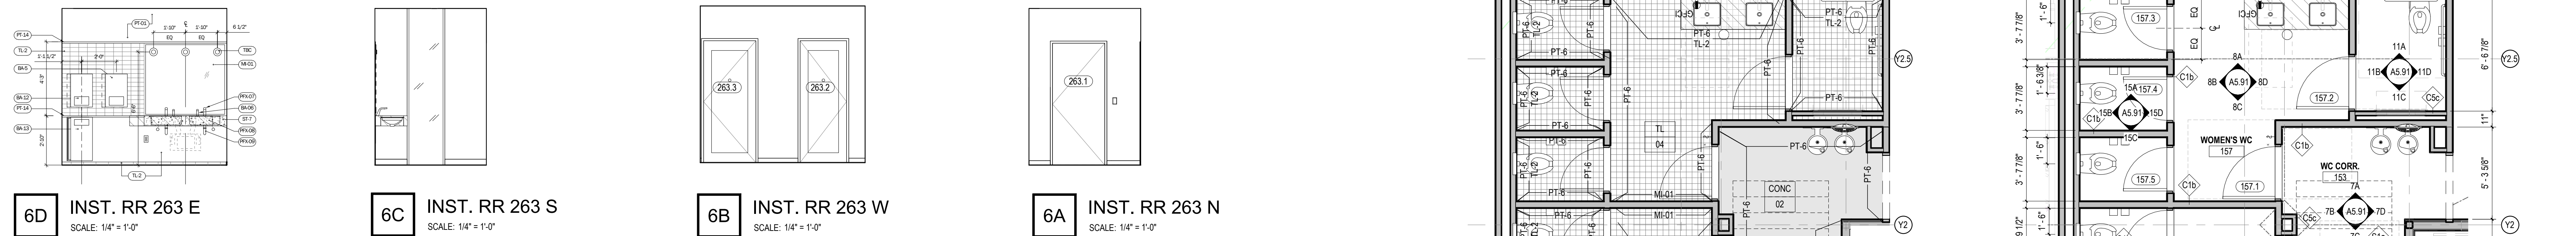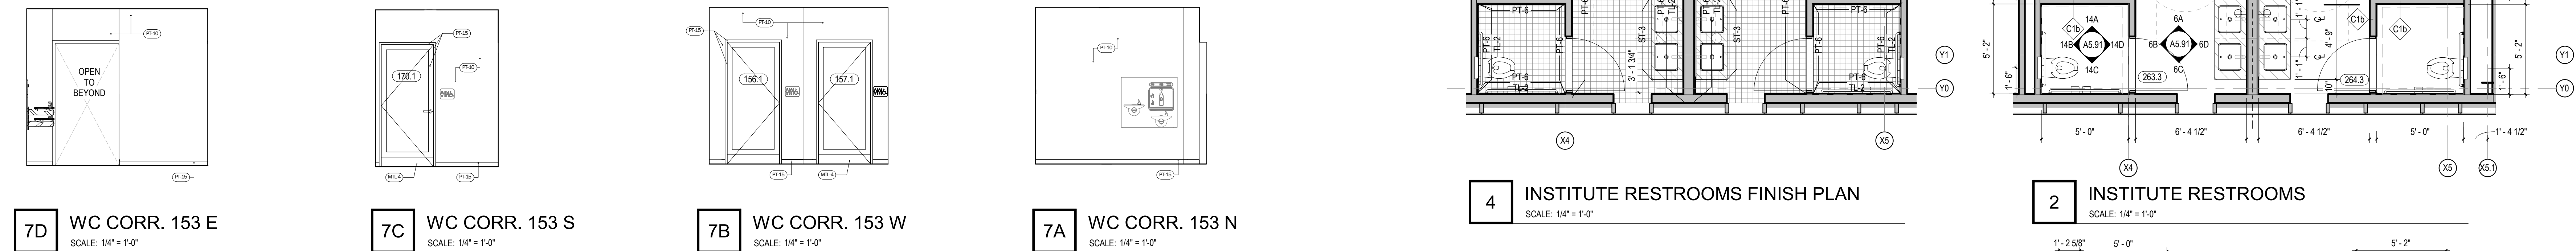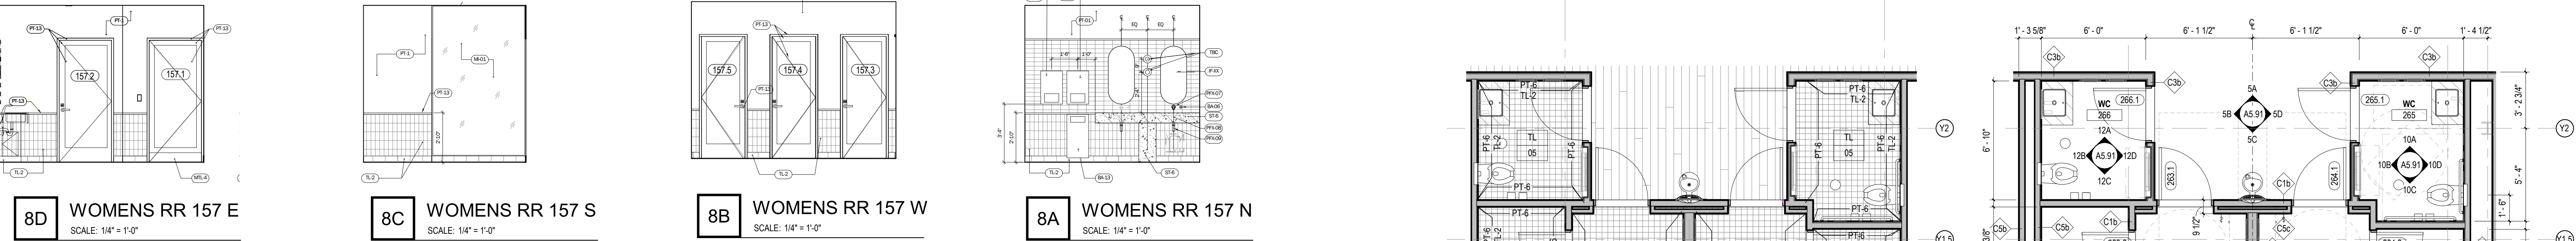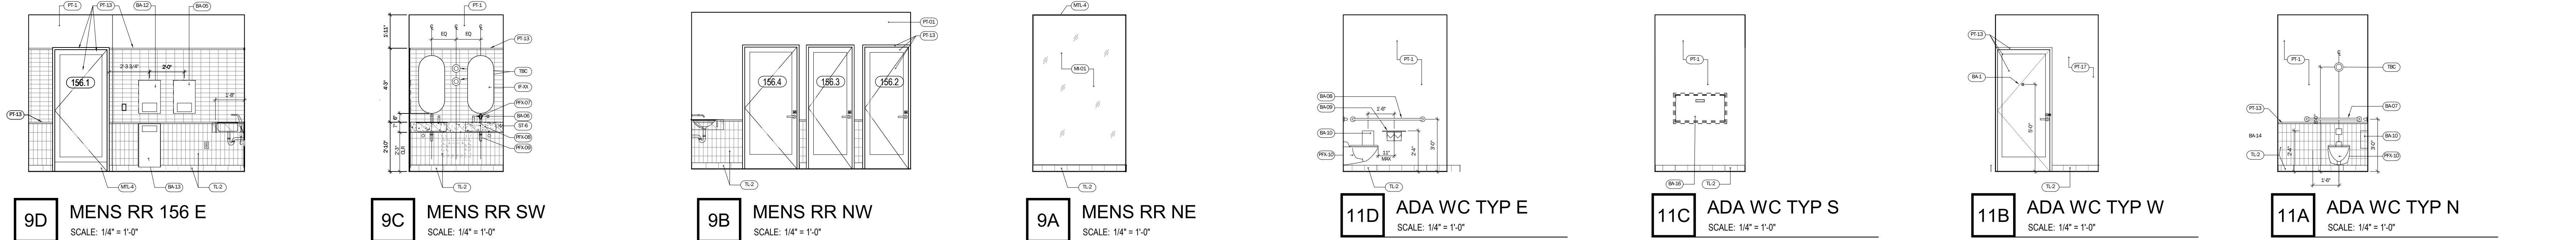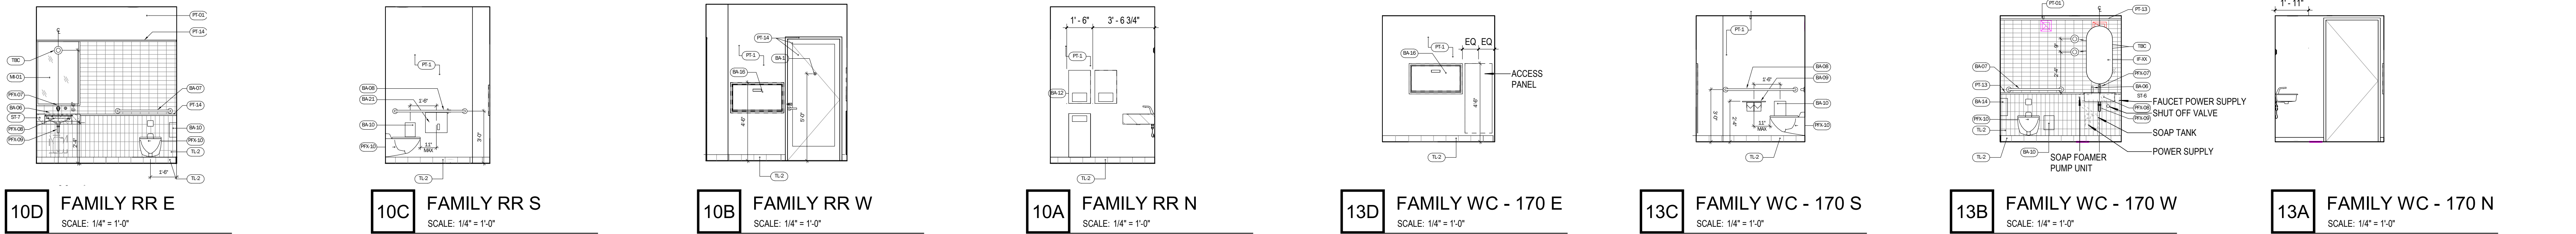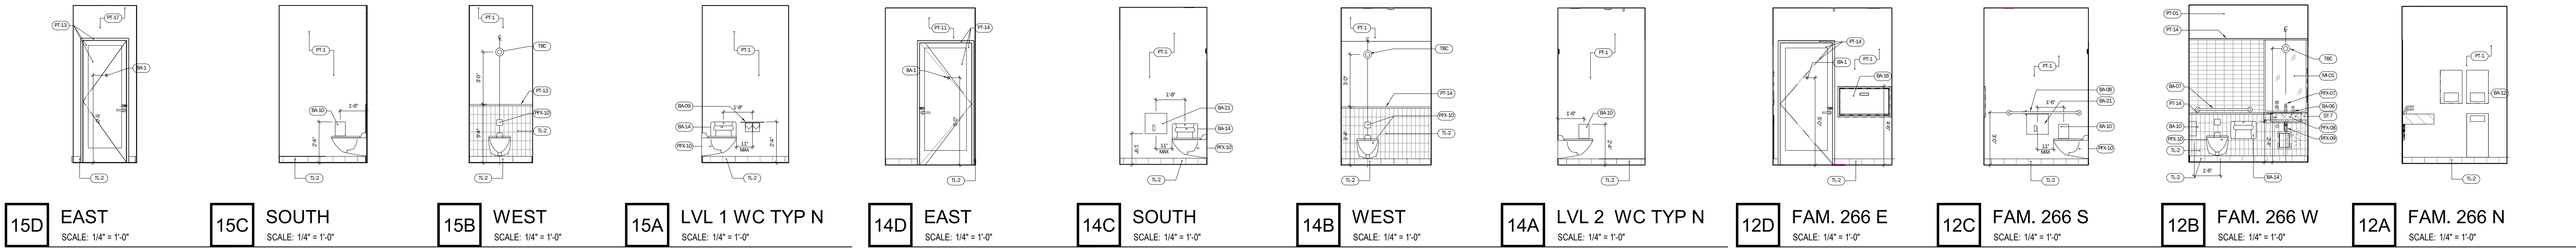


Frederick Fisher & Partners reserves its common law copyright and other property rights in these plans. These plans and drawings are not to be reproduced in any form or manner whatsoever without first obtaining the express written permission and consent of Frederick Fisher & Partners, Architects, nor are they to be assigned to any third party without obtaining said written permission and consent.


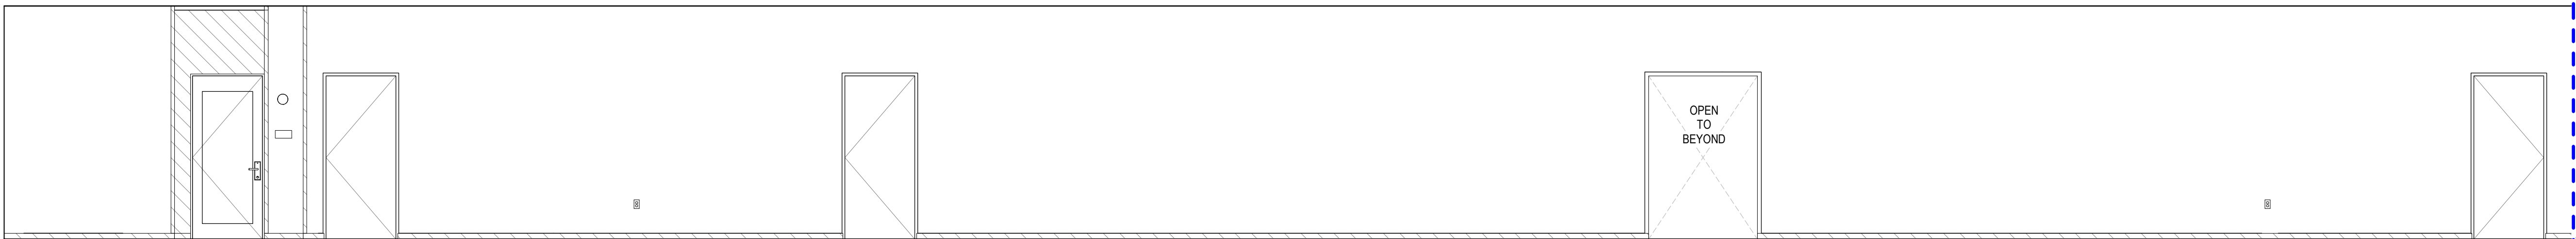


1A INN CORRIDOR LEVEL 1 NORTH
SCALE: 1/4" = 1'-0"

2 INN CORRIDOR LEVEL 1 EAST
SCALE: 1/4" = 1'-0"

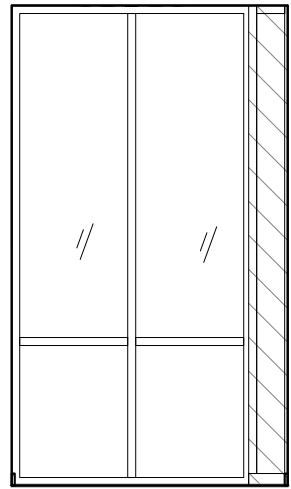


1B CORRIDOR LEVEL 1 NORTH CONTINUED
SCALE: 1/4" = 1'-0"

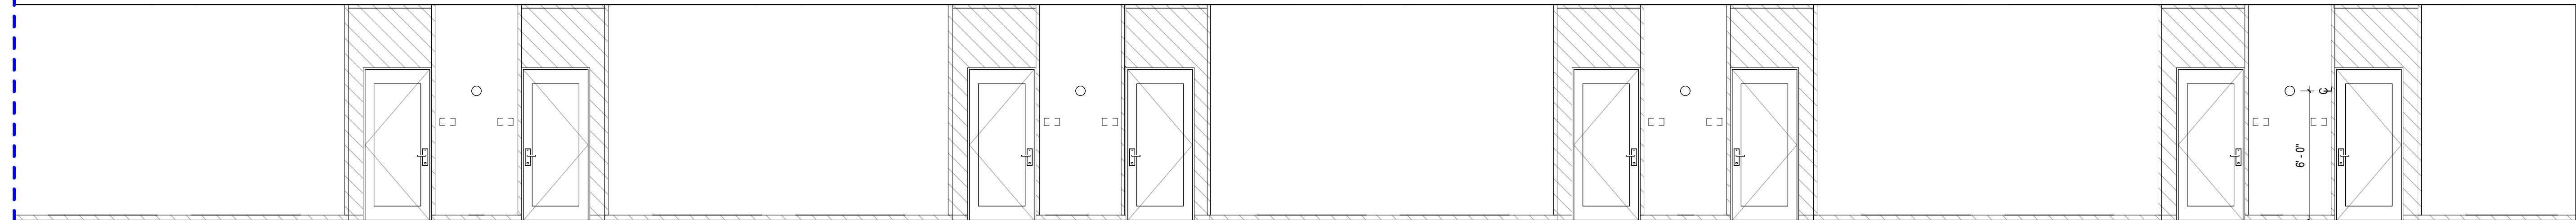
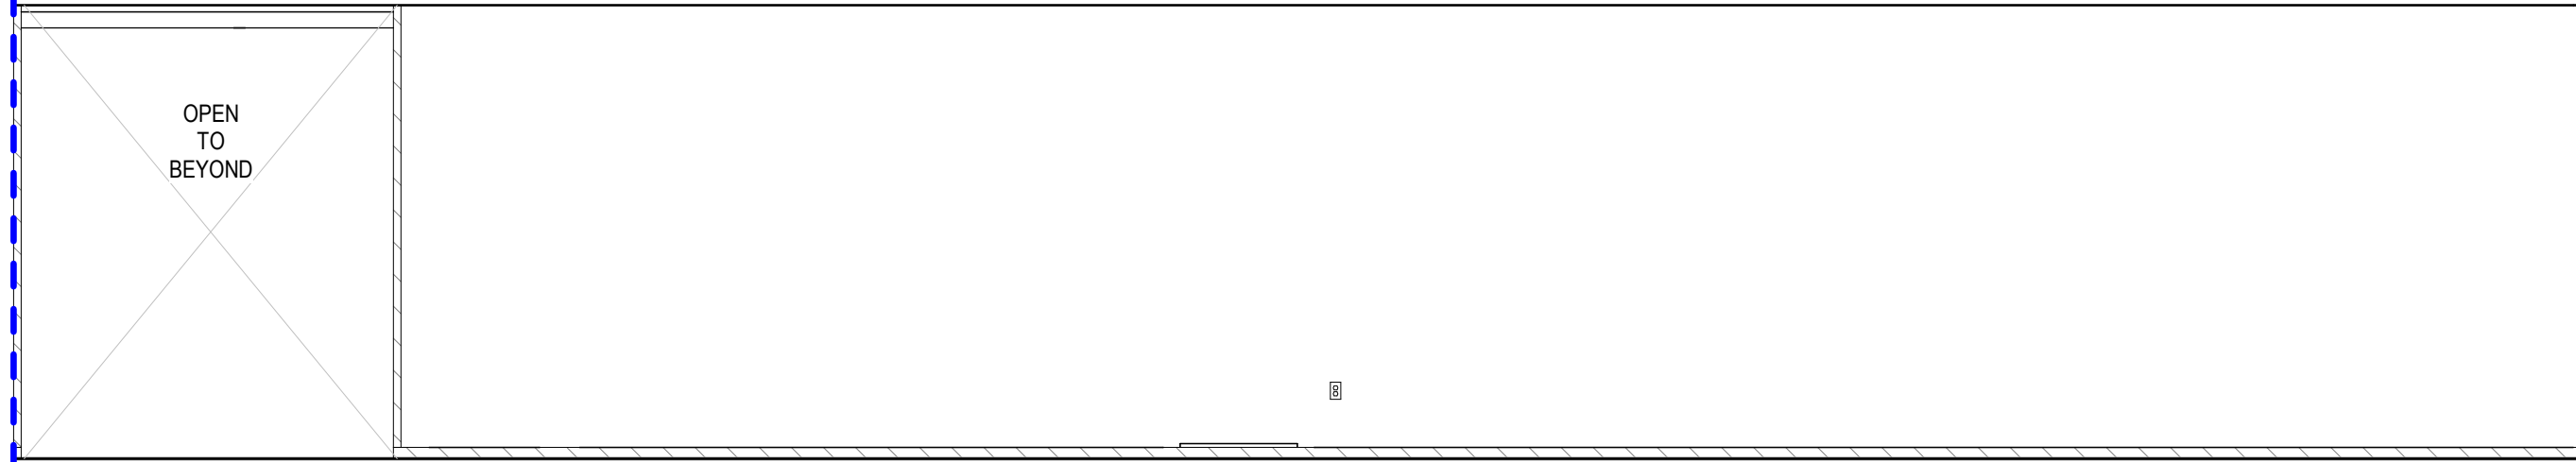


3A INN CORRIDOR LEVEL 1 SOUTH
SCALE: 1/4" = 1'-0"

4 INN CORRIDOR LEVEL 1 WEST
SCALE: 1/4" = 1'-0"

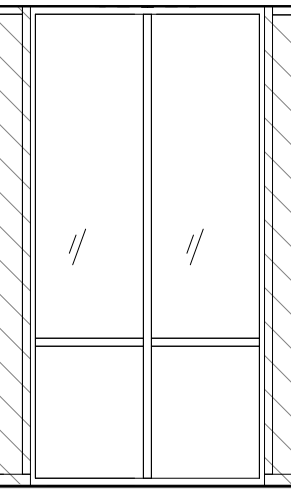


3B INN CORRIDOR LEVEL 1 SOUTH
SCALE: 1/4" = 1'-0"

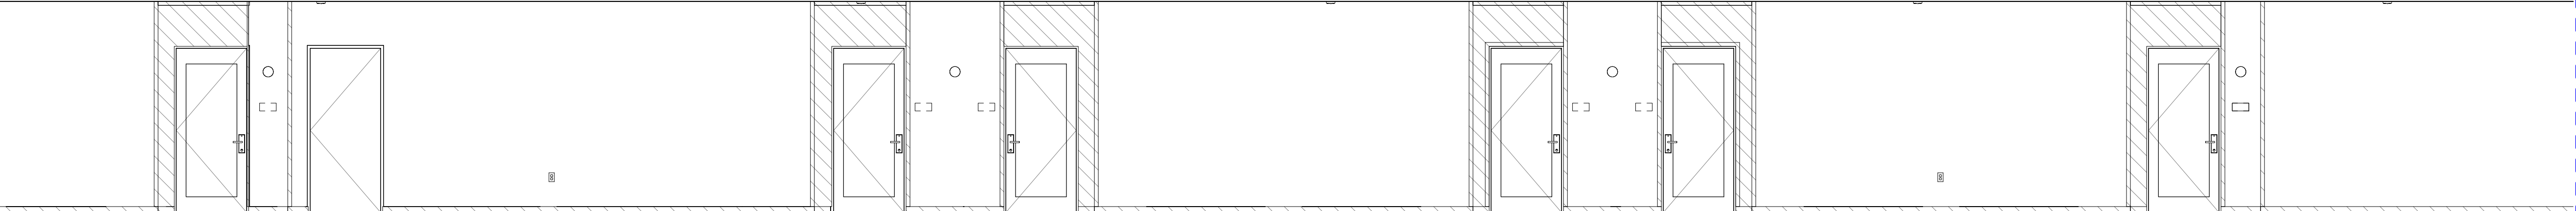
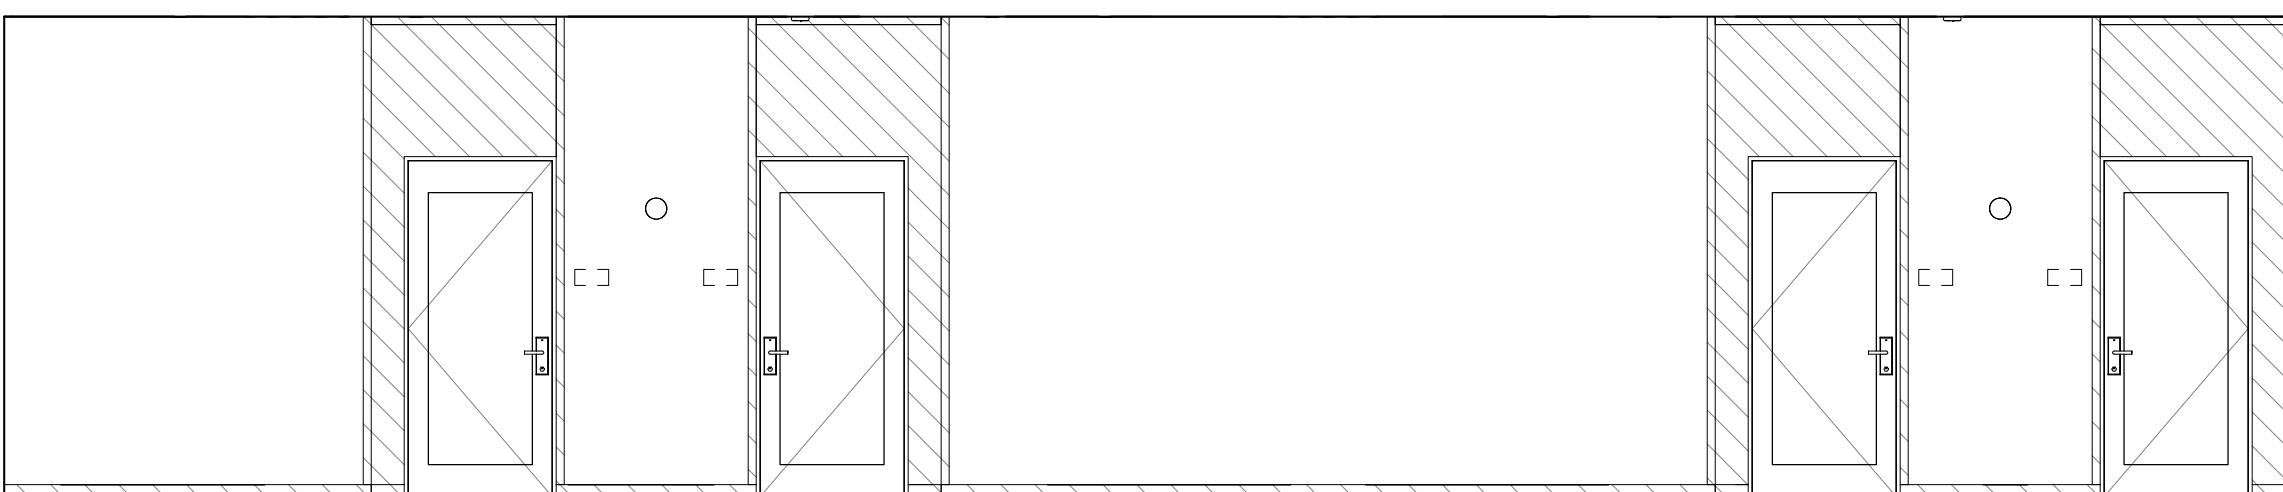


7A INN CORRIDOR LEVEL 2 NORTH
SCALE: 1/4" = 1'-0"

8 INN CORRIDOR LEVEL 2 WEST
SCALE: 1/4" = 1'-0"

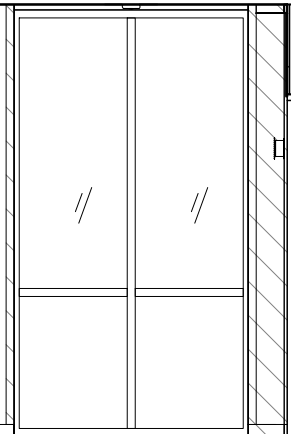


7B CORRIDOR LEVEL 2 NORTH CONTINUED
SCALE: 1/4" = 1'-0"

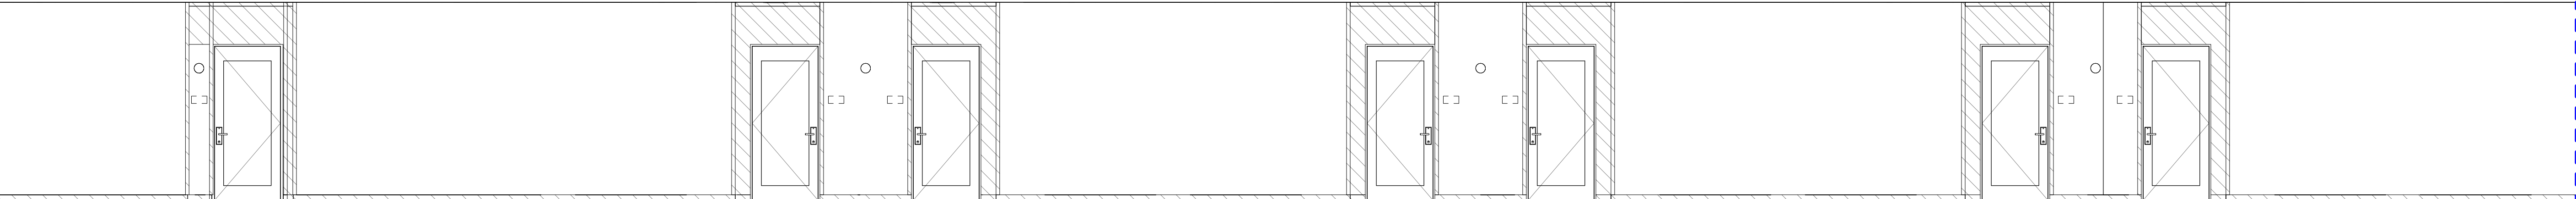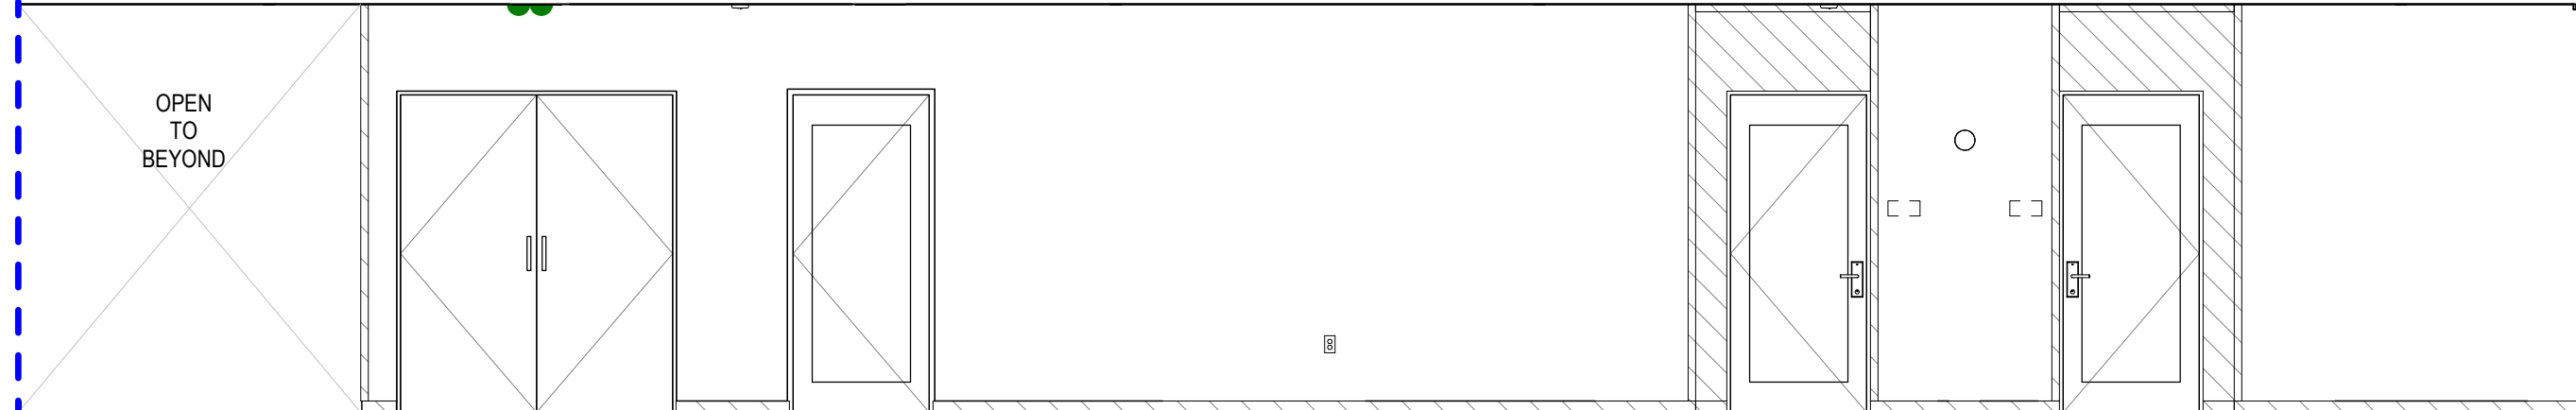


9A INN CORRIDOR LEVEL 2 SOUTH
SCALE: 1/4" = 1'-0"

10 INN CORRIDOR LEVEL 2 EAST
SCALE: 1/4" = 1'-0"

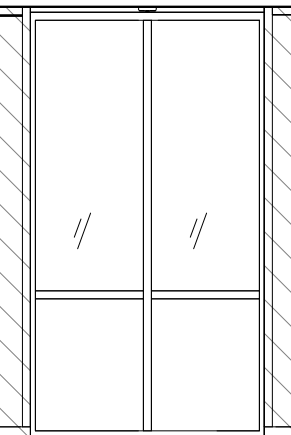

9B CORRIDOR LEVEL 2 SOUTH CONTINUED
SCALE: 1/4" = 1'-0"

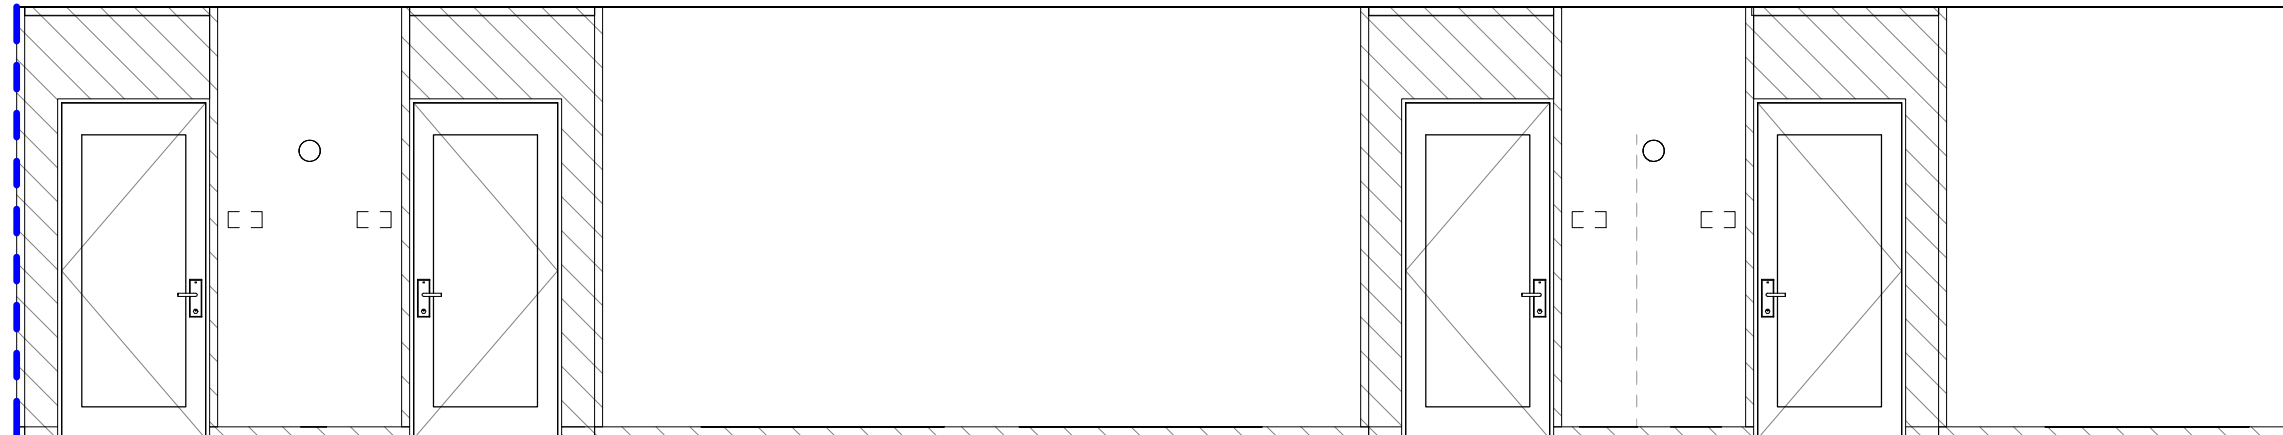

REFER TO A5.12 FOR TYPICAL
CORRIDOR FINISHES

INTERIOR
ELEVATIONS
SCALE: 1/4" = 1'-0"

A6.01

Frederick Fisher and Partners
12248 Santa Monica Blvd, Los Angeles, CA 90025 | (310) 550-6880 | info@frederickfisher.com


ISSUE DATES
03/20/2019 10% SCHEMATIC DESIGN
07/20/2019 75% DESIGN DEVELOPMENT
09/03/2019 100% DESIGN DEVELOPMENT
12/13/2019 50% CONSTRUCTION DOCUMENTS
02/10/2020 70% CONSTRUCTION DOCUMENTS
05/01/2020 ISSUED FOR CONSTRUCTION
07/01/2020 GAP SET
10/16/2020 FINAL GAP SET
06/21/2021 BID SET

CONSULTANT


CONTRACTOR

VASSAR COLLEGE INN & INSTITUTE
18010.00
COLLEGE AND RAYMOND AVENUE POUGHKEEPSIE, NY


Frederick Fisher & Partners reserves its common law copyright and other property rights in these plans. These plans and drawings are not to be reproduced in any form or manner whatsoever without first obtaining the express written permission and consent of Frederick Fisher & Partners, Architects, nor are they to be assigned to any third party without obtaining said written permission and consent.

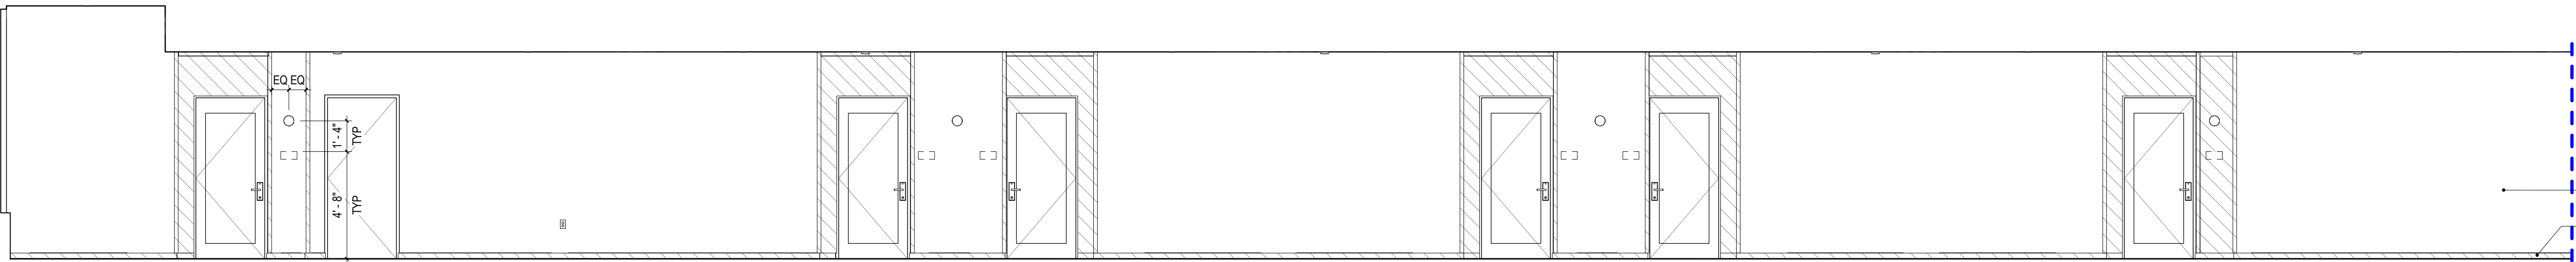


1 INN CORRIDOR LEVEL 3 NORTH
SCALE: 1/4" = 1'-0"

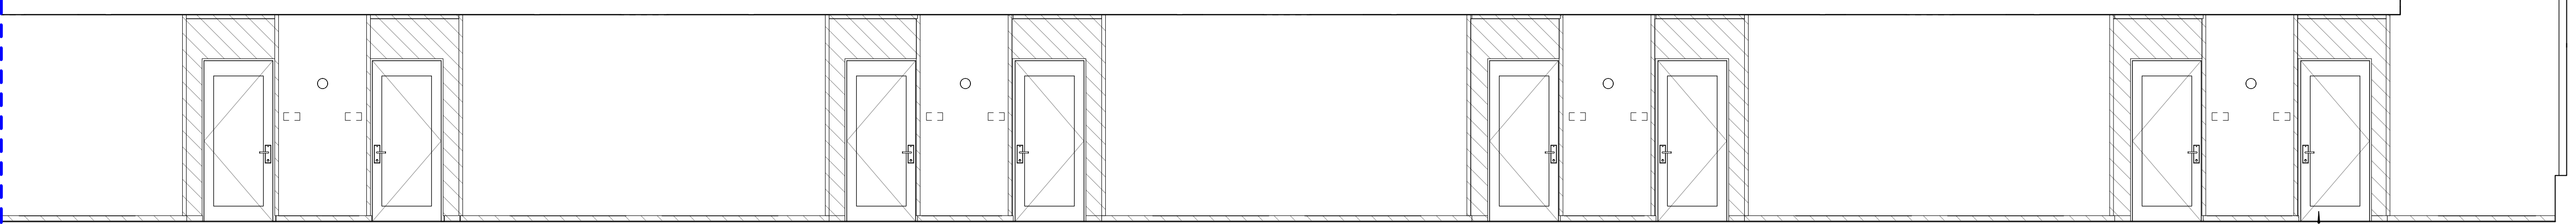


4 INN CORRIDOR LEVEL 3 SOUTH
SCALE: 1/4" = 1'-0"

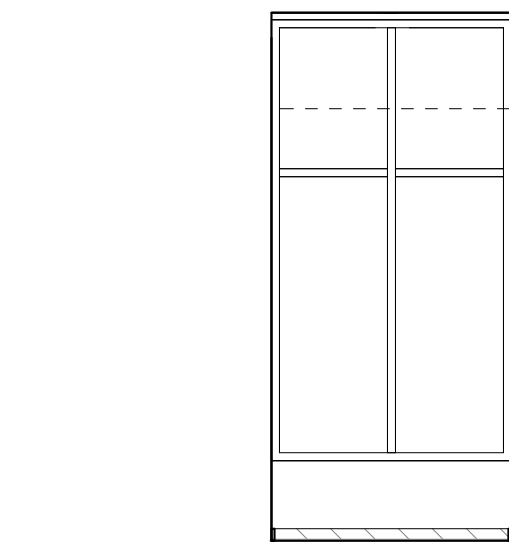


3 INN CORRIDOR LEVEL 3 WEST
SCALE: 1/4" = 1'-0"

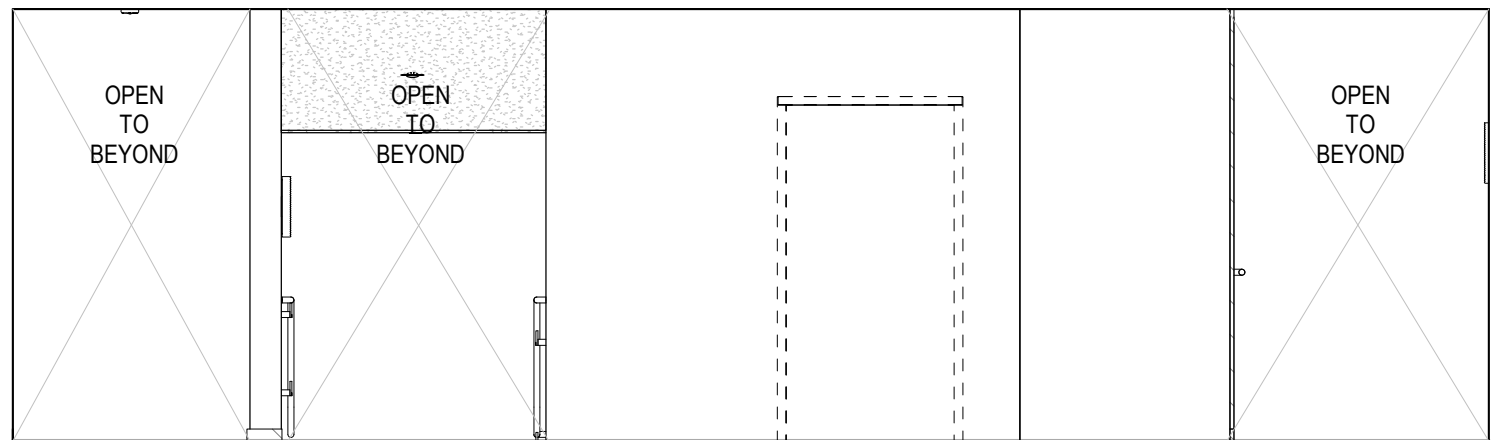


7C ELEVATOR LOBBY WEST LEVEL 2
SCALE: 1/4" = 1'-0"

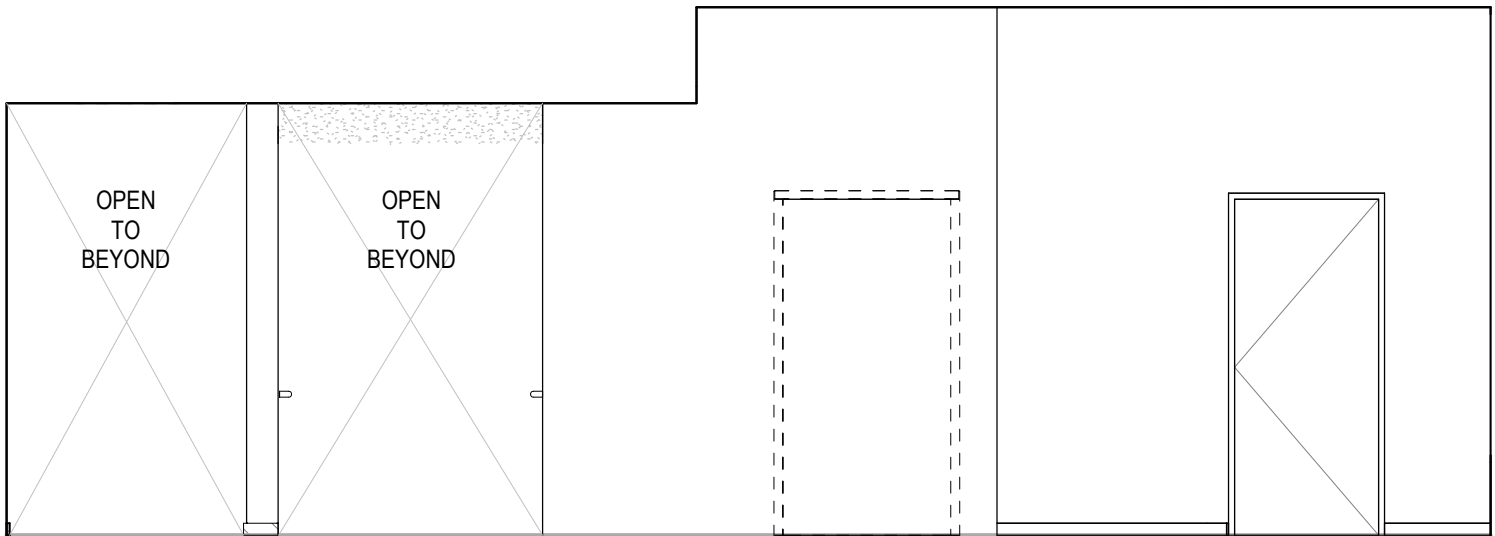


8C ELEVATOR LOBBY WEST LEVEL 3
SCALE: 1/4" = 1'-0"

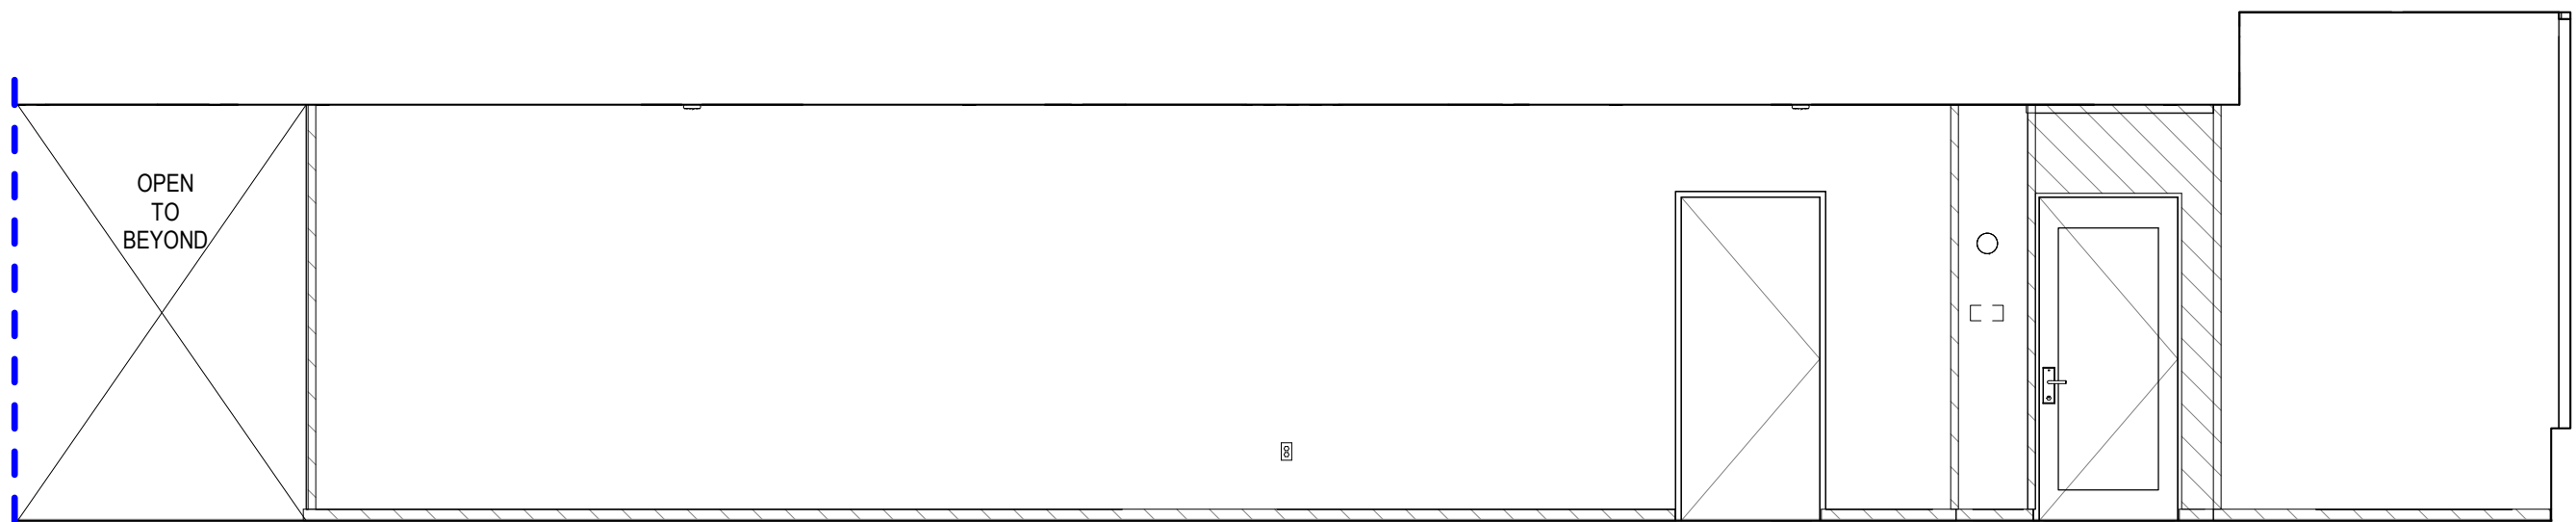


2 CORRIDOR LEVEL 3 NORTH CONTINUED
SCALE: 1/4" = 1'-0"

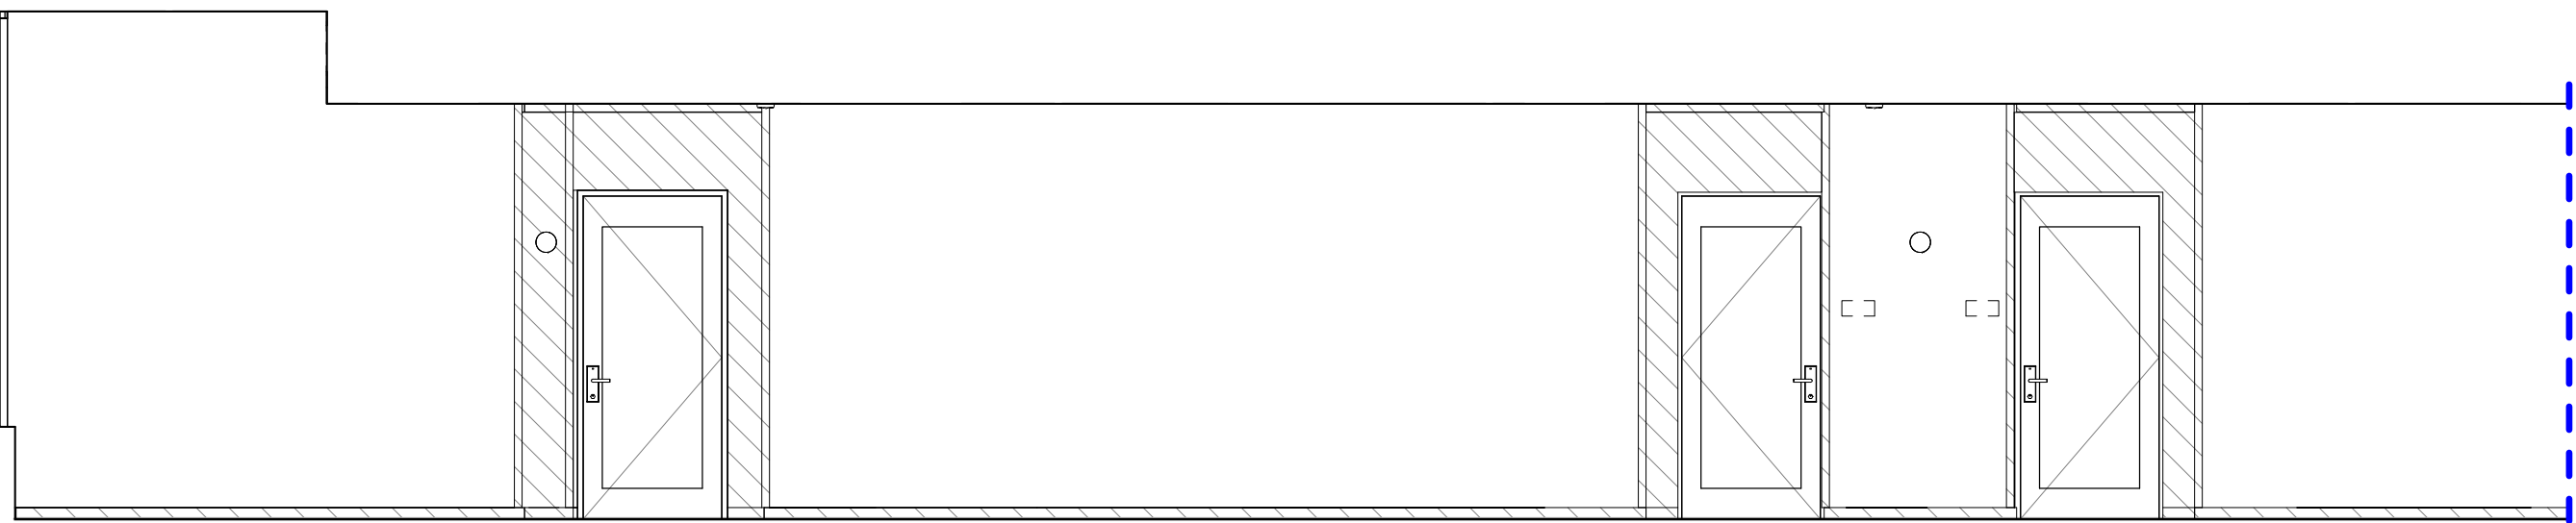


5 CORRIDOR LEVEL 3 SOUTH CONTINUED
SCALE: 1/4" = 1'-0"

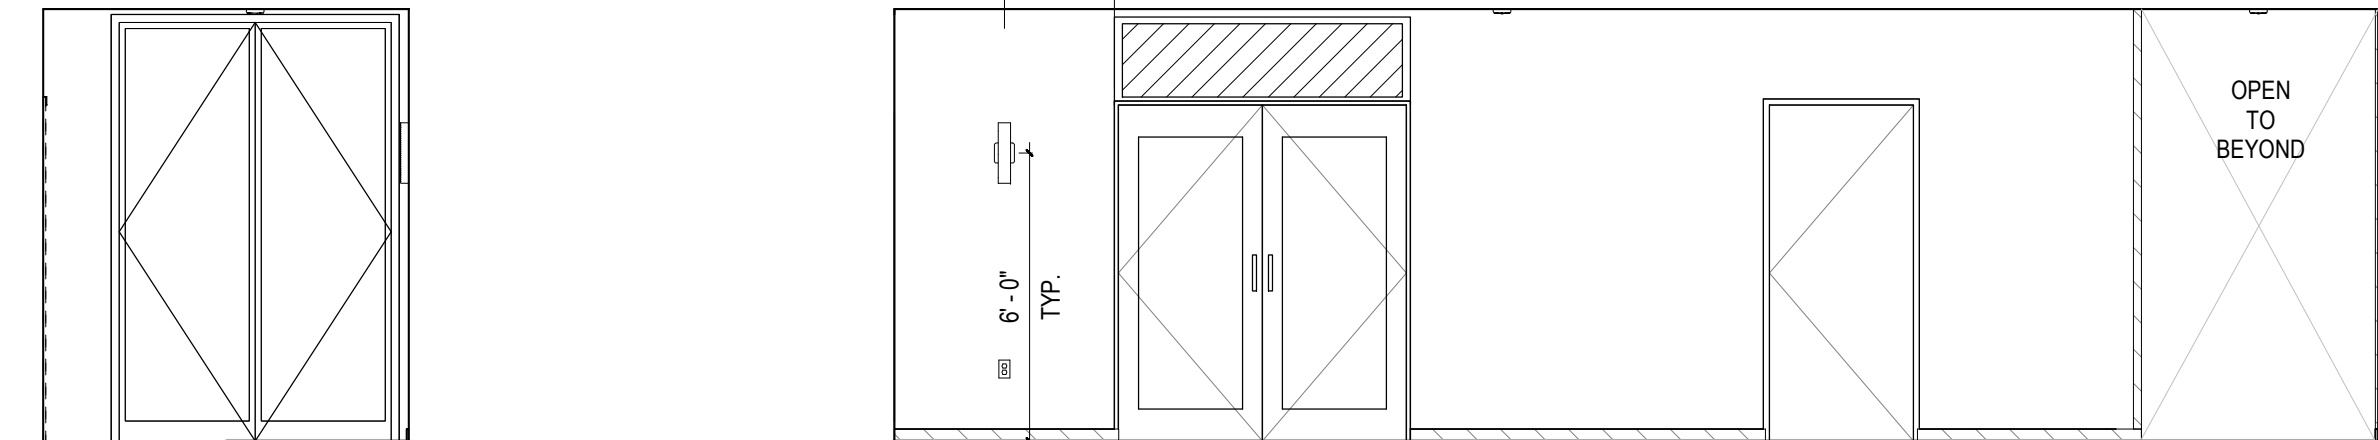


7A ELEVATOR LOBBY EAST LEVEL 2
SCALE: 1/4" = 1'-0"

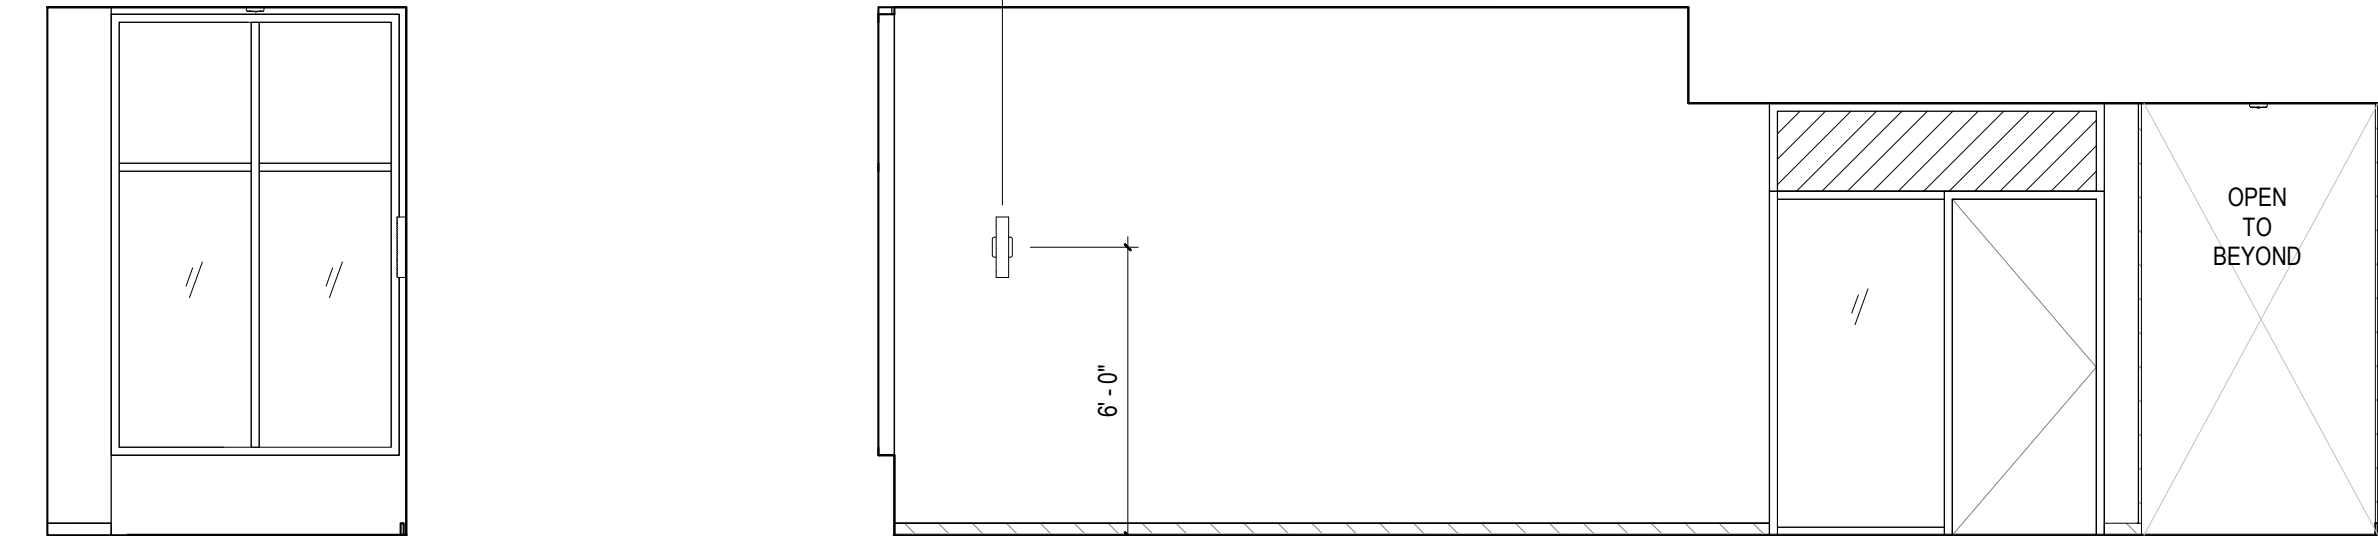

8A ELEVATOR LOBBY EAST LEVEL 3
SCALE: 1/4" = 1'-0"

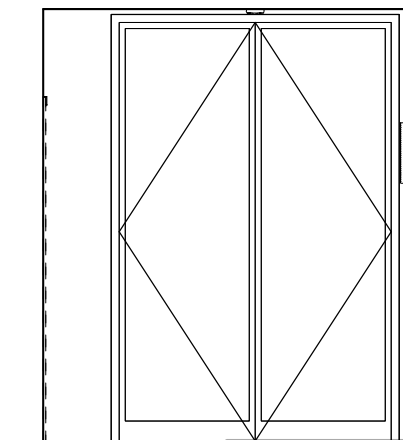


7B ELEV. LOBBY L2 - N
SCALE: 1/4" = 1'-0"

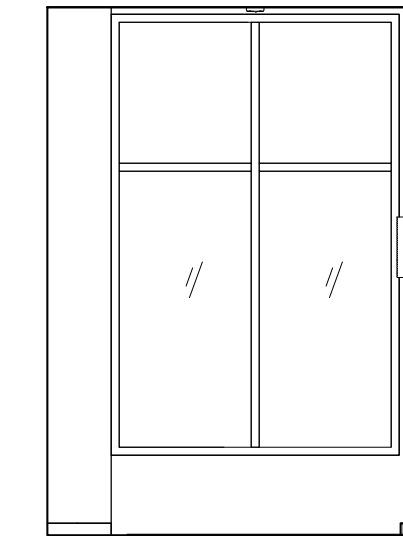


8B ELEV. LOBBY L3 - N
SCALE: 1/4" = 1'-0"


Frederick Fisher & Partners reserves its common law copyright and other property rights in these plans. These plans and drawings are not to be reproduced in any form or manner whatsoever without first obtaining the express written permission and consent of Frederick Fisher & Partners, Architects, nor are they to be assigned to any third party without obtaining said written permission and consent.

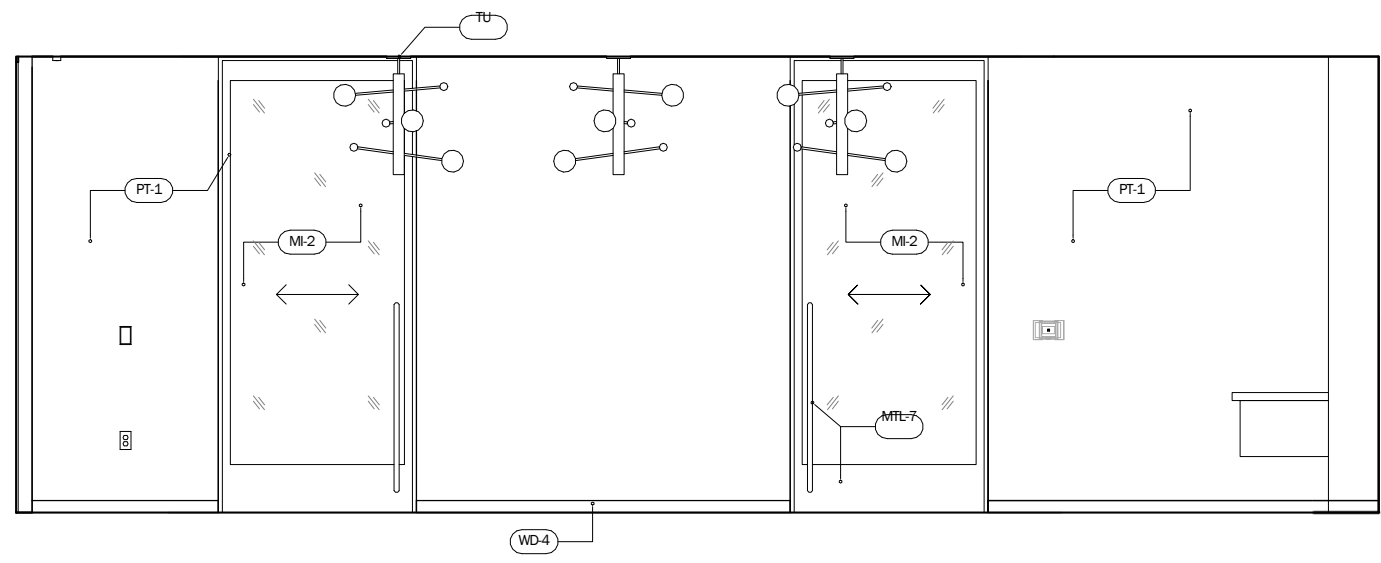


4D PRIVATE DINING SE
SCALE: 1/4" = 1'-0"

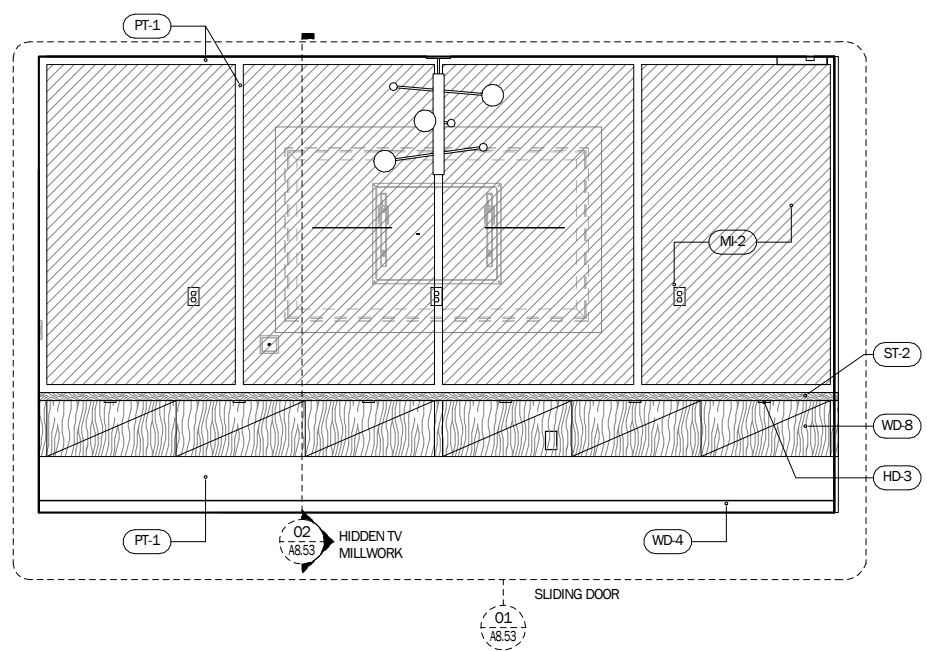


4C PRIVATE DINING SW
SCALE: 1/4" = 1'-0"

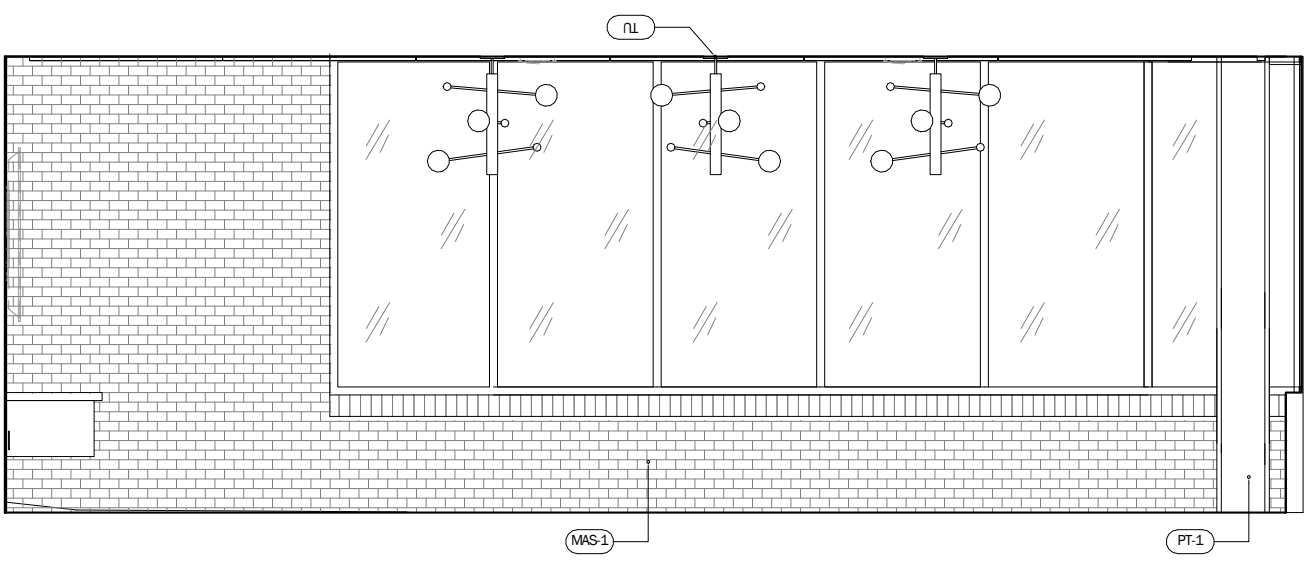


4B PRIVATE DINING NW
SCALE: 1/4" = 1'-0"

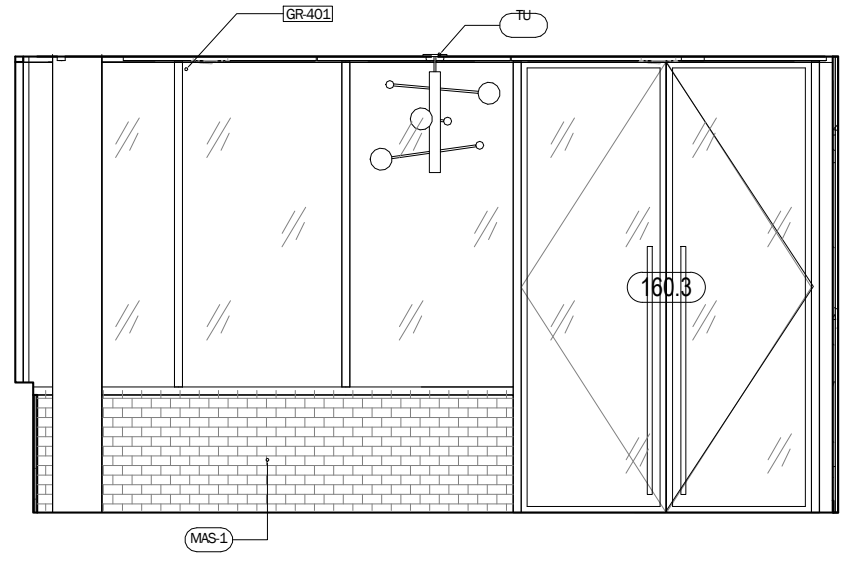


4A PRIVATE DINING NE
SCALE: 1/4" = 1'-0"

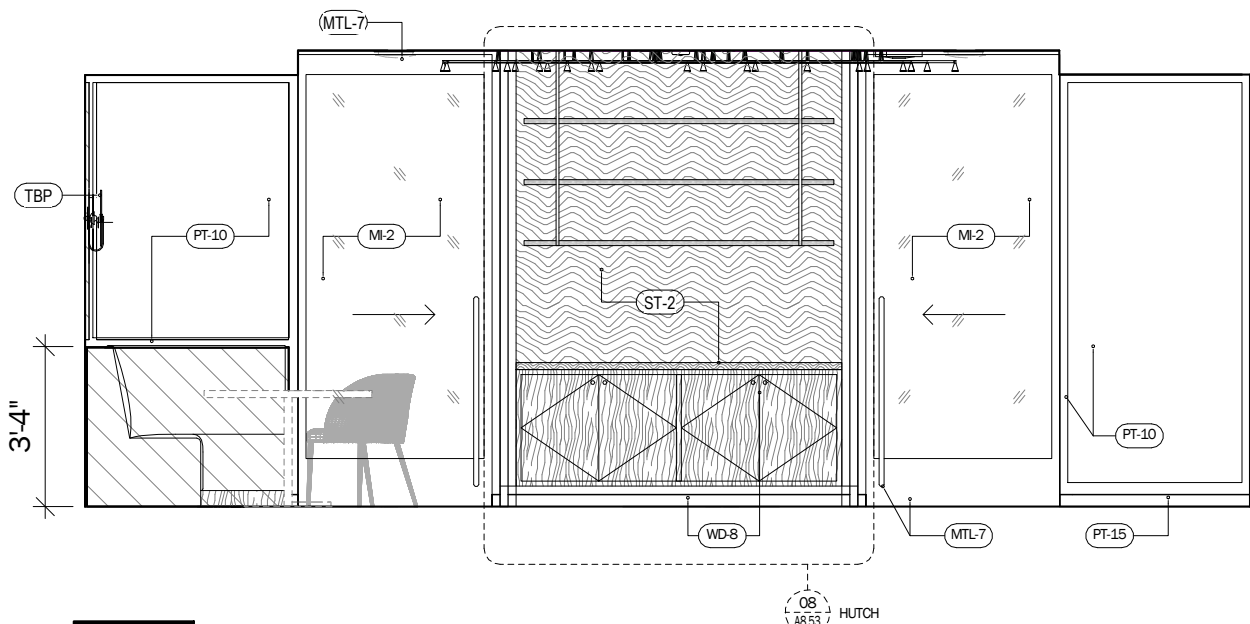


3D MAIN DINING NW
SCALE: 1/4" = 1'-0"

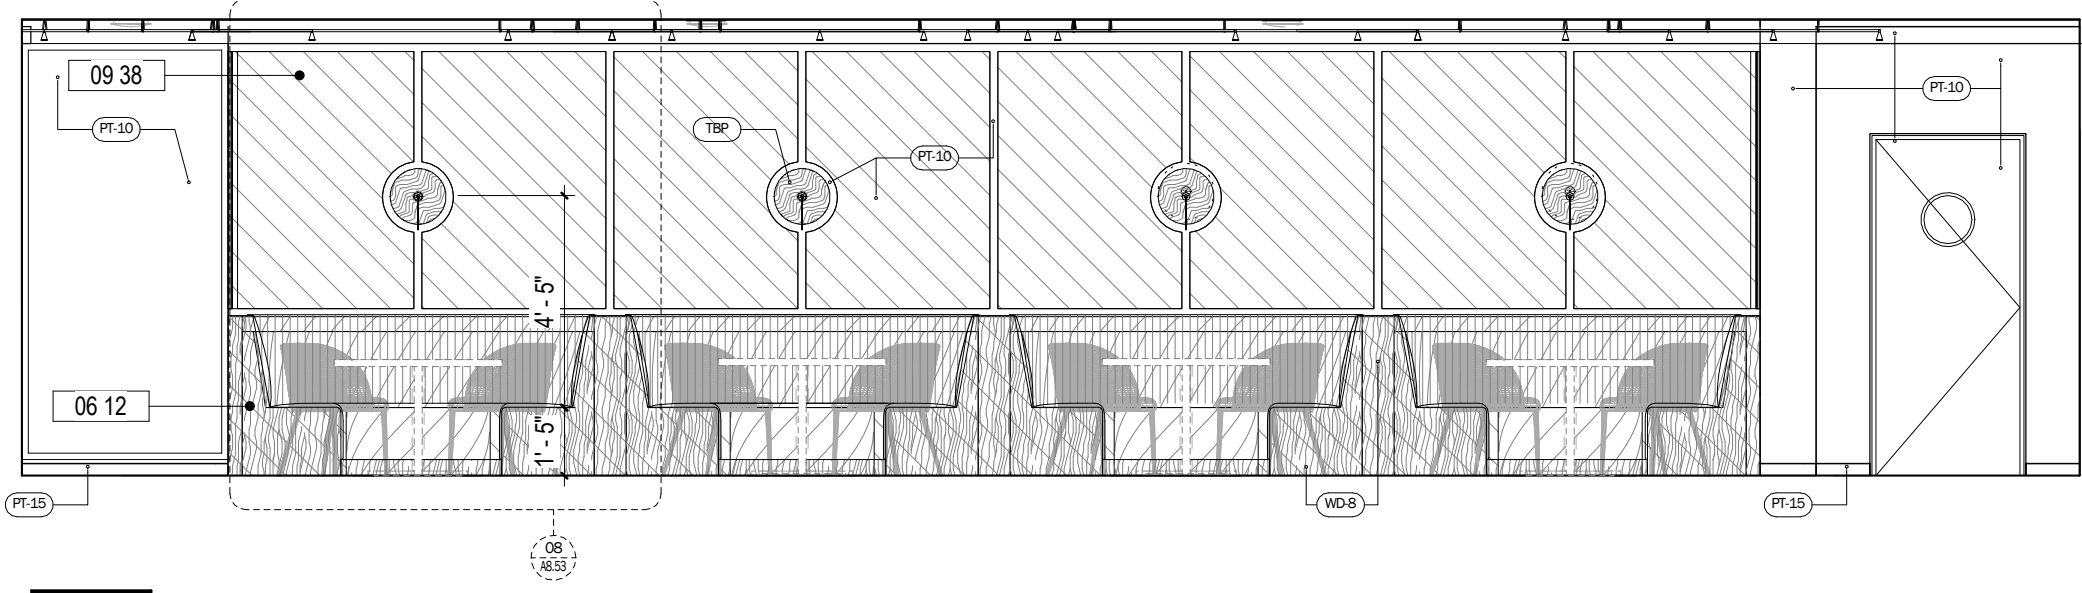


3C MAIN DINING SW
SCALE: 1/4" = 1'-0"

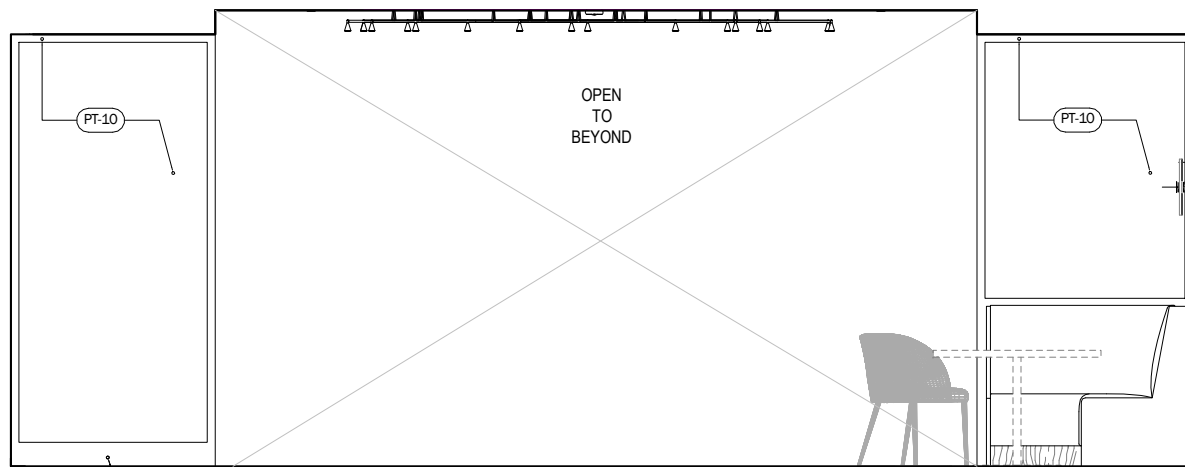


3B MAIN DINING SE
SCALE: 1/4" = 1'-0"

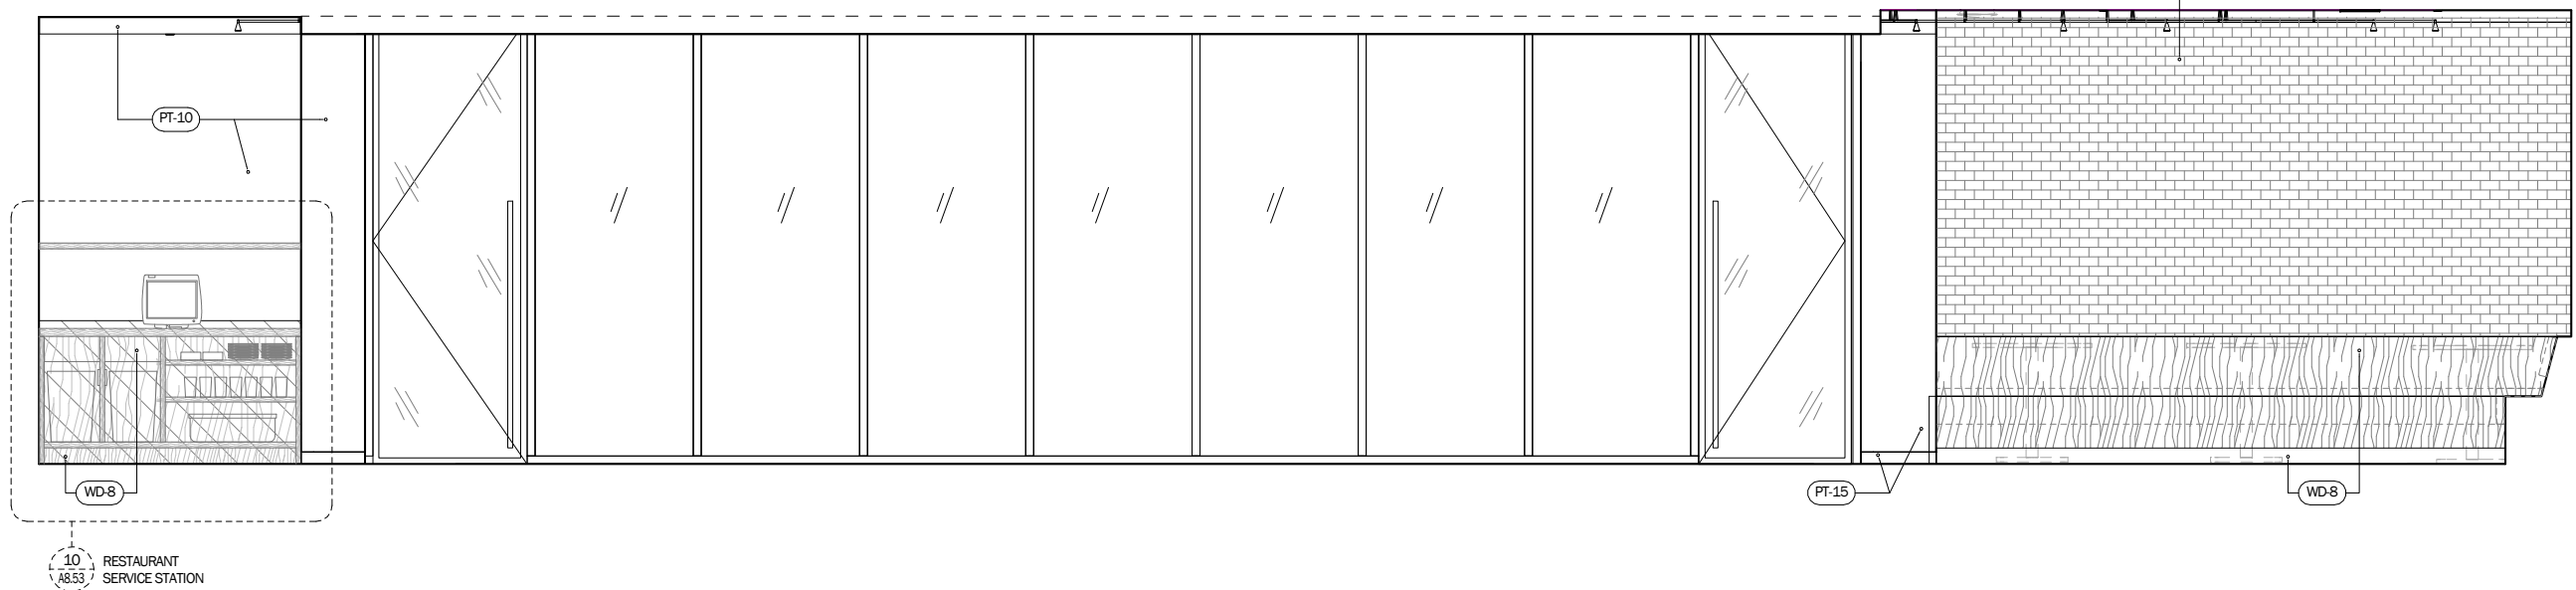


3A MAIN DINING NE
SCALE: 1/4" = 1'-0"

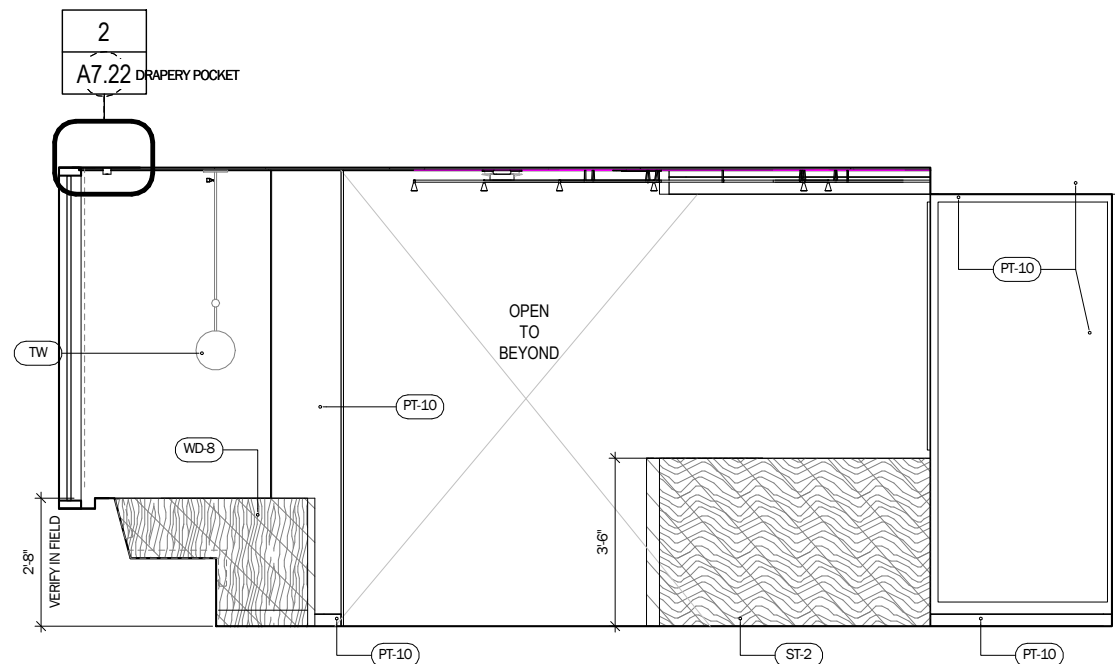


2C BAR SOUTH
SCALE: 1/4" = 1'-0"

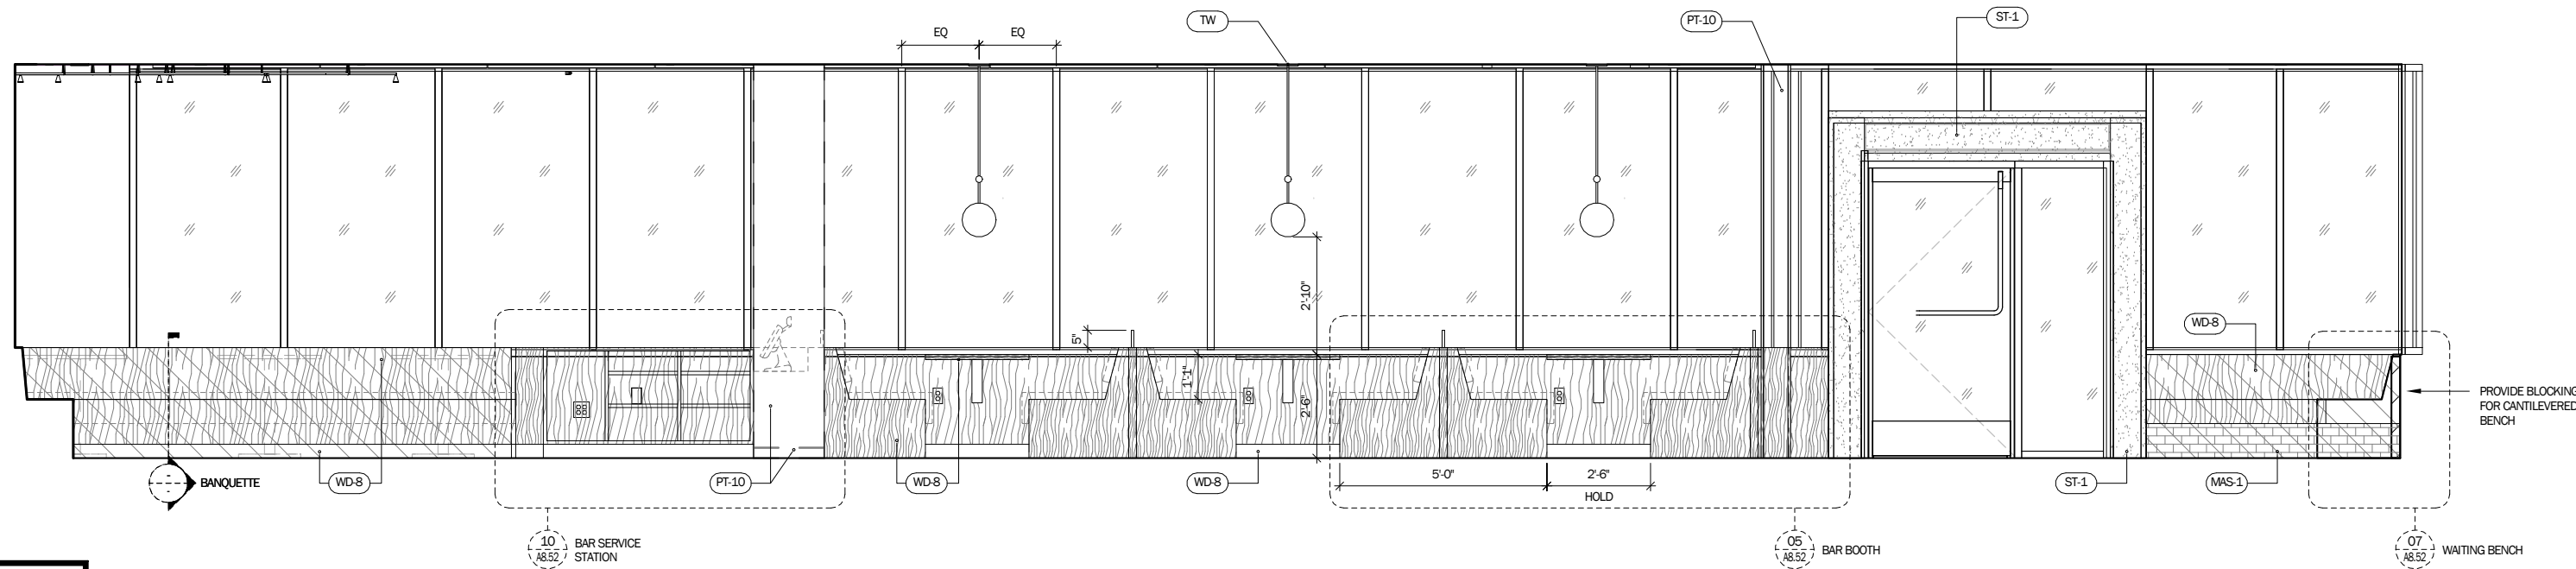


2B BAR EAST
SCALE: 1/4" = 1'-0"

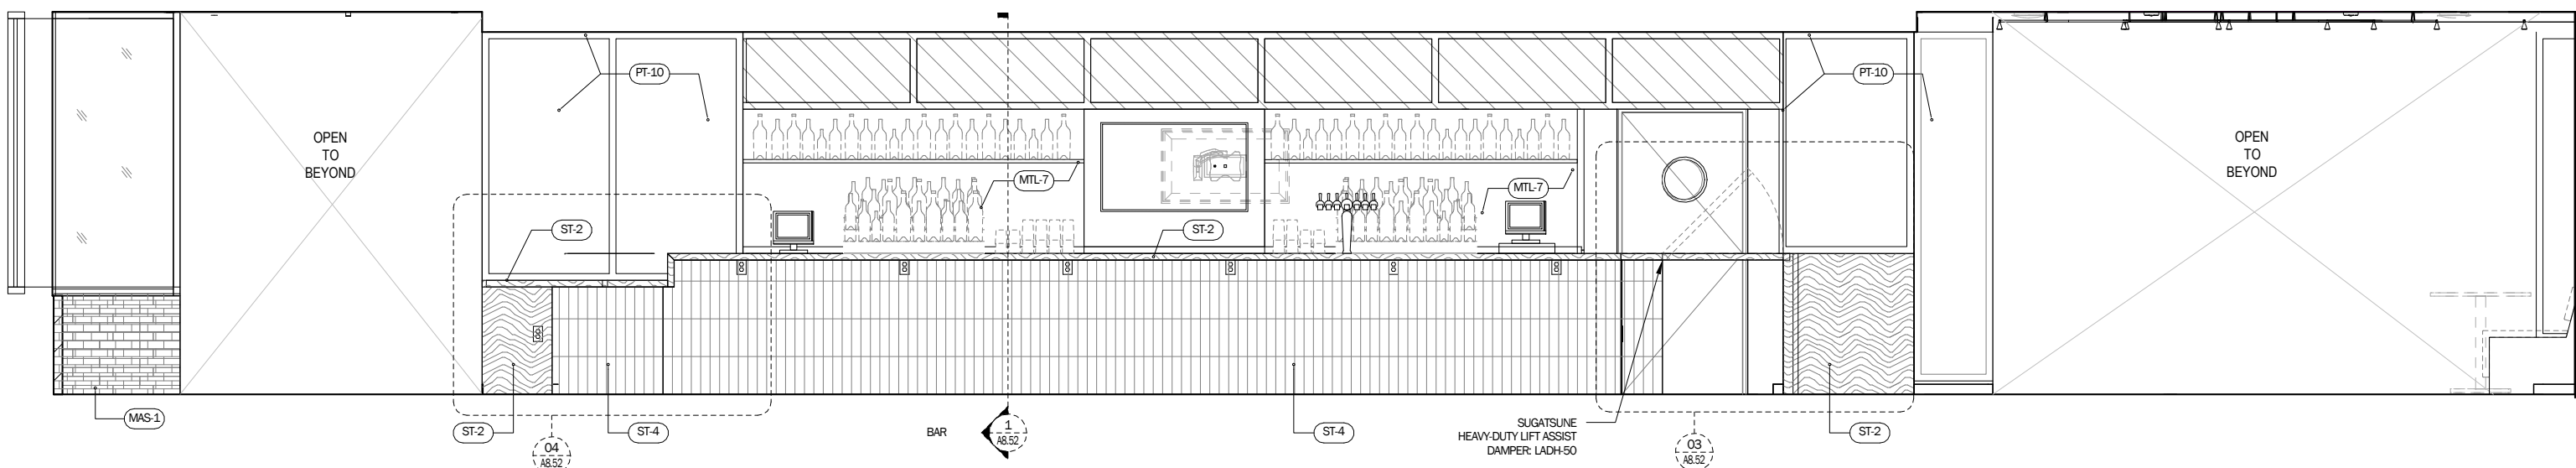

2A BAR WEST
SCALE: 1/4" = 1'-0"

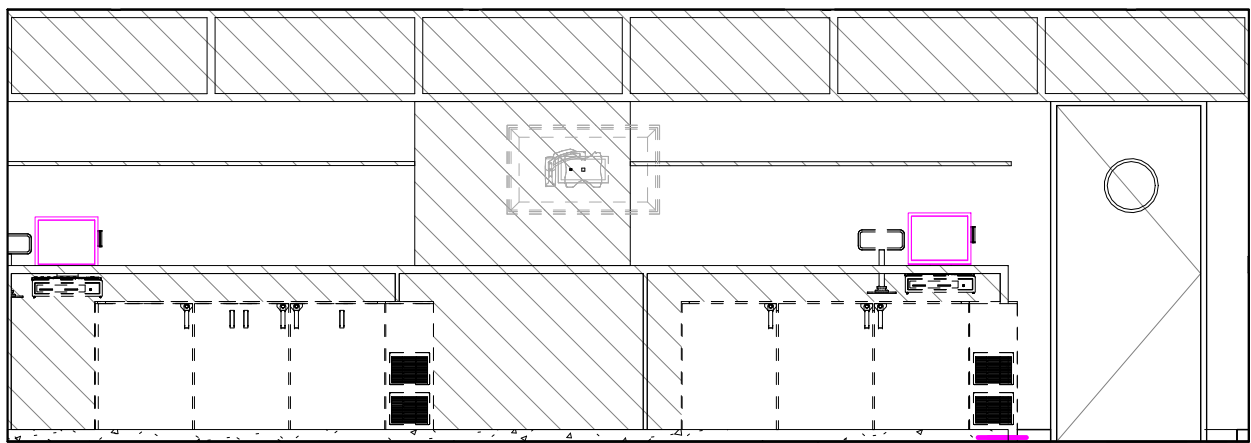

2F BACK BAR WEST
SCALE: 1/4" = 1'-0"

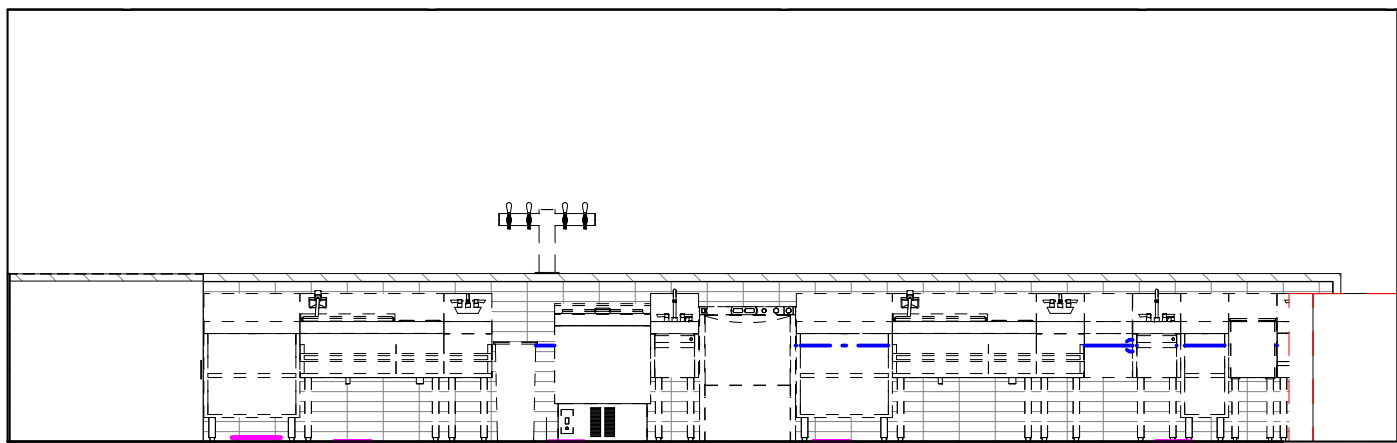


2E BACK BAR EAST
SCALE: 1/4" = 1'-0"

SHEET NOTES


KEYNOTES

06 12 ARCHITECTURAL MILLWORK
09 38 ACOUSTICAL PANEL


Frederick Fisher & Partners reserves its common law copyright and other property rights in these plans. These plans and drawings are not to be reproduced in any form or manner whatsoever without first obtaining the express written permission and consent of Frederick Fisher & Partners, Architects, nor are they to be assigned to any third party without obtaining said written permission and consent.

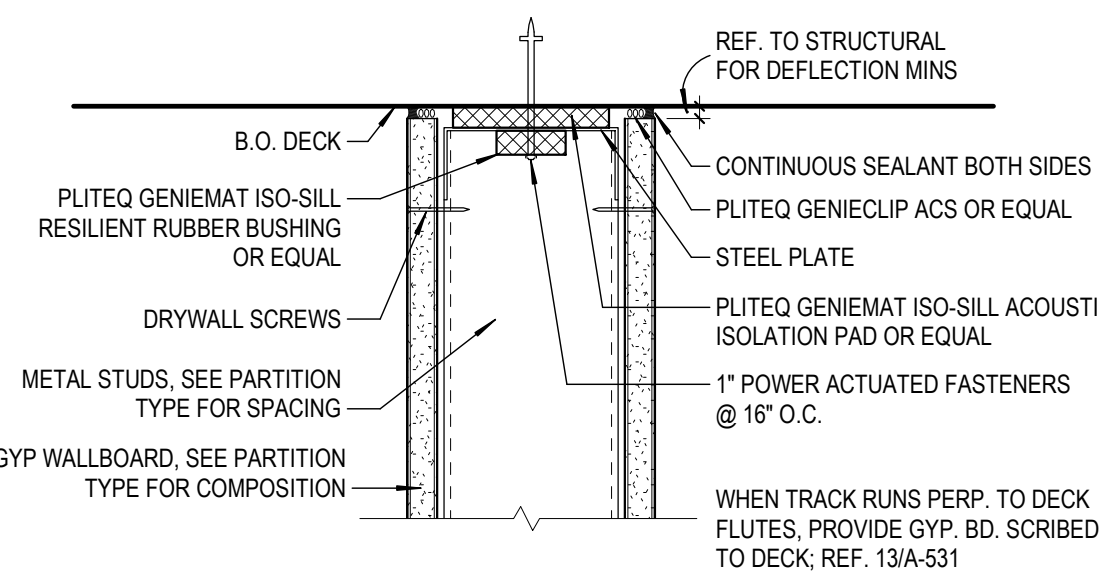


14 TOP TRACK, ACOUSTIC
SCALE: 3" = 1'-0"

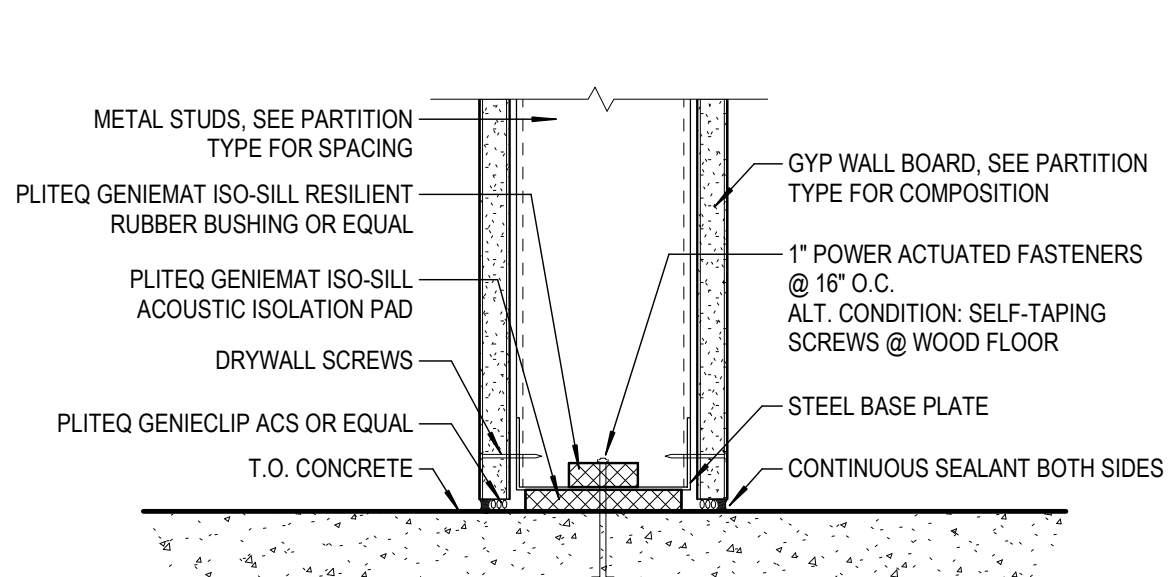

13 BOTTOM TRACK, ACOUSTIC
SCALE: 3" = 1'-0"

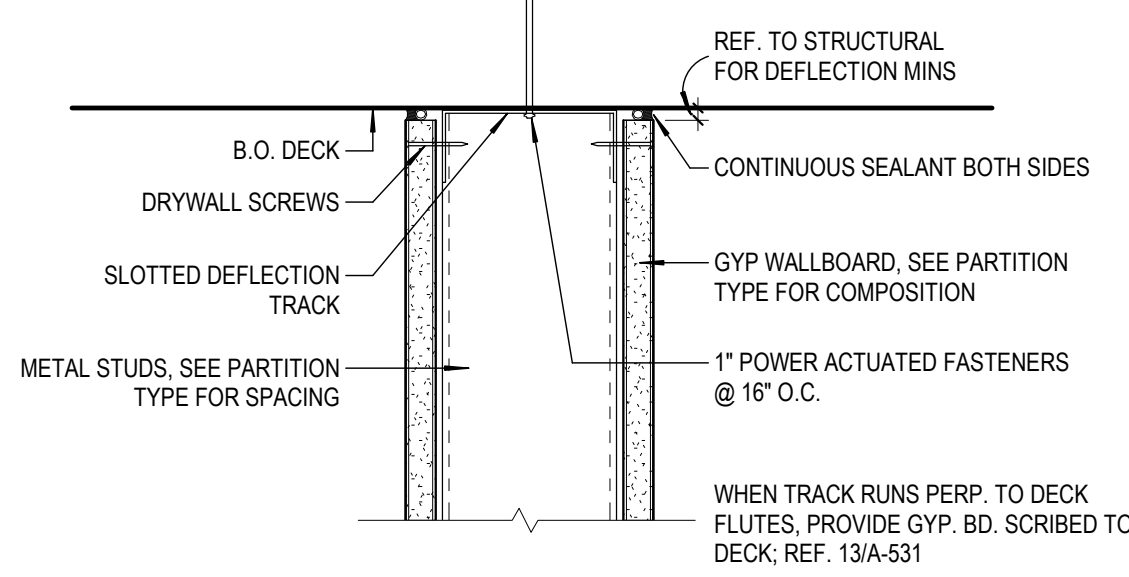

12 TOP TRACK, TYP.
SCALE: 3" = 1'-0"

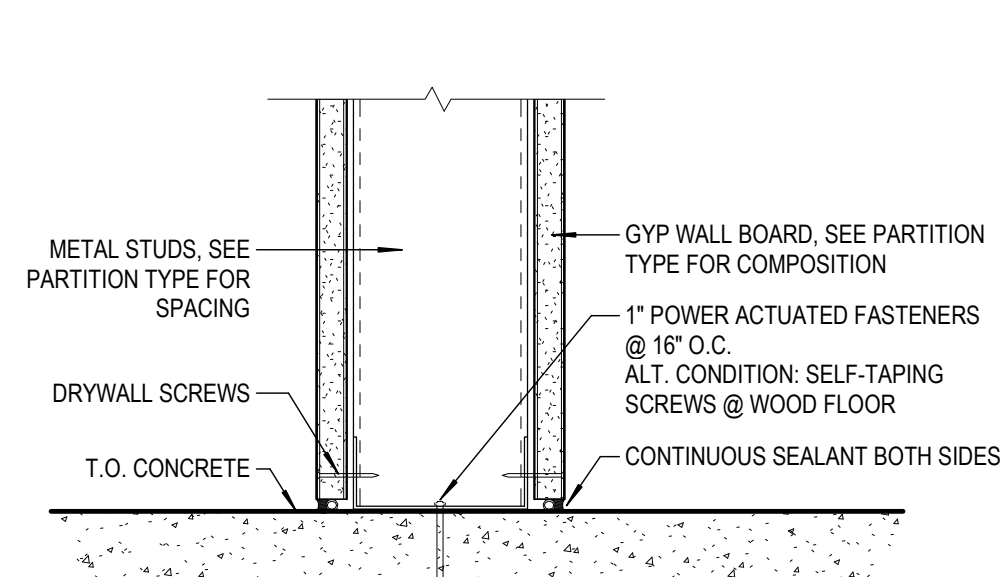

11 BOTTOM TRACK, TYP.
SCALE: 3" = 1'-0"

SHEET NOTES

PARTITION GENERAL NOTES:

- SHEET TO BE READ IN CONJUNCTION WITH SPECIFICATION SECTION 052900 - GYPSUM DRYWALL.
- REFER TO SPECIFICATIONS FOR ADDITIONAL REQTS FOR CROSS-BRIDGING, HORIZONTAL BRACING, AND OTHER PARTITION REQTS.
- FIRE RATED PARTITIONS AND ENCLOSURES INDICATED ON SHEET A0105 CODE DIAGRAMS.
- PROVIDE FIRE RESISTANT WOOD BLOCKING PER SPECIFICATION REQTS FOR ALL CLOSETS, CASEWORK, COUNTERS, CABINETS, SHELVES, DOOR STOPS, RAILINGS, GRAB BARS, SPECIALTIES, MILLWORK, AND OTHER ITEMS ATTACHED TO AND SUPPORTED FROM WALLS TO PROVIDE SOLID ATTACHMENT. PROVIDE ADDITIONAL BLOCKING AT ANY LOCATIONS INDICATED IN PLANS, SPECIFICATIONS, OR DETAILS.
- ALL DIMENSIONS ARE TO FACE OF GYPSUM DRYWALL (INTERIOR) AND FACE OF FINISHED FACADE MATERIAL (EXTERIOR).
- REFER TO FINISH SCHEDULE FOR LOCATION OF FINISHES. WALL THICKNESS SHOWN FOR PARTITION TYPES IS EXCLUSIVE OF THICKNESS OF APPLIED FINISH MATERIALS.
- PROVIDE GREEN BOARD IN LIEU OF GYP. BD. AT WET LOCATIONS AND 2'-0" BEYOND OR ADJACENT TO.
- PROVIDE BACKING AT LOCATIONS WITH WALL MOUNTED EQUIPMENT AND FURNITURE.
- ALL INTERIOR PARTITIONS SHALL BE CHALKED OUT AND REVIEWED BY THE ARCHITECT PRIOR TO CONSTRUCTION. USE ONLY BLUE CHALK.
- RUNNER TRACKS: INSTALL CONTINUOUS TRACKS SIZED TO MATCH STUDS.
- PROVIDE FASTENERS AT CORNERS AND ENDS OF TRACKS.
- STUDS: SECURE STUDS TO TOP AND BOTTOM RUNNER TRACKS BY EITHER WELDING OR SCREW FASTENING AT BOTH INSIDE AND OUTSIDE FLANGES.
- SET STUDS PLUMB, EXCEPT AS NEEDED FOR DIAGONAL BRACING OR REQUIRED FOR OUT-OF-PLUMB WALLS.
- WHERE STUD SYSTEM ABUTS STRUCTURAL COLUMNS OR WALLS, ANCHOR ENDS OF STIFFENERS TO SUPPORTING STRUCTURE, REFERENCE STRUCT.
- SUPPLEMENTARY FRAMING: INSTALL SUPPLEMENTARY FRAMING, BLOCKING, AND BRACING IN METAL FRAMING SYSTEM WHEREVER WALLS ARE INDICATED TO SUPPORT FIXTURES, EQUIPMENT, SERVICES, HEAVY TRIM, FURNISHINGS, MILLWORK, AND SIMILAR WORK REQUIRING ATTACHMENT TO THE WALL.
- COMPLY WITH STUD MANUFACTURER'S RECOMMENDATIONS AND INDUSTRY STANDARDS IN EACH CASE, CONSIDERING WEIGHT OR LOADING RESULTING FROM ITEM SUPPORTED.
- FRAME WALL OPENINGS LARGER THAN 2 FT. SQ. WITH DOUBLE STUD AT EACH JAMB OF FRAME EXCEPT WHERE ADDITIONAL MEMBERS ARE REQUIRED.
- INSTALL RUNNER TRACKS AND JACK STUDS ABOVE AND BELOW WALL OPENINGS.
- FASTENERS: PROVIDE NUTS, BOLTS, WASHERS, SCREWS, ETC., AND OTHER FASTENERS WITH CORROSION-RESISTANT PLATED FINISH.
- WHERE PARTITIONS RUN PARALLEL TO MTL DECK FLUTES, PROVIDE 16 GA. STL METAL STRAP SECURED TO DECK TO SHOT UP TO PROVIDE A SECURE CONNECTION.
- SCRIBE GYP. BD. TO DECK AT CONDITION WHERE PARTITION IS PERPENDICULAR TO DECK FLUTES, SCRIBE TO FOLLOW FLUTES AND FILL VOID W/ SOUND INSULATION OR FIRE STOP AS REQ.
- FOR INTERIOR FRAMING LIMITING HEIGHTS, REFER TO SPECIFIED SYSTEM DESIGN LOAD REQTS FOR INTERIOR NON-STRUCTURAL AND NON-COMPOSITE PARTITIONS. CONTRACTOR TO RECONFIRM STUD SIZING AND SUBMIT SELECTION CRITERIA FOR REVIEW.
- WHERE LARGE CEILING ITEMS SUCH AS LARGE DUCTS, PREVENT THE ABILITY OF WALL PARTITIONS TO EXTEND FULL HEIGHT TO THE SLAB ABOVE. PROVIDE STEEL ROD HUNG UNISTRUT OR EQUAL (MAXIMUM 4'-0" O.C.) TO SPAN OBSTRUCTION AND TO PROVIDE ANCHORAGE ONT FOR PARTITION TOP TRACK. LATERAL BRACE AS REQUIRED USING SEISMIC BRACE ANCHOR FITTINGS.
- AT LOCATIONS WHERE BACK BOXES ARE INSTALLED ON OPPOSITE SIDES OF THE SAME (SOUND RATED / FIRE RATED) PARTITION, BACK BOXES SHALL BE OFFSET AND PLACED AT LEAST ONE STUD BAY OR 16" APART. IF THIS IS NOT FEASIBLE, BOXES ARE TO BE BACKED WITH KINETICS ISOMAX SOUND ISOLATION CLIPS.
- WHERE DUCT AND PIPE PENETRATIONS OCCUR THROUGH FULL-HEIGHT PARTITIONS OR FLOOR/CEILING ASSEMBLIES, TREAT GAPS AS FOLLOWS:
 - a. GAPS LESS THAN OR EQUAL TO 1/4": ACOUSTICAL SEALANT OR SIMILAR NON-HARDENING COMPOUND.
 - b. GAPS 1/4" UP TO 1": COMPRESSED BACKER ROD WITH ACOUSTICAL SEALANT OR SIMILAR NON-HARDENING COMPOUND.
 - c. GAPS OVER 1": FILLED TIGHTLY WITH BATT INSULATION AND SEALED WITH HEAVY DENSITY PUTTY SUCH AS NELSON RSP OR CLK SEALANT, 3M MOLDABLE PUTTY.
- ALL GYPSUM BOARD LAYERS MUST BE INSTALLED WITH OVERLAPPING SEAMS.
- ATTACH ALL WET-SPACING PIPING TO WET-SPACE SIDE OF THE PARTITION ONLY.
- PROVIDE 1/2" NEOPRENE TAPE FULLY COMPRESSED AND SEALED AIR-TIGHT WITH NON-HARDENING CAULKING AT PARTITIONS INTERSECTIONING AT MULLIONS/CURTAIN WALL.

VASSAR COLLEGE INN & INSTITUTE
18010.00

CONTRACTOR

CONSULTANT


ISSUE DATES

03/20/2019 100% SCHEMATIC DESIGN
07/02/2019 75% DESIGN DEVELOPMENT
09/03/2019 100% DESIGN DEVELOPMENT
12/13/2019 50% CONSTRUCTION DOCUMENTS
02/01/2020 75% CONSTRUCTION DOCUMENTS
05/01/2020 ISSUED FOR CONSTRUCTION
07/01/2020 GMP SET
08/01/2021 BID SET


Frederick Fisher and Partners
12248 Santa Monica Blvd, Los Angeles, CA 90025
1350 West 28th St, Suite 3502, New York, NY 10001
(310) 581-6880 | info@frederickfisher.net

WALL TYPES
SCALE: 3" = 1'-0"


A6.51

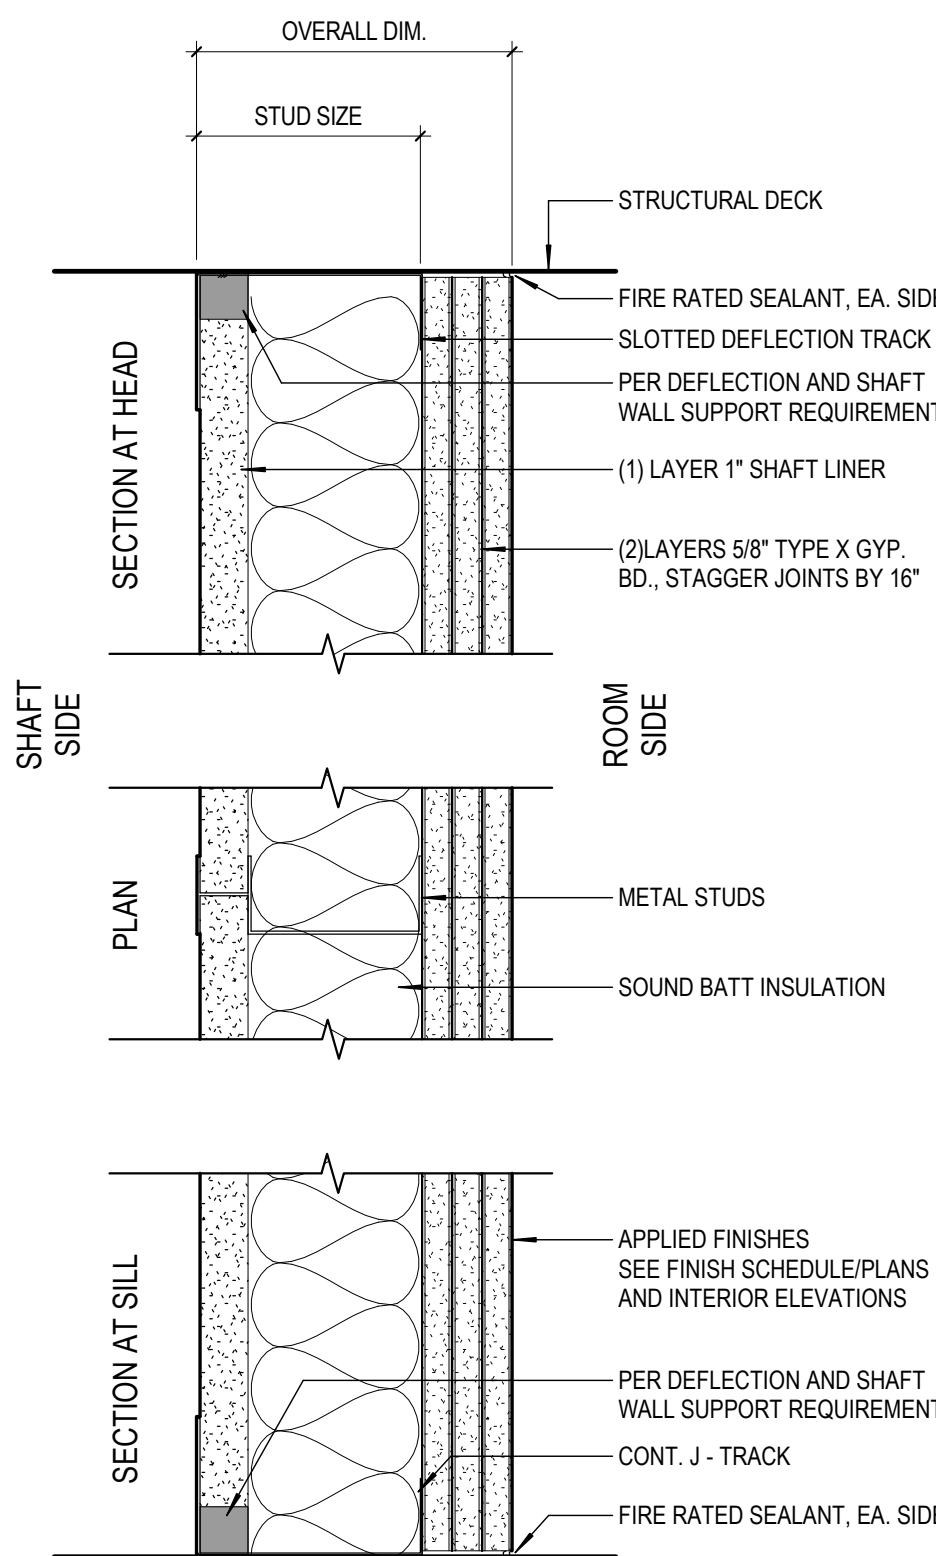


WALL TYPES	STUD SIZE	OVERALL DIMENSION	FIRE RATING	STC RATING	GA	STUD SPACING	TOP/BOTTOM TRACK
S3a	6"	7 7/8"	1HR	-	20	16 O.C.	11 & 12 /A6.51

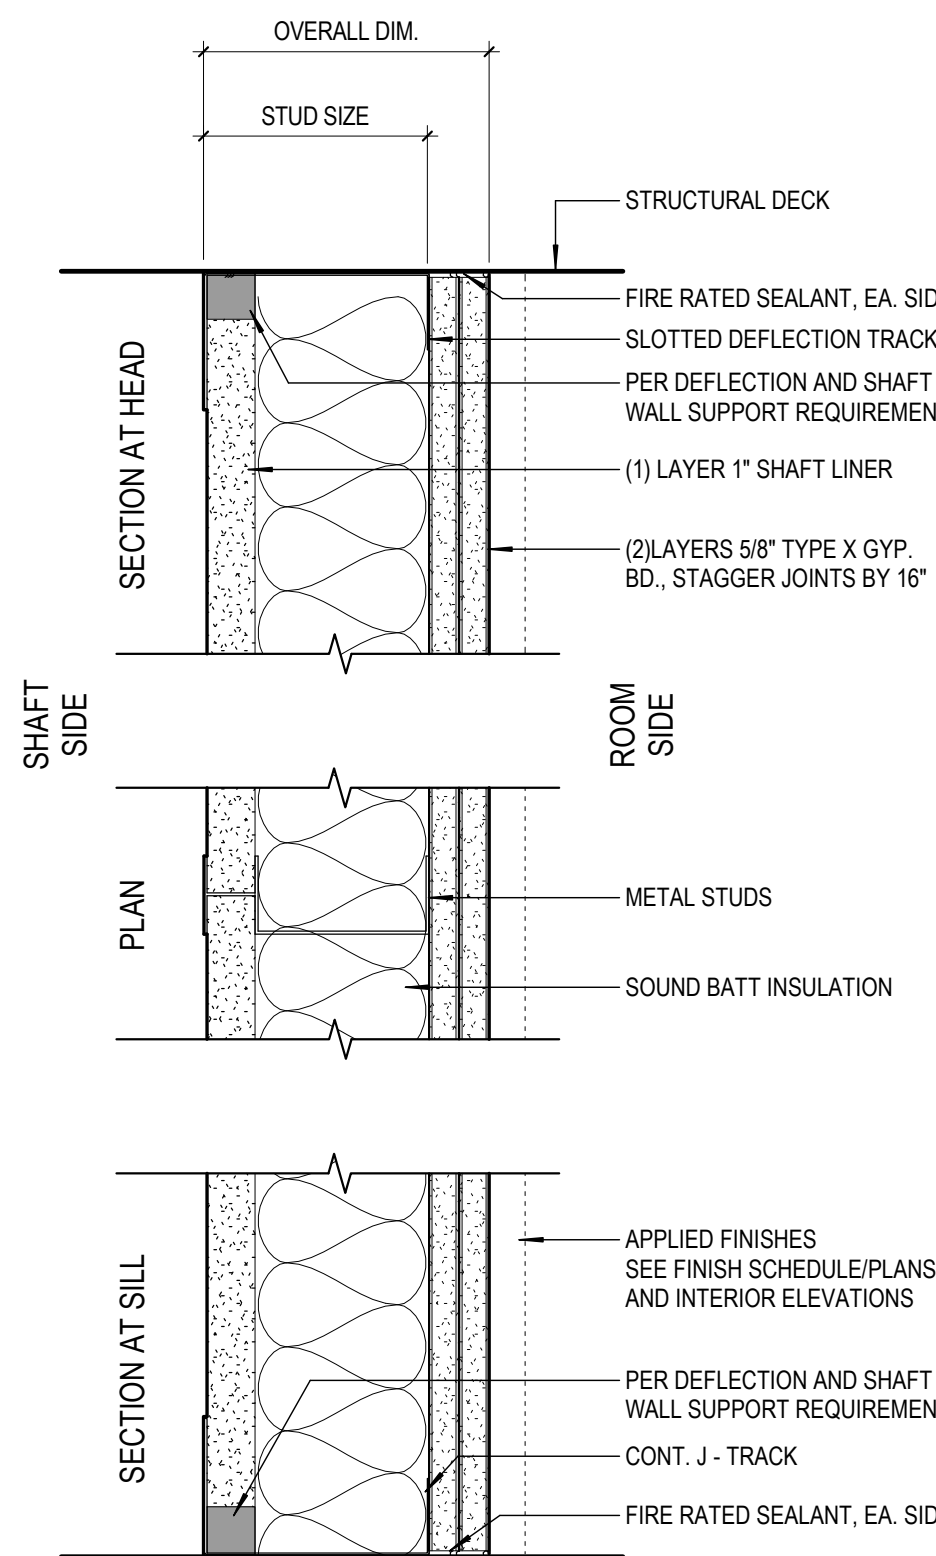


WALL TYPES	STUD SIZE	OVERALL DIMENSION	FIRE RATING	STC RATING	GA	STUD SPACING	TOP/BOTTOM TRACK
S2a	6"	7 1/4"	1HR	-	20	16 O.C.	11 & 12 /A6.51

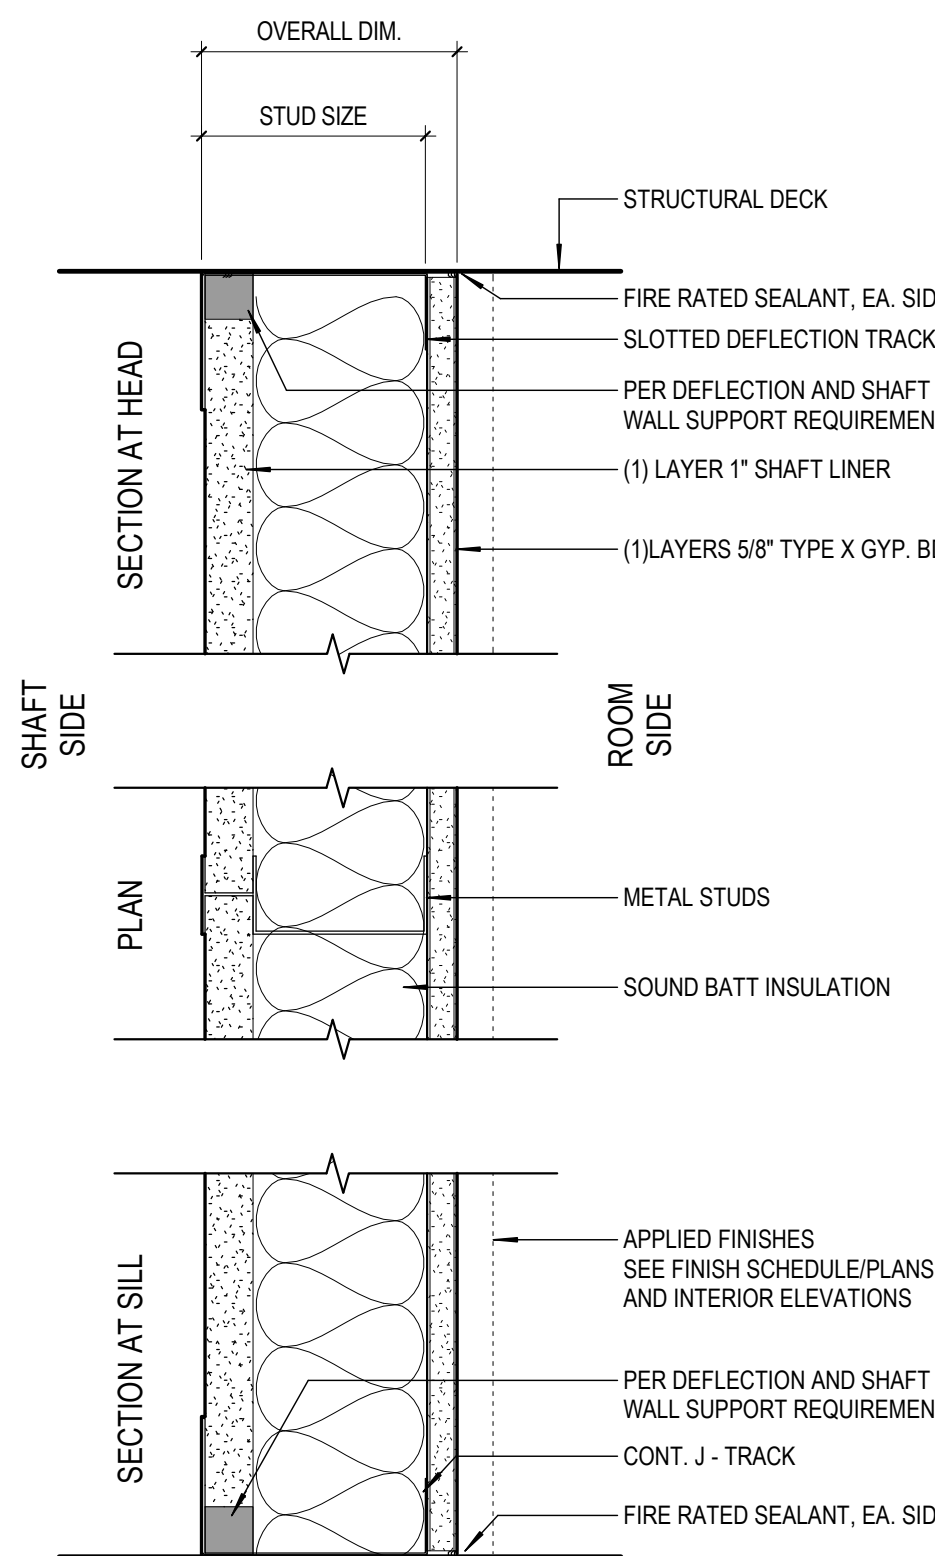

WALL TYPES	STUD SIZE	OVERALL DIMENSION	FIRE RATING	STC RATING	GA	STUD SPACING	TOP/BOTTOM TRACK
S1a	6"	6 5/8"	1HR	-	20	16 O.C.	11 & 12 /A6.51
S1b	4"	4 5/8"	1HR	-	20	16 O.C.	11 & 12 /A6.51

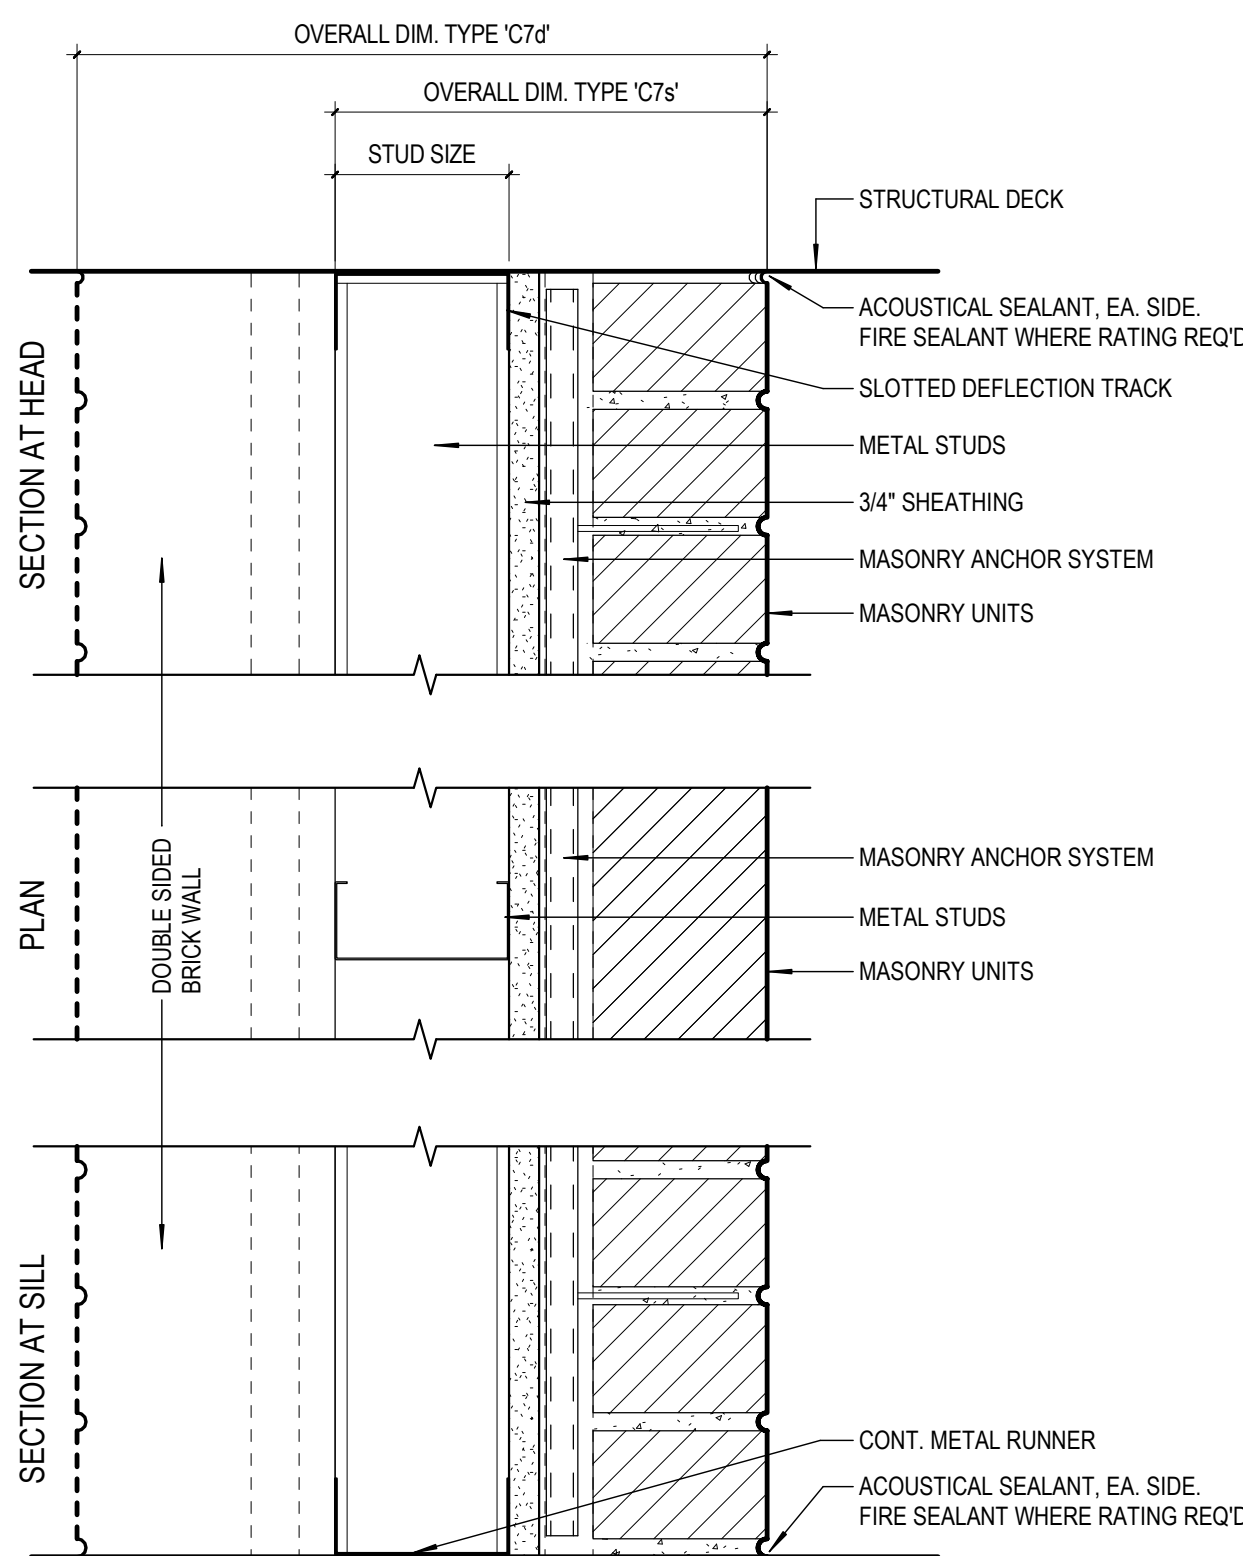


WALL TYPES	STUD SIZE	OVERALL DIMENSION	FIRE RATING	STC RATING	GA	STUD SPACING	TOP/BOTTOM TRACK
C7a	3 5/8"	9"	-	-	VIF	16 O.C.	11 & 12 /A6.51
C7b	6"	1'-5"	-	-	VIF	16 O.C.	11 & 12 /A6.51

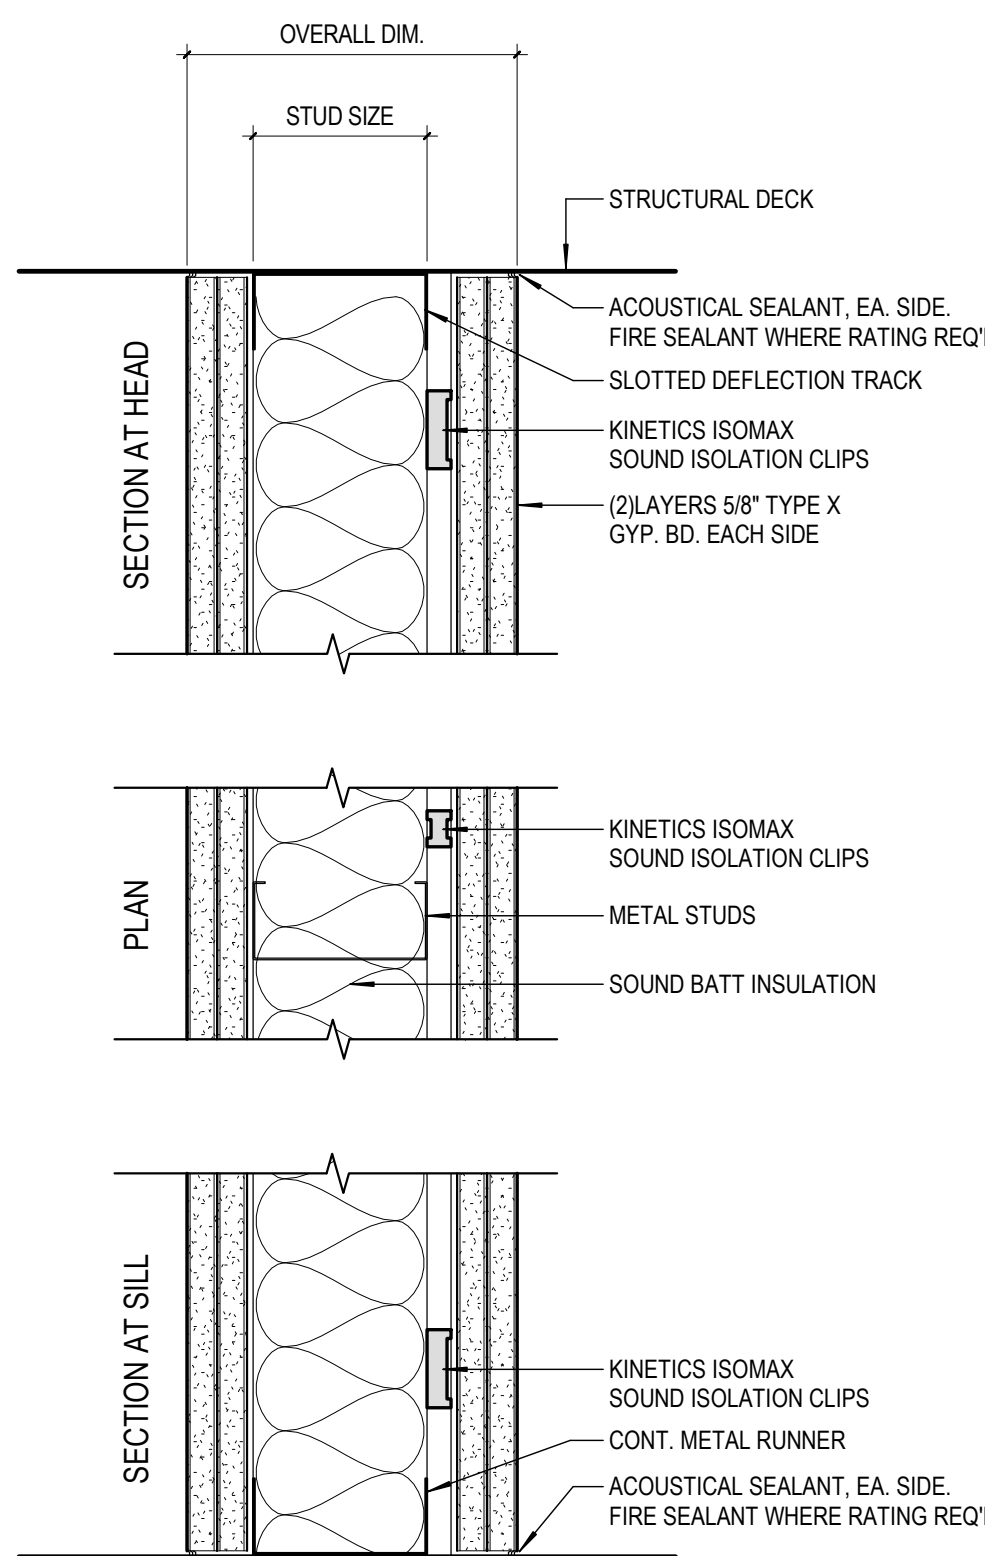

WALL TYPES	STUD SIZE	OVERALL DIMENSION	FIRE RATING	STC RATING	GA	STUD SPACING	TOP/BOTTOM TRACK
C6d	5 1/2"	8 1/2"	2 HRUL U419	59	20	16 O.C.	13 & 14 /A6.51

TYPE 'S3'

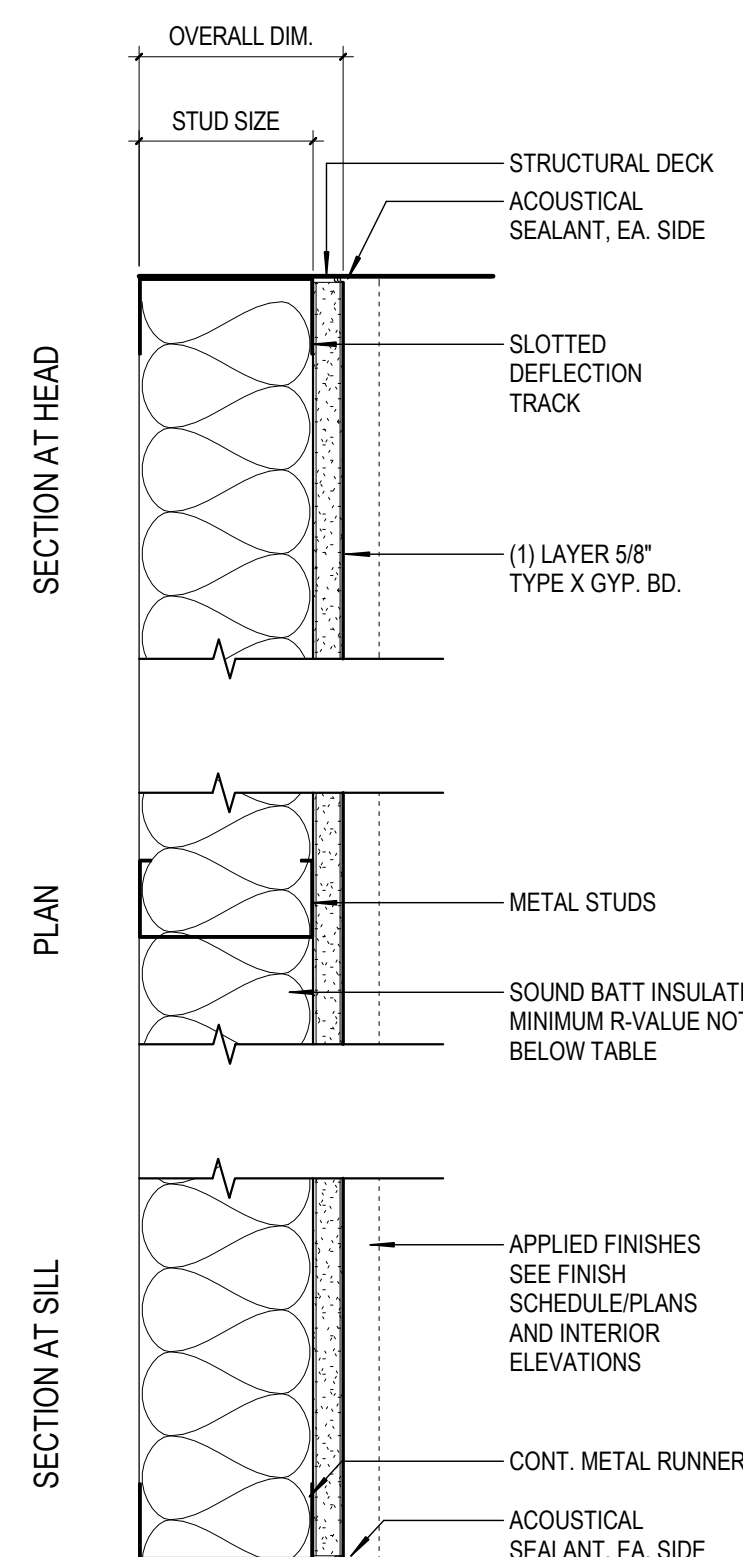


WALL TYPES	STUD SIZE	OVERALL DIMENSION	FIRE RATING	STC RATING	GA	STUD SPACING	TOP/BOTTOM TRACK
C5a	6"	6 5/8"	-	-	20	16 O.C.	11 & 12 /A6.51
C5b	3 5/8"	4 1/4"	-	-	20	16 O.C.	11 & 12 /A6.51
C5c	2 1/2"	3 1/8"	-	-	20	16 O.C.	11 & 12 /A6.51
C5d	5 1/2"	6 1/8"	-	-	20	16 O.C.	11 & 12 /A6.51

NOTE: WALL TYPE C5d TO HAVE A MINIMUM R-VALUE OF 20 (CURTAIN WALL BACKUP)

TYPE 'C5'


TYPE 'S2'

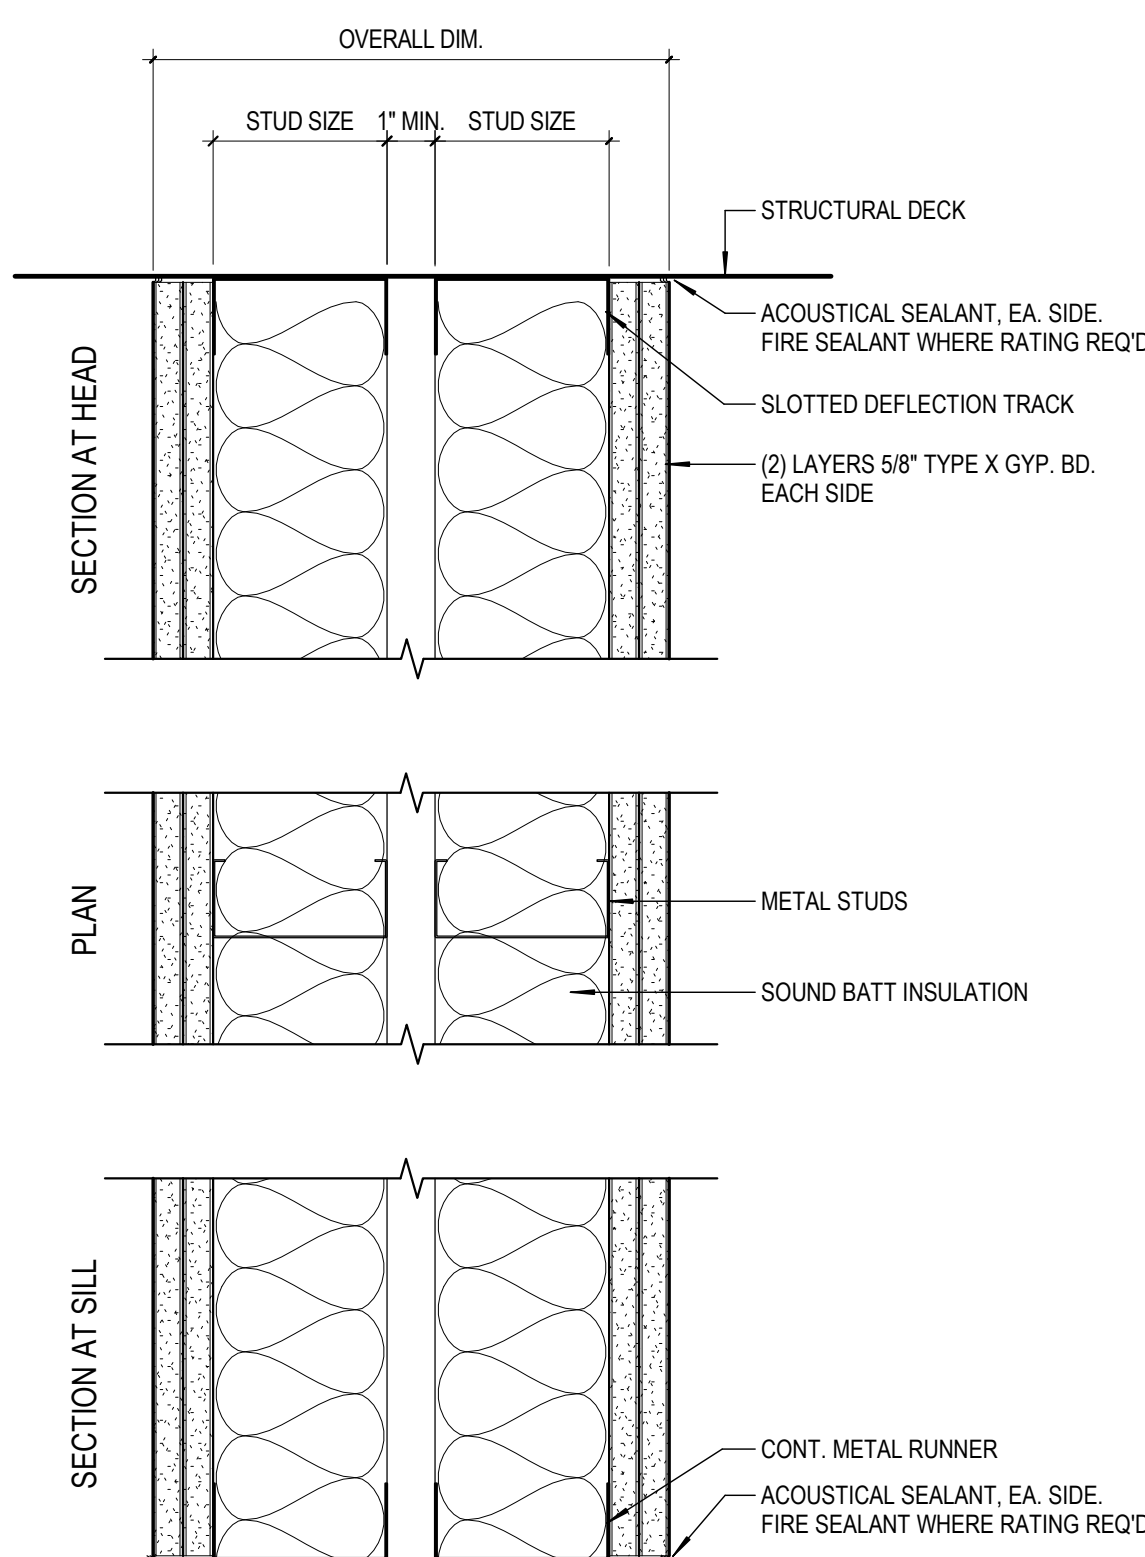

WALL TYPES	STUD SIZE	OVERALL DIMENSION	FIRE RATING	STC RATING	GA	STUD SPACING	TOP/BOTTOM TRACK
C4b	3 5/8"	SEE PLAN	2 HRUL U493	65	20	16 O.C.	13 & 14 /A6.51

TYPE 'C4'


TYPE 'S1'

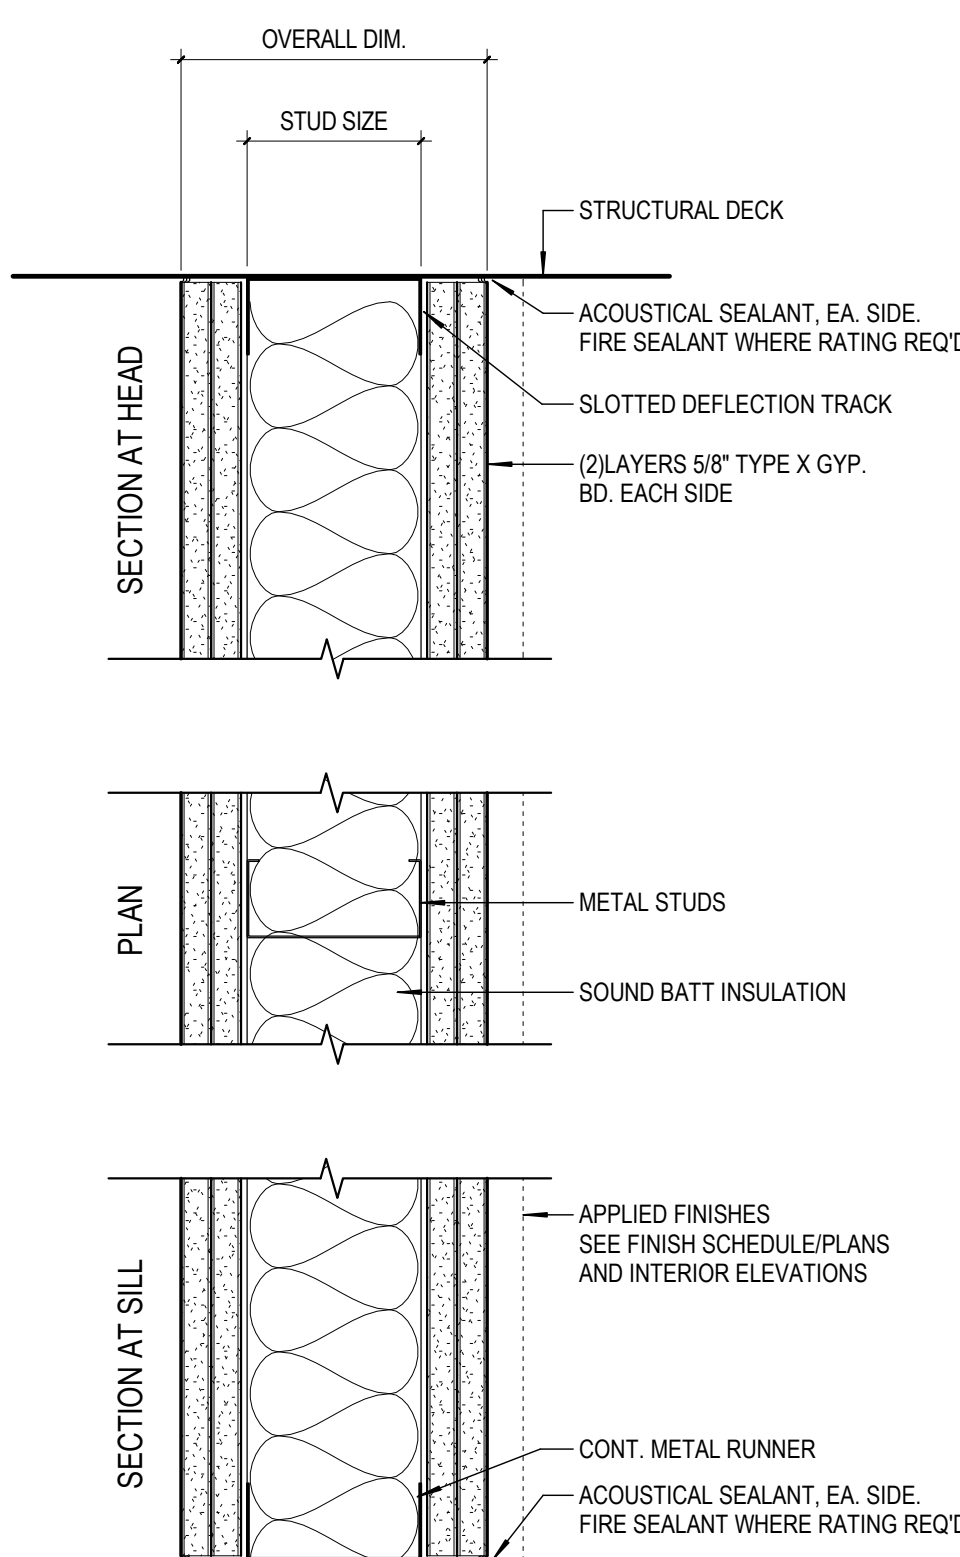

WALL TYPES	STUD SIZE	OVERALL DIMENSION	FIRE RATING	STC RATING	GA	STUD SPACING	TOP/BOTTOM TRACK
C3a	6"	8 1/2"	2 HRUL U419	52	20	16 O.C.	13 & 14 /A6.51
C3b	3 5/8"	6 1/8"	-	-	20	16 O.C.	13 & 14 /A6.51

TYPE 'C3'


TYPE 'C7'

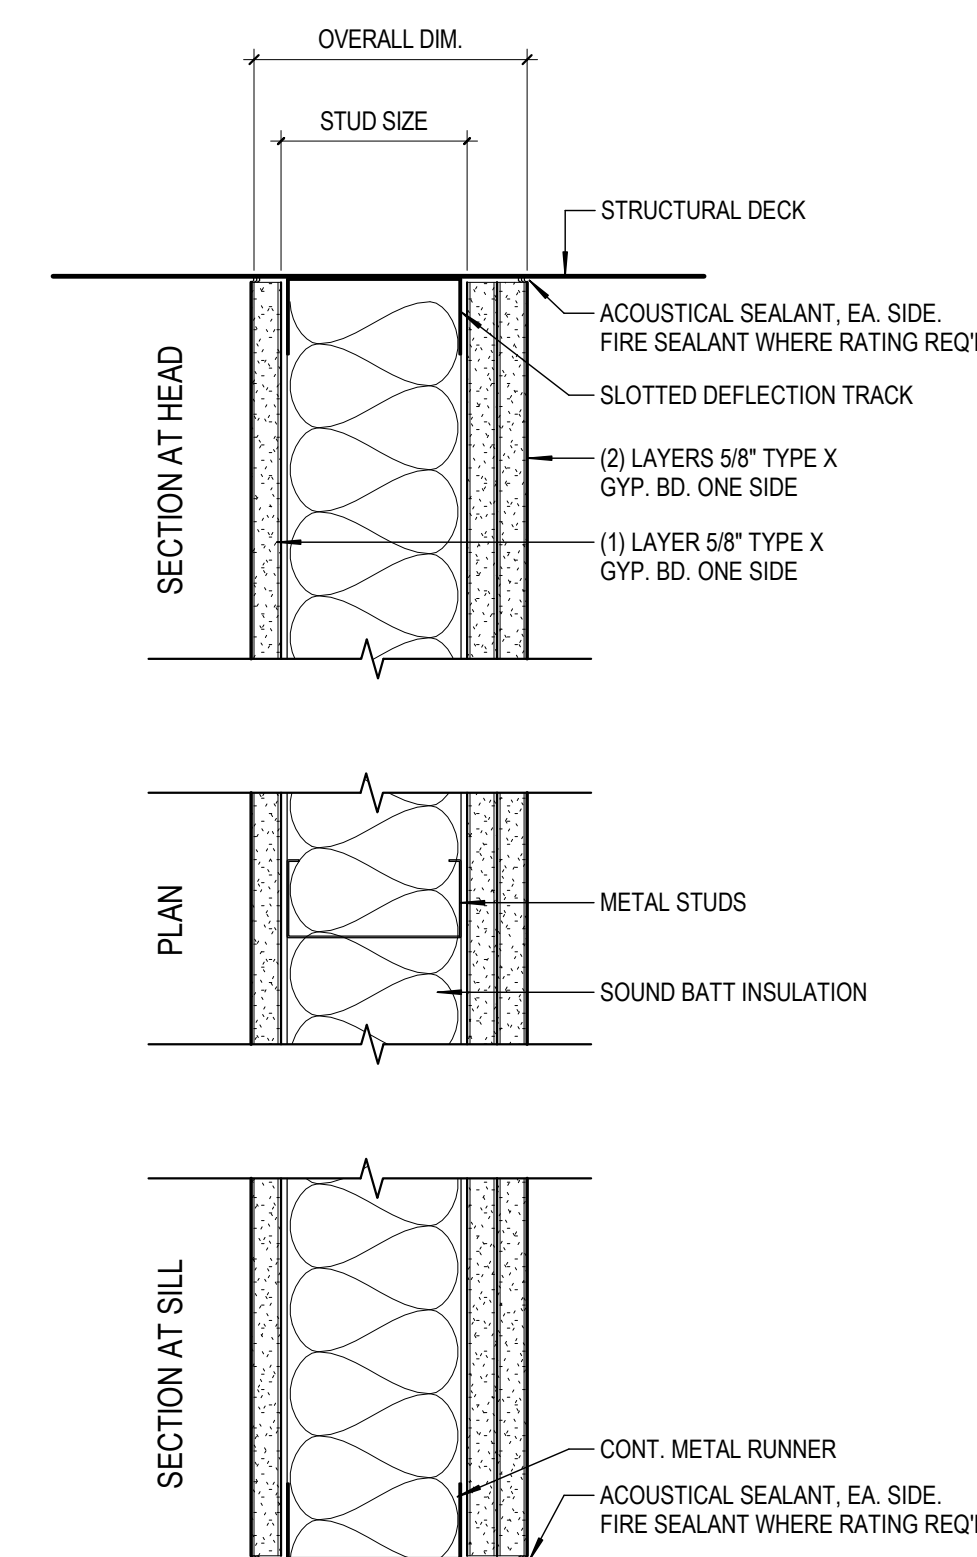

WALL TYPES	STUD SIZE	OVERALL DIMENSION	FIRE RATING	STC RATING	GA	STUD SPACING	TOP/BOTTOM TRACK
C2a	6"	7 7/8"	1 HRUL U419	47	20	16 O.C.	13 & 14 /A6.51
C2b	3 5/8"	5 1/2"	-	-	20	16 O.C.	13 & 14 /A6.51

TYPE 'C2'

TYPE 'C6'

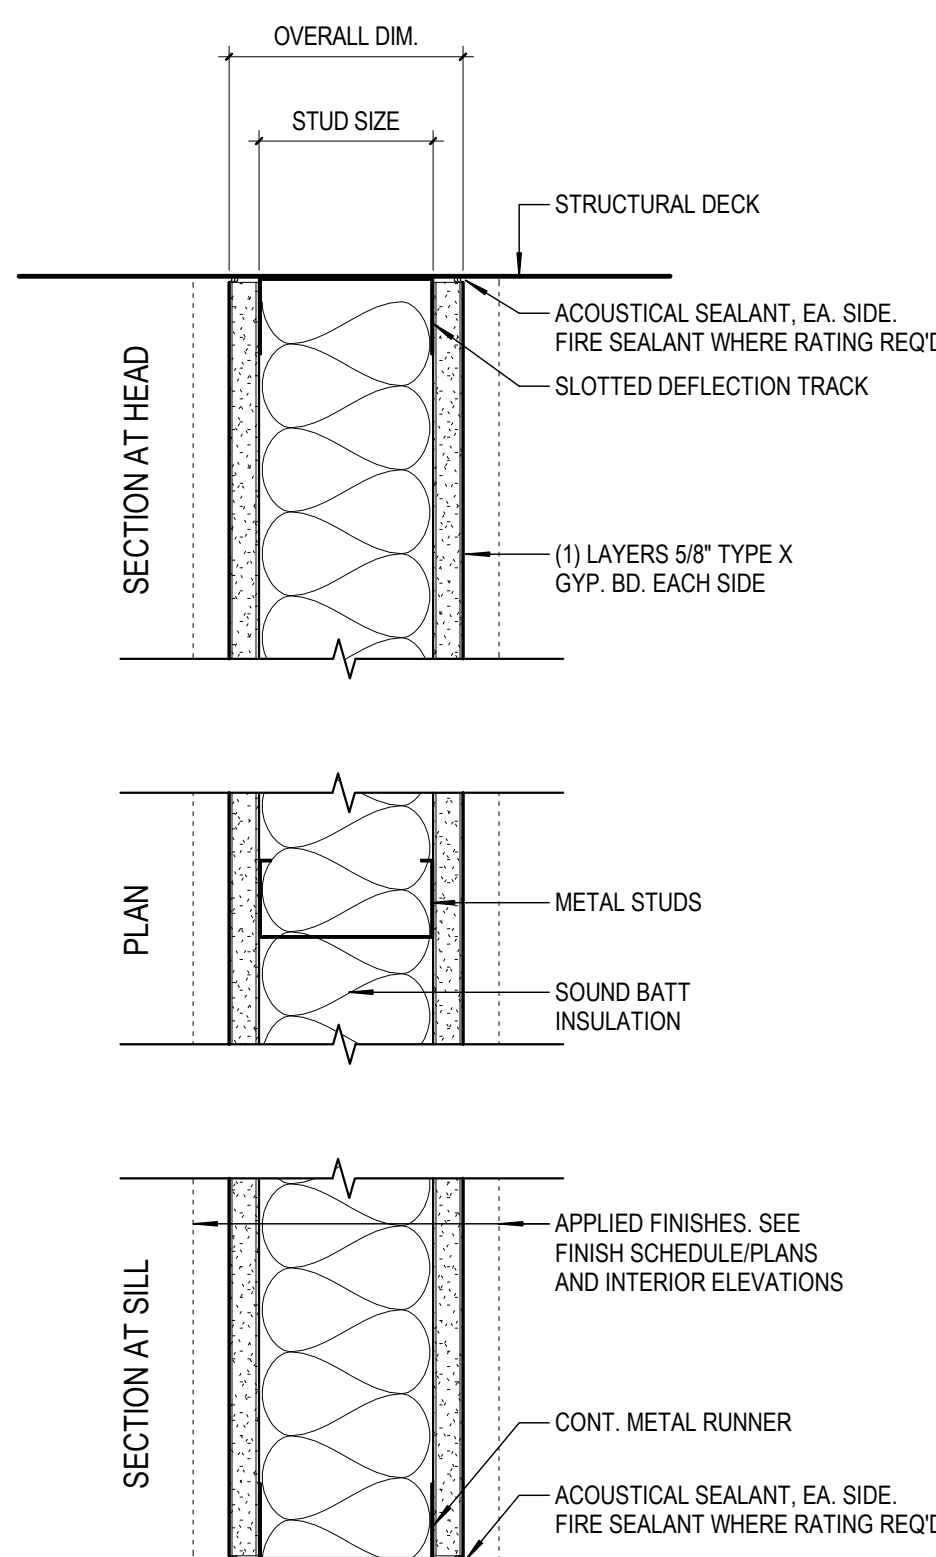


WALL TYPES	STUD SIZE	OVERALL DIMENSION	FIRE RATING	STC RATING	GA	STUD SPACING	TOP/BOTTOM TRACK
C1a	6"	7 1/4"	1 HRUL U419	45	20	16 O.C.	13 & 14 /A6.51
C1b	3 5/8"	4 7/8"	1 HRUL U419	48	20	16 O.C.	13 & 14 /A6.51
C1c	2 1/2"	3 3/4"	-	-	20	16 O.C.	13 & 14 /A6.51

TYPE 'C1'

Frederick Fisher & Partners reserves its common law copyright and other property rights in these plans. These plans and drawings are not to be reproduced in any form or manner whatsoever without first obtaining the express written permission and consent of Frederick Fisher & Partners. Architects, nor are they to be assigned to any third party without obtaining said written permission and consent.




DOOR SCHEDULE																			
LOCATION		DOOR		FIRE RATING	DOOR MATERIAL	DOOR			FRAME TYPE	MATERIAL	FRAME		DETAIL		REMARKS				
DOOR #	ROOM	DOOR TYPE	SIZE			FINISH	GLASS TYPE	HARDWARE			FINISH	JAMB	HEAD	THRESHOLD					
LEVEL 1																			
101.1	ROOM 1K	B2	3'-0" 7'-0"	20 MIN	WD	PT	-	57	M1	HM	PT	8/AT 25	8/AT 23	1A/8.21	FULL FRAME SOUND INSULATION STRIPPING				
101.2	ROOM 2Q	C	2'-8" 7'-0"	-	WD	PT	-	56	W1	WD	PT	1A/2 25	1A/2 25	29A/8.21					
103.1	ROOM 2Q	B2	3'-0" 7'-0"	20 MIN	WD	PT	-	57	M1	HM	PT	8/AT 25	8/AT 23	1A/8.21	FULL FRAME SOUND INSULATION STRIPPING				
103.2	ROOM 2Q	C	2'-8" 7'-0"	-	WD	PT	-	56	W1	WD	PT	1A/2 25	1A/2 25	29A/8.21					
105.1	ROOM 2Q	B2	3'-0" 7'-0"	20 MIN	WD	PT	-	57	M1	WD	PT	8/AT 23	8/AT 23	1A/8.21	FULL FRAME SOUND INSULATION STRIPPING				
105.2	ROOM 2Q	C	2'-8" 7'-0"	-	WD	PT	-	56	W1	WD	PT	1A/2 25	1A/2 25	29A/8.21					
107.1	ROOM 2Q	B2	3'-0" 7'-0"	20 MIN	WD	PT	-	57	M1	HM	PT	8/AT 23	8/AT 23	1A/8.21	FULL FRAME SOUND INSULATION STRIPPING				
107.2	ROOM 2Q	C	2'-8" 7'-0"	-	WD	PT	-	56	W1	WD	PT	1A/2 25	1A/2 25	29A/8.21					
109.1	ROOM 2Q	B2	3'-0" 7'-0"	20 MIN	WD	PT	-	57	M1	WD	PT	8/AT 23	8/AT 23	1A/8.21	FULL FRAME SOUND INSULATION STRIPPING				
109.2	ROOM 2Q	C	2'-8" 7'-0"	-	WD	PT	-	56	W1	WD	PT	1A/2 25	1A/2 25	29A/8.21					
111.1	ROOM 1K	B2	3'-0" 7'-0"	20 MIN	WD	PT	-	57	M1	HM	PT	8/AT 23	8/AT 23	1A/8.21	FULL FRAME SOUND INSULATION STRIPPING				
111.2	ROOM 1K	C	2'-8" 7'-0"	-	WD	PT	-	56	W1	WD	PT	1A/2 25	1A/2 25	29A/8.21					
113.1	ROOM 2Q	B2	3'-0" 7'-0"	20 MIN	WD	PT	-	57	M1	WD	PT	8/AT 23	8/AT 23	1A/8.21	FULL FRAME SOUND INSULATION STRIPPING				
113.2	ROOM 2Q	C	2'-8" 7'-0"	-	WD	PT	-	56	W1	WD	PT	1A/2 25	1A/2 25	29A/8.21					
113.3	ROOM 2Q	B2	3'-0" 7'-0"	-	WD	PT	-	59	M1	HM	PT	8/AT 23	8/AT 23		ADJ. NEOPRENE SEAL HEAD AND JAMB, MORTISED DROP SEAL AT SILL				
115.1	ROOM 2Q	B2	3'-0" 7'-0"	20 MIN	WD	PT	-	57	M1	HM	PT	8/AT 23	8/AT 23	1A/8.21	FULL FRAME SOUND INSULATION STRIPPING				
115.2	ROOM 2Q	C	2'-8" 7'-0"	-	WD	PT	-	56	W1	WD	PT	1A/2 25	1A/2 25	29A/8.21					
115.3	ROOM 2Q	B2	3'-0" 7'-0"	-	WD	PT	-	59	M1	HM	PT	8/AT 23	8/AT 23		ADJ. NEOPRENE SEAL HEAD AND JAMB, MORTISED DROP SEAL AT SILL				
117.1	ROOM 2Q	B2	3'-0" 7'-0"	20 MIN	WD	PT	-	57	M1	WD	PT	8/AT 23	8/AT 23	1A/8.21	FULL FRAME SOUND INSULATION STRIPPING				
117.2	ROOM 2Q	C	2'-8" 7'-0"	-	WD	PT	-	56	W1	WD	PT	1A/2 25	1A/2 25	29A/8.21					
119.1	ROOM 1K	B2	3'-0" 7'-0"	20 MIN	WD	PT	-	57	M1	HM	PT	8/AT 23	8/AT 23	1A/8.21	FULL FRAME SOUND INSULATION STRIPPING				
119.2	ROOM 1K	C	2'-8" 7'-0"	-	WD	PT	-	56	W1	WD	PT	1A/2 25	1A/2 25	29A/8.21					
120.1	STAIR 2	J	6'-0" 10'-0"	-	HM	PT	-	11	A2	AL					PANIC HARDWARE				
120.2	STAIR 2	I	3'-0" 7'-0"	60 MIN	HM	PT	-	39	M1	HM	PT	8/AT 23	8/AT 23	22A/8.21	PANIC HARDWARE				
121.1	ROOM 2Q	B2	3'-0" 7'-0"	20 MIN	WD	PT	-	57	M1	WD	PT	8/AT 23	8/AT 23	1A/8.21	FULL FRAME SOUND INSULATION STRIPPING				
121.2	ROOM 2Q	C	2'-8" 7'-0"	-	WD	PT	-	56	W1	WD	PT	1A/2 25	1A/2 25	29A/8.21					
122.1	ROOM 1K	B2	3'-0" 7'-0"	20 MIN	WD	PT	-	57	M1	HM	PT	8/AT 23	8/AT 23	1A/8.21	FULL FRAME SOUND INSULATION STRIPPING				
122.2	ROOM 1K	C	2'-8" 7'-0"	-	WD	PT	-	56	W1	WD	PT	1A/2 25	1A/2 25	29A/8.21					
123.1	ROOM 1K	B2	3'-0" 7'-0"	20 MIN	WD	PT	-	57	M1	HM	PT	8/AT 23	8/AT 23	1A/8.21	FULL FRAME SOUND INSULATION STRIPPING				
123.2	ROOM 1K	C	2'-8" 7'-0"	-	WD	PT	-	56	W1	WD	PT	1A/2 25	1A/2 25	29A/8.21					
132.1	LAUNDRY	P	4'-0" 9'-0"	60 MIN	HM	PT	-	09	M1	HM	PT	6/AT 23	6/AT 23	17A/8.21	ADJ. NEOPRENE SEAL HEAD AND JAMB, MORTISED DROP SEAL AT SILL				
132.2	LAUNDRY	B	3'-0" 6'-8"	-	HM	PT	-	37	M1	HM	PT	8/AT 25	8/AT 25	7A/8.21					
133.1	LUGGAGE	B	3'-0" 7'-0"	20 MIN	WD	PT	-	10	M1	HM	PT	8/AT 23	8/AT 23	5A/8.21					
134.1	OFFICE	-	4'-0" 7'-0"	-	-	-	-	-	W1	WD	PT	4A/7.23	4A/7.23						
135.1	OFFICE	B	3'-0" 7'-0"	-	WD	PT	-	40	A2	AL		9A/7.23	10A/7.23						
136.1	CORRIDOR L1	-	4'-8" 7'-0"	-	-	-	-	-	W1	WD	PT	4A/7.23	4A/7.23						
136.2	ENTRY OFFICE	B	3'-0" 7'-0"	20 MIN	WD	PT	-	41	M1	HM	PT	8/AT 23	8/AT 23	6A/8.21					
137.1	SALES	B	3'-0" 7'-0"	-	WD	PT	-	40	A2	AL		9A/7.23	10A/7.23						
138.1	BREAKROOM	B	3'-0" 7'-0"	20 MIN	WD	PT	-	41	M1	HM	PT	8/AT 23	8/AT 23	5A/8.21					
139.1	BREAKROOM	B	3'-0" 7'-0"	20 MIN	WD	PT	-	20	M1	HM	PT	8/AT 25	8/AT 25	15A/8.21	1/2" UNDERCUT				
140.1	MAINTENANCE	B	3'-0" 7'-0"	-	WD	PT	-	07	M1	HM	PT	8/AT 23	8/AT 23						
141.1	WATER SERVICE ROOM	K	6'-0" 10'-0"	60 MIN	HM	PT	-	30	M1	HM	PT								
141.2	WATER SERVICE ROOM	B	3'-0" 7'-0"	20 MIN	WD	PT	-	08	M1	HM	PT	8/AT 25	8/AT 25	22A/8.21	ADJ. NEOPRENE SEAL HEAD AND JAMB, MORTISED DROP SEAL AT SILL				
151.1	W. VEST.	M	6'-4 1/4" 7'-0"	-	GL			24	A1			13A/7.24	12A/7.24		PANIC HARDWARE				
151.2	W. VEST.	M	6'-4 1/4" 7'-0"	-	GL			25	A1			13A/7.24	12A/7.24	23A/8.21	PANIC HARDWARE				
152.1	E. VEST.	M	6'-4 1/4" 7'-0"	-	GL			24	A1			13A/7.24	12A/7.24		PANIC HARDWARE				
152.2	E. VEST.	M	6'-4 1/4" 7'-0"	-	GL			25	A1			13A/7.24	12A/7.24	23A/8.21	PANIC HARDWARE				
153.1	WC CORR.	-	3'-8" 7'-0"	-	-	-	-	-	W1	WD	WD								
154.1	KITCHEN	-	2'-8" 7'-0"	-	-	-	-	-	M1	HM	PT	8/AT 23	8/AT 23						
154.2	LOCKER RM	B	3'-0" 7'-0"	-	WD	PT	-	21	M1	HM	PT	8/AT 23	8/AT 23						
156.1	MENS WC	B2	3'-0" 7'-0"	-	WD	PT	-	18	M1	HM	PT	8/AT 25	8/AT 25	12A/8.21					
156.2	MENS WC	B2	2'-6" 7'-0"	-	WD	PT	-	13	W1	WD	PT	4A/7.25	4A/7.25		1/2" UNDERCUT				
156.3	MENS WC	B2	2'-6" 7'-0"	-	WD	PT	-	13	W1	WD	PT	4A/7.25	4A/7.25		1/2" UNDERCUT				
156.4	MENS WC	B2	3'-0" 7'-0"	20 MIN	WD	PT	-	17.1	W1	WD	PT	4A/7.25	4A/7.25		1/2" UNDERCUT				
157.1	WOMENS WC	B2	3'-0" 7'-0"	-	WD	PT	-	19	M1	HM	PT	8/AT 25	8/AT 25	12A/8.21					
157.2	WOMENS WC	B2	3'-0" 7'-0"	20 MIN	WD	PT	-	17	W1	WD	PT	4A/7.25	4A/7.25		ADJ. NEOPRENE SEAL HEAD AND JAMB, MORTISED DROP SEAL AT SILL				
157.3	WOMENS WC	B2	2'-6" 7'-0"	-	WD	PT	-	13	W1	WD	PT	4A/7.25	4A/7.25		1/2" UNDERCUT				
157.4	WOMENS WC	B2	2'-6" 7'-0"	-	WD	PT	-	13	W1	WD	PT	4A/7.25	4A/7.25		1/2" UNDERCUT				
157.5	WOMENS WC	B2	2'-6" 7'-0"	-	WD	PT	-	13	W1	WD	PT	4A/7.25	4A/7.25		1/2" UNDERCUT				
158.1	DINING	N	3'-2 3/4" 9'-4 5/8"	-	GL			42	A2	AL		9A/7.23	10A/7.23		PANIC HARDWARE WITH ELECTROMAGNETIC LOCKS				
158.2	DINING	N	3'-2 3/4" 9'-4 5/8"	-	GL			42	A2	AL		9A/7.23	10A/7.23		PANIC HARDWARE WITH ELECTROMAGNETIC LOCKS				
160.1	PRIVATE DINING	F	3'-11 1/2" 8'-11"	-	WD	PT	-	54	W1	WD	PT	2A/7.23	3A/7.23		ACOUSTIC SWEEPS AT JAMB AND HEAD				
160.2	DINING	F	3'-11 1/2" 8'-11"	-	WD	PT	-	54	W1	WD	PT	2A/7.23	3A/7.23		ACOUSTIC SWEEPS AT JAMB AND HEAD				
160.3	PRIVATE DINING	M	6'-0 5/8" 9'-4 5/8"	-	GL			43	A1			15A/7.23	16A/7.23						
161.1	KITCHEN	O	3'-0" 7'-0"	-	WD	PT	-	53	W1	WD	PT	5A/7.23	5A/7.23	16A/8.21					
161.2	BAR	O	3'-0" 7'-0"	-	WD	PT	-	32	W1	WD	PT	5A/7.23	5A/7.23						
161.3	KITCHEN	J	3'-6" 9'-5 5/8"	60 MIN	HM	PT	-	45	M1	HM	PT	8/AT 23	8/AT 23						
161.4	STAIR D4	J	3'-3 1/4" 7'-2 1/4"	60 MIN	HM	PT	-	46	M1	HM	PT	8/AT 23	8/AT 23	30A/8.21 SIM	PANIC HARDWARE				
161.5	STAIR D4	J	6'-0" 9'-5 5/8"	60 MIN	HM	PT	-	47	M1	HM	PT	8/AT 23	8/AT 23		PANIC HARDWARE				
162.1	OFFICE	B	3'-0" 7'-0"	-	WD	PT	-	31	A2	AL	-	9A/7.23	10A/7.23	1A/8.21					
164.1	MECHANICAL	E	8'-0" 7'-0"	-	HW	PT	-	56.1	M1	HM	-	8/AT 23	8/AT 23						
164.2	MECHANICAL	E	8'-0" 7'-0"	-	HW	PT	-	56.1	M1	HM	-	8/AT 23	8/AT 23						
168.1	ELEC. ROOM	K	6'-0" 9'-5 5/8"	60 MIN	HW	PT	-	30	M1	HM	PT	7A/7.23	7A/7.23						
168.2	ELEC. ROOM	K	7'-0" 8'-0"	60 MIN	HW	PT	-	29	M1	HM	PT	7A/7.23	7A/7.23						
168.3	ELEC. ROOM	K	6'-0" 8'-0"	60 MIN	HW	PT	-	28	M1	HM	PT	7A/7.23	7A/7.23						
170.1	WC CORR.	B2	3'-0" 7'-0"	20 MIN	WD	PT	-	22	M1	HM	PT	8/AT 25	8/AT 25	12A/8.21	1/2" UNDERCUT				
177.1	LOADING	J	3'-0" 9'-5 5/8"	-	HM	PT	-	49	M1	HM	PT	8/AT 23	8/AT 23						
177.2	LOADING	X	8'-1 1/4" 9'-6 5/8"	-	HM	PT	-	55	M1	HM	PT	8/AT 23	8/AT 23						
177.3	LOADING	X	3'-2 1/4" 7'-2 1/4"	60 MIN	HW	PT	-	49	M1	HM	PT	8/AT 23	8/AT 23	12A/8.21 SIM					
179.1	R. VEST.	N	3'-5 3/8" 7'-2"	-	GL			27	A1			7-13A/7.24	12A/7.24		PANIC HARDWARE				
179.2	R. VEST.	N	3'-5 3/8" 7'-0"	-	GL			26	A1			13A/7.24	12A/7.24		PANIC HARDWARE				
181.1	DRY STORAGE	I	3'-0" 7'-0"	-	HM	PT	-	32	M1	HM	PT								
211.8	MECHANICAL	-	2'-8" 7'-0"	-	-	-	-	-	32	M1	HM								

Frederick Fisher & Partners reserves its common law copyright and other property rights in these plans. These plans and drawings are not to be reproduced in any form or manner whatsoever without first obtaining the express written permission and consent of Frederick Fisher & Partners, Architects, nor are they to be assigned to any third party without obtaining said written permission and consent.

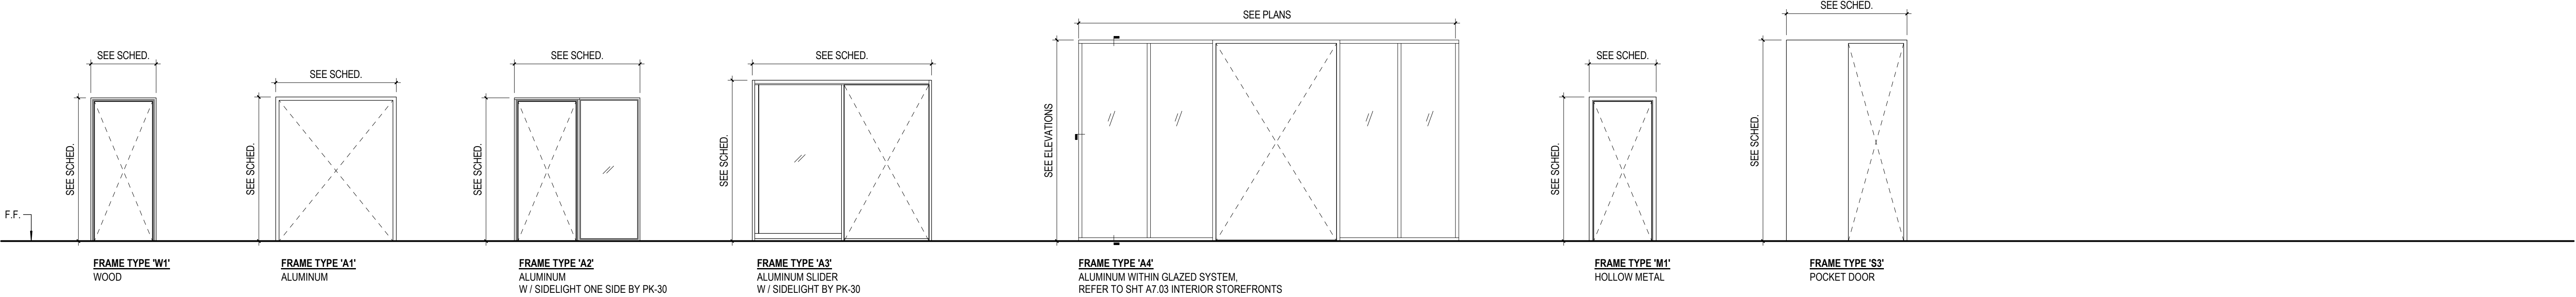

2 FRAME TYPES

SCALE: 1/4" = 1'-0"

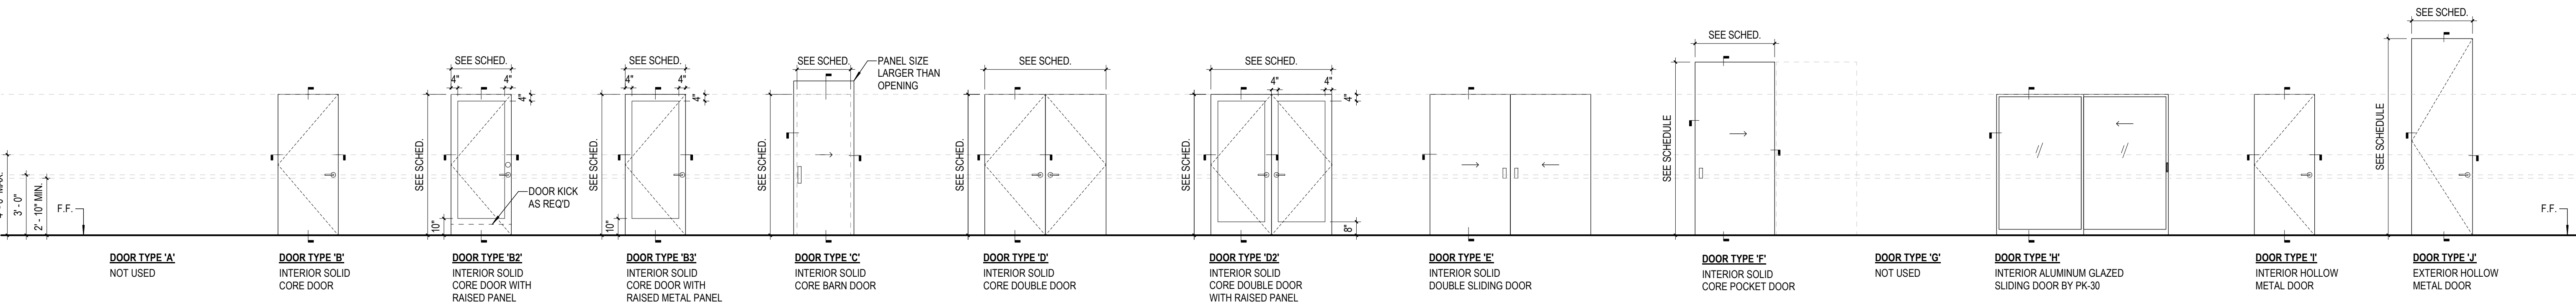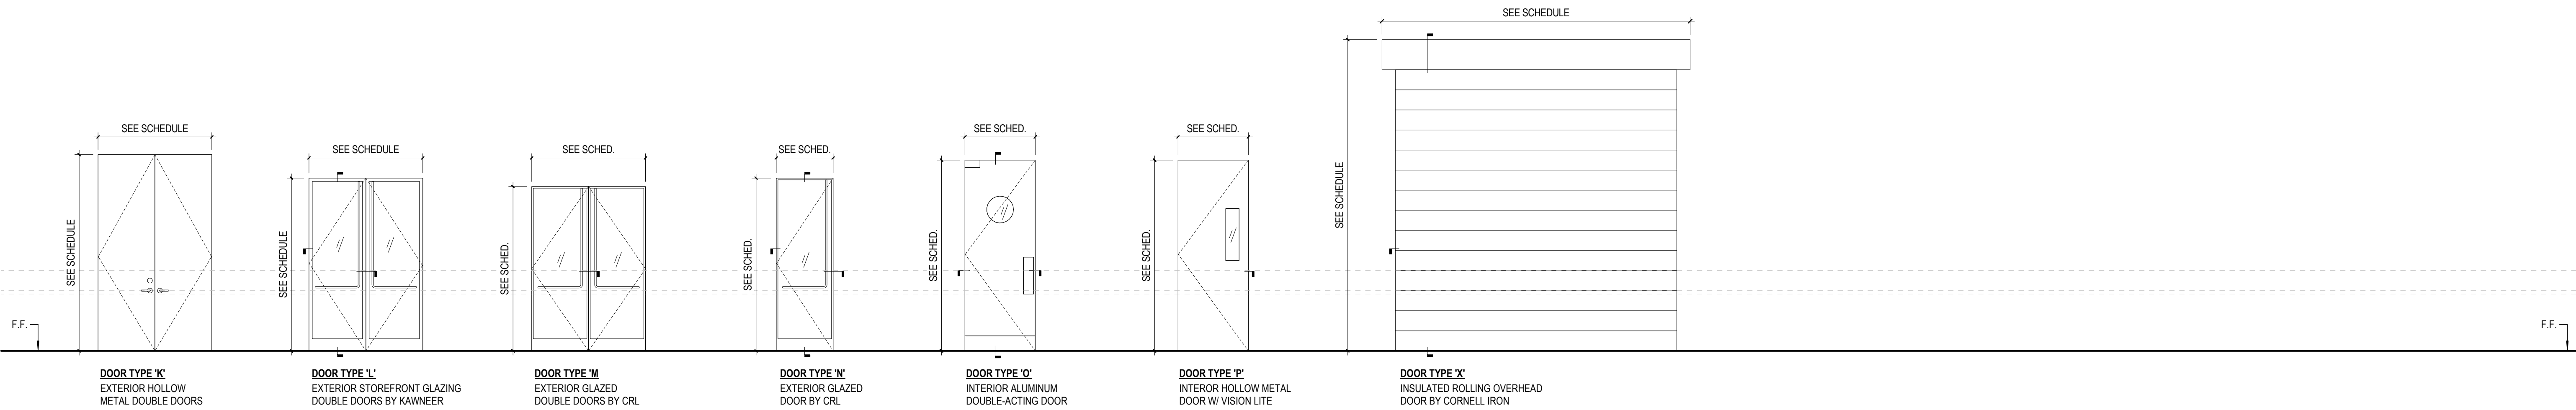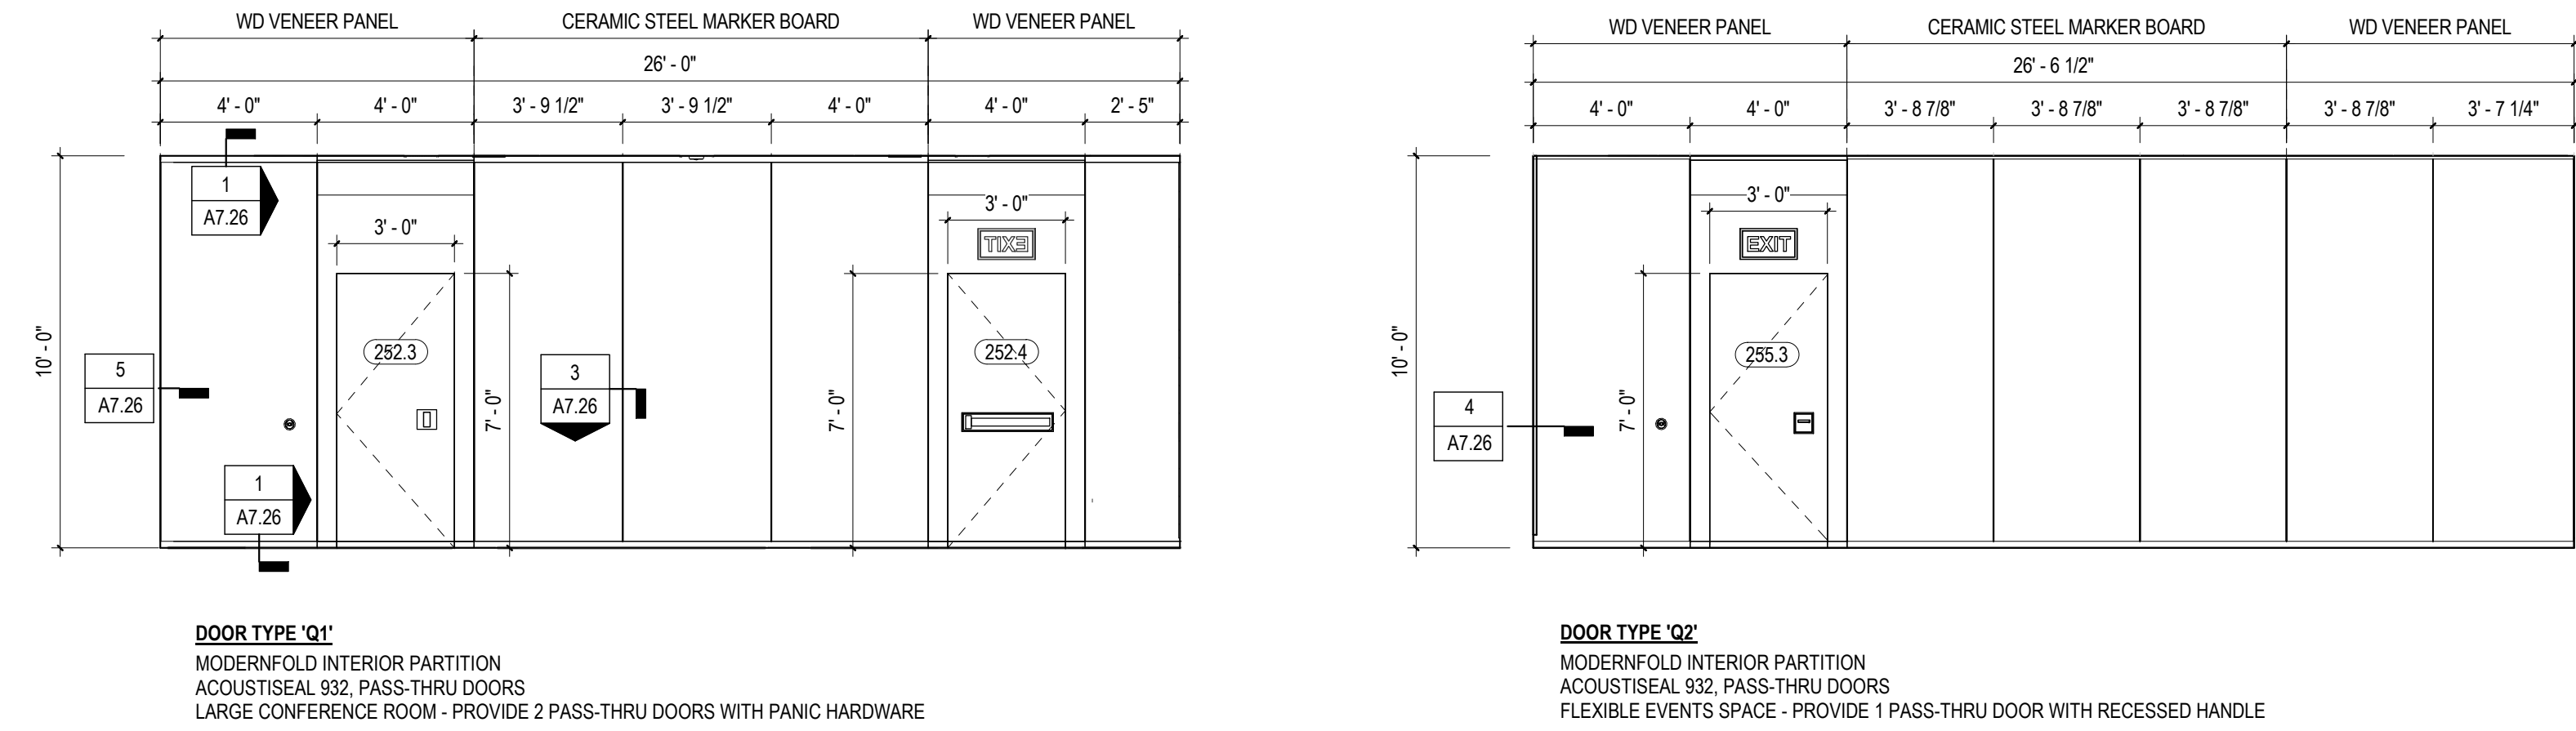

1 DOOR TYPES

SCALE: 1/4" = 1'-0"

SHEET NOTES

KEYNOTES

NOTES

VASSAR COLLEGE INN & INSTITUTE
18010.00

CONTRACTOR

CONSULTANT

ISSUE DATES
03/20/19 10% SCHEMATIC DESIGN
07/26/19 75% DESIGN DEVELOPMENT
09/03/19 100% DESIGN DEVELOPMENT
12/13/19 50% CONSTRUCTION DOCUMENTS
02/10/20 70% CONSTRUCTION DOCUMENTS
05/01/20 ISSUED FOR CONSTRUCTION
07/01/20 GAP SET
12/16/20 FINAL GAP SET
06/21/21 BID SET


Frederick Fisher and Partners
12248 Santa Monica Blvd, Los Angeles, CA 90025 | (310) 801-6680 | info@frederickfisher.com
150 West 28th St, Suite 3502, New York, NY 10001

DOOR &
FRAME
TYPES


SCALE: 1/4" = 1'-0"

A7.01


Frederick Fisher & Partners reserves its common law copyright and other property rights in these plans. These plans and drawings are not to be reproduced in any form or manner whatsoever without first obtaining the express written permission and consent of Frederick Fisher & Partners, Architects, nor are they to be assigned to any third party without obtaining said written permission and consent.

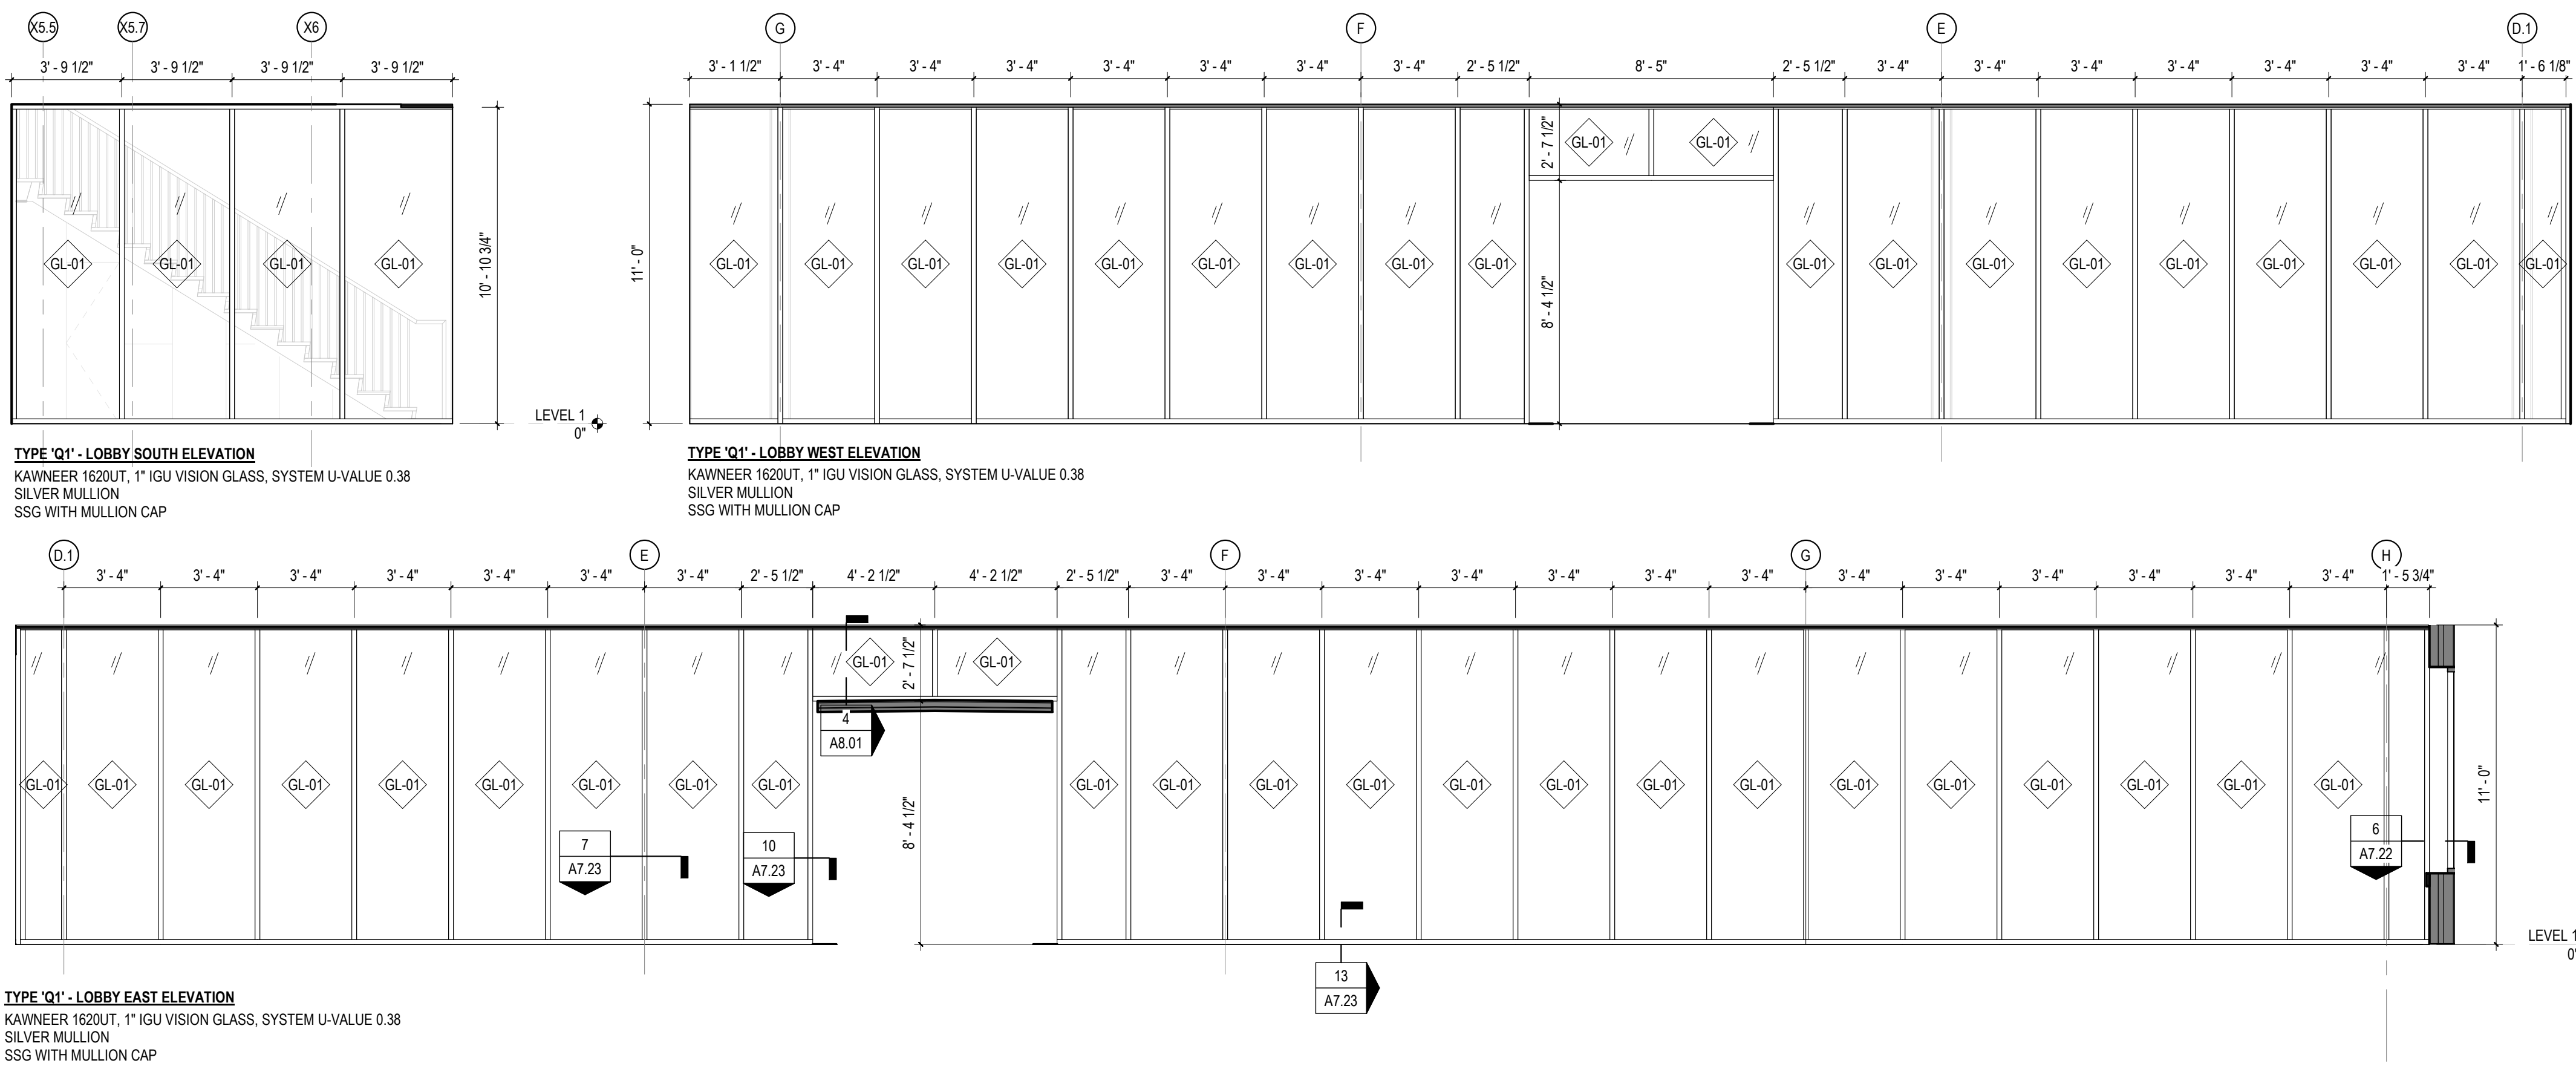



5 EXTERIOR STOREFRONT TYPES - LOBBY
SCALE: 1/4" = 1'-0"

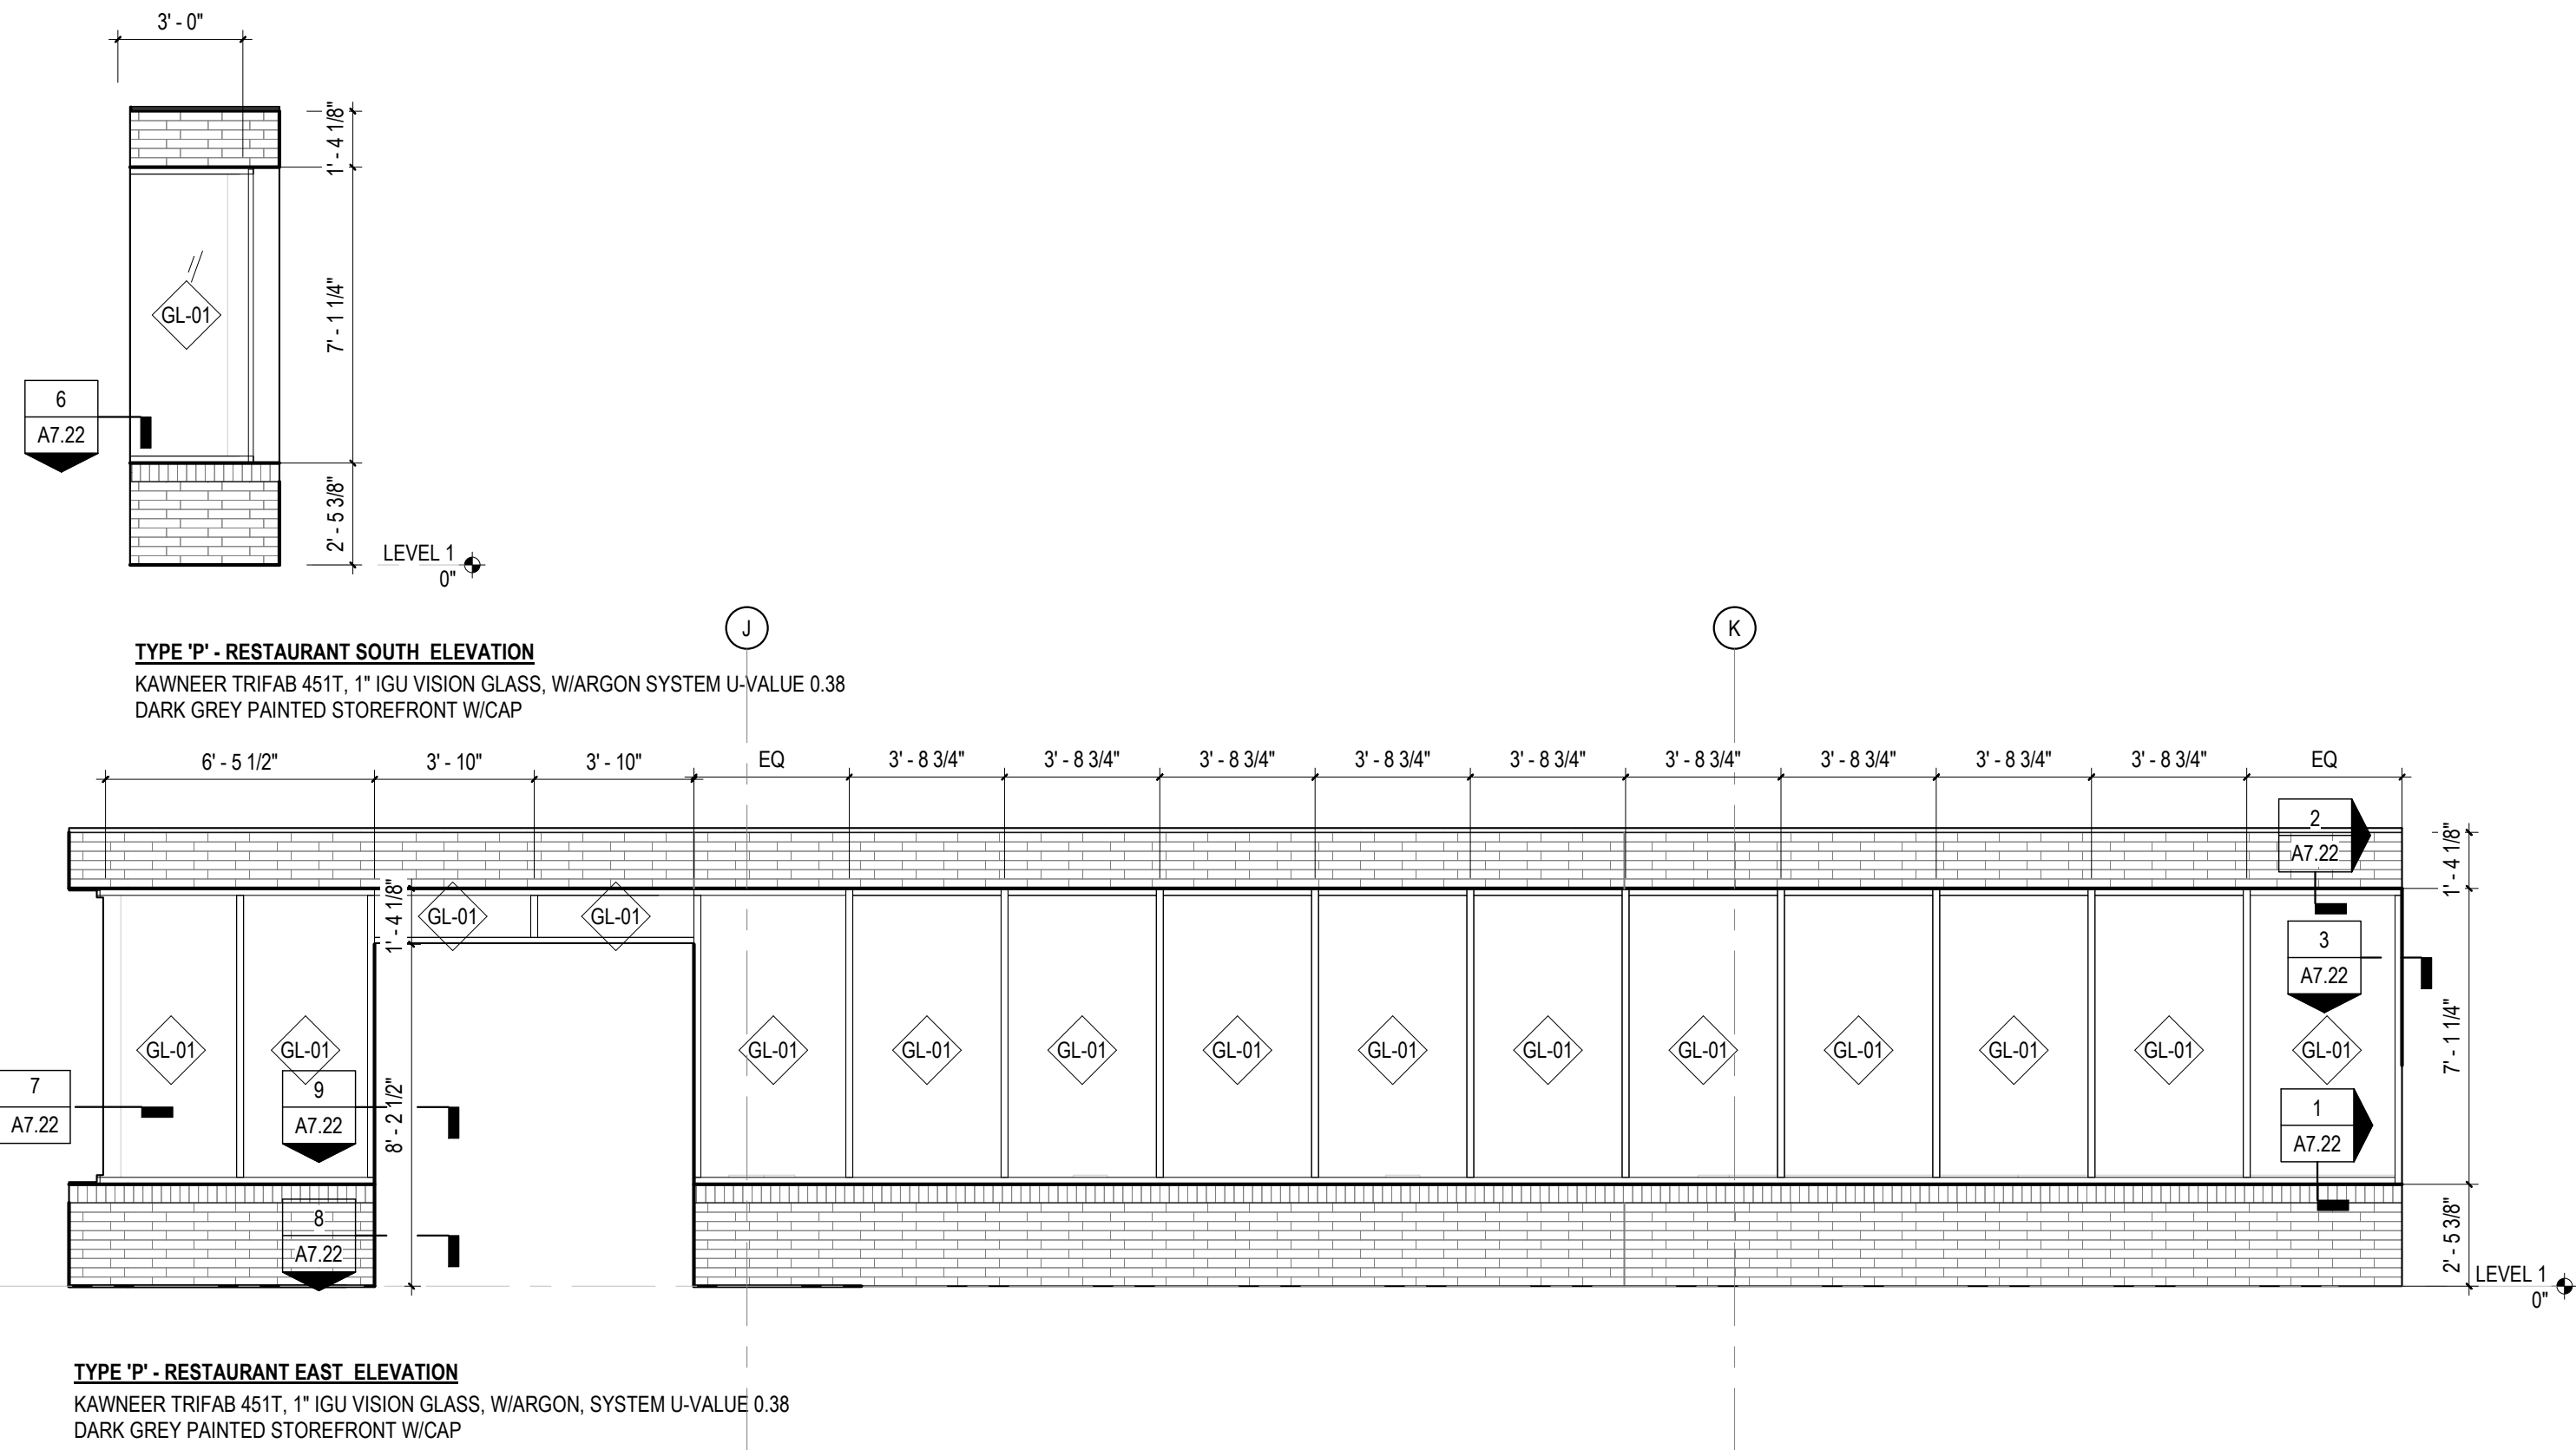


3 EXT. STOREFRONT TYPES - RESTAURANT
SCALE: 1/4" = 1'-0"

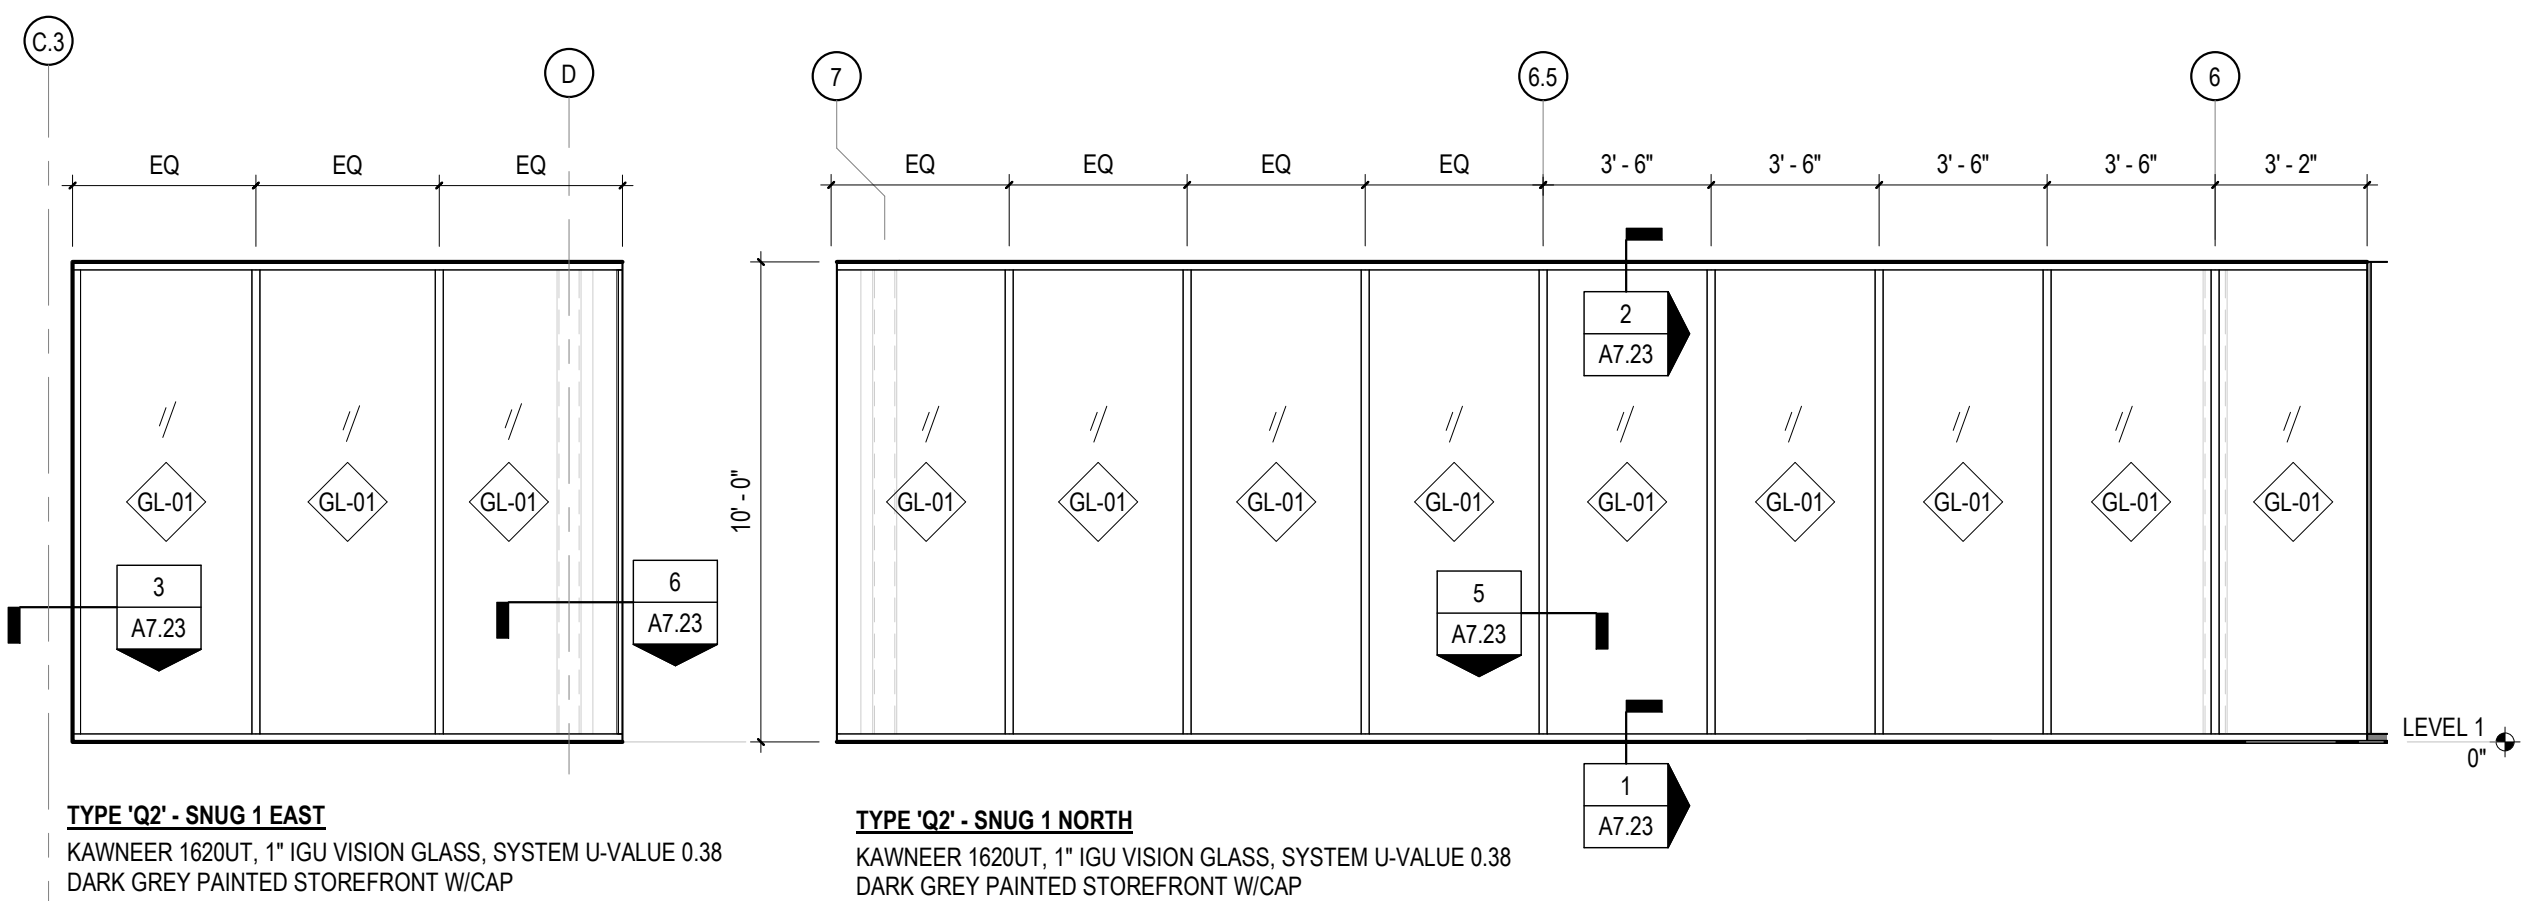


2 EXTERIOR STOREFRONT TYPES - INN
SCALE: 1/4" = 1'-0"

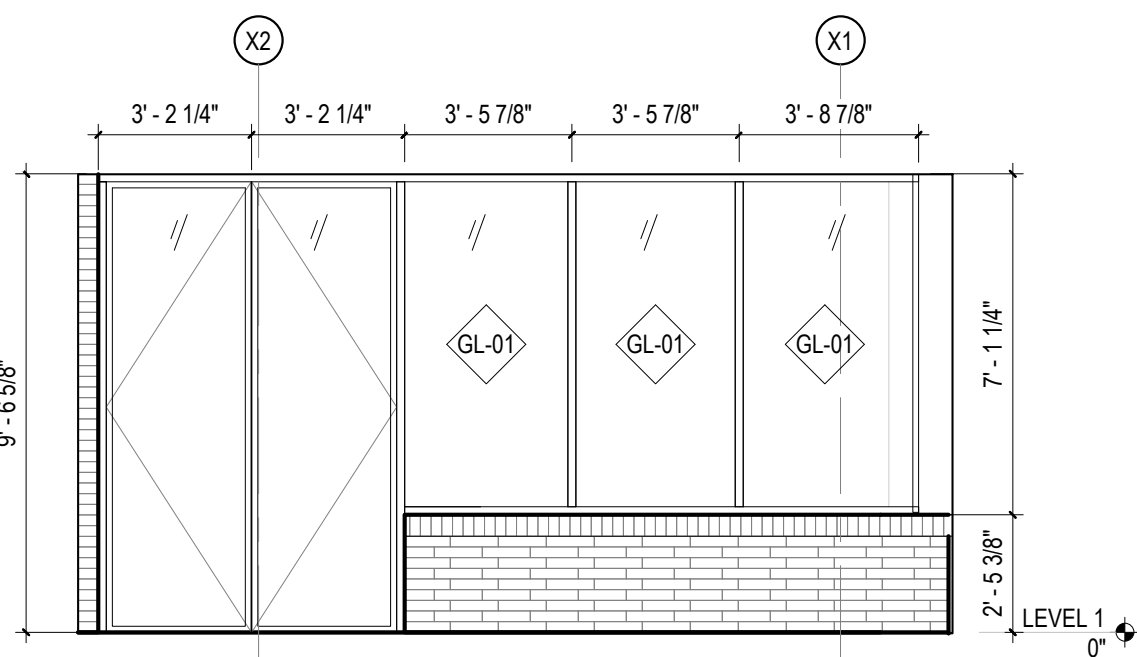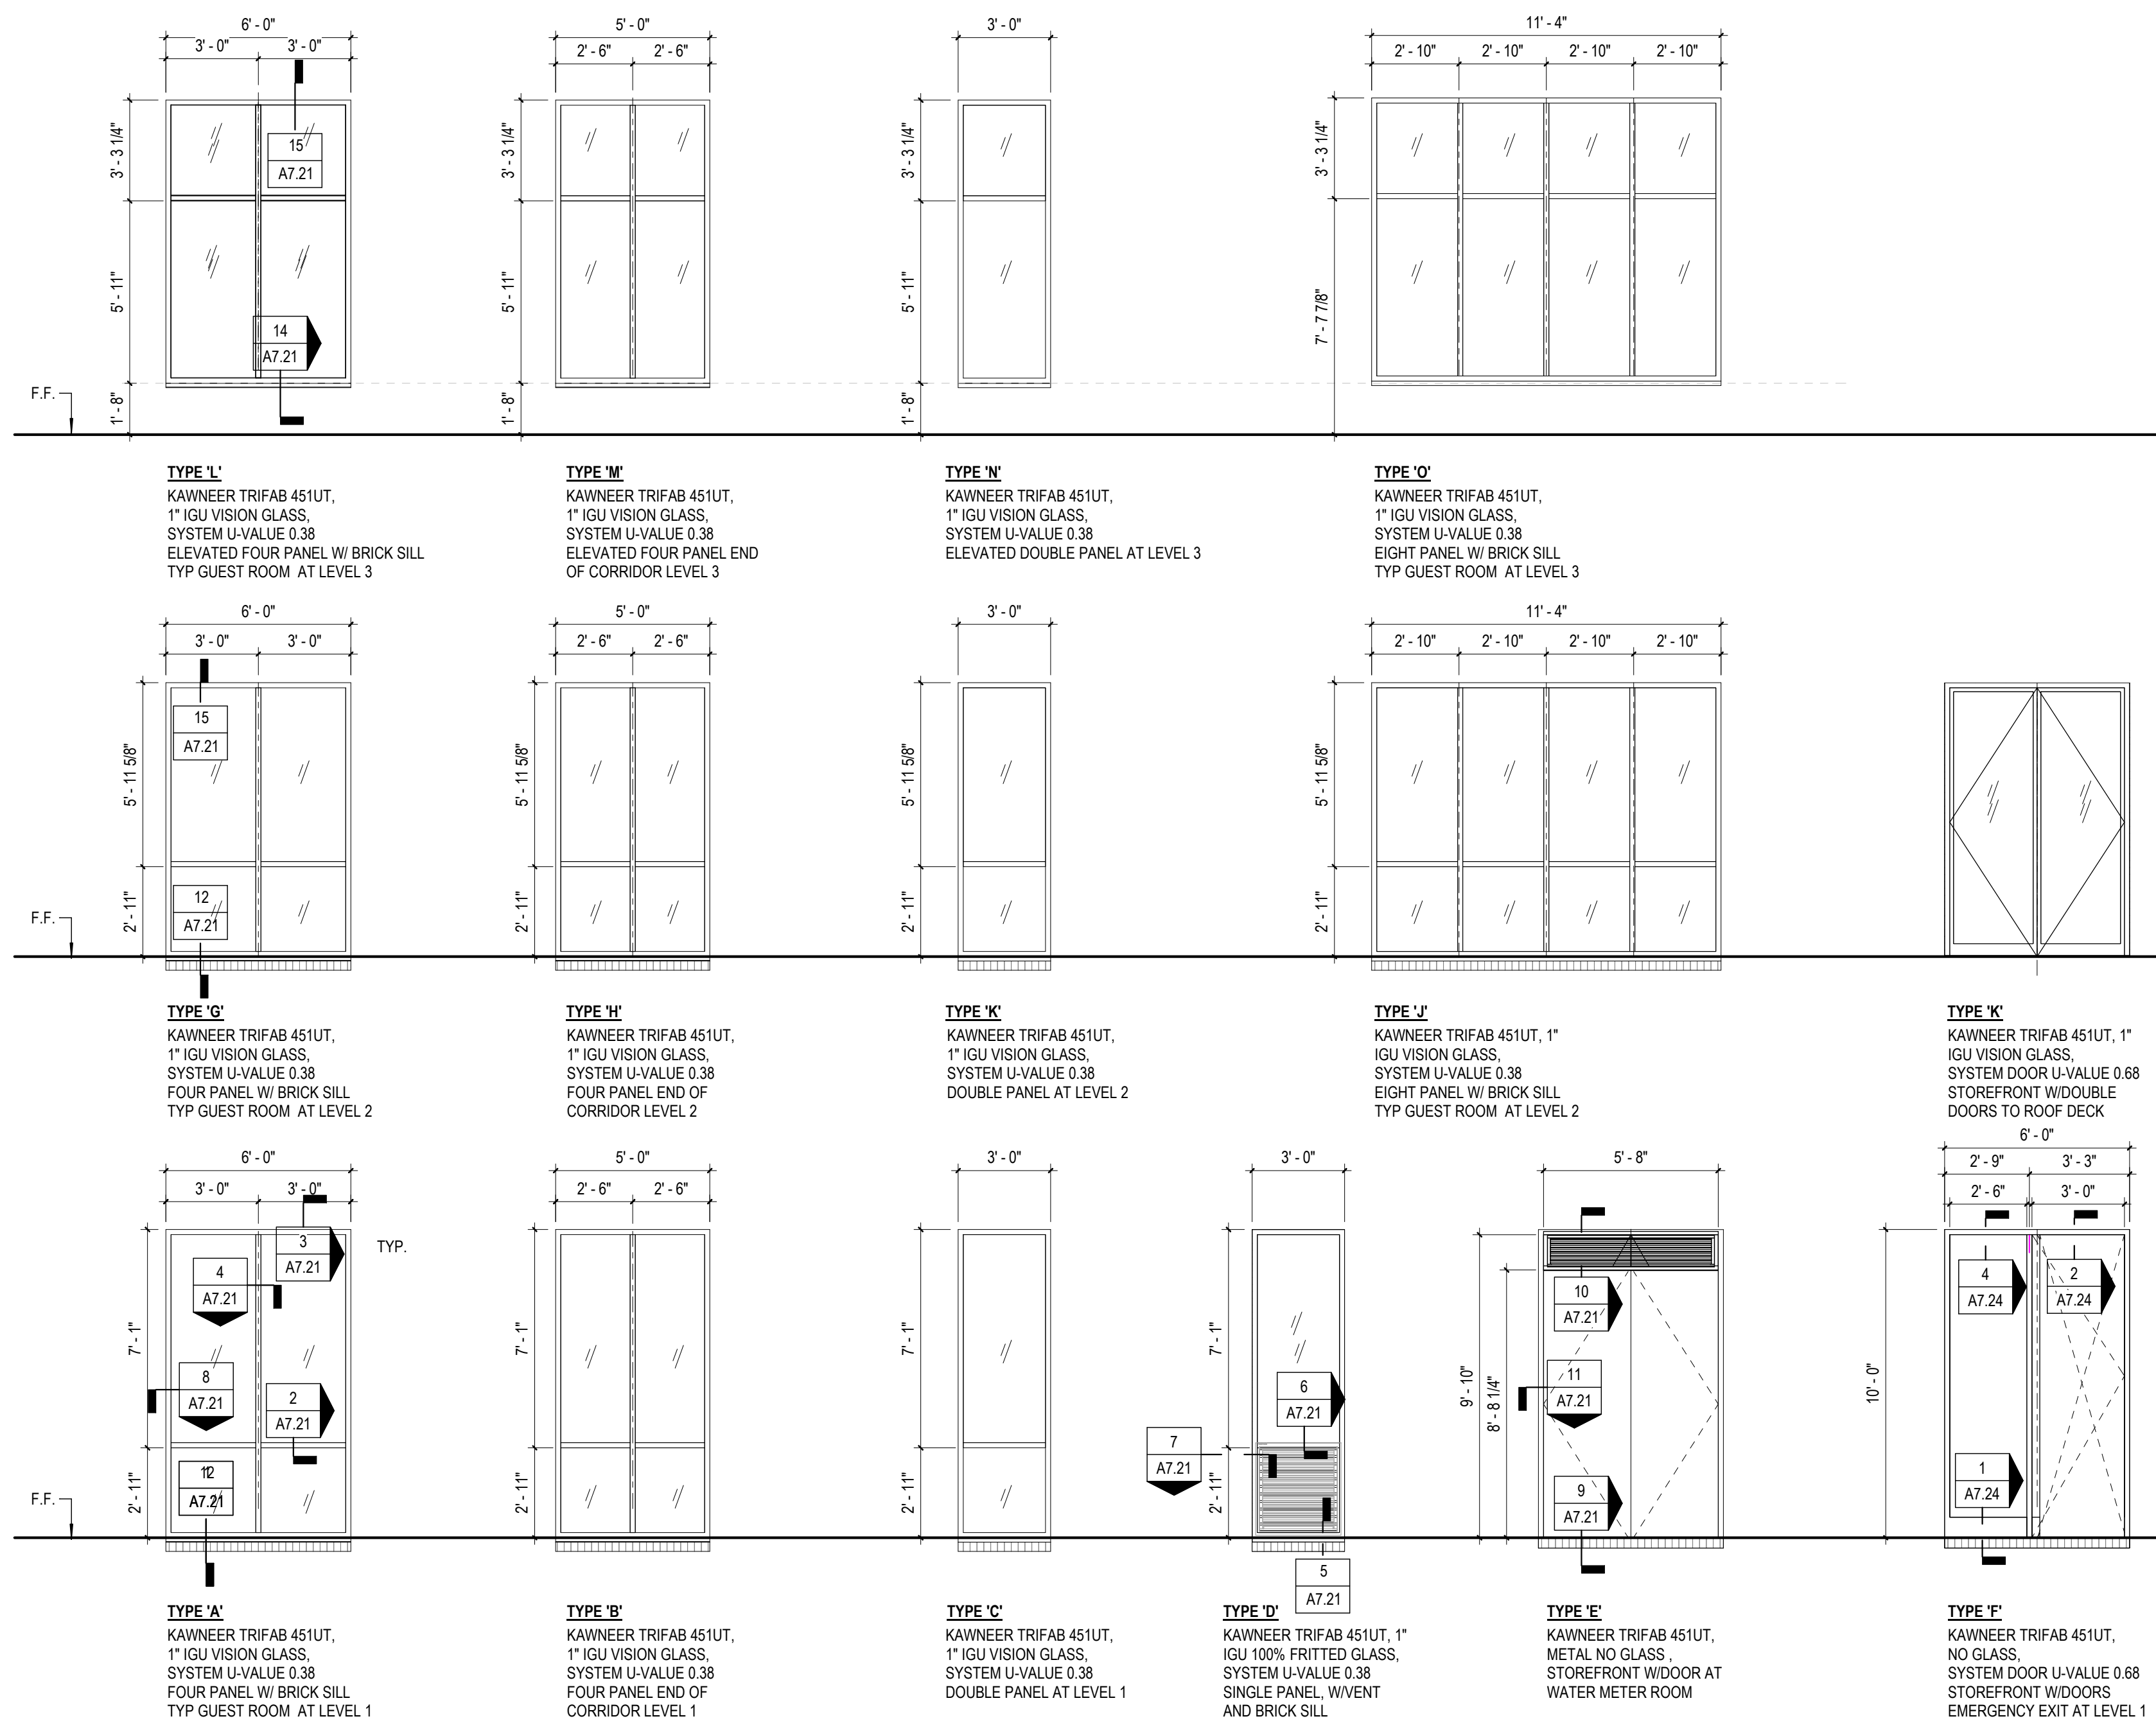

TYPE P' - PRIVATE DINING NORTHEAST
KAWNEER TRIFAB 451T, 1" IGU VISION GLASS, WIARGON, SYSTEM U-VALUE 0.38
DARK GREY PAINTED STOREFRONT WICAP

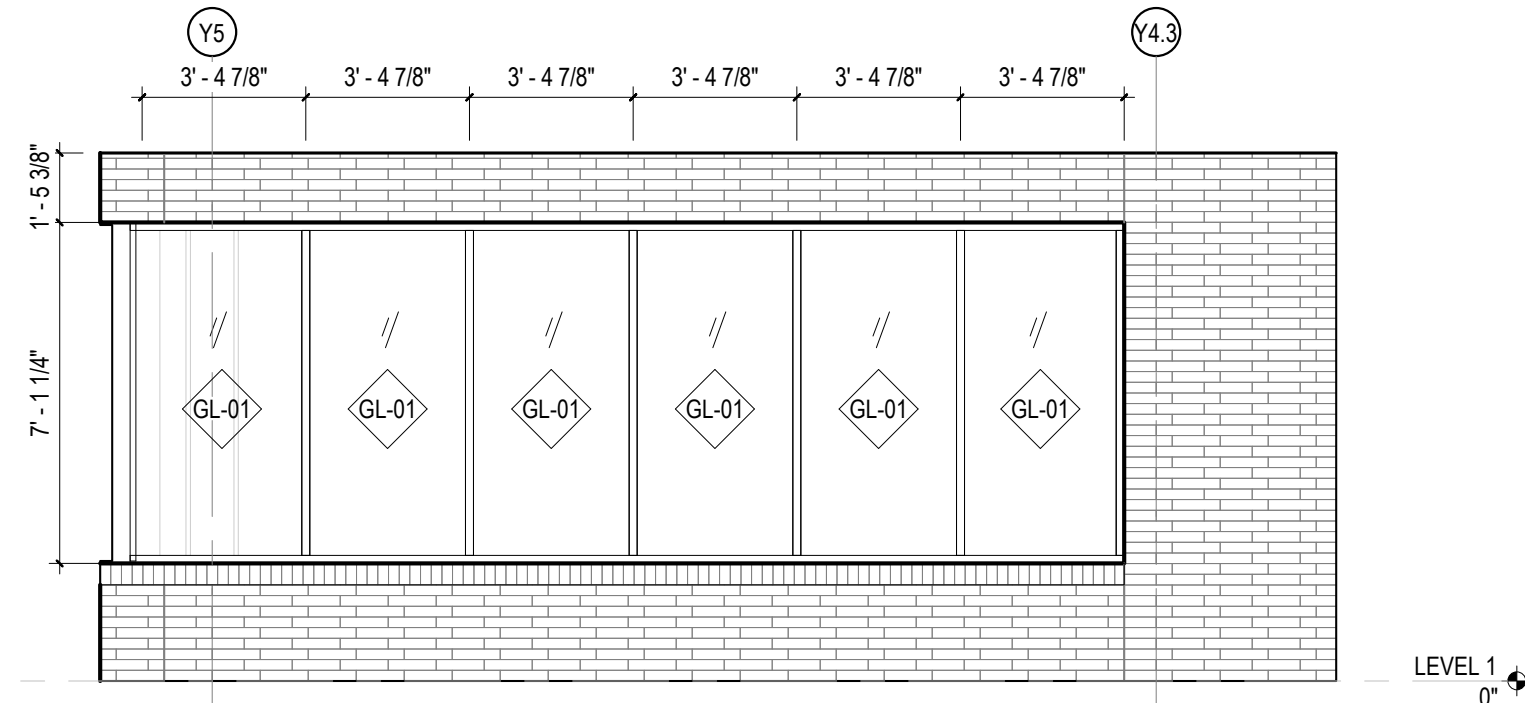

TYPE P' - PRIVATE DINING NORTHWEST
KAWNEER TRIFAB 451T, 1" IGU VISION GLASS, WIARGON SYSTEM U-VALUE 0.38
DARK GREY PAINTED STOREFRONT WICAP

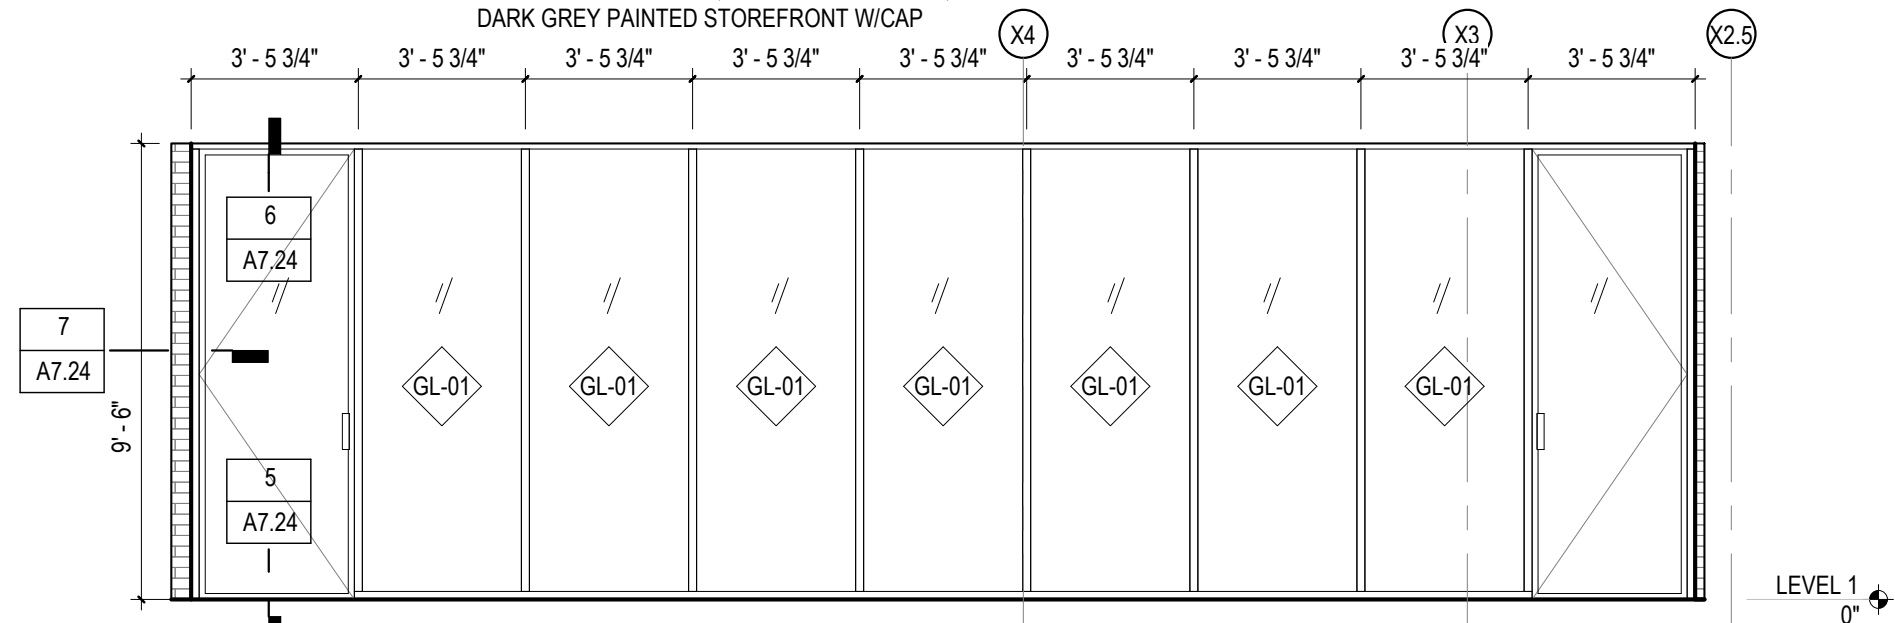


TYPE P' - OUTDOOR DINING NORTHEAST
KAWNEER TRIFAB 451T, 1" IGU VISION GLASS, WIARGON, SYSTEM U-VALUE 0.38
DARK GREY PAINTED STOREFRONT WICAP

4 EXT. STOREFRONT TYPES - RESTAURANT
SCALE: 1/4" = 1'-0"

SHEET NOTES

KEYNOTES

Frederick Fisher & Partners reserves its common law copyright and other property rights in these plans. These plans and drawings are not to be reproduced in any form or manner whatsoever without first obtaining the express written permission and consent of Frederick Fisher & Partners, Architects, nor are they to be assigned to any third party without obtaining said written permission and consent.

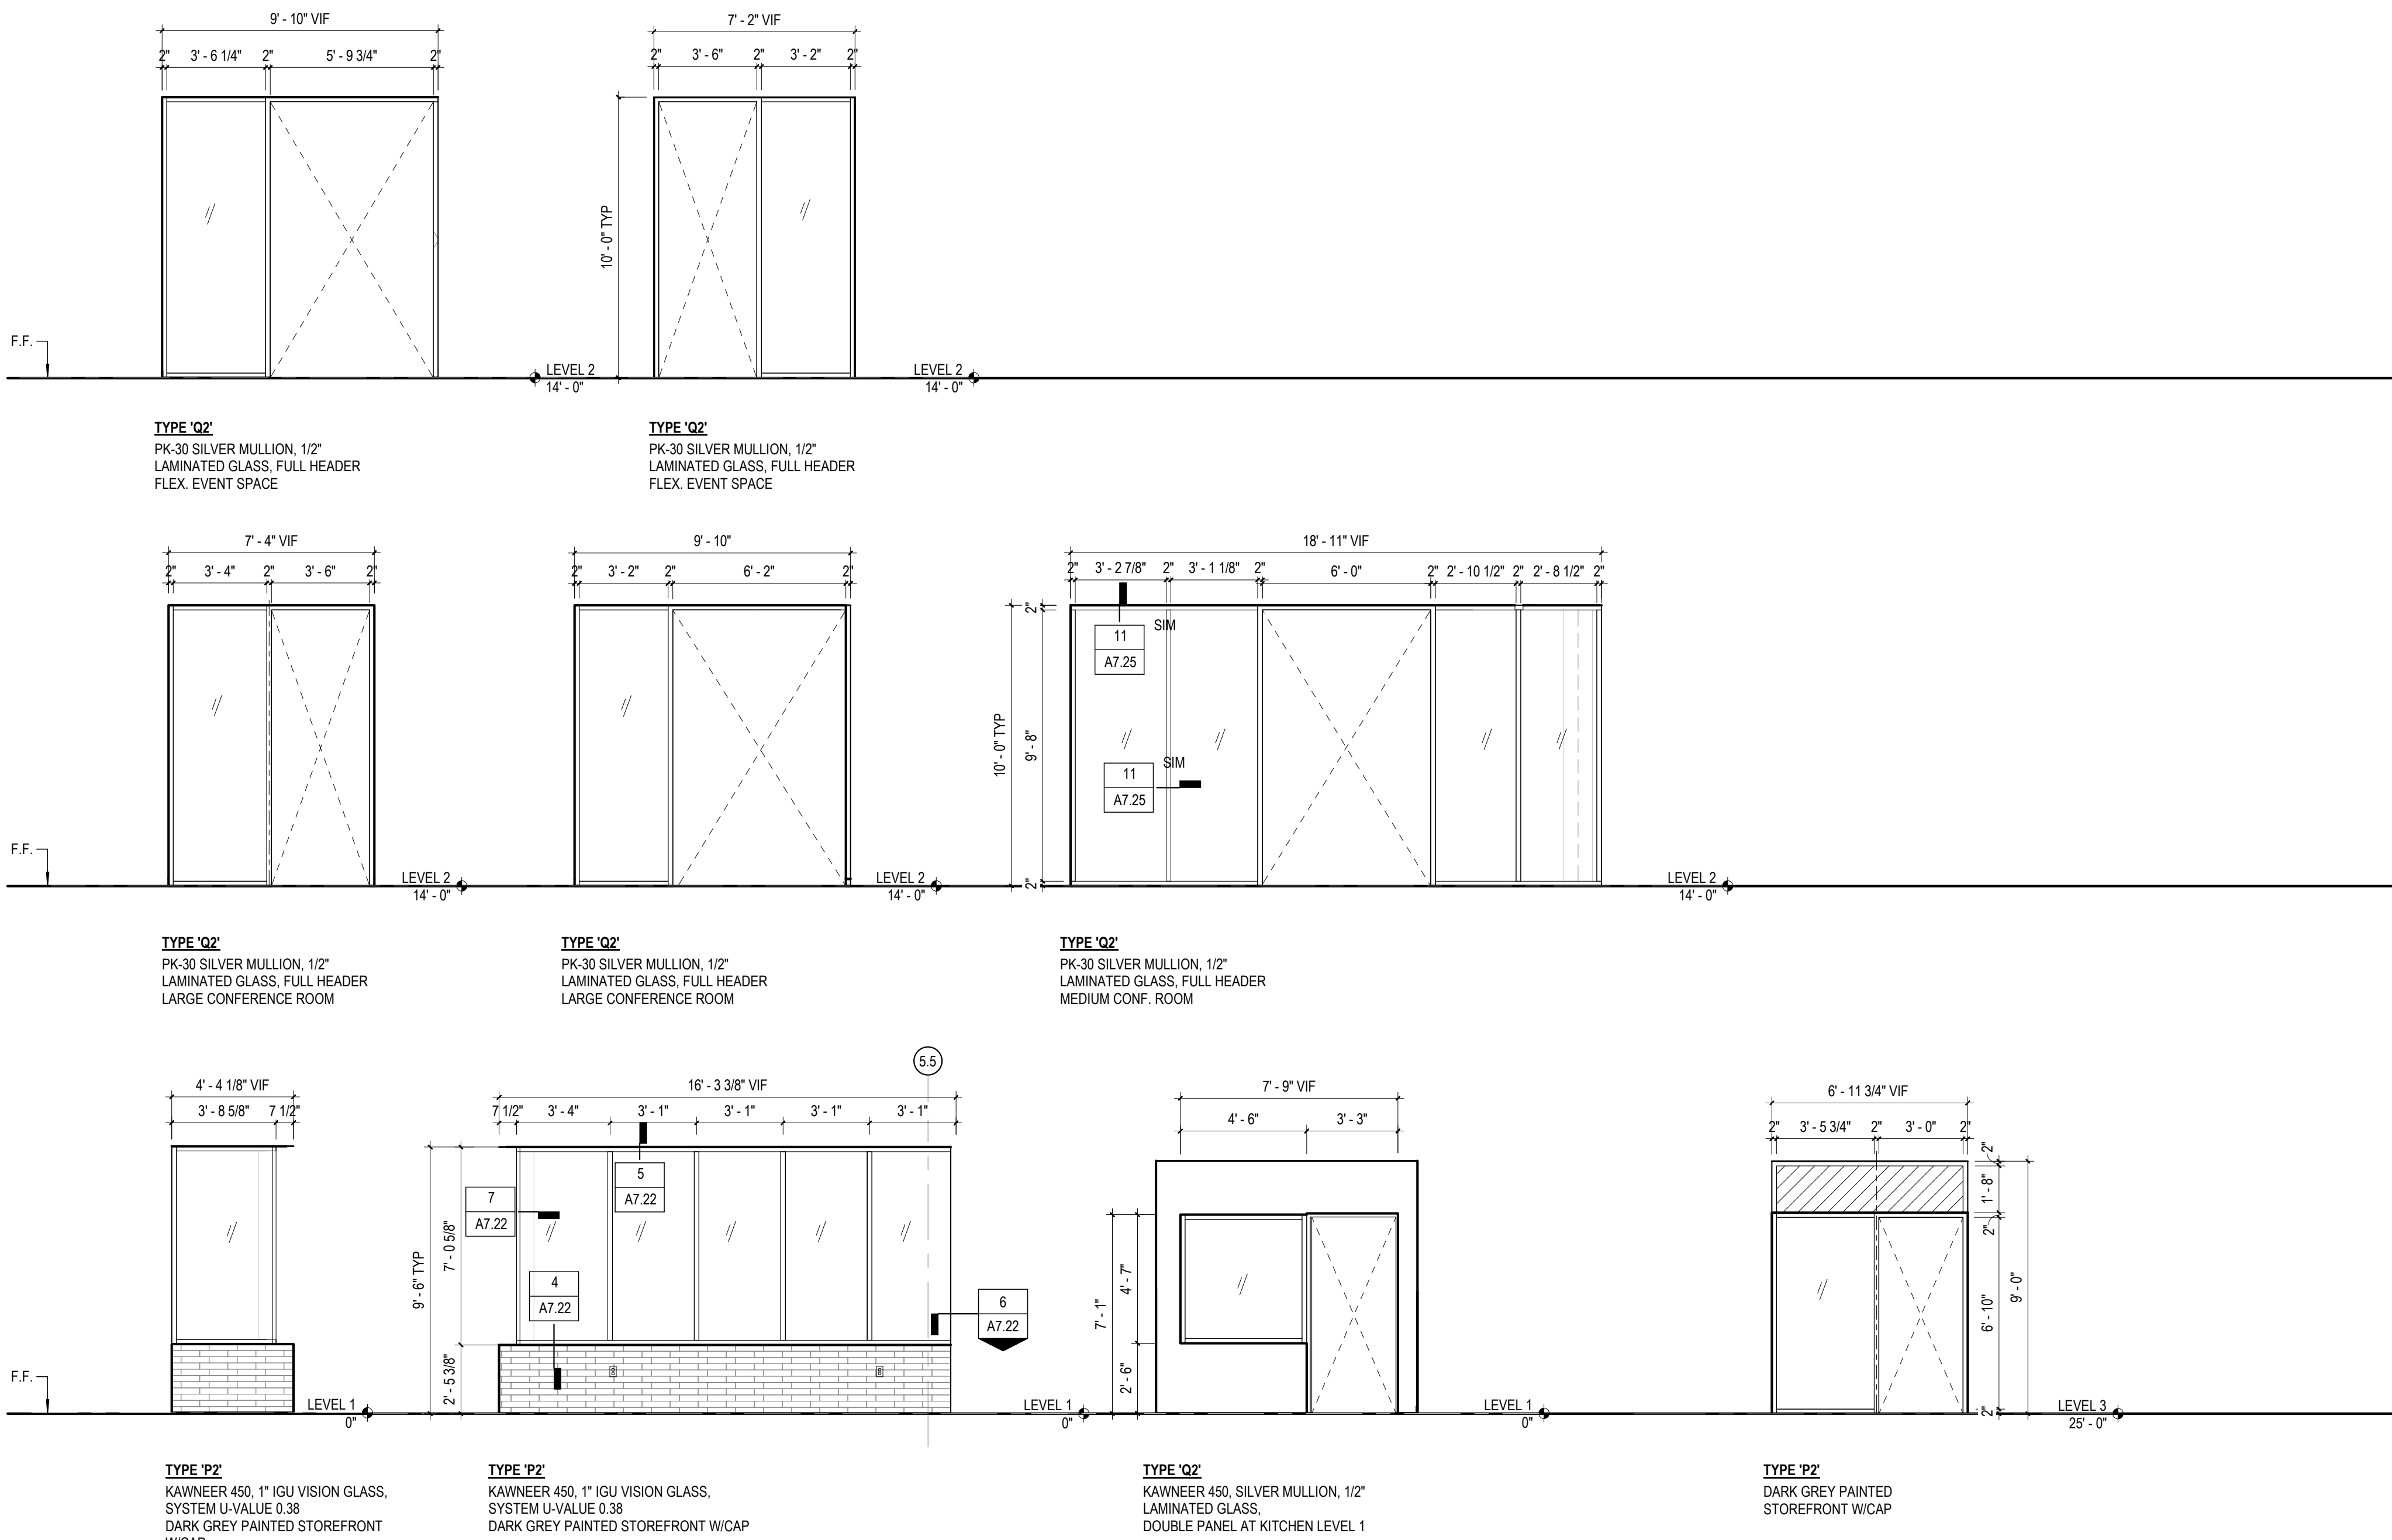

1 INTERIOR STOREFRONT TYPES
SCALE: 1/4" = 1'-0"

SHEET NOTES
KEYNOTES

VASSAR COLLEGE INN & INSTITUTE

18010.00

COLLEGE AND RAYMOND AVENUEPOUGHKEEPS, NY

CONTRACTOR

CONSULTANT

ISSUE DATES

03/23/2019 100% SCHEMATIC DESIGN
07/26/2019 75% DESIGN DEVELOPMENT
09/03/2019 100% DESIGN DEVELOPMENT
12/13/2019 50% CONSTRUCTION DOCUMENTS
02/10/2020 70% CONSTRUCTION DOCUMENTS
05/01/2020 ISSUED FOR CONSTRUCTION
07/01/2020 GAP SET
12/16/2020 FINAL GAP SET
06/21/2021 BID SET

Frederick Fisher and Partners

12248 Santa Monica Blvd, Los Angeles, CA 90025 | (310) 820-6680 | info@frederickfisher.com
150 West 28th St, Suite 1802, New York, NY 10001

STOREFRONT TYPES - INTERIOR

SCALE: 1/4" = 1'-0"

A7.03

MATERIAL LIST (DIV 03-06)								
TAG	ITEM NAME	MANUF.	MODEL	COLOR	SIZE	FINISH	LOCATION	NOTES
DIVISION 03 - CONCRETE								
CONC-1	SEALED CONCRETE			TBD		HONED	EXIT STAIRS, BOH	STRUCTURAL CONCRETE SLAB. PROVIDE MOCKUPS WITH AGGREGATE COLOR OPTIONS AND MATTE SEALER. PROVIDE SLAB PLAN SHOP DRAWINGS SHOWING CONTROL AND EXPANSION JOINT LOCATIONS. DESIGN AND AESTHETIC INTENT IS FOR EVEN AGGREGATE DISTRIBUTION.
CONC-2	SEALED GROUND-FACED CONCRETE			AGGREGATE COLOR MIX OPTIONS PER STRUCTURAL REQUIREMENTS		HONED WITH EXPOSED AGGREGATE	LOBBY AND SNUG 1	
PAVER-1	CONCRETE PAVER @ 1ST LEVEL	REF. LANDSCAPE DRAWINGS	REF. LANDSCAPE DRAWINGS	REF. LANDSCAPE DRAWINGS				
PAVER-2	CONCRETE PAVER @ 2ND LEVEL	REF. LANDSCAPE DRAWINGS	REF. LANDSCAPE DRAWINGS	REF. LANDSCAPE DRAWINGS				
DIVISION 04 - MASONRY								
MAS-1	BRICK	GREENLEAF BRICK JAMES KOLODZIEY The Red Tree Group, Inc. 1131 Hillshire Meadow Drive Matthews NC 28105 P 704.307.0930	BLACK SPECIAL	THROUGH-BODY BLACK BRICK	NORMAN (11-58"W X 2-1/4"H X 3-5/8"D) -PROVIDE CUT LENGTHS AT CORNERS (1/3 BRICK LENGTH, 2/3 BRICK LENGTH) AND AT GABLED ROOF -PROVIDE CUSTOM OBTUSE CORNER. REFER TO DTL 4/A8.04 -PROVIDE SOLID (UNCORED) UNITS AS REQUIRED FOR OVERHANGING...	BLADECUT. SHINY -APPLIED FINISH IS STANDARD ON ONE STRETCHER AND ONE HEADER FACE	INN AND INSTITUE L1	REFERENCE EXTERIOR DETAIL SHEETS. MORTAR COLOR TBD.
STONE								
ST-1	STONE	Bas Stone 25-20 Borden Ave Long Island City, NY 11101 E.monika@basstonenyc.com	BELGIAN BLUESTONE	DARK GREY	SLAB	HONED PROVIDE MATTE SEALER	ENTRY VESTIBULES	SLABS AND LAYOUT TO BE APPROVED BY OWNER & ARCHITECT. PROVIDE MATTE SEALER SAMPLES.
ST-2	STONE	Bas Stone 25-20 Borden Ave Long Island City, NY 11101 T (718) 433-4433 x1620 E.monika@basstonenyc.com	VERDE BORGOGNA	GREEN	SLAB	HONED PROVIDE MATTE SEALER	RECEPTION DESK / BAR COUNTER TOP / HUTCH	PROVIDE MATTE SEALER SAMPLES.
ST-3	STONE	Bas Stone 25-20 Borden Ave Long Island City, NY 11101 T (718) 433-4433 x1620 E.monika@basstonenyc.com	ROSSO LEVANTE	BURGUNDY	SLAB	HONED PROVIDE MATTE SEALER	SNUG 1 & PUBLIC RESTROOM	PROVIDE MATTE SEALER SAMPLES
ST-4	STONE	Sheldon Slate Products Co. 143 Fox Road Middle Granville, NY 12849 T (518) 642-1280 E.jatko@sheldonslate.com	SLATE	GREEN	3" X 9" TILE. GC TO CUT TILE DOWN TO 1.5" X 9"	HONED / CLEFT	BAR COUNTER DIE	PROVIDE MATTE SEALER SAMPLES
ST-5	STONE	Stone Source 6429 McConnell Ave Los Angeles, CA 90066 USA T (213) 880-1155	KIRBY SLATE	DARK GREY	3/4" THICK SLAB, PER PLANS	HONED PROVIDE MATTE SEALER	THRESHOLDS PER PLANS	
ST-6	STONE	Bas Stone 25-20 Borden Ave Long Island City, NY 11101 T (718) 433-4433 x1620 E.monika@basstonenyc.com	COSTA SMERALDA GRANITE	GREEN	3/4" THICK SLAB, PER PLANS	HONED	PUBLIC RESTROOM LEVEL 1 COUNTERTOP	
ST-7	STONE	Sheldon Slate Products Co. 143 Fox Road Middle Granville, NY 12849 T (518) 642-1280 E.jatko@sheldonslate.com	SLATE	GREEN	3/4" THICK SLAB, PER PLANS	HONED	PUBLIC RESTROOM LEVEL 2 COUNTERTOP	
DIVISION 05 - METALS								
MTL-1	ALUMINUM			PAINTED (DARK BRONZE)			INN MULLIONS	
MTL-2	ALUMINUM			PAINTED (LIGHT GREY)			INSTITUTE MULLIONS	
MTL-3	ALUMINUM FASCIA	BY CURTAINWALL MANUF.		PAINTED (LIGHT GREY)				
MTL-4	BRONZE / BLACKENED STEEL			PAINTED (LIGHT GREY)				
MTL-5	ARCHITECTURAL STEEL							
MTL-6	PERFORATED BRASS	BY GC	PERFORATED BRASS		PER PLANS- HOLE SIZE & SPACING: 1/8" DIA., 3/16" SPACING - HOLE PATTERN: AS SHOWN	PRE-PATINATED, SATIN TO MATCH COMMUNE CONTROL SAMPLE	SNUG 2 MILLWORK	Gauge: 24 or Per GC Recommendation. GC to confirm specified gauge is appropriate for intended use. *Painted finish not acceptable
MTL-7	AGED BRASS	BY GC	BRASS		PER PLANS	PRE-PATINATED, SATIN TO MATCH COMMUNE CONTROL SAMPLE	BAR NICHE	Gauge: GC to specify appropriate gauge for intended use. *Painted finish not acceptable.
MTL-8	STAINLESS STEEL	BY GC	STAINLESS STEEL		PER PLANS	SATIN	L CHANNELS AT TRANSITIONS	Gauge: GC to specify appropriate gauge for intended use. *Painted finish not acceptable.
MTL-9	POWDERCOATED STEEL	BY GC	POWDERCOATED STEEL	RAL COLOR TO MATCH PT-2	PER PLANS	MATTE	FITNESS AND SUNG 2 HVAC CONSOLE	Gauge: GC to specify appropriate gauge for intended use. *Painted finish not acceptable.
DIVISION 06 - WOOD, PLASTICS, COMPOSITES								
WD-1	T&G (EXTERIOR)	RESAWN TIMBER CO. 306 Keystone Drive, Telford, PA 18969 Scott Stevens Phone: 215-709-2001 ext. 115	ACCOYA	SAMITTO	5/8"X5-3/8"X8" to 16'L, T&G	BURNT FACE ONLY. SEAL ALL SIDES! SELECT GRADE. OVERHANG SOFFIT/PAIR WITH FIRE SUPPRESSION ALT.1 FOR COST.		
WD-1 (ALT.1)	T&G (EXTERIOR)	SWOOD	2400 LINEAR WOOD 2400 T&G LINEAR	EXTERIOR USE. WESTERN HEMLOCK	5"X3/4"X8" TO 16'L	MATTE	OVERHANG SOFFIT	CLASS 1 (A) TREATED. INSTALL ON 15/16" CEILING GRID.
WD-2	T&G (INTERIOR)	RESAWN TIMBER CO.	ATLANTIC WHITE CEDAR	ZEPHYR	3/4"X5-1/8"X6" to 16' L, T&G	MATTE	SELECT TIGHT KNOT GRADE. LOBBY CEILING	
WD-3	ENGINEERED WOOD FLOORING	Hawwoods 151 West 18th Street New York, NY 10011 T (844) 808-9663 E info@hawwoodsusa.com	VENTURE PLANK -Species: Engineered European Oak -Grade: Character -Profile: Tongue & Groove -Edge Profile: Micro-Beveled Edge	HW3960 MERCHANT	- Plank Width: 8-5/8" -Plank Thickness: 3/4"	SPECIAL 208/USA; CUSTOM 4%-5% SHEEN	RESTAURANT, PREFUNCTION, INSTITUTE CORRIDOR, OFFICE	PROVIDE MICRO-BEVELED EDGE. PROVIDE ACOUSTICAL UNDERLAYMENT GENIEMAT RST BY PLITEQ AT PREFUNCTION AND OFFICE.
WD-4	OAK (SOLID & VENEER)	BY GC	WHITE OAK SOLIDS -Cut: Plain Sawm -Pores: Open	Stain: N/A - Natural	PER PLANS; 1/8" MINIMUM VENEER THICKNESS	MATCH COLOUR/TONE TO WD-3; POLYVINE DEAD FLAT FINISH OR SIMILAR WATER-RESISTANT CLEAR MATTE SEALER	STAIR 03 TREADRISE, MILLWORK NIPPERFUNCTION & CONFERENCE ROOMS	(https://www.polyvine.com/index.php/en/varnishes/water-based-varnishes/decor-tors-varnish) MATCH TO WD-3
WD-5	OPEN - NOT IN USE							
WD-6	WALNUT (SOLID & VENEER)	BY GC	WALNUT SOLIDS & VENEERS -Cut: Plain Sawm -Pores: Open	Stain: N/A - Natural	PER PLANS; 1/8" MINIMUM VENEER THICKNESS	POLYVINE DEAD FLAT FINISH OR SIMILAR WATER-RESISTANT CLEAR MATTE SEALER	GUESTROOMS MILLWORK	(https://www.polyvine.com/index.php/en/varnishes/water-based-varnishes/decor-tors-varnish)
WD-7	GREY MAPLE	Michael Robbins 212 Main Street Germantown, NY 12526 T (315) 751-8010 E info@mchirbbins.com	OXIDIZED MAPLE -Cut: Plain Sawm To Match Commune Control Sample -Pores: Open	Oxidized Grey Per Commune Control Sample	PER PLANS; 1/8" MINIMUM VENEER THICKNESS	POLYVINE DEAD FLAT FINISH OR SIMILAR WATER-RESISTANT CLEAR MATTE SEALER	GUESTROOMS MILLWORK	(https://www.polyvine.com/index.php/en/varnishes/water-based-varnishes/decor-tors-varnish)
WD-8	DARK GREY OAK (SOLID & VENEER)	By GC	RED OAK SOLIDS & VENEERS -Cut: Plain Sawm -Pores: Open	Stain: Medium Gray Finish Per Commune Control Sample	PER PLANS; 1/8" MINIMUM VENEER THICKNESS	POLYVINE DEAD FLAT FINISH OR SIMILAR WATER-RESISTANT CLEAR MATTE SEALER	RESTAURANT MILLWORK, SNUG L1 MILLWORK	(https://www.polyvine.com/index.php/en/varnishes/water-based-varnishes/decor-tors-varnish)
WD-9	BLACK LOCUST	By GC	SOLIDS -Cut: Per Finish Sample	Natural	PER DETAIL		RESTAURANT PATIO	
SOLID SURFACES								
SS-1	QUARTZ SURFACE	PENTALQUARTZ	INSPIRE COLLECTION	TBD	PER PLANS; 3/4" THICK SLAB	HONED, SEALER: GC to Provide Penetrating Matte Sealer. GC to submit sample to Commune for approval.	GUEST BATHROOM COUNTERTOP, SUITE KITCHEN COUNTERTOPS	
SS-2	QUARTZ SURFACE	PENTALQUARTZ	INSPIRE COLLECTION	TBD	PER PLANS; 3/4" THICK SLAB WITH 1-1/4" EDGE	SAME AS SS-1	B.O.H. KITCHEN COUNTERTOP	
PLASTICS / COMPOSITES								
FRP-1	FIBERGLASS REINFORCED WALL PANEL	CRANE COMPOSITES	SMOOTH FRP	WHITE (85), (WHITE FRAME)	TBD	SMOOTH	KITCHEN, PANTRY	
FRP-2	FIBERGLASS REINFORCED WALL PANEL	CRANE COMPOSITES	SMOOTH FRP	BLACK (1201), (BLACK FRAME)	TBD	SMOOTH	BAR	
PLAM-1	POLY LAMINATE	FORMICA	TBD	927 FOLKSTONE	TBD	MATTE	B.O.H. MILLWORK	
PLAM-2	LAMINATE	TBD	TBD	TBD	TBD	TBD	INTERIOR MILLWORK CABINETS (W/ WD-08 DARK OAK)	
PLAM-3	LAMINATE	TBD	TBD	TBD	TBD	TBD	INTERIOR MILLWORK CABINETS (W/ WD-04 WHITE OAK)	
PLAM-4	LAMINATE	TBD	TBD	TBD	TBD	TBD	INTERIOR MILLWORK CABINETS (W/ PT-02 DARK OLIVE PAINTED)	
RB-1	RUBBER ATHLETIC FLOORING	PLITEQ	GENIE MAT FIT80	CLASSIC SERIES - DARK GREY	ROLL/SHEET		FITNESS ENTRY	PROVIDE FIT70 ADA TRANSITION
RB-2	RUBBER ATHLETIC TILE FLOORING	PLITEQ	GENIE MAT FIT70	CLASSIC SERIES - DARK GREY	2X2 TILE		FITNESS	
RB-3	RUBBER FLOORING	NORA SYSTEMS, INC.	STAIRTREAD NORAMENT 920	0884 DUST GREY	TBD		B.O.H. STAIR 04	
RB-4	RUBBER ATHLETIC TILE FLOORING	PLITEQ	GENIE MAT FIT80 WITH FF70 LDM AND PM12	CLASSIC SERIES - DARK GREY	ROLL/SHEET		FITNESS AT TREADMILLS	PROVIDE FIT70 STANDARD AND ADA TRANSITION
BBT-1	BIOBASED COMPOSITE FLOOR TILE	ARMSTRONG	MIGRATIONS	EARLY EVENING	12X12		BOH. BREAKROOM	PROVIDE ACOUSTICAL UNDERLAYMENT GENIEMAT RST BY PLITEQ AT INSTITUTE 2ND FLR BOH
ESD-1	ELECTROSTATIC DISCHARGE FLOORING	NORA SYSTEMS, INC.	ENVIRONCARE ED	CLAM BAKE	2'X2' TILE		ELECTRICAL ROOM	PROVIDE WITH ACOUSTICAL UNDERLAYMENT GENIEMAT RST BY PLITEQ AT INSTITUTE 2ND FLR BOH

MATERIAL LIST (DIV 08-09)								
TAG	ITEM NAME	MANUF.	MODEL	COLOR	SIZE	FINISH	LOCATION	NOTES
DIVISION 08 - OPENINGS								
GL-1	1" IGU - CLEAR VISION GLASS	VIRACON	VNE24-63	OPTIWHITE	SEE PLANS & ELEVATIONS		INN & INSTITUTE. ARGON MAY BE INCLUDED IF NEEDED TO MEET SYSTEM U-VALUE PERFORMANCE REQUIREMENTS.	
GL-2	1" IGU - 31% FRITTED GLASS	VIRACON	VNE24-63	OPTIWHITE W/ CUSTOM FRIT PATTERN V175 HIGH OPACITY WHITE	SEE PLANS & ELEVATIONS		INSTITUTE. ARGON MAY BE INCLUDED IF NEEDED TO MEET SYSTEM U-VALUE PERFORMANCE REQUIREMENTS.	
GL-3	1" IGU - 48% FRITTED GLASS	VIRACON	VNE24-63	OPTIWHITE W/ CUSTOM FRIT PATTERN V175 HIGH OPACITY WHITE	SEE PLANS & ELEVATIONS			
GL-5	1" IGU - 100% FRITTED GLASS	VIRACON	VIRASPAN		SEE PLANS & ELEVATIONS		LAUNDRY	
DECORATIVE HARDWARE								
HD-01	Cabinet Pull 1	MICHAEL ROBBINS COMMUNE	BRONZE CABINET PULL LIZ'S ANTIQUE HARDWARE RIBBON COLLECTION	DARK BRONZE UNLACQUERED BRASS	TBD SMALL PULL		RESTAURANT HUTCH GUEST SUITE KITCHENETTE, SNUG2	
HD-02	Cabinet Pull 2							
HD-03	Cabinet Edge Pull	EPCO HARDWARE	ZINC EDGE PULL - DP48	OIL RUBBED BRONZE	2" W X 1-1/2" PROJECTION		LOBBY RECEPTION DESK, RESTAURANT SERVICE STATIONS, PDR, SNUG 1	
HD-04	Purse Hook	NATIONAL HARDWARE	165 UNDERSHELF COAT HOOK	TBD	TBD		RESTAURANT & BAR	
HD-05	Elevator Handrail		TBD	TBD	TBD		INN & INSTITUTE ELEVATORS	
HD-06	Drapery Track	Stitch NYC Inc. 63 Flushing Avenue Bldg 3, Suite 1003 Brooklyn, NY 11205 p. 718-875-6763	KIRSCH 9600 TRACK WITH WHEELED CARRIERS, WITH HOOKS FOR GROMMET HEADER; METAL BALLCHAIN BETWEEN HOOKS TO BE ADDED TO CREATE UNIFORM SPACING FOR RIPLEFOLD EFFECT.	TBD - ALUMINUM OR WHITE	TBD - PER MANUFACTURER RECOMMENDATION		LOBBY & POR METAL MESH	
HD-06.1	Custom Drapery Pull	Stitch NYC Inc. 63 Flushing Avenue Bldg 3, Suite 1003 Brooklyn, NY 11205 p. 718-875-6763	TBD - CUSTOM STEEL BATON FOR MANUAL OPERATION	TBD	TBD - PER MANUFACTURER RECOMMENDATION		LOBBY & POR METAL MESH	
HD-07	Stair 01 Handrail Bracket	Broughtons www.broughtons.com	V1030 HERITAGE HANDRAIL BRACKET		3" PROJECTION	MATT BRONZE	STAIRS 01	
HD-08	Hanging Wine Glass Rack	TBD	TBD	TBD	TBD	UNLACQUERED BRASS	RESTAURANT	
HD-09	MILLWORK SLIDING TRACK	HAFELE	HAWA TELESCOPIC 80/2 AND 80/3 (940.81.007, 940.81.008)				INSTITUTE CONFERENCE ROOMS	ORDER WITH JUNIOR 80/2 FITTING SETS, UPPER TRACK, AND GUIDE RAIL
HD-10	Drapery Track	Forest Drapery Hardware	Forest CS Part numbers and accessories are TBD		3/4" x 3/4" track		GUESTROOMS, SUITES	
HD-11	Wood panel hanging hardware Concealed Access Door hardware	TBD	TBD	TBD	TBD		STAIR 03, MW-39 STAIR 03	
DIVISION 09 - FINISHES								
GWB-1	GYPSUM WALL BOARD	TBD						
GWB-2	MOISTURE-RESISTANT GYPSUM	TBD						
GWB-3	ACOUSTICAL SOUND DAMPENING	TBD						
GWB-4	CEILING GYPSUM BOARD	TBD						
GWB-5	CEMENT BACKING BOARD	TBD						
SH-1	ROLLER SHADE	MECHO SHADE	MECHOSHADE - MIDNITE BLACK/OUT	SILVER 0210	TBD		GUESTROOMS LEVEL 3	
SH-2	ROLLER SHADE	MECHO SHADE	MECHOSHADE - REGULAR ROLL WITHOUT FASCIA - CEILING MOUNT	TBD	TBD		INSTITUTE & RESTAURANT	
SPECIAL FINISH								
SP-1	METAL MESH	Whiting and Davis 171 Commonwealth Ave Attleboro Falls, MA 02783 T (800) 876-6374	LARGE RING MESH		240"W x 180"H MAXIMUM PANEL SIZE - PANEL SIZE TO BE COORDINATED WITH WINDOW TREATMENT MANUFACTURER -WEIGHT: 0.63 LBS / SF	COPPER	LOBBY & POR MESH DRAPERY PANELS	
TILE								
TL-1	GLAZED CERAMIC WALL TILE	Design and Direct Source 1532 SW Morrison St, Ste 1000 Portland, OR 97205 T (503) 525-0600 E ssanning@designanddirectsource.com	UMI - SUMASSHU	FOG	2.5"W x 9"H 1/8" GROUT JOINT (COLOR TBD)	SATIN PROVIDE SEALER PER MANUFACTURERS RECOMMENDATION	GUEST BATHROOM WALLS	
TL-2	GLAZED CERAMIC WALL TILE	Daltile 16201 Slaggy St Van Nuys, CA 91406 E kj.lodge@daltile.com	COLOUR WHEEL COLLECTION	MATTE BISCUIT K775	2-1/8" X 8-9/16" Field Tile + 4-1/4"H x 12-7/8"L Cove Base Flat Top Tile. GC to cut tile down to 8-9/16"L.	MATTE	PUBLIC RESTROOM WALLS	
TL-3	GLAZED CERAMIC FLOOR TILE	Design and Direct Source 1532 SW Morrison St, Ste 1000 Portland, OR 97205 T (503) 525-0600 E ssanning@designanddirectsource.com	FIORE-SERE	CHARCOAL	12" x 12" 1/8" GROUT JOINT (COLOR TBD)	MATTE PROVIDE SEALER PER MANUFACTURERS RECOMMENDATION	GUEST BATHROOMENTRY	PROVIDE WITH ACOUSTICAL UNDERLAYMENT GENIEMAT RST BY PLITEQ.
TL-4	UNGLAZED PORCELAIN FLOOR TILE	Design and Direct Source 1532 SW Morrison St, Ste 1000 Portland, OR 97205 T (503) 525-0600 E ssanning@designanddirectsource.com	COPPER STATE SERIES - UNGLAZED PORCELAIN	SPECKLED BEIGE	4" X 4"	TBD	PUBLIC RESTROOM FLOORS LEVEL 1 & 2	PROVIDE WITH ACOUSTICAL UNDERLAYMENT GENIEMAT RST BY PLITEQ AT LEVEL 2 ONLY.
TL-5	OPEN - NOT IN USE	N/A	N/A	N/A	N/A	N/A		
TL-6	QUARRY FLOOR TILE	Daltile 16201 Slaggy St Van Nuys, CA 91406 E kj.lodge@daltile.com	QUARRY TILE	ASHEN GRAY QT03	6" X 6" 1/8" GROUT JOINT (COLOR TBD)	MATTE PROVIDE SEALER PER MANUFACTURERS RECOMMENDATION	KITCHEN, PANTRY & BAR	PROVIDE ACOUSTICAL UNDERLAYMENT GENIEMAT RST BY PLITEQ AT 2ND FLR PANTRY.
TL-7	GLAZED CERAMIC WALL TILE	Design and Direct Source 1532 SW Morrison St, Ste 1000 Portland, OR 97205 T (503) 525-0600 E ssanning@designanddirectsource.com	UMI - SUMASSHU	OLIVE	2.5"W x 9"H 1/8" GROUT JOINT (COLOR TBD)	GLOSSY PROVIDE SEALER PER MANUFACTURERS RECOMMENDATION	GUESTROOM SHOWER WALLS - ACCENT TILE	
TL-8	CERAMIC TILE		TBD	FIORE-SERE	6" x 6"		PUBLIC RESTROOM - ACCENT TILE	
TL-9	GLAZED CERAMIC FLOOR TILE	Design and Direct Source 1532 SW Morrison St, Ste 1000 Portland, OR 97205 T (503) 525-0600 E ssanning@designanddirectsource.com	FIORE-SERE	CHARCOAL	12" x 12" 1/8" GROUT JOINT (COLOR TBD)	MATTE PROVIDE SEALER PER MANUFACTURERS RECOMMENDATION	GUEST BATHROOM SHOWER FLOOR TILES	
TL-10	GLAZED CERAMIC WALL TILE	Daltile 49 E 21st Street NY, NY 10010 T (212)471-0266 nneka.johnson@daltile.com	COLOUR WHEEL COLLECTION	WHITE	3"x6", STACKED BOND	GLOSSY PROVIDE SEALER PER MANUFACTURERS RECOMMENDATION	PROVIDE FLAT TOP COVE BASES AND FINISH WITH SCHLUTER TRIM. GROUT COLOR TBD. BOH RESTROOM WALLS	
TL-11	PORCELAIN TILE	Daltile	VOLUME 1.0	STEREO GREY VL73	12x24	MATTE	GROUT COLOR TBD. BOH RESTROOM FLOORS	
ACOUSTICS								
ACC-1	CEILING ACCESS PANEL	CERTAINTEED	ECOPHAN FOCUS DG	WHITE	2X5		INSTITUTE	
ACT-1	ACOUSTIC CEILING TILE	ARMSTRONG	ULTIMA HIGH NRC, 2X4, 9/16" BEVELED REGULAR	WHITE			INSTALL ACT-01 ON ARMSTRONG SILHOUTTE 1/8" GRID	
ACT-2	ACOUSTIC CEILING TILE	CERTAINTEED Brooke Alldor P: 908-255-3203 Brooke.s.alldor@saint-gobain.com	ECOPHAN FOCUS DG	WHITE	2 X 5		5/16" GRID, SEMI CONCEALED	
ACT-3	ACOUSTIC CEILING TILE	CERTAINTEED	ECOPHAN FOCUS DG	CUSTOM COLOR - MATCH FARROW & BALL STUDIO GREEN	SEE ELEVATIONS		RESTAURANT CEILING	
AP-1	SOUND ABSORPTIVE PANEL	NAVY ISLAND 275 Marie Ave. East St. Paul, Minnesota 55118 Don Matthias P: 651-451-4454, ext. 231 Don.Matthias@navyisland.com	SOUNDPLY	CUSTOM COLOR - MATCH FARROW & BALL INCHYRA BLUE	SEE ELEVATIONS		INSTITUTE CORRIDOR WALLS	
AP-2	KINETICS NOISE CONTROL	KINETICS NOISE CONTROL	HIGH IMPACT HARDSIDE	FABRIC: MELD - 466387-008 GLOSS			WALL PANELS IN CONF. ROOM	
WALL BASE								
WB-1	RUBBER WALL BASE	NORA SYSTEMS, INC.		COLOR R022	4"		FOR BOH SPACES	
WB-2	PAINTED GRADE SOLID WOOD WALL BASE	TBD		PAINTED	6"		FRONT OF HOUSE SPACES	
GLASS								
GL-04	1/2" TEMPERED MONOLITHIC CLEAR GLASS	BY GC	GLASS		PER PLANS	CLEAR/TEMPEREDLOW-IRON	GUEST BATHROOM SHOWERS	
MIRROR								
Mi-01	CLEAR MIRROR	BY GC	MIRROR - All mirror must be 100% distortion free.	CLEAR	TBD	TEMPERED	GUEST BATHROOMS	
Mi-02	FROSTED BRONZE MIRROR	Bendheim 122 Hudson Street New York, NY 10013 T (212) 226-6370	SATINTECH SPECIALLY ETCHED GLASS	CMMD-975	60" X 120" MAXIMUM PANEL SIZE	SATINTECH	PRIVATE DINING ROOM	

Frederick Fisher & Partners reserves its common law copyright and other property rights in these plans. These plans and drawings are not to be reproduced in any form or manner whatsoever without first obtaining the express written permission and consent of Frederick Fisher & Partners. Architects, nor are they to be assigned to any third party without obtaining said written permission and consent.

MATERIAL LIST (DIV 09 CONT.)									
TAG	ITEM NAME	MANUF.	MODEL	COLOR	SIZE	FINISH	LOCATION	NOTES	
CARPET									
CPT-1	GUESTROOM CARPET	Courstan Inc. 11835 West Olympic Boulevard Westside Towers Suite 1065E Los Angeles, CA 90064 T (310) 231-7613	CUSTOM WALL-TO-WALL CARPET Description: Manufacturer to provide woven axminster area rug with custom graphic as shown. * Refer to detail sheet CPTX-02 for additional dims. and details. - Construction: Axminster - Quality Reference: 9-250-47 - Pattern: Custom - In Development. - Fiber Content: 80% Virgin Wool, 20% Anti-Stat Type 6.6 Nylon - Custom Pom Colours: TBD - In Development w/ Mfr. - Yarn Count: 24/7'S (Dewsbury) - Pile Height: 0.356" - Pile Weight: 36.2 oz/sq.yd. - Total Weight Including Backing: 62 oz/sq.yd. - Primary Back: 100% Polypropylene - Pad: Refer to specification CPT-01.1 - Installation: Wall-to-Wall...	TBD - IN DEVELOPMENT	PER PLANS		GUESTROOMS	PROVIDE ACOUSTICAL UNDERLAYMENT GENEMAT RST BY PLITEQ.	
CPT-1.1	CARPET PAD @ GUESTROOM CARPET	Courstan Inc. 11835 West Olympic Boulevard Westside Towers Suite 1065E Los Angeles, CA 90064 T (310) 231-7613	FOUNDATION SERIES SYNTHETIC FIBER CUSHION - Classification: Medium to Heavy Public Areas - Material: 80% Recycled Post Industrial Carpet Fiber, 20% Post Consumer Carpet Fiber - Adhesive: Per Manufacturer Recommendation.	N/A	ROLL SIZE: 6' X 6'		GUESTROOMS		
CPT-2	INN CORRIDORS CARPET	Courstan Inc. 11835 West Olympic Boulevard Westside Towers Suite 1065E Los Angeles, CA 90064 T (310) 231-7613	CUSTOM WALL-TO-WALL CARPET Description: Manufacturer to provide woven axminster area rug with custom graphic as shown. * Refer to detail sheet CPTX-01 for additional dims. and details. - Construction: Axminster - Quality Reference: 9-250-47 - Pattern: Custom per artwork. - Fiber Content: 80% Virgin Wool, 20% Anti-Stat Type 6.6 Nylon - Custom Pom Colours: TBD - In Development w/ Mfr. - Yarn Count: 24/7'S (Dewsbury) - Pile Height: 0.356" - Pile Weight: 36.2 oz/sq.yd. - Total Weight Including Backing: 62 oz/sq.yd. - Primary Back: 100% Polypropylene - Pad: Refer to specification CPT-01.1 - Installation: Wall-to-Wall...	TBD - IN DEVELOPMENT	PER PLANS		INN CORRIDORS		
CPT-2.1	CARPET PAD @ INN CORRIDORS	Courstan Inc. 11835 West Olympic Boulevard Westside Towers Suite 1065E Los Angeles, CA 90064 T (310) 231-7613	FOUNDATION SERIES SYNTHETIC FIBER CUSHION - Classification: Medium to Heavy Public Areas - Material: 80% Recycled Post Industrial Carpet Fiber, 20% Post Consumer Carpet Fiber - Adhesive: Per Manufacturer Recommendation.	N/A	ROLL SIZE: 6' X 6'		INN CORRIDORS		
CPT-3	CARPET @ INSTITUTE	Contract Wholesale Distributors LLC via Treford Americas 465 Meadow Lane Carlsbad, NJ 07072 T (201) 526-8165 E sminenin28@gmail.com	ROLE & TILE	DAPPLE GRAY	TBD		CONF. RMS	PROVIDE DOUBLE STICK INSTALLATION OVER 1/8" ACOUSTICAL UNDERLAYMENT, GENIEMAT RST BY PLITEQ.	
CPT-3.1	CARPET PAD @ INSTITUTE	Tred-MOR T (800) 435-4062 www.commercial-carpetcushion.com	BV0180 TRED-MOR 2580 DUBL-STIK - Classification: Extra-Heavy - Material: Synthetic Rubber - Moisture Resistant: 98% - SlipSTOP: Yes				CARPET PAD AT INSTITUTE CARPET		
CPT-4	CARPET TILE	MOHAWK GROUP Dimitrios Mamanou 125 W 25th St, 6th fl NY, NY 10001 Dimitrios.Mamanou@Mohawkind.com C: (646) 606-4302	NEW BASICS III	BLARNEY STONE	2'X2'		OFFICES	PROVIDE GLUE DOWN INSTALLATION	
CPT-5	SISAL	AMARCO PRODUCTS	BRUSH-COIR	TBD	ROLL SIZE: 5/8" THK, 6'-7" X 7'-4" (W/ PER VESTIBULE)		ENTRY VESTIBULES		
CPT-5.1	CARPET PAD	TBD	TBD	TBD	TBD		ENTRY VESTIBULES		
PAINT									
PT-1	PAINT (WALLS)	BENJAMIN MOORE	OC-39		TIMID WHITE	N/A	EGGSHELL	PUBLIC AREA & BOH WALLS & CEILING THROUGHOUT	
PT-2	PAINT (TRIM)	BENJAMIN MOORE	#1540		CABIN FEVER	N/A	SATIN	INN CORRIDOR TRIM & DOORS, GUESTROOM TRIM & DOORS, SNUG 2 WAINSCOT & MILLWORK, FITNESS TRIM, WAINSCOT, & MILLWORK	
PT-3	PAINT (WALLS)	BENJAMIN MOORE	#1540		CABIN FEVER	N/A	EGGSHELL	INN CORRIDOR WALLS, GUESTROOM ACCENT WALL, INN ELEVATOR WALLS & APPLIED PANELS, SNUG 1 WALL	
PT-4	PAINT (ACCENT WALLS)	BENJAMIN MOORE	OC-28		COLLINGWOOD	N/A	EGGSHELL	GUESTROOM ACCENT WALLS	
PT-5	PAINT (CEILING)	BENJAMIN MOORE	OC-39		TIMID WHITE	N/A	EGGSHELL	GUESTROOM & GUEST BATHROOM WALLS & CEILINGS	
PT-6	PAINT (WALLS)	BENJAMIN MOORE	OC-39		TIMID WHITE	N/A	AURA FLAT BATH & SPA	GUESTROOM BATHROOM WALLS & CEILING, PUBLIC RESTROOMS LEVEL 1 & 2 WALLS & CEILING	
PT-7	PAINT (EXTERIOR)	DUNCAN GLAVANIZING	COLORGALV		TBD			ARCHITECTURAL EXTERIOR METALS	
PT-8	PAINT (WALLS)	BENJAMIN MOORE			WHITE		EGGSHELL	CLOSETS, HOUSE KEEPING ETC.	
PT-9	PAINT (DOORS)	FARROW & BALL			TBD			PUBLIC RESTROOMS LEVEL 1	
PT-10	PAINT(WALLS)	FARROW & BALL	No. 93		STUDIO GREEN	N/A	MODERN EMULSION	RESTAURANT WALLS & APPLIED PANELING	
PT-11	PAINT (WALLS)	FARROW & BALL	No. 289		INCHYRA BLUE	N/A	MODERN EMULSION	INSTITUTE ELEVATOR WALLS & APPLIED PANELLING, PUBLIC RESTROOMS LEVEL 2 STALL WALLS	
PT-12	PAINT (TRIM)	BENJAMIN MOORE			TIMID WHITE		SATIN	TRIMS	SEE PT-16
PT-13	PAINT (STALL DOORS & DOOR TRIM)	FARROW & BALL	No. 47		GREEN SMOKE	N/A	MODERN EGGSHELL	PUBLIC RESTROOMS LEVEL 1 STALL DOORS & TRIM	
PT-14	PAINT (STALL DOORS & DOOR TRIM)	FARROW & BALL	No. 289		INCHYRA BLUE	N/A	MODERN EGGSHELL	PUBLIC RESTROOMS LEVEL 2 STALL DOORS & TRIM	
PT-15	PAINT (MILLWORK)	FARROW & BALL	No. 93		STUDIO GREEN	N/A	MODERN EGGSHELL	GUEST SUITES KITCHENETTE MILLWORK	
PT-16	PAINT (MILLWORK)	BENJAMIN MOORE	OC-39		TIMID WHITE	N/A	SATIN	FITNESS HEATER SURROUND	
PT-17	PAINT (WALLS)	FARROW & BALL	No. 47		GREEN SMOKE	N/A	MODERN EMULSION	PUBLIC RESTROOMS LEVEL 1 STALL WALLS	
PT-18	PAINT (TRIM)	BENJAMIN MOORE	OC-28		COLLINGWOOD	N/A	SATIN	INSTITUTE BASEBOARD & TRIM	
PT-19	PAINT (WALLS)	BENJAMIN MOORE	LEVEL 5 FINISH TO ACCEPT ART MURAL		TBD	N/A	TBD	STAIR 03	COORD WITH ARCHITECT & ARTIST

MATERIAL LIST (DIV 10)									
TAG	ITEM NAME	MANUF.	MODEL	COLOR	SIZE	FINISH	LOCATION	NOTES	
DIVISION 10 - SPECIALTIES - BATH ACCESSORIES									
BA-01	Hook	Rejuvenation 8780 Venice Blvd. Los Angeles, CA 90034 T (310) 400-1872	SOMMERVILLE SINGLE HOOK	OIL-RUBBED BRONZE	1-7/8"DIAMETER X 1-5/8"D (PROJECTION)	OIL-RUBBED BRONZE	GUESTROOMS RESTROOMS		
BA-02	TP Holder	Watermark Designs Ltd 350 DeWitt Avenue Brooklyn, NY 11207 USA T (718) 257-2800	23-0.4 PAPER HOLDER	GUNMETAL	6-7/8"W X 3"D X 4-3/8"H		GUESTROOMS RESTROOMS		
BA-03	Towel Bar - 18"	Watermark Designs Ltd 350 DeWitt Avenue Brooklyn, NY 11207 USA T (718) 257-2800	23-0.1A WALL-MOUNTED TOWEL BAR	GUNMETAL	18"W (CENTER-TO-CENTER) X 3-5/8"D (PROJECTION)		GUESTROOMS RESTROOMS		
BA-04	Makeup Mirror	The Bath Outlet T (877) 256-1645	DOUBLE SIDED WALL-MOUNTED MAKEUP MIRROR	MATTE BLACK	- Mirror Diameter: 7.99" - Backplate Diameter: 4.69" - Overall Width: 19.09"		GUESTROOMS RESTROOMS		
BA-05	Hand Dryer	Lovair C/O The Splash Lab 8745 Washington Blvd, Studio D Culver City, CA 90232 E info.usa@lovair.com	L-M9 RECESSED HAND DRYER	SATIN STAINLESS STEEL	- Product Dimensions: 15-3/64"W x 22-51/64"H x 4-9/16"D - Cut-Out Dimensions: 14-3/32"W x 21-39/64"H x 3-15/16"D		PUBLIC RESTROOMS		
BA-06	Soap Dispenser	The Splash Lab 8745 Washington Blvd, Studio D Culver City, CA 90232 E info.usa@lovair.com	TSLR 010 RIBBON DECK MOUNTED SOAP DISPENSER - Automatic Foaming Dispenser - IP68 rated transformer - recommended sensors are on own circuit	BRUSHED BLACK	6-3/4" projection x 4-7/16" tall	Brushed Black BK	PUBLIC RESTROOMS		
BA-07	Grab Bar - 36"	Watermark Designs Ltd 350 DeWitt Avenue Brooklyn, NY 11207 USA T (718) 257-2800	GB06-LFT	SATIN NICKEL	36"W (C-TO-C) X 2-7/8"D X 2-3/4"H		PUBLIC RESTROOMS		
BA-08	Grab Bar - 48"	Watermark Designs Ltd 350 DeWitt Avenue Brooklyn, NY 11207 USA T (718) 257-2800	GB08-LFT	SATIN NICKEL	42"W (C-TO-C) X 2-7/8"D X 2-3/4"H		PUBLIC RESTROOMS		
BA-09	Toilet Paper Roll Holder	Kohler Plumbing 444 Highland Drive Kohler, WI 53044 T (800) 456-4537	K-78384-BN	VIBRANT BRUSHED NICKEL	11-9/16"OAW x 6-3/16"OAD X 4-1/4"OAH		GUESTROOMS RESTROOMS		
BA-10	Sanitation Bin	Walmart	#TD1000SS S.A.C. SANITARY NAPKIN DISPOSAL RECEPTACLE - Website: https://www.walmart.com/ip/S-A-C-Sanitary-Napkin-Recceptacle-Stainless-Steel/214331265	STAINLESS STEEL	7"OAW X 4"OAD X 9-3/4"OAH		PUBLIC RESTROOMS		
BA-11	ADA Shower Seat	Wet Style 1296 rue Rene-Descartes Saint-Bruno-de-Montreal, QC J3V 0B7 E question@wetstyle.com	CUBE WALL-MOUNTED SHOWER SEAT	- Seat: Gray (#6) Polyurethane - Frame: Brushed Stainless Steel	24"W X 1-7/8"D (Projection From Wall When Closed) X 15-7/8"H		ADA GUEST BATHROOMS		
BA-12	Recessed Paper Towel Dispenser	Lovair C/O The Splash Lab 8745 Washington Blvd, Studio D Culver City, CA 90232 E info.usa@lovair.com	LM-8 RECESSED PAPER TOWEL MODULE -Capacity: 600-800 Sheets	SATIN STAINLESS STEEL	- Product Dimensions: 15-3/64"W x 22-51/64"H x 4-9/16"D - Cut-Out Dimensions: 14-3/32"W x 21-39/64"H x 3-15/16"D		PUBLIC RESTROOMS LEVEL 2		
BA-13	Recessed Waste Bin	Lovair C/O The Splash Lab 8745 Washington Blvd, Studio D Culver City, CA 90232 E info.usa@lovair.com	LM-11 RECESSED WASTE BIN MODULE -Capacity: 4.75 Gallons -Door hinged on right-hand side for access to removable powder coated steel waste receptacle.	SATIN STAINLESS STEEL	- Product Dimensions: 15-3/64"W x 30"H x 4-3/78"D - Cut-Out Dimensions: 14-1/16"W x 28-21/32"H x 4"D		PUBLIC RESTROOMS LEVEL 2		
BA-14	Seat Cover Dispenser	Bobrick www.bobrick.com	B-3013 RECESSED TOILET SEAT COVER DISPENSER	SATIN STAINLESS STEEL	- Product Dimensions: 17-1/2"W x 3"D X 13"H - Cut-Out Dimensions: 15-1/2"W x 2-3/8"D x 11-1/16"H		PUBLIC RESTROOMS LEVEL 1 & 2		
BA-15	Deck-Mount Soap Dispenser	Lovair C/O The Splash Lab 8745 Washington Blvd, Studio D Culver City, CA 90232 E info.usa@lovair.com	L-219 DECK-MOUNTED SENSOR-OPERATED SOAP DISPENSER	Custom finish to match to The Splash Lab "Brushed Black BK" finish.	- Product Dimensions: 2"W (Eucstheon Diameter) x 3-1/2"D x 2-1/4"H		PUBLIC RESTROOMS LEVEL 2		
BA-16	Baby Changer	Bradley Corp. www.bradleycorp.com	#962 RECESS-MOUNTED BABY CHANGING STATION	BRUSHED STAINLESS STEEL W/ BLACK ABS PLASTIC HANDLE & BLACK NYLON CORNER GUARDS	37-1/2"W X 4"D X 21-5/8"H				
BA-17	Grab Bar - 12"	Watermark Designs Ltd 350 DeWitt Avenue Brooklyn, NY 11207 USA T (718) 257-2800	GB01-LFT	GUNMETAL	12"W (C-TO-C) X 2-7/8"D X 2-3/4"H		ADA GUEST BATHROOMS		
BA-18	Grab Bar - 24"	Watermark Designs Ltd 350 DeWitt Avenue Brooklyn, NY 11207 USA T (718) 257-2800	GB04-LFT	GUNMETAL	24"W (C-TO-C) X 2-7/8"D X 2-3/4"H		ADA GUEST BATHROOMS		
BA-19	Grab Bar - 48"	Watermark Designs Ltd 350 DeWitt Avenue Brooklyn, NY 11207 USA T (718) 257-2800	GB08-LFT	GUNMETAL	48"W (C-TO-C) X 2-7/8"D X 2-3/4"H		ADA GUEST BATHROOMS		
BA-20	Grab Bar - 36"	Watermark Designs Ltd 350 DeWitt Avenue Brooklyn, NY 11207 USA T (718) 257-2800	GB06-LFT	GUNMETAL	36"W (C-TO-C) X 2-7/8"D X 2-3/4"H		ADA GUEST BATHROOMS		
BA-21	Multi-Roll Toilet Paper Holder	Lovair C/O The Splash Lab 8745 Washington Blvd, Studio D Culver City, CA 90232 E info.usa@lovair.com	L-946CS WALL-MOUNTED LOCKABLE TOILET ROLL HOLDER -Capacity: 4 Rolls	SATIN STAINLESS STEEL	15"W X 5-1/8"D X 14"H		PUBLIC RESTROOMS LEVEL 2		

APPLIANCE SCHEDULE									
LOCATION	TAG	ITEM NAME	QUANTITY	MANUF.	MODEL	COLOR	SKU	NOTES	
BOH - BREAKROOM	APP-07	REFRIGERATOR WITH BOTTOM FREEZER	1	WHIRLPOOL	WRB8F30CZJW	STAINLESS STEEL	6400741	12.7 Cu. Ft. Bottom-Freezer Counter-Depth	
	APP-08	MICROWAVE	1	SAMSUNG	ME18H704SFS	STAINLESS STEEL	3901007	1.8 Cu. Ft. Over-the-Range	
	APP-06	COFFEE BREWER	1	KITCHENAID	KCM1209OB	ONYX BLACK	6370435	12-Cup Coffier Maker	
LAUNDRY	WASHER	WASHING MACHINE	2	UNIMAC	TBD			REF. MECH. DWGS	
	DRYER	TUMBLE DRYER	2	UNIMAC	UT0750N	STAINLESS STEEL		REF. MECH. DWGS	
SUITES	DRY	DRYER	2	HUEBSCH	HT07S OPL AH18-0095	WHITE		REF. MECH. DWGS	
	APP-02	UNDERCOUNTER FRIDGE	1	SUMMIT	FF433ESSSTBADA	STAINLESS STEEL			
	APP-03	UNDERCOUNTER MICROWAVE	2	BOSCH	HMB4641UC	STAINLESS STEEL			
	APP-04	2-BURNER COOKTOP	1	SUMMIT	CP2817ST	BLACK CERAMIC GLASS			
	APP-05	RECIRCULATING HOOD	1	FABER	INLX21SSV WITH FILTERILL	STAINLESS STEEL		PROVIDE REQUIRED KITCHEN EXHAUST	
	APP-06	DISHWASHER	1	SUMMIT	DW16SS1ADA	STAINLESS STEEL			
	APP-09	GARBAGE DISPOSAL	1	INSINKERATOR	EVOLUTION COMPACT				
	APP-10	REFRIGERATOR WITH TOP FREEZER	1	SUMMIT	CP972SS	STAINLESS STEEL			
GUESTROOMS									
SNUG LEVEL 2	APP-01	GUESTROOM MINI FRIDGE	48	TBD	TBD			GUESTROOMS	
	APP-07	COFFEE BREWER	2	TBD	TBD			GUESTROOMS	
CORRIDORS									
	ICE	ICE CUBE DISPENSER	1	HOSHIZAKI	DB-130H			REF. FOOD SERVICE AND MECH. DWGS	
KITCHEN									
REF. FOOD SERVICE SCHEDULE									

VASSAR COLLEGE INN & INSTITUTE
18010.00

CONTRACTOR

CONSULTANT

ISSUE DATES

03/20/2019 100% SCHEMATIC DESIGN
07/26/2019 75% DESIGN DEVELOPMENT
09/03/2019 100% DESIGN DEVELOPMENT
12/13/2019 50% CONSTRUCTION DOCUMENTS
02/01/2020 75% CONSTRUCTION DOCUMENTS
05/01/2020 ISSUED FOR CONSTRUCTION
07/01/2020 GMP SET
10/16/2020 FINAL GMP SET
08/01/2021 BID SET

Frederick Fisher and Partners
12248 Santa Monica Blvd, Los Angeles, CA 90025
1250 West 28th St, Suite 1852, New York, NY 10001
(310) 561-6680 | info@frederickfisher.net

MATERIAL
(CONT.) &
APPLIANCE
SCHEDULE

SCALE:

A7.05


PLUMBING FIXTURE SCHEDULE									
PLUMBING CODE	ARCH CODE	FIXTURE	MANUFACTURER	MODEL NUMBER	FAUCET W/FLUSH VALVE	SIZE	FINISH	LOCATION	
LAV-1	PFX-01	Lavatory Set	Watermark Designs Ltd 350 DeWitt Avenue Brooklyn, NY 11207 USA T (718) 257-2800	23-2.17-L8 WIDESPREAD LAVATORY LOFT 2.0 - Flow Rate: 1.2GPM - Specifications as indicated above, does not include rough-in parts.		- Spout Dimensions: 2"Wide x 6-3/4"D (Projection) x 4-3/8"H - Lever Dimensions: 2-5/8"W x 2"D (Flange) x 2-3/8"H	GUNMETAL	GUESTROOMS RESTROOMS	
	PFX-02	Sink	Kohler Plumbing 444 Highland Drive Kohler, WI 53044 T (800) 456-4537	K-2882 VERTICYL RECTANGLE UNDERMOUNT SINK - Specifications as indicated above, does not include rough-in parts.		- 19-3/4"OAW X 15-5/8"OAD X 6-3/4"OAH	0 WHITE	GUESTROOMS RESTROOMS	
	PFX-02.1	Drain	Watermark Designs Ltd 350 DeWitt Avenue Brooklyn, NY 11207 USA T (718) 257-2800	MPUS Soft Touch Lavatory Drain w/ Overflow *Mir. to modify drain cap as needed to ensure fit to sink.		PER MFR.	GUNMETAL	GUESTROOMS RESTROOMS	
	PFX-03	P-Trap	Watermark Designs Ltd 350 DeWitt Avenue Brooklyn, NY 11207 USA T (718) 257-2800	MPT1 P-TRAP - Specifications as indicated above, does not include rough-in parts.		- 2-3/4"W X 5-1/4" TO 11-1/4"D X 4-7/8"H	GUNMETAL	GUESTROOMS RESTROOMS	
WC-1	PFX-04	Toilet	Kohler Plumbing 444 Highland Drive Kohler, WI 53044 T (800) 456-4537	Toilet Components To Include: Toilet: - Model #: K-5310-0 Cimarron Comfort Height Skirted Trapway Two-Piece Toilet - Flow Rate: 1.28GPF - Finish: 0 White Toilet Seat: - Model #: K-4008-0 Reveal Quiet-Close Elongated Toilet Seat - Finish: 0 White Left-Hand Trip Lever: - Model #: K-9466-L-2BZ - Lever Finish: Oil-Rubbed Bronze Angle Supply w/ Stop: - Model #: K-7637-BKB - Finish: Brushed Black *Specifications as indicated above, does...		- 17-5/8"OAW x 29"OAD x 30-1/2"OAH x 16-1/2"SH (Without Seat Cover) - Toilet & Toilet Seat: 0 WHITE - Lever: OIL-RUBBED BRONZE		GUESTROOMS RESTROOMS	
	SH-1	PFX-05	Shower Set	Watermark Designs Ltd 350 DeWitt Avenue Brooklyn, NY 11207 USA T (718) 257-2800	Shower Set To Include: Showerhead: - Model #: 23-HAF Loft 2.0 Wall Mounted Showerhead, Arm, & Flange - Flow Rate: 2.0GPM - Finish: Gunmetal Shower Control: - Model #: 23-PB0-L9 Loft 2.0 Wall Mounted Pressure Balance Shower Trim - Finish: Gunmetal *Specifications as indicated above, does...		- Showerhead Dimensions: 3"Diameter @ Showerhead x 9-7/8" (Projection) x 5-5/8"H - Showerhead Flange Diameter: 2-1/4" Pressure Balance Contro Dimensions: 7-1/2"Diameter x 3-5/8"D (Projection)	GUNMETAL	GUESTROOMS RESTROOMS
		PFX-06	Shower Drain	Watermark Designs Ltd 350 DeWitt Avenue Brooklyn, NY 11207 USA T (718) 257-2800	LD6-24 LINEAR SHOWER DRAIN TRIM KIT LDRK-24 LINEAR SHOWER DRAIN - Specifications as indicated above, does not include rough-in parts.		23-5/8"OAW X 2-3/8"OAD X 1-1/2"OAH	GUNMETAL/TRIM) STAINLESS STEEL & SOLID PLATED BRASS (DRAIN)	GUESTROOMS RESTROOMS AND SUITES
LAV-2	PFX-07	Surface-Mount Sensor Faucet (Public Restrooms)	The Splash Lab 8745 Washington Blvd. Studio D Culver City, CA 90232 E info.usa@lovair.com	TSLSR020 RIBBON FAUCET - Flow Rate: 0.5 GPM - Automatic Sensor - Hardwired (access panel required) - Specifications as indicated above, does not include rough-in parts.		- Projection: 7-5/16"	Brushed Black BK	PUBLIC RESTROOMS	
	PFX-08	Sink (Public Restrooms)	Kohler Plumbing 444 Highland Drive Kohler, WI 53044 T (800) 456-4537	K-5400 IRON PLAINS UNDERMOUNT SINK - Specifications as indicated above, does not include rough-in parts.		- 18-9/16"OAW X 15-3/4"OAD X 6-5/16"OAH	0 WHITE	PUBLIC RESTROOMS	
	PFX-08.1	Drain (Public Restrooms)	Jaco Industries, Or Similar 129 Dermody St Cranford, NJ 07016 T (908) 653-4433 E hospitality@jaco.com	829-MBK STATIONARY ROUND LAVATORY DRAIN WITH OVERFLOW - GC to coordinate with manufacturers and verify compatibility with PFX-08 Sink @ Public Restrooms. - Specifications as indicated above, does not include rough-in parts.		- Stationary Drain Top: 2-3/4 Diameter - Pipe: 1-1/4"Diameter	MATTE BLACK (MBK)	PUBLIC RESTROOMS	
WC-2	PFX-09	P-Trap (Public Restrooms)	Jaco Industries 129 Dermody St Cranford, NJ 07016 T (908) 653-4433 E hospitality@jaco.com	262-MBK - Specifications as indicated above, does not include rough-in parts.		- Escutcheon Diameter: 3" - Projection (To Center Of Tailpiece): 11-1/2" - Fits 1-1/2" & 1-1/4" Drains, Extension Tubes, & Tailpieces	MATTE BLACK (MBK)	PUBLIC RESTROOMS	
	PFX-10	Toilet (Public Restrooms)	Toto USA 606 North Almont Drive West Hollywood, CA 90069 T (310) 860-1903	Commercial Toilet Set to Include: Toilet: - Model Name#:. CT708UV(G) Wall-Hung Toilet - Finish: #01 Cotton Toilet Seat: - Model Name#:. SCS34 Commercial Toilet Seat - Finish: #01 Cotton Flush Valve: - Model Name#:. TET3LA31#SS Ecopower High-Efficiency Toilet Flush Valve - Flow Rate: 1.29 GPM - Automatic Infrared Sensor-activated - Finish: Stainless Steel *Specifications as indicated above, does not include rough-in parts.		- Toilet (two Seat): 15-3/4"OAW X 24-7/8"OAD X 16-1/4"OAH - Toilet Seat: 14-3/4"OAW X 18-5/8"L - Flush Plate: 4-3/4" x 4-3/4"	- Toilet & Toilet Seat: #01 Cotton - Flush Plate: Stainless Steel	PUBLIC RESTROOMS	
BATH-1	PFX-11	ADA Bathtub	Wet Style 1295 rue Rene-Descartes Saint-Bruno-de-Montraville, QC J3V 0B7 E question@wetstyle.com	BC 14 CUBE COLLECTION - Configuration: Right-Drain Three-Wall Alcove - Specifications as indicated above, does not include rough-in parts.		- 30"OAW x 60"OAD 16-1/4"OAH	- Tub Finish: White Matte (#MA) - Drain Overflow Trim Finish: Matte Black Drain - No Trim Overflow (#MBNT)	ADA GUEST SUITE 201	
BATH-2	PFX-12	Floorstanding Bathtub	Wet Style 1295 rue Rene-Descartes Saint-Bruno-de-Montraville, QC J3V 0B7 E question@wetstyle.com	BLB0102 LAB COLLECTION - Configuration: Back Wall - Specifications as indicated above, does not include rough-in parts.		- 31-1/2"OAW X 59-1/2"OAD 24"OAH	- Tub Finish: White Matte (#MA) - Drain Overflow Trim Finish: Matte Black Drain - No Trim Overflow (#MBNT)	GUEST SUITE 301	
BATH-1.1	PFX-13	Handshower, Diverter, Pressure Balance	Watermark Designs Ltd 350 DeWitt Avenue Brooklyn, NY 11207 USA T (718) 257-2800	Wall-Mounted Handshower Kit: Model # 23-4SHK3 - Flow Rate: 2.0 GPM Maximum Diverter Valve Trim: Model # 23-WTR-L8 Diverter Valve: Model # SS-WD2 Pressure Balance Trim: Model # 23-PB0-L8 Pressure Balance Valve: Model # SS-PB75 - Specifications as indicated above, does not include rough-in parts.		- 2-3/8"DIA METER (BACKPLATE) X 3-5/8"D (PROJECTION)	GUNMETAL	ADA GUESTROOMS AND SUITES	
	PFX-14	Tub Filler	Watermark Designs Ltd 350 DeWitt Avenue Brooklyn, NY 11207 USA T (718) 257-2800	23-WBS WALL MOUNTED TUB SPOUT - Flow Rate: 5-6 GPM - Specifications as indicated above, does not include rough-in parts.		- Dimensions: 2-3/4"Diameter x 8-1/8"D (Projection)	GUNMETAL	ADA GUEST SUITE 201	
SH-2	PFX-15	Showerhead	Watermark Designs Ltd 350 DeWitt Avenue Brooklyn, NY 11207 USA T (718) 257-2800	23-HAF LOFT 2.0 WALL MOUNTED SHOWERHEAD, ARM, & FLANGE - Flow Rate: 2.0GPM - Specifications as indicated above, does not include rough-in parts.		- Dimensions: 3"Diameter @ Showerhead x 9-7/8"D (Projection) x 5-5/8"H - Flange Diameter: 2-1/4"	GUNMETAL	ADA GUESTROOMS AND SUITES	
	PFX-18	Pressure Balance Control	Watermark Designs Ltd 350 DeWitt Avenue Brooklyn, NY 11207 USA T (718) 257-2800	Loft 2.0 Wall-Mounted Pressure Balance Shower Trim: Model # 23-PB0-L8 Pressure Balance Valve: Model # SS-PB75 - Specifications as indicated above, does not include rough-in parts.		- Dimensions: 7-1/2"Diameter x 3-1/2"D (Projection)	GUNMETAL	ADA GUESTROOMS AND SUITES	
	PFX-19	Diverter Control	Watermark Designs Ltd 350 DeWitt Avenue Brooklyn, NY 11207 USA T (718) 257-2800	Wall Valve Trim Kit: Model # 23-WTR-L8 Diverter Valve: Model # SS-WD2 - Specifications as indicated above, does not include rough-in parts.		- Dimensions: 2"Diameter x 2-3/8"D (Projection)	GUNMETAL	ADA GUESTROOMS AND SUITES	

PLUMBING FIXTURE SCHEDULE (CONT.)								
PLUMBING CODE	ARCH CODE	FIXTURE	MANUFACTURER	MODEL NUMBER	FAUCET W/FLUSH VALVE	SIZE	FINISH	LOCATION
BATH-2.1	PFX-20	Deck-Mounted Tub Filler & Handshower Set	Watermark Designs Ltd 350 DeWitt Avenue Brooklyn, NY 11207 USA T (718) 257-2800	Tub Set to Include: Tub Filler & Controls - Model Name#:. 23-8.26-L8 Deck-Mounted 3 Hole Square Bath Set *Specifications as indicated above, does not include rough-in parts.	- Tub Spout: 2"W (Escutcheon Diameter) X 9-1/2"D X 7-1/2"H - Controls: 2"W (Escutcheon Diameter) X 2-5/8"D X 2-3/8"H - Handshower: 2"Diameter X 7-3/8"H - Diverter: 2"W (Escutcheon Diameter) X 2-5/8"D X 2-1/4"H		GUNMETAL	GUEST SUITE 301
WD	WD-1	WATER DISPENSER	ZIPWATER	HydroTap Arc Faucet (boiling, chilled, and sparkling) with Commercial Base and Font Kit			POL. CHROME	SNUG 2
DF-1	DF-1	DRINKING FOUNTAIN - DOUBLE BOWL	ELKAY 1333 Butterfield Road, Suite 200 Downers Grove, IL 60515 Phone: +1-630-574-8484	L2WS-EDFPBM117K (FILTERED, NON-REFRIGERATED) ACCESS12X38-5 (ACCESS PANEL FOR BI-LEVEL FOUNTAIN)			STAINLESS STEEL	PUBLIC RESTROOM CORRIDOR LEVEL 1
DF-2	DF-2	DRINKING FOUNTAIN - SINGLE BOWL		L2WS-EDFPBM114K (FILTERED, NON-REFRIGERATED) ORDER WITH MATCHING FRONT ACCESS PANEL			STAINLESS STEEL	PUBLIC RESTROOM CORRIDOR LEVEL 2
BF	BF-1	BOTTLE FILL STATION		L2WSMDK (FILTERED, NON-REFRIGERATED)			STAINLESS STEEL	FITNESS
SK-2	PFX-24	Kitchen Sink @ Guest Suites	Kohler Plumbing 444 Highland Drive Kohler, WI 53044 T (800) 456-4537	K-3894-4-MA SINGLE BOWL DUAL-MOUNT KITCHEN SINK - For undermount installation, countertop cannot be greater than 1" for ADA compliance.	- Interior Bowl Dimensions: 22-1/4"W x 16-9/16"D x 6"H - Overall Dimensions: 25"W x 22"D x 6-5/16"H - Minimum Base Cabinet Width: 27"	18-GAUGE STAINLESS STEEL	GUEST SUITES, TO BE INSTALLED AS UNDERMOUNT SINK	
	PFX-24.1	Kitchen Sink Strainer @ Guest Suites	Kohler Plumbing 444 Highland Drive Kohler, WI 53044 T (800) 456-4537	K-8801 DUOSTRAINER - Removable Basket Strainer with Open/Close Stopper - Tailpiece Included. - Specifications as indicated above, does not include rough-in parts.	- Fits sinks with 3-1/2" to 4" outlet	VS - VIBRANT STAINLESS	GUEST SUITES	
	PFX-25	Kitchen Faucet @ Guest Suites	Kohler Plumbing 444 Highland Drive Kohler, WI 53044 T (800) 456-4537	K-7505 PURIST PULL-OUT KITCHEN SINK FAUCET - Flow Rate: 1.5GPM - Specifications as indicated above, does not include rough-in parts.	- Dimensions: 3-5/8"W (To Center of spout) x 8"D (Center-To-Center Projection) x 11-3/8"H	VS - VIBRANT STAINLESS	GUEST SUITES	
SK-1	PFX-26	FAUCET	SPEAKMAN Speakman 51 Lacrue Ave. Glen Mills, PA 19342	SC-3004-LD-E 0.5 GPM		STAINLESS STEEL	BOH-BREAKROOM	
	PFX-27	SINK	ELKAY 1333 Butterfield Road, Suite 200 Downers Grove, IL 60515 Phone: +1-630-574-8484	LRAD222255		STAINLESS STEEL/ POLISHED CHROME	BOH-BREAKROOM	
LAV-4	PFX-28	FAUCET	TOTO USA	STANDARD ECOPOWER FAUCET TEL103 SERIES 0.35 GPM		POL. CHROME	BOH RESTROOMS	
	PFX-29	SINK	AMERICAN STANDARD	LUCERNE WALL-HUNG LAVATORY 355.012 One-hole with concealed support		WHITE	BOH RESTROOMS	
	PFX-30	DRAIN	Jaclo Industries, Or Similar 129 Dermody St Cranford, NJ 07016 T (908) 653-4433 E hospitality@jaclo.com	808-PCH GRID LAVATORY DRAIN WITH OVERFLOW - GC to coordinate with manufacturers and verify compatibility with PFX-08 Sink @ Public Restrooms. - Specifications as indicated above, does not include rough-in parts.	- Stationary Drain Top: 2-1/4 Diameter - Pipe: 1-1/4"Diameter	POL. CHROME	BOH RESTROOMS	
	PFX-31	P-TRAP	Jaclo Industries 129 Dermody St Cranford, NJ 07016 T (908) 653-4433 E hospitality@jaclo.com	262-MBK - Specifications as indicated above, does not include rough-in parts.	- Escutcheon Diameter: 3" - Fits 1-1/2" & 1-1/4" Drains, Extension Tubes, & Tailpieces	POL. CHROME	BOH RESTROOMS	
JSK-1	PFX-32	FAUCET	FIAT Products 41 Cairns Road Mansfield, OH 44904	830-AA MSB-2424100 "MODESTO"				JANITOR'S CLOSET
	PFX-33	MOP SINK						JANITOR'S CLOSET
EYE	PFX-34	EMERGENCY EYE WASH STATION	SPEAKMAN Speakman 51 Lacrue Ave. Glen Mills, PA 19342	SE-582				LAUNDRY
JSK-2	PFX-35	FAUCET	FIAT Products 41 Cairns Road Mansfield, OH 44904	A1000 FAUCET - Specifications as indicated above, does not include rough-in parts.	4" Centerset w/ 4" Blade Handles	POL. CHROME	LAUNDRY	
	PFX-36	MOP SINK		WALL-HUNG MOLDED STONE SERV-A-SINK: 5254-L-1 L1 Drain Hardware Package: 27278900000 - Specifications as indicated above, does not include rough-in parts.	23" x 21-1/2"	WHITE	LAUNDRY	
FD-A	FD-A	FLOOR DRAIN	ZURN / Z-505	N/A				REF. PLUMBING DWGS
FD-B	FD-B	FLOOR DRAIN	ZURN / ZN-415-B	N/A				REF. PLUMBING DWGS
FD-C	FD-C	FLOOR DRAIN	ZURN / Z-520	N/A				REF. PLUMBING DWGS
FS	FS	FLOOR SINK	ZURN / Z-1900-4	N/A				REF. PLUMBING DWGS
TD	TD	TRENCH DRAIN	ZURN / Z882	N/A				REF. PLUMBING DWGS
HB	HB	HOSE BIBB	ZURN / Z1333XL	N/A				REF. PLUMBING DWGS
WH	WH	WALL HYDRANT	ZURN / Z1330XL	N/A				REF. PLUMBING DWGS
FPWH	FPWH	FREEZE PROOF WALL HYDRANT	ZURN / Z1320XL	N/A				REF. PLUMBING DWGS
AD	AD	AREA DRAIN	ZURN / Z-550	N/A				REF. PLUMBING DWGS
RD-A	RD-A	ROOF DRAIN	ZURN / Z-100-ERC	N/A				REF. PLUMBING DWGS
RD-B	RD-B	GUTTER DRAIN	ZURN Z180 CORNICE DRAIN	N/A				REF. PLUMBING DWGS
OD-A	OD-A	OVERFLOW ROOF DRAIN	ZURN / Z-100-ERC-W4	N/A				REF. PLUMBING DWGS

LOUVER SCHEDULE										
MANUF.	TYPE	QTY	SIZE		FRAME	RATED FREE AREA	ACTUAL FREE AREA	FINISH	ROOM	LEVEL
			A - WIDTH	B - HIGH						
RELIABLE LOUVERS	445RD	1	2'8"	2'9"	ALUM.	52%	TBD	BLACK	LAUNDRY	1
RELIABLE LOUVERS	445RD	1	5'8"	1'	ALUM.	52%	TBD	BLACK	WATER SERVICE ROOM	1
RELIABLE LOUVERS	6350DS	1	5'	10'0"	ALUM.	62%	TBD	BLACK	MECHANICAL PENTHOUSE	PH
RELIABLE LOUVERS	4375D	1	5'	7'10"	ALUM.	54%	TBD	BLACK	ATTIC	PH
RELIABLE LOUVERS	445RD	1	3'	1'3"	ALUM.	52%	0.80 SF MIN @ ACTUAL %	BLACK	LOADING	1


03/20/2019 100% SCHEMATIC DESIGN
07/09/2019 75% DESIGN DEVELOPMENT
09/03/2019 100% DESIGN DEVELOPMENT
12/13/2019 50% CONSTRUCTION DOCUMENTS
02/01/2020 70% CONSTRUCTION DOCUMENTS
05/01/2020 ISSUED FOR CONSTRUCTION
07/01/2020 GMP SET
10/16/2020 FINAL GMP SET
06/01/2021 BID SET

Frederick Fisher & Partners reserves its common law copyright and other property rights in these plans. These plans and drawings are not to be reproduced in any form or manner whatsoever without first obtaining the express written permission and consent of Frederick Fisher & Partners, Architects, nor are they to be assigned to any third party without obtaining said written permission and consent.

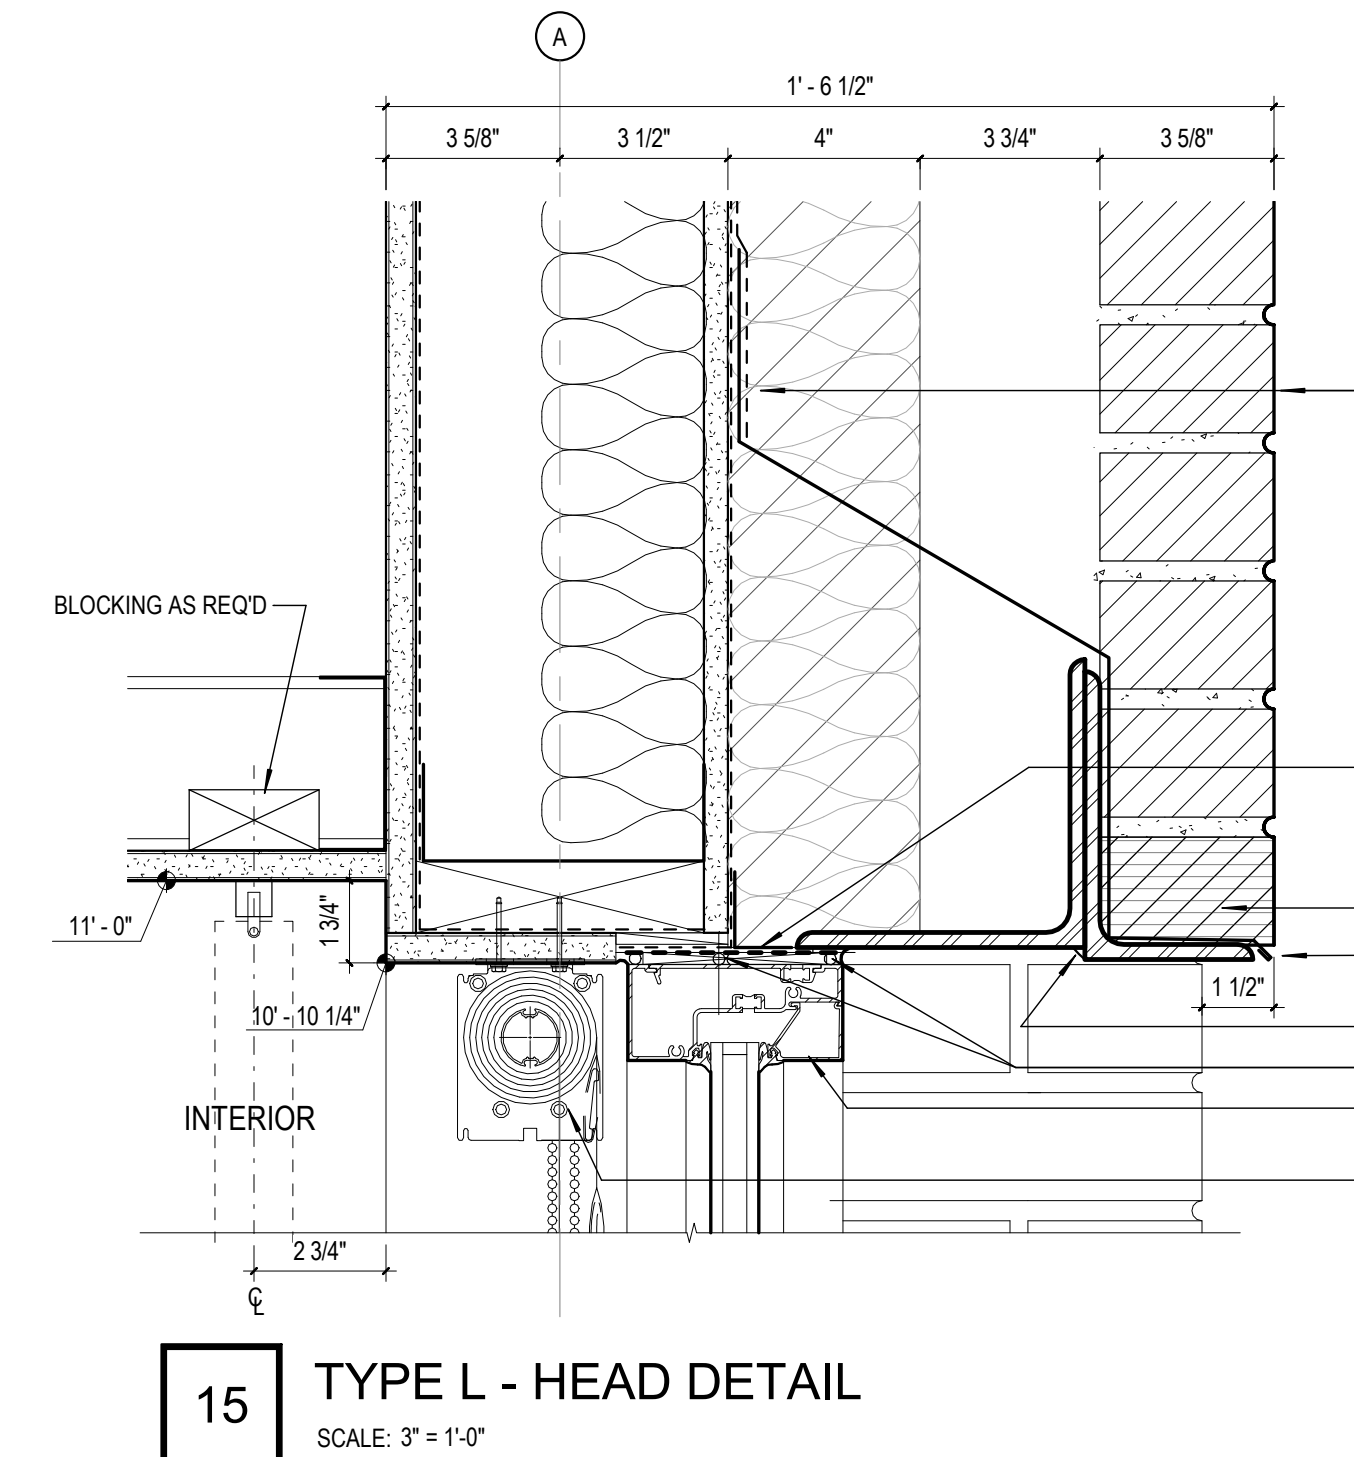


15 TYPE L - HEAD DETAIL

SCALE: 3" = 1'-0"

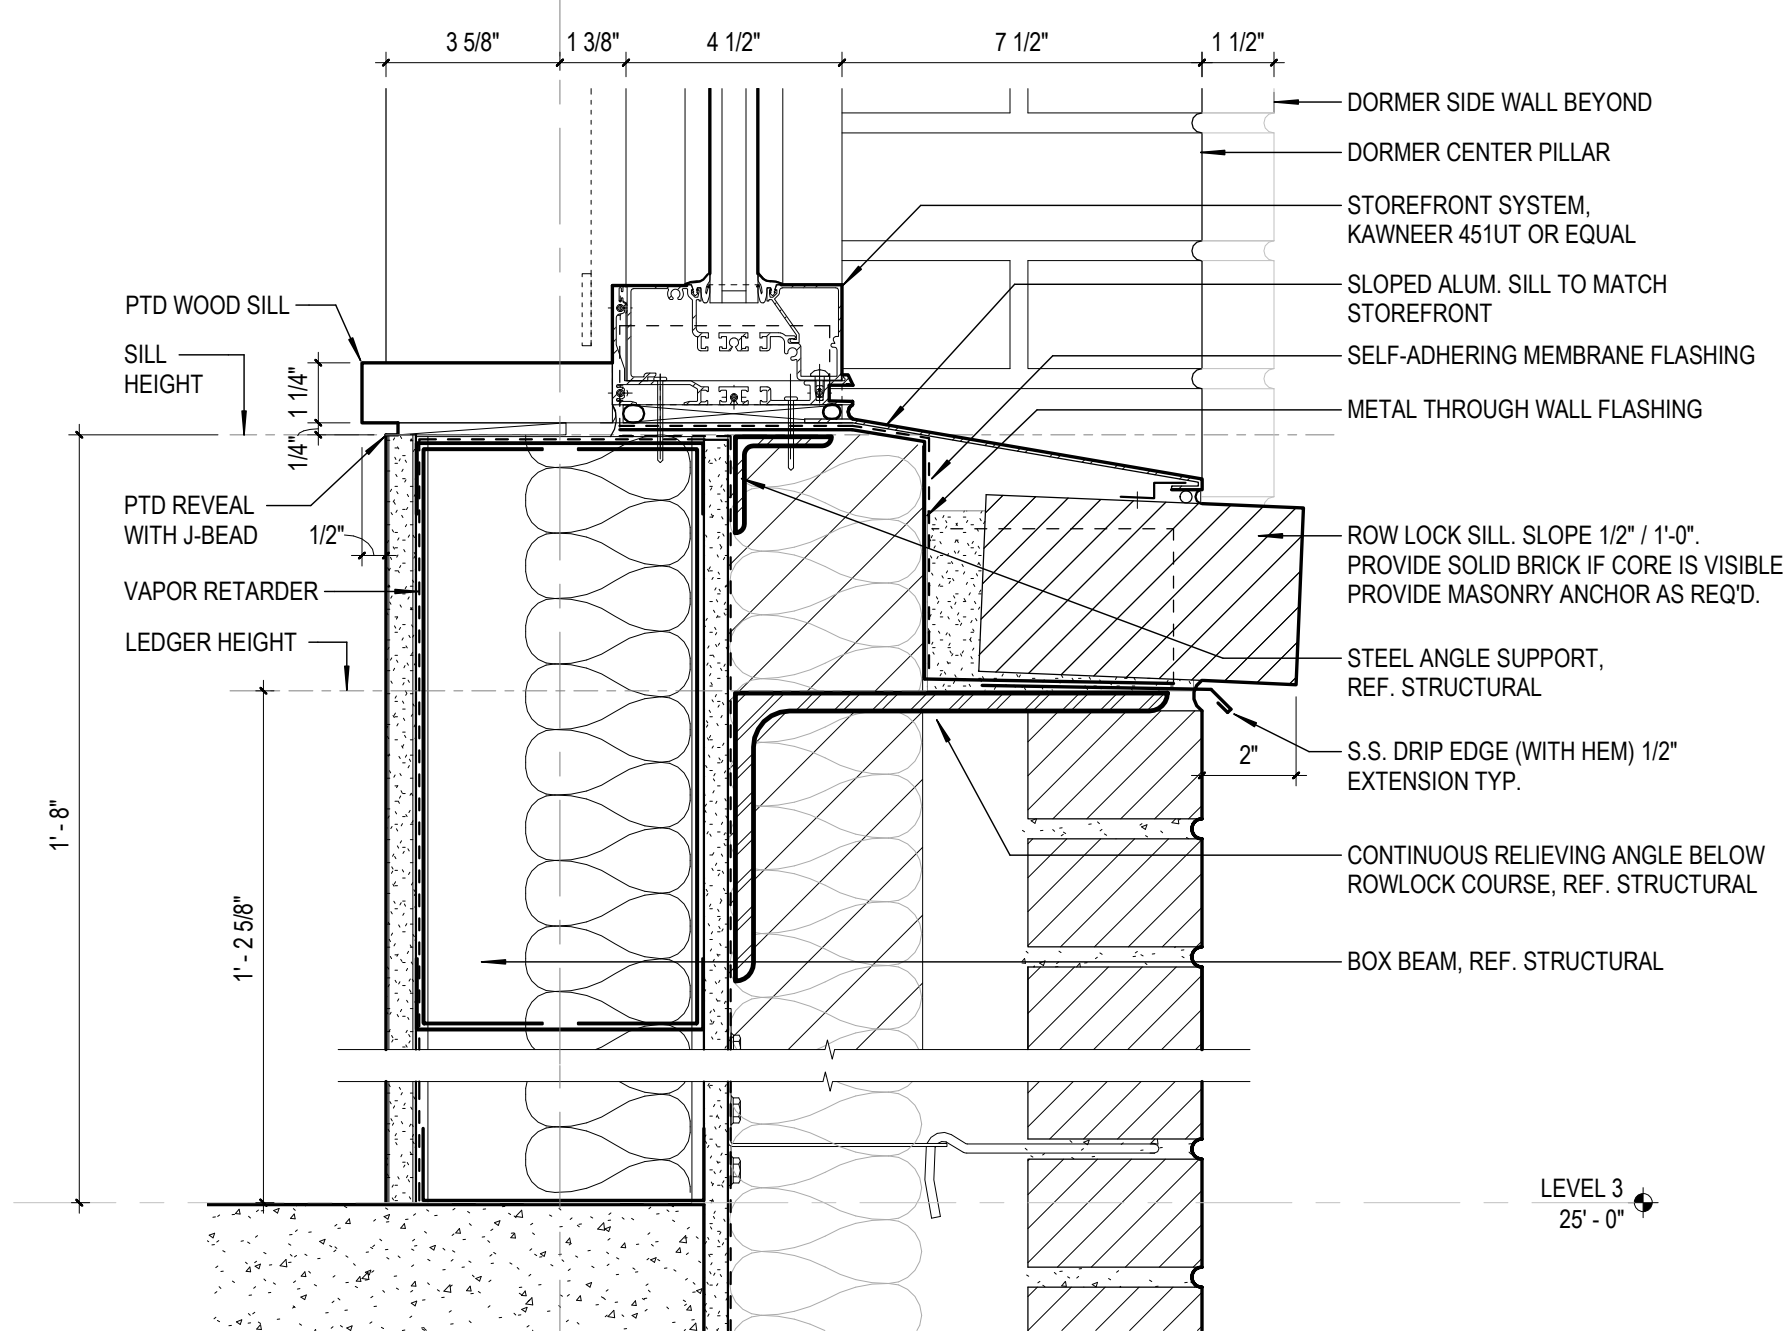


14 TYPE L - SILL DETAIL

SCALE: 3" = 1'-0"

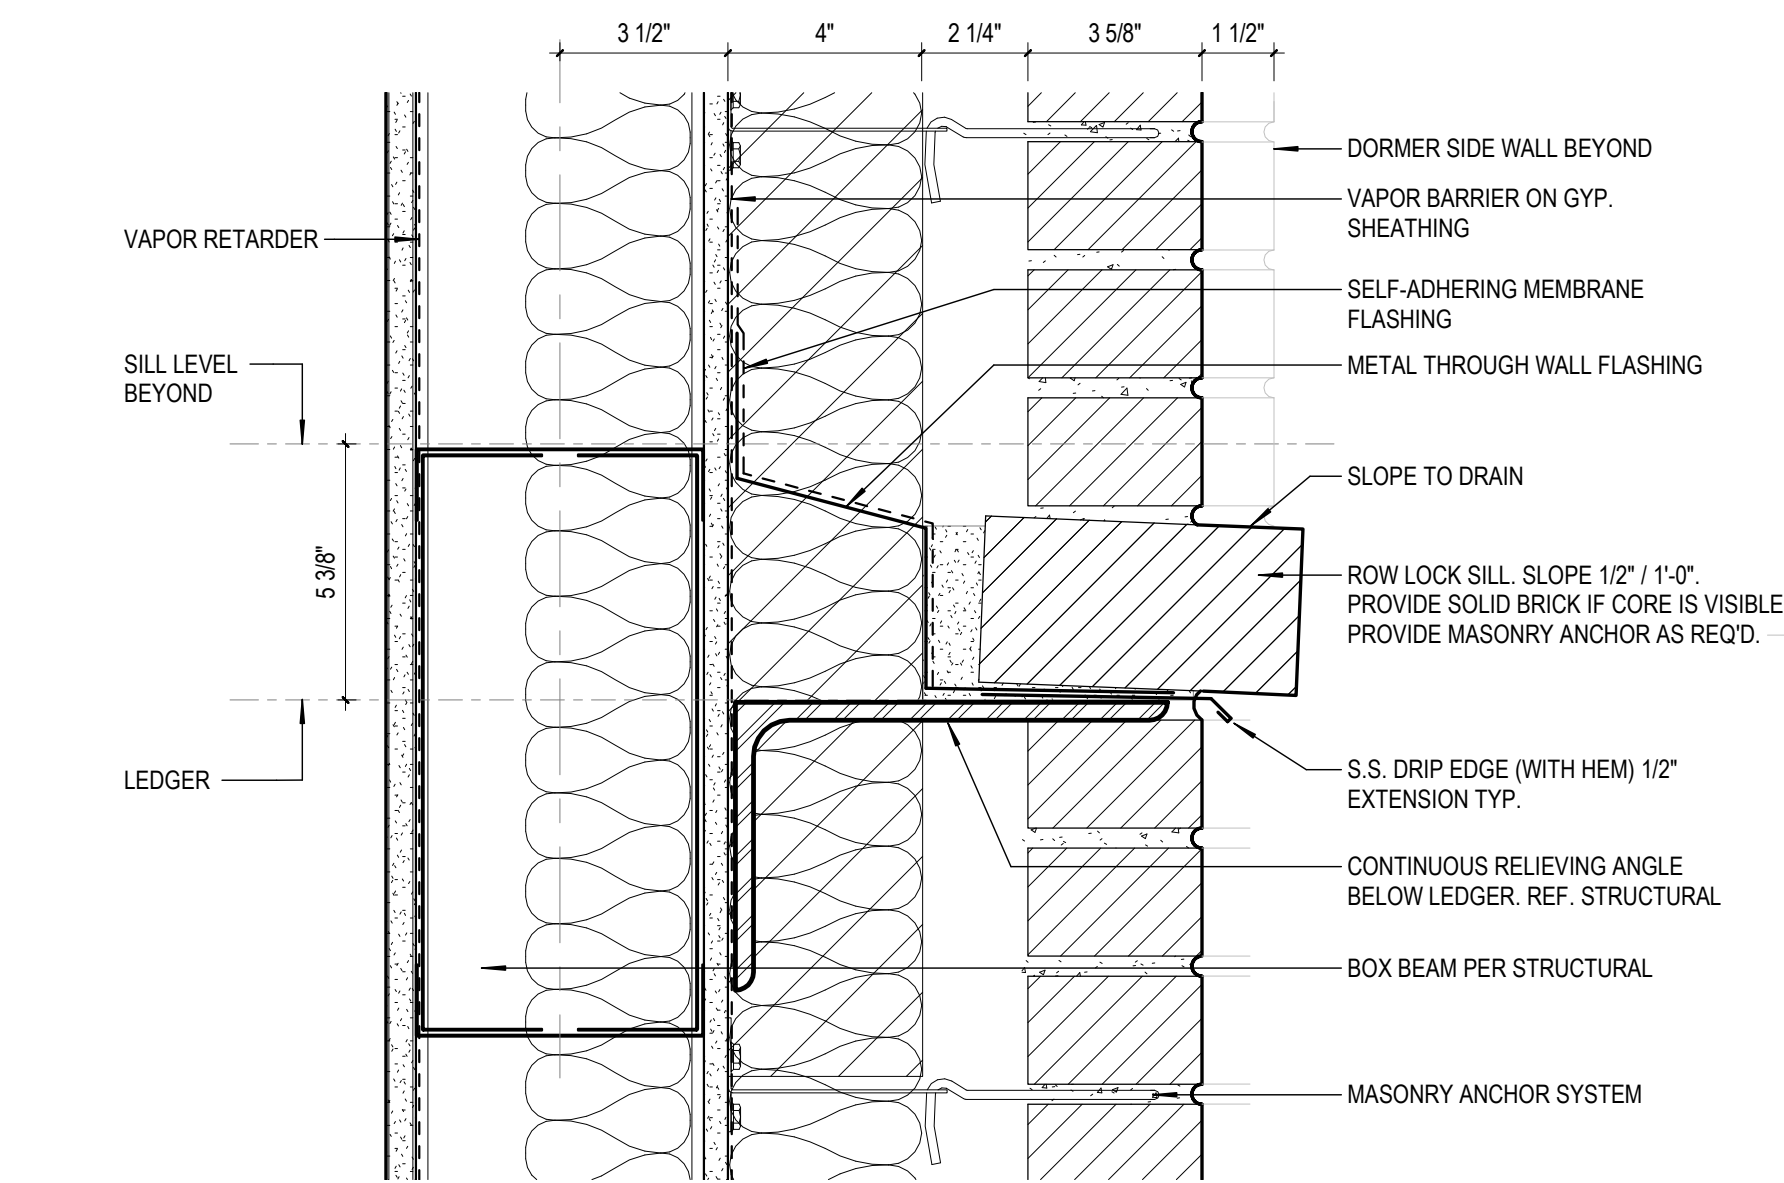


13 LEDGER DETAIL (TYPE L ADJACENT)

SCALE: 3" = 1'-0"

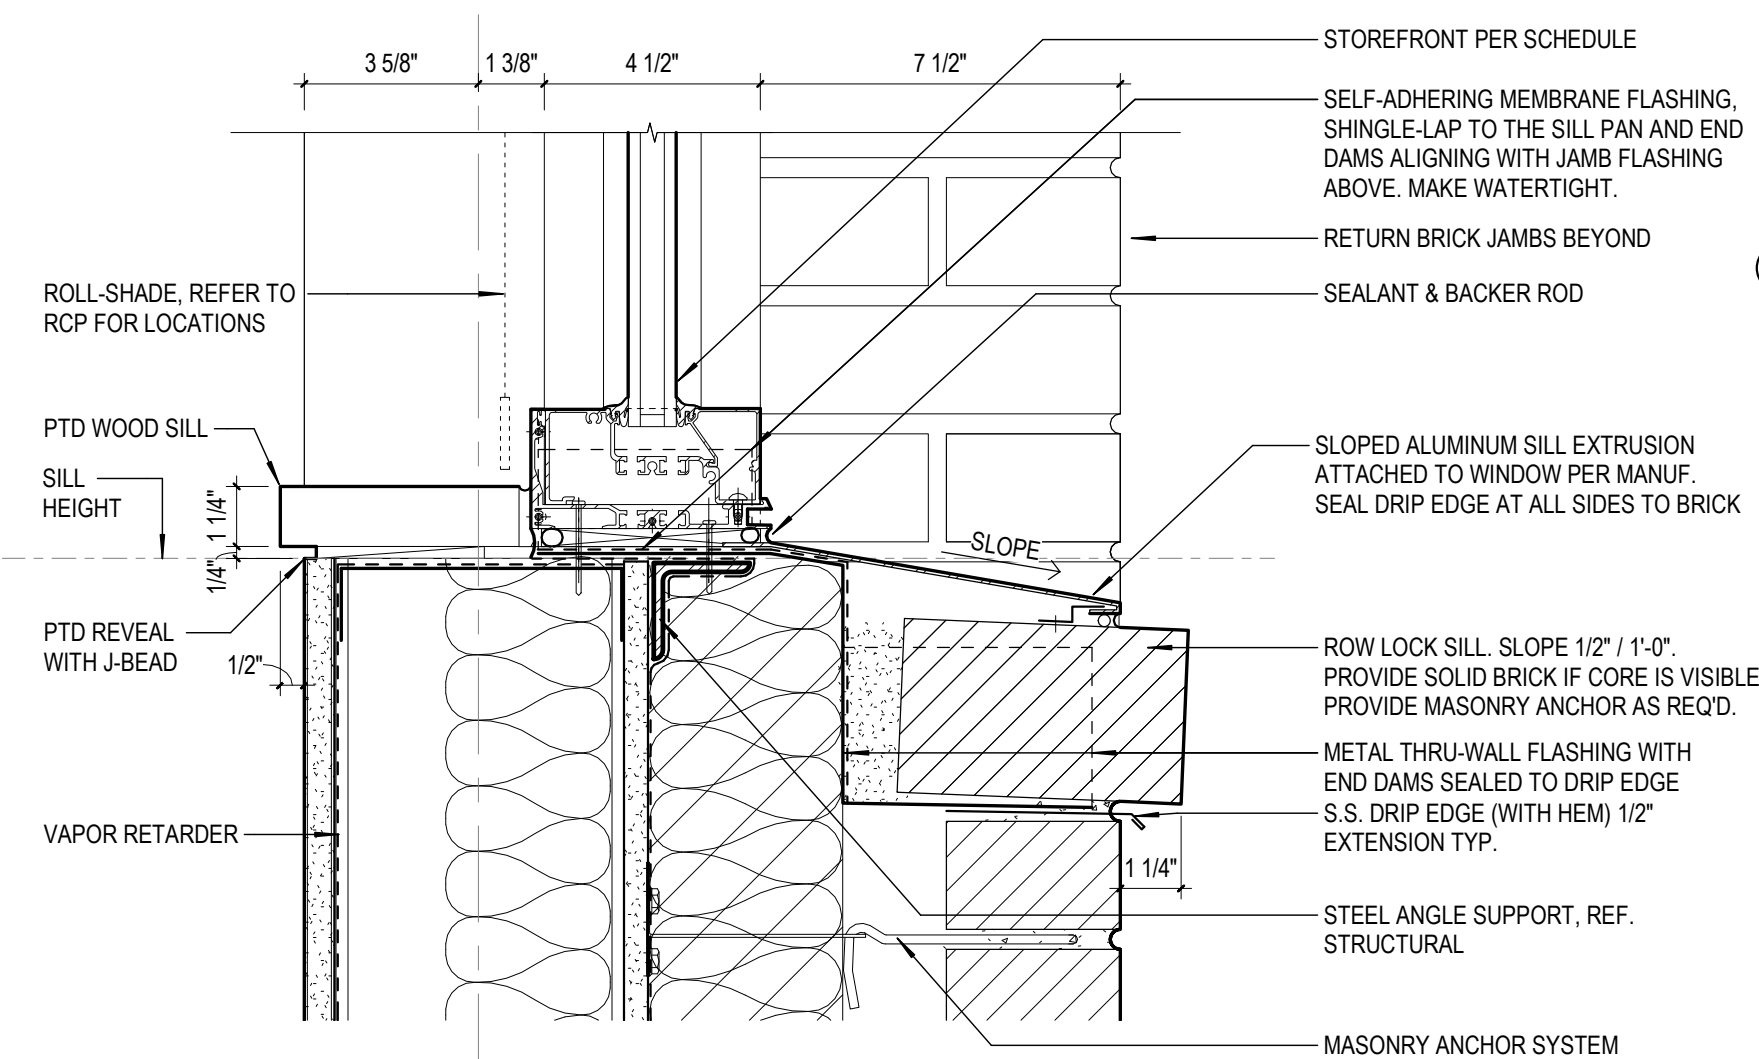


12 TYPE G - SILL DETAIL

SCALE: 3" = 1'-0"

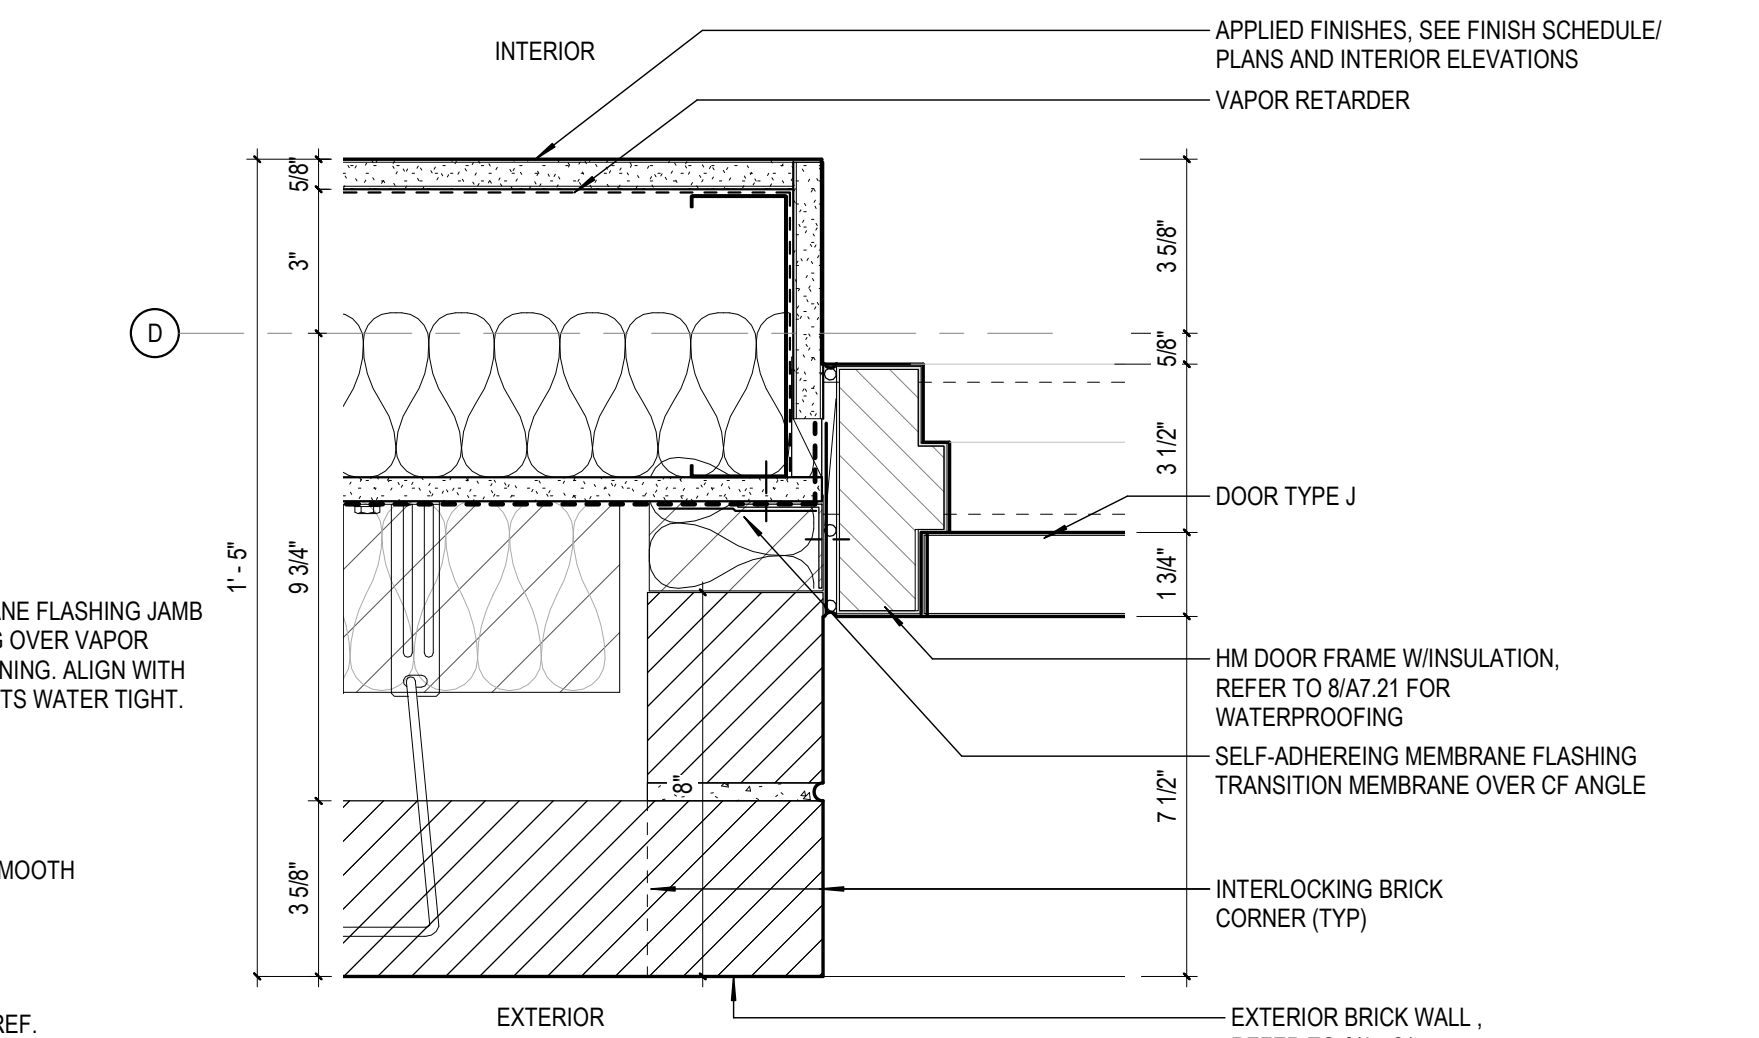


11 STOREFRONT TYPE E - JAMB DETAIL

SCALE: 3" = 1'-0"

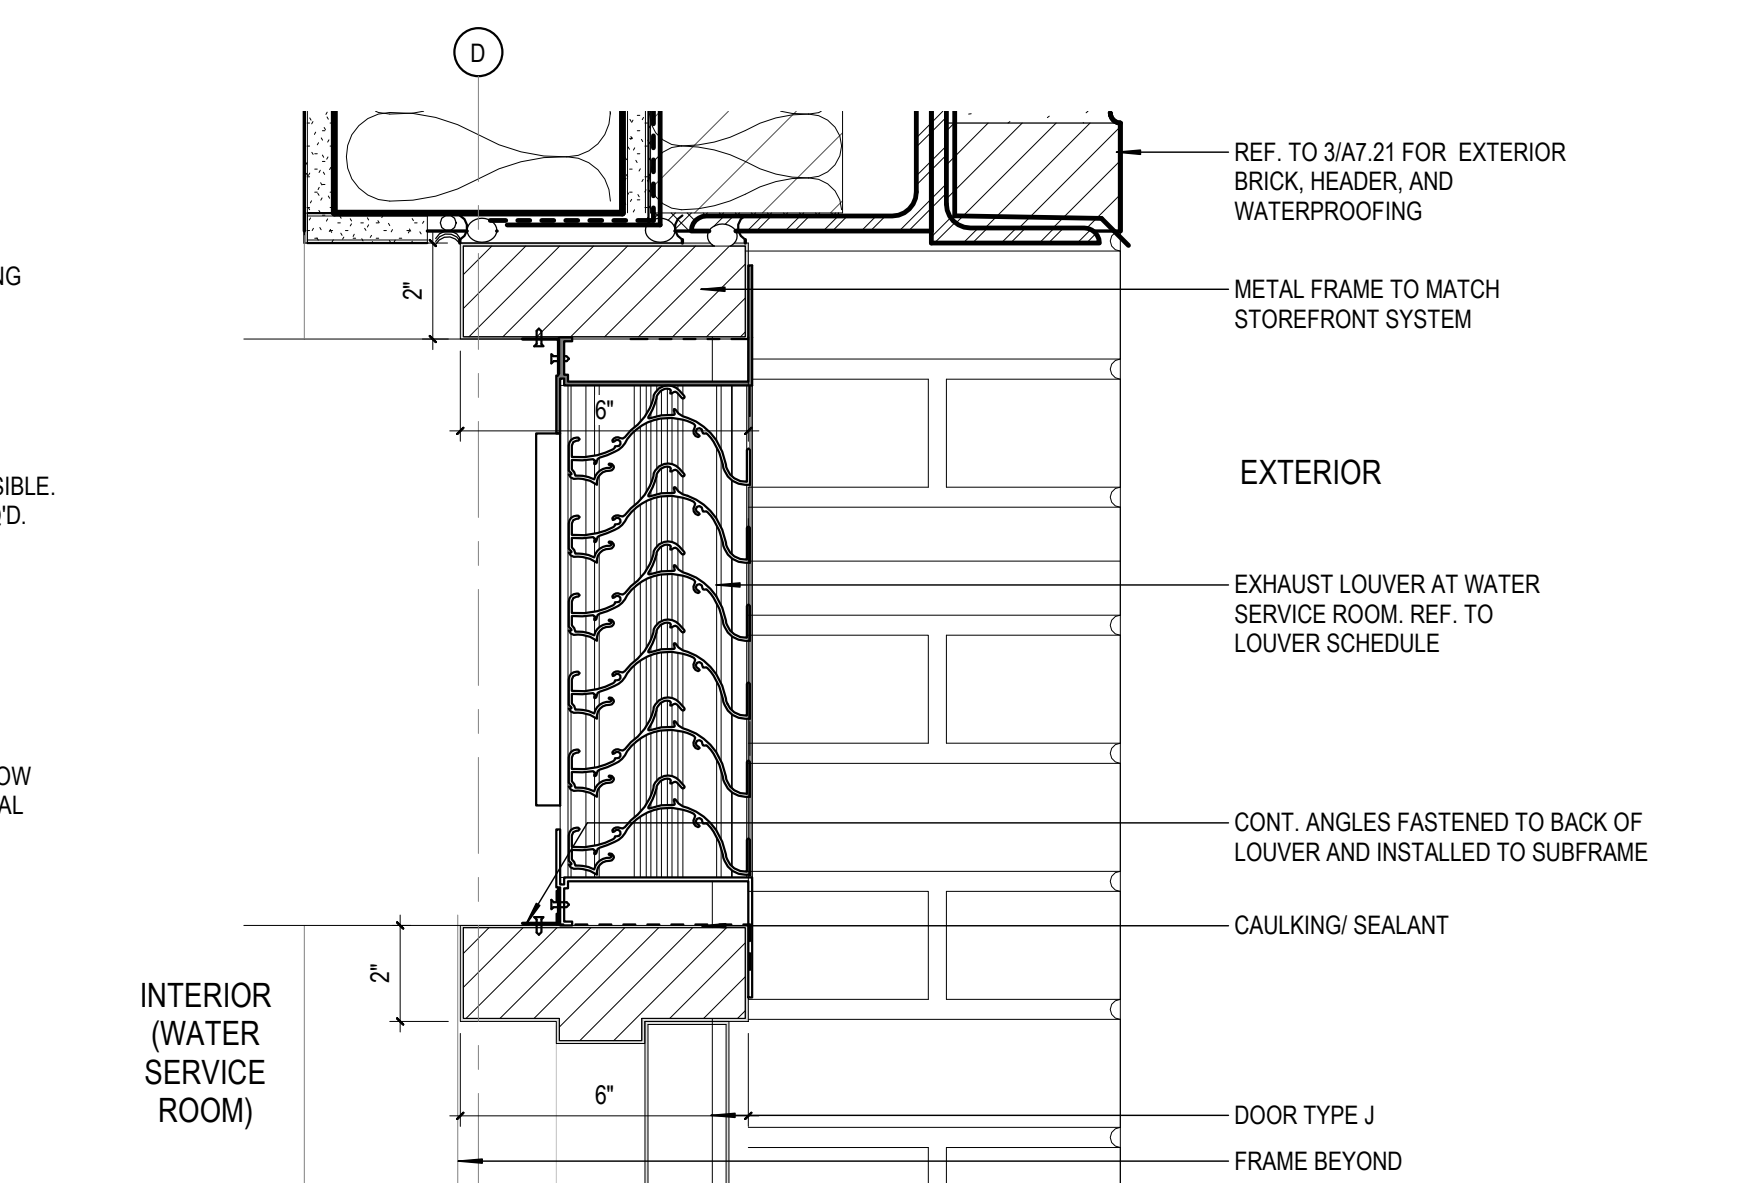


10 STOREFRONT TYPE E HEAD DETAIL

SCALE: 3" = 1'-0"

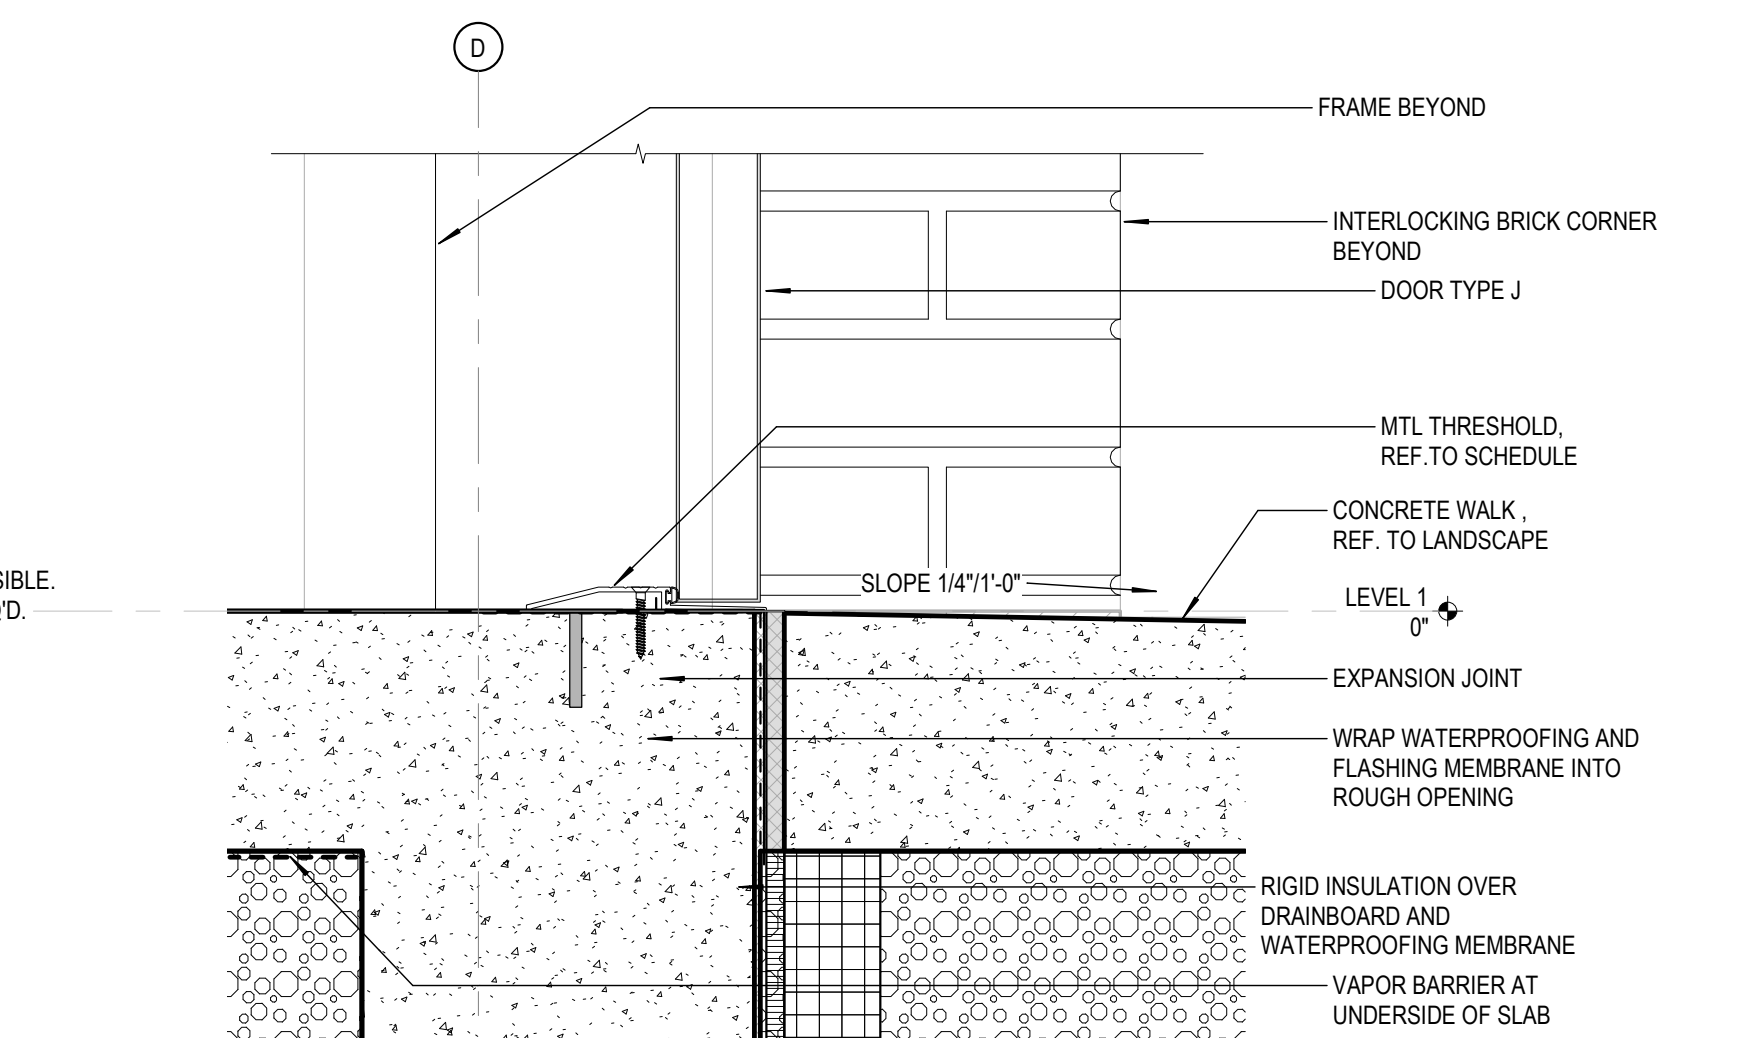


9 STOREFRONT TYPE E SILL DETAIL

SCALE: 3" = 1'-0"

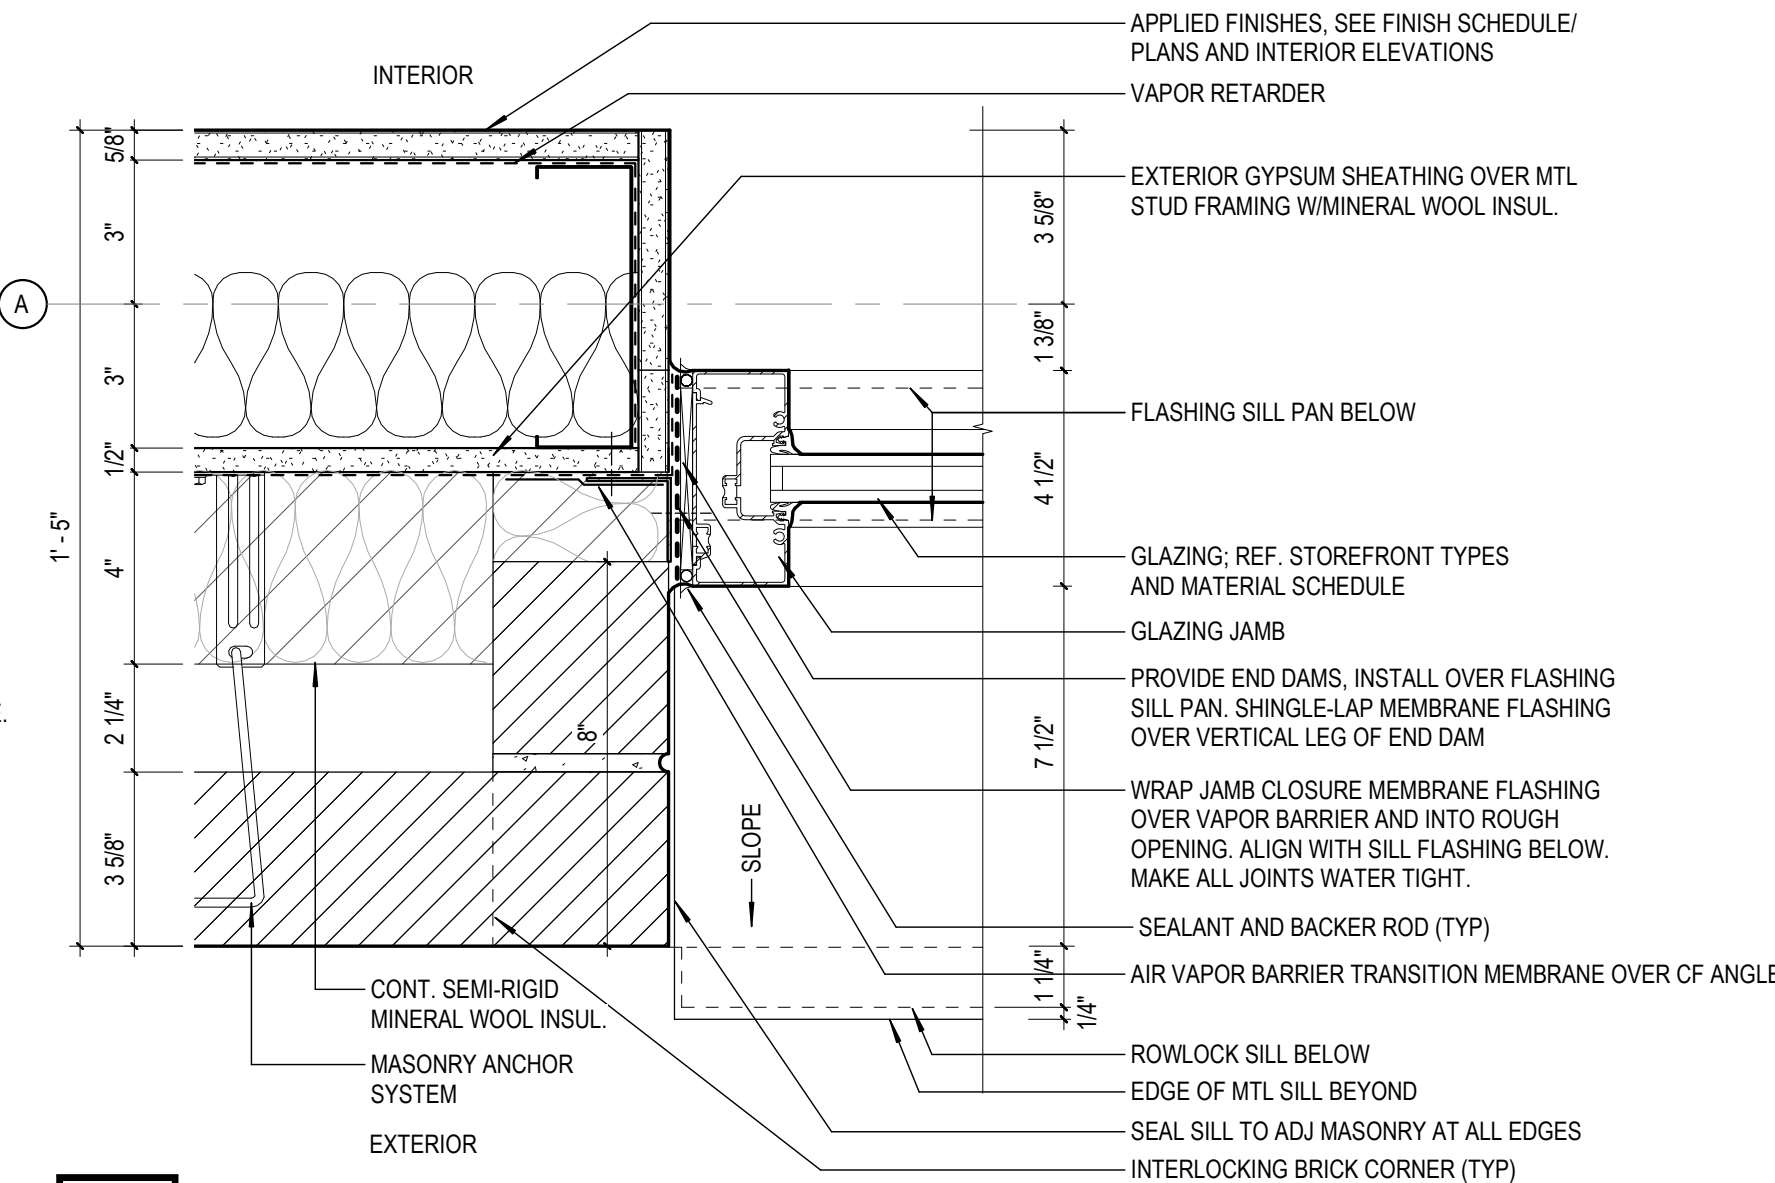


8 TYPE A - JAMB DETAIL

SCALE: 3" = 1'-0"

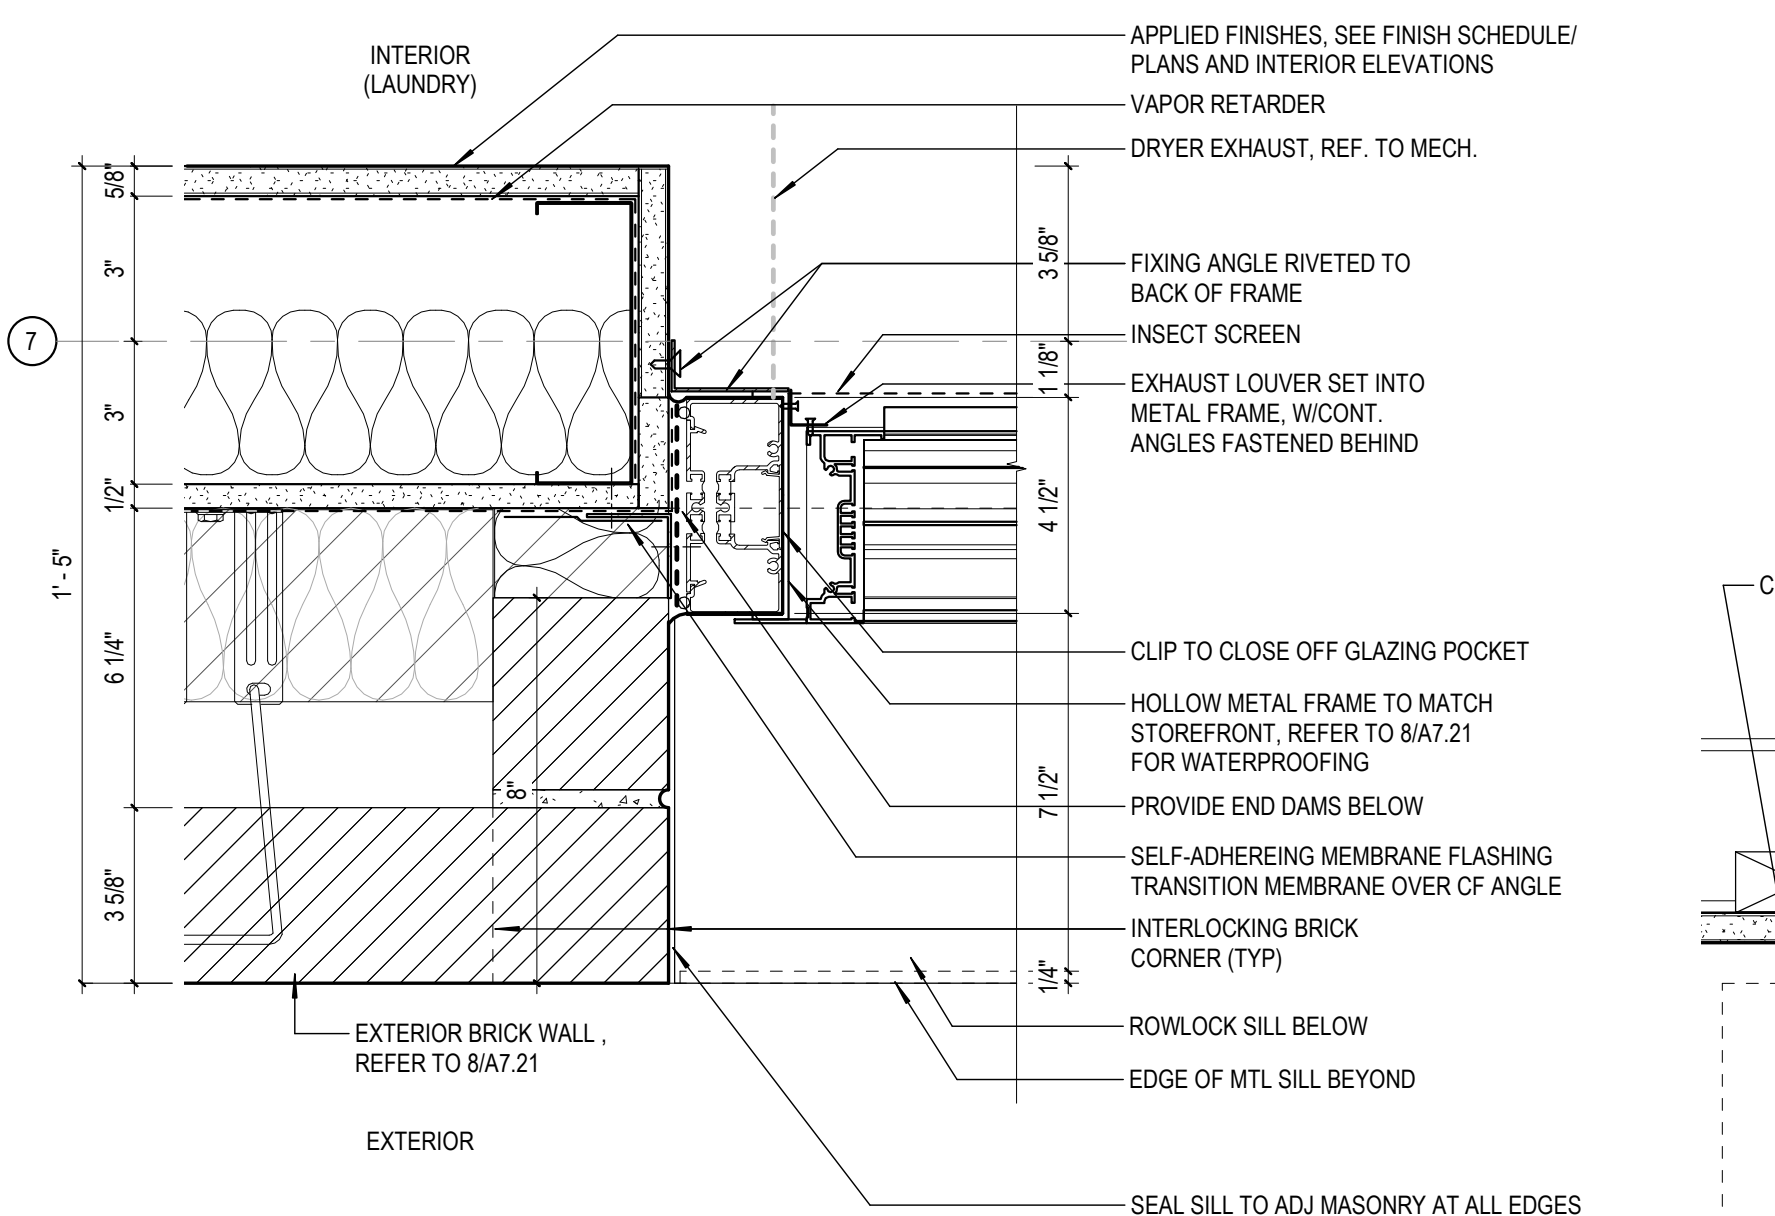


7 TYPE D JAMB

SCALE: 3" = 1'-0"

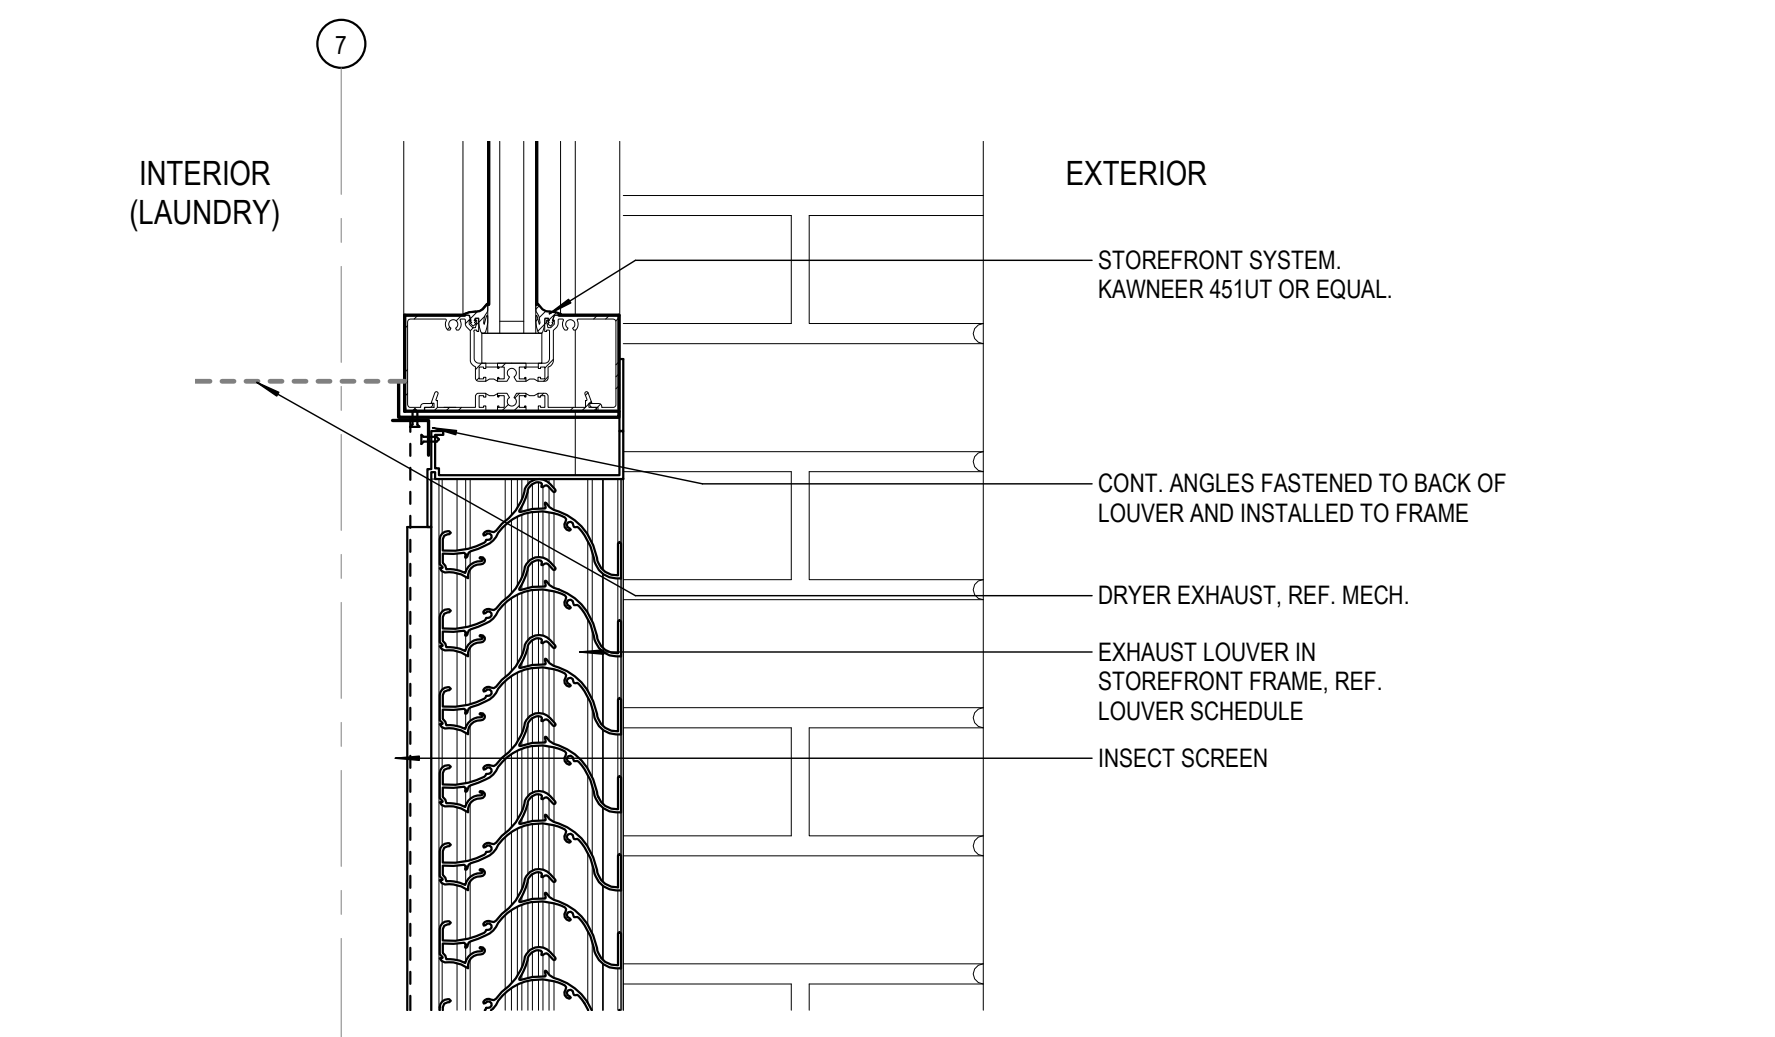


6 TYPE D HORIZONTAL MULLION

SCALE: 3" = 1'-0"

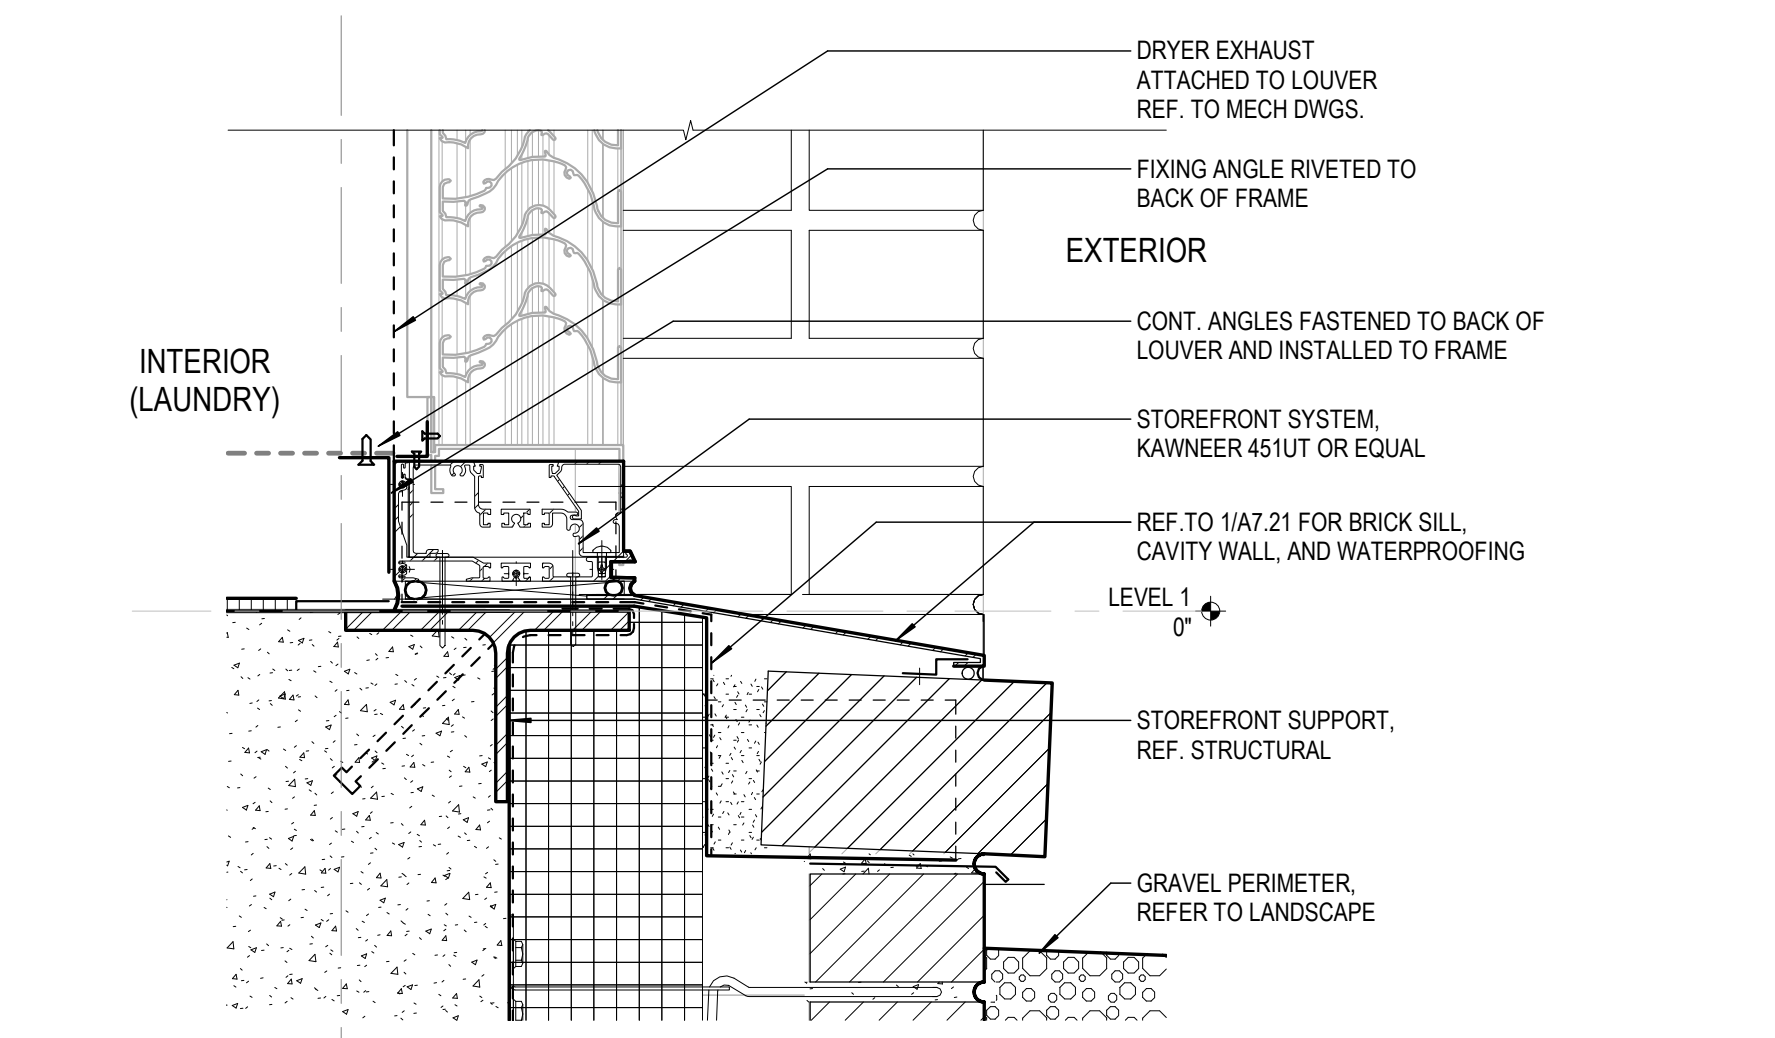


5 TYPE D SILL

SCALE: 3" = 1'-0"

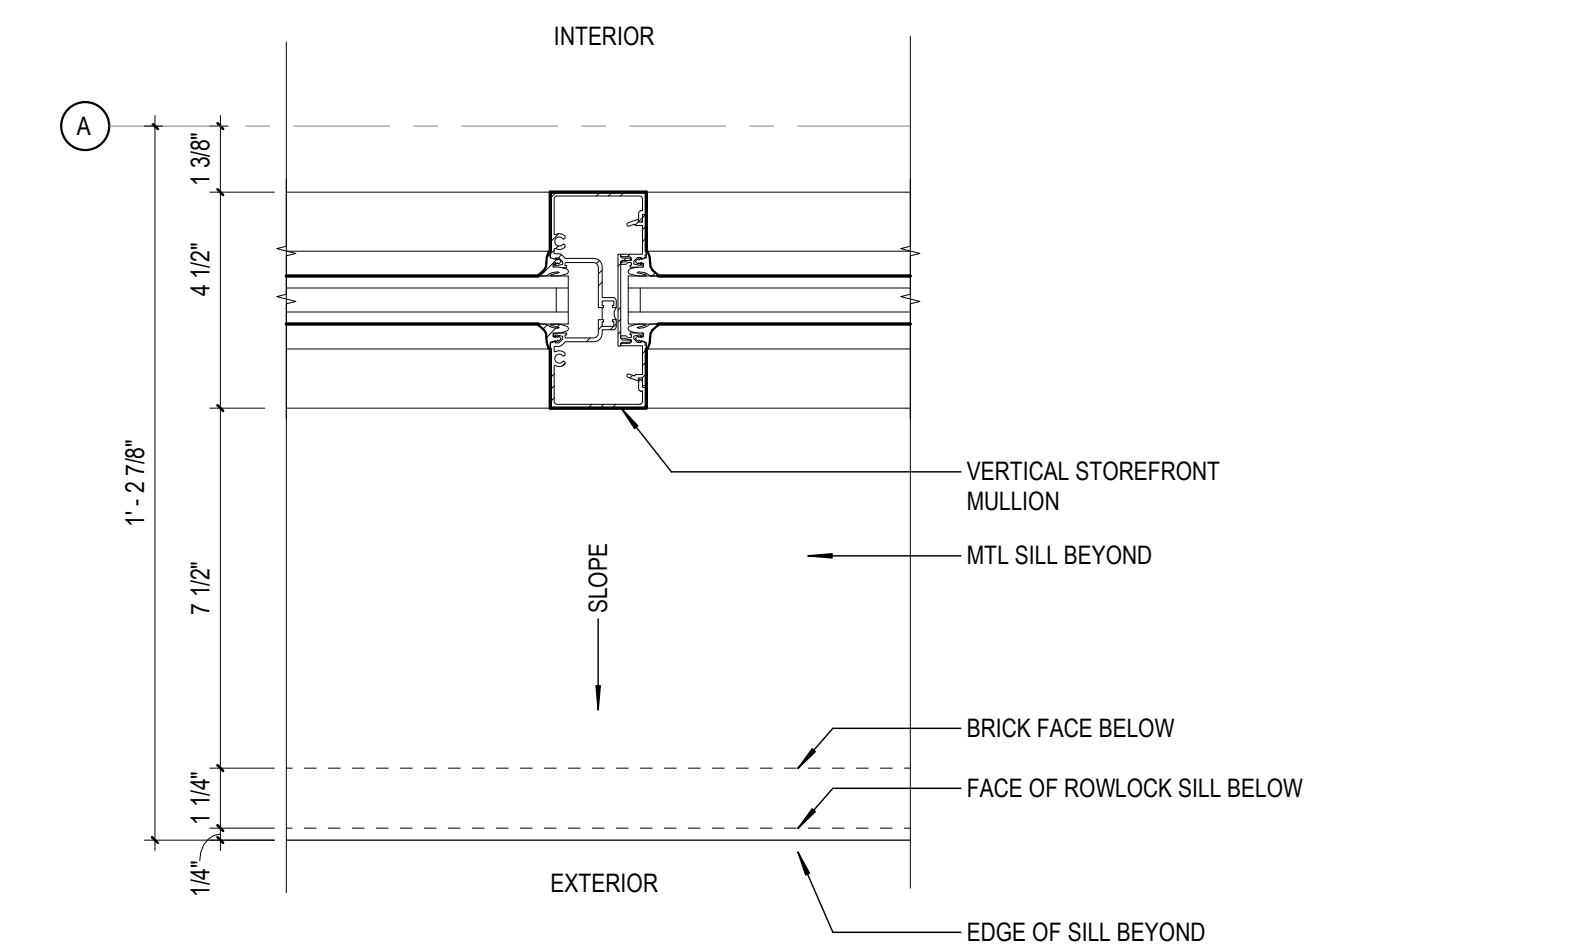


4 TYPE A - VERTICAL MULLION DETAIL

SCALE: 3" = 1'-0"

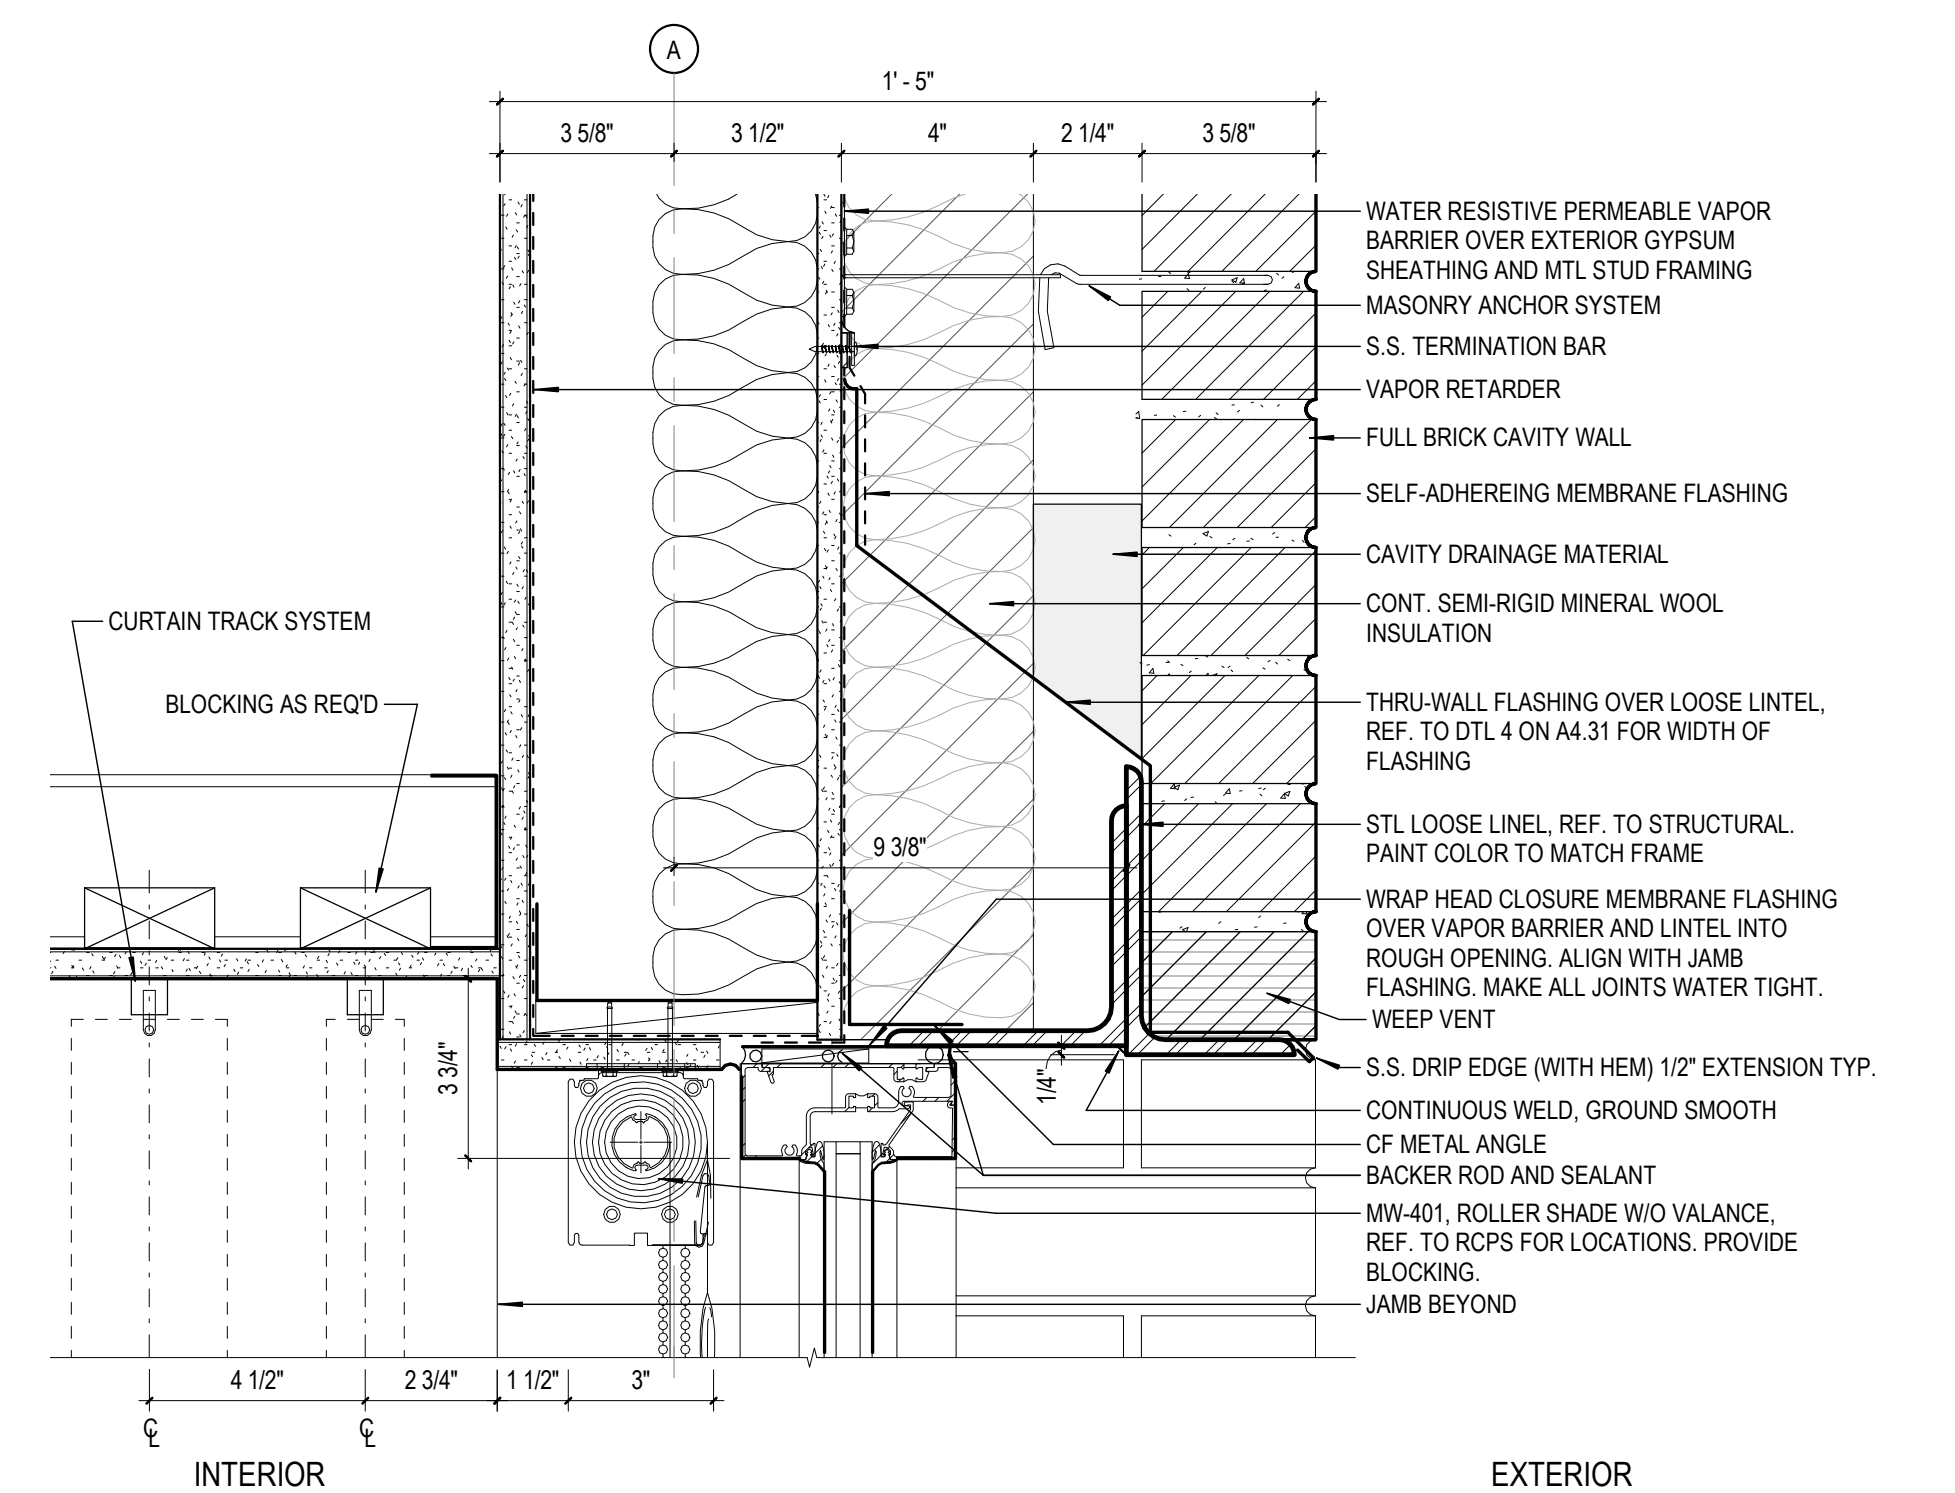


3 TYPE A - HEAD DETAIL

SCALE: 3" = 1'-0"

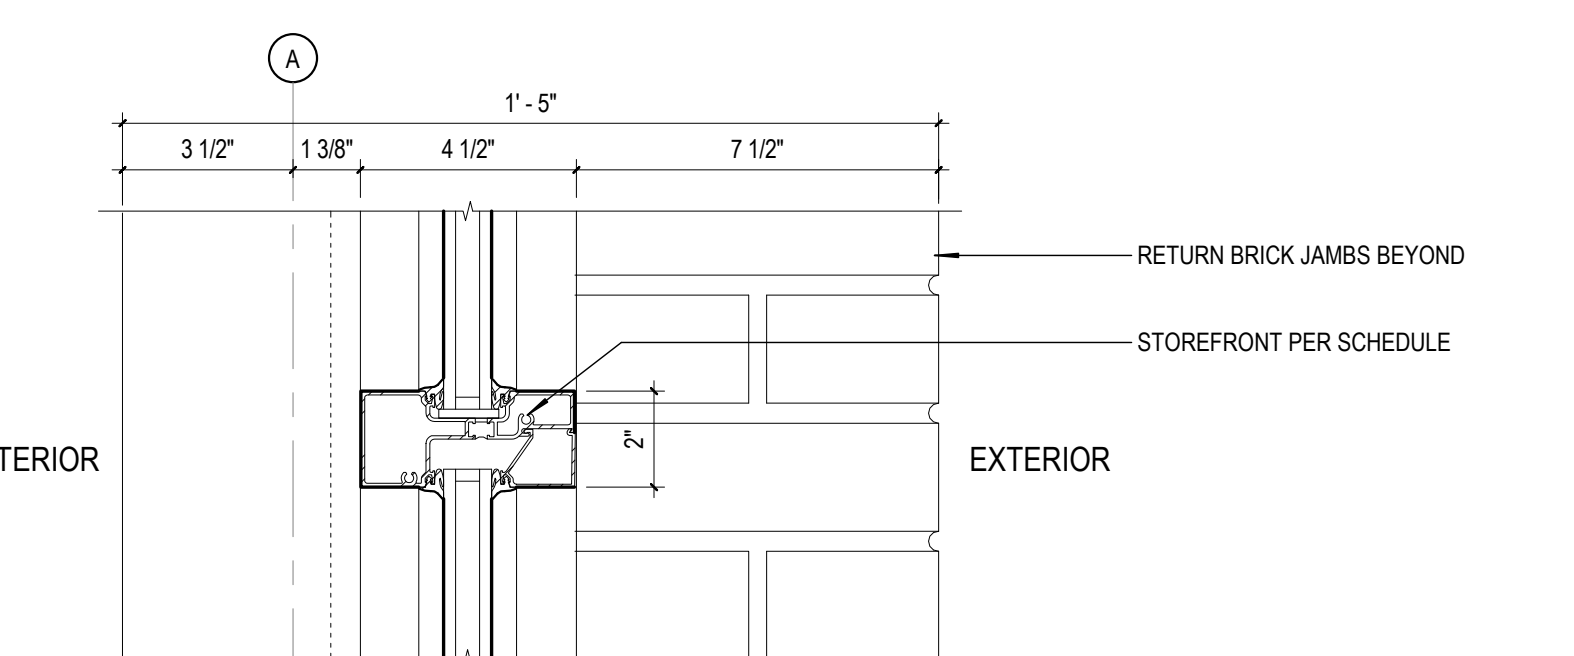

2 TYPE A - HORIZONTAL MULLION DETAIL

SCALE: 3" = 1'-0"

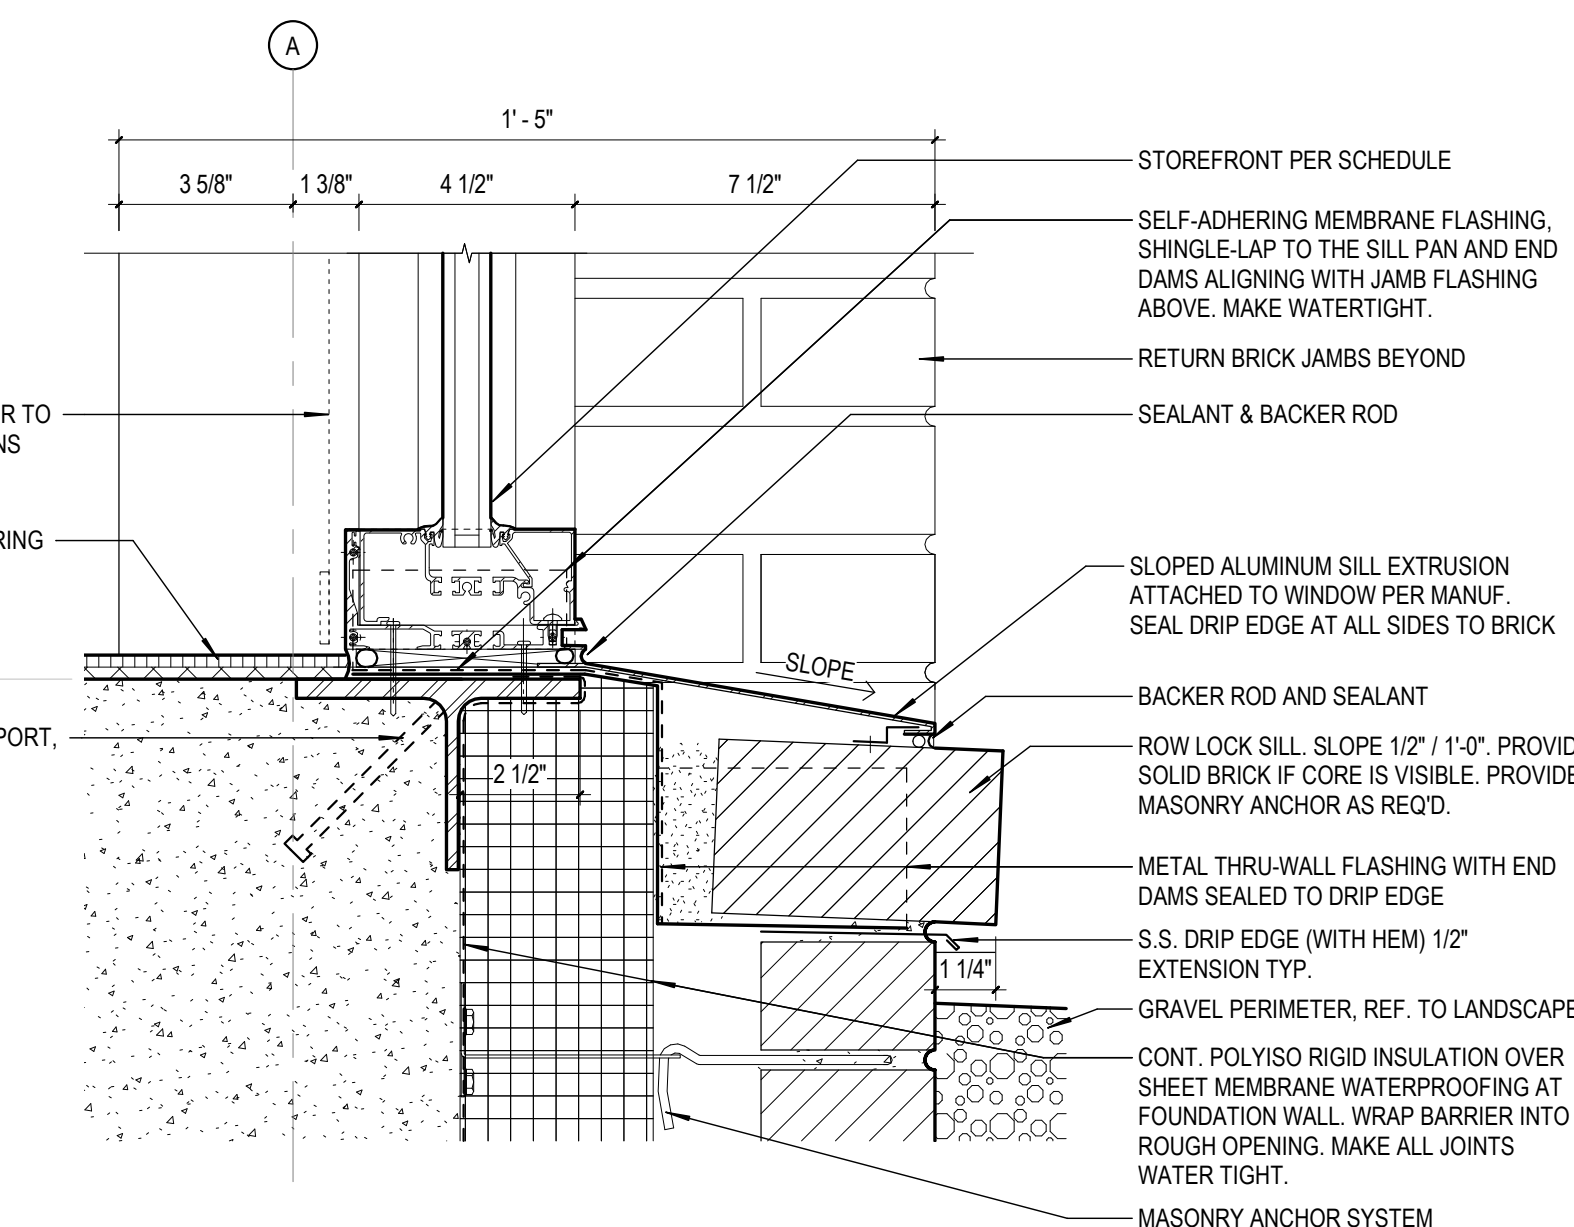


1 TYPE A - SILL DETAIL


SCALE: 3" = 1'-0"




Frederick Fisher & Partners reserves its common law copyright and other property rights in these plans. These plans and drawings are not to be reproduced in any form or manner whatsoever without first obtaining the express written permission and consent of Frederick Fisher & Partners, Architects, nor are they to be assigned to any third party without obtaining said written permission and consent.

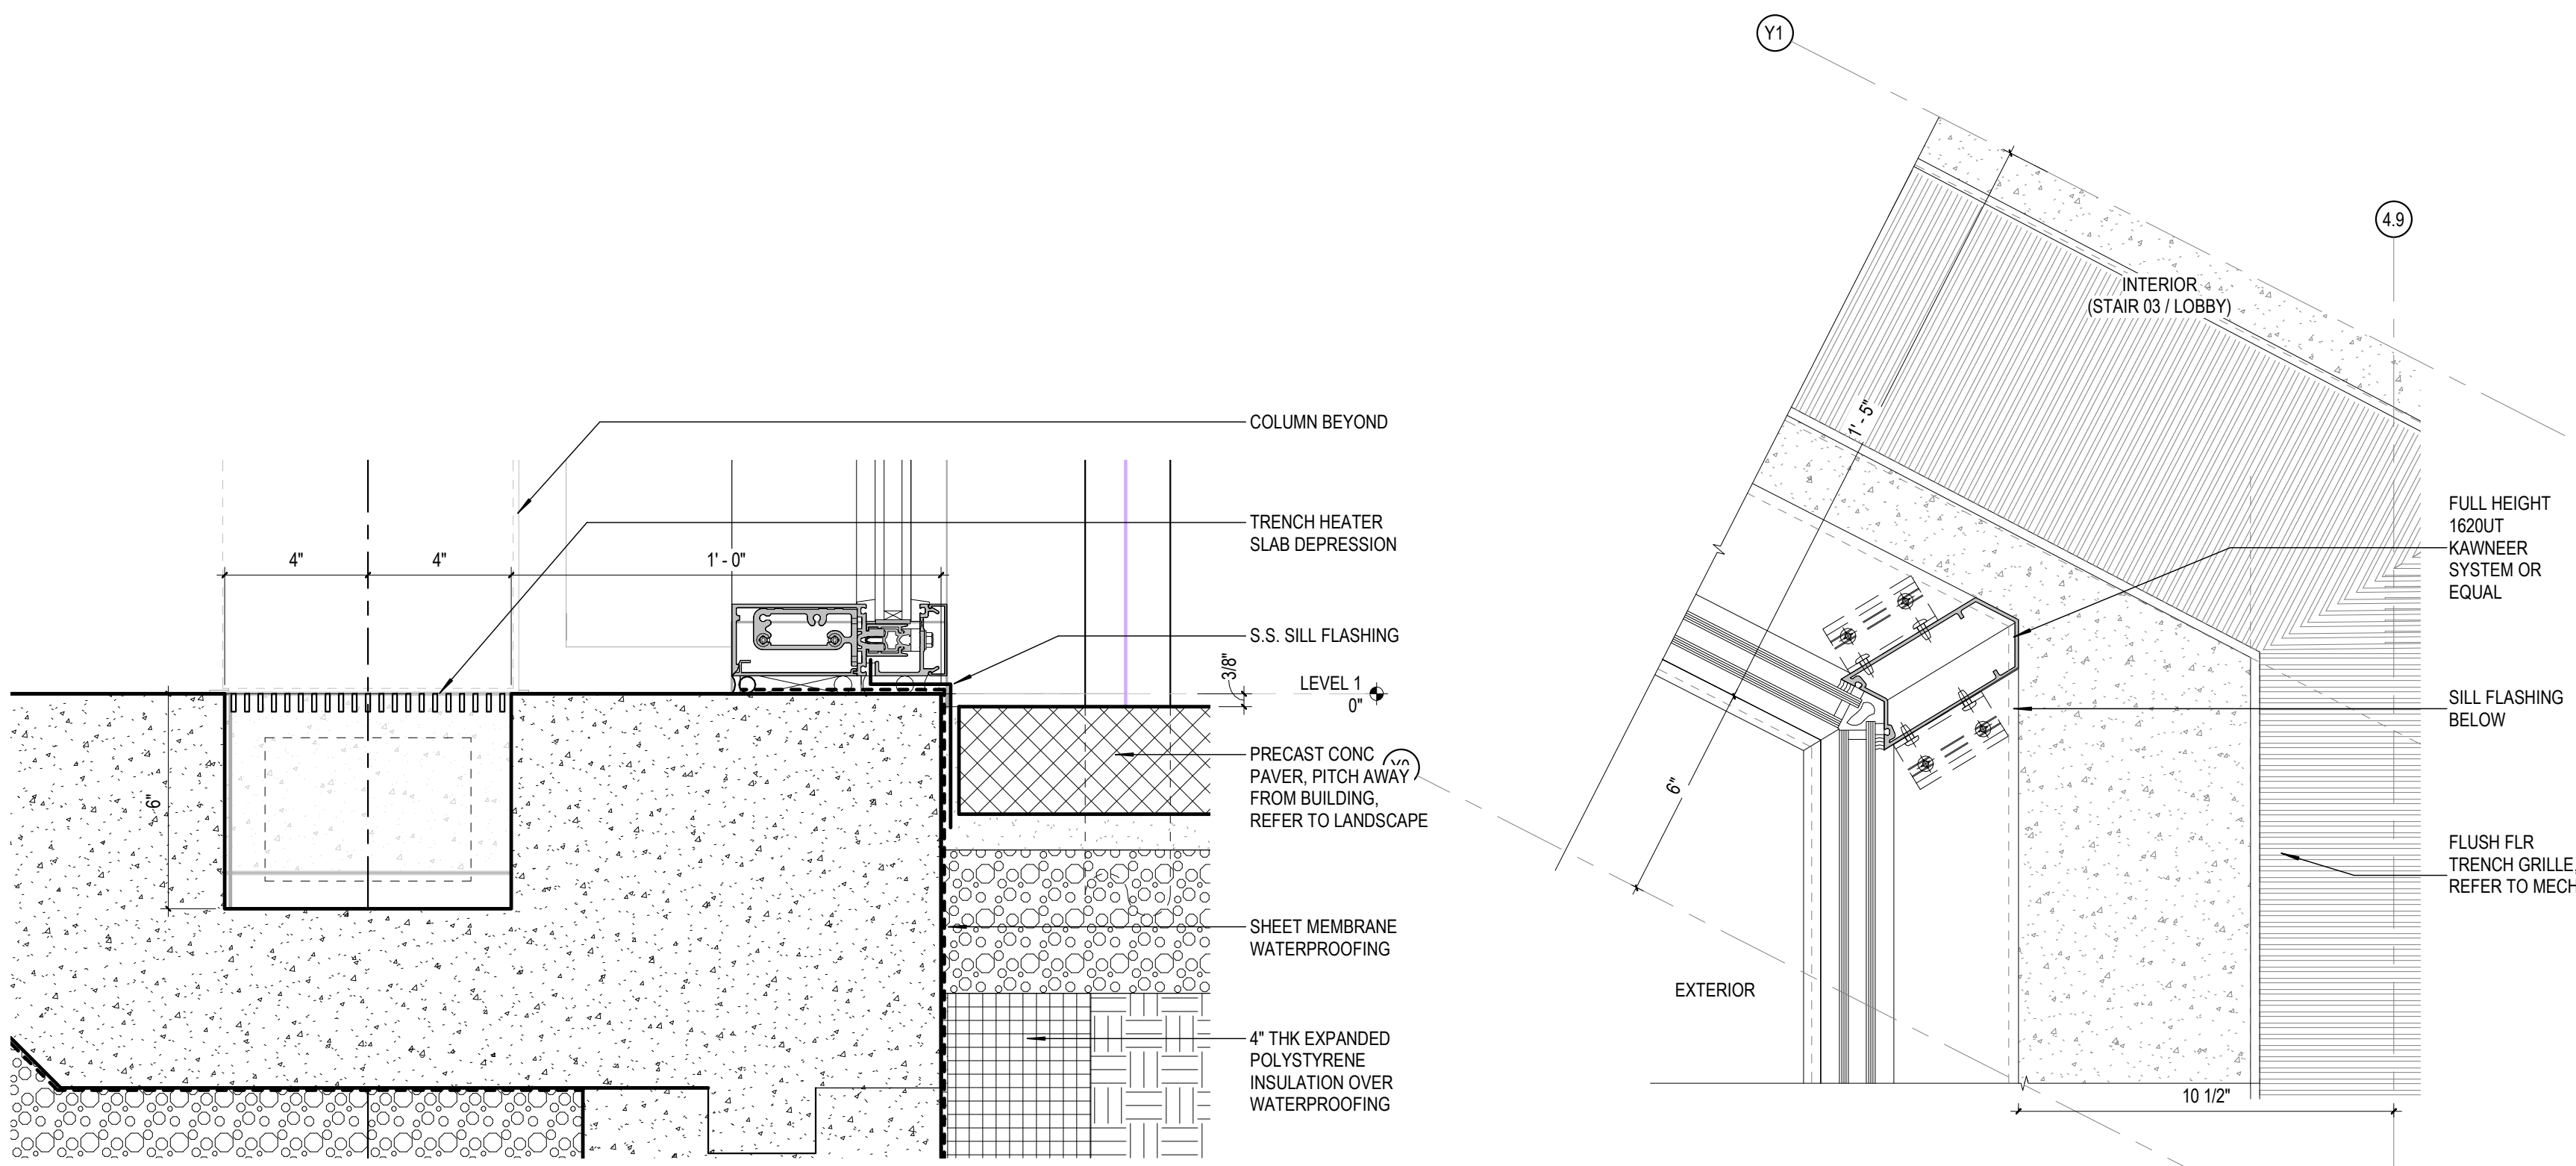


13 TYPE Q1 - SILL DETAIL
SCALE: 3" = 1'-0"

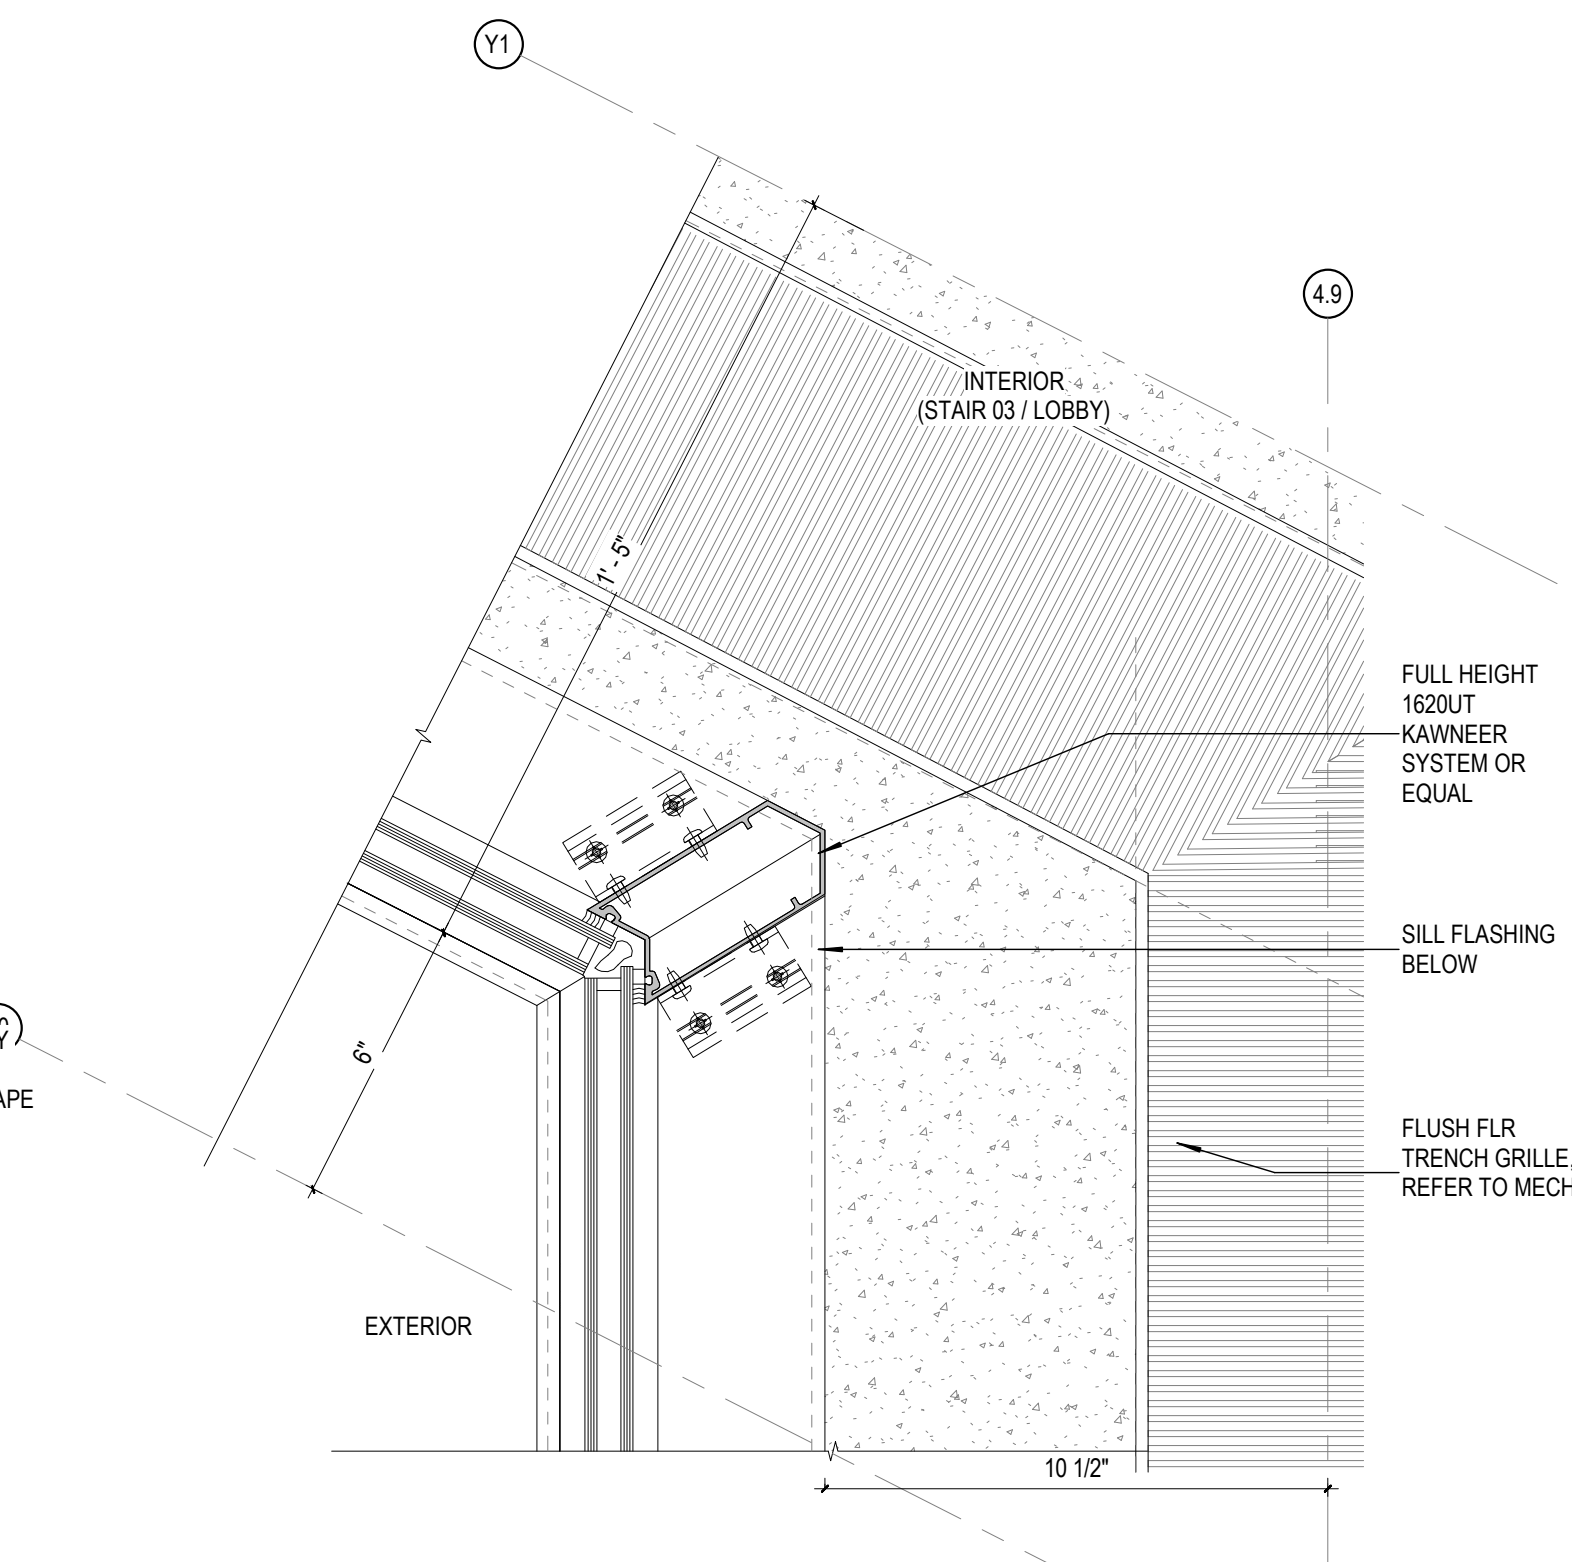


9 TYPE Q1 INSIDE OBTUSE CORNER DETAIL
SCALE: 3" = 1'-0"

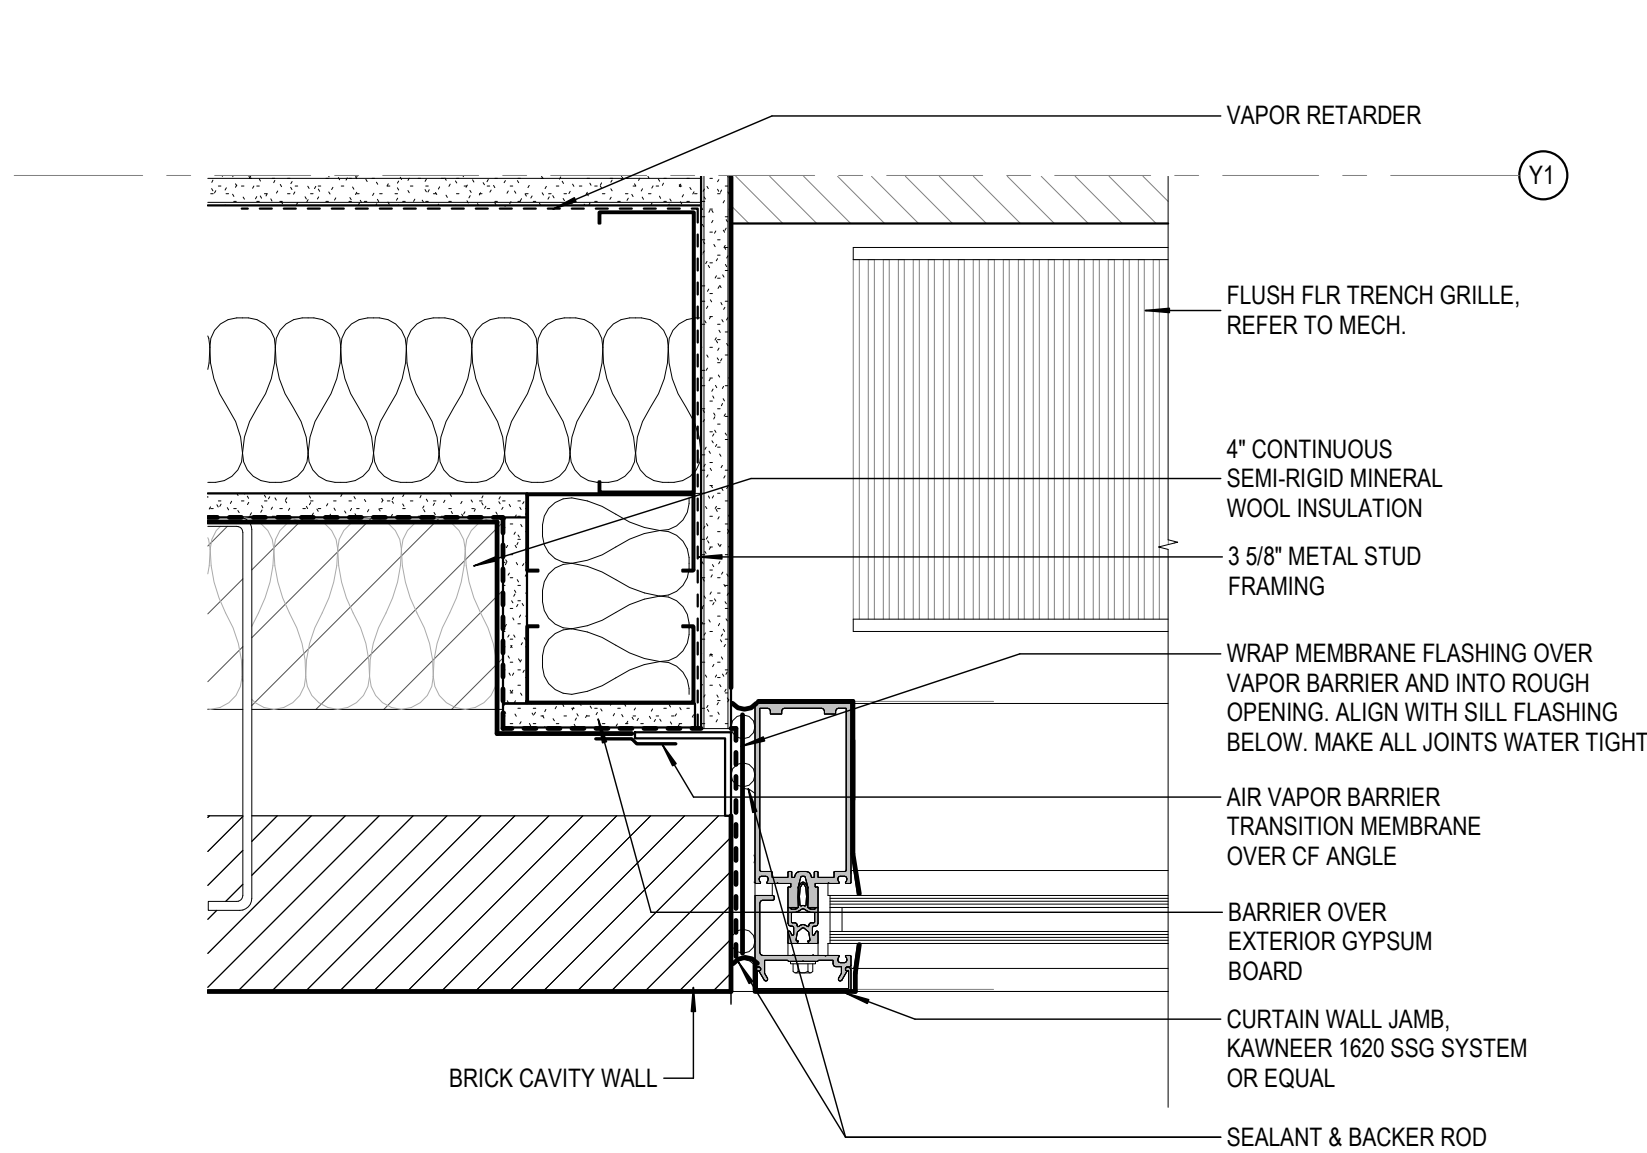


12 TYPE Q1 - JAMB DETAIL AT STAIR 3
SCALE: 3" = 1'-0"

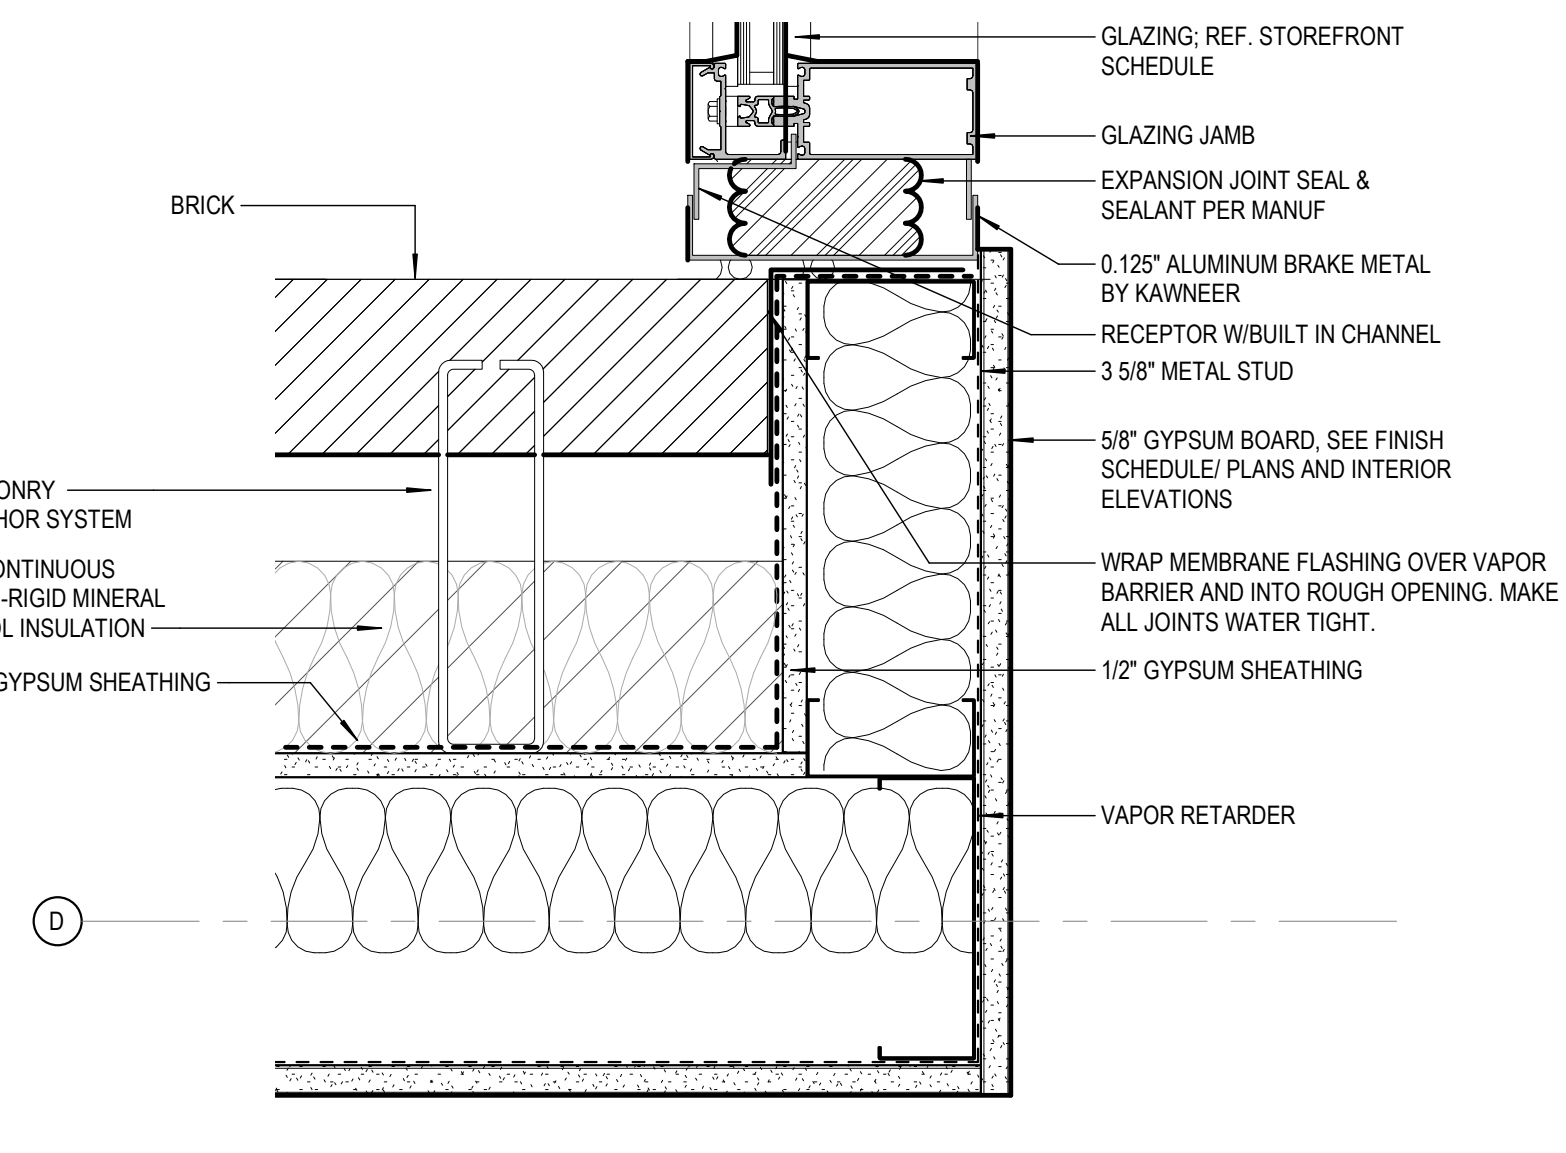


8 TYPE Q1 JAMB DETAIL
SCALE: 3" = 1'-0"

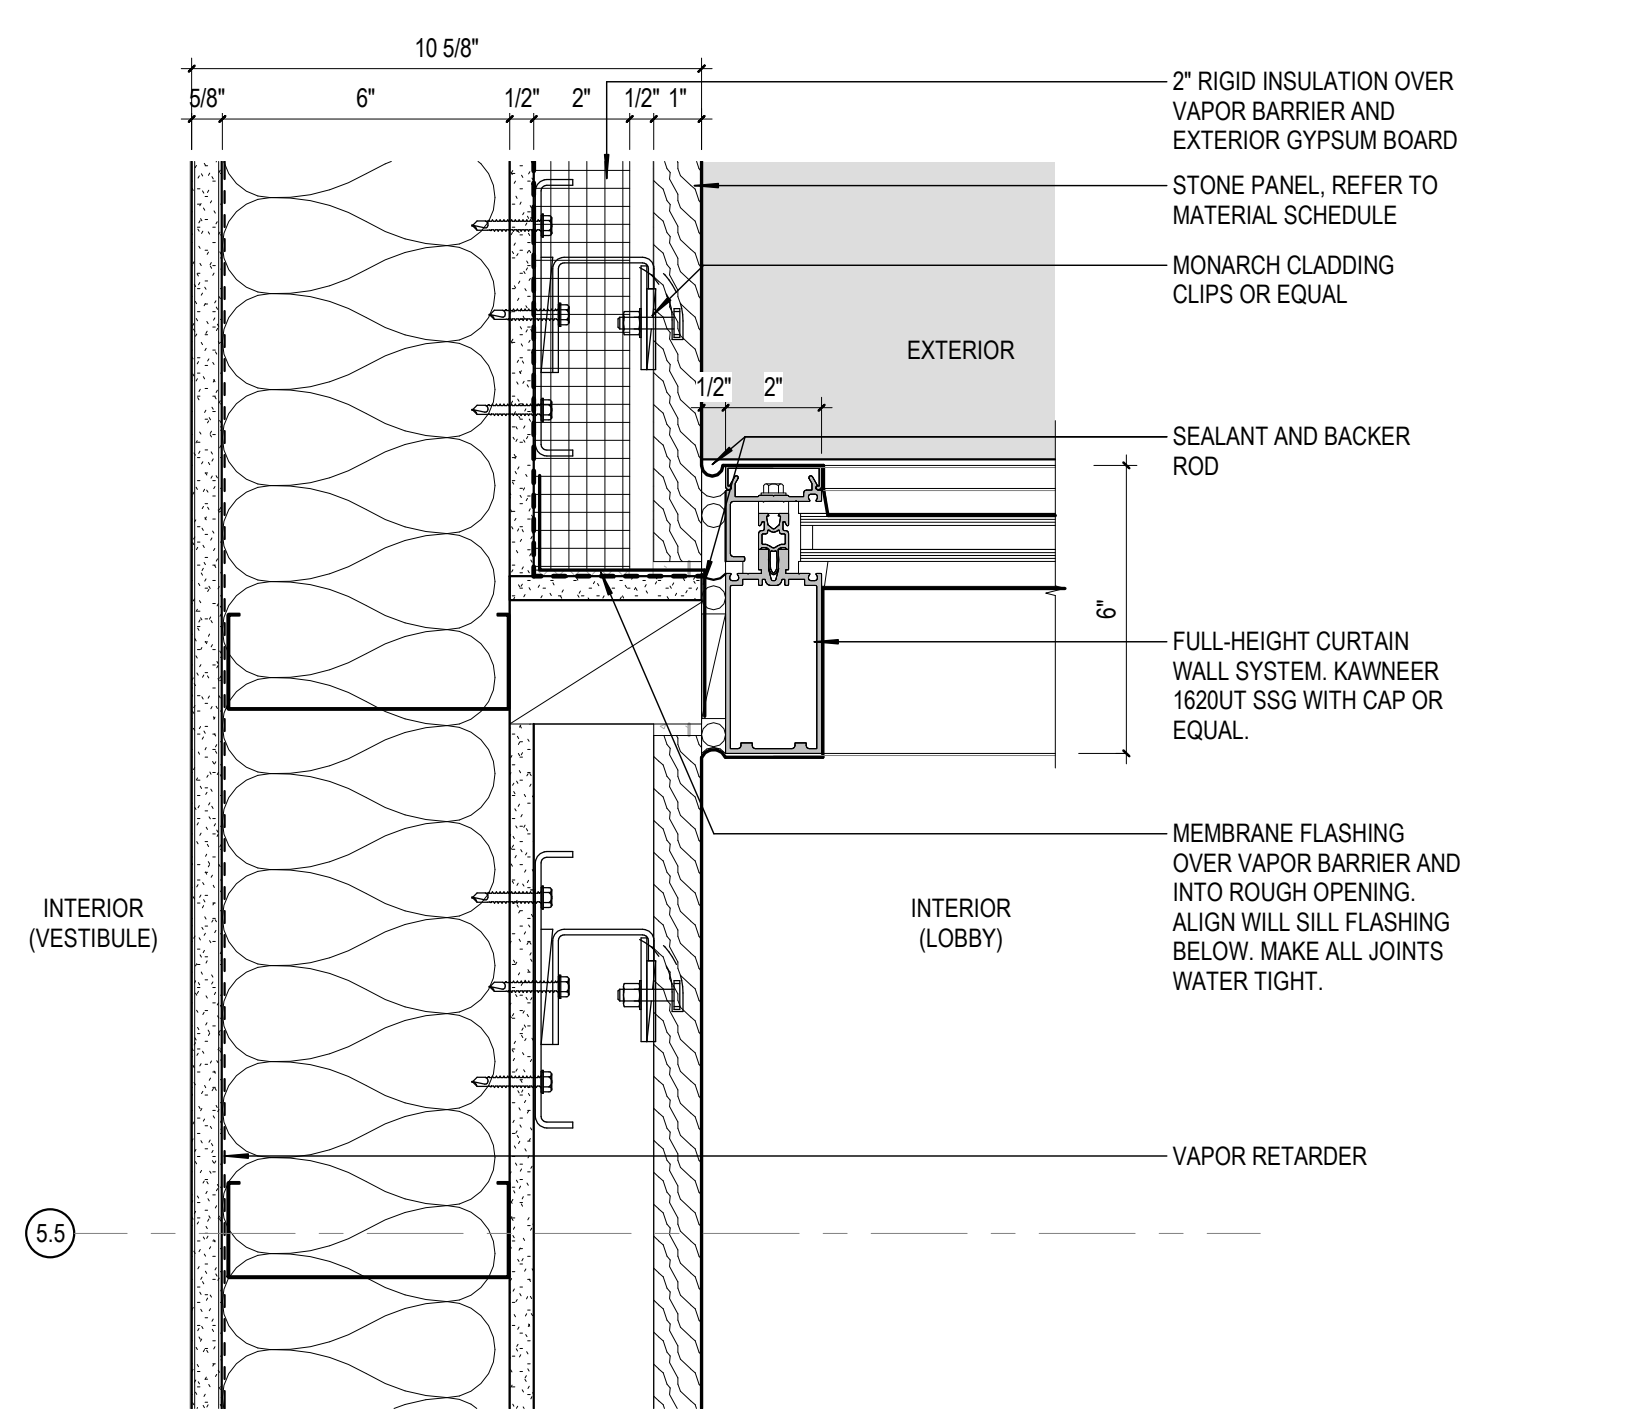


10 TYPE Q1 - JAMB DETAIL AT VESTIBULE
SCALE: 3" = 1'-0"

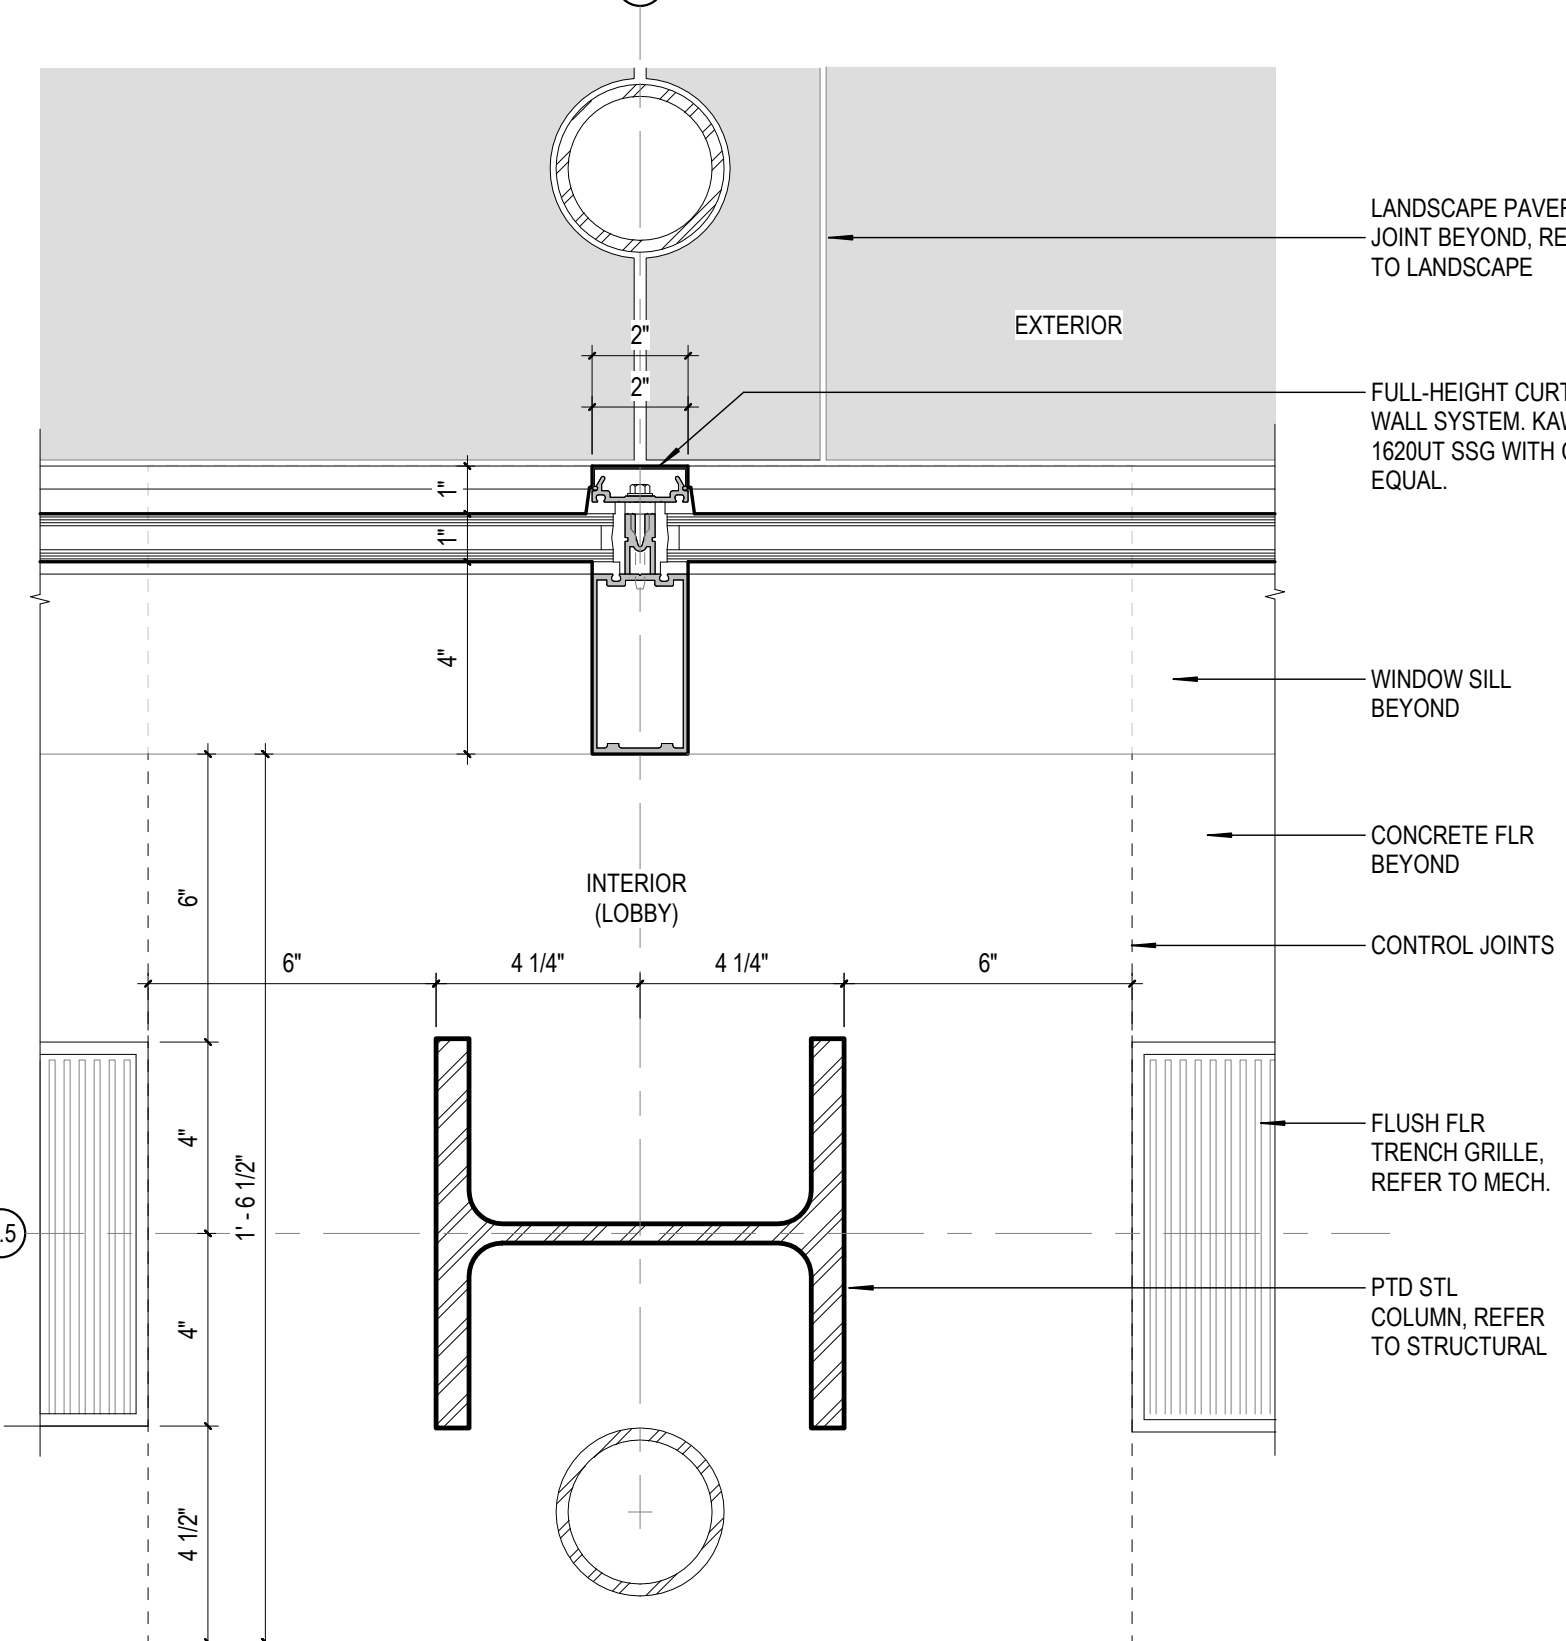


7 TYPE Q1 - VERTICAL MULLION DETAIL
SCALE: 3" = 1'-0"

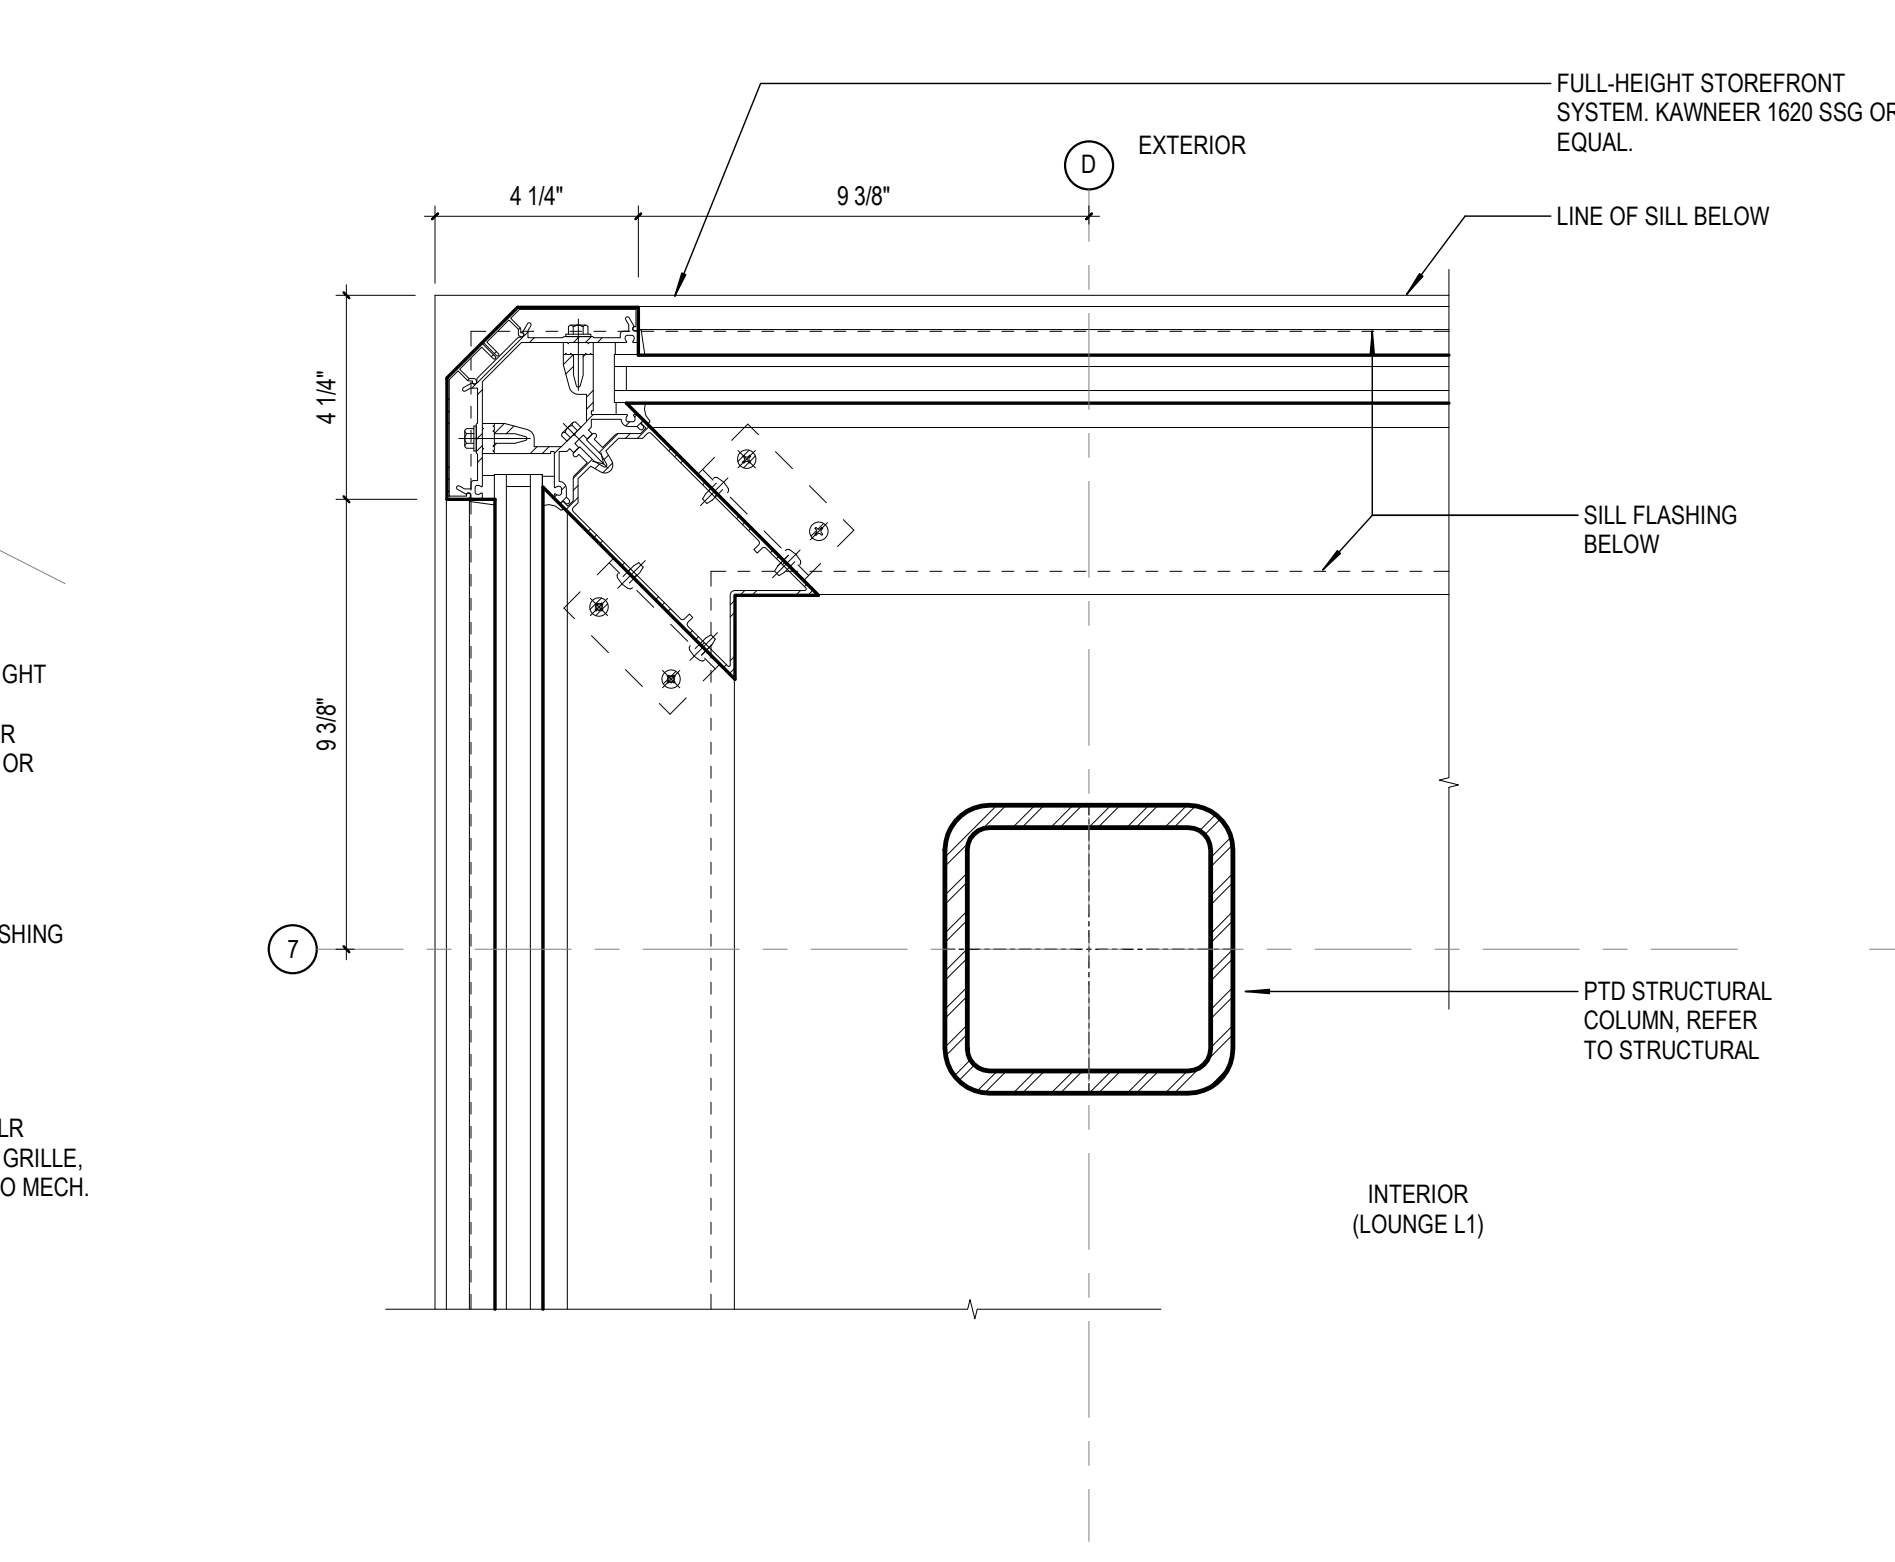


6 TYPE Q2 - OUTSIDE CORNER DETAIL
SCALE: 3" = 1'-0"

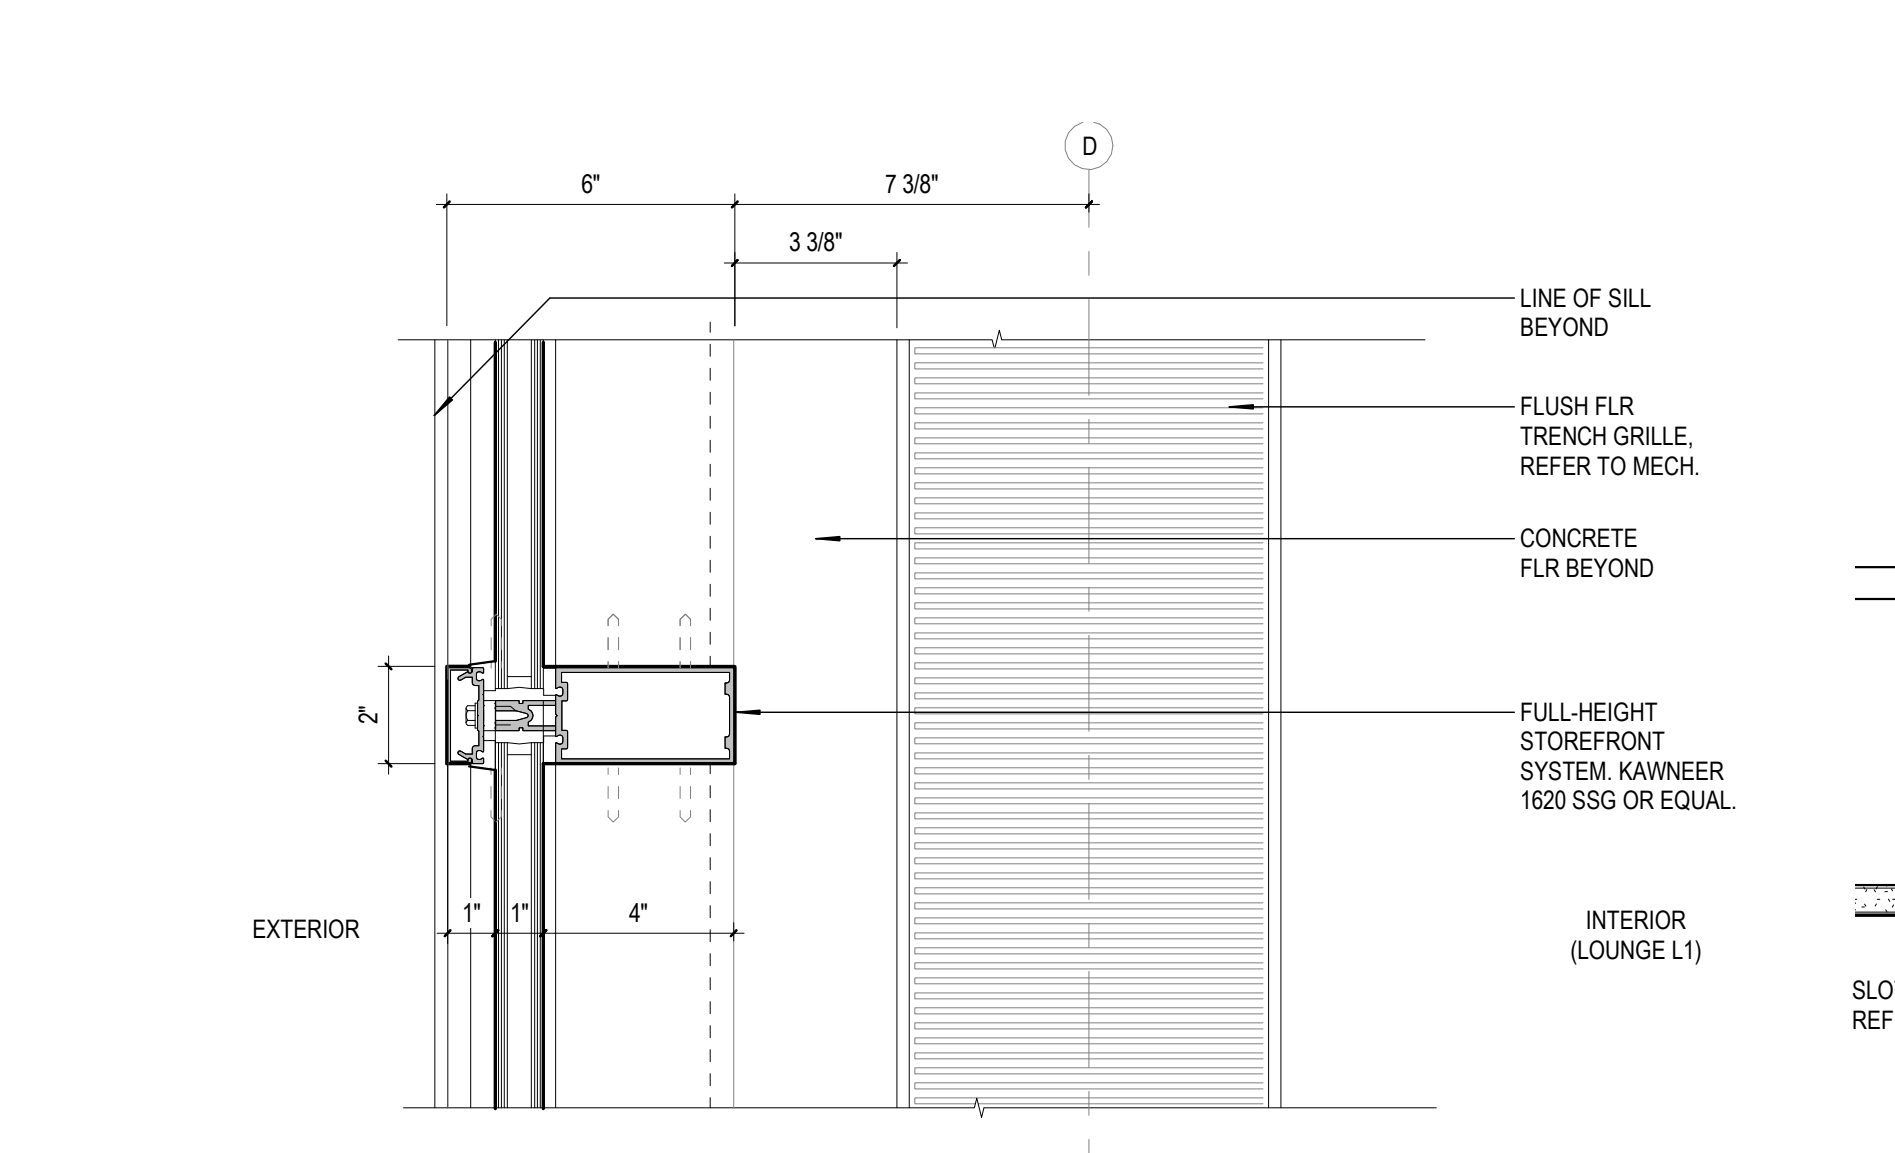


5 TYPE Q2 - VERTICAL MULLION DETAIL
SCALE: 3" = 1'-0"

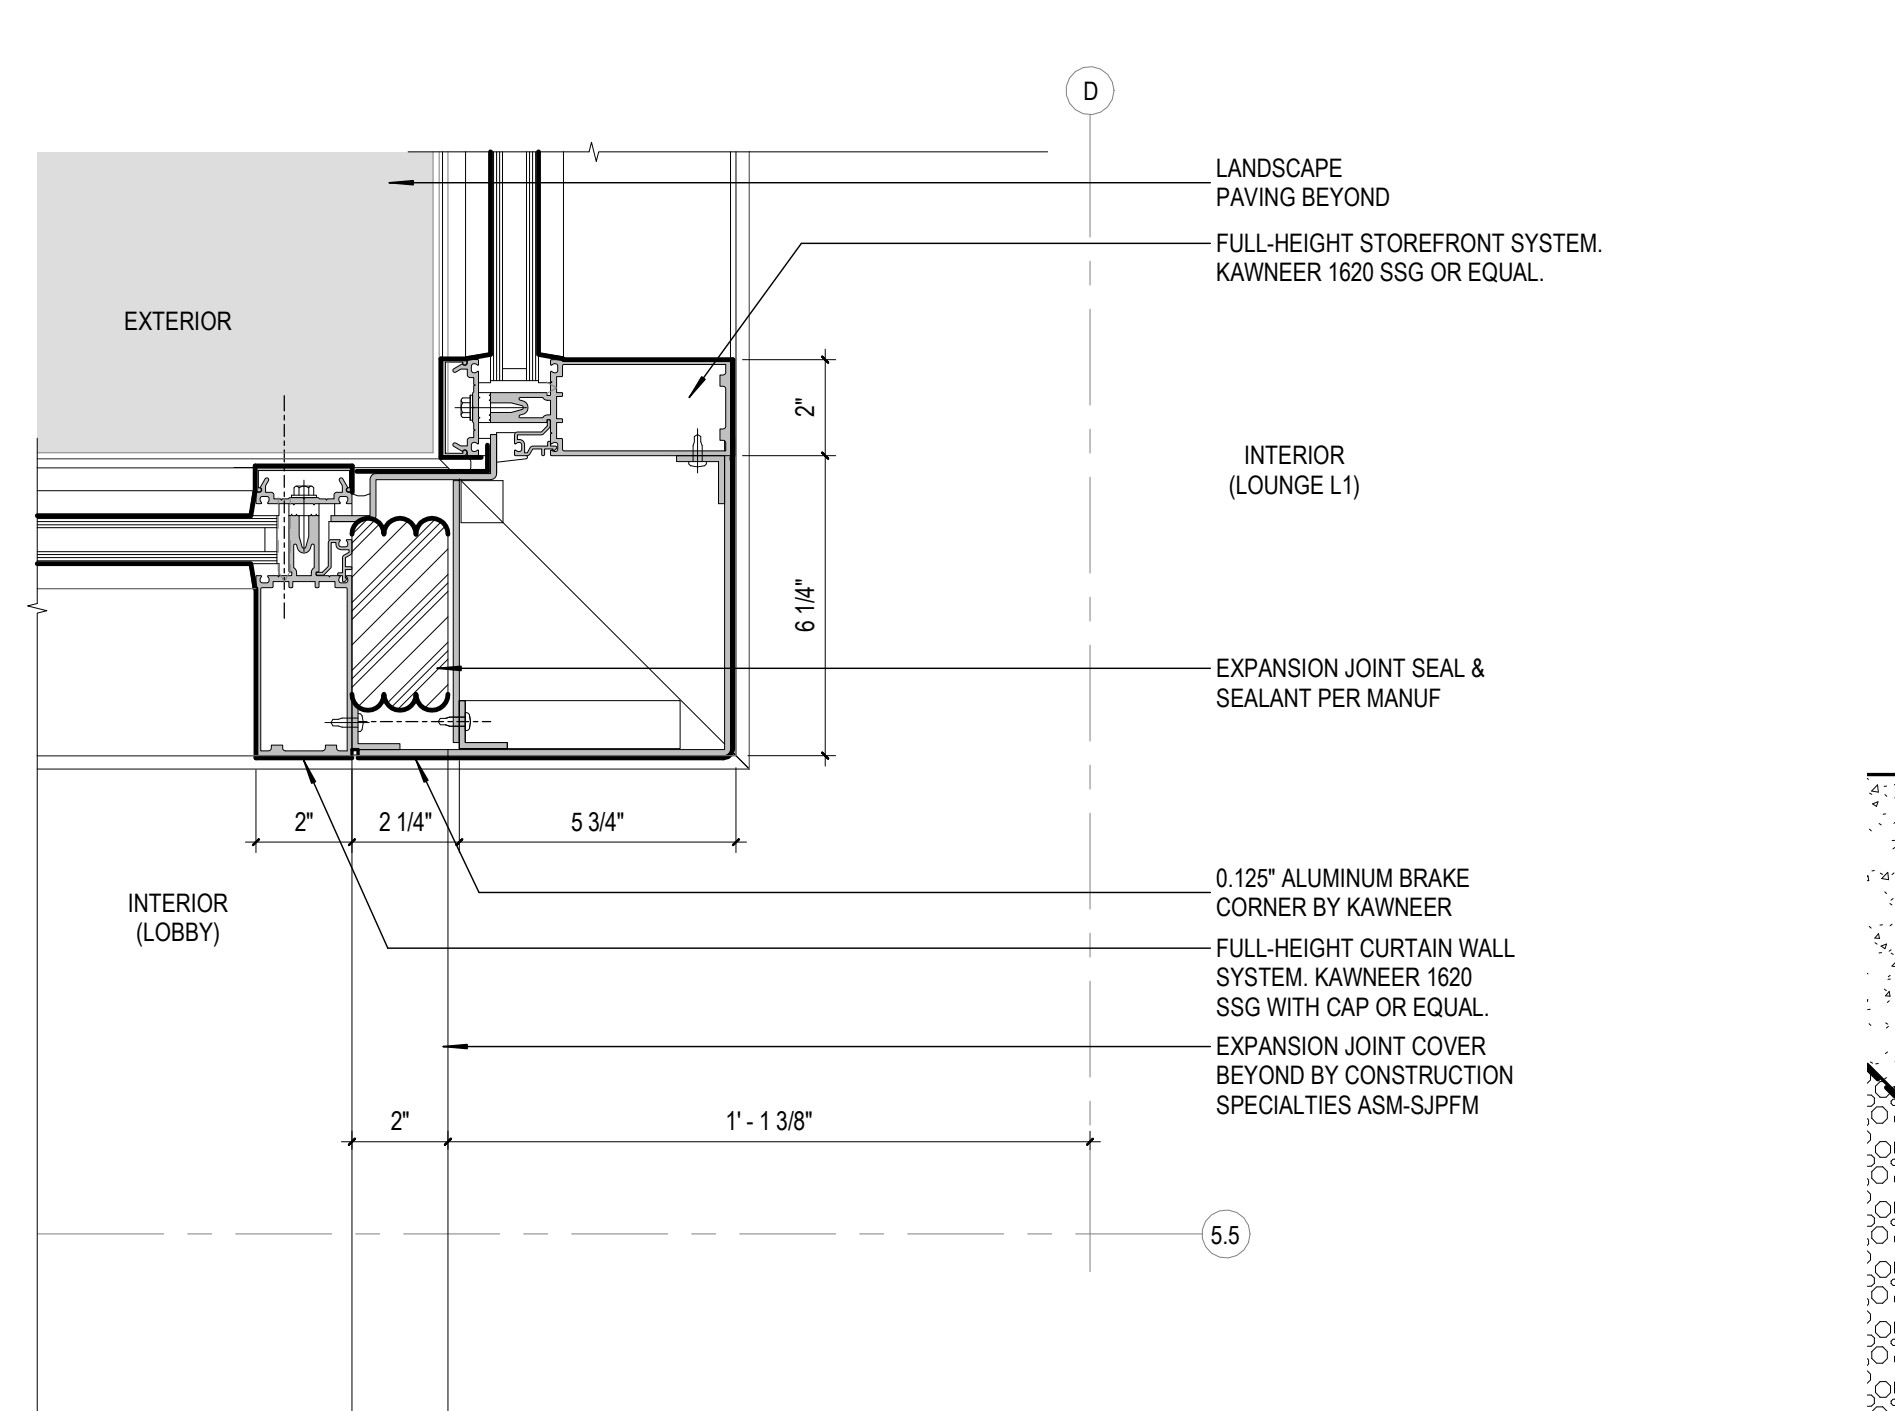


4 TYPE Q1/Q2 - INSIDE CORNER DETAIL
SCALE: 3" = 1'-0"

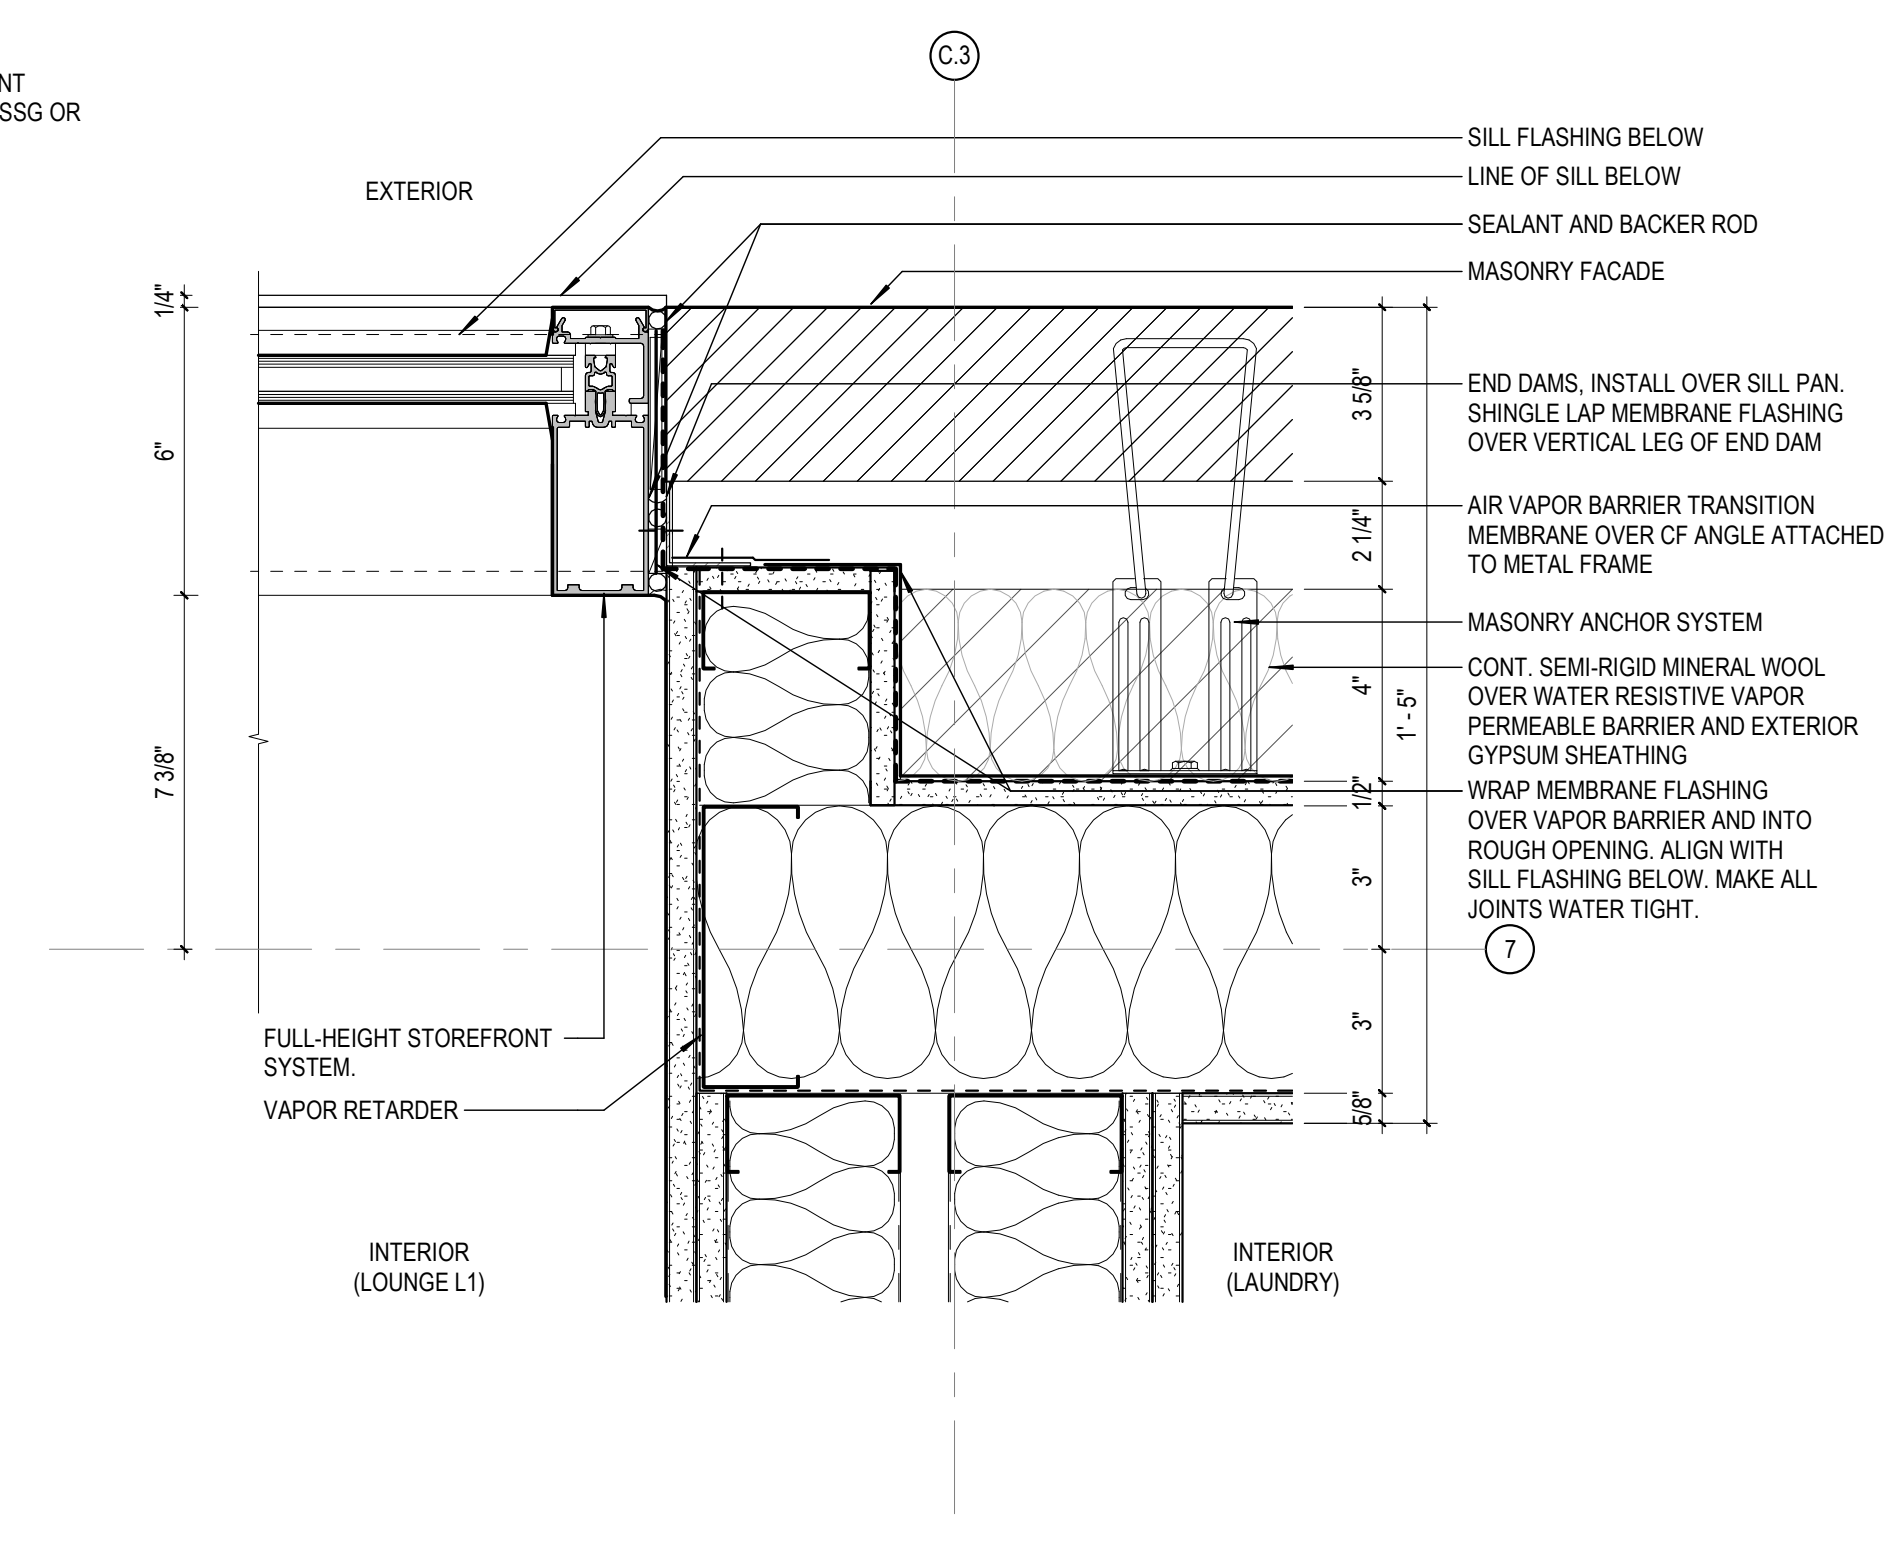

3 TYPE Q2 - JAMB DETAIL
SCALE: 3" = 1'-0"

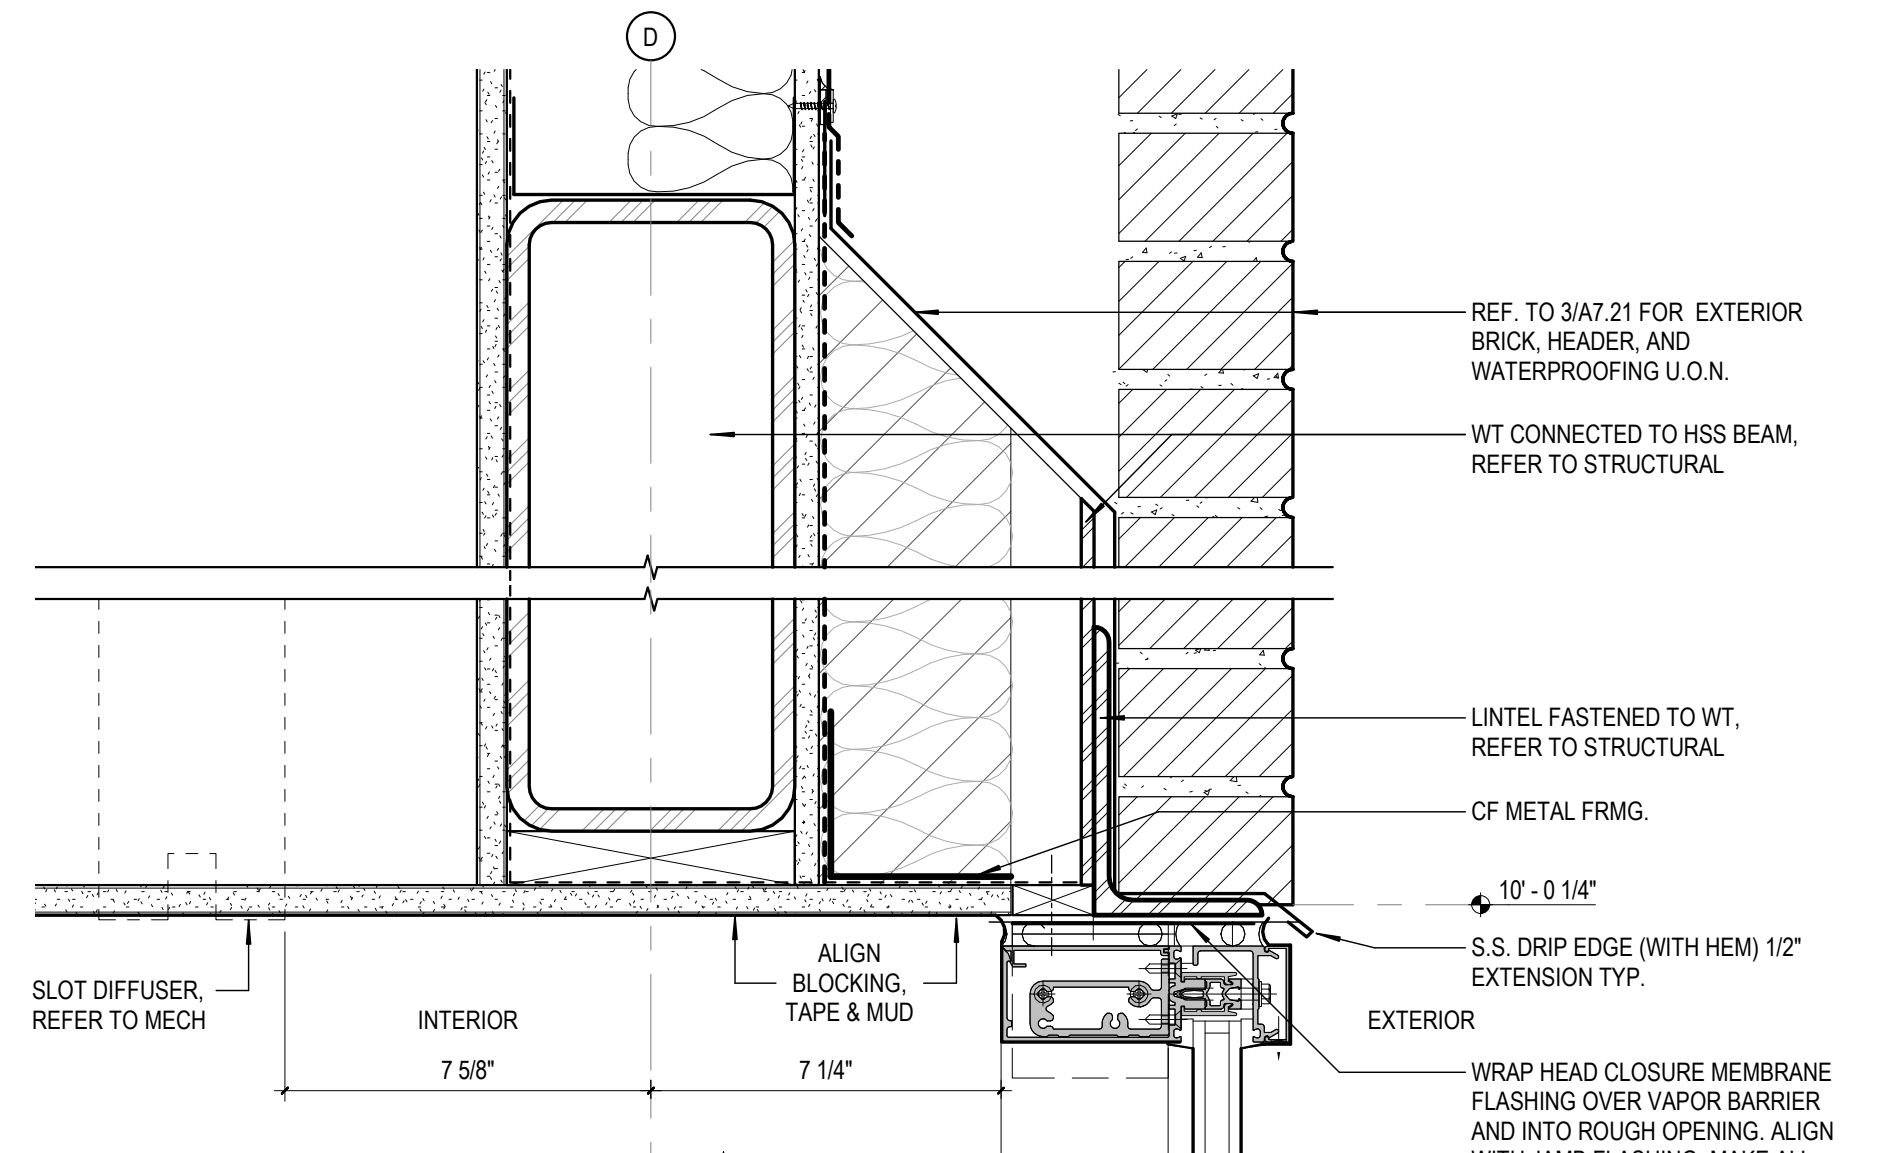


2 TYPE Q2 - HEAD DETAIL
SCALE: 3" = 1'-0"

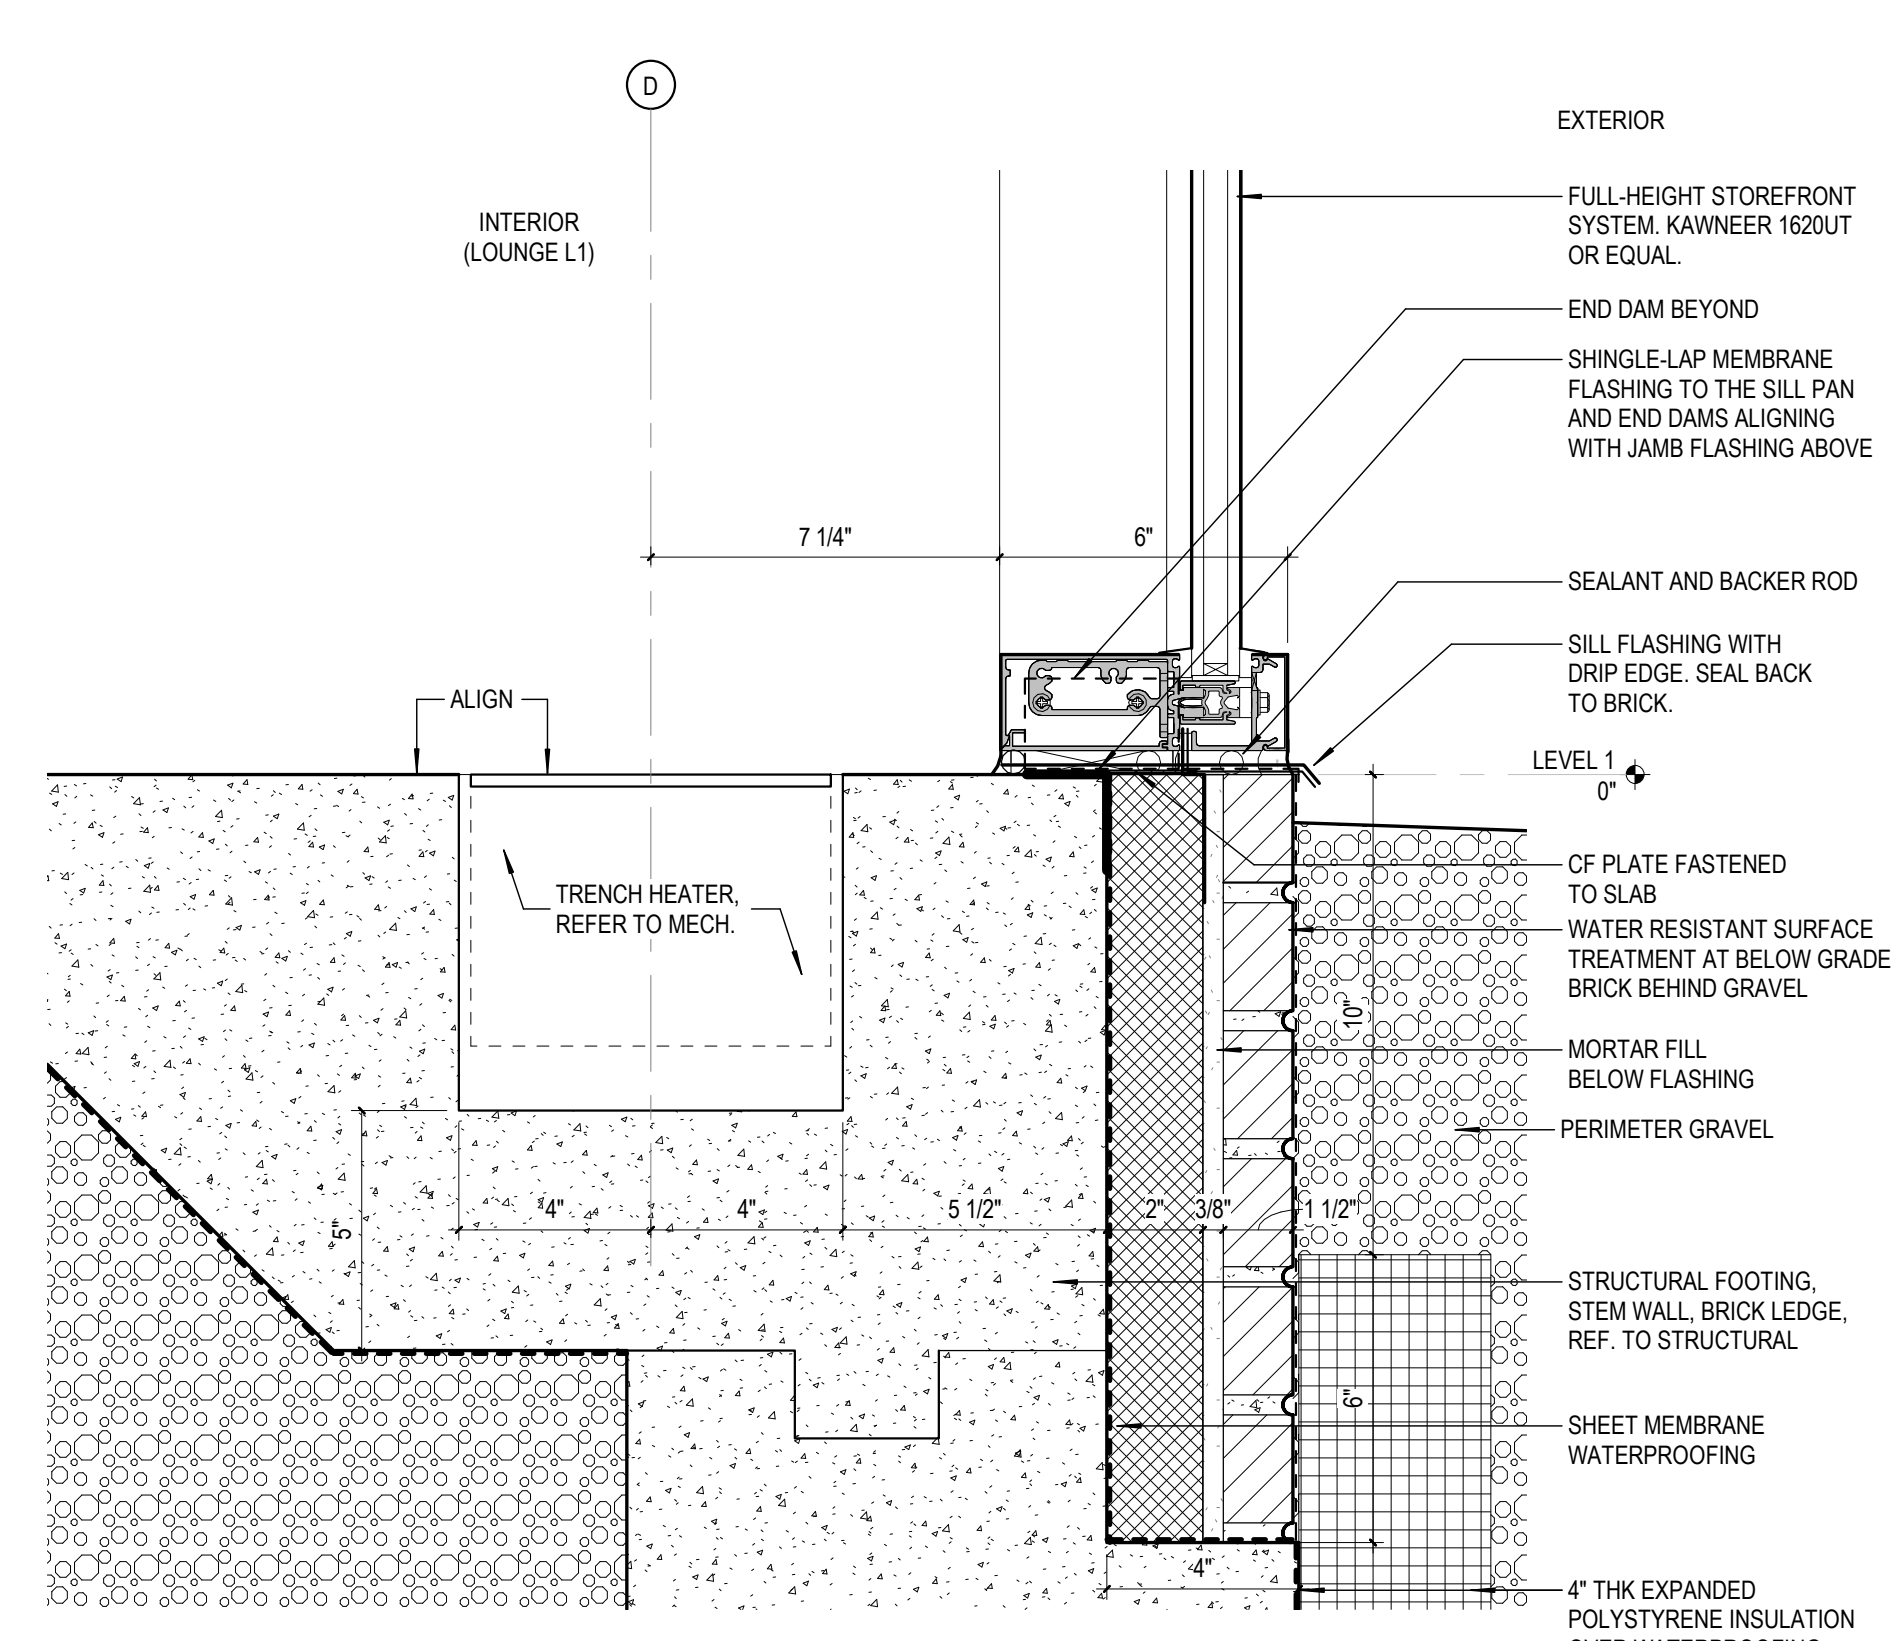


1 TYPE Q2 - SILL DETAIL
SCALE: 3" = 1'-0"


Frederick Fisher & Partners reserves its common law copyright and other property rights in these plans. These plans and drawings are not to be reproduced in any form or manner whatsoever without first obtaining the express written permission and consent of Frederick Fisher & Partners, Architects, nor are they to be assigned to any third party without obtaining said written permission and consent.

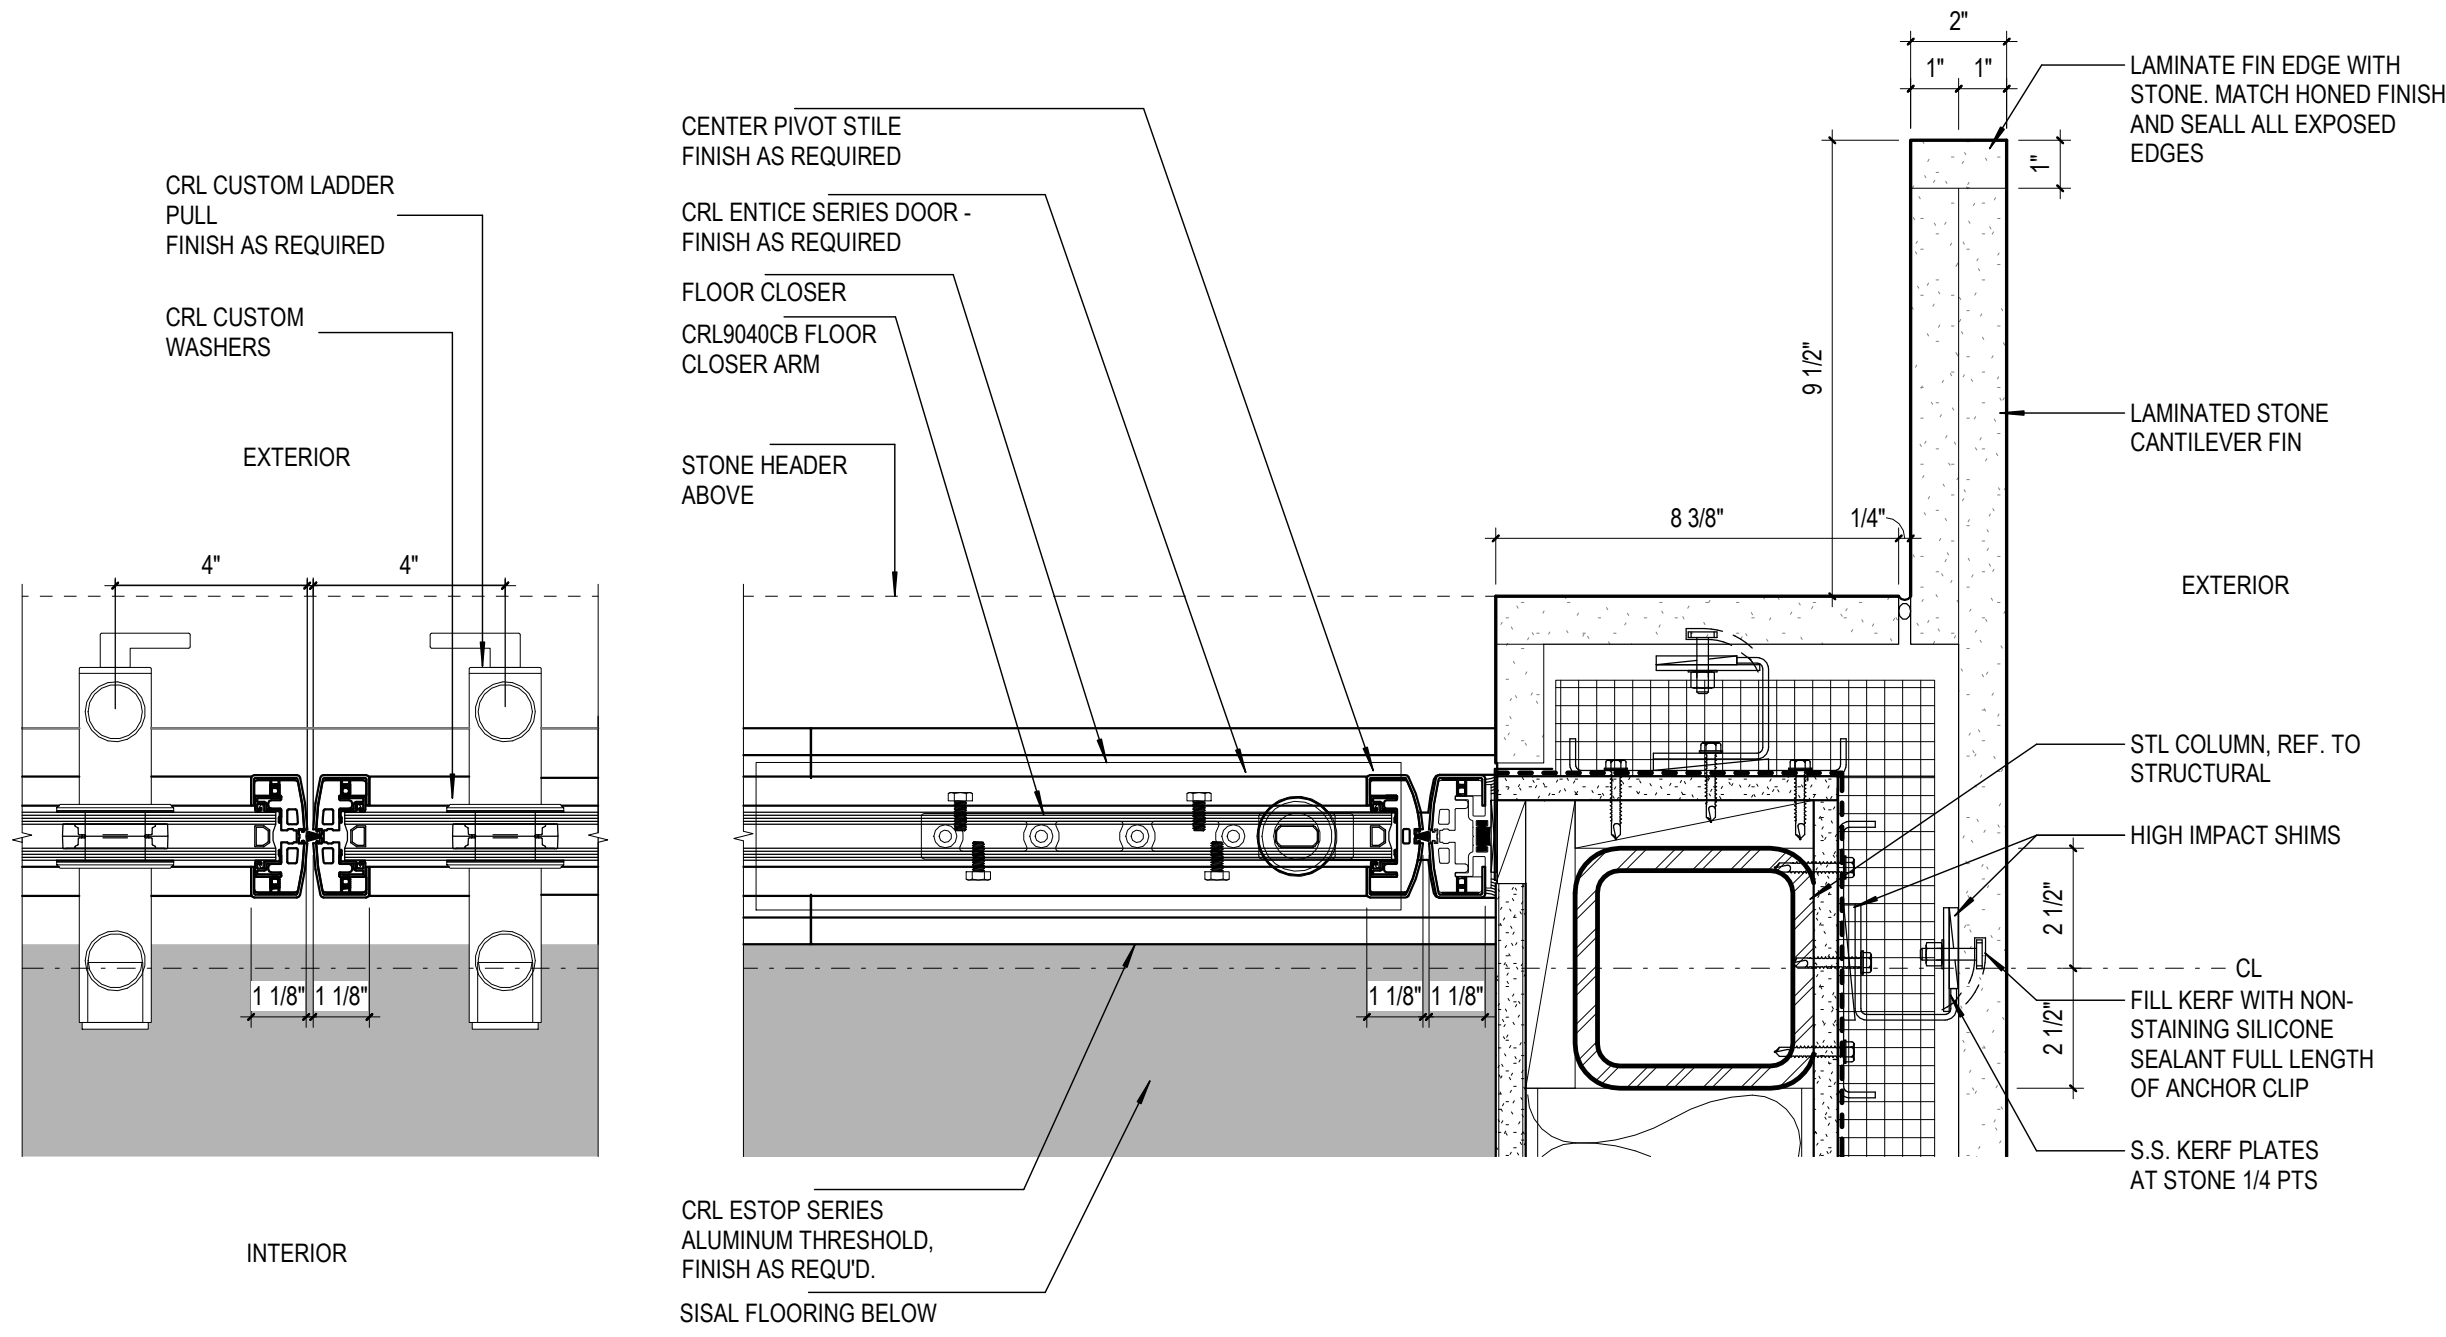


13 VESTIBULE ENTRY JAMB
SCALE: 3" = 1'-0"

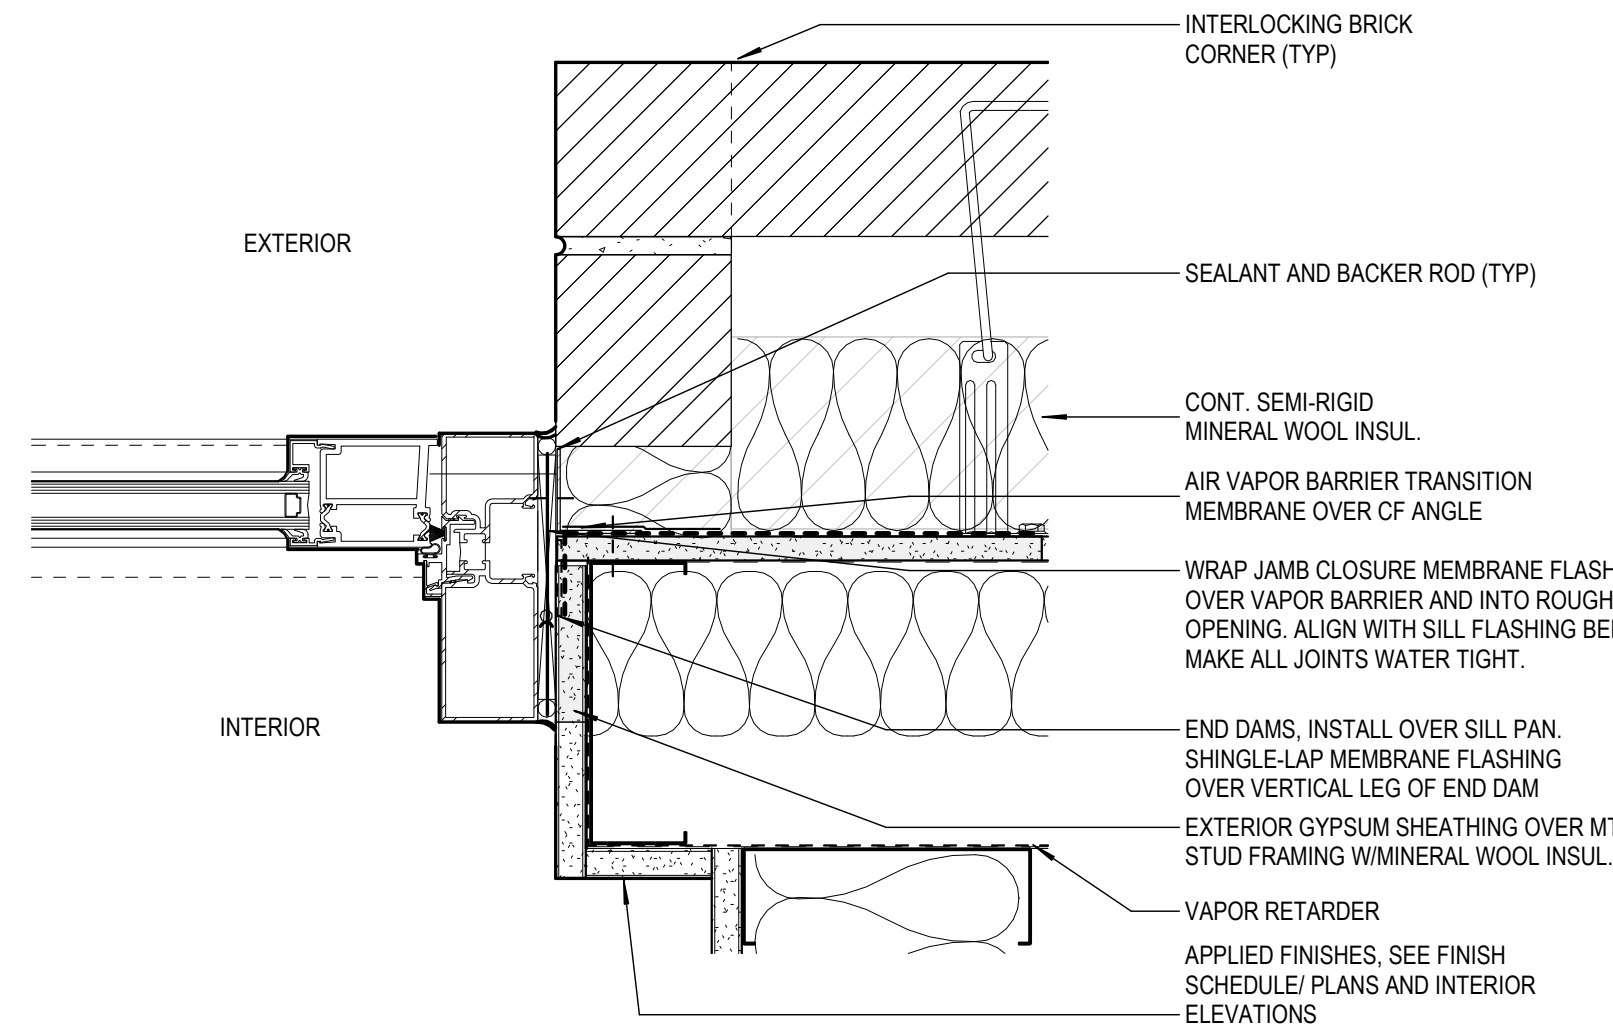


7 TYPE K JAMB
SCALE: 3" = 1'-0"

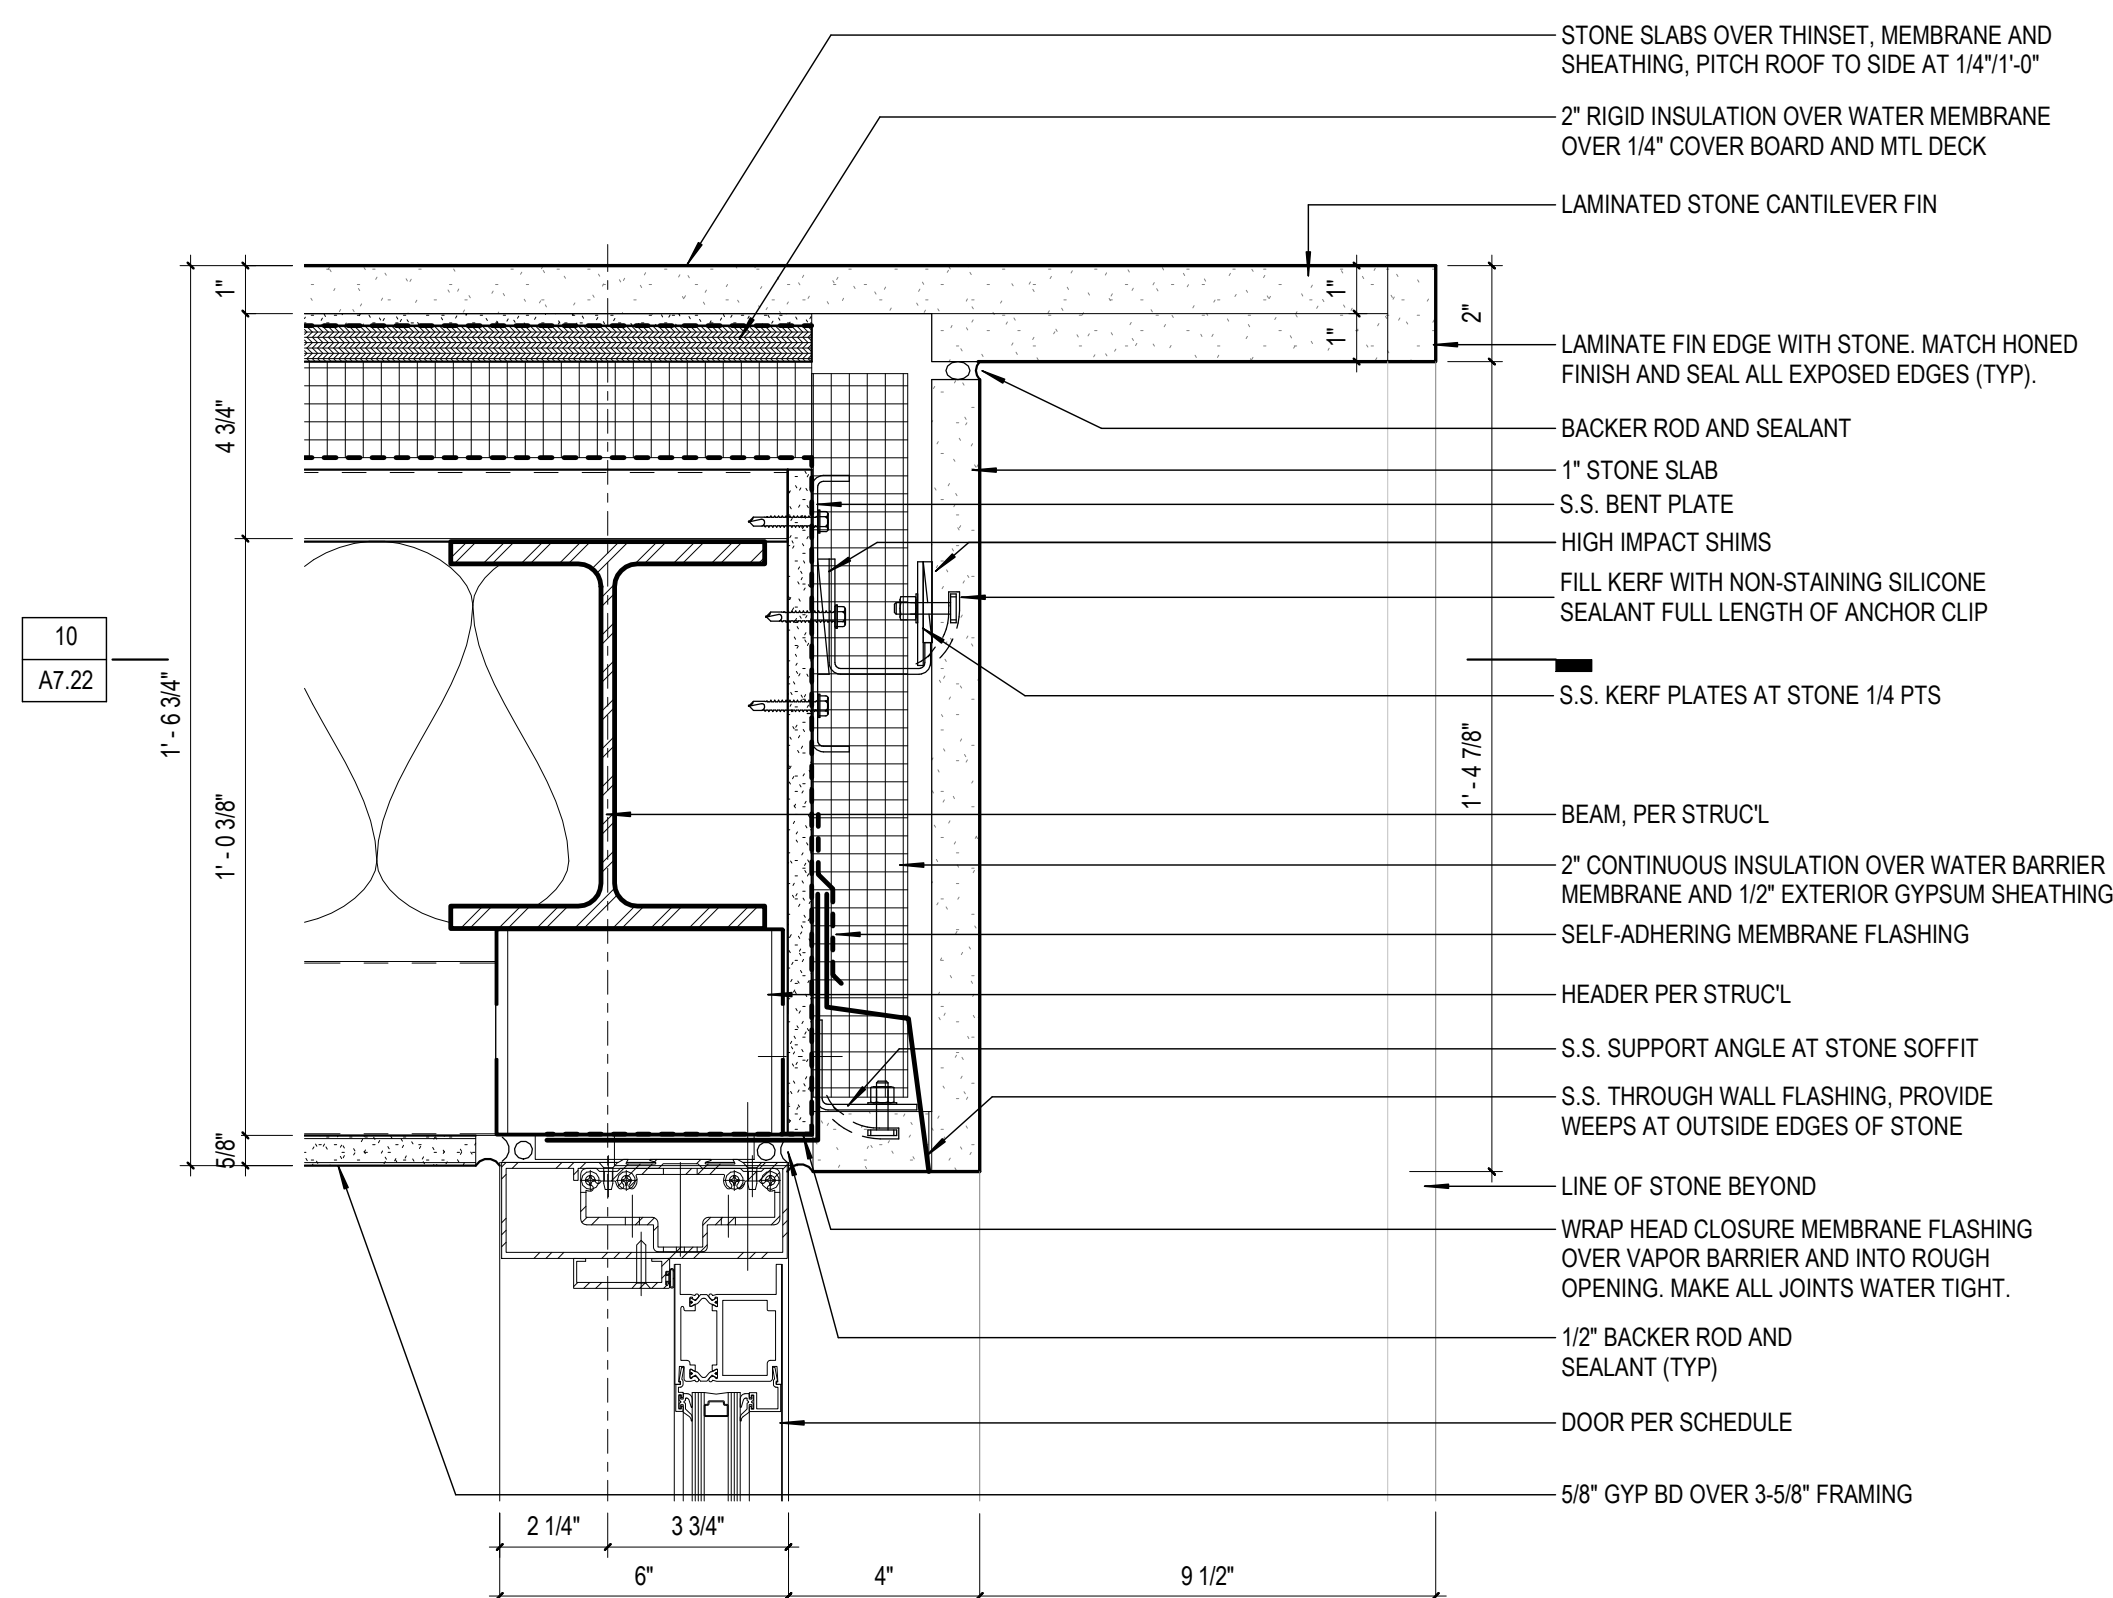


12 VESTIBULE - HEAD DETAIL DOOR-
SCALE: 3" = 1'-0"

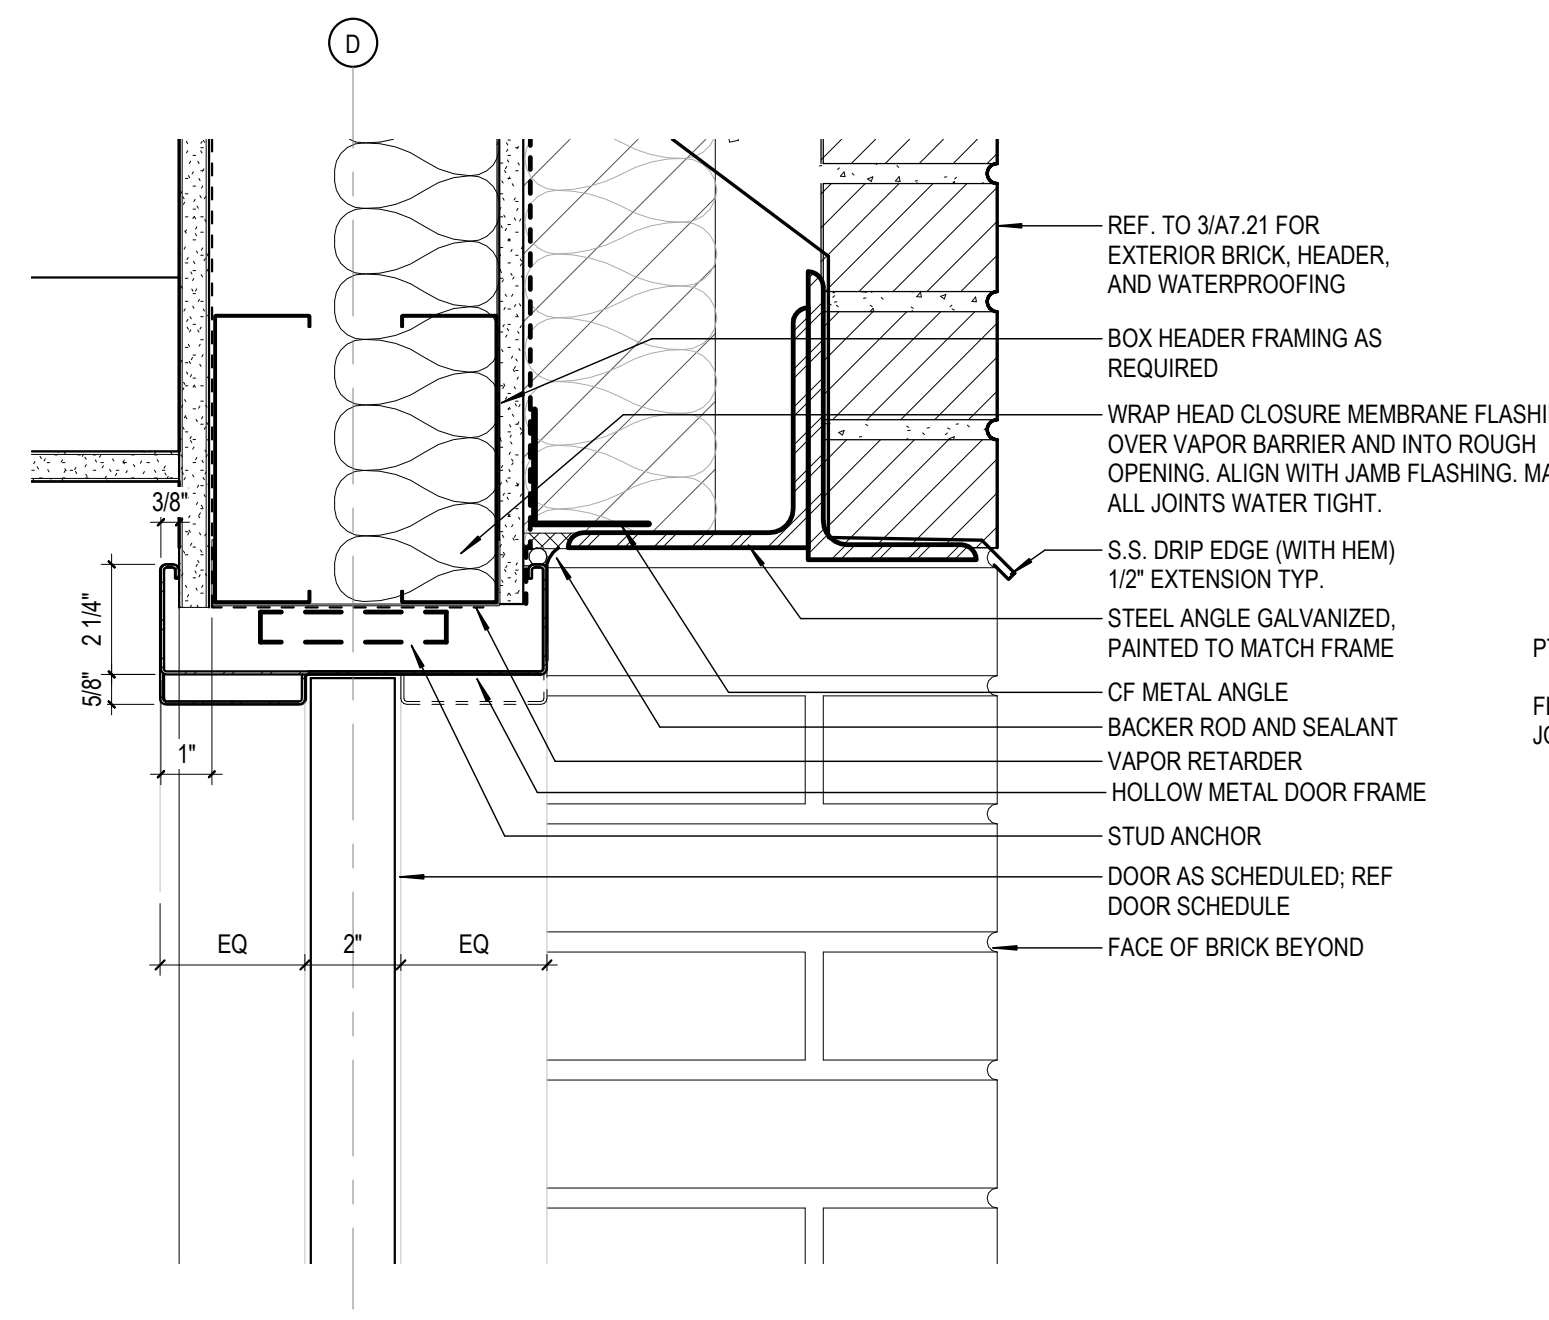


6 TYPE K HEAD
SCALE: 3" = 1'-0"

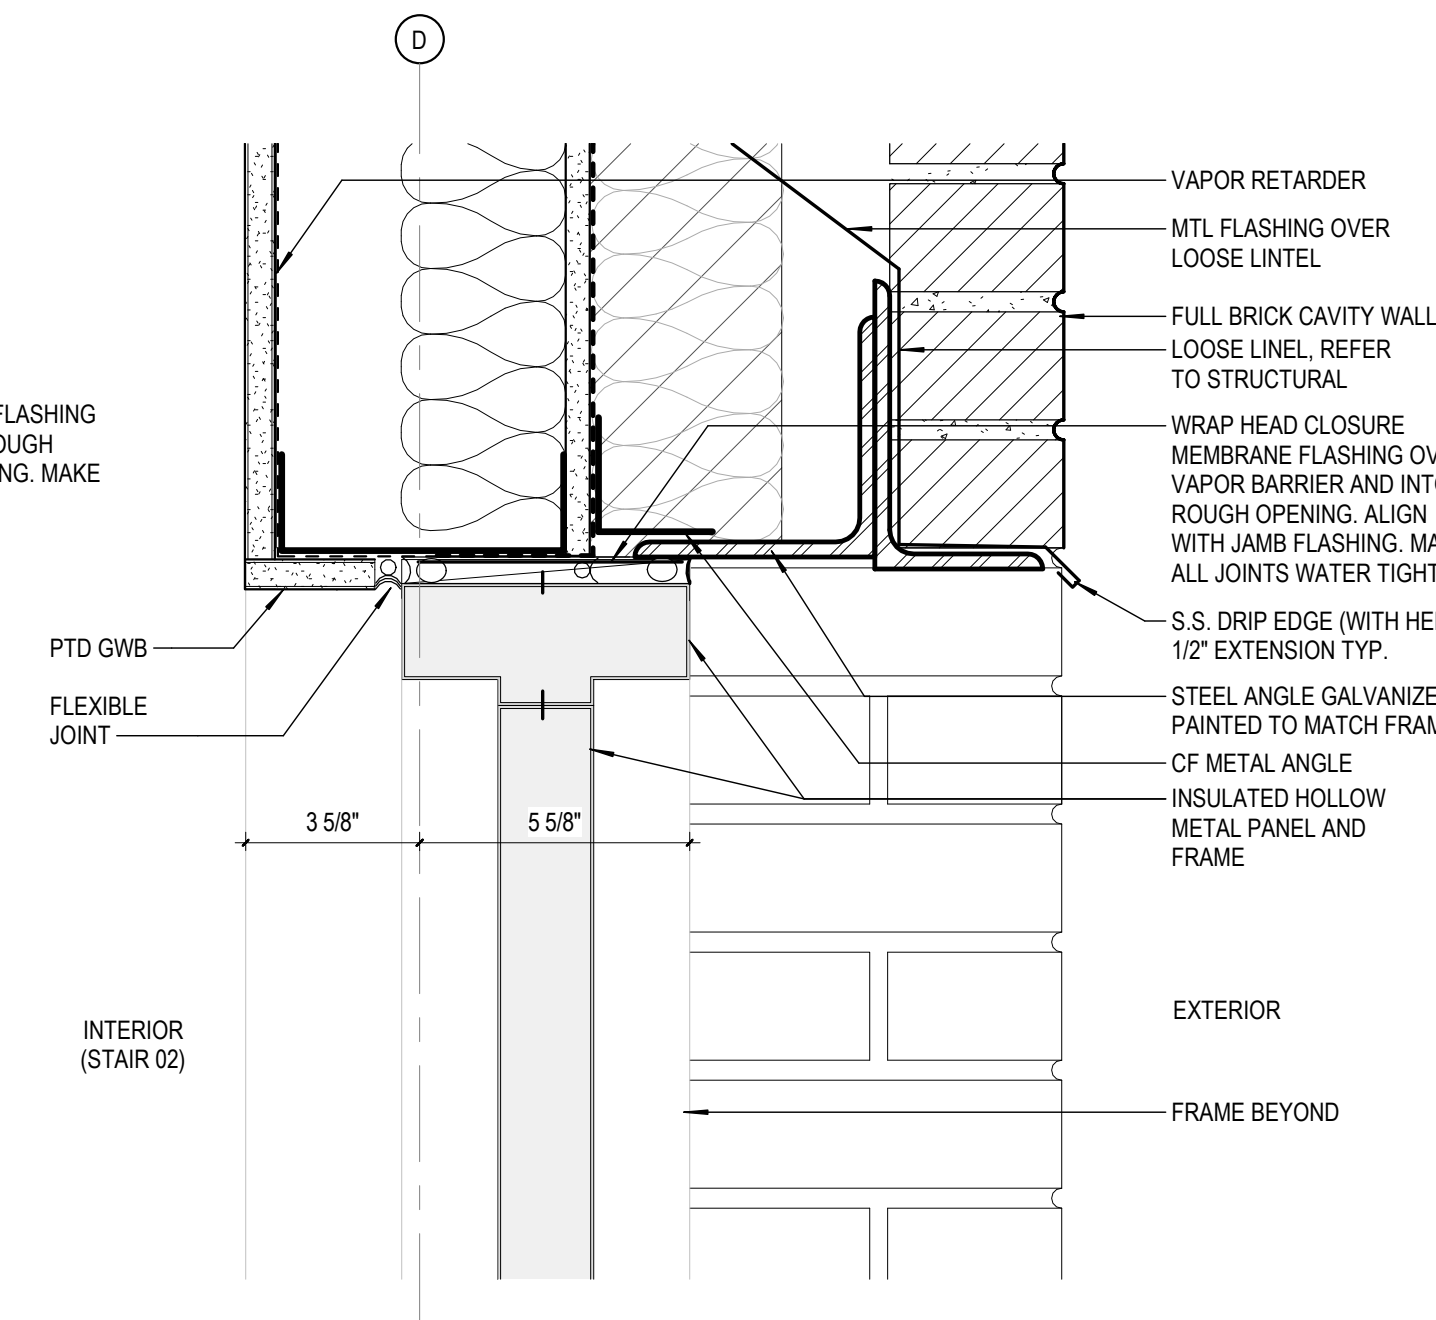


4 TYPE F METAL PANEL HEAD
SCALE: 3" = 1'-0"

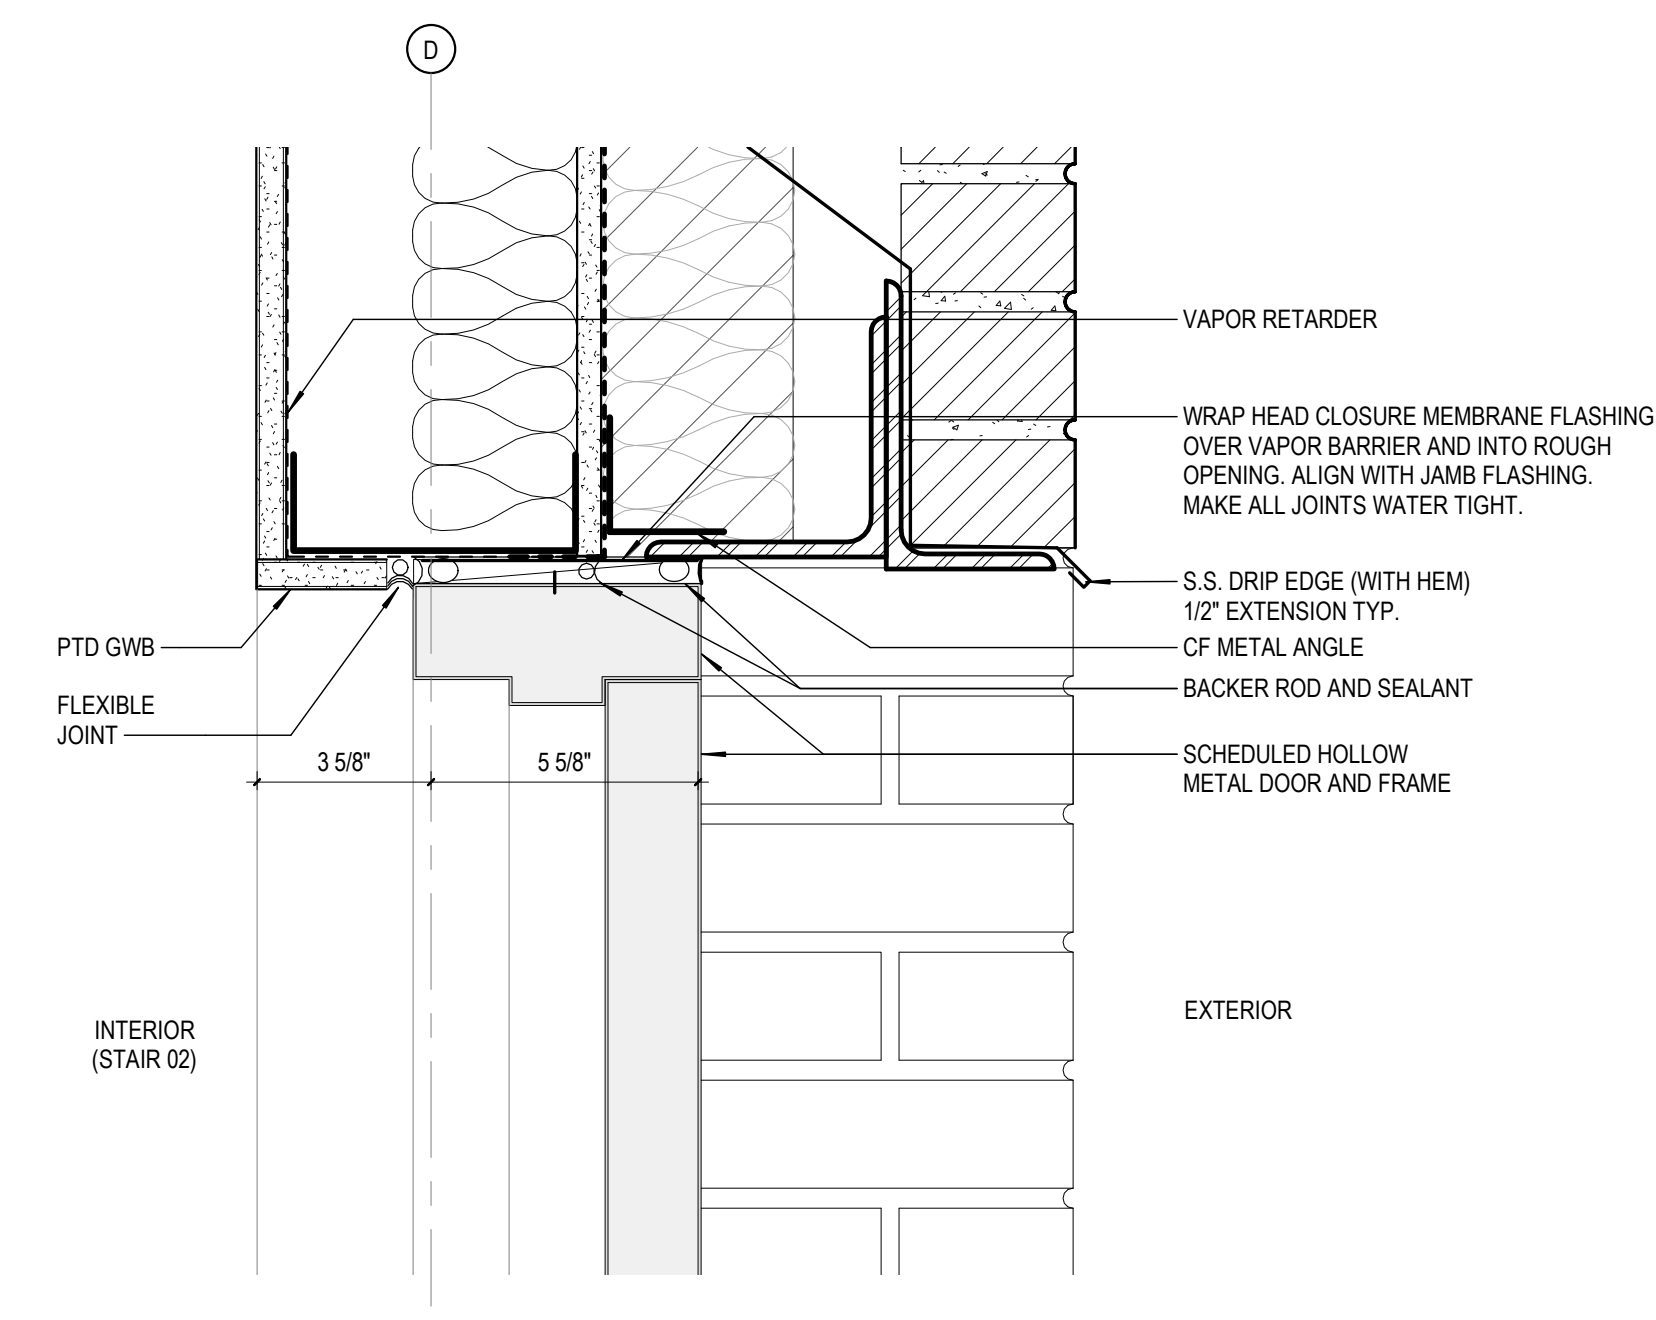


2 TYPE F DOOR HEAD
SCALE: 3" = 1'-0"

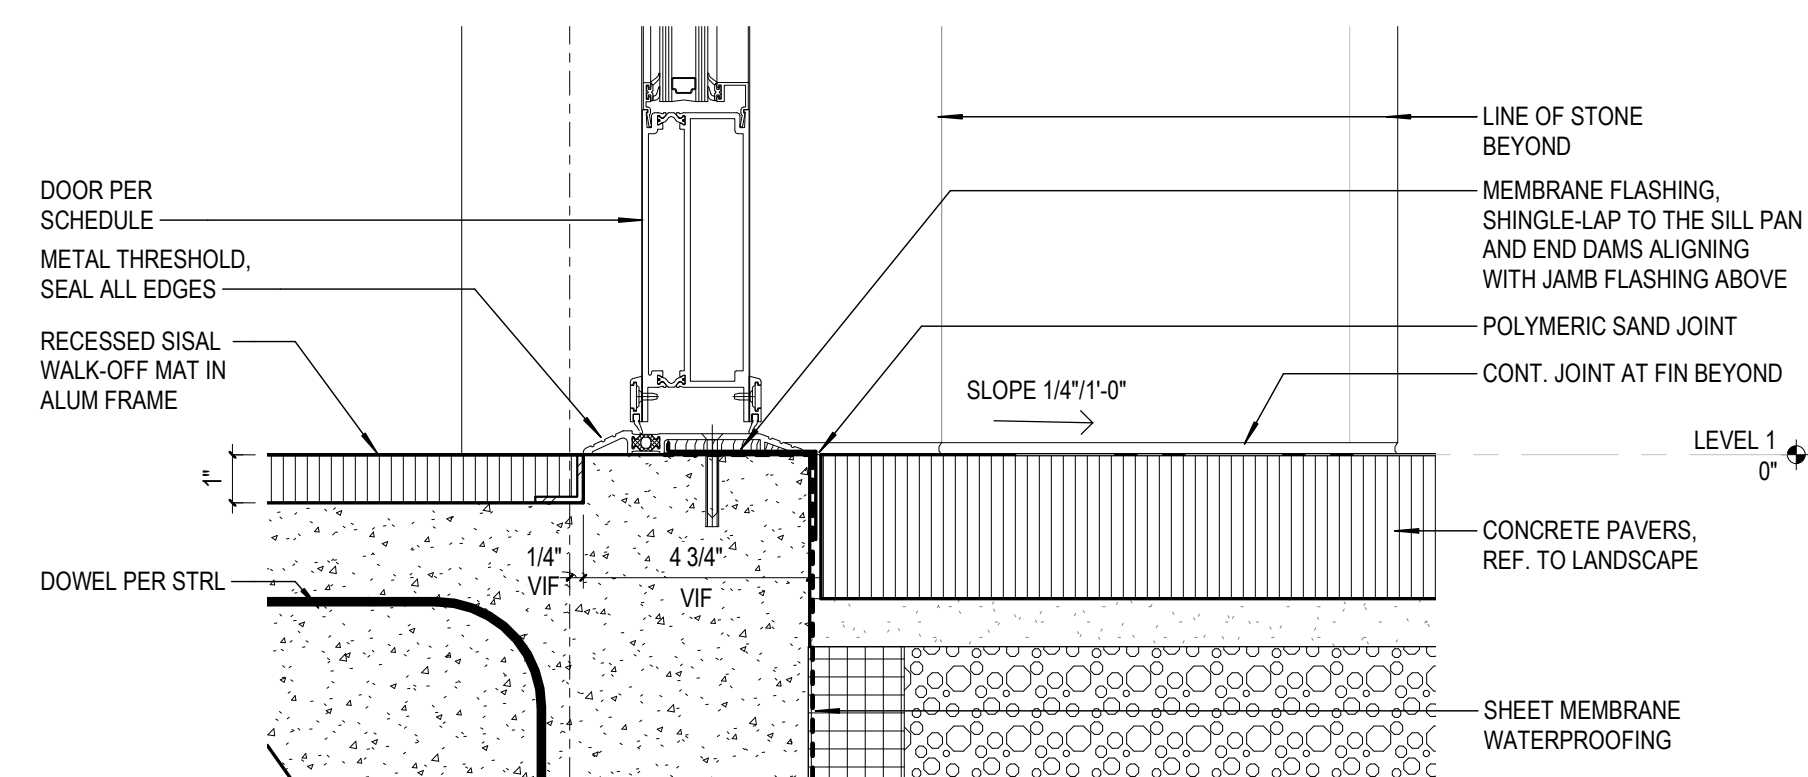

11 VESTIBULE - SILL DETAIL
SCALE: 3" = 1'-0"

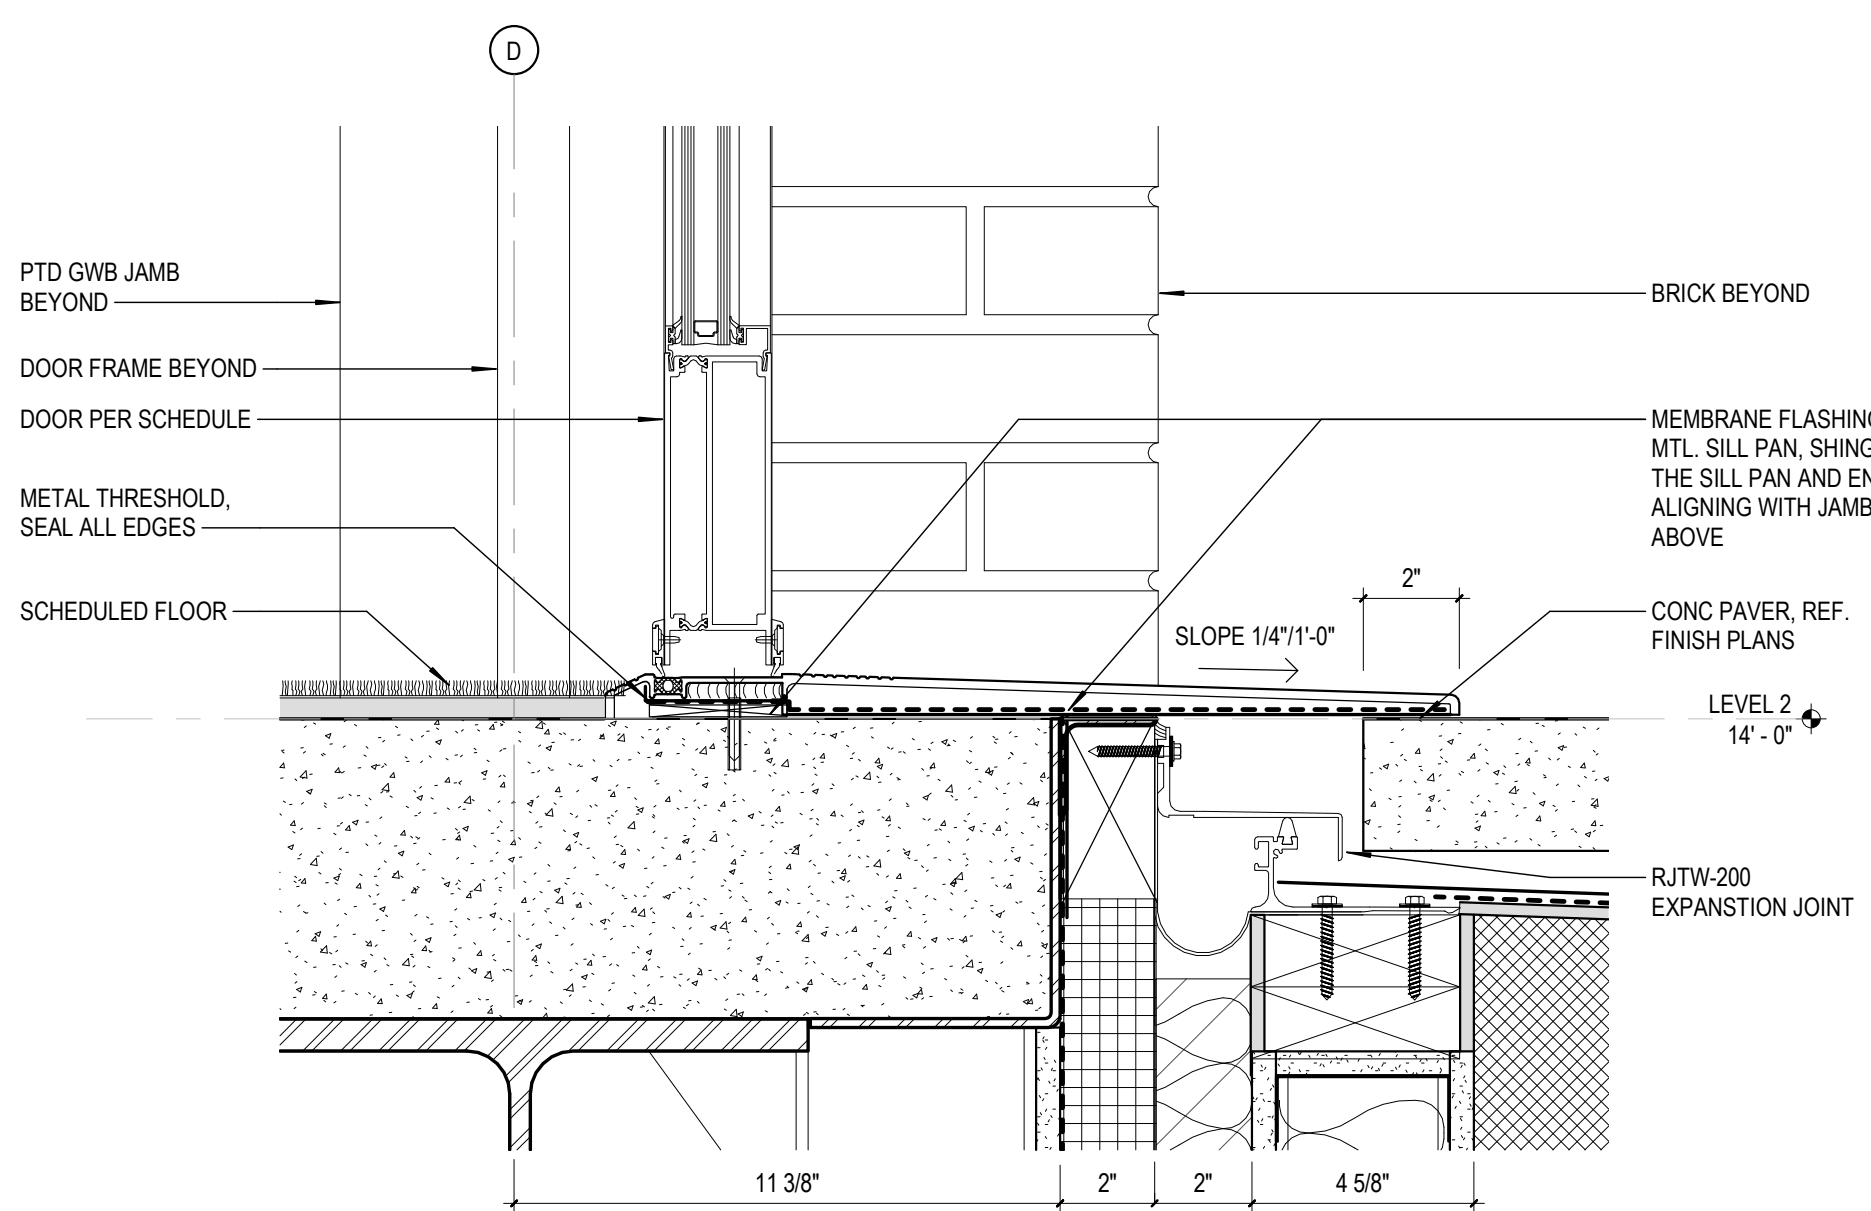


5 TYPE K SILL
SCALE: 3" = 1'-0"

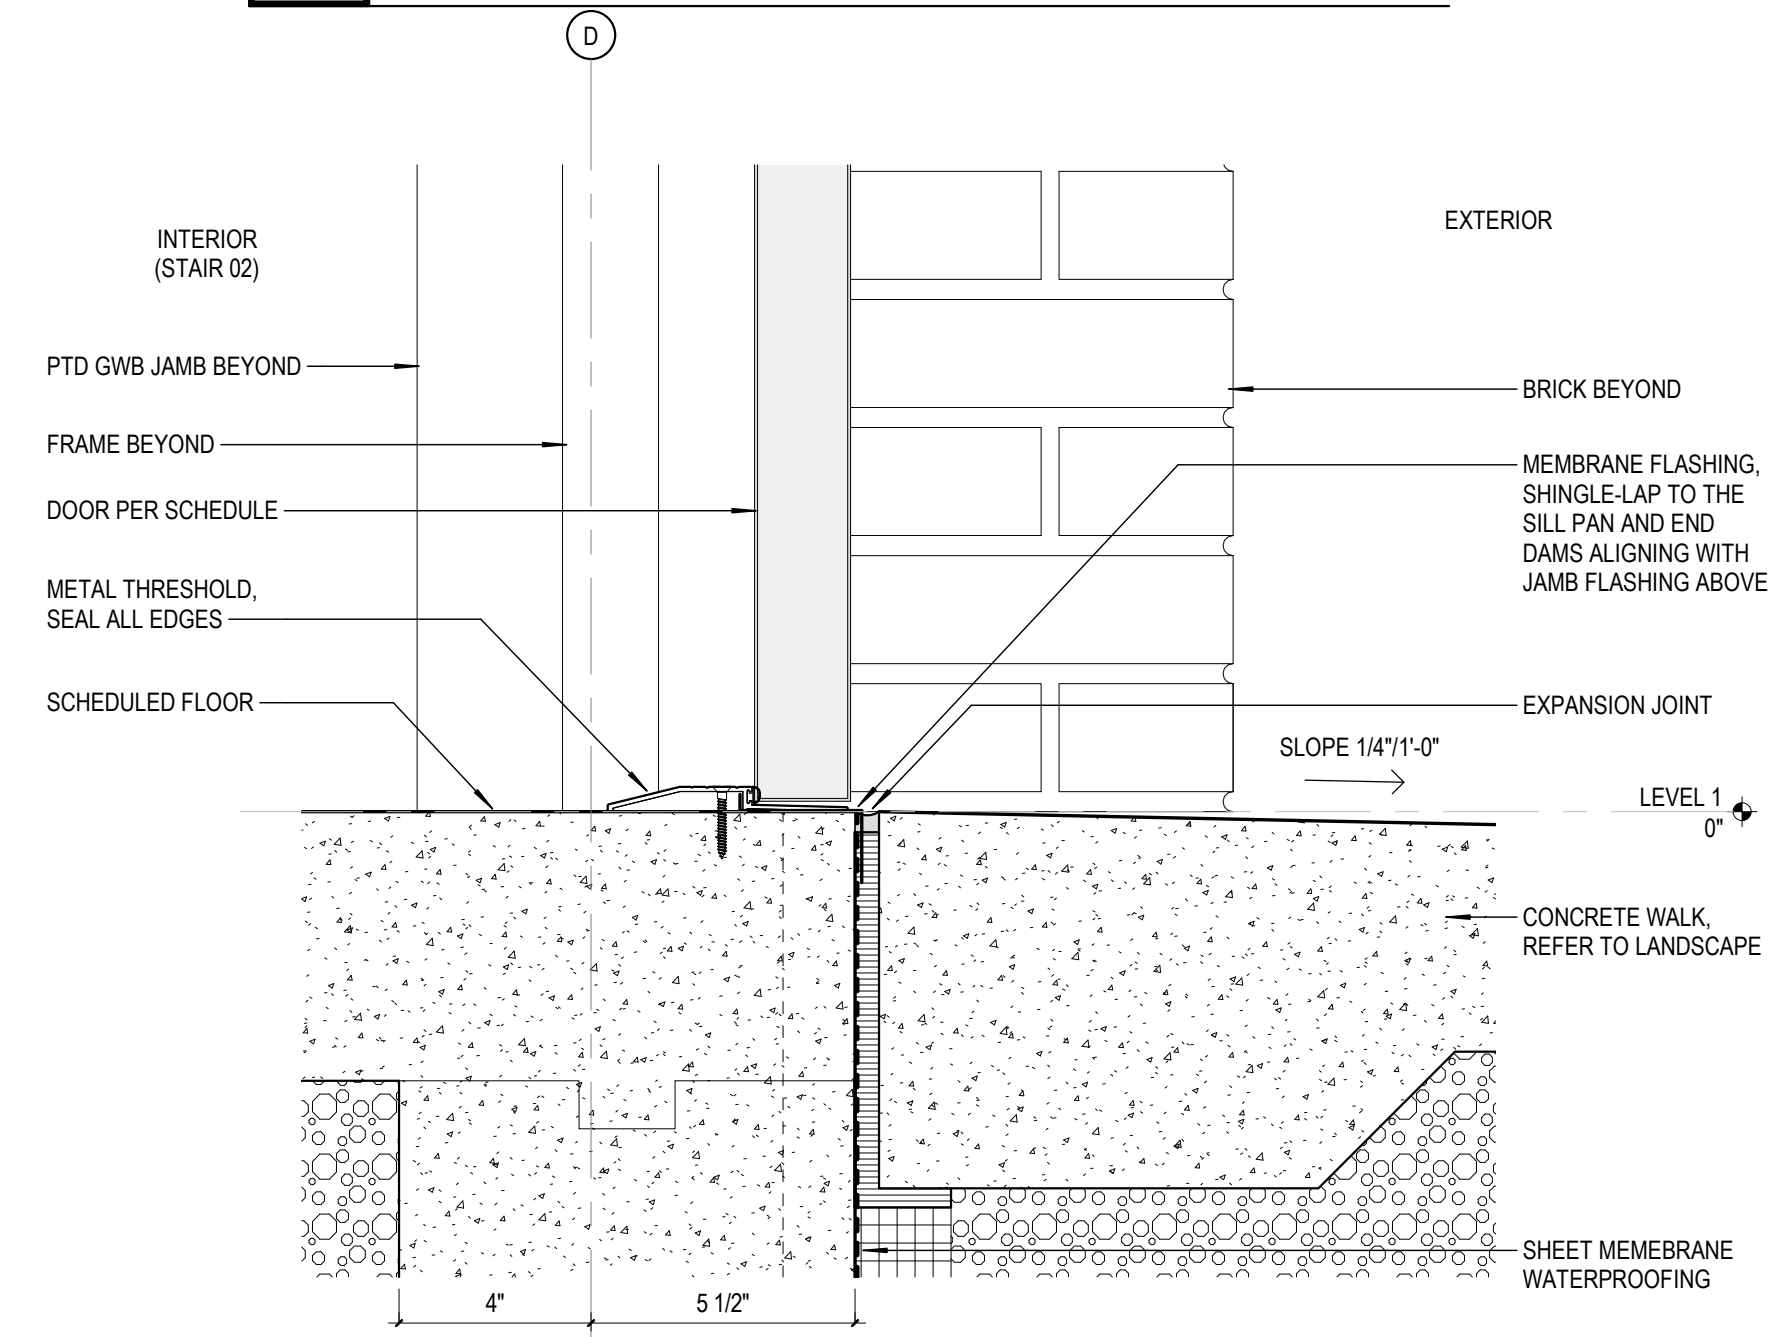


1 TYPE F SILL
SCALE: 3" = 1'-0"


Frederick Fisher & Partners reserves its common law copyright and other property rights in these plans. These plans and drawings are not to be reproduced in any form or manner whatsoever without first obtaining the express written permission and consent of Frederick Fisher & Partners, Architects, nor are they to be assigned to any third party without obtaining said written permission and consent.

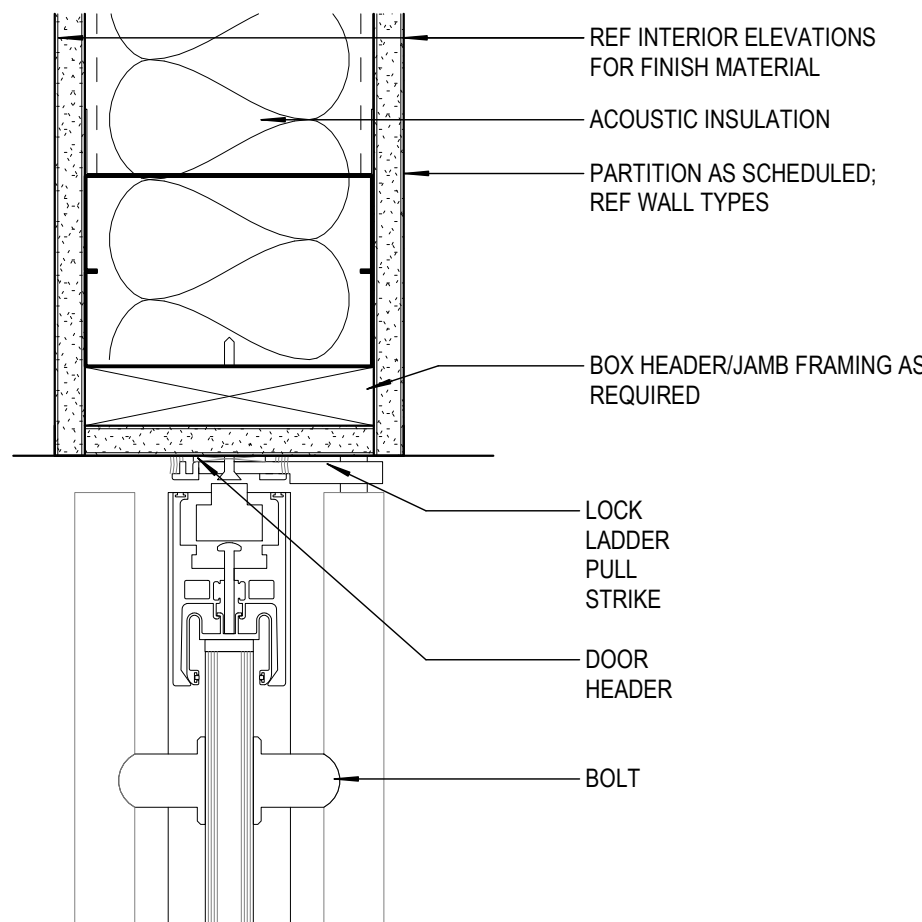


16 TYPE L/M/N - ALUMINUM A1 HEAD
SCALE: 3" = 1'-0"

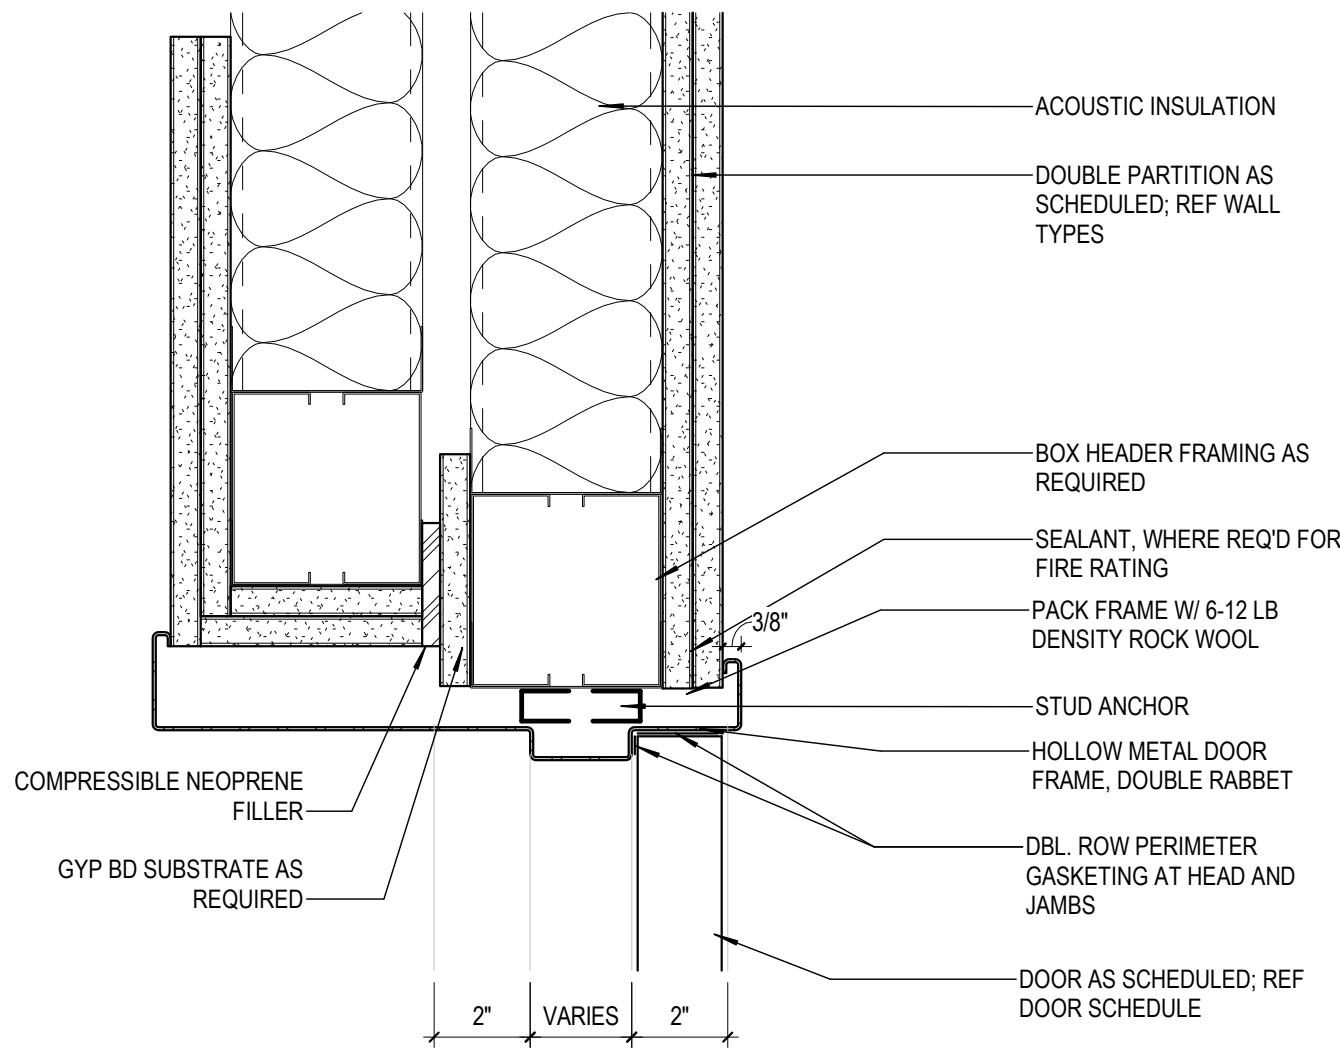


12 TYPE K - FIRE RATED DBL DOOR HEAD/JAMB
SCALE: 3" = 1'-0"

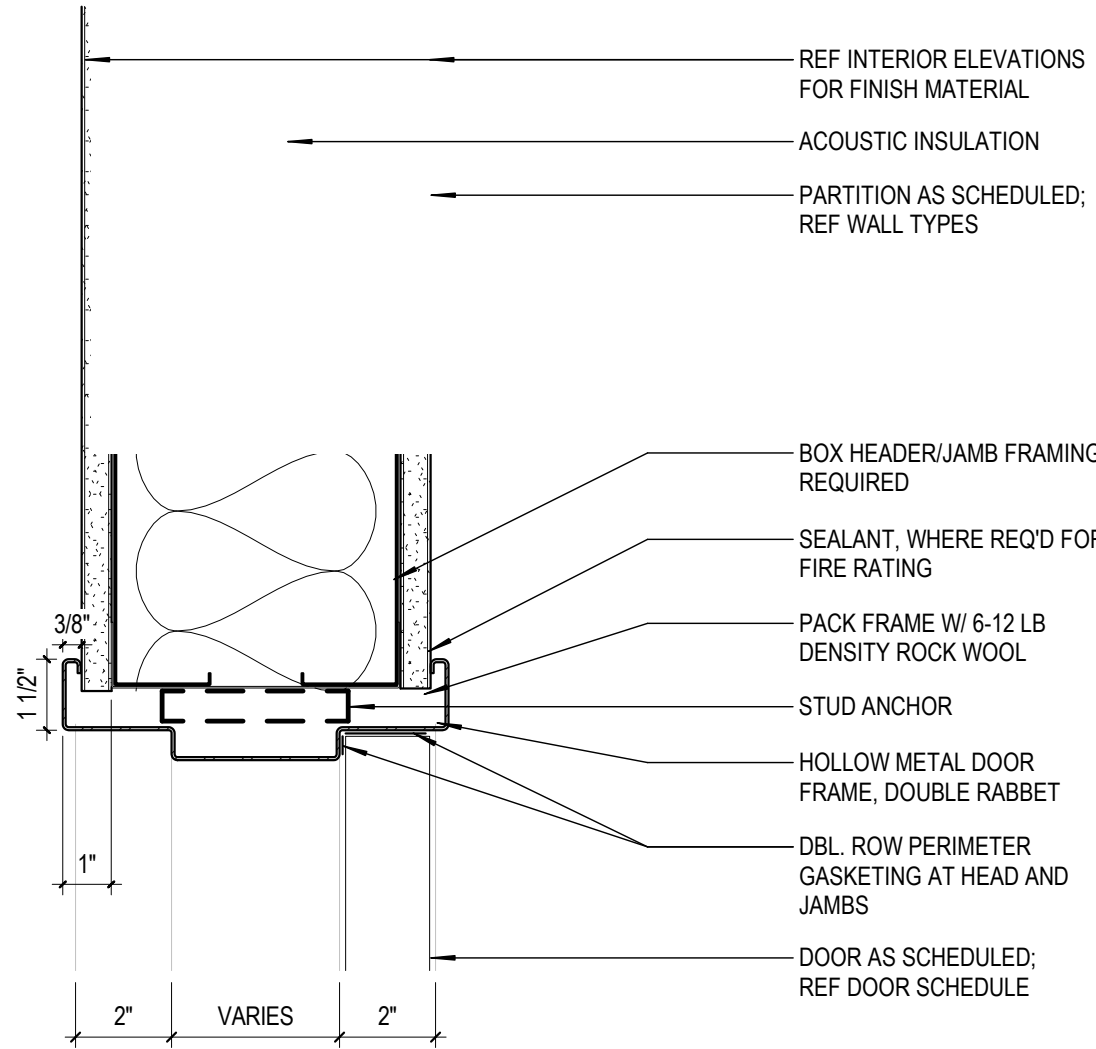


8 TYPE I - HM DOOR HEAD/JAMB
SCALE: 3" = 1'-0"

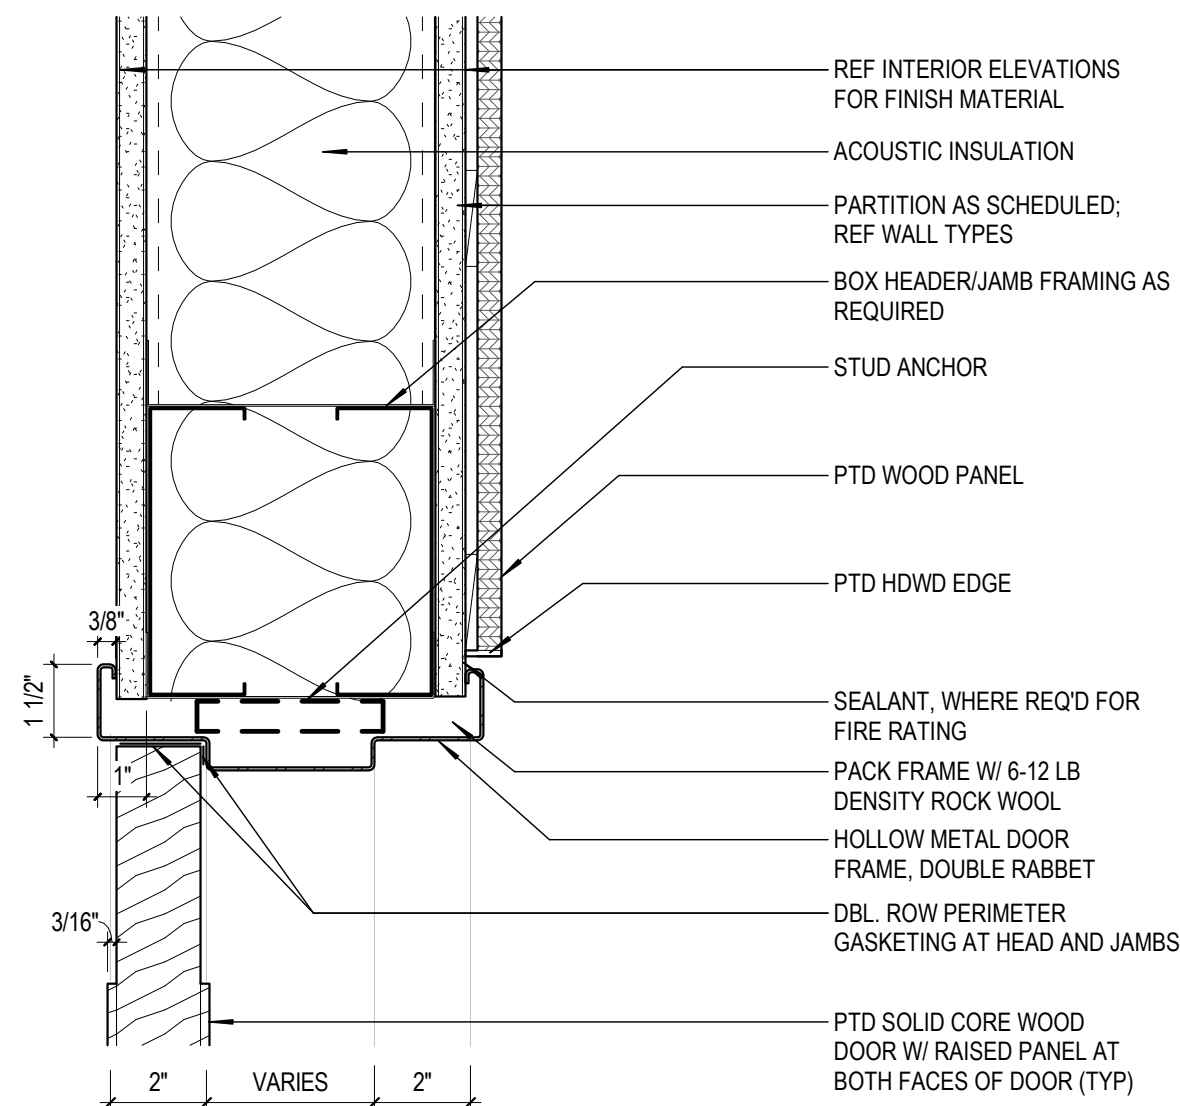


4 TYPE B2-SOLID DR HM FRAME HEAD/JAMB
SCALE: 3" = 1'-0"

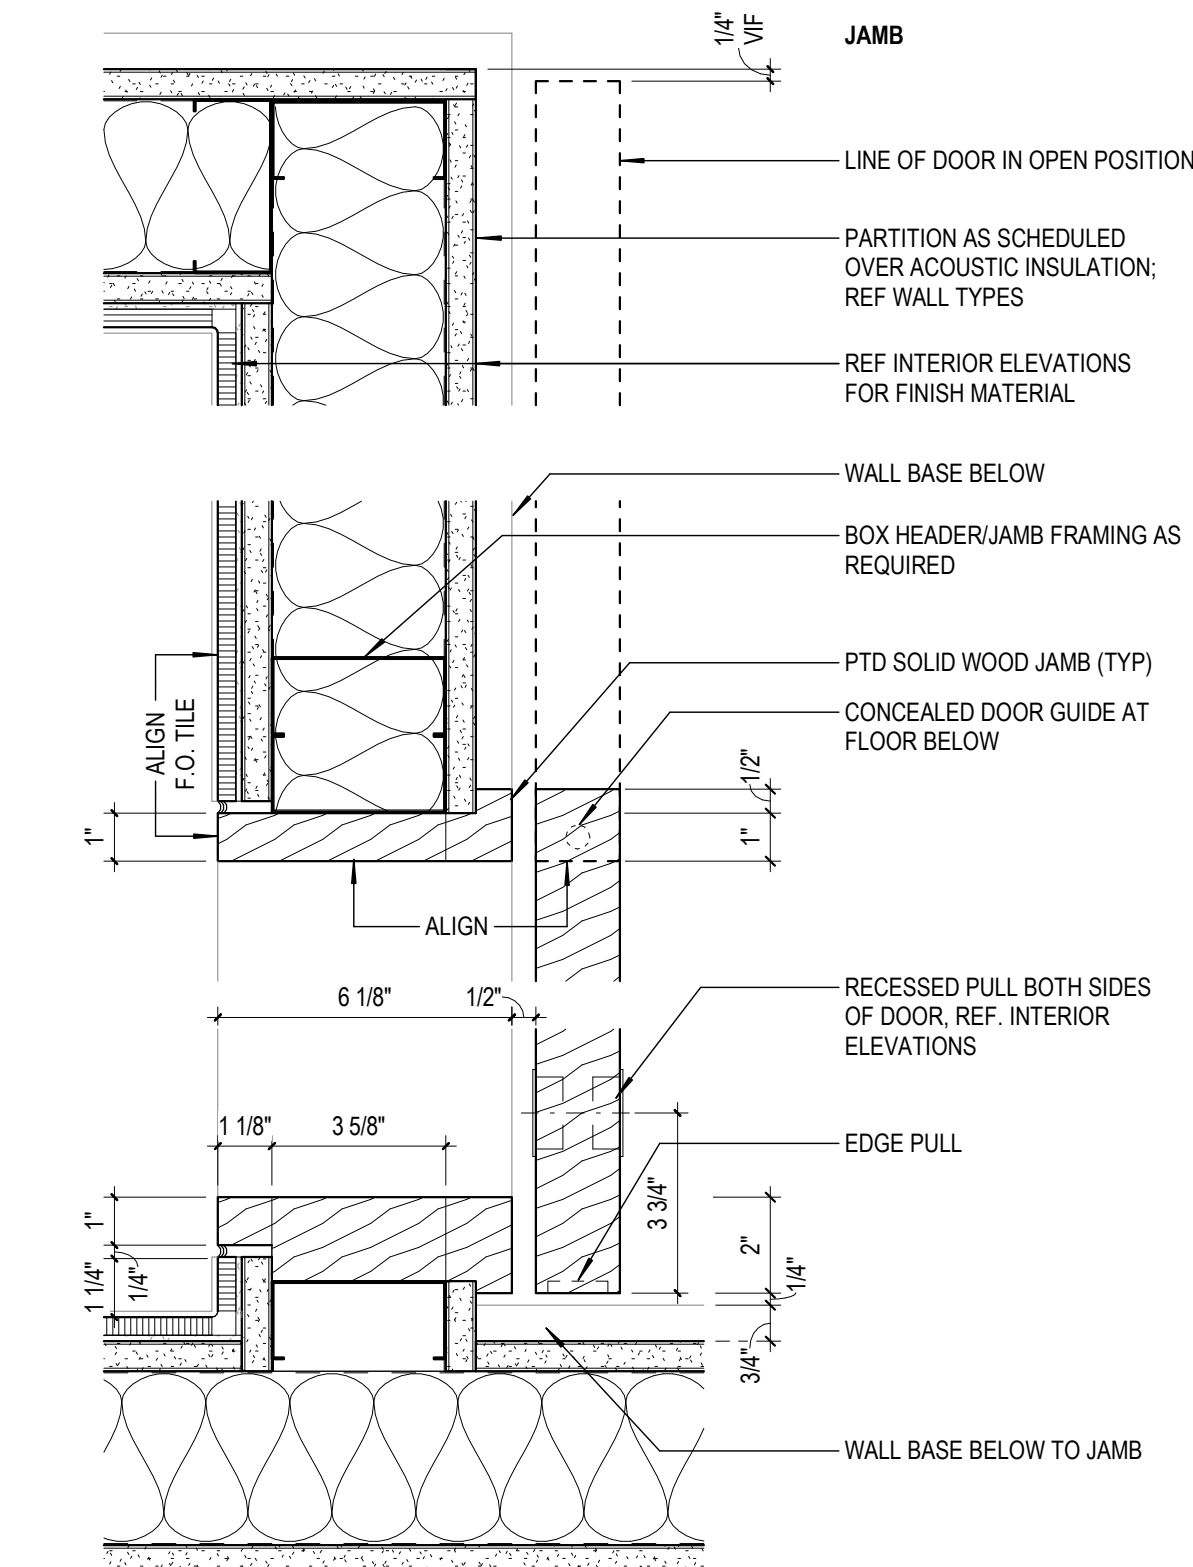


1 TYPE C - BARN DOOR HEAD/JAMB
SCALE: 3" = 1'-0"

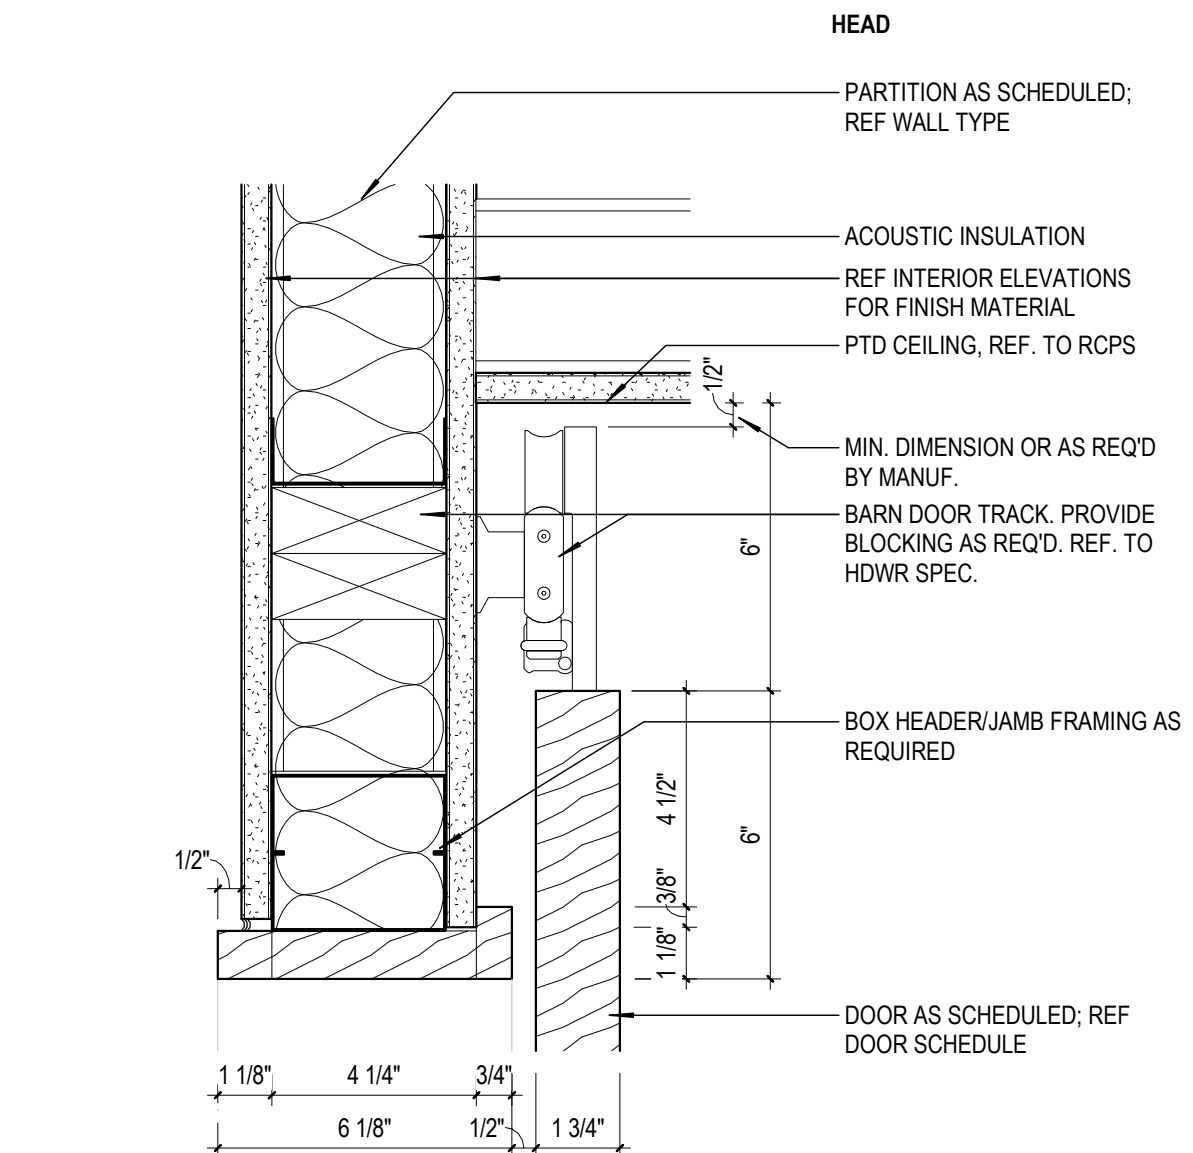


2 TYPE F - POCKET DOOR SLIDER JAMB
SCALE: 3" = 1'-0"

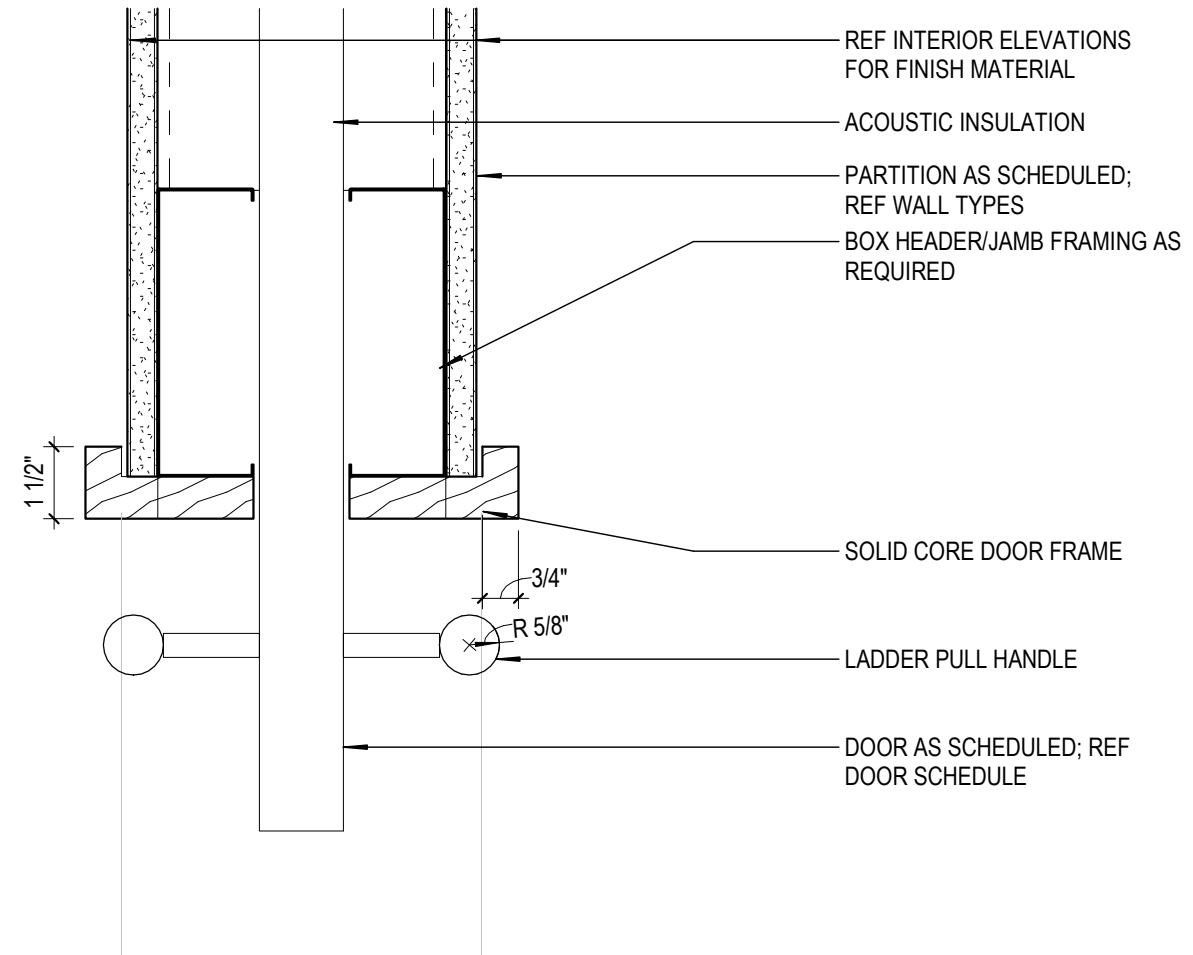


3 TYPE F - POCKET DOOR SLIDER HEAD
SCALE: 3" = 1'-0"

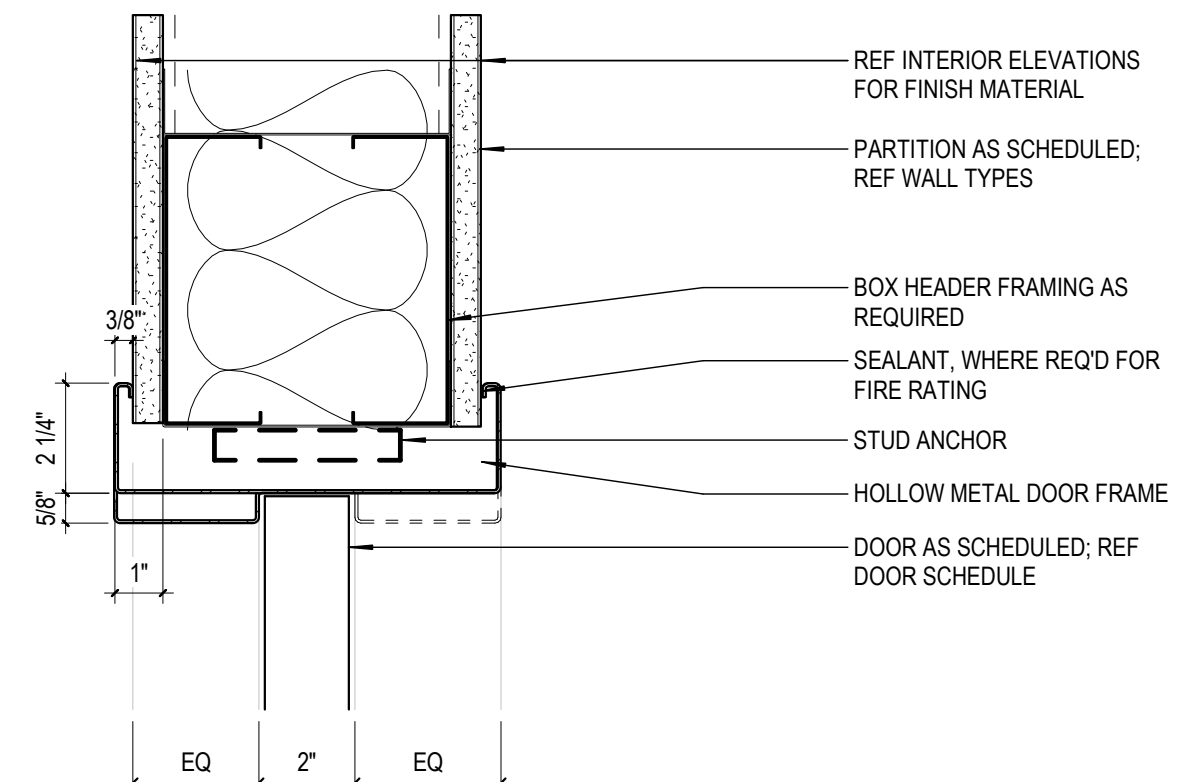


6 TYPE J/P - FIRE RATED DOOR HEAD
SCALE: 3" = 1'-0"

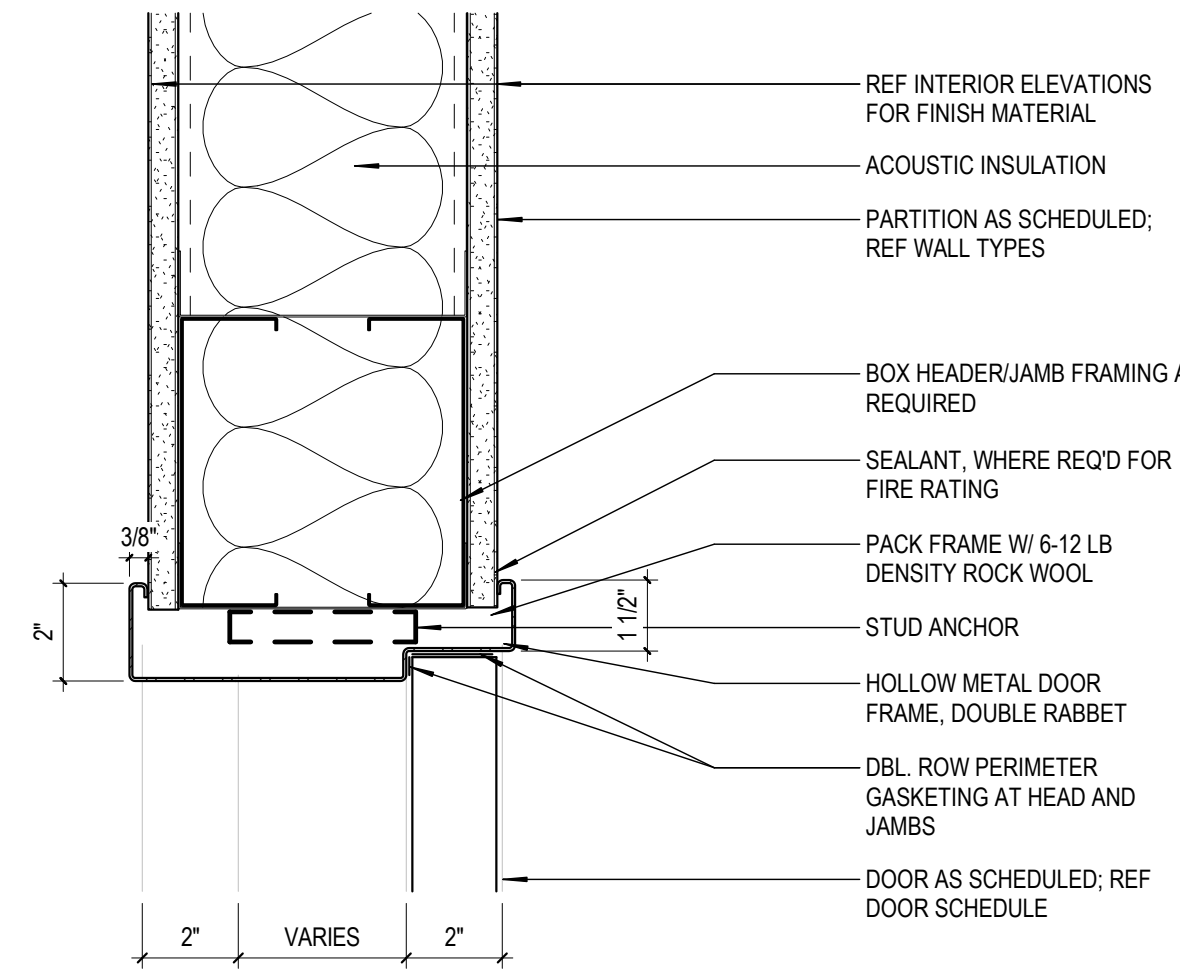


7 TYPE D/E - HM DBL DOOR HEAD/JAMB
SCALE: 3" = 1'-0"

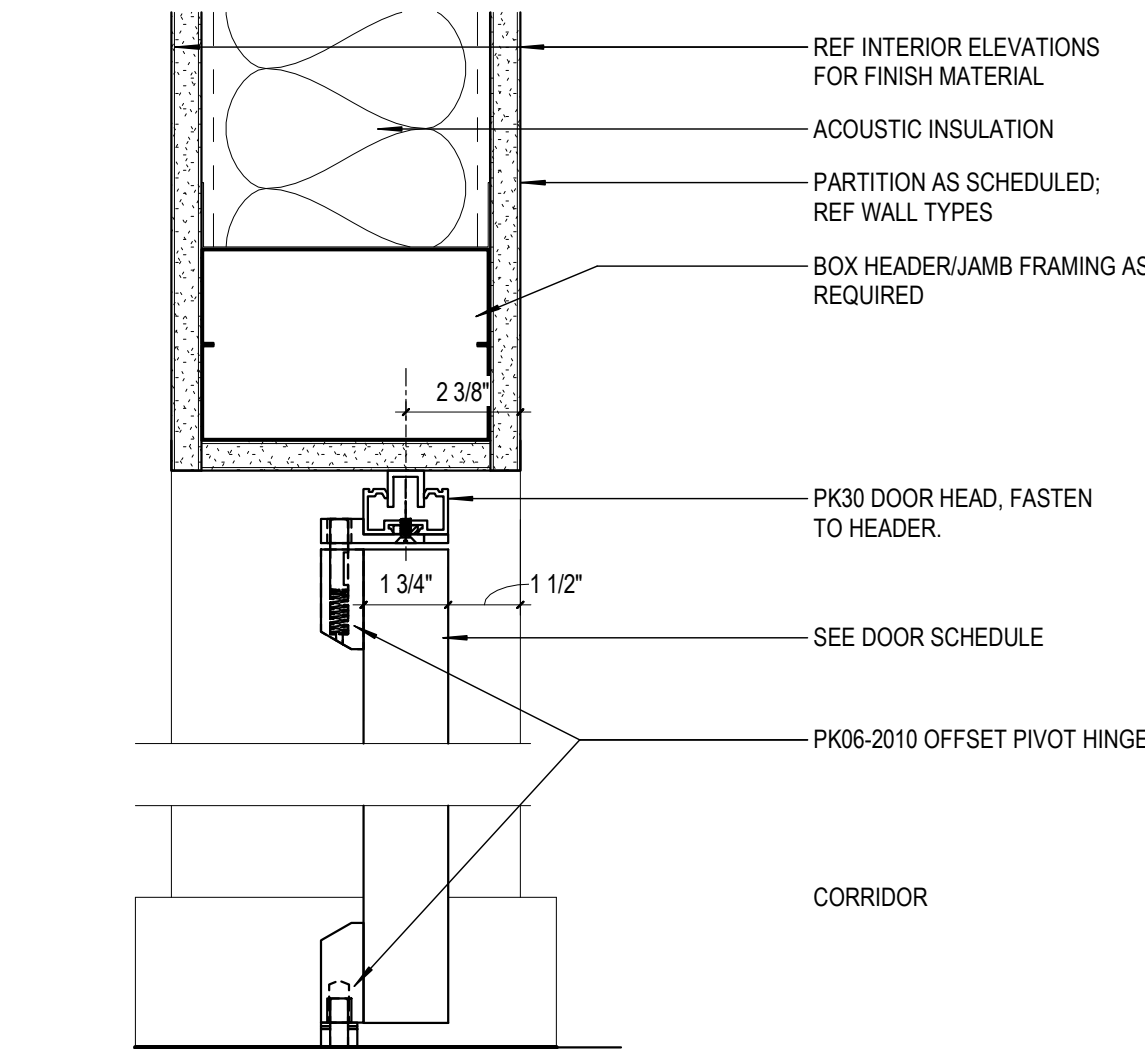

11 TYPE G/H ALUM. SLIDER & FIXED PANEL
SCALE: 3" = 1'-0"

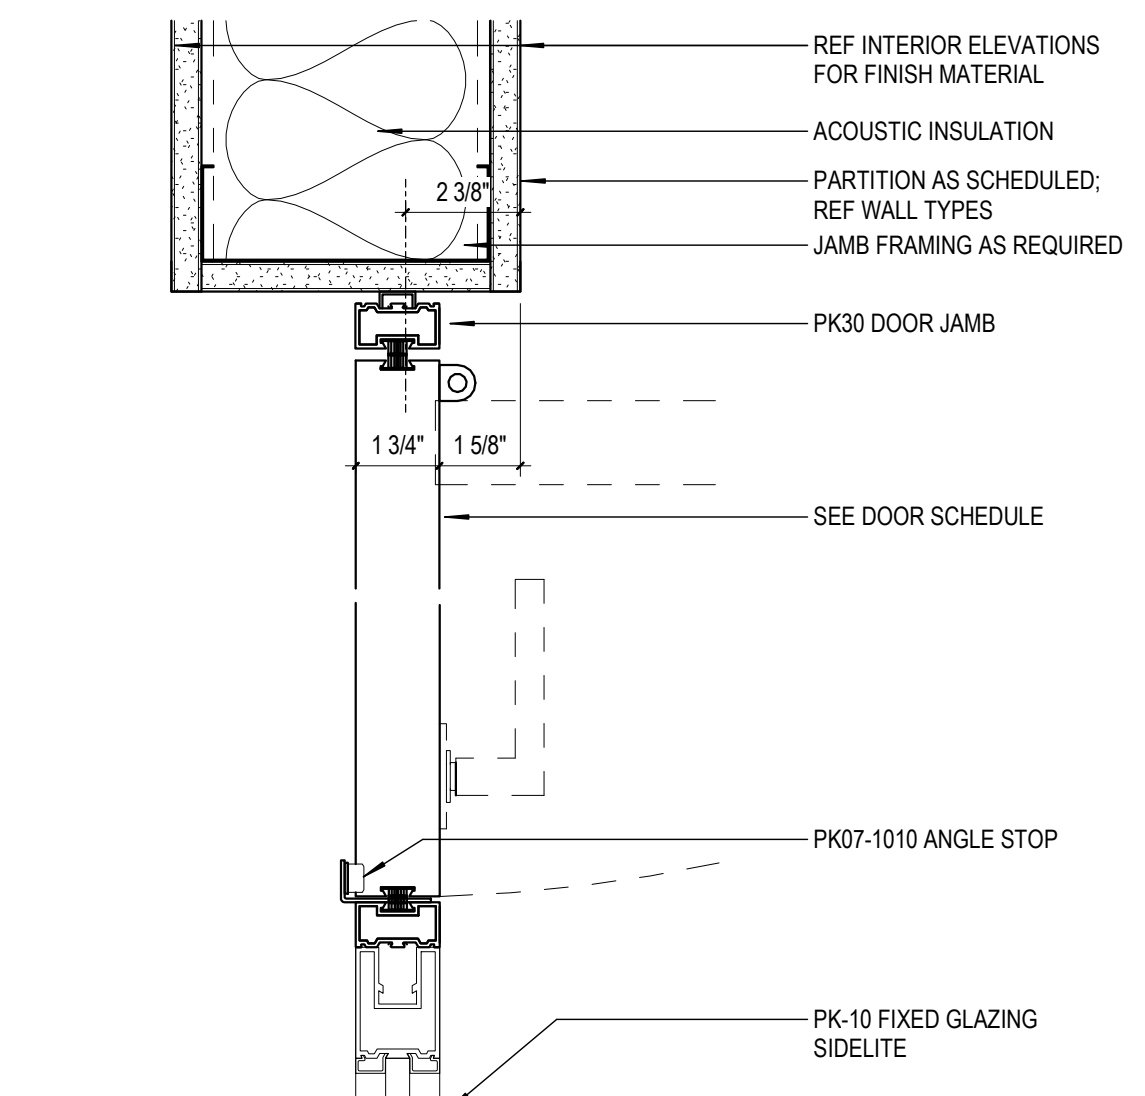

10 TYPE Q2 - ALUMINUM FRAME HEAD
SCALE: 3" = 1'-0"

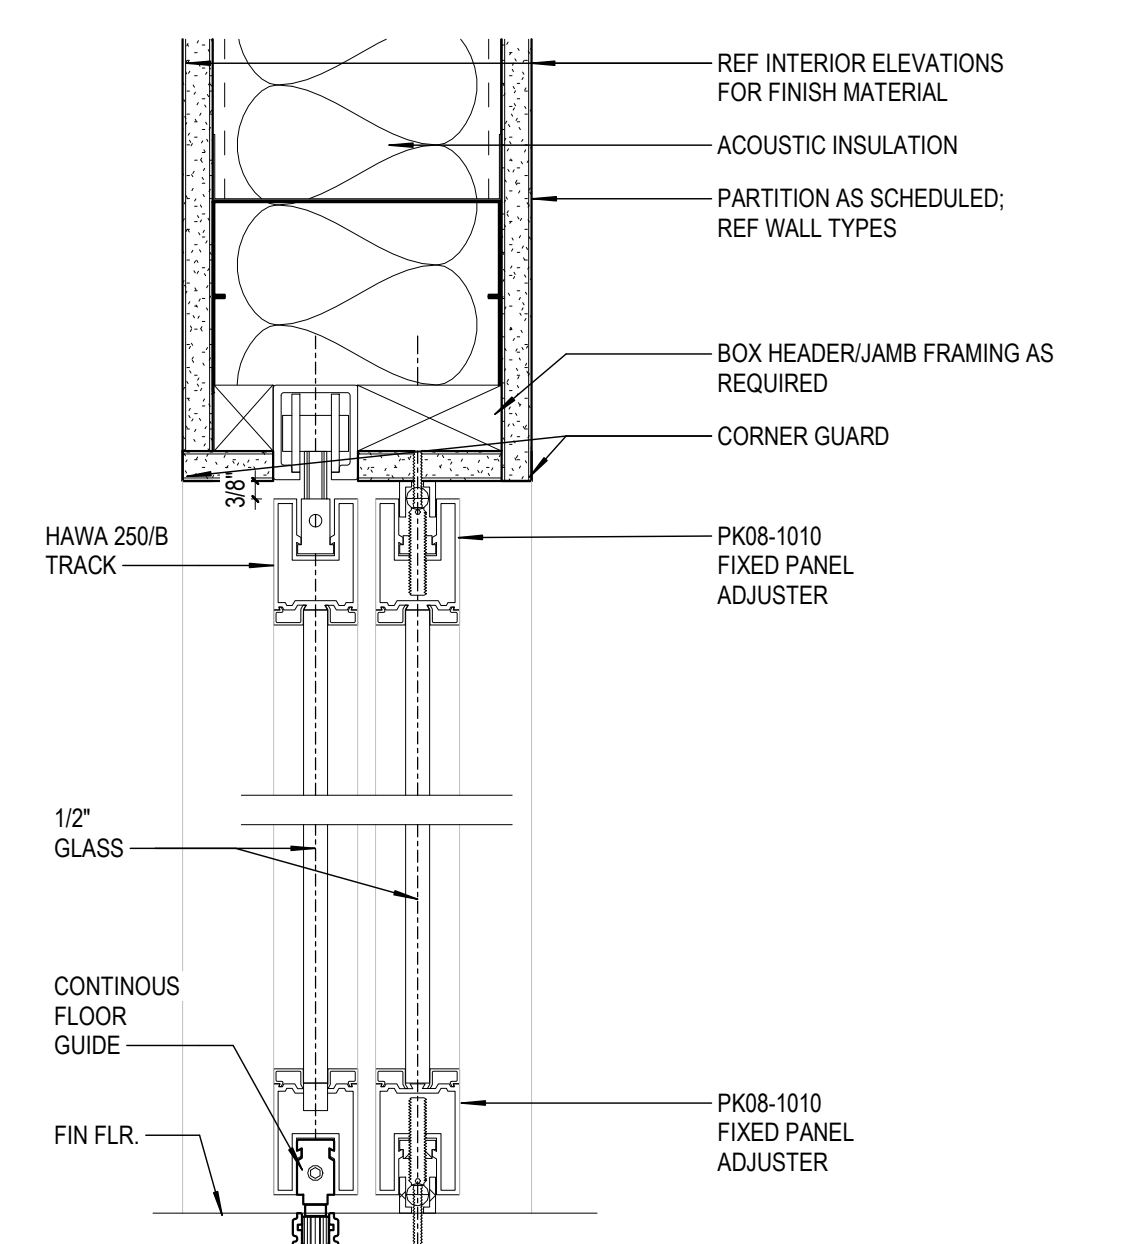

11 TYPE G/H ALUM. SLIDER & FIXED PANEL
SCALE: 3" = 1'-0"

ISSUE DATES
03/20/19 100% SCHEMATIC DESIGN
07/26/19 75% DESIGN DEVELOPMENT
09/03/19 100% DESIGN DEVELOPMENT
12/13/19 50% CONSTRUCTION DOCUMENTS
02/10/20 10% CONSTRUCTION DOCUMENTS
05/01/20 ISSUED FOR CONSTRUCTION
07/01/20 GMP SET
12/16/20 FINAL GMP SET
06/21/22 BID SET

Frederick Fisher and Partners
12248 Santa Monica Blvd, Los Angeles, CA 90025 | (310) 582-6680 | info@frederickfisher.com
120 West 28th St, Suite 2502, New York, NY 10001

DOOR DETAILS - INTERIOR
SCALE: 3" = 1'-0"


A7.25

CONSULTANT

CONTRACTOR


VASSAR COLLEGE INN & INSTITUTE
18010.00
COLLEGE AND RAYMOND AVENUE POUGHKEEPSIE, NY

Frederick Fisher & Partners reserves its common law copyright and other property rights in these plans. These plans and drawings are not to be reproduced in any form or manner whatsoever without first obtaining the express written permission and consent of Frederick Fisher & Partners, Architects, nor are they to be assigned to any third party without obtaining said written permission and consent.

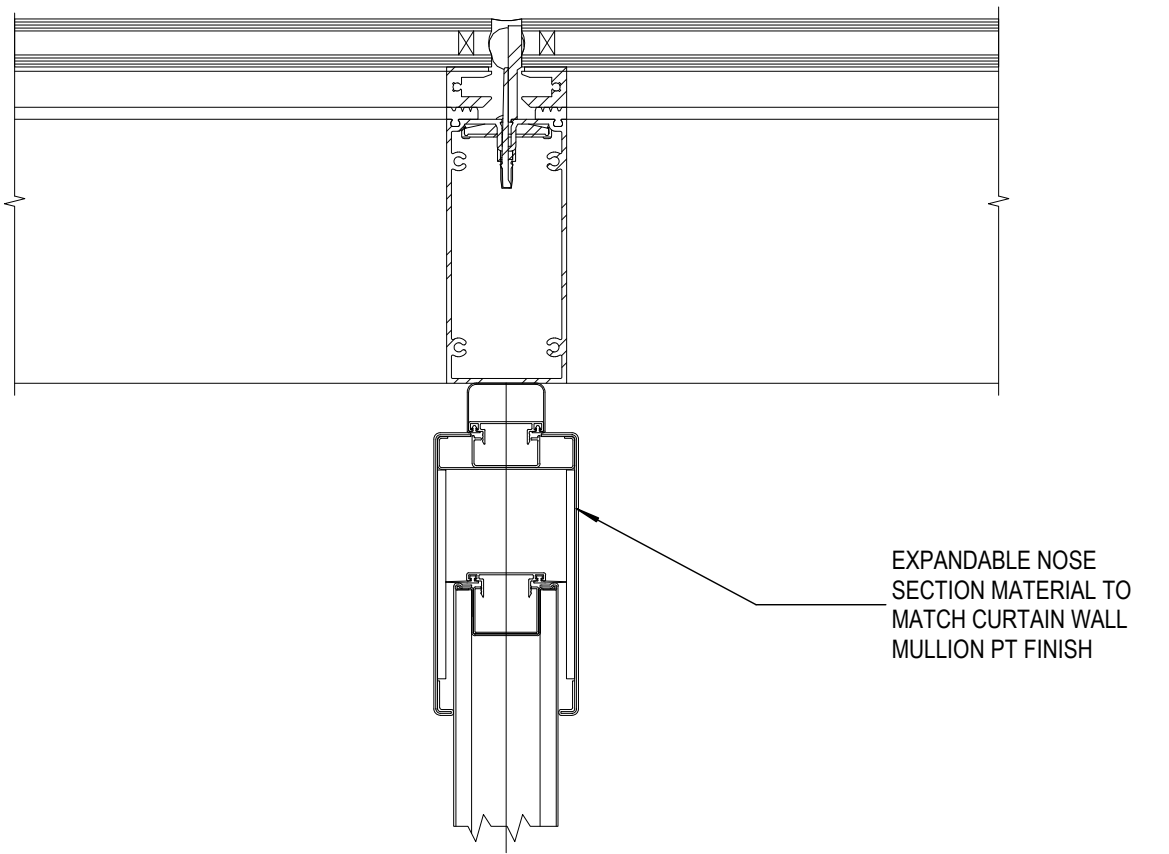


5 HINGE PANEL JAMB - MULLION

SCALE: 3" = 1'-0"

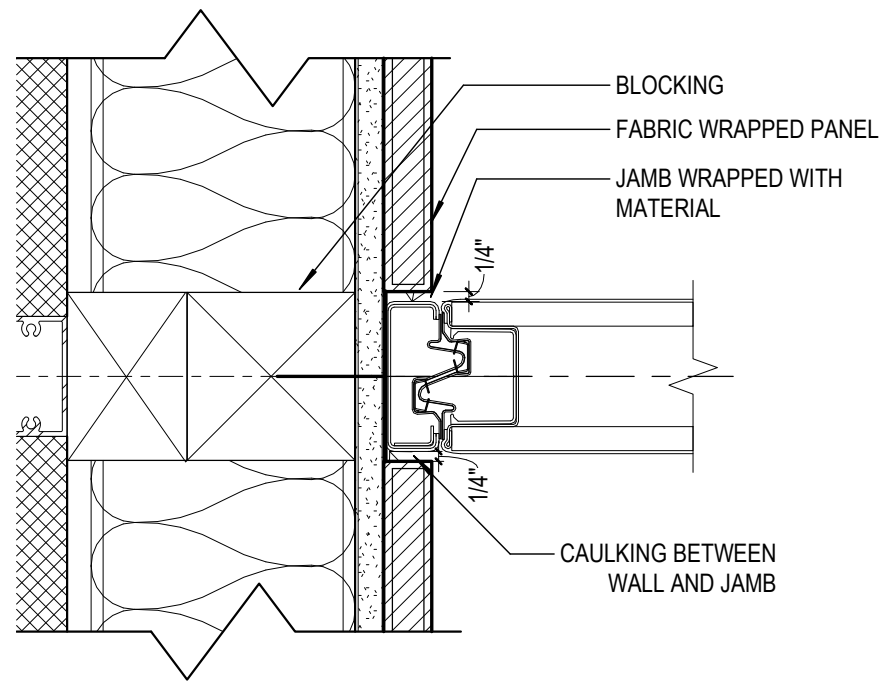


4 HINGE PANEL JAMB - SHADOW BOX

SCALE: 3" = 1'-0"

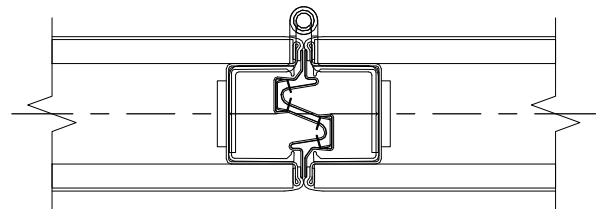


3 HINGE PANEL JOINT

SCALE: 3" = 1'-0"

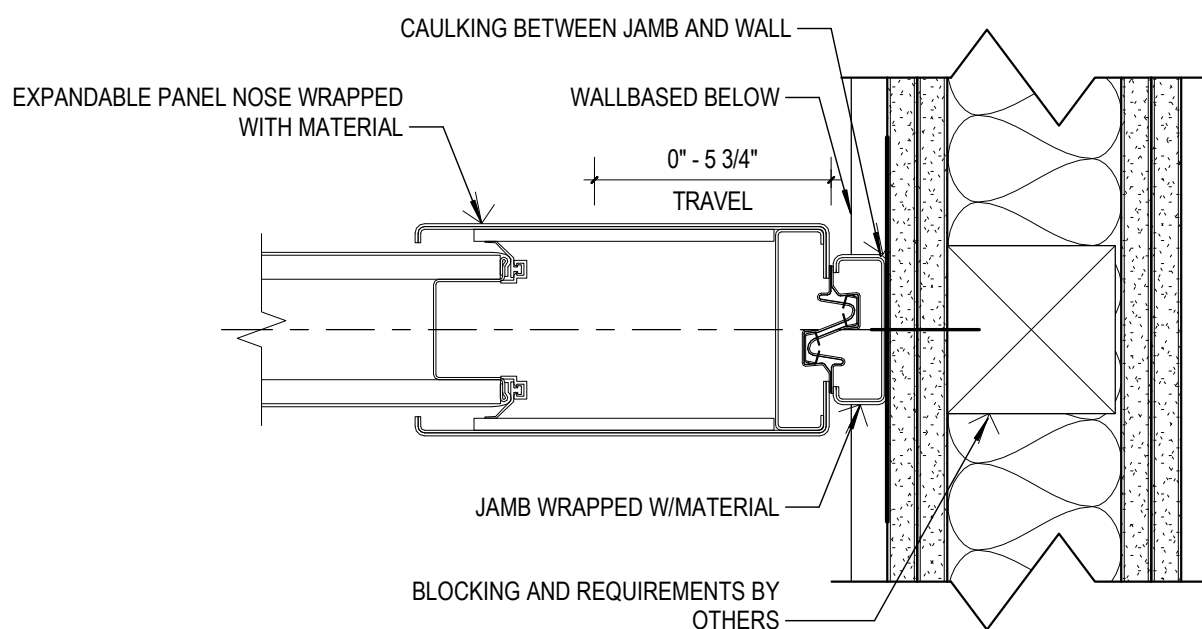


2 EXPANDABLE PANEL WITH JAMB

SCALE: 3" = 1'-0"

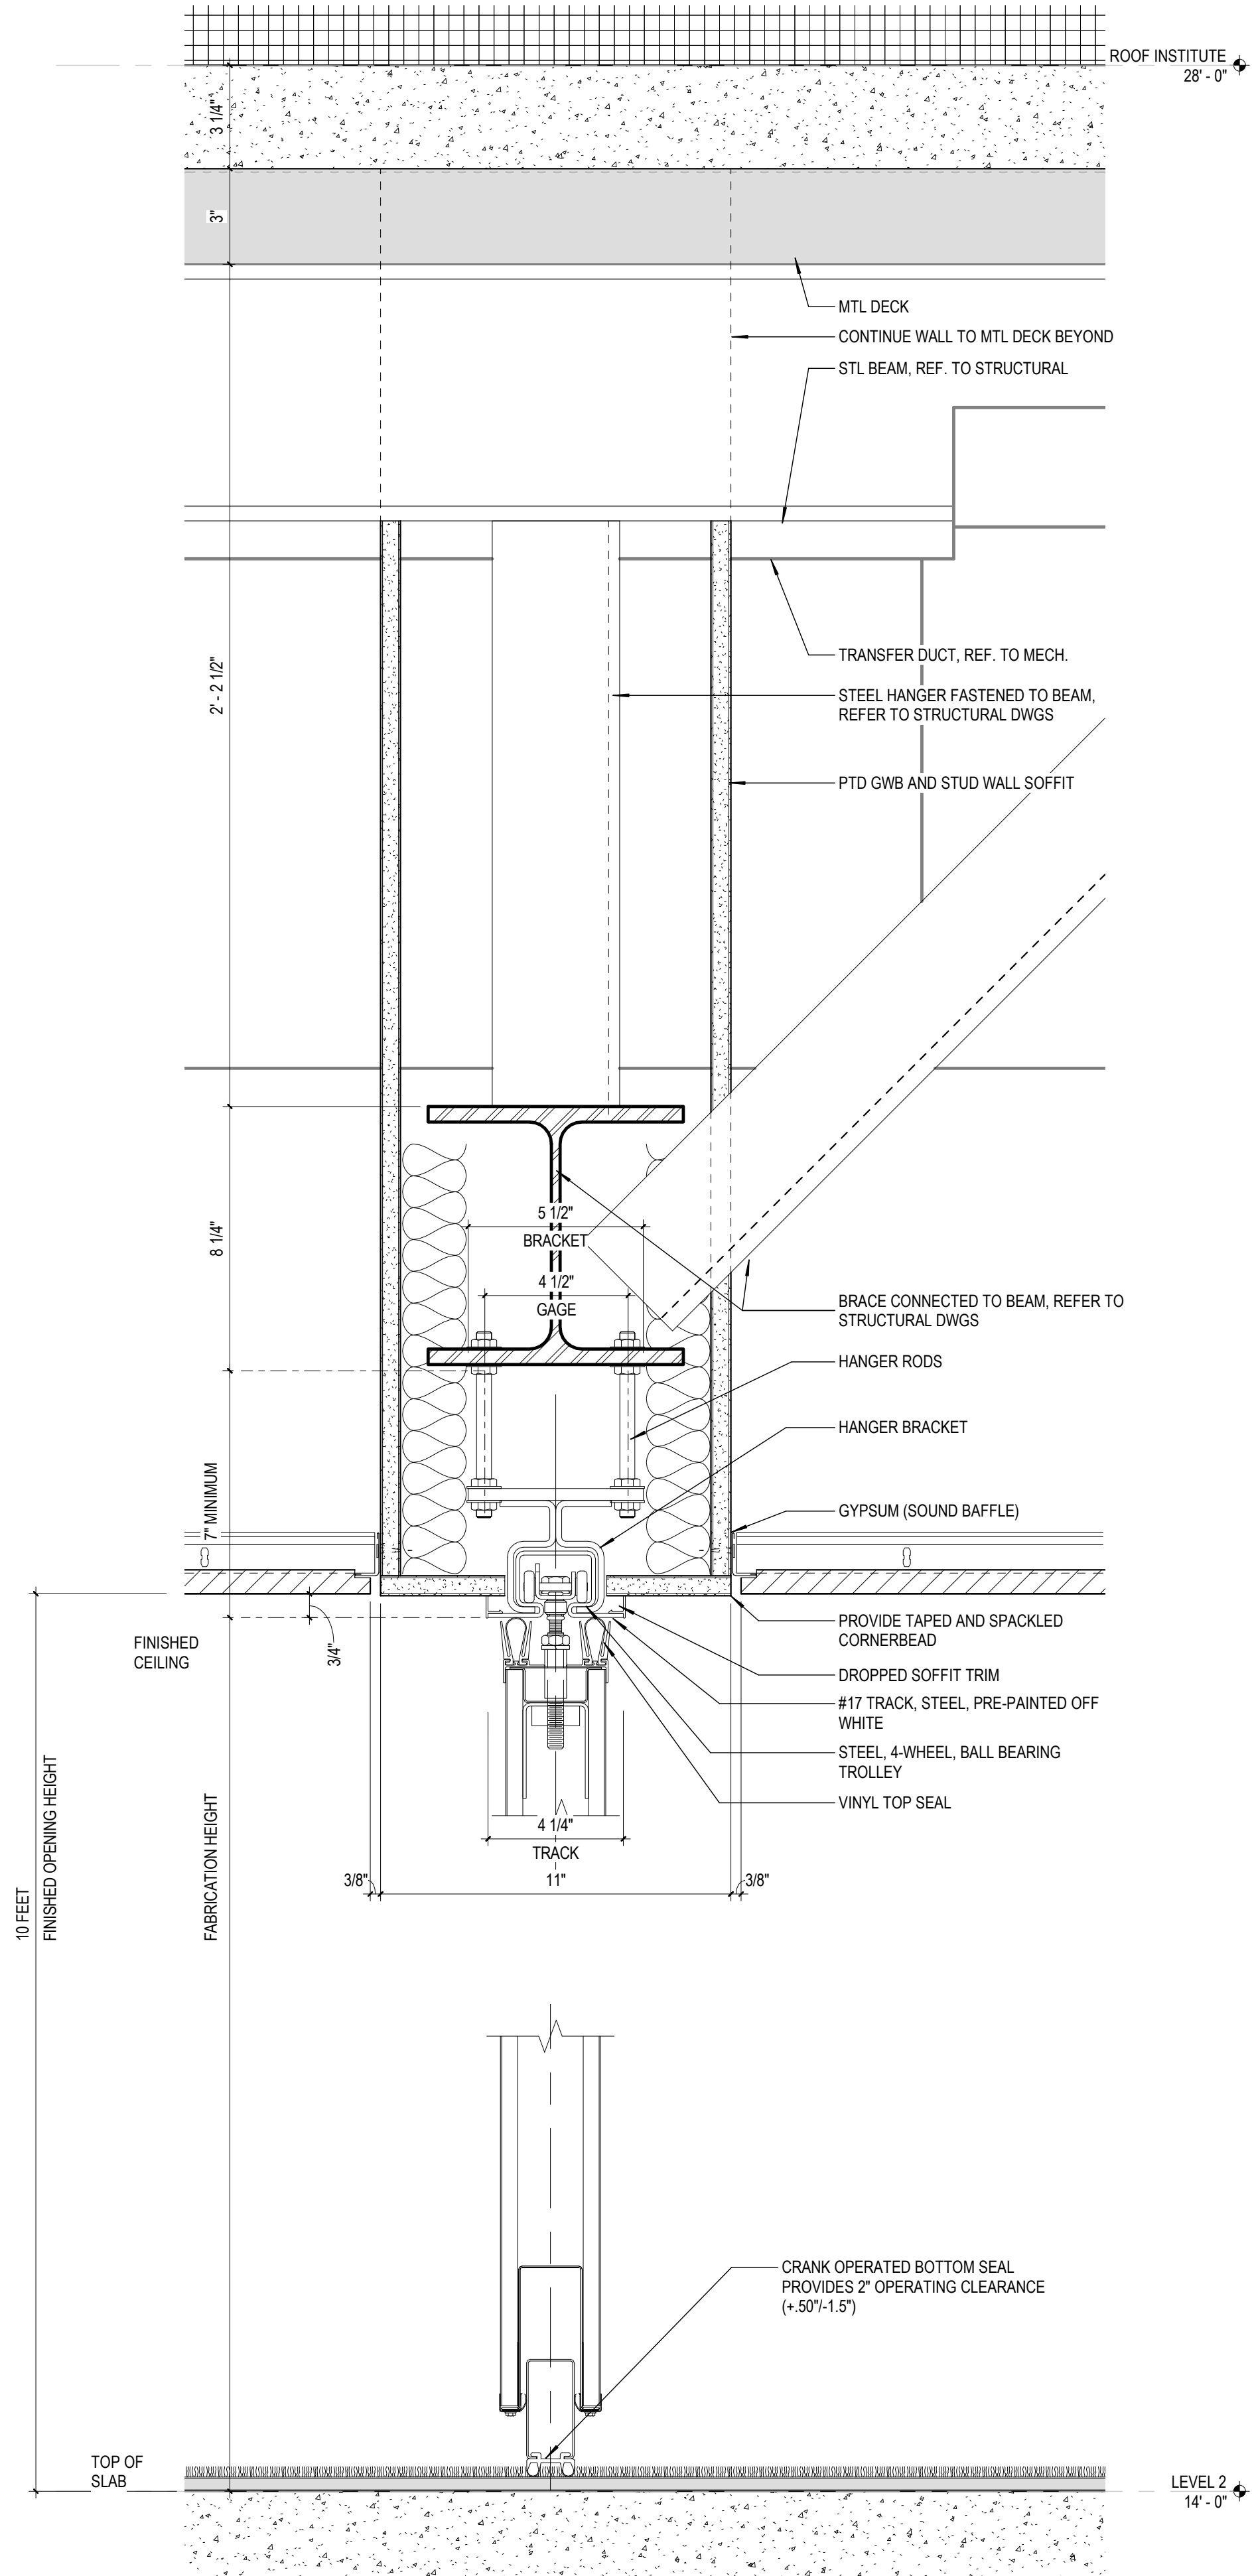


1 FOLDABLE PARTITION SECTION

SCALE: 3" = 1'-0"

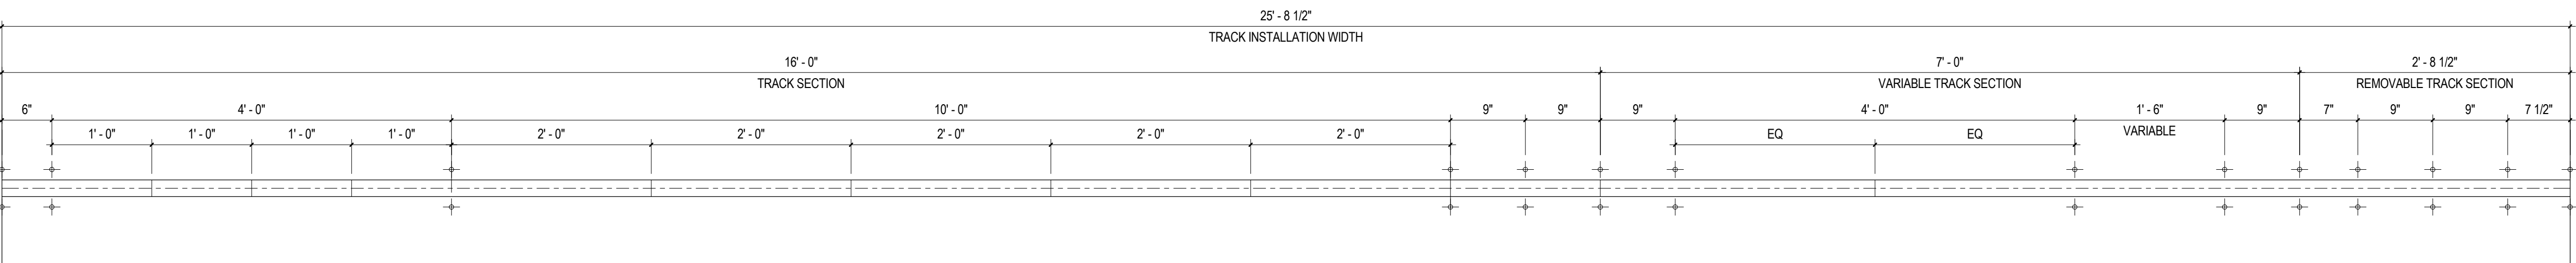

7 LARGE CONF. RM. - TRACK LAYOUT

SCALE: 1" = 1'-0"

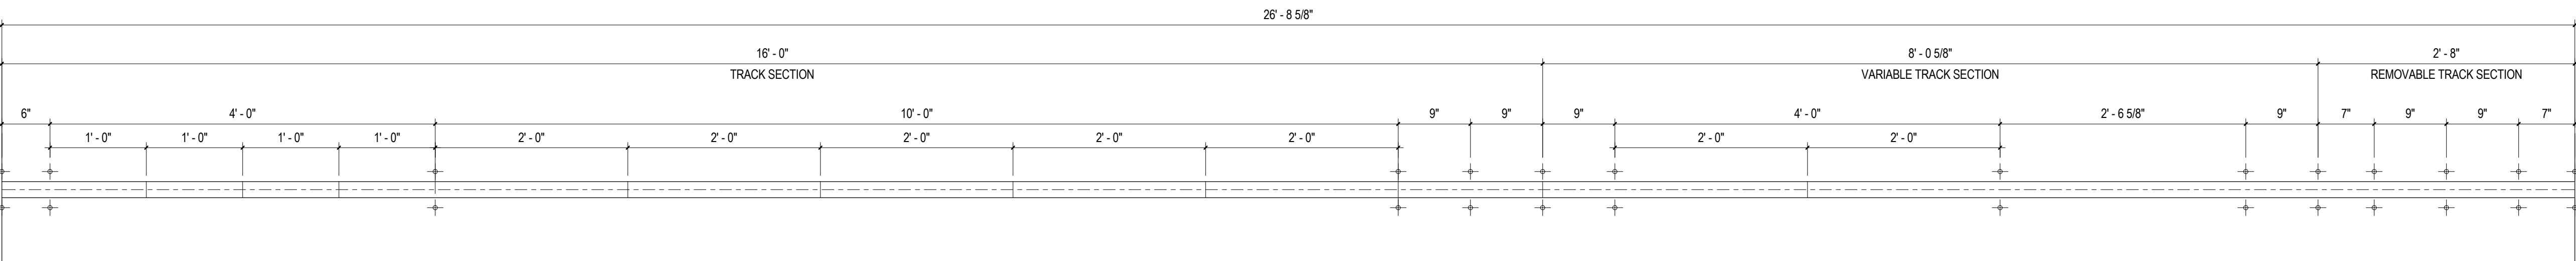


6 FLEXIBLE EVENT SPACE - TRACK LAYOUT


SCALE: 1" = 1'-0"

Frederick Fisher & Partners reserves its common law copyright and other property rights in these plans. These plans and drawings are not to be reproduced in any form or manner whatsoever without first obtaining the express written permission and consent of Frederick Fisher & Partners, Architects, nor are they to be assigned to any third party without obtaining said written permission and consent.


9 SCUPPER AT TERRACE PERSPECTIVE
SCALE:

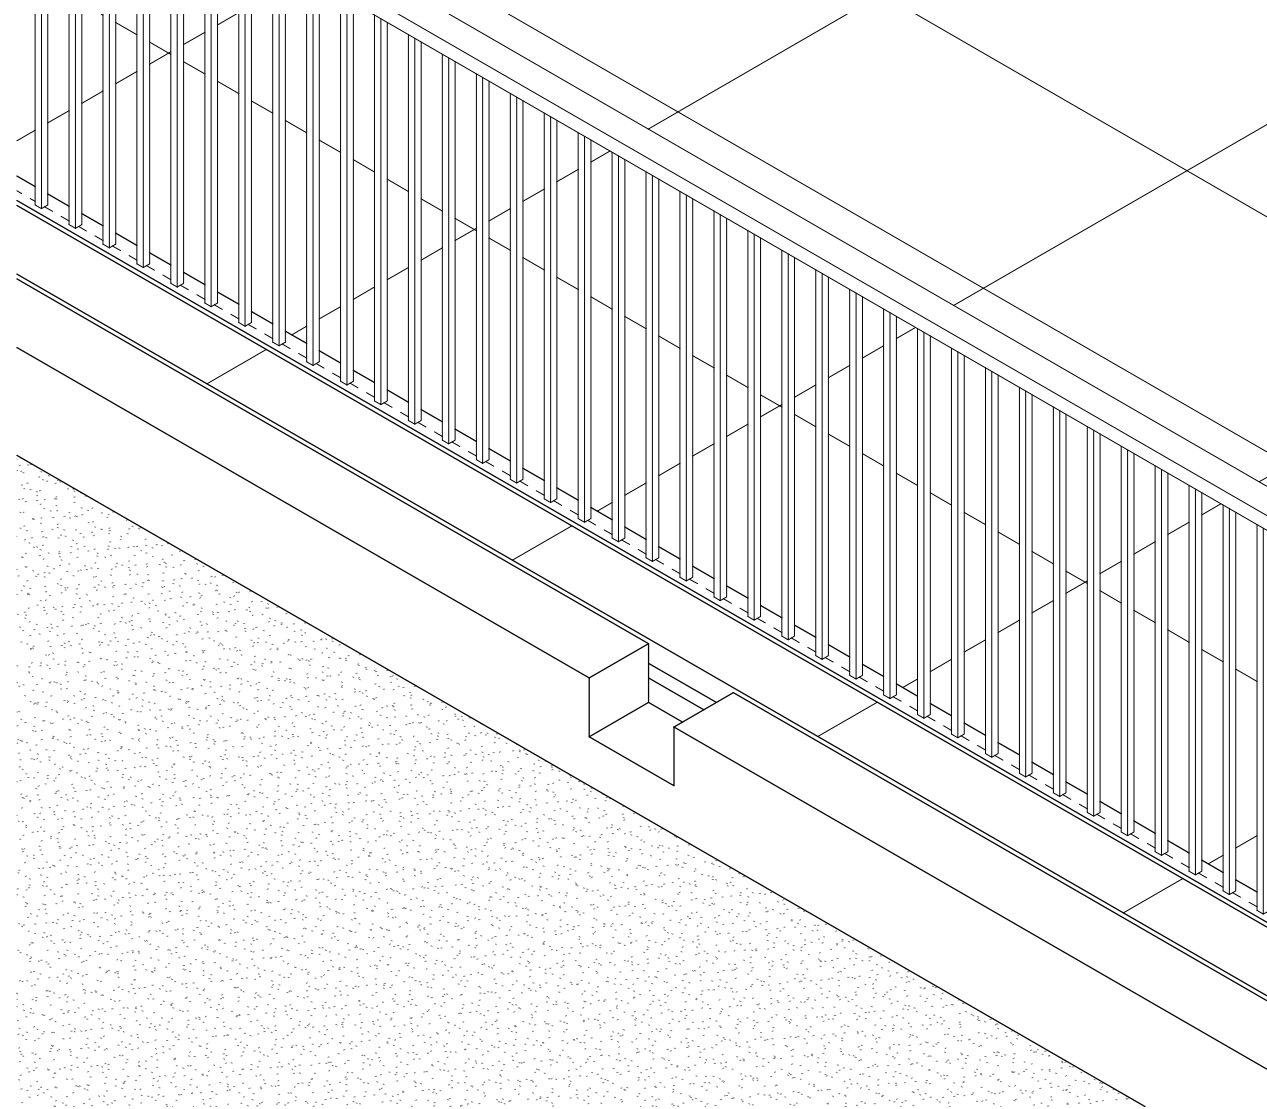

8 ROOF TERRACE RAILING TYP. PLAN
SCALE: 1 1/2" = 1'-0"

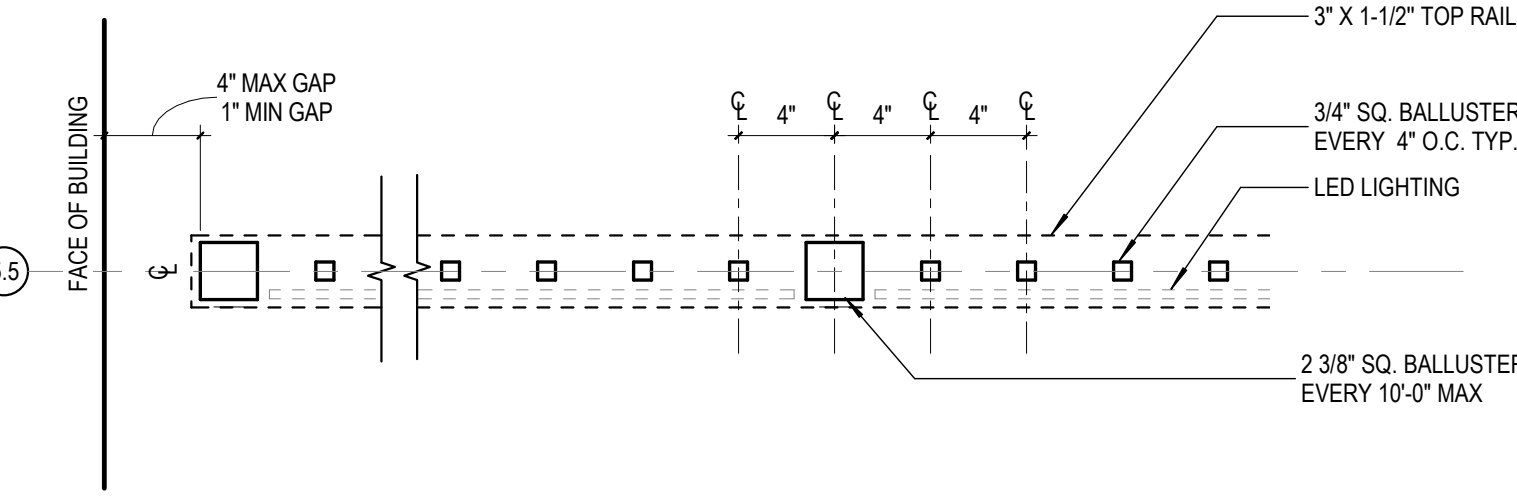


7 ROOF TERRACE RAILING TYP. ELEVATION
SCALE: 1 1/2" = 1'-0"

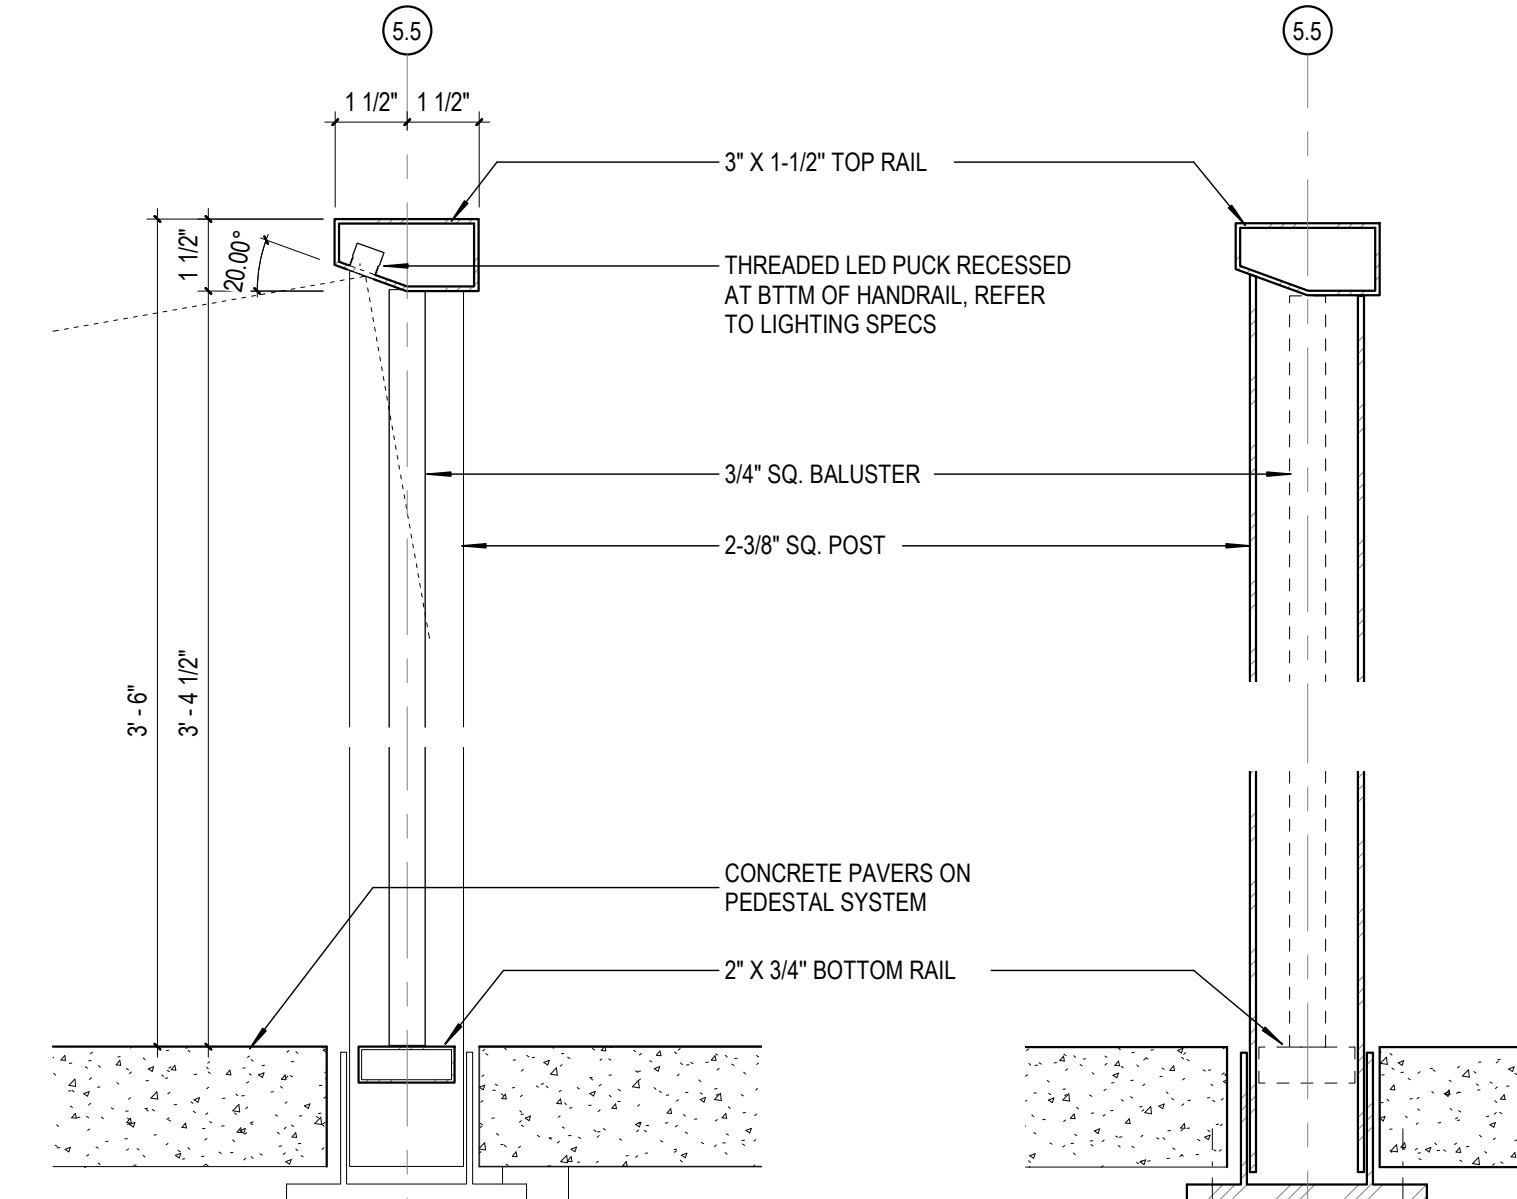


NOTE:
1. GUARDRAIL AND INTEGRATED LIGHT FIXTURE TO BE MANUFACTURED BY ONE FABRICATOR. REFER TO LIGHTING SCHEDULE.
2. PROFILE SIZES AND SHAPES SHOW DESIGN INTENT. PLS PROVIDE STANDARDIZED PROFILES AS POSSIBLE.


6 GUARDRAIL BALLUSTER DETAIL
SCALE: 3" = 1'-0"

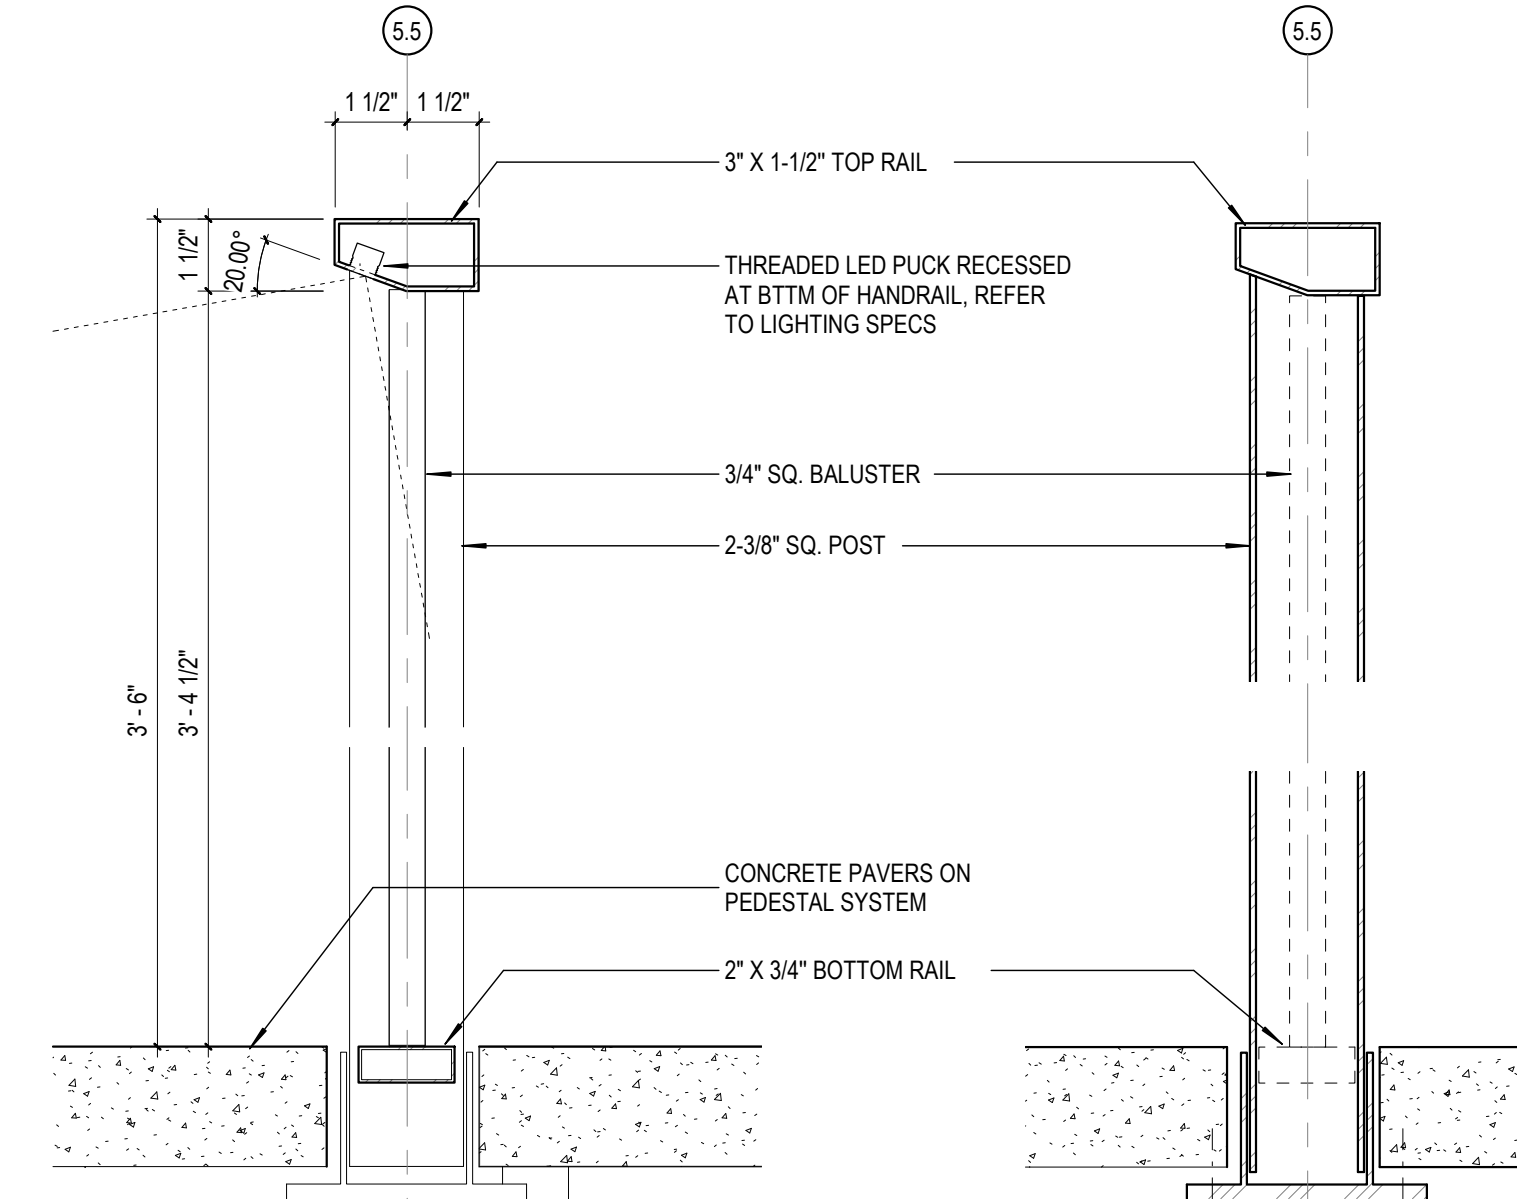


5 TERRACE PARAPET, TYP
SCALE: 3" = 1'-0"

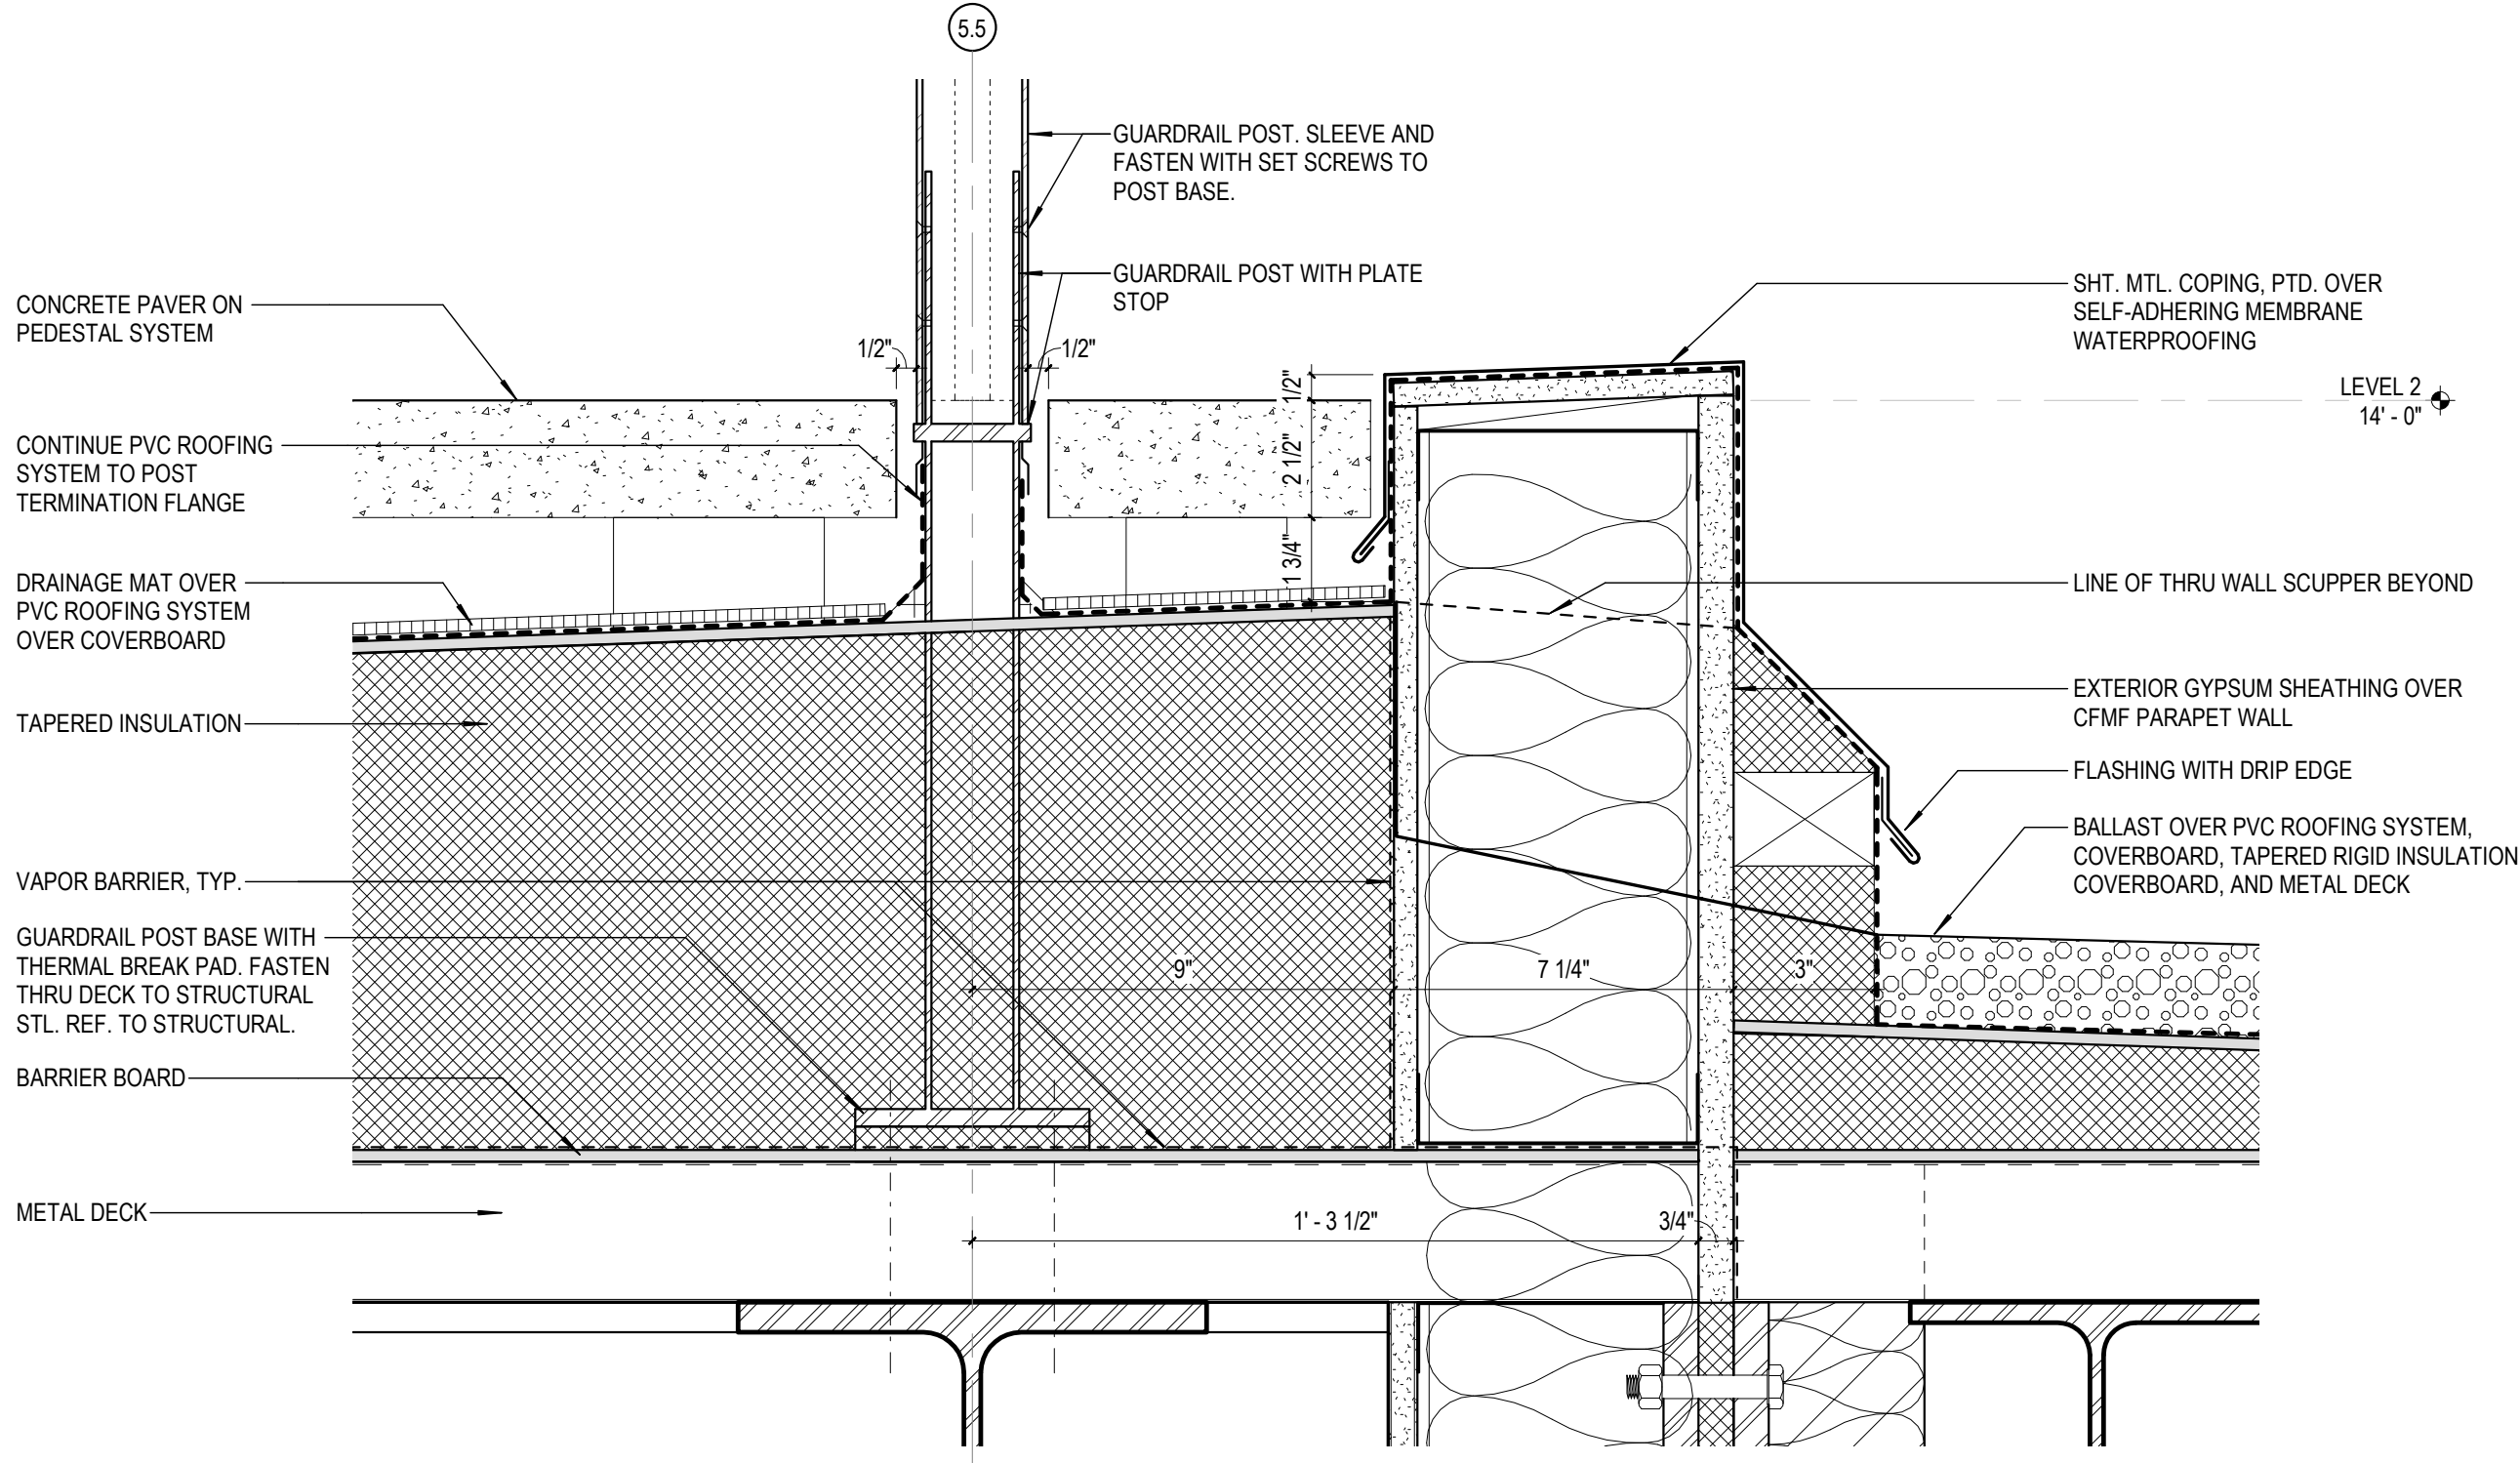


4 LOBBY ROOF DECK EDGE @ VESTIBULE
SCALE: 3" = 1'-0"

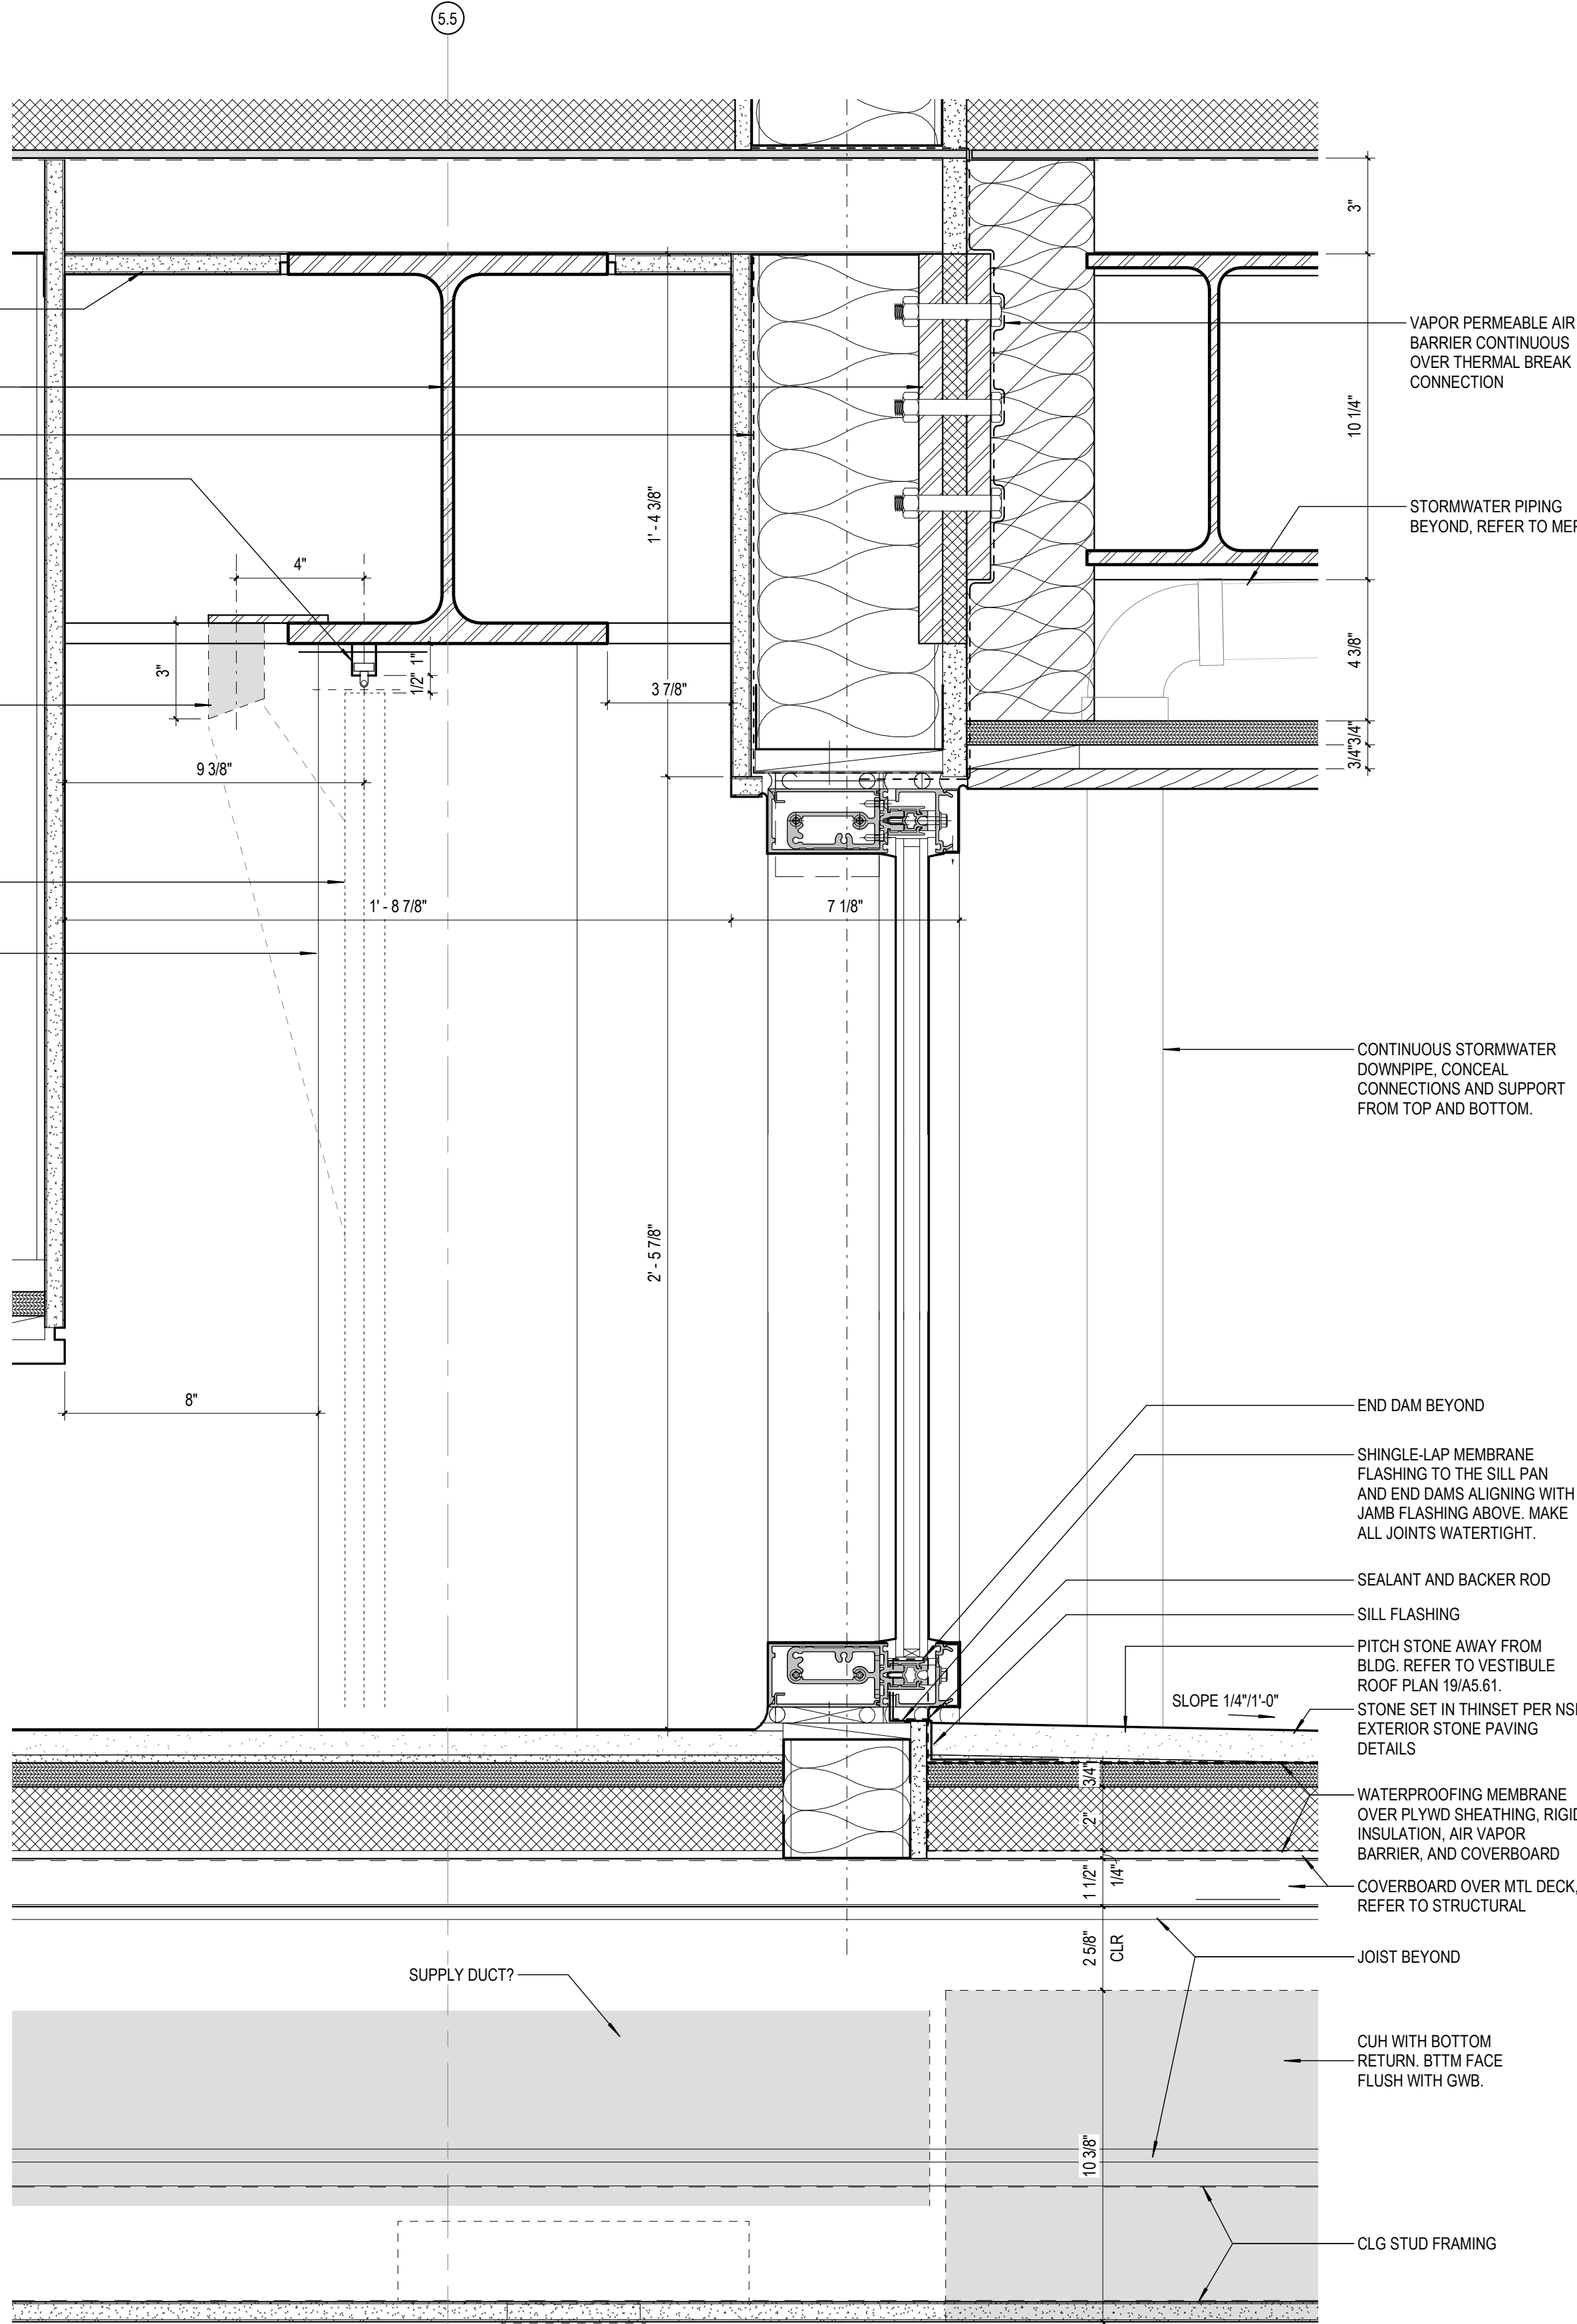


3 TERRACE PARAPET @ OPEN SCUPPER
SCALE: 3" = 1'-0"

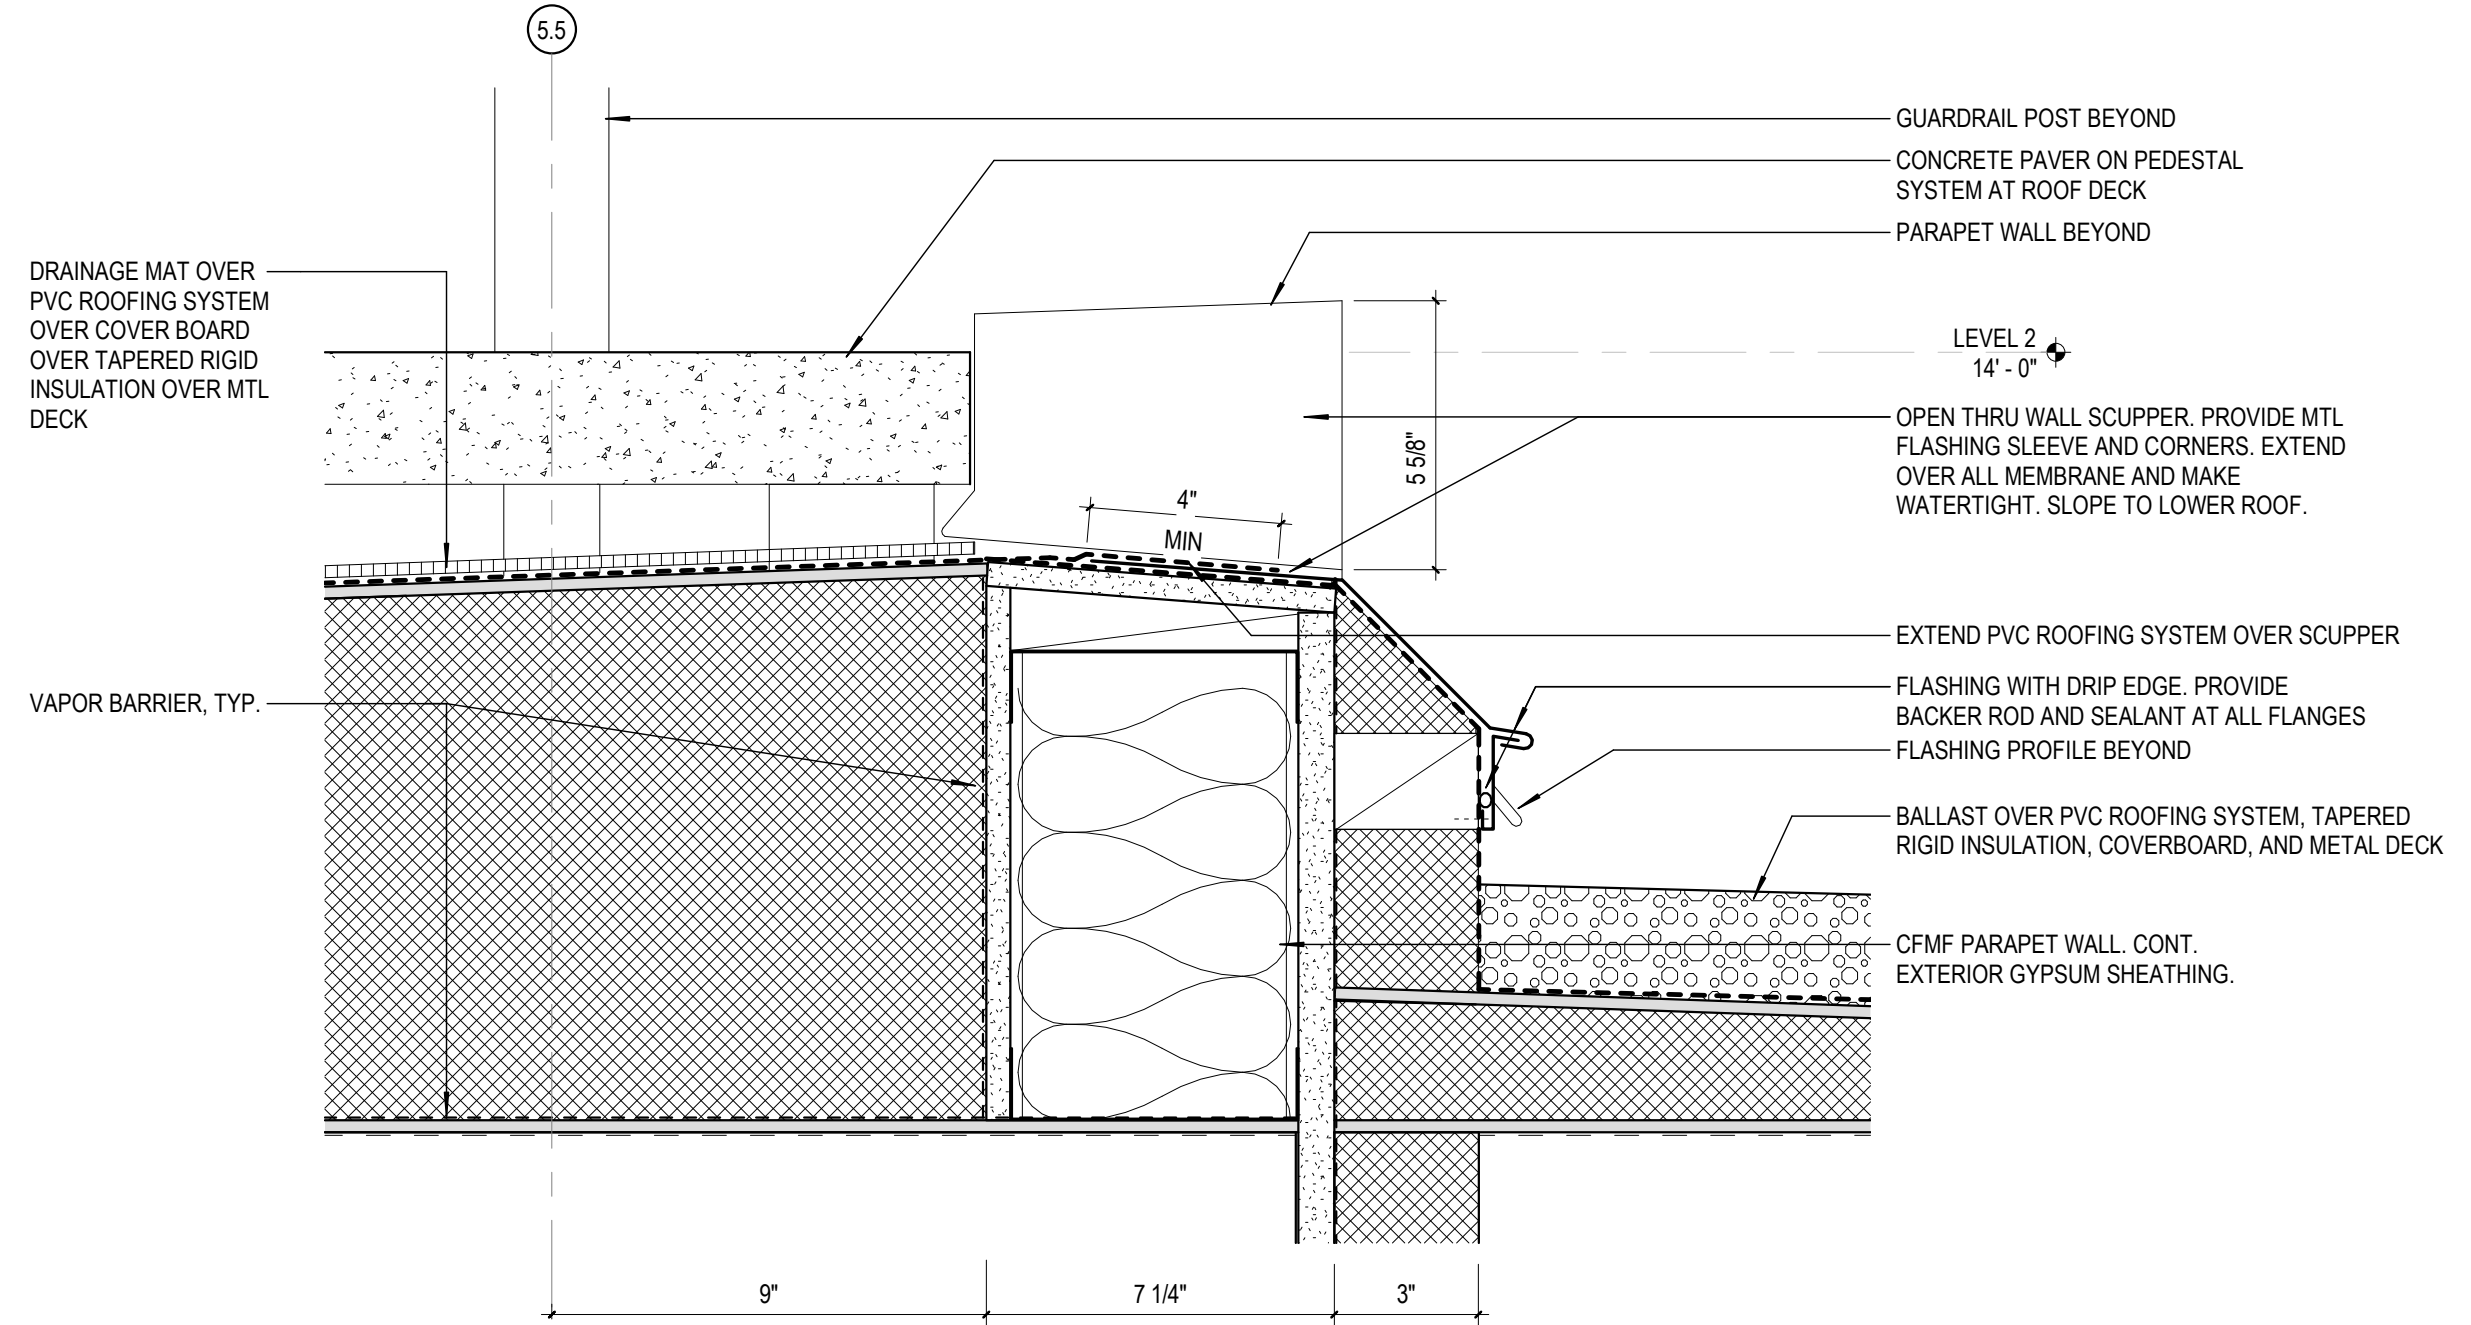


2 OVERHANG SECTION
SCALE: 3" = 1'-0"

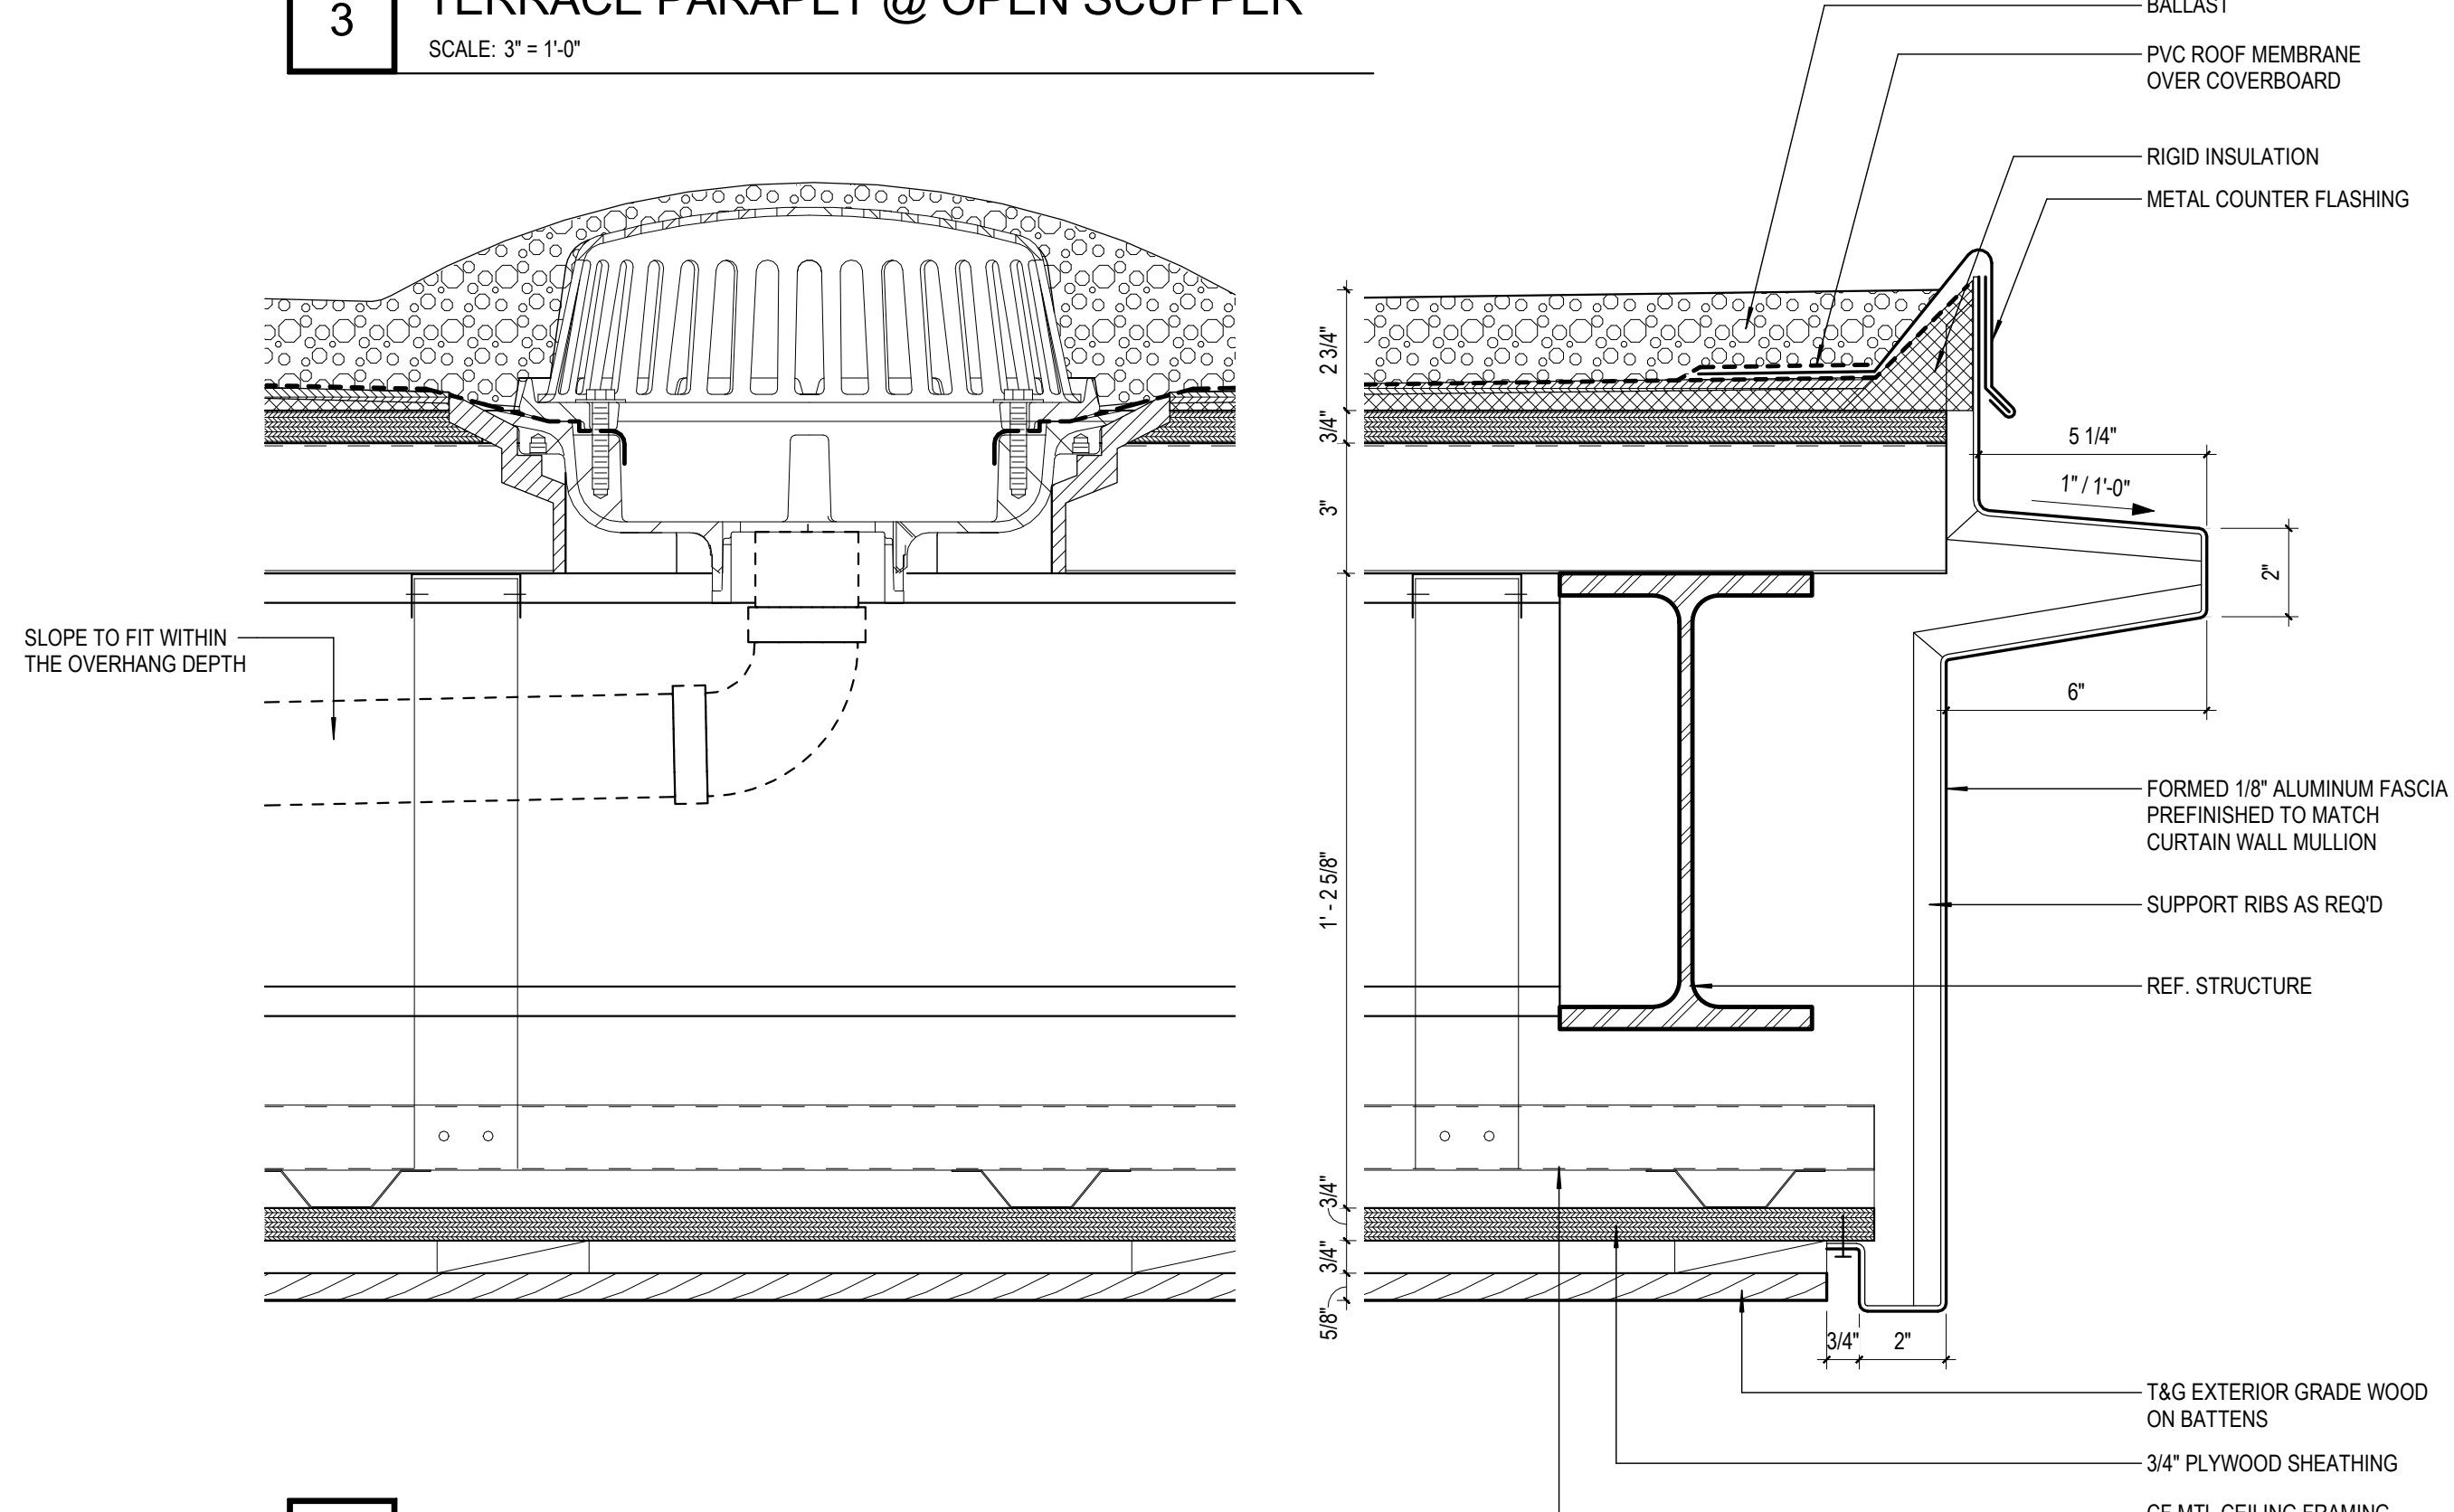


1 SECTION DETAIL - CANOPY ROOF
SCALE: 3" = 1'-0"

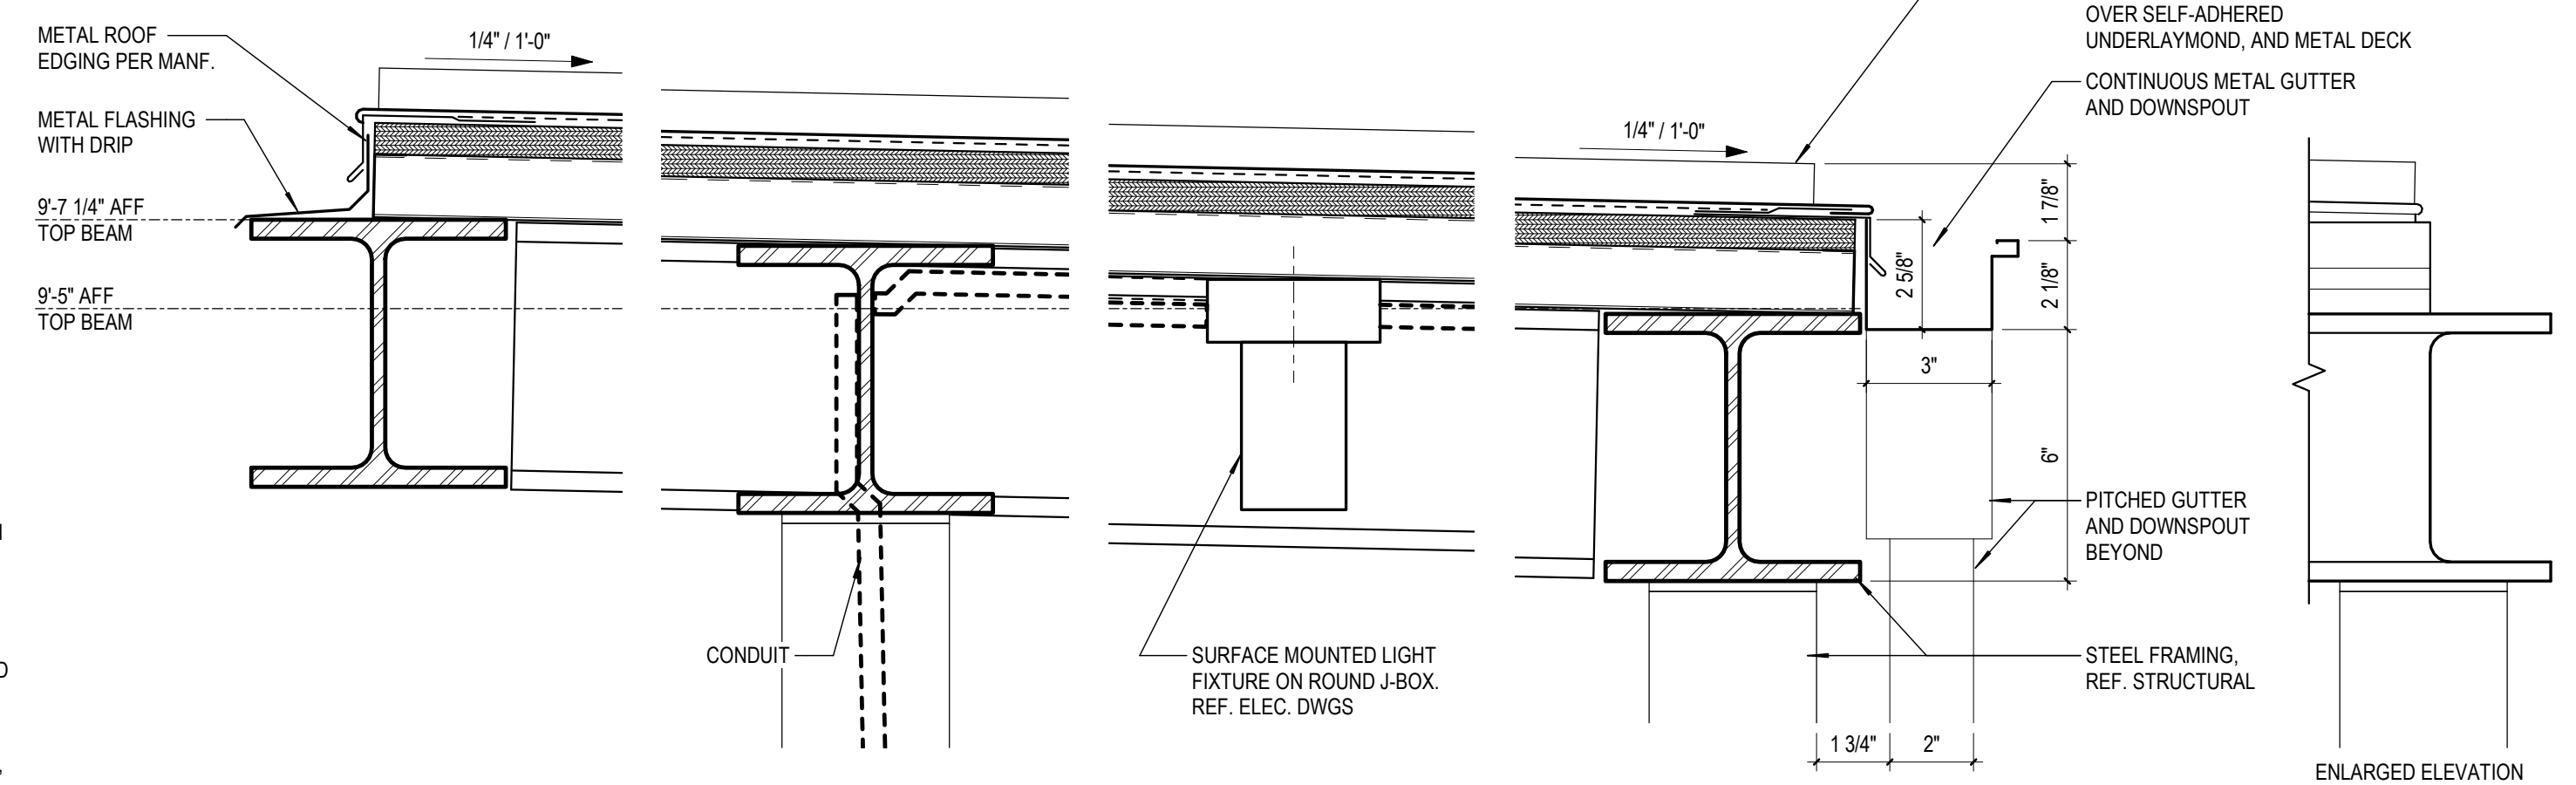


Frederick Fisher & Partners reserves its common law copyright and other property rights in these plans. These plans and drawings are not to be reproduced in any form or manner whatsoever without first obtaining the express written permission and consent of Frederick Fisher & Partners, Architects, nor are they to be assigned to any third party without obtaining said written permission and consent.

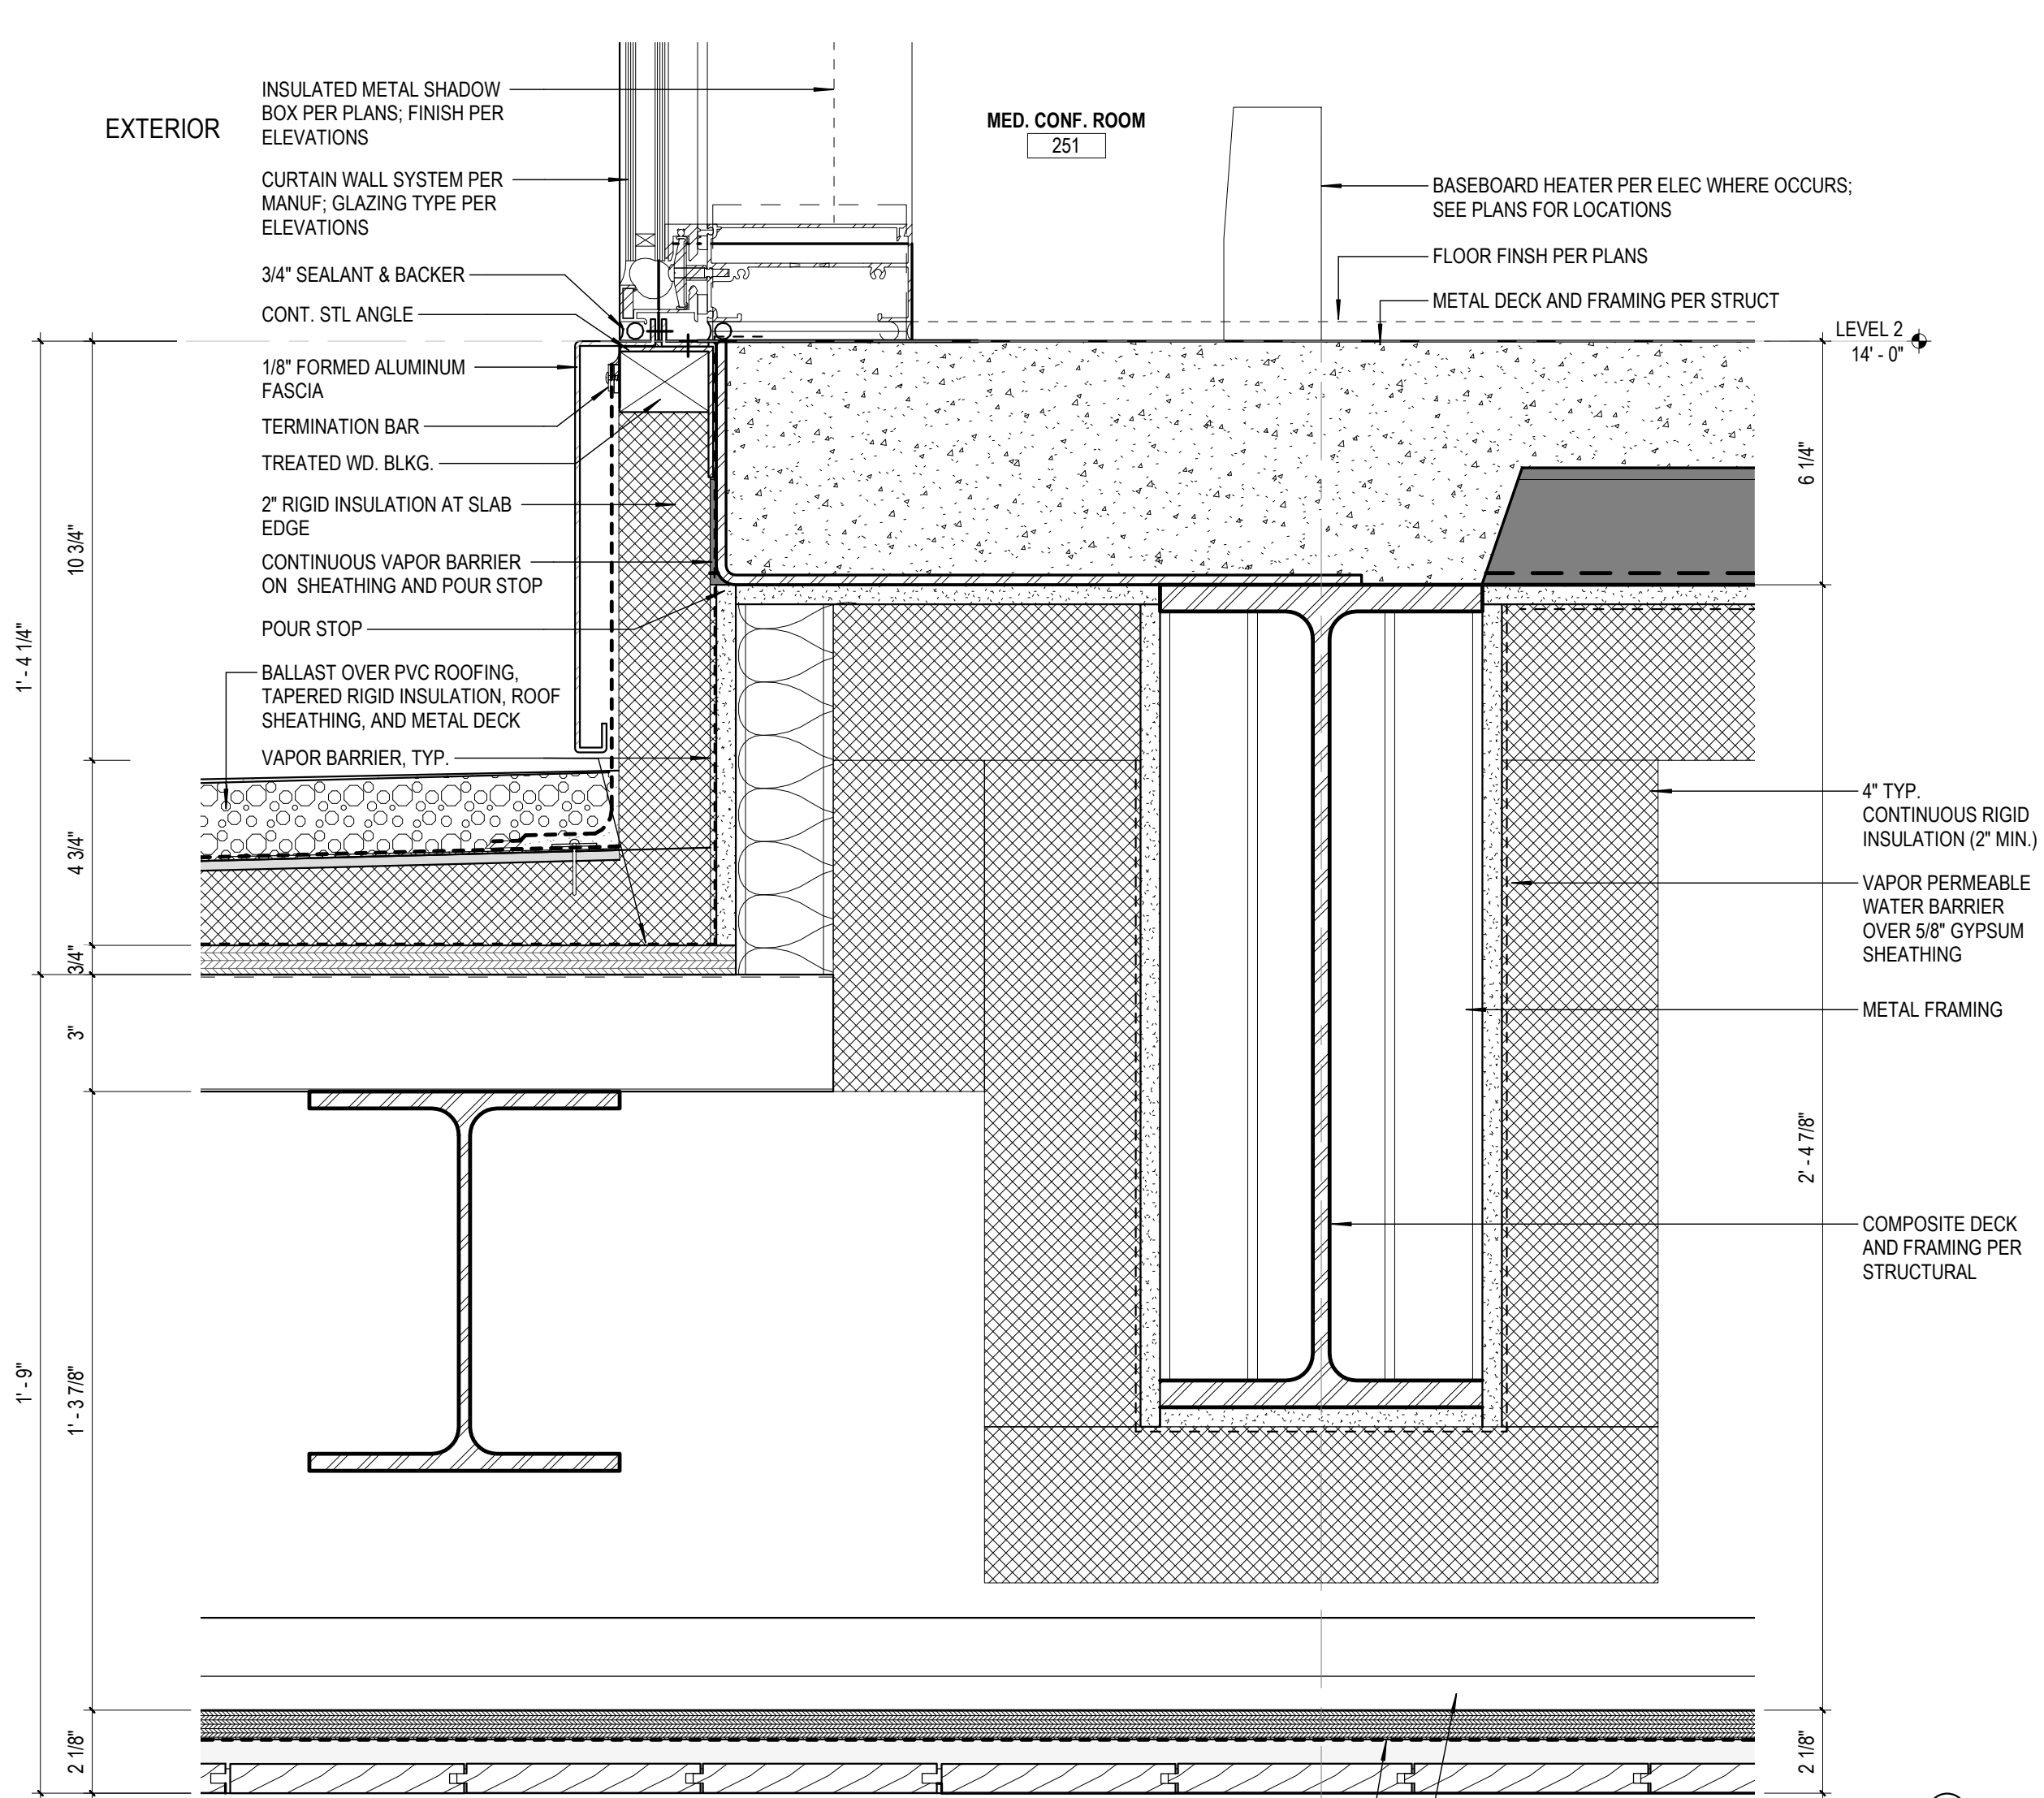


7 CURTAIN WALL @ BALLAST
SCALE: 3" = 1'-0"

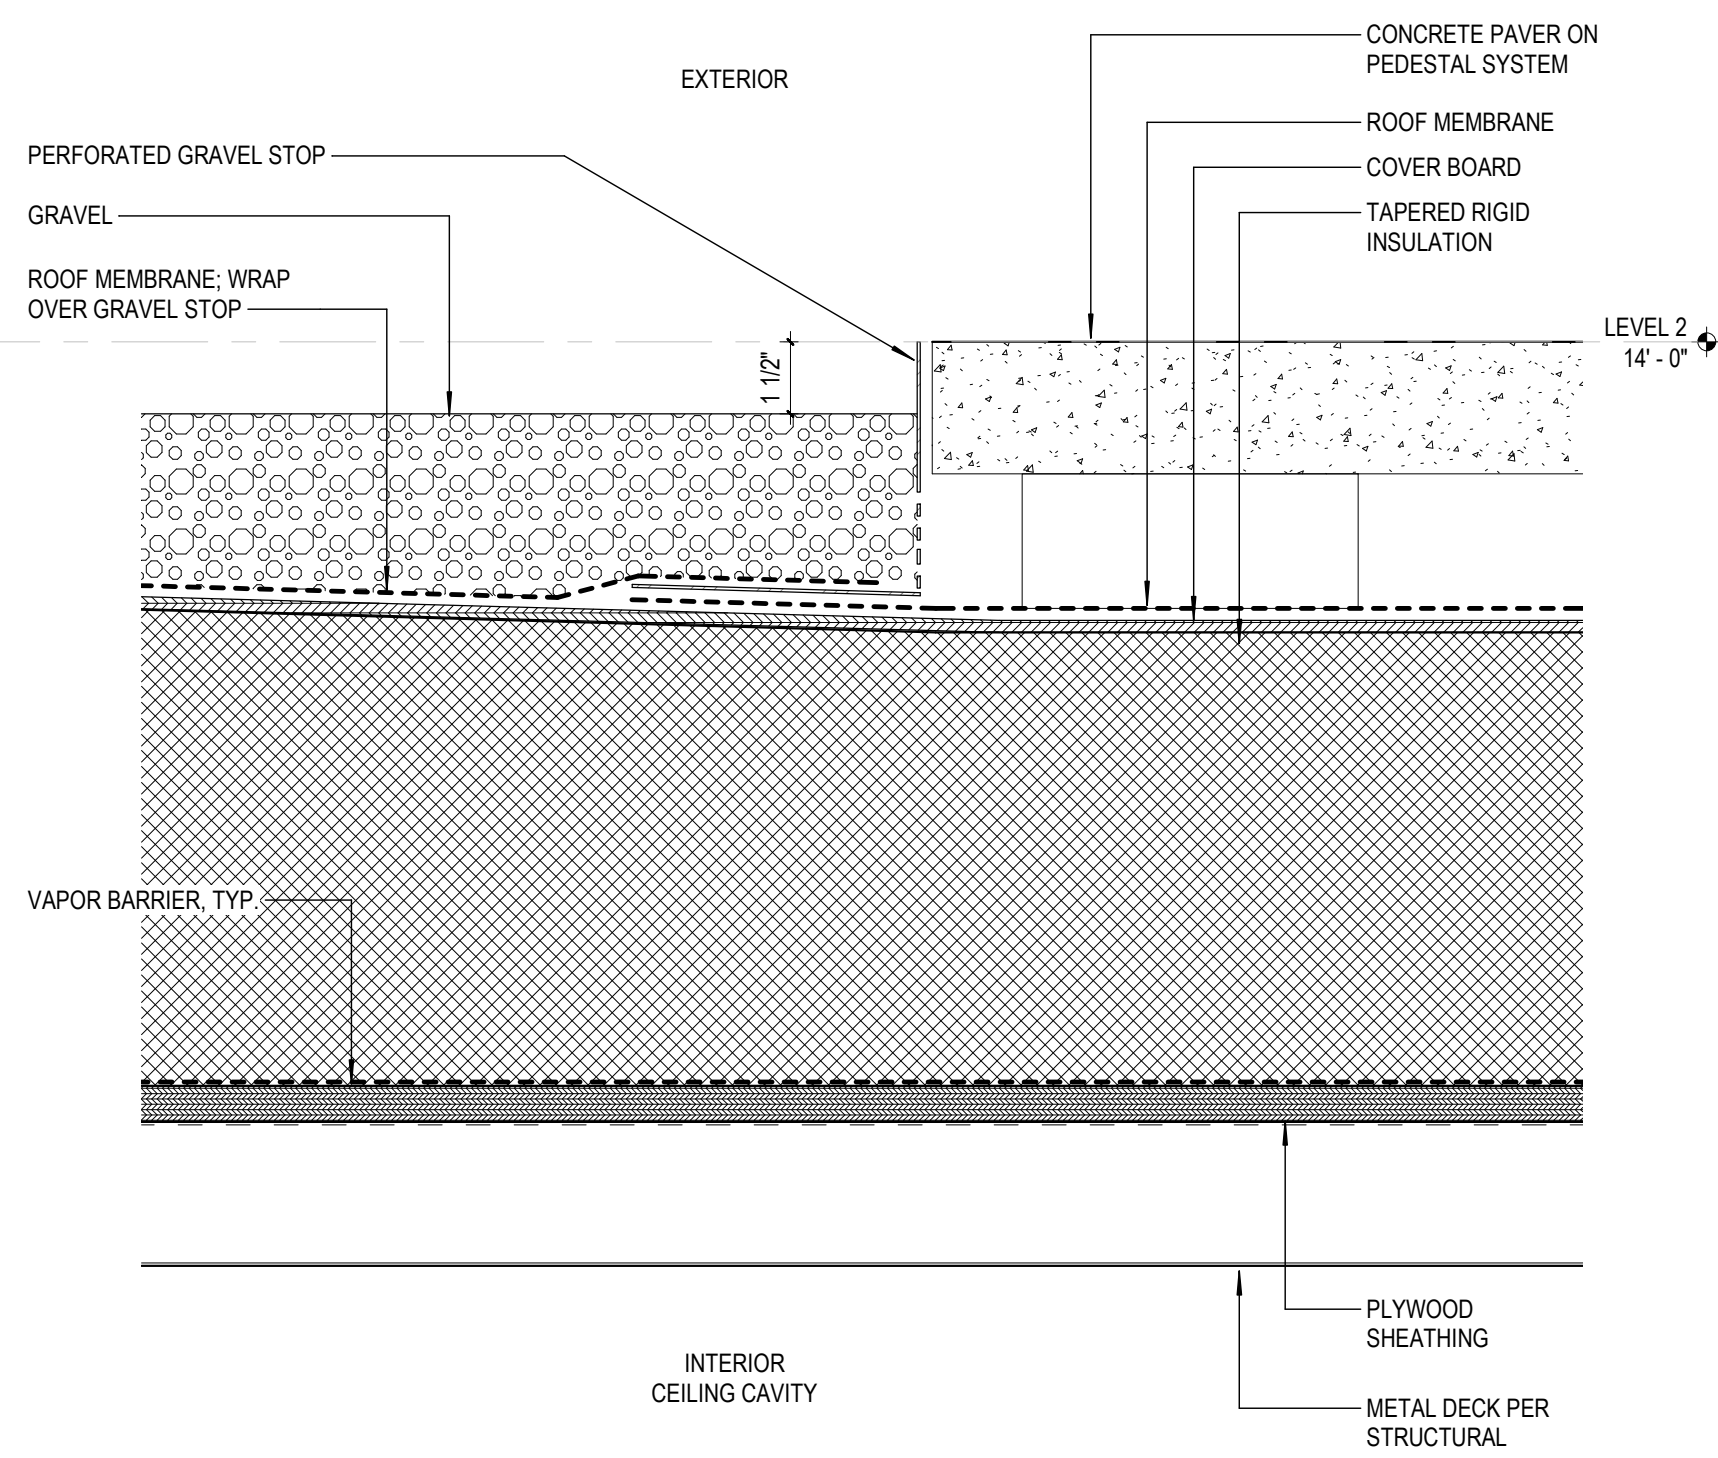


6 TERRACE GRAVEL TO PAVERS
SCALE: 3" = 1'-0"

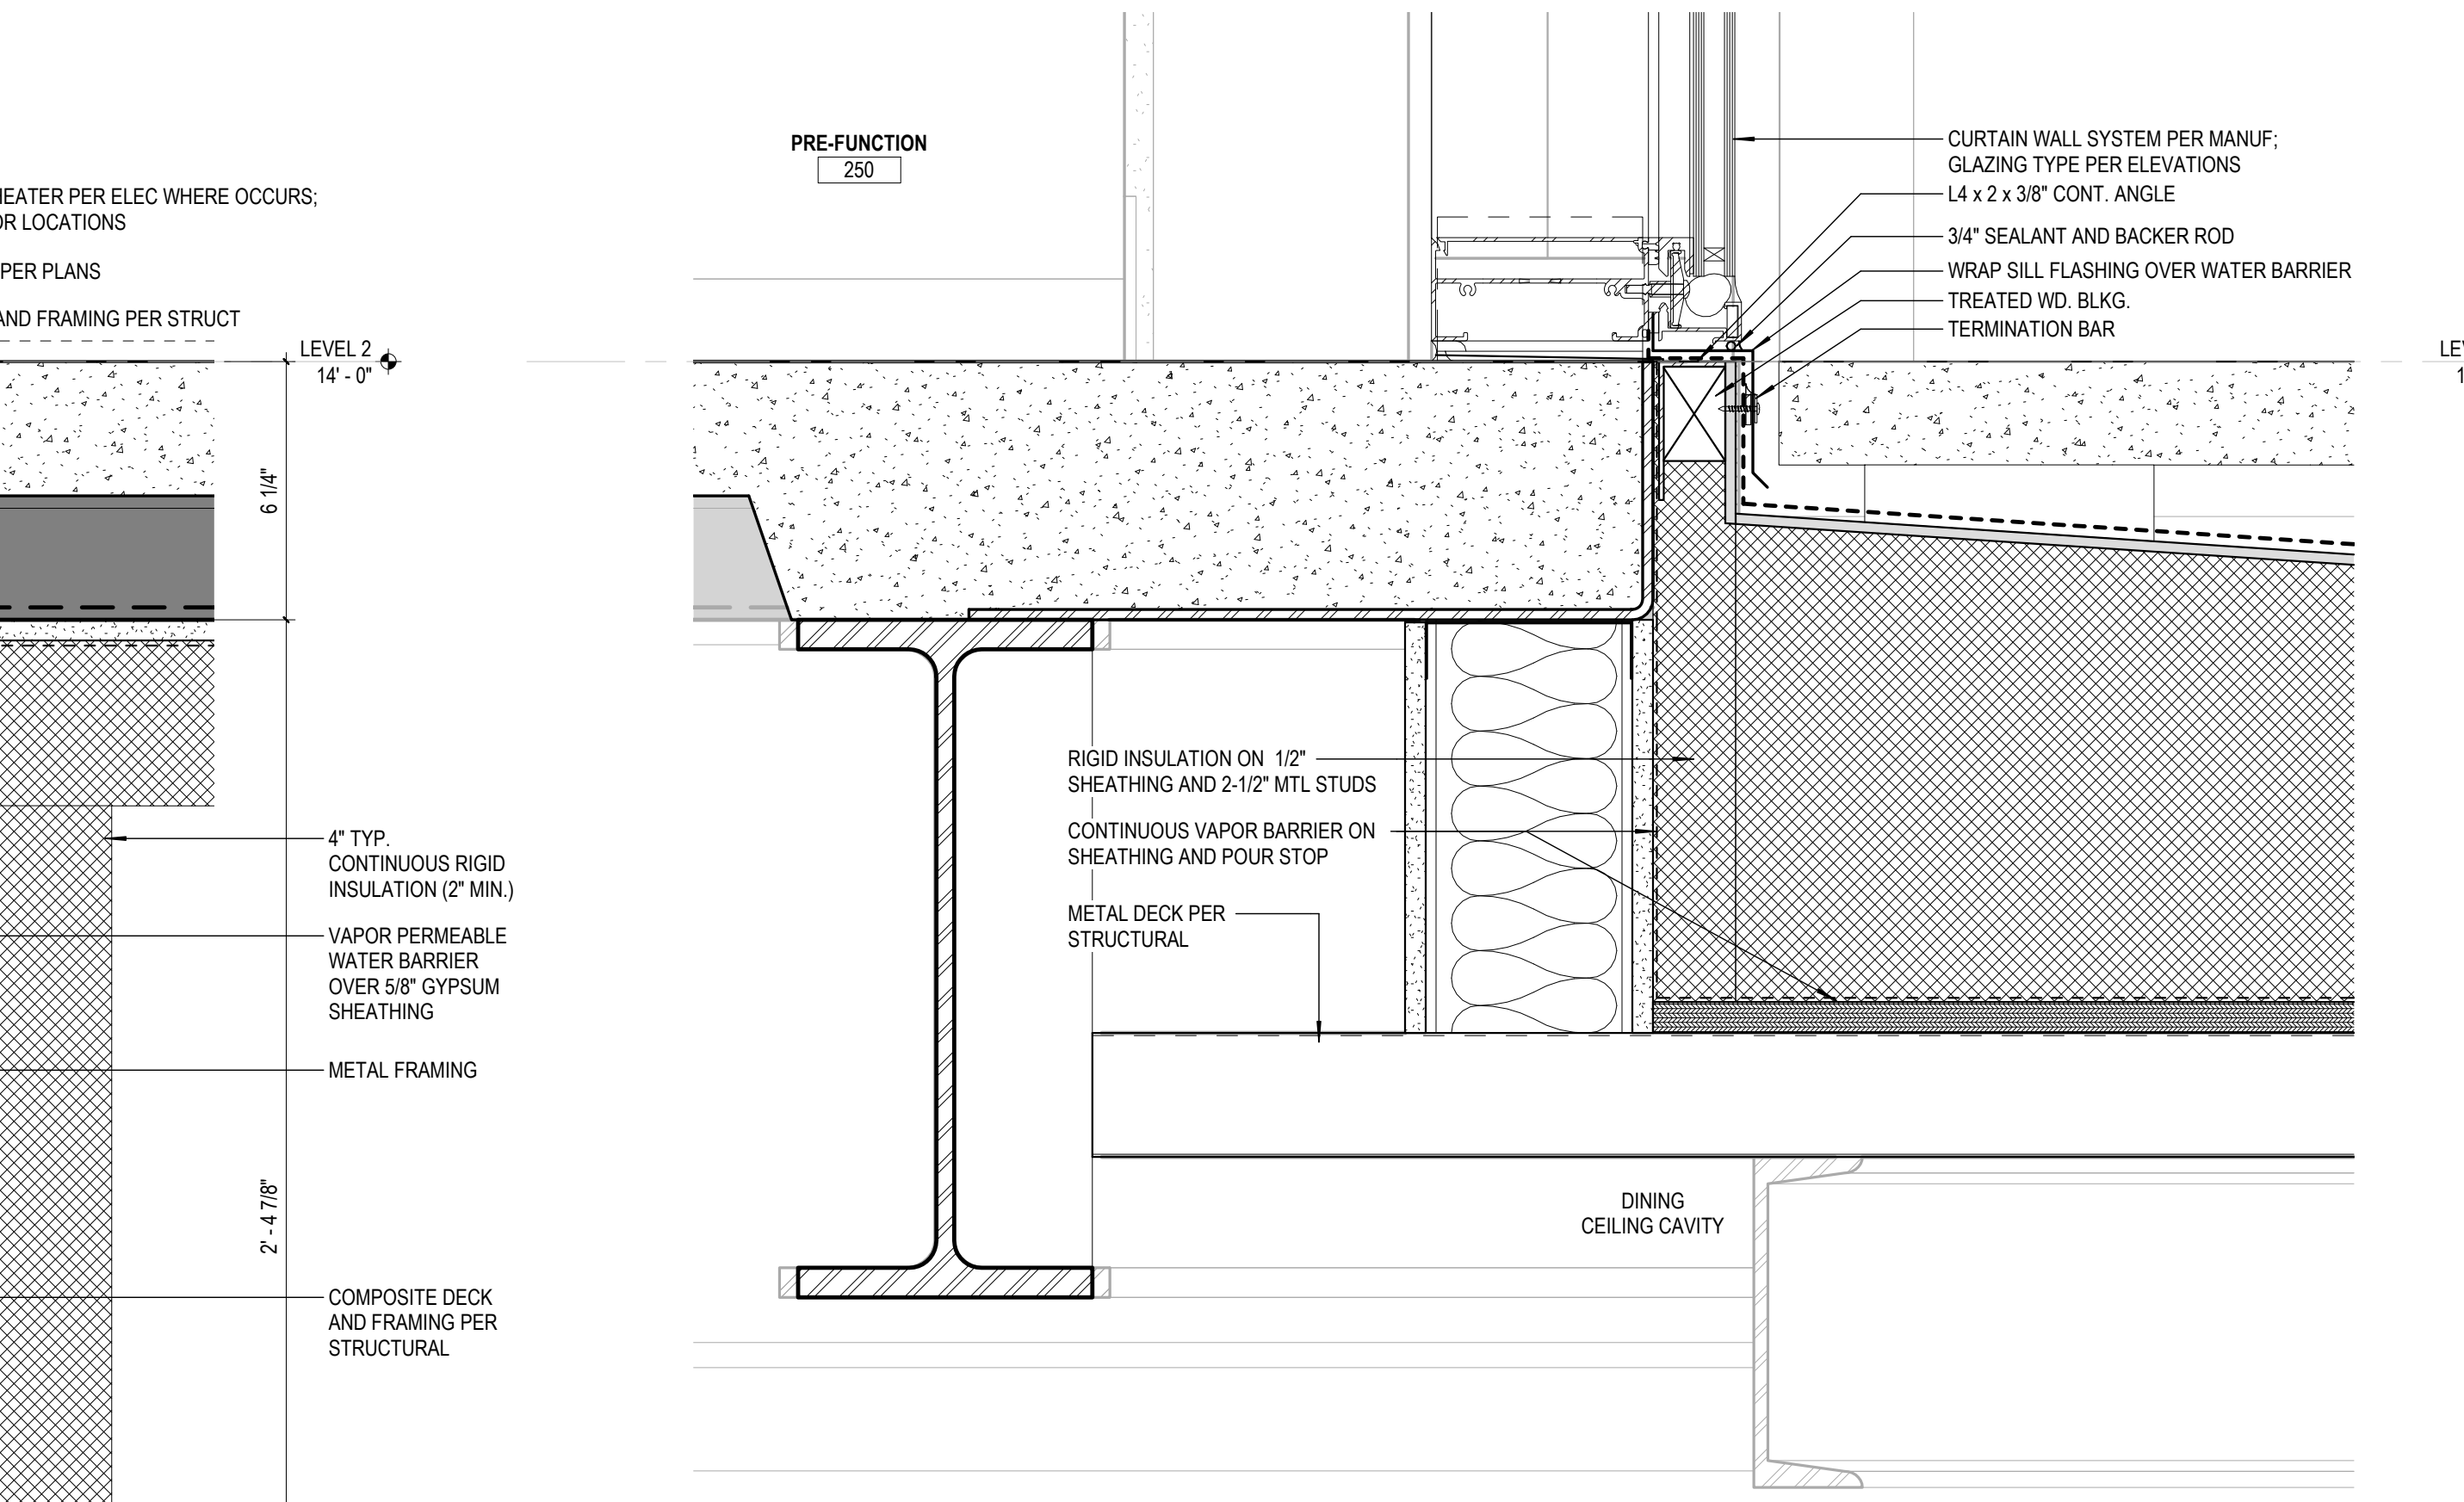


5 CURTAIN WALL @ TERRACE PAVERS
SCALE: 3" = 1'-0"

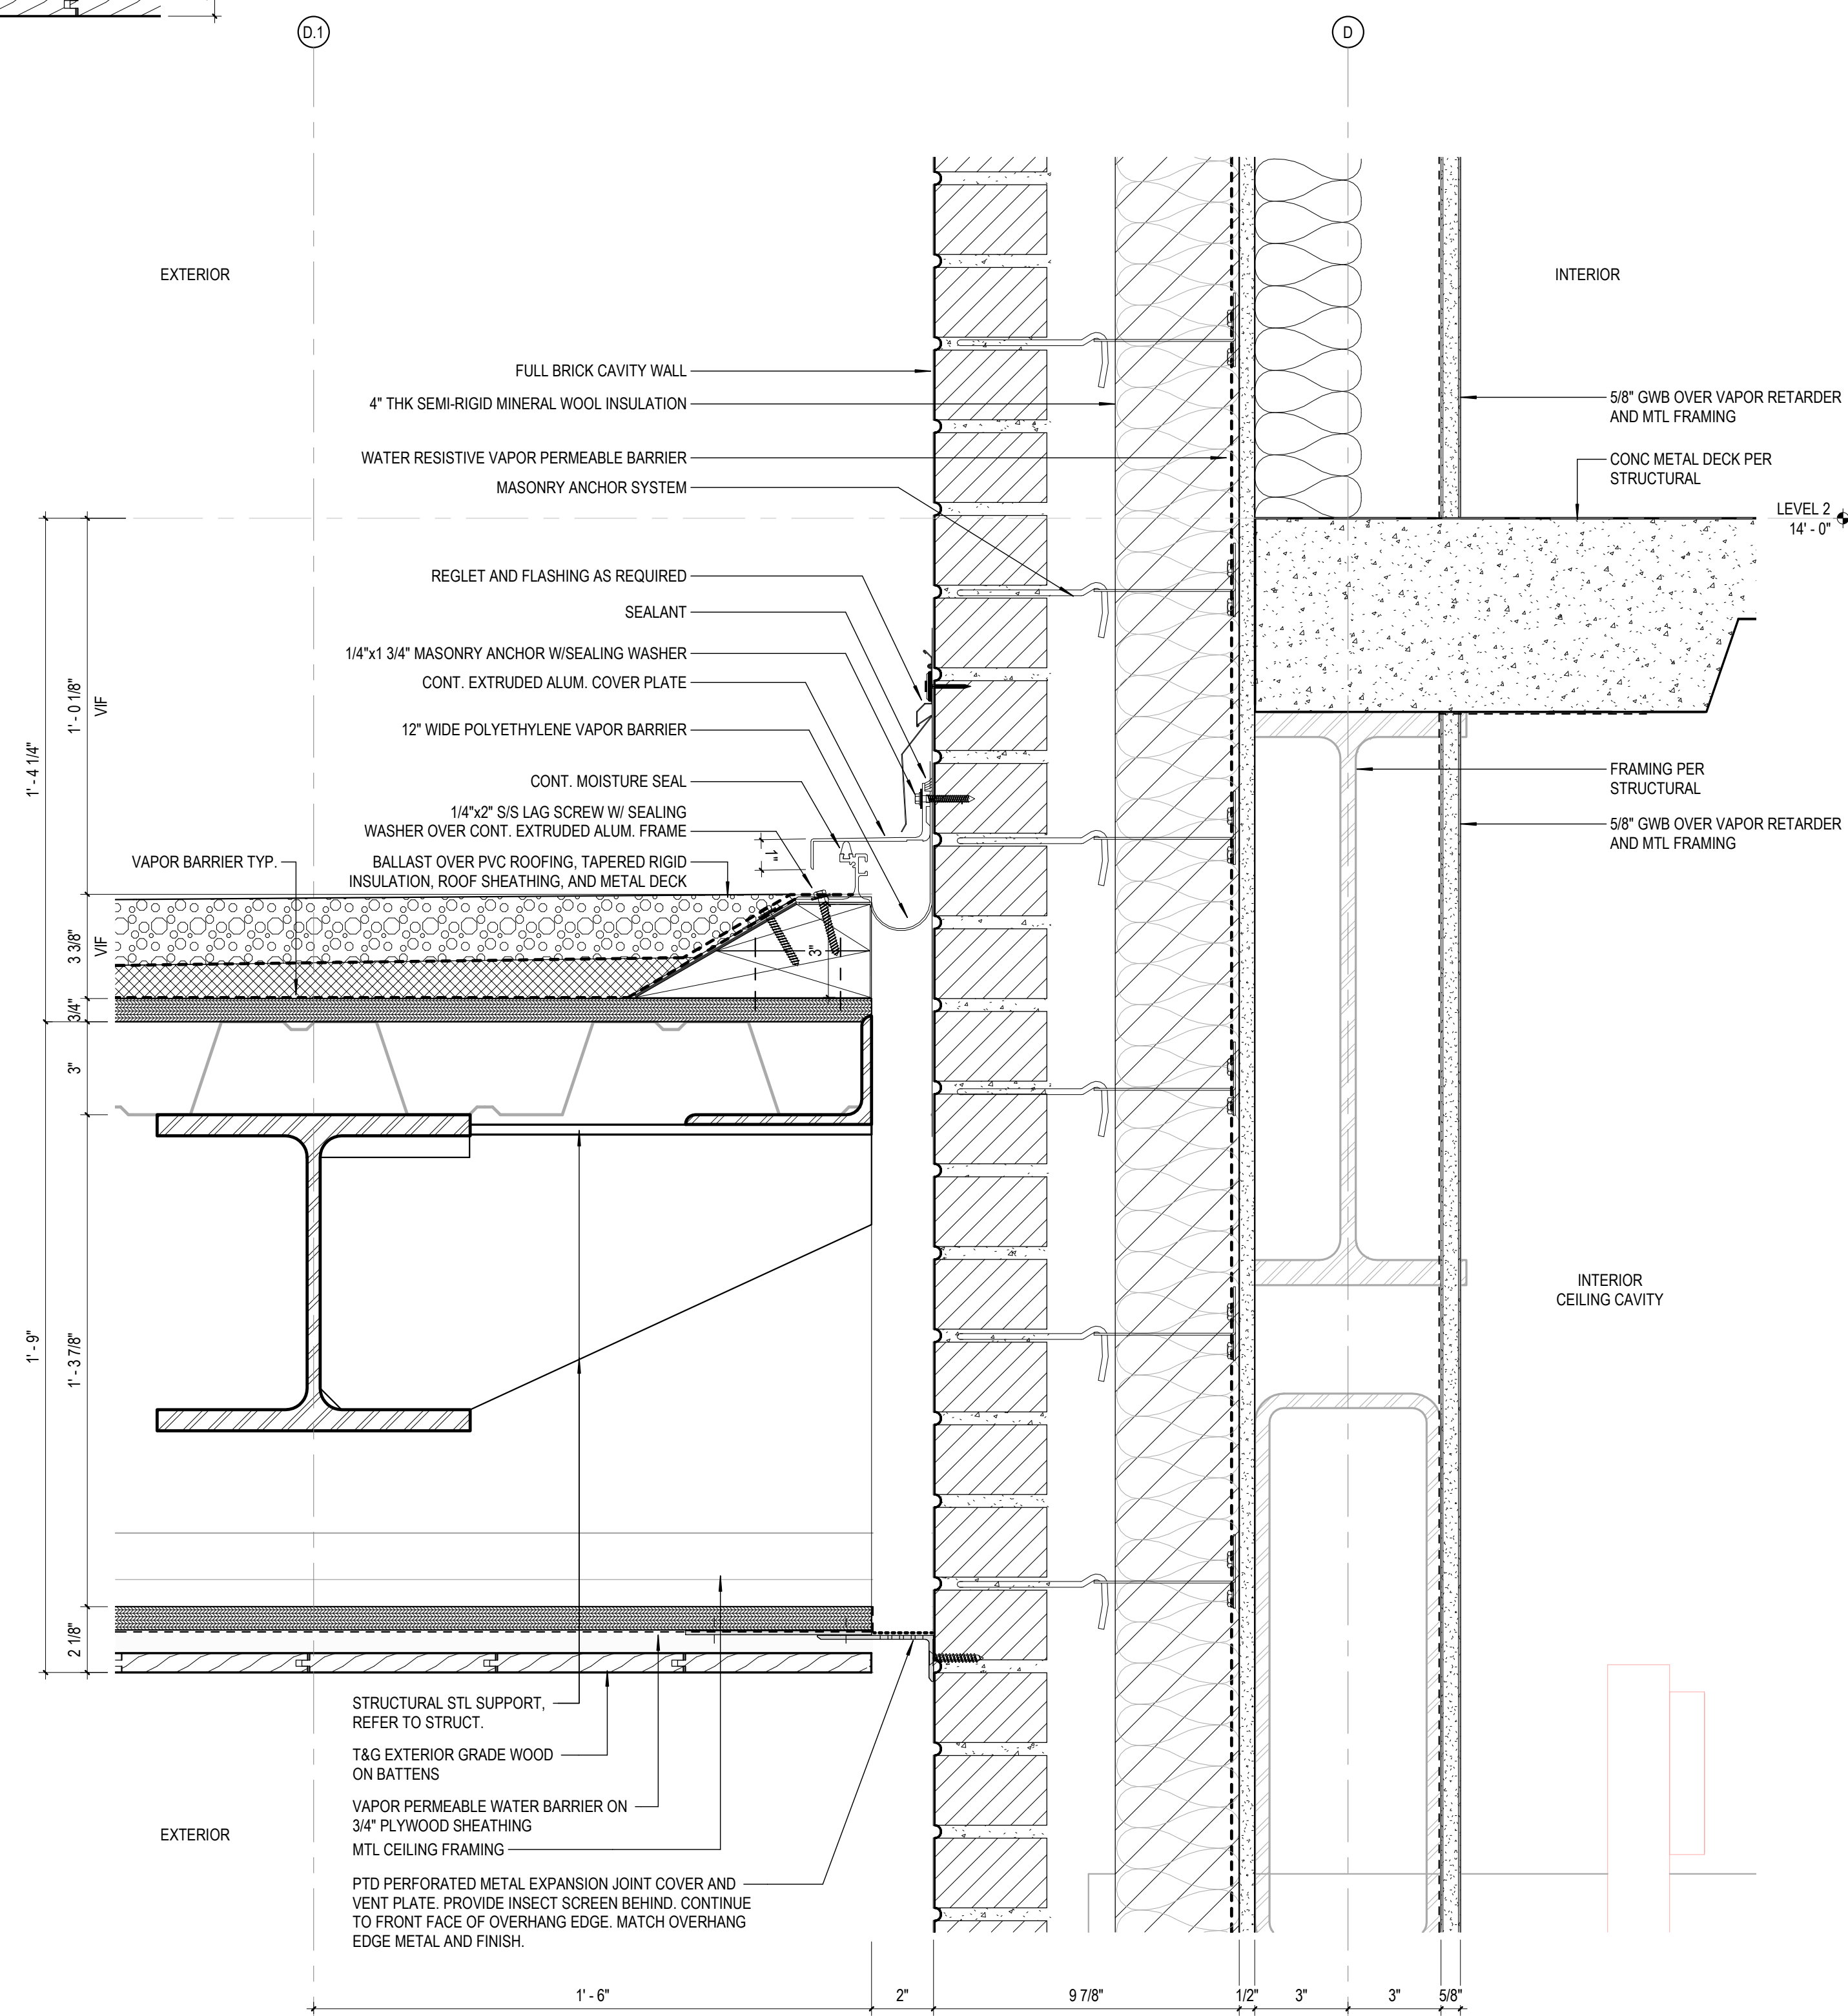

2 MASONRY @ BALLAST
SCALE: 3" = 1'-0"

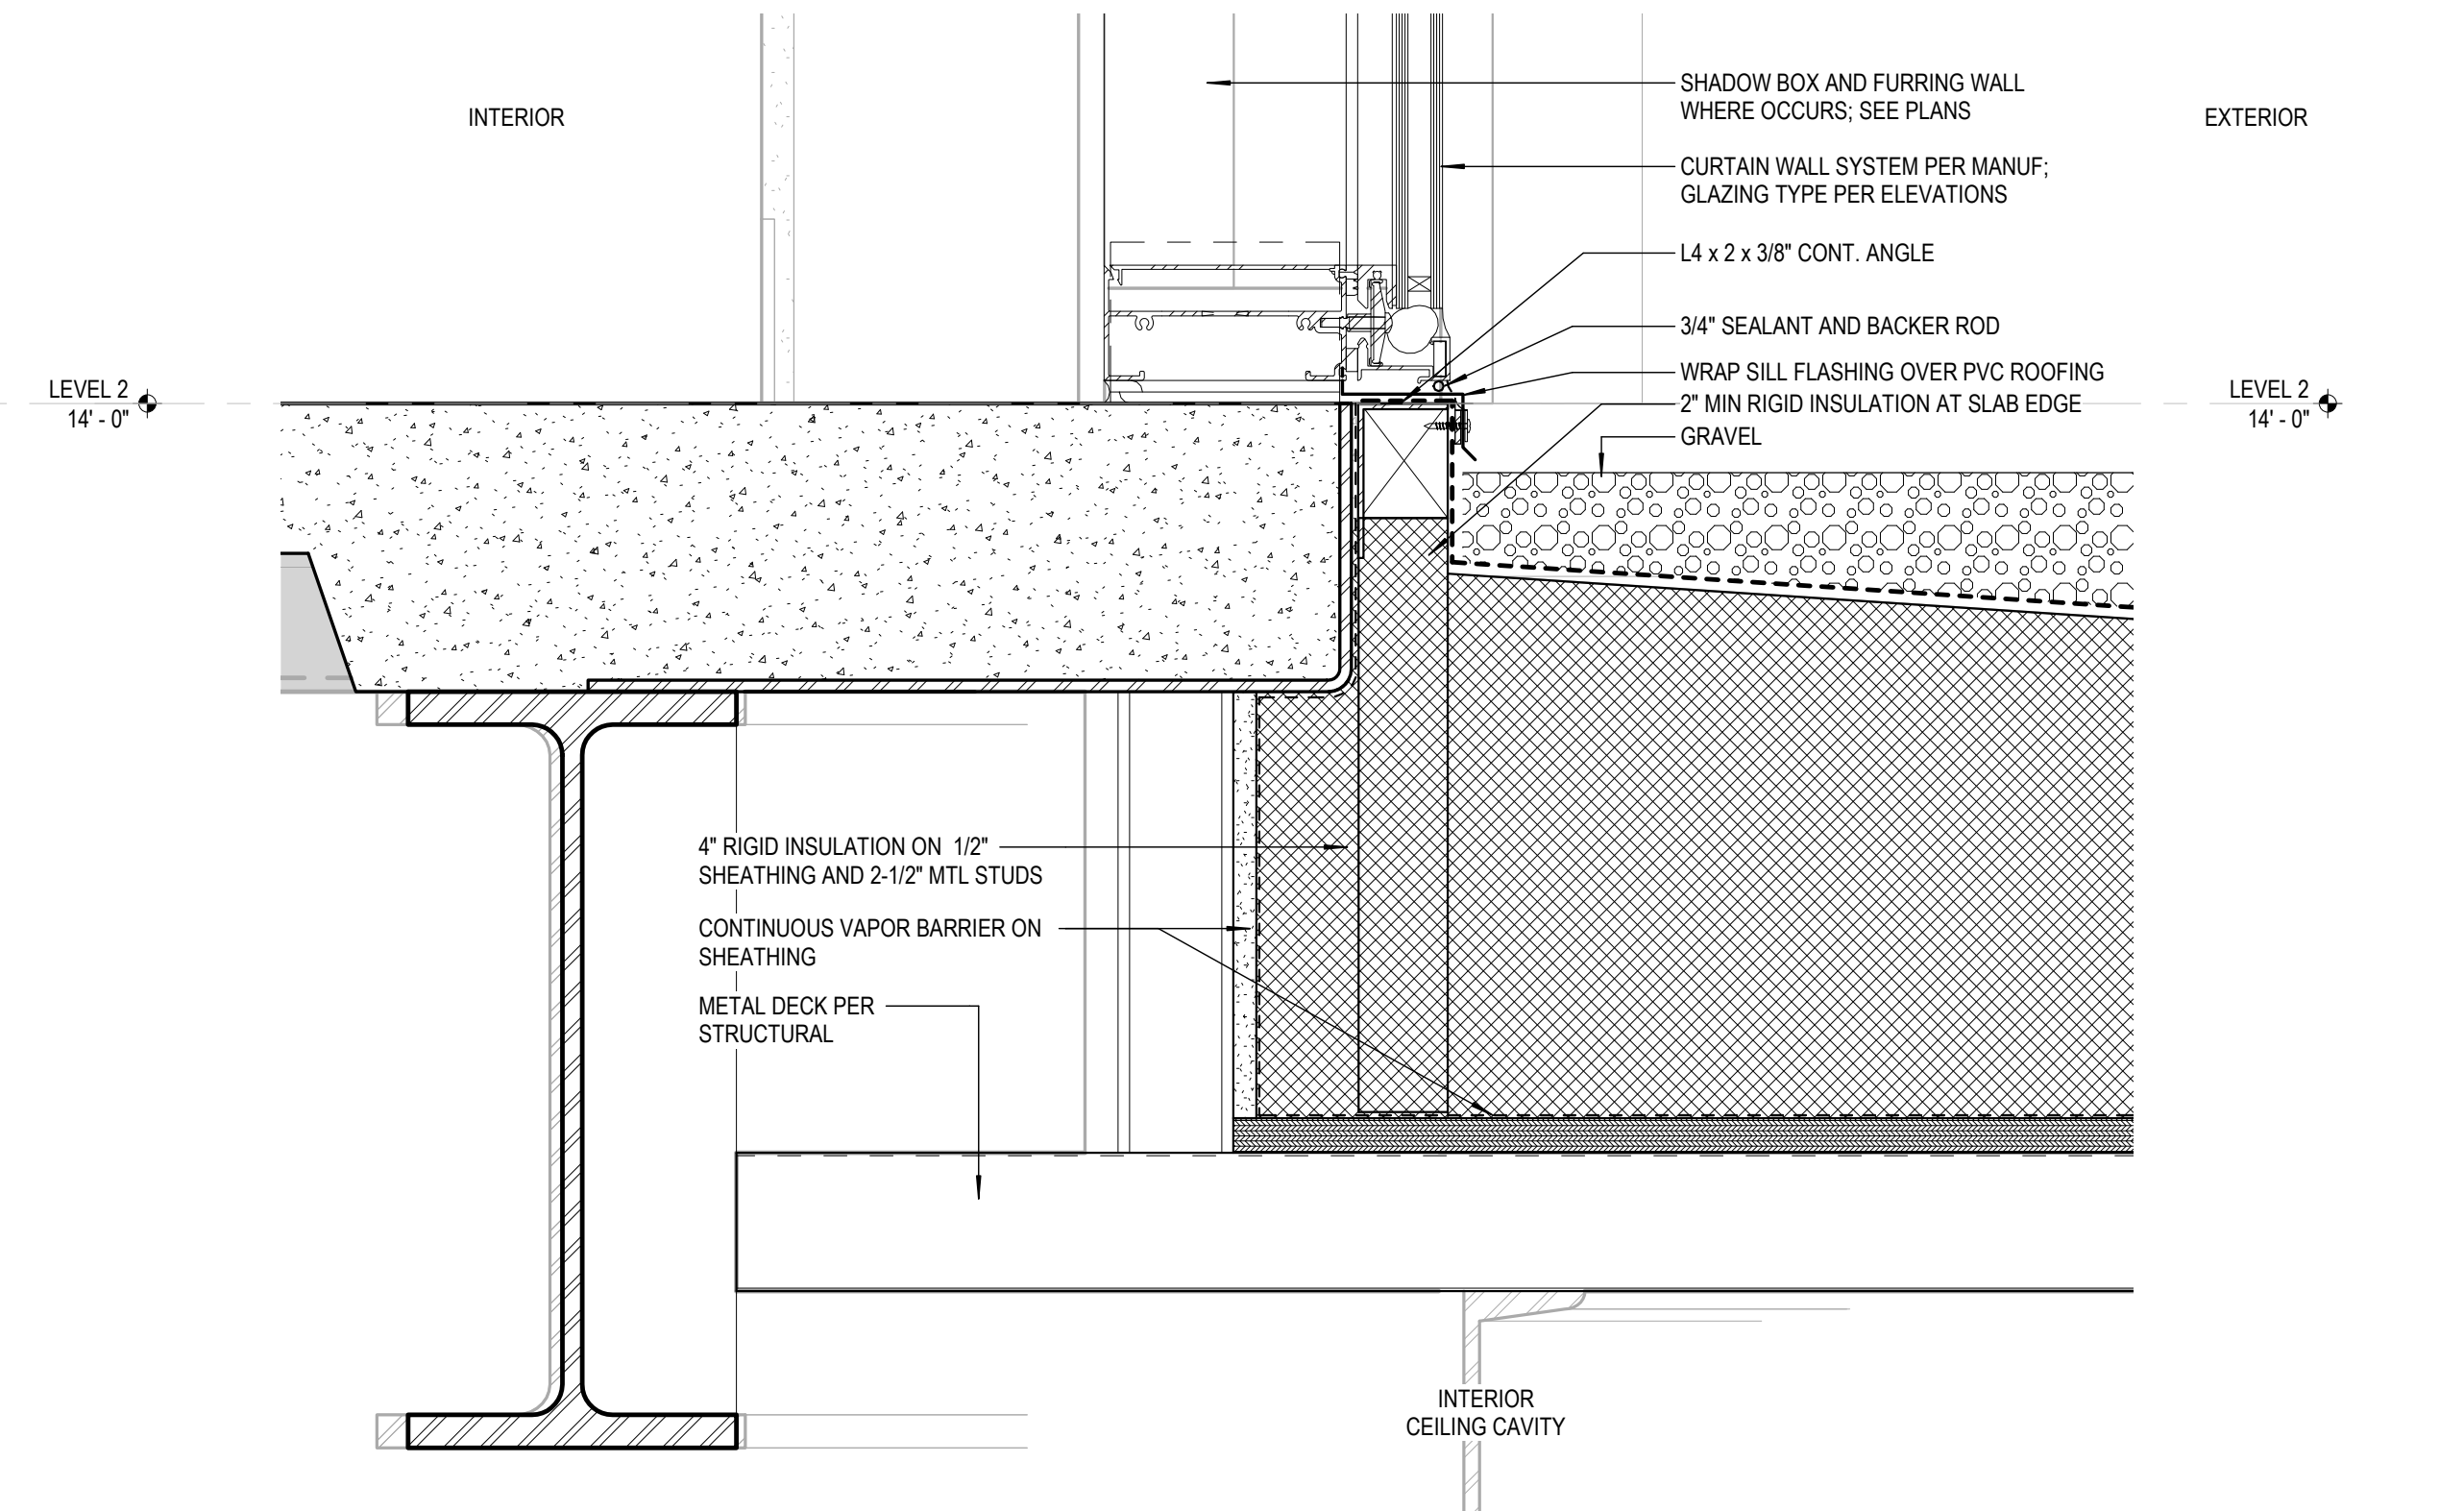


3 CURTAIN WALL @ TERRACE GRAVEL
SCALE: 3" = 1'-0"

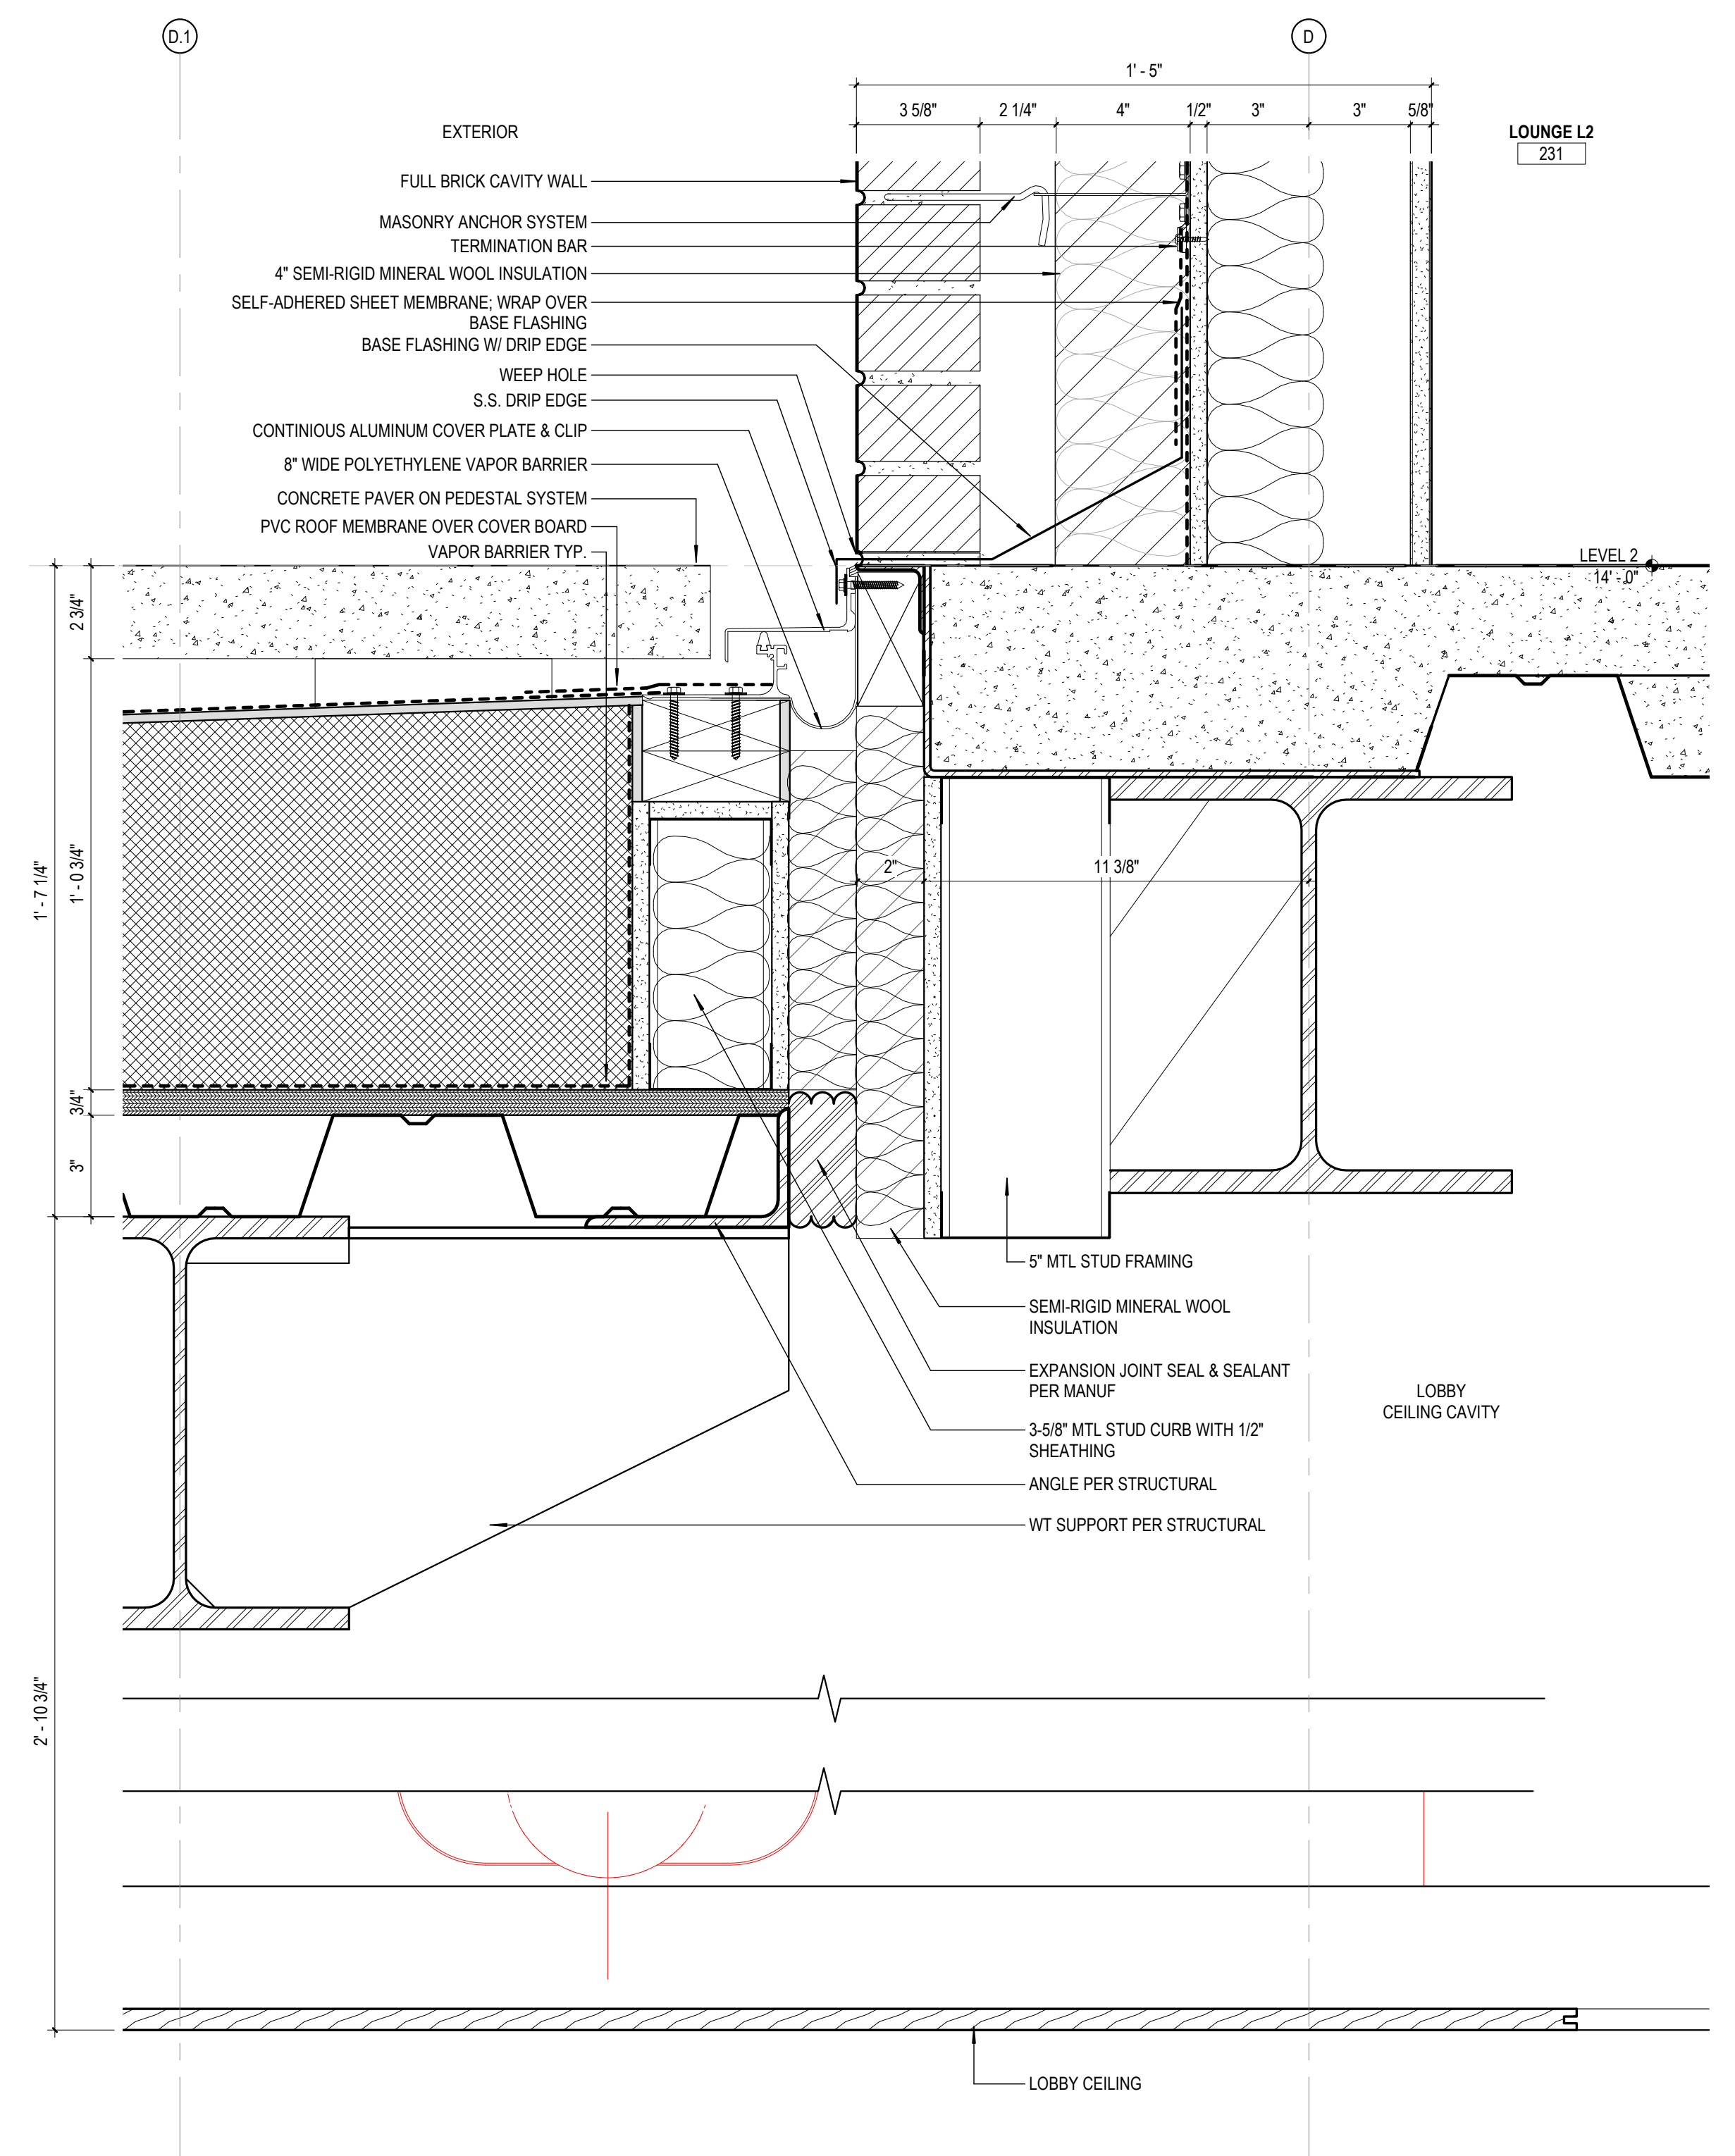


1 MASONRY @ TERRACE PAVERS
SCALE: 3" = 1'-0"


Frederick Fisher & Partners reserves its common law copyright and other property rights in these plans. These plans and drawings are not to be reproduced in any form or manner whatsoever without first obtaining the express written permission and consent of Frederick Fisher & Partners, Architects, nor are they to be assigned to any third party without obtaining said written permission and consent.

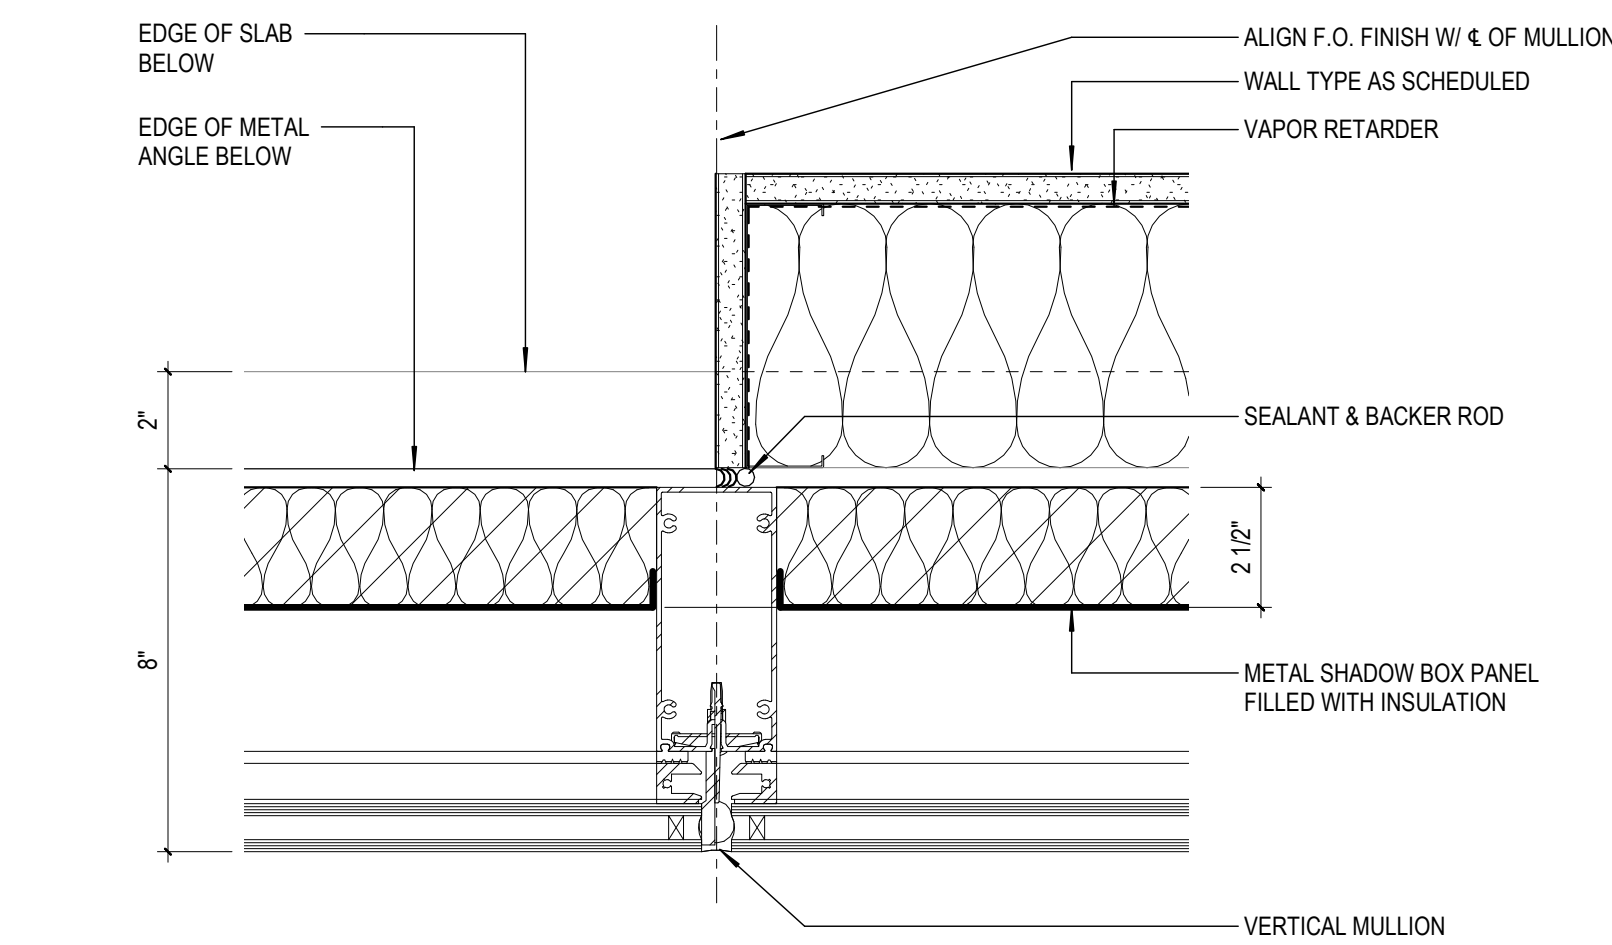



5 VERT MULLION @ BACKUP
SCALE: 3" = 1'-0"

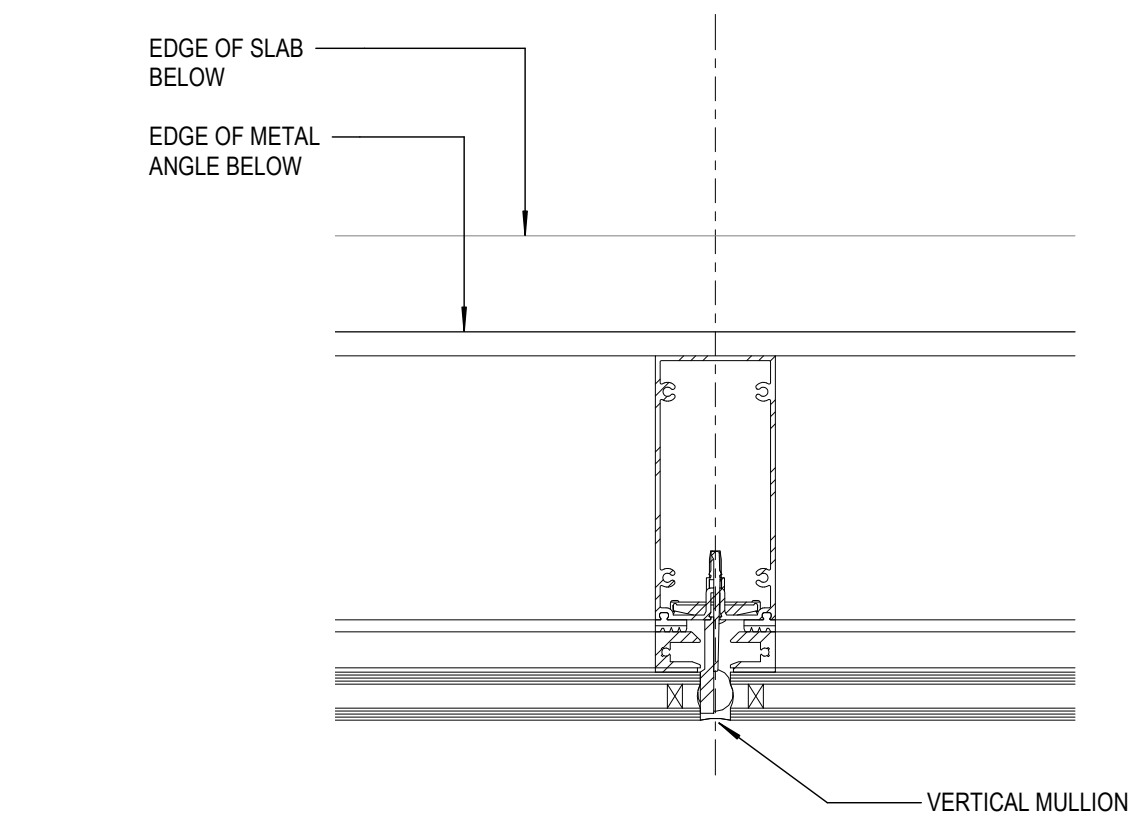



4 TYPICAL VERTICAL MULLION
SCALE: 3" = 1'-0"

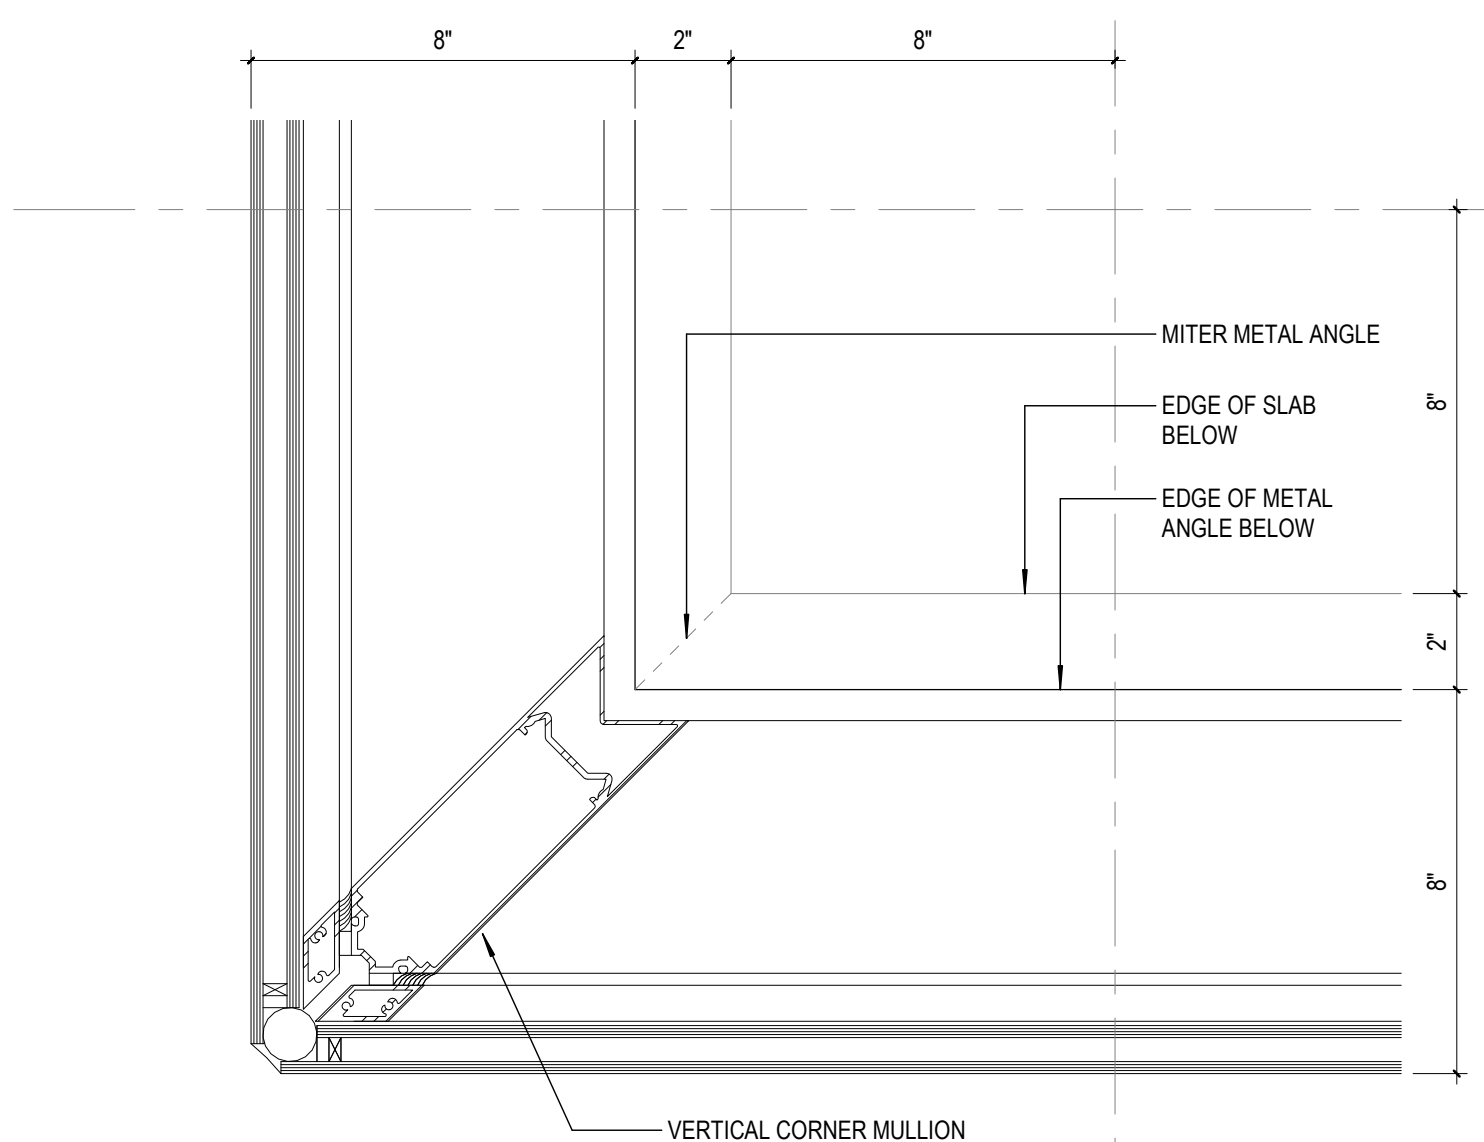

3 CURTAIN WALL PLAN - CORNER
SCALE: 3" = 1'-0"

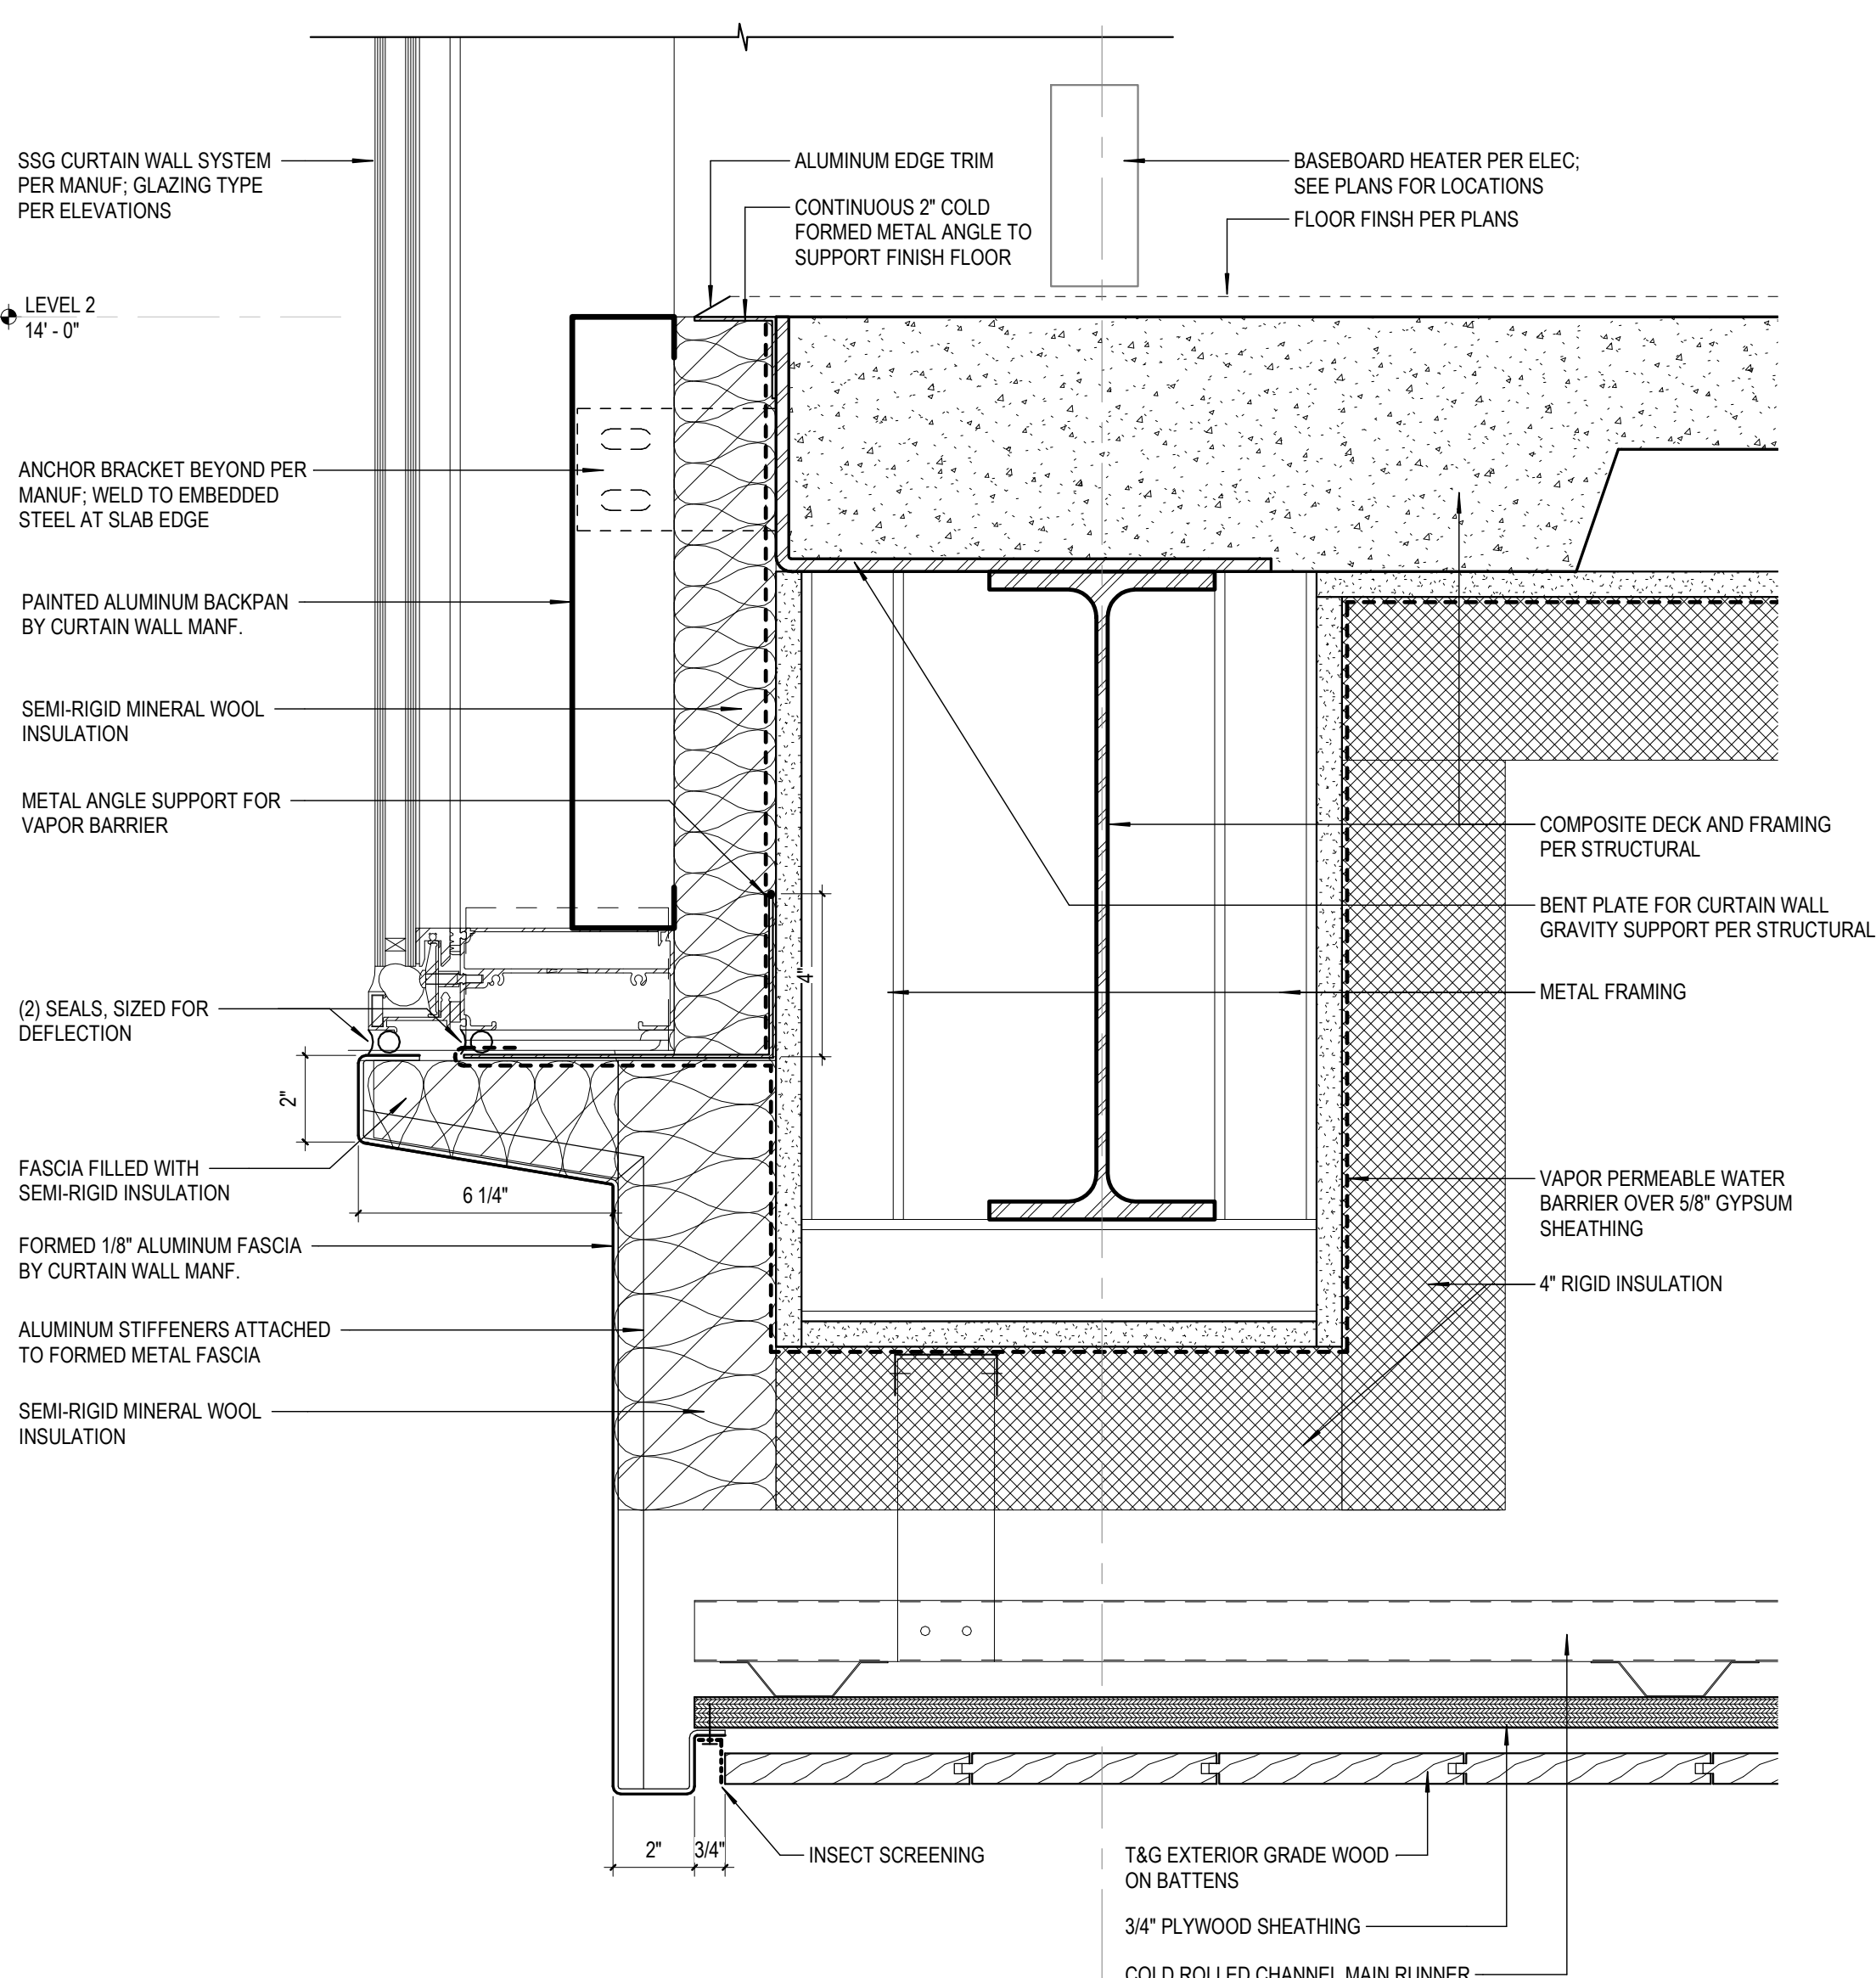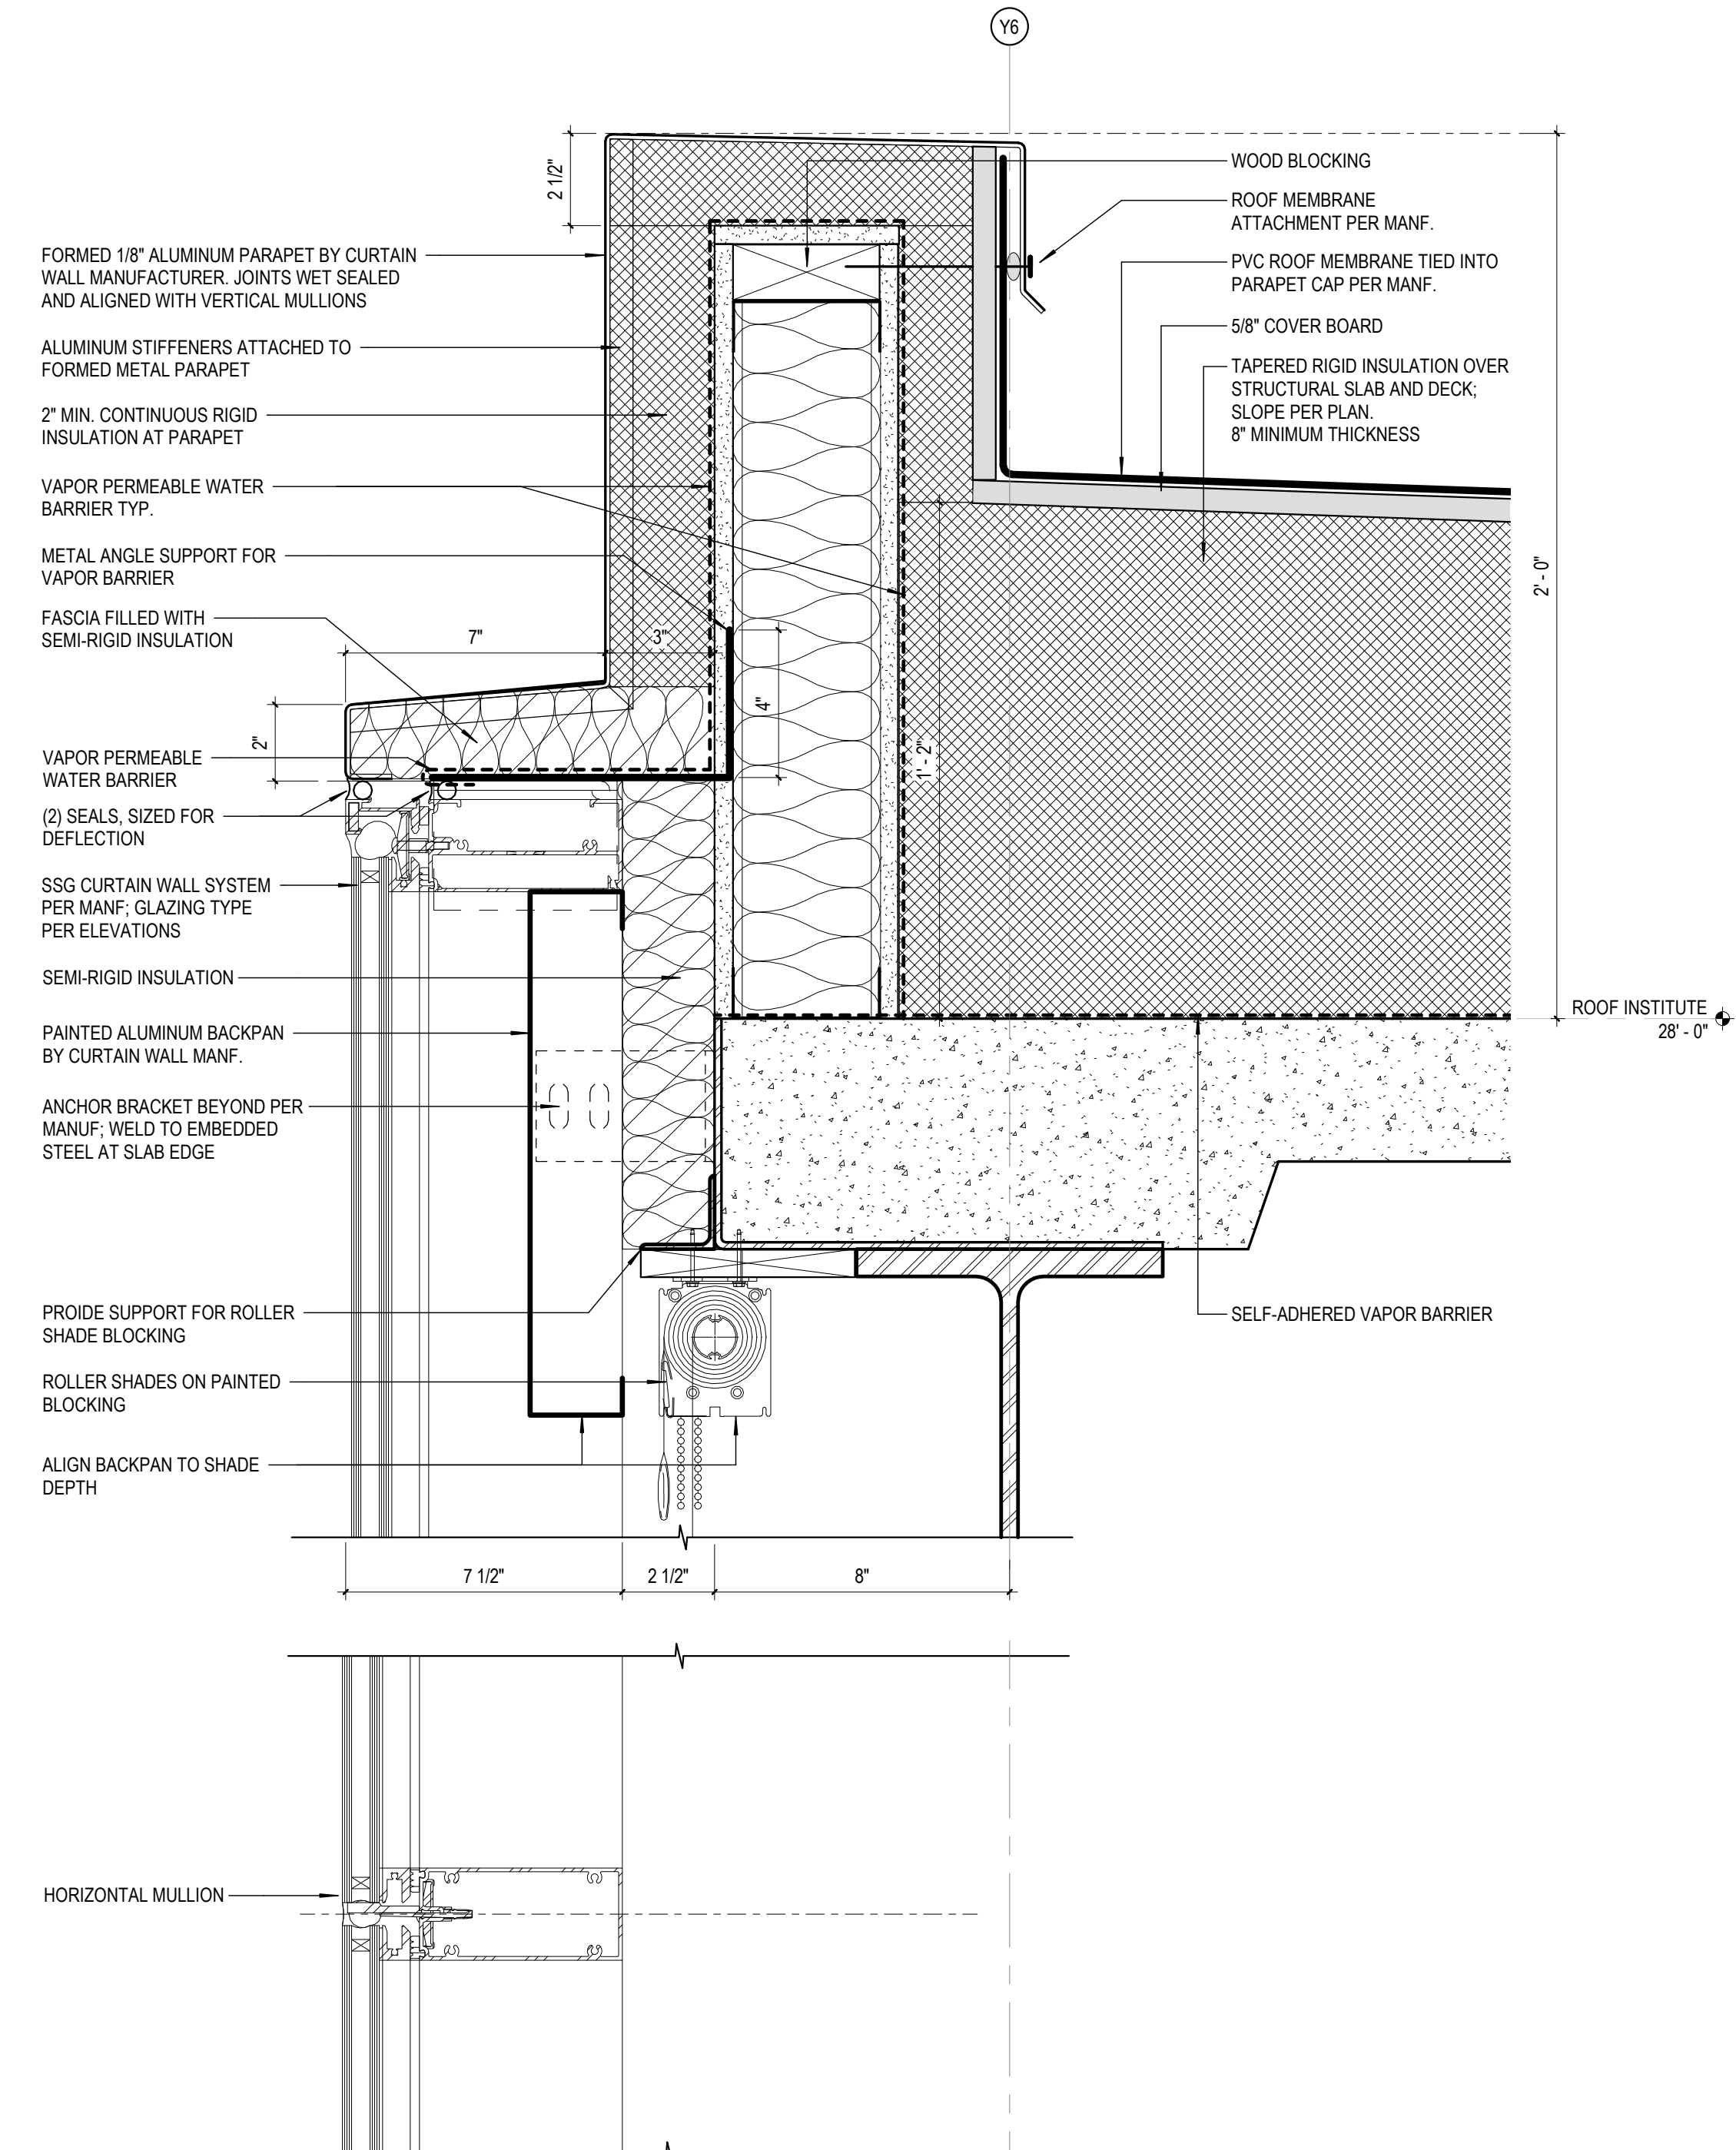


2 CURTAIN WALL SECTION
SCALE: 3" = 1'-0"

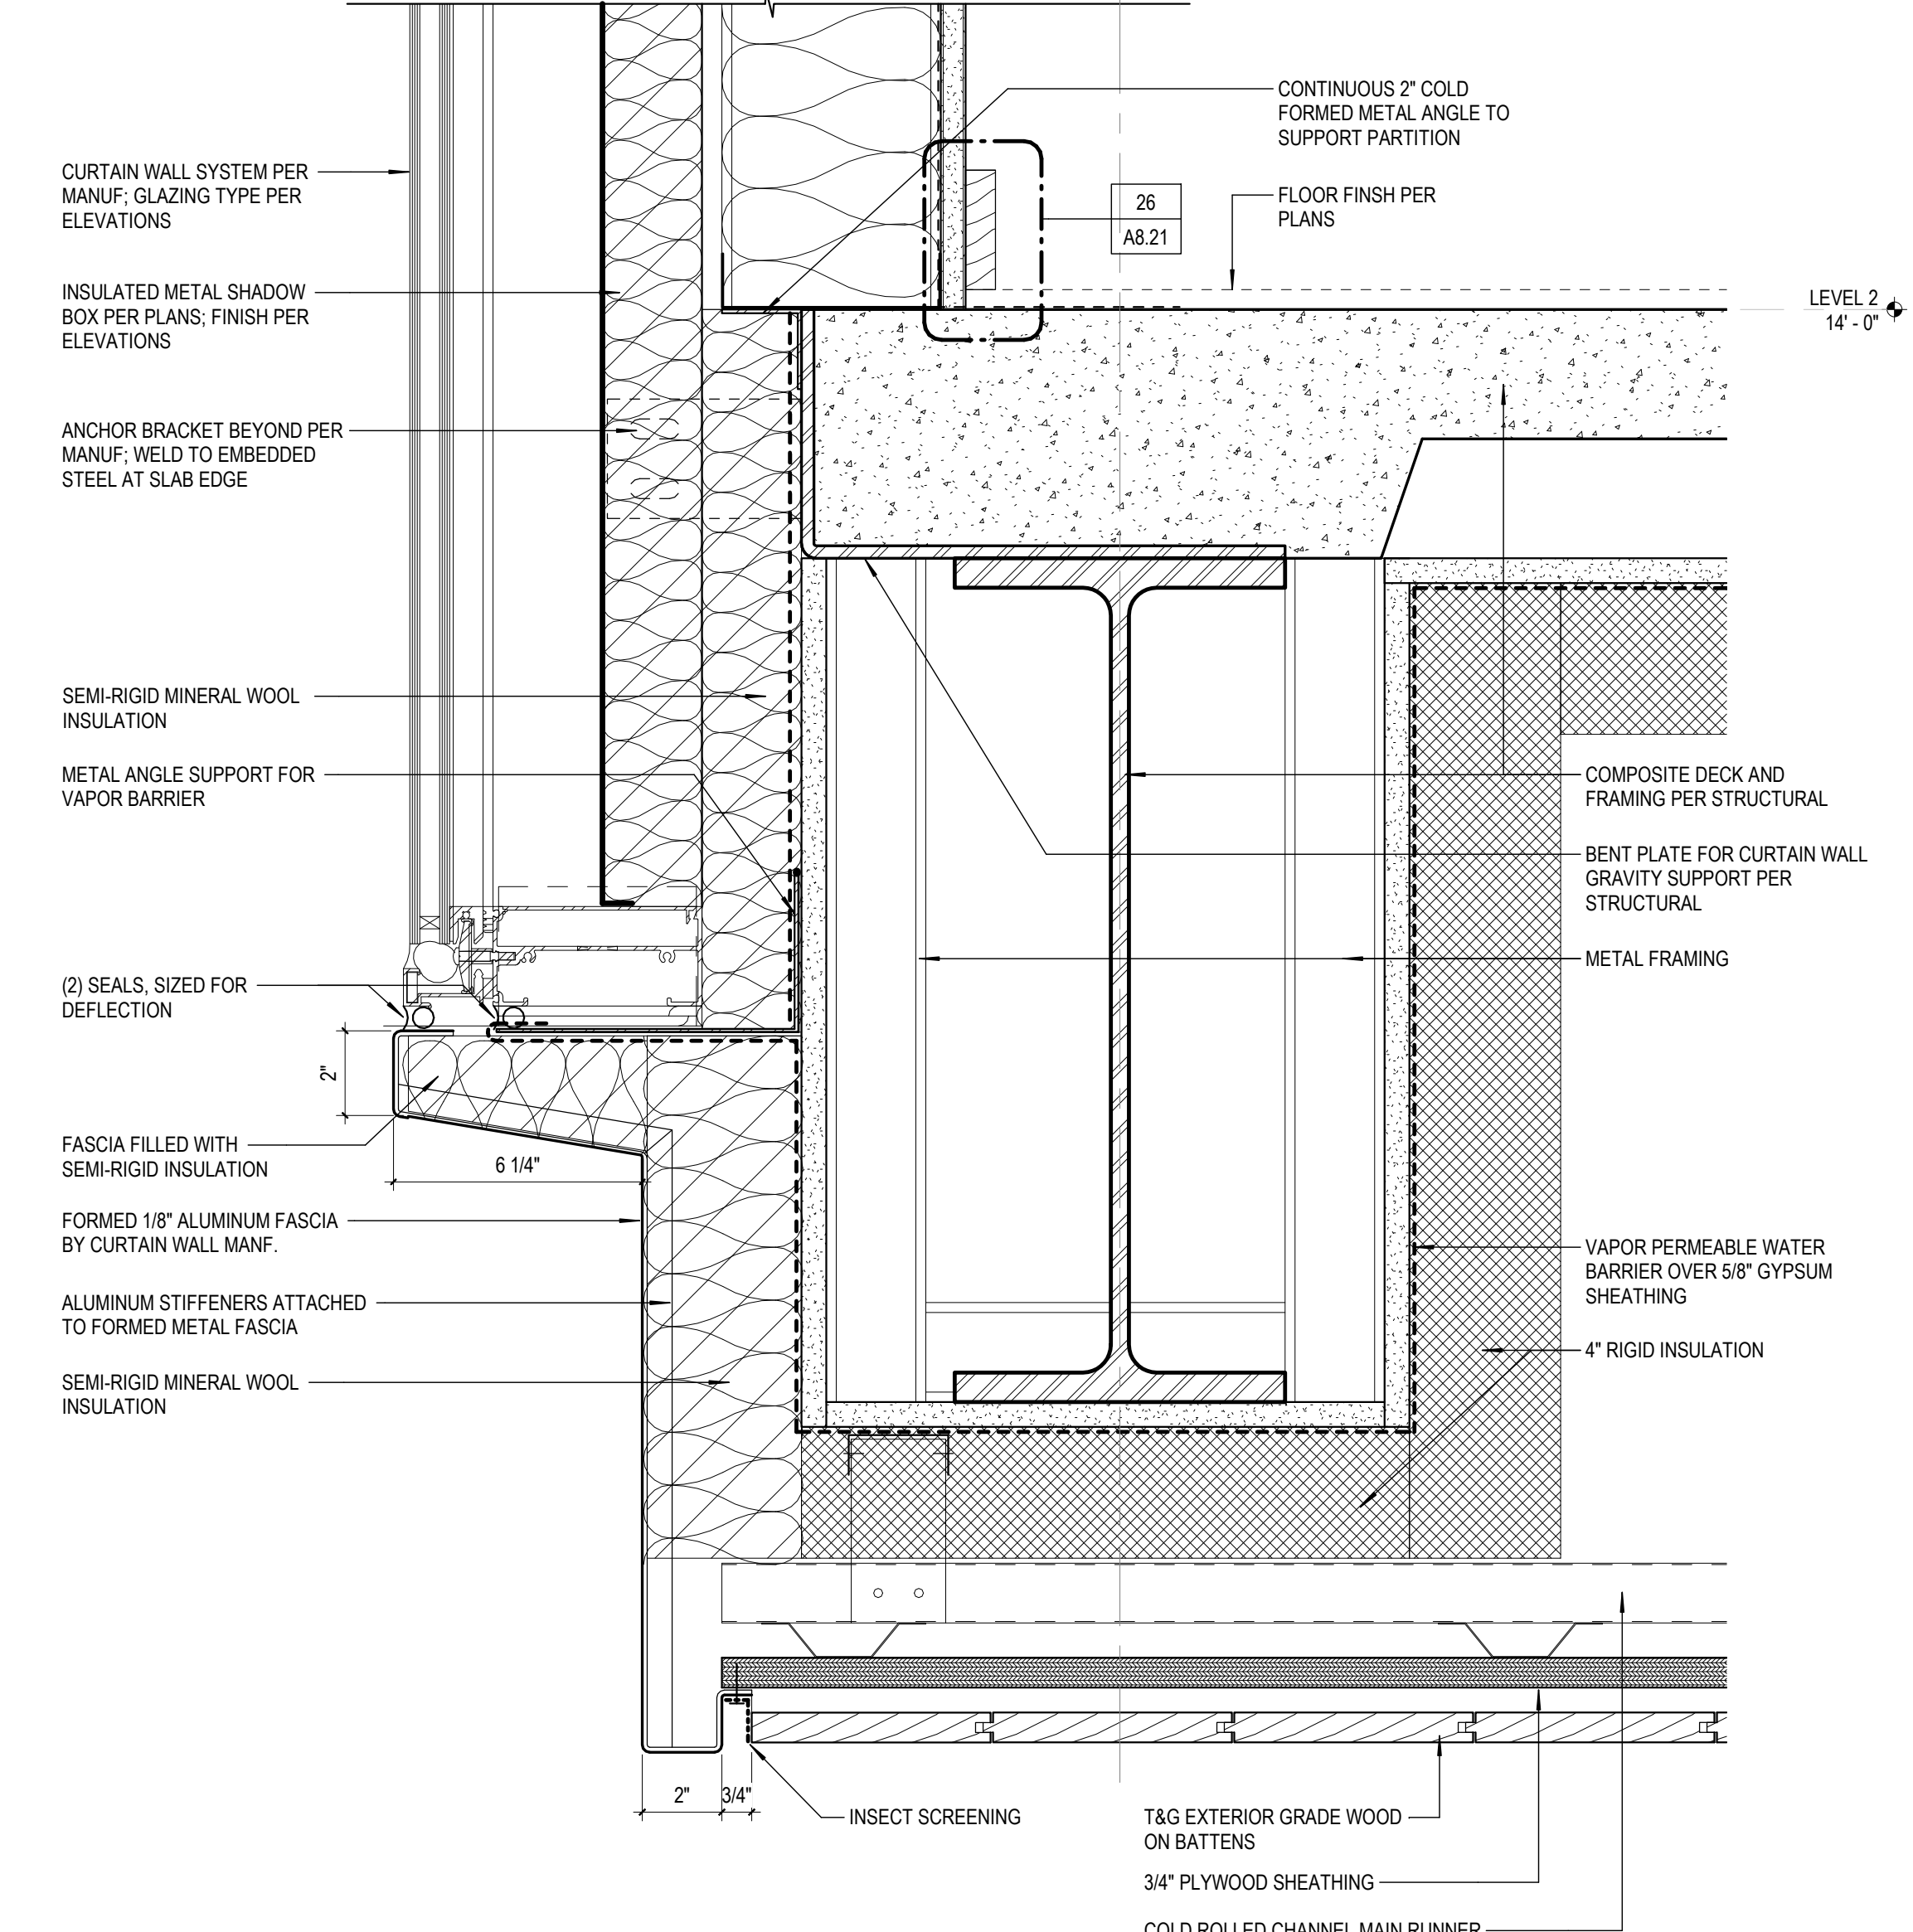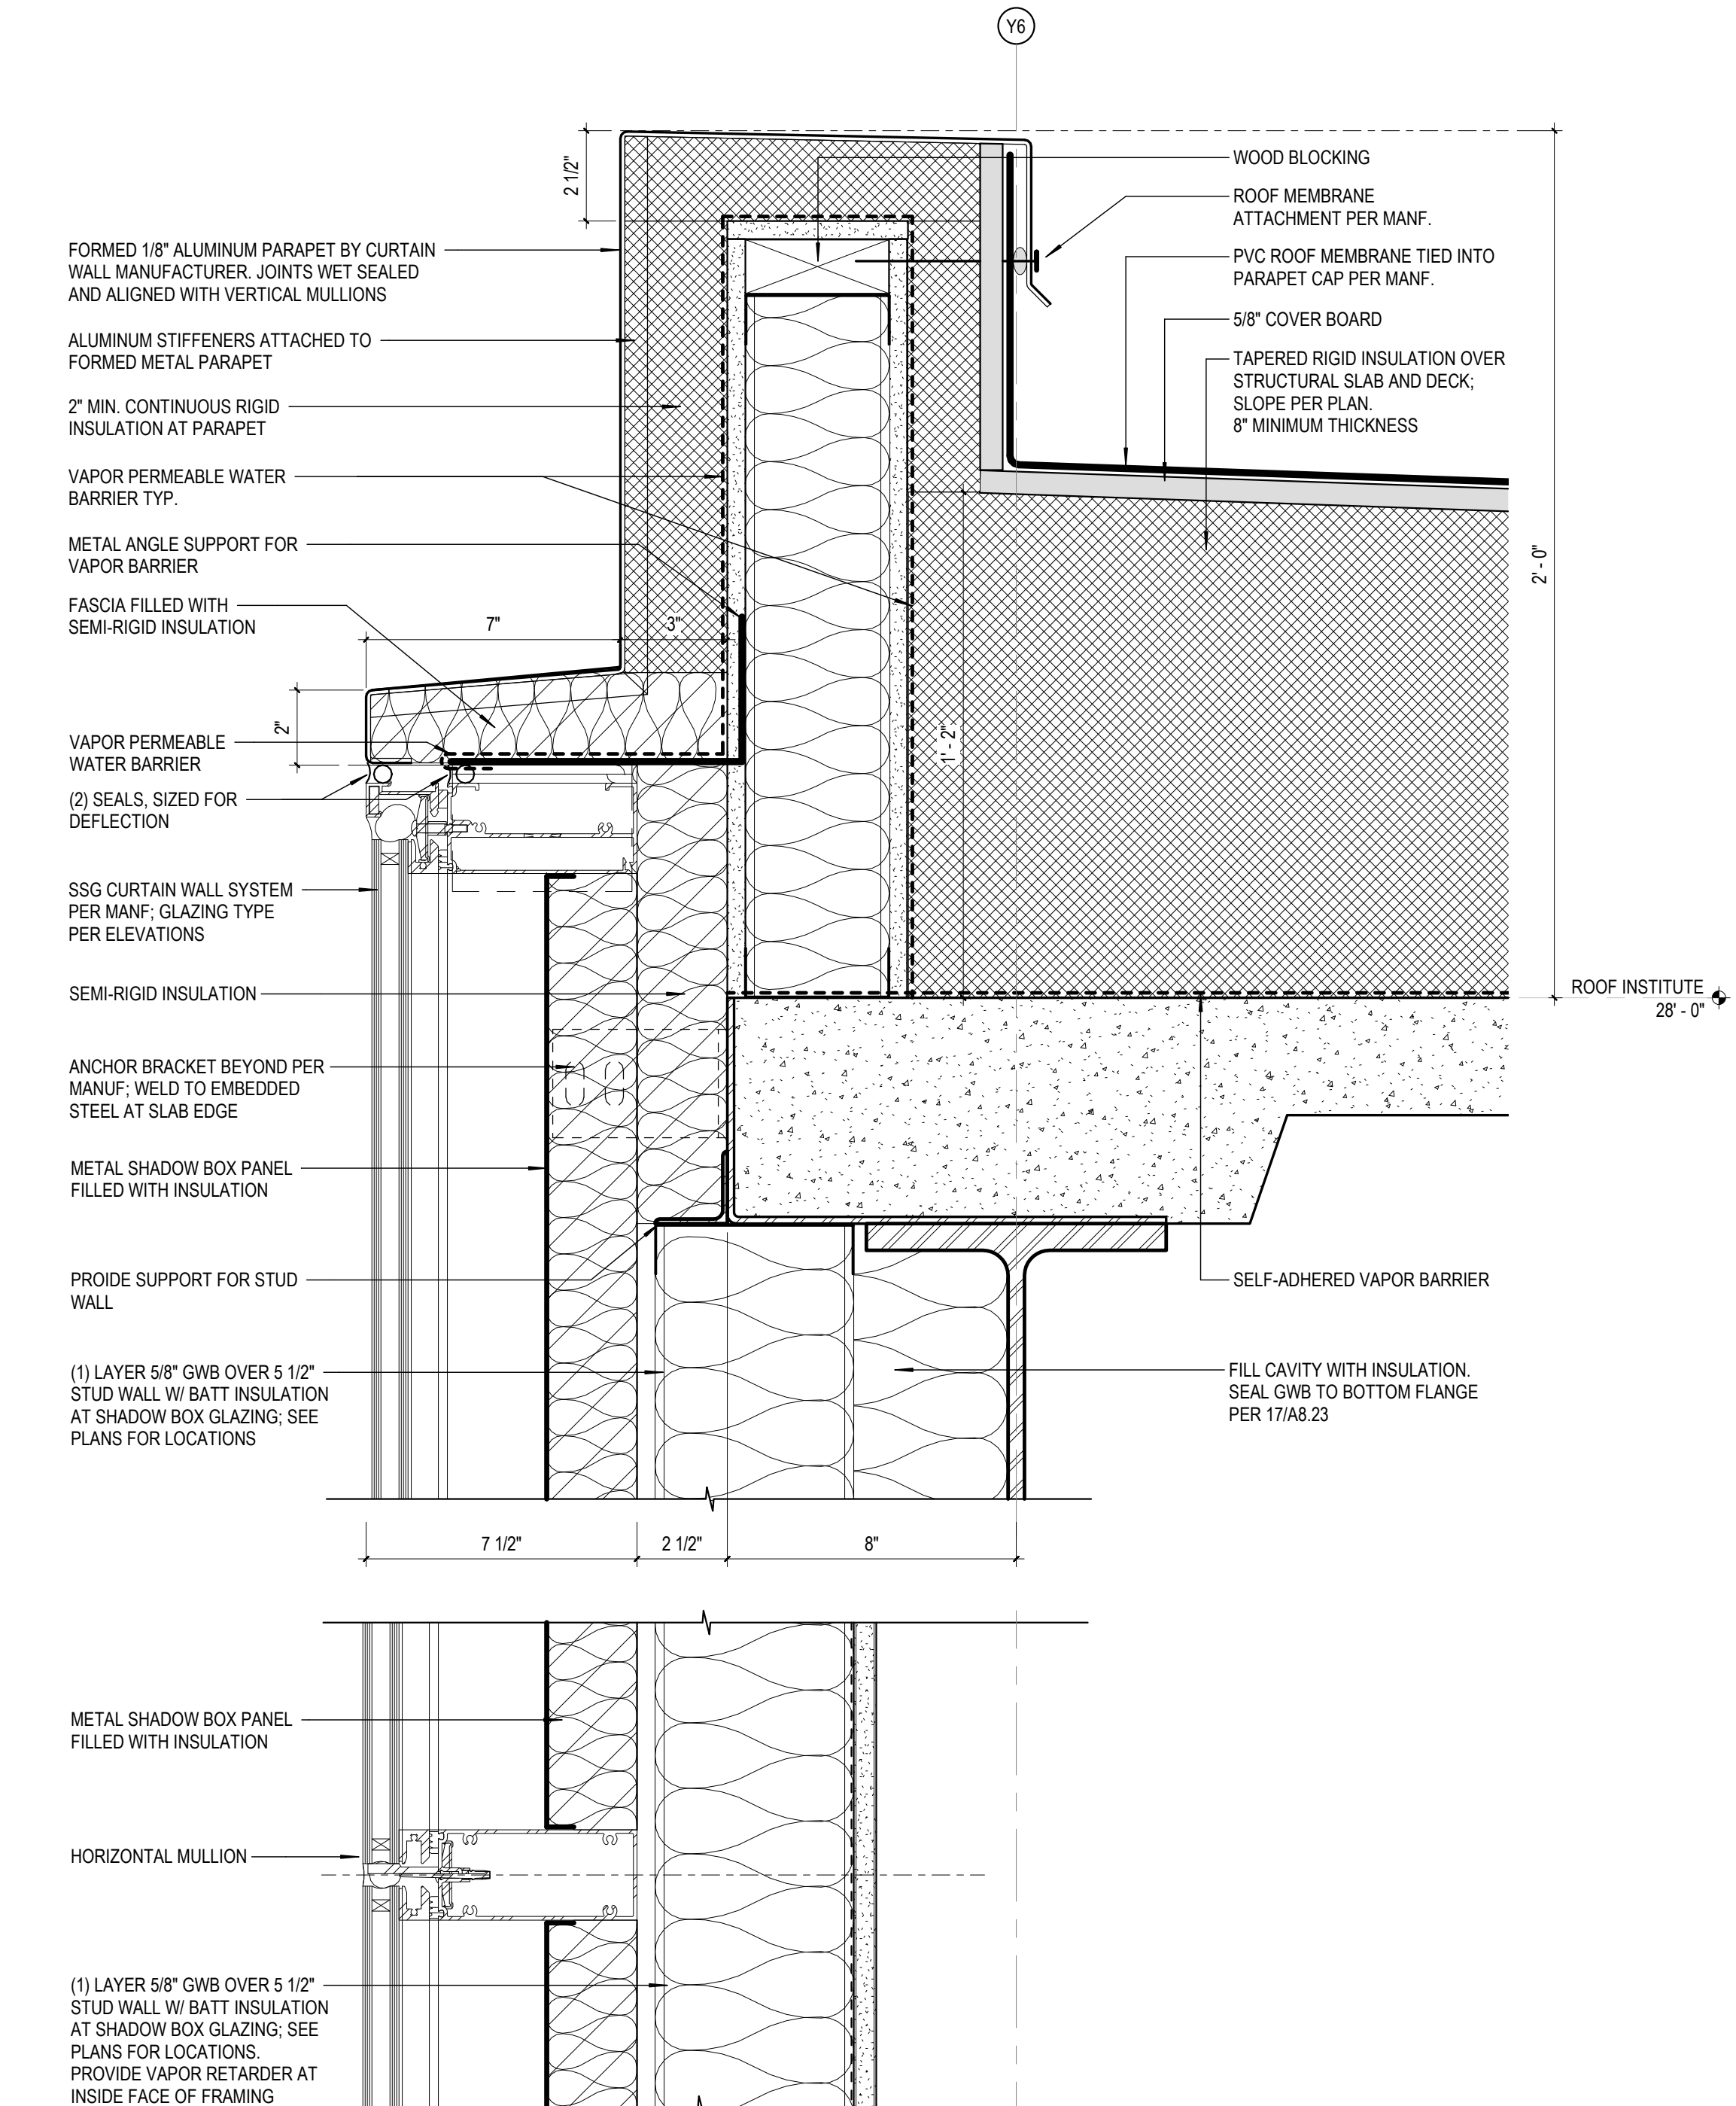


1 CURTAIN WALL SECTION @ SHADOWBOX
SCALE: 3" = 1'-0"

Frederick Fisher & Partners reserves its common law copyright and other property rights in these plans. These plans and drawings are not to be reproduced in any form or manner whatsoever without first obtaining the express written permission and consent of Frederick Fisher & Partners. Architects, nor are they to be assigned to any third party without obtaining said written permission and consent.

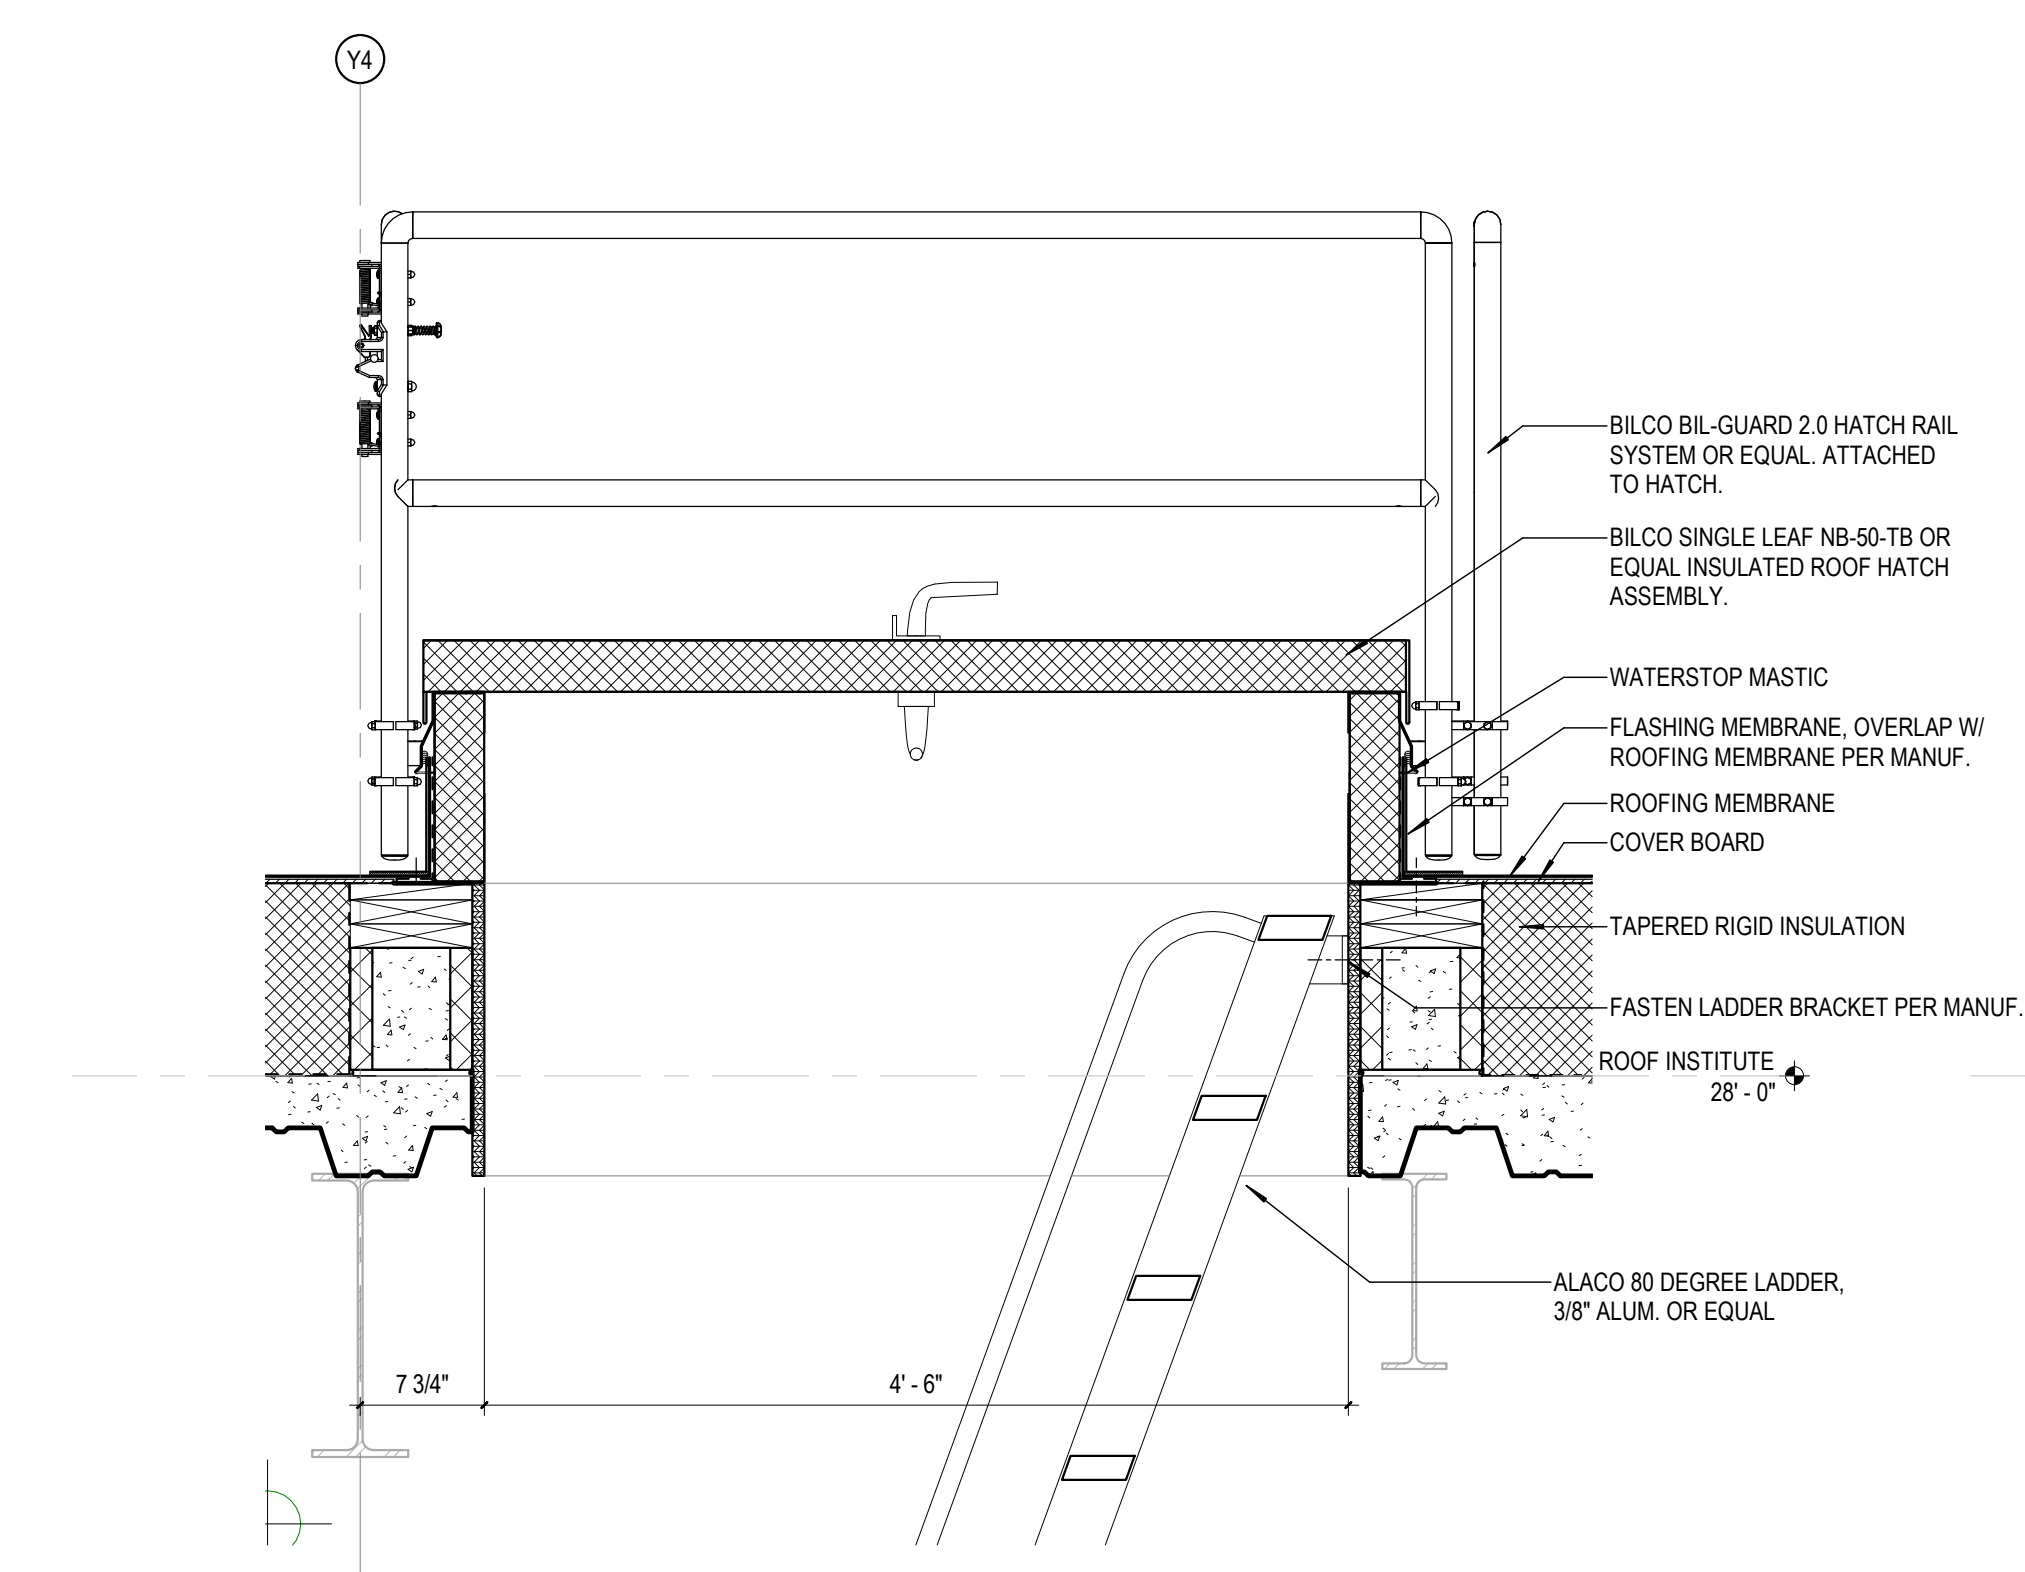


10 ROOF HATCH SECTION @ LADDER

SCALE: 1" = 1'-0"

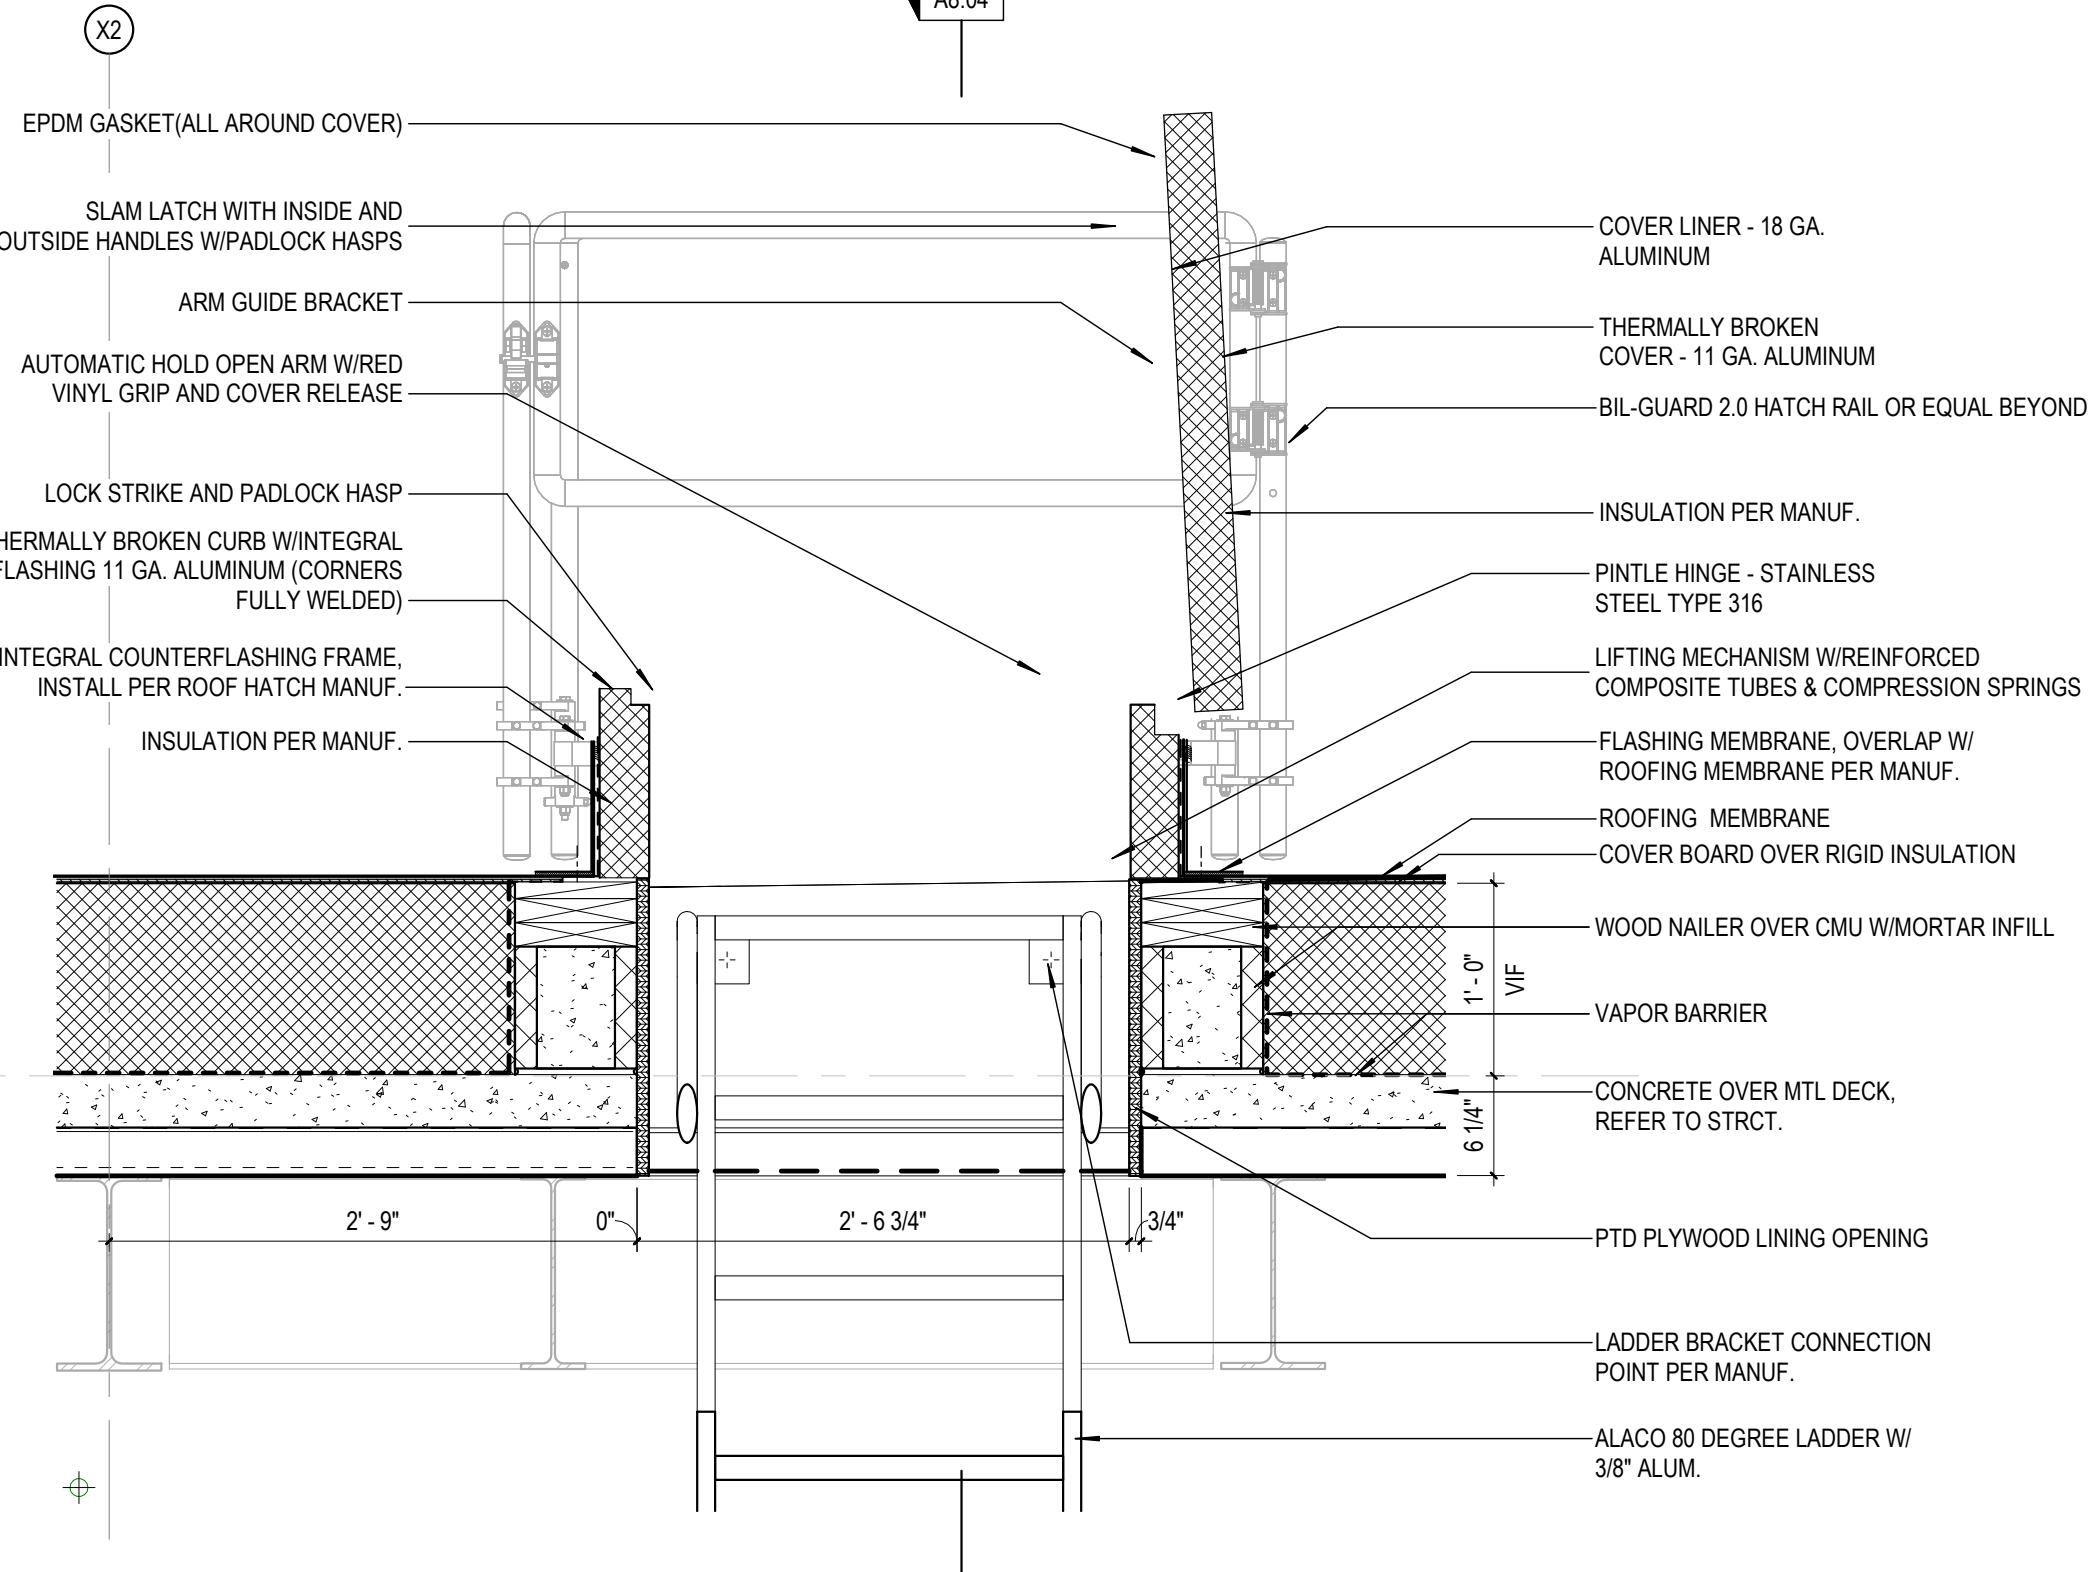


9 ROOF HATCH SECTION

SCALE: 1" = 1'-0"

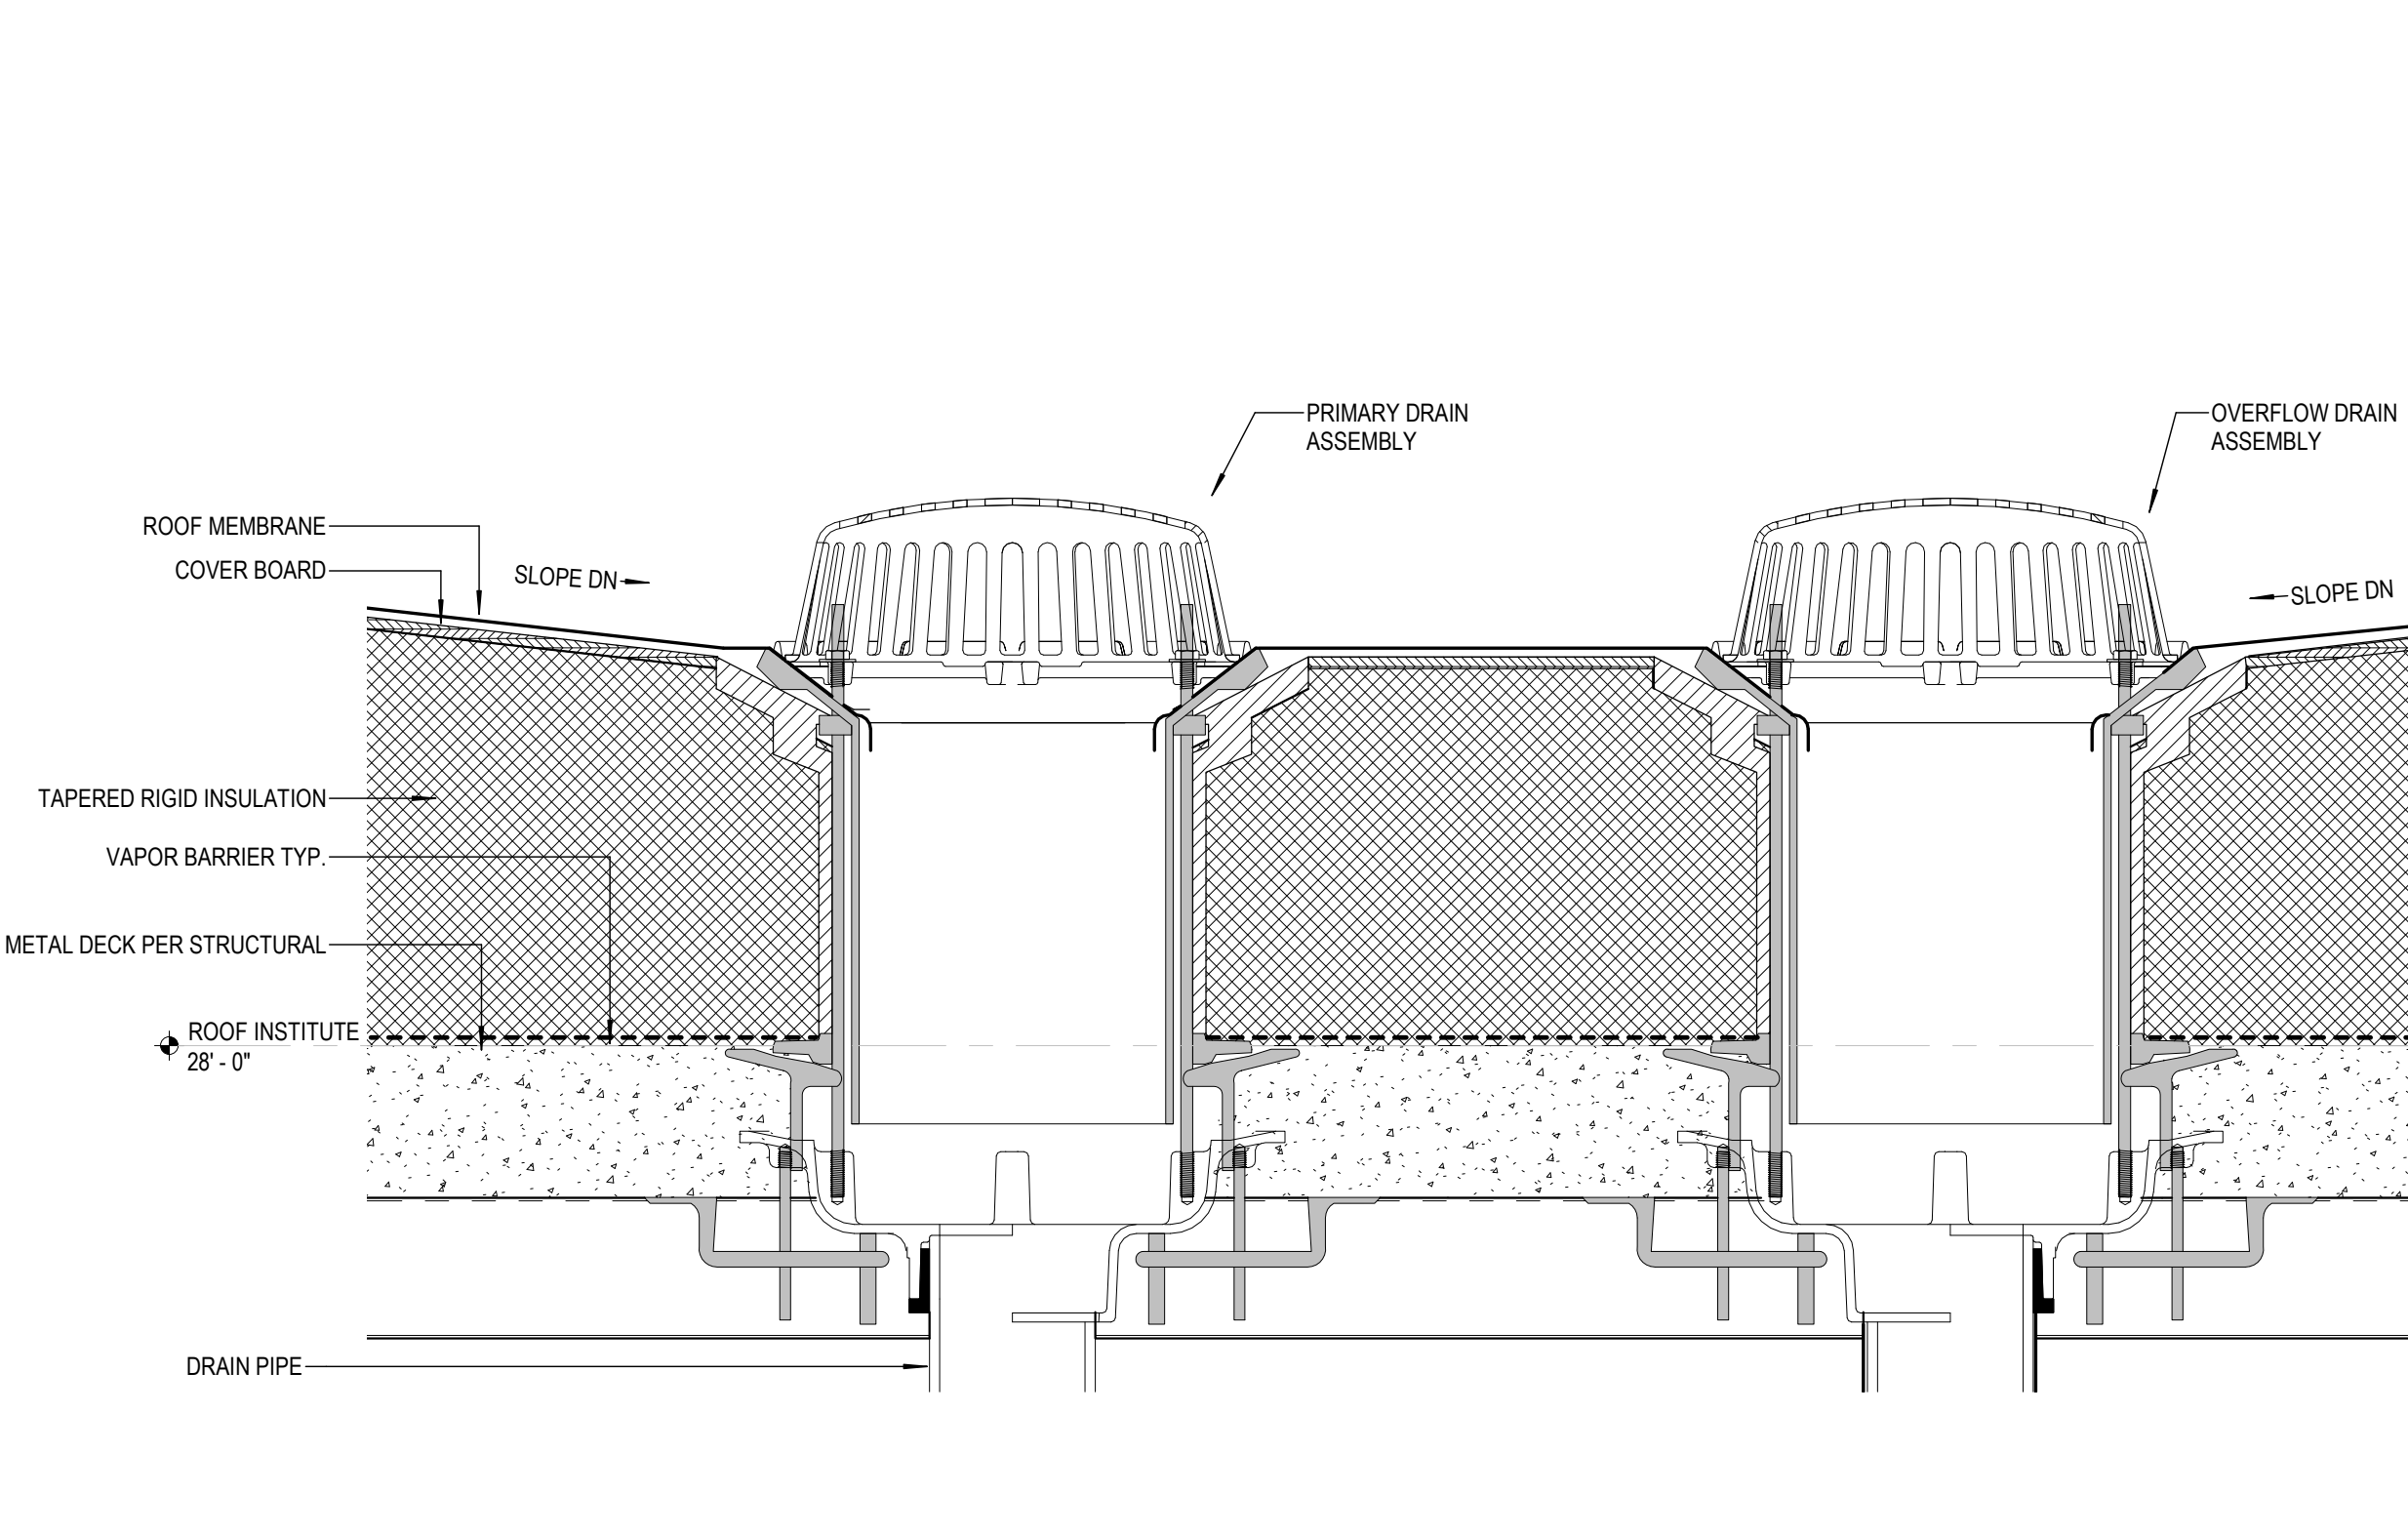


8 ROOF DRAIN & OVERFLOW

SCALE: 3" = 1'-0"

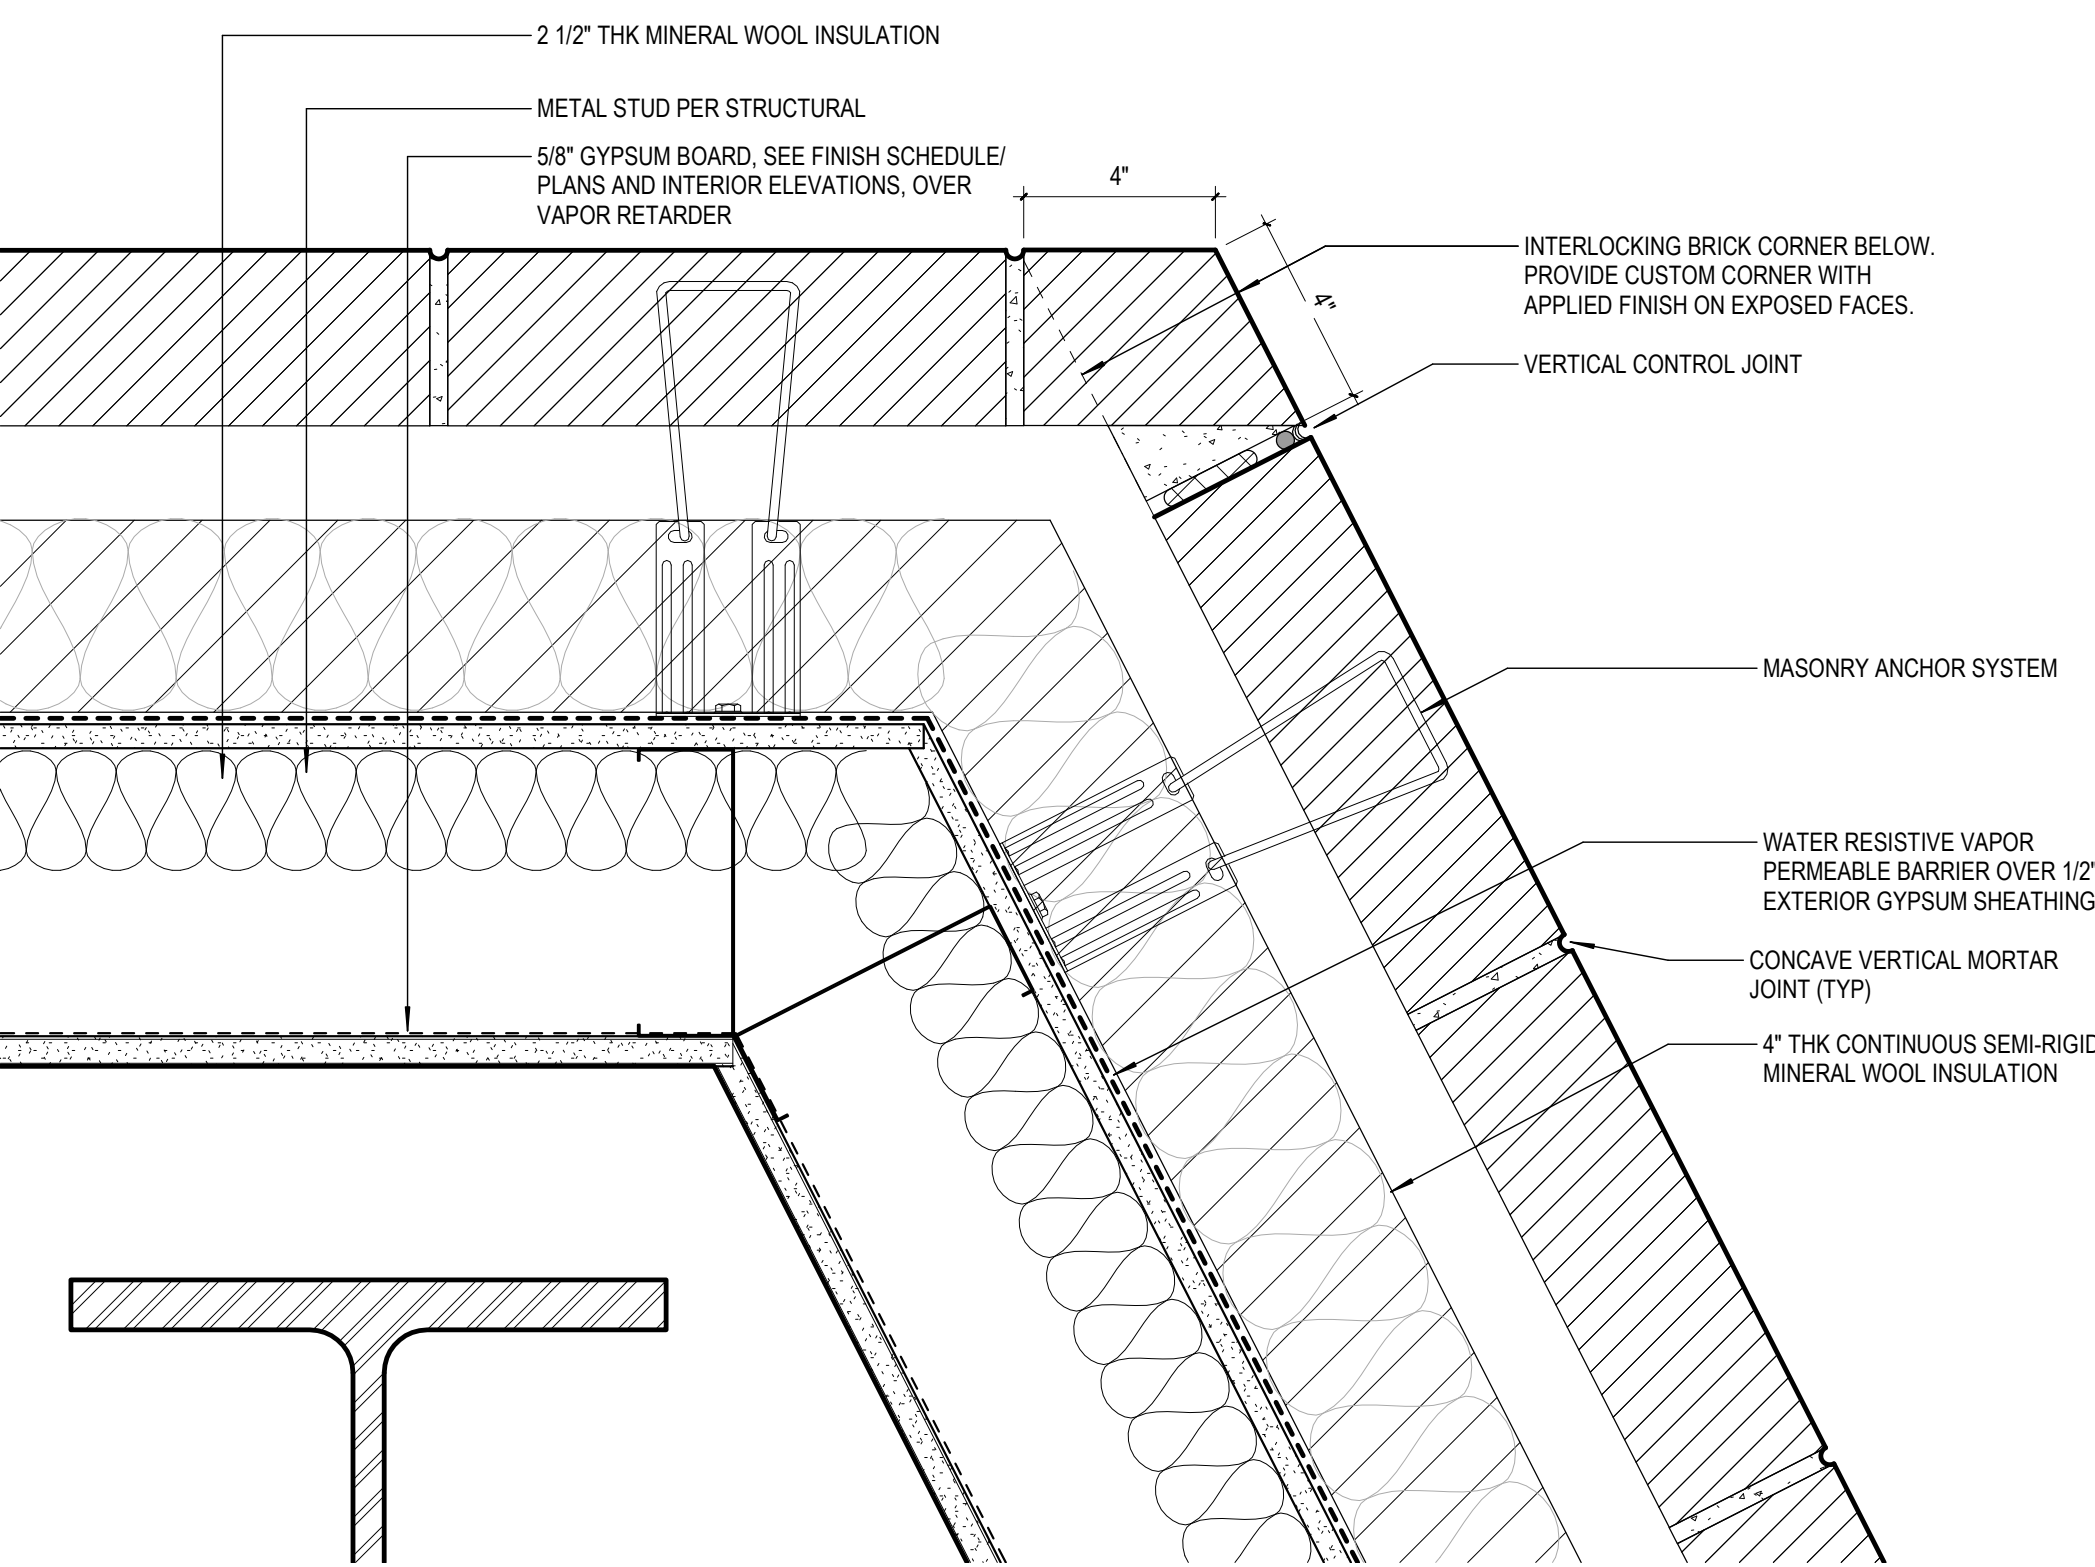


7 MASONRY OBTUSE CORNER

SCALE: 3" = 1'-0"

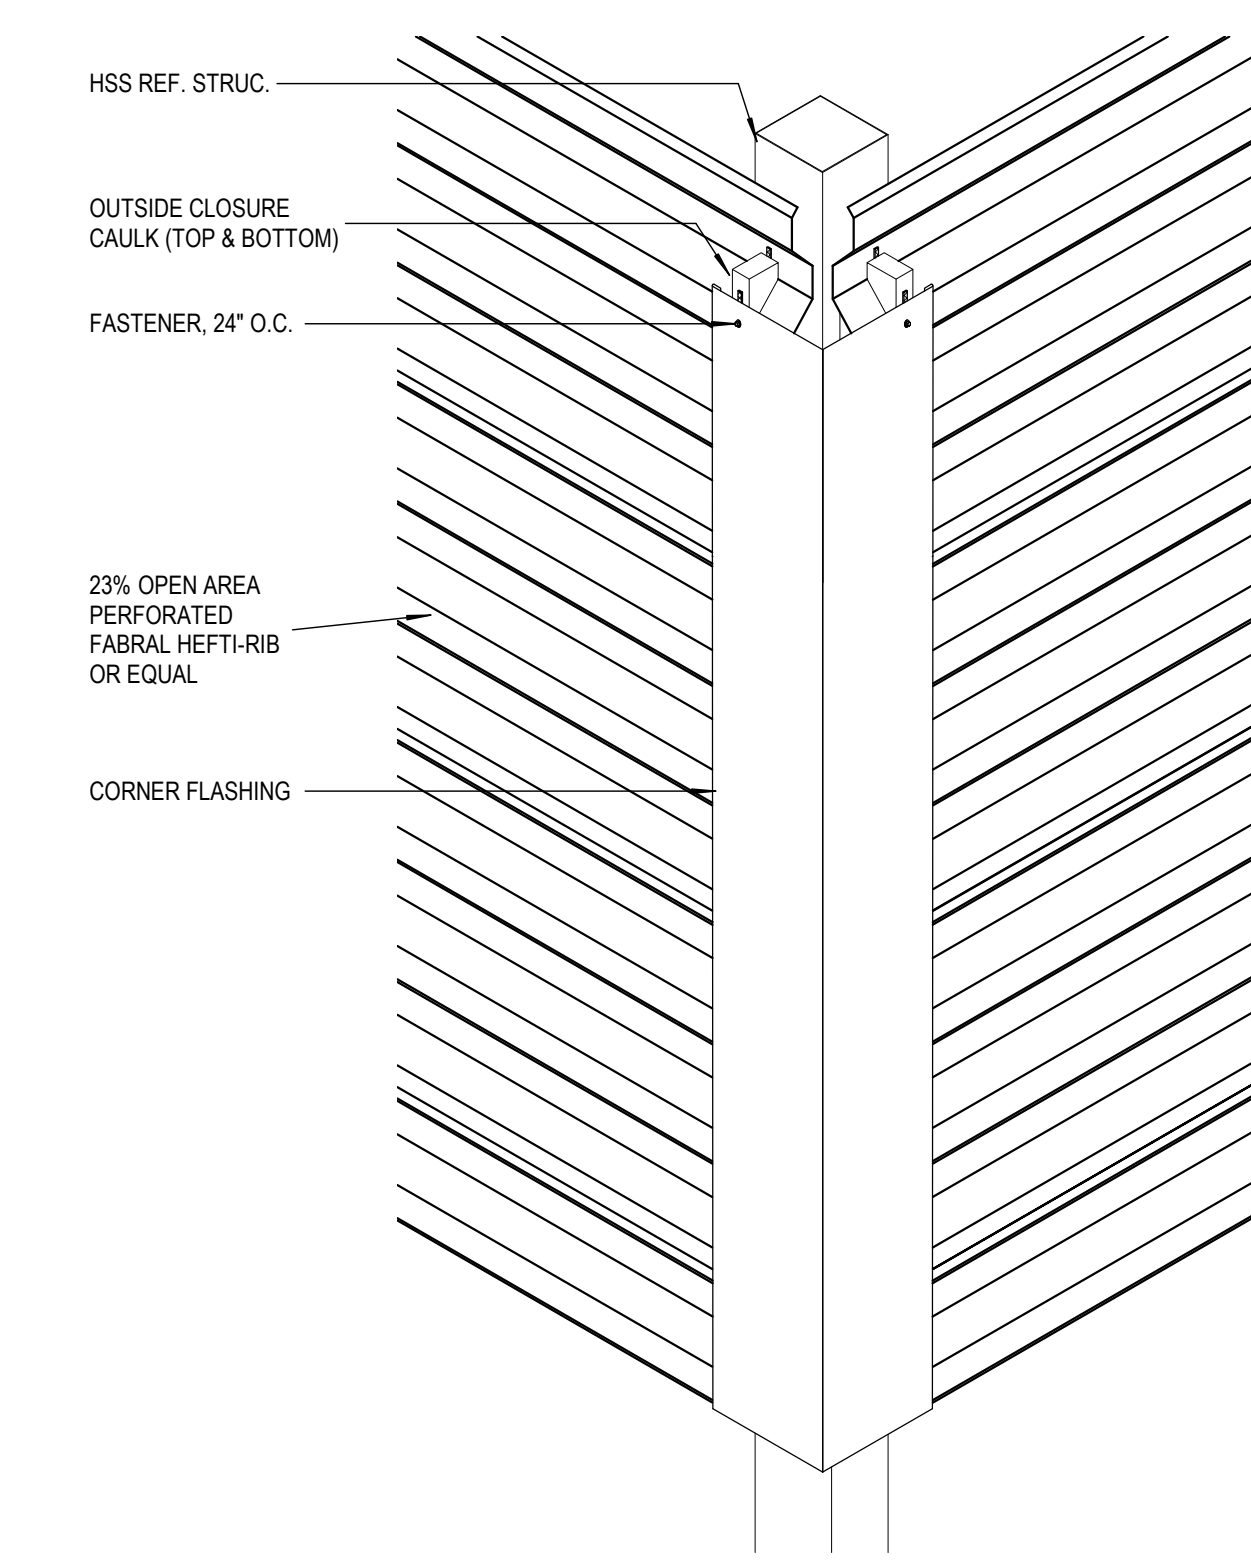


6 MECH. ENCLOSURE CORNER AXO

SCALE: 3" = 1'-0"

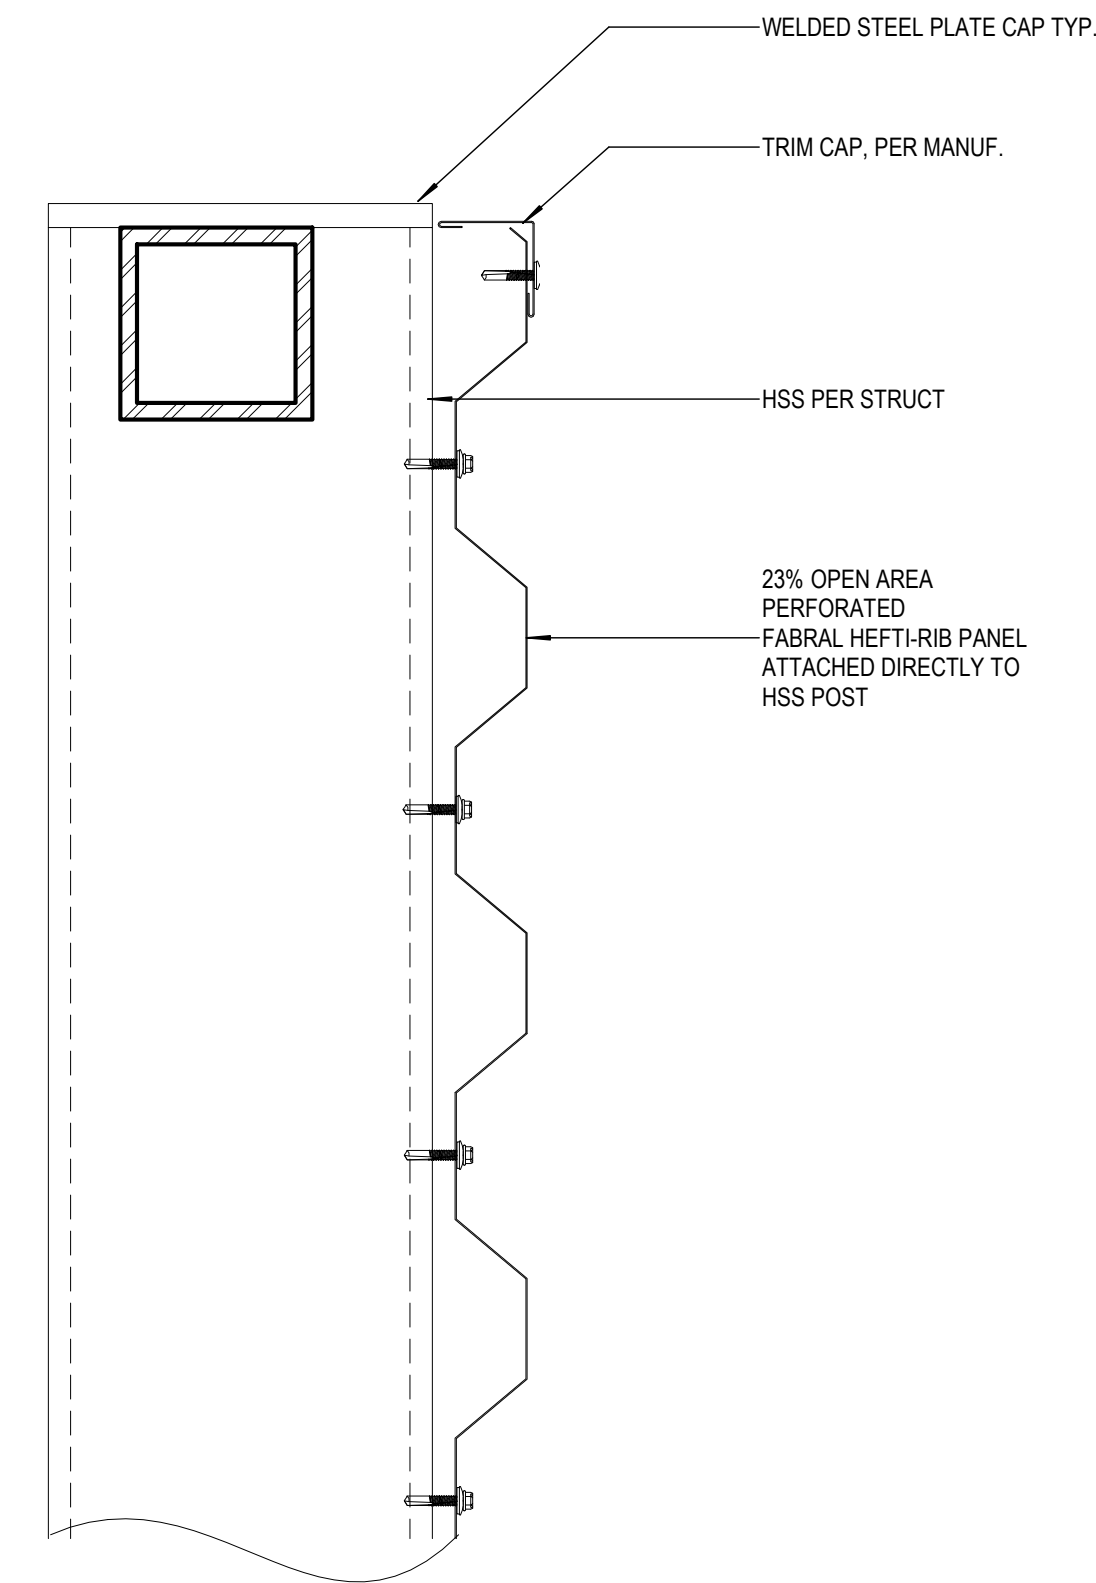


5 MECH. ENCLOSURE PROFILE DETAIL

SCALE: 3" = 1'-0"

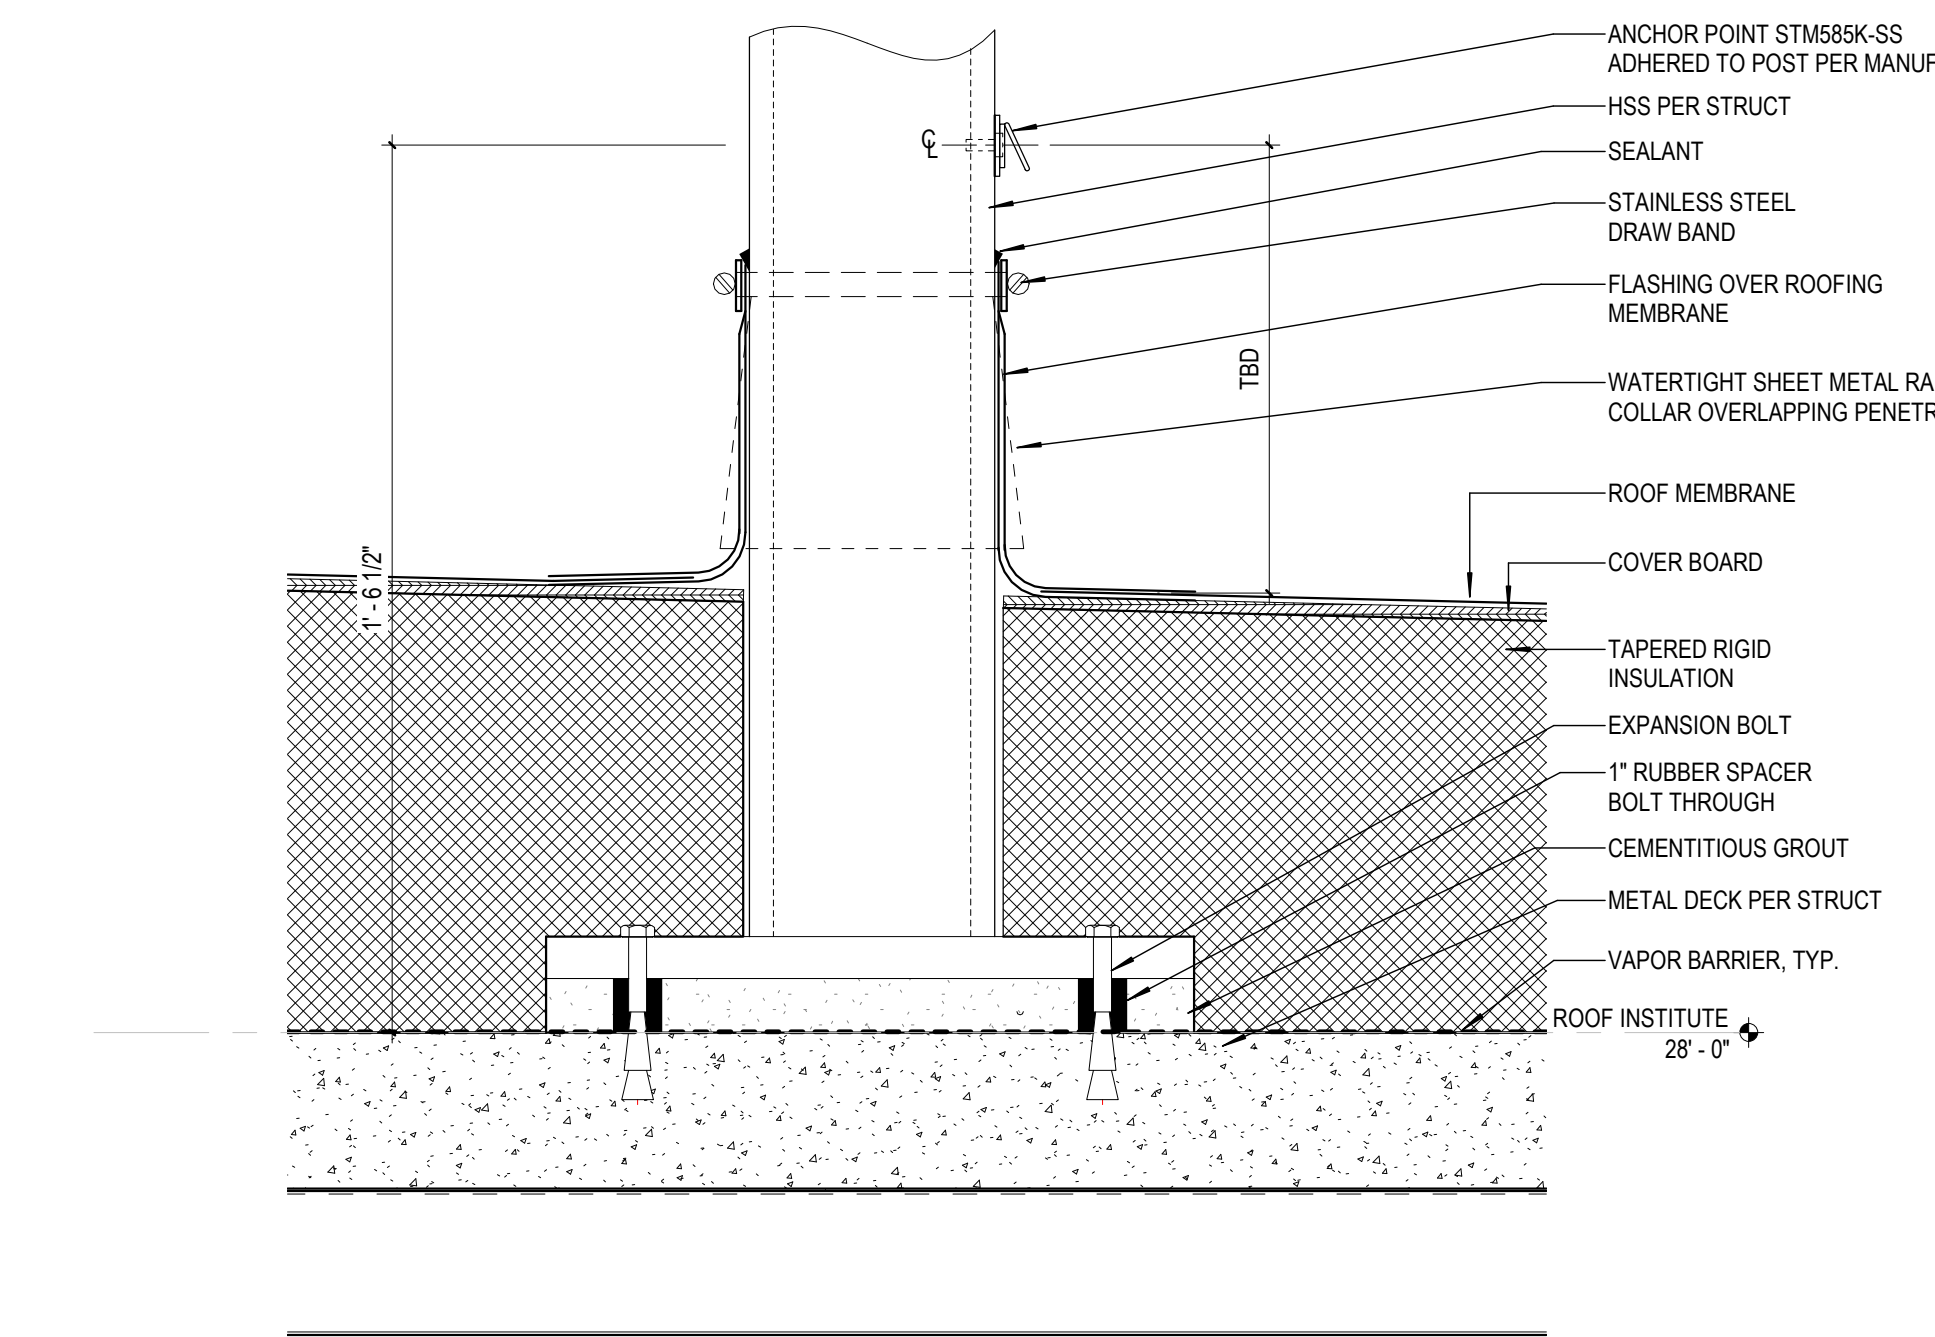


4 MECHANICAL ENCLOSURE ATTACHMENT

SCALE: 3" = 1'-0"

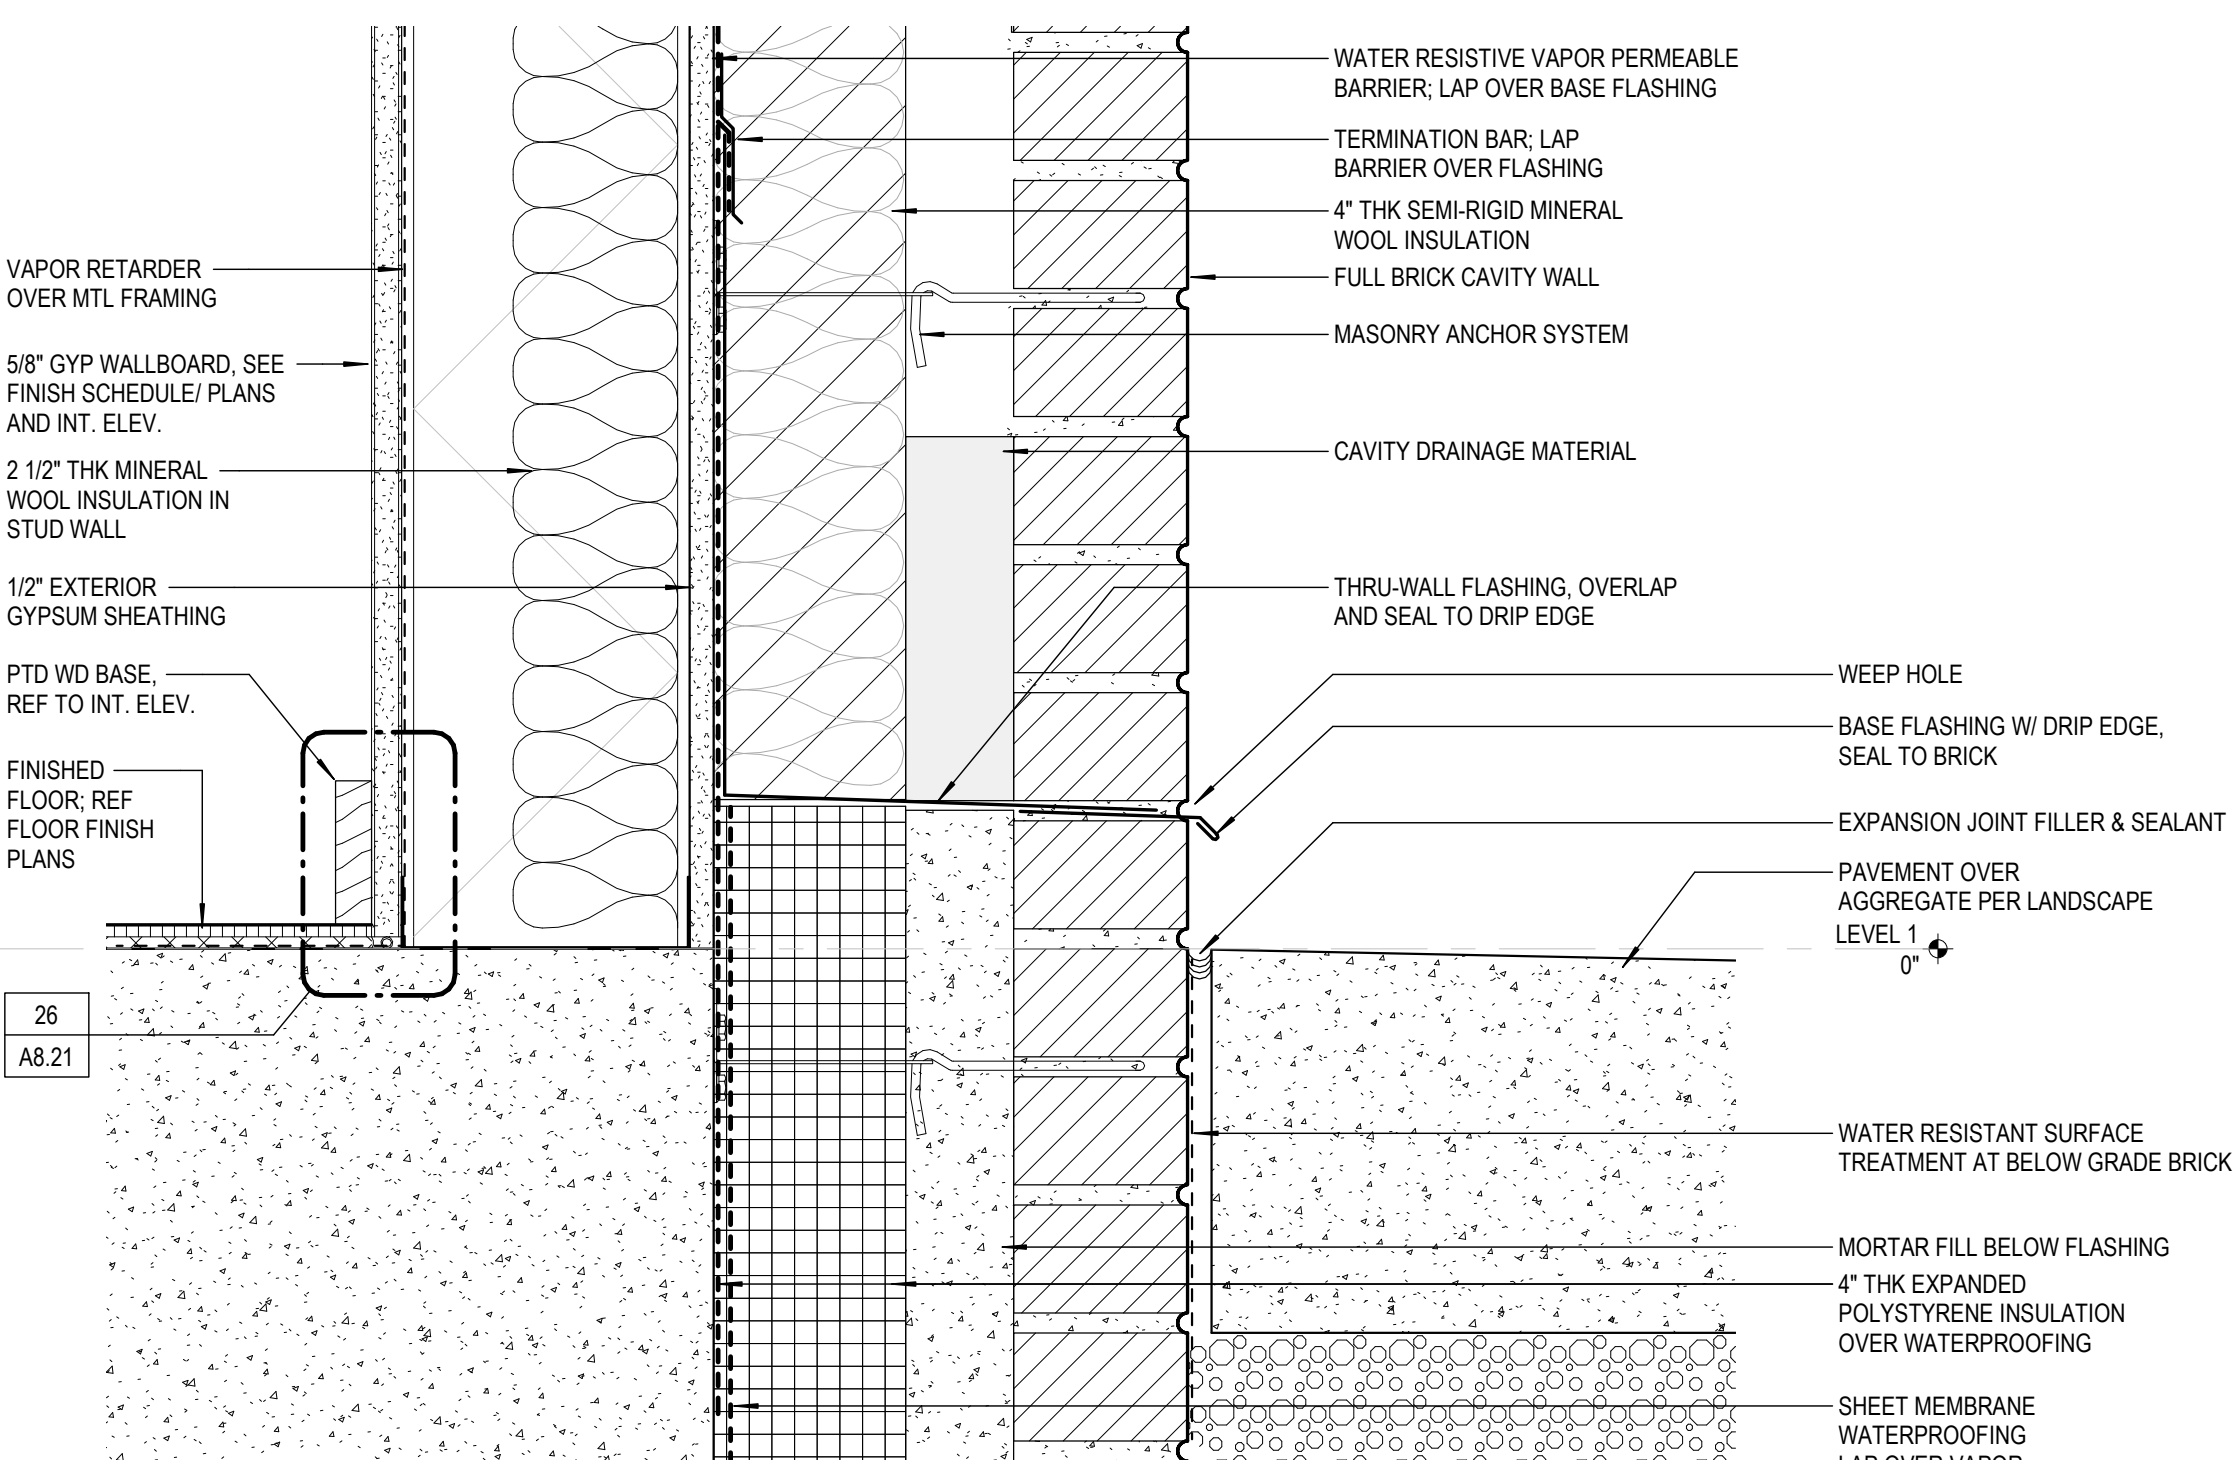


3 MASONRY @ PAVEMENT

SCALE: 3" = 1'-0"

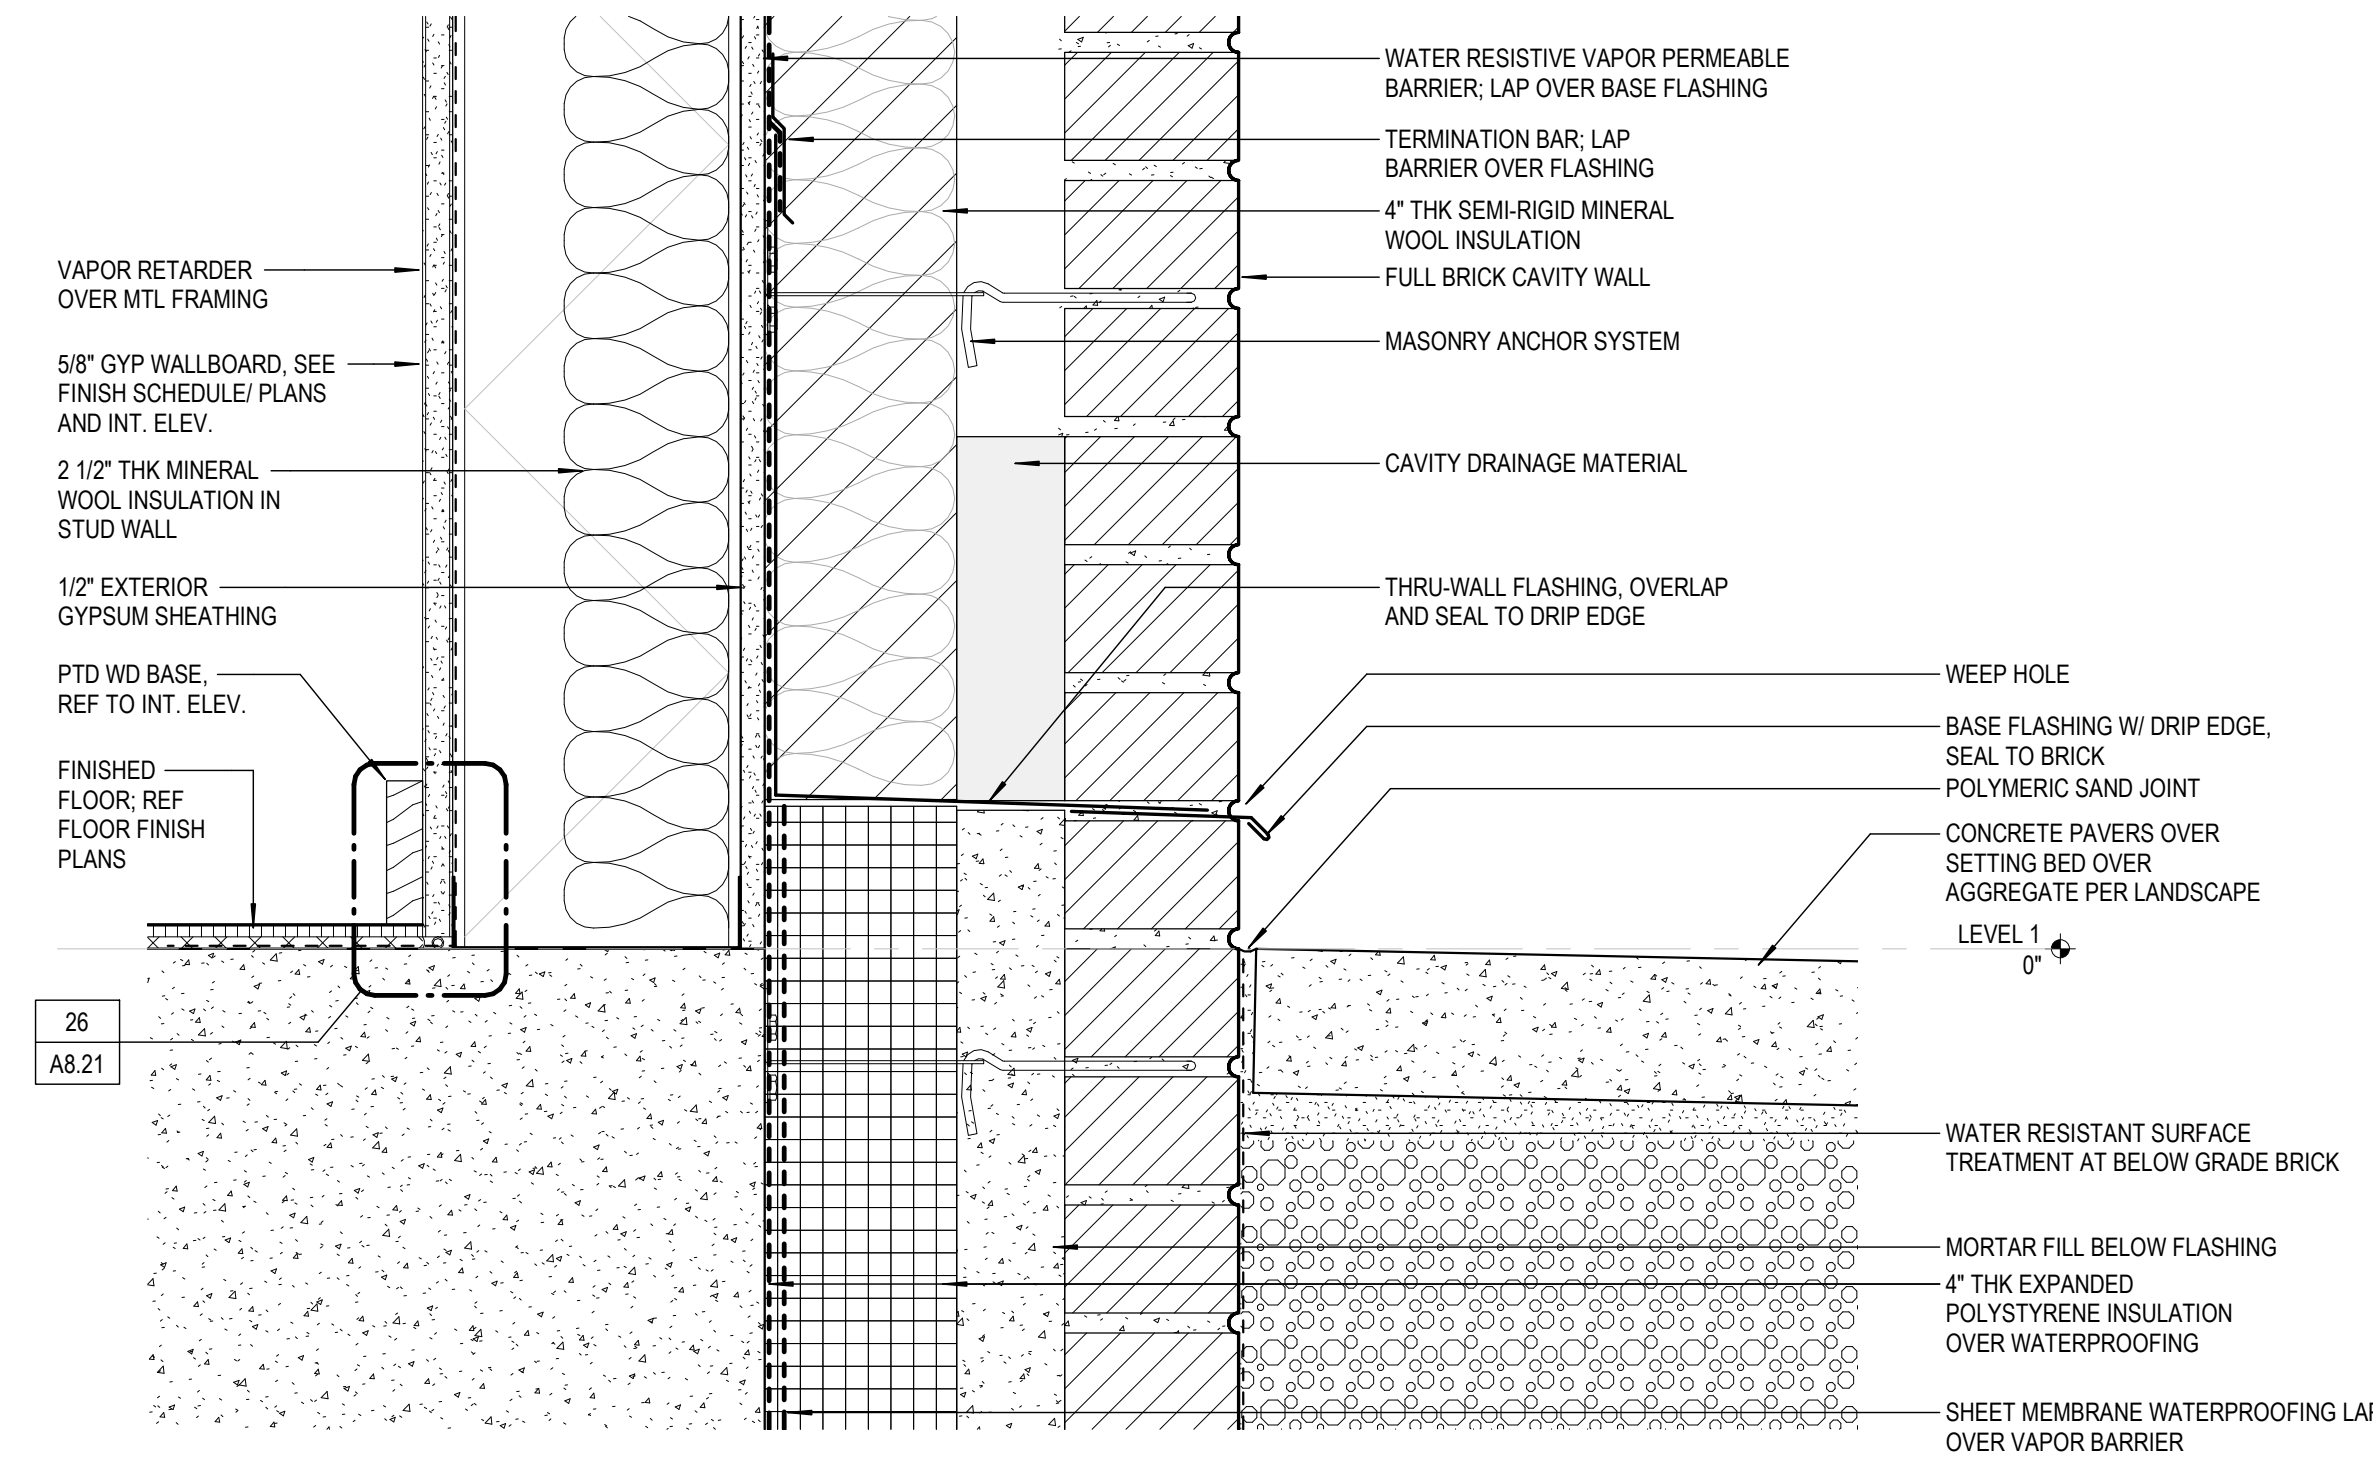

2 MASONRY @ PAVERS


SCALE: 3" = 1'-0"

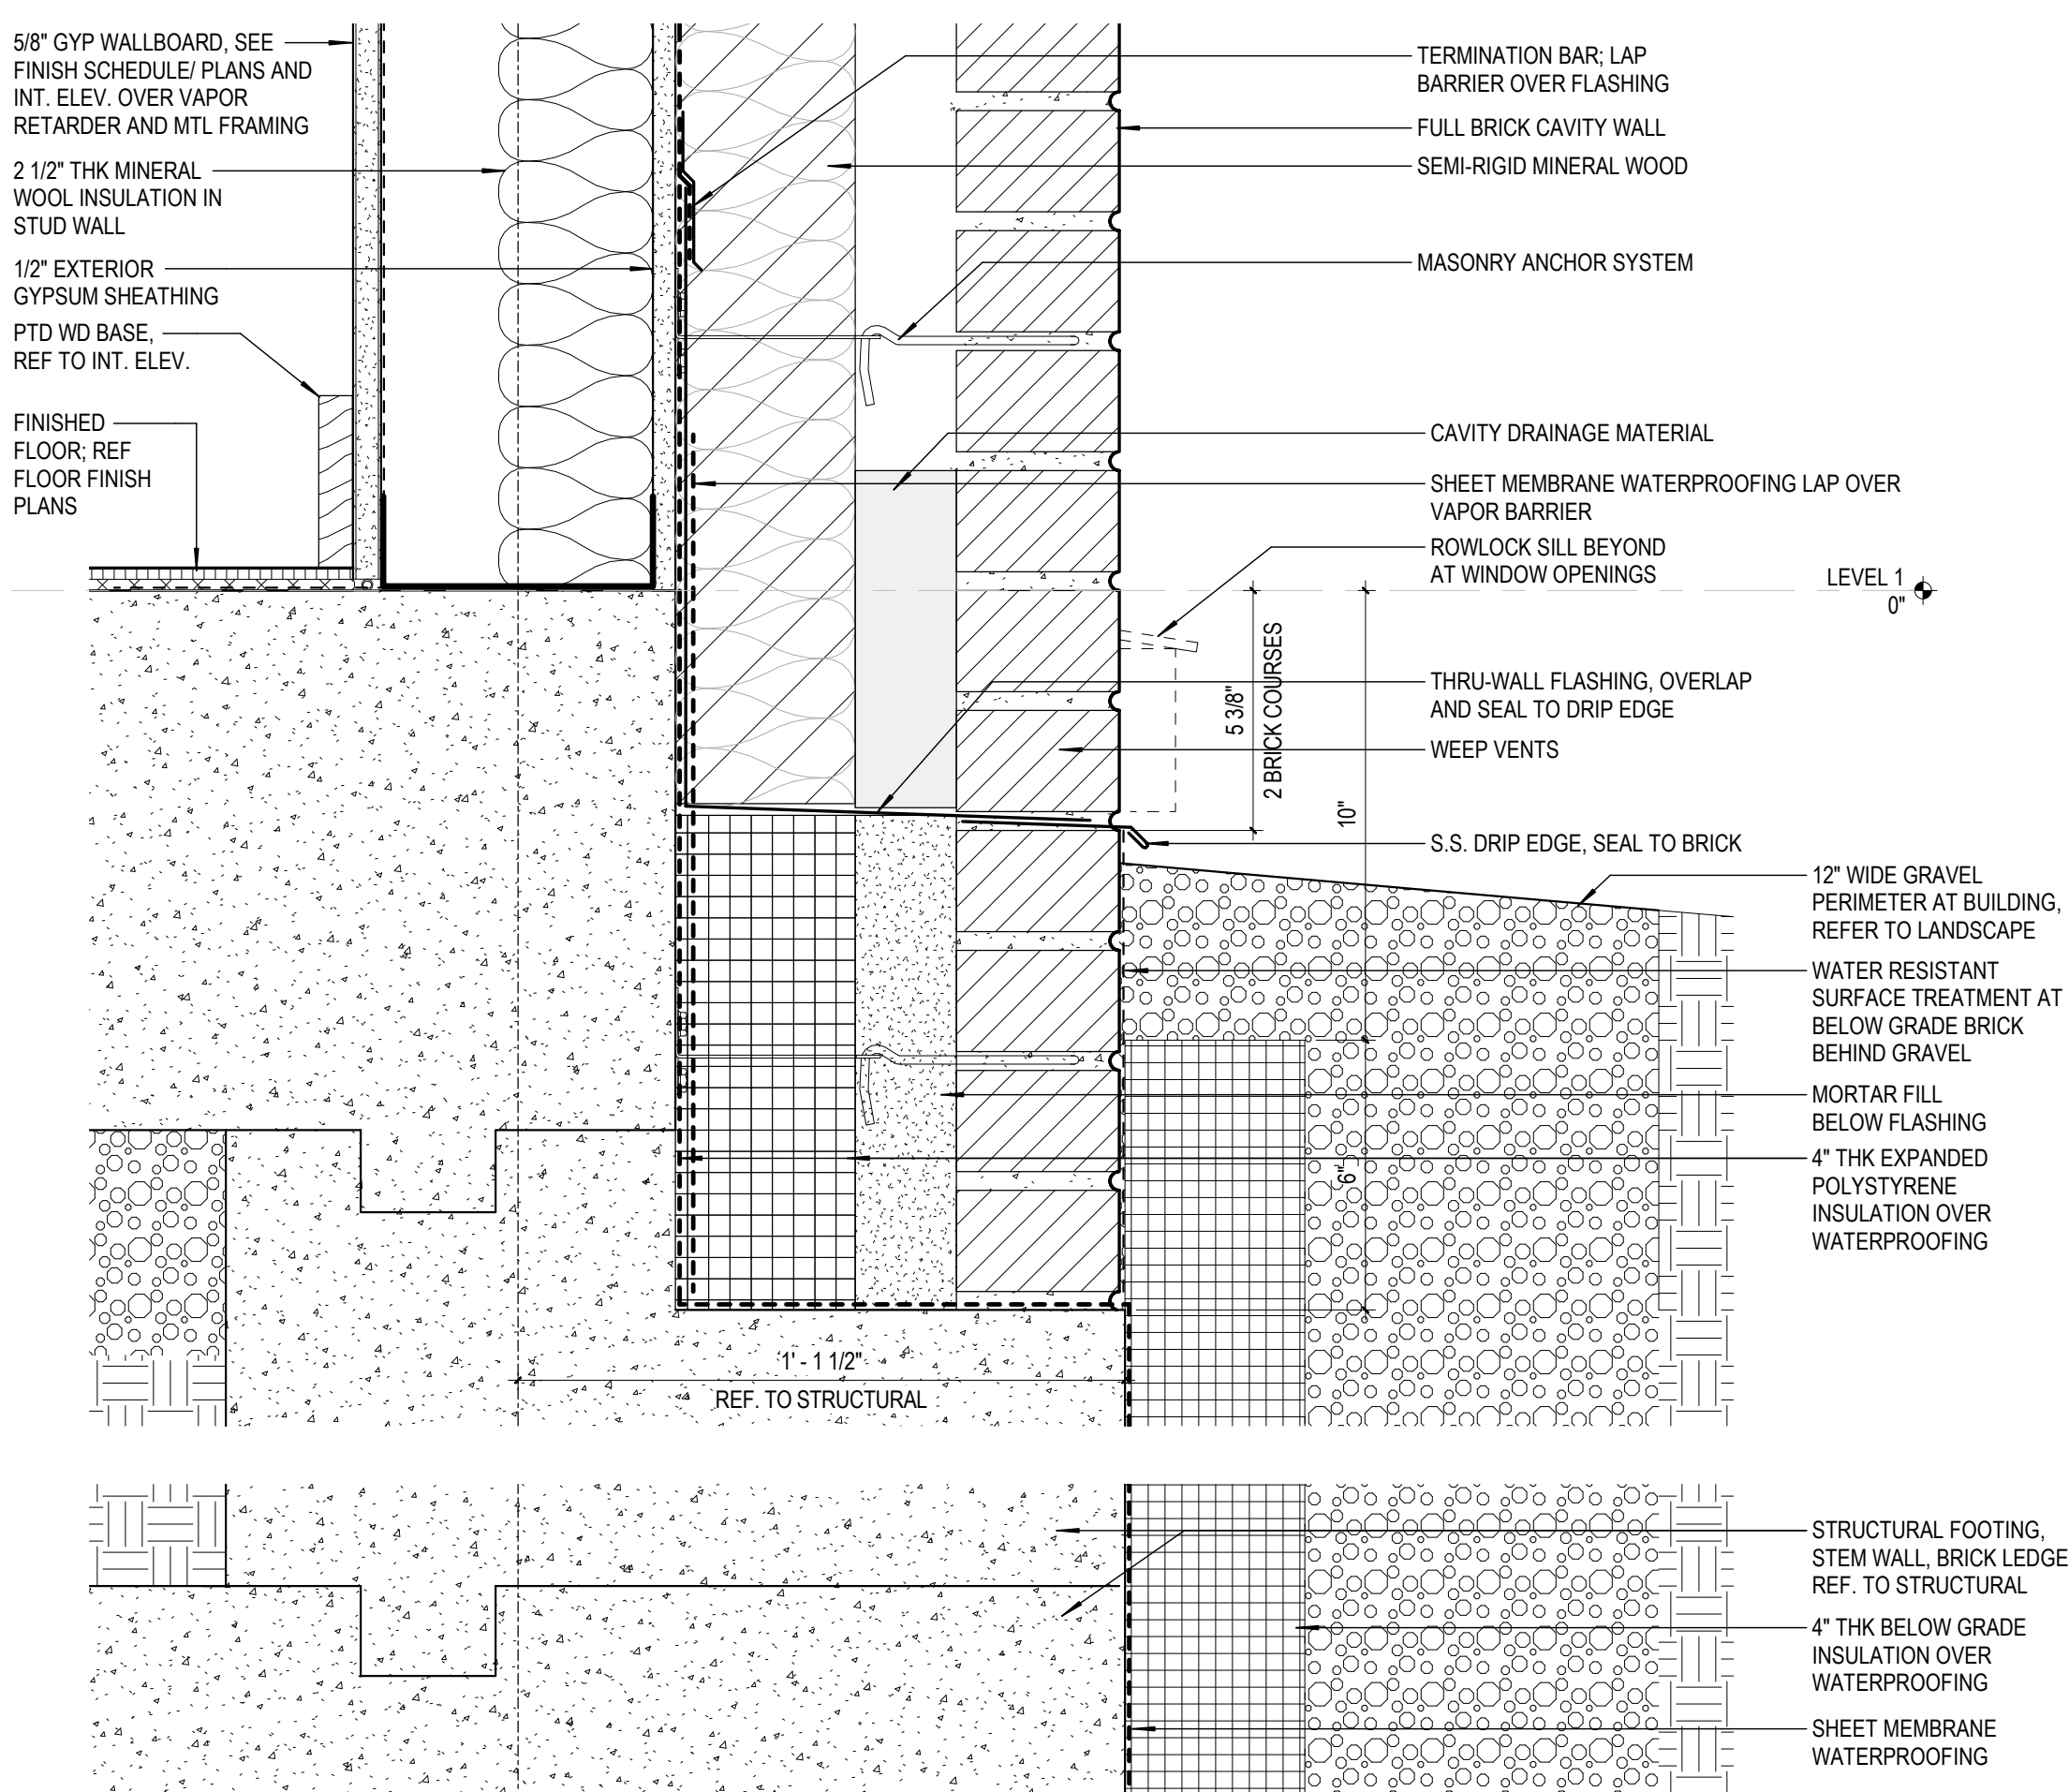


1 MASONRY TYP FOOTING AND @ GRAVEL

SCALE: 3" = 1'-0"


Frederick Fisher & Partners reserves its common law copyright and other property rights in these plans. These plans and drawings are not to be reproduced in any form or manner whatsoever without first obtaining the express written permission and consent of Frederick Fisher & Partners, Architects, nor are they to be assigned to any third party without obtaining said written permission and consent.

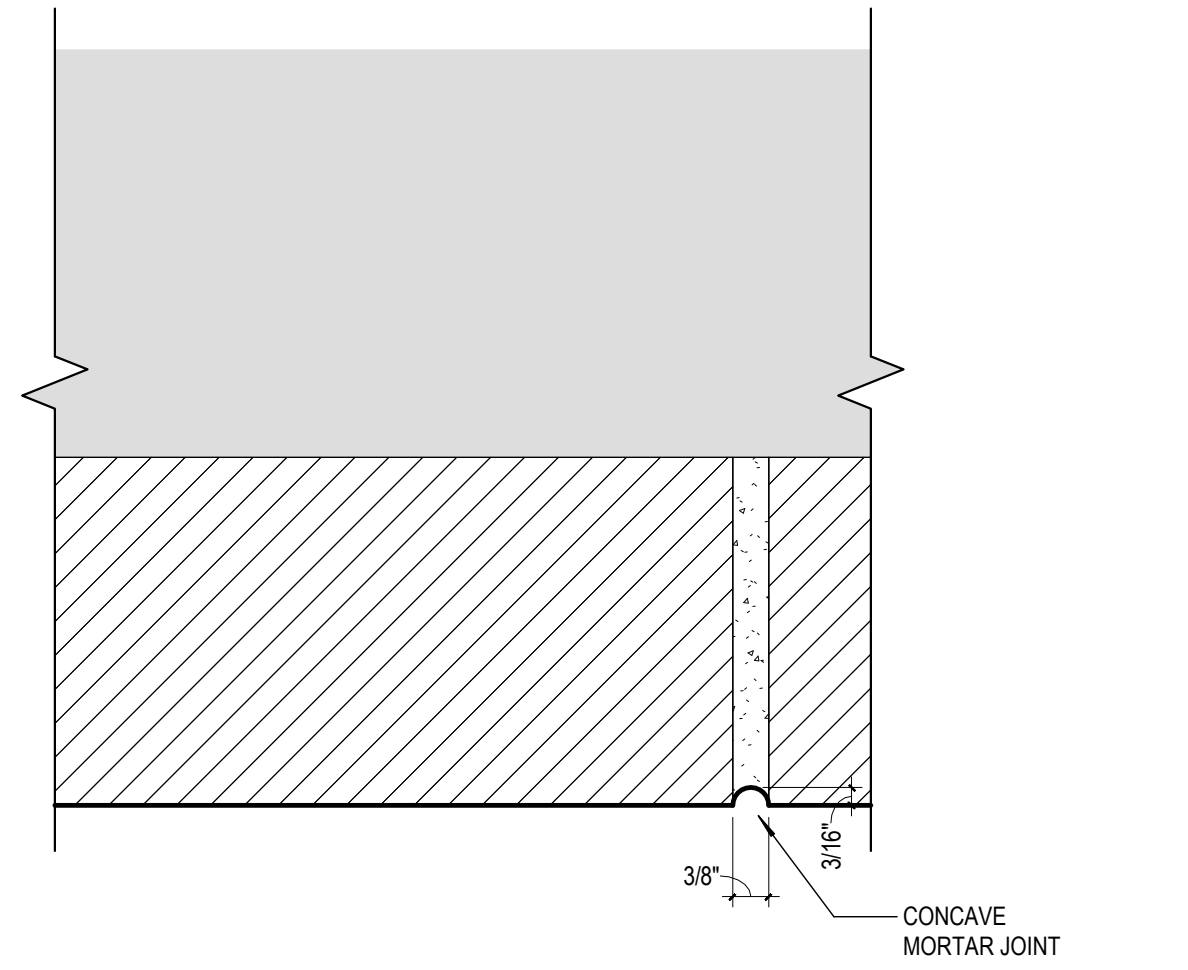


9 TYP. MASONRY VERTICAL MORTAR JOINT
SCALE: 6" = 1'-0"

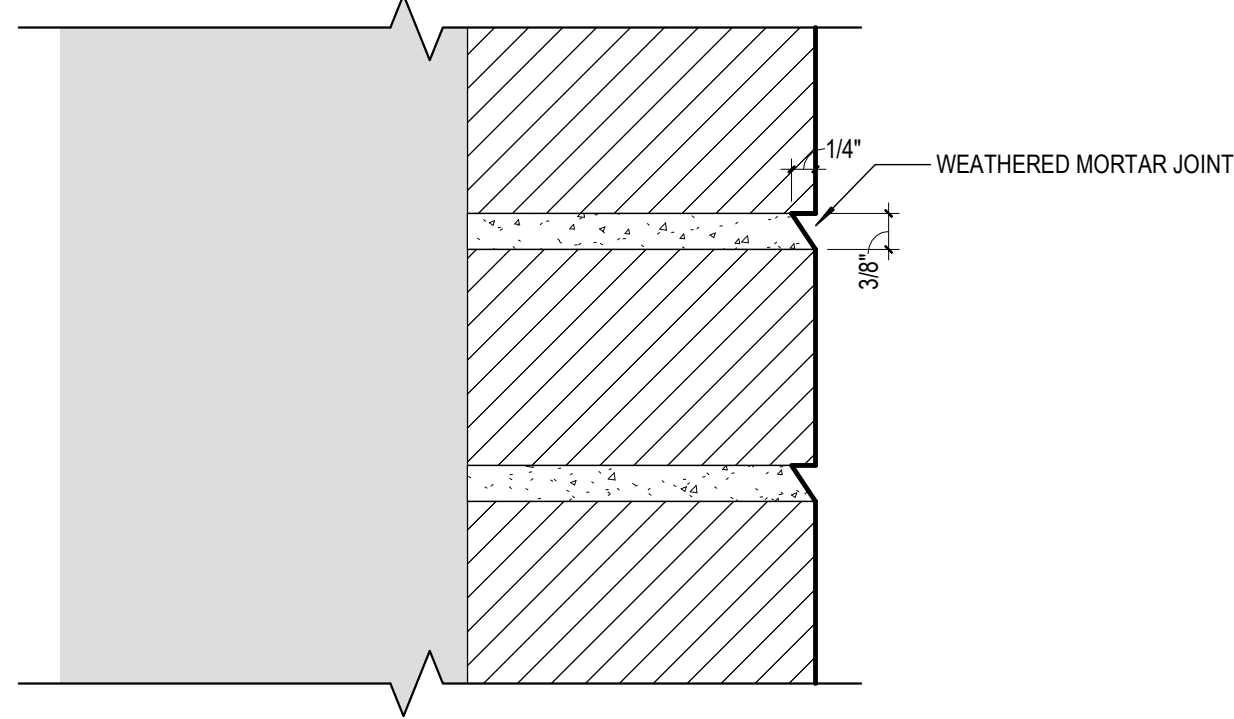


8 TYP. MASONRY HORZ. MORTAR JOINT
SCALE: 6" = 1'-0"

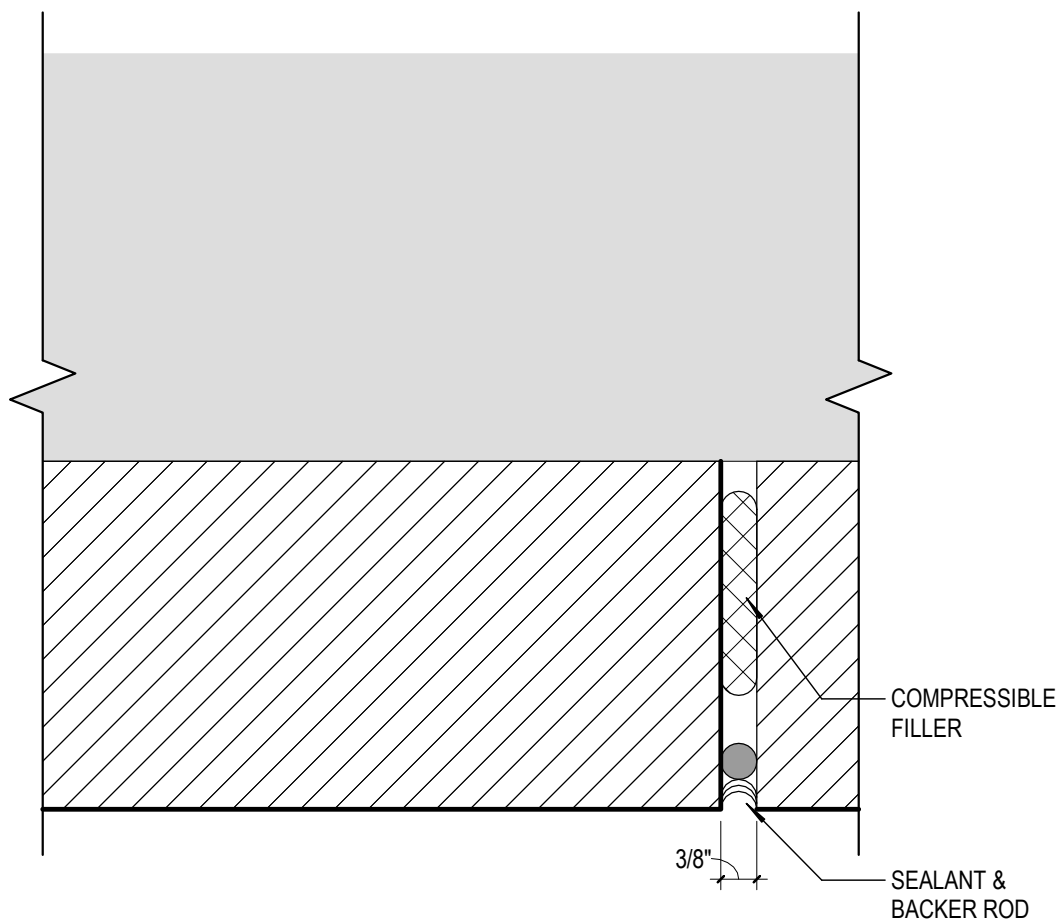


7 TYP. MASONRY VERT. EXPANSION JOINT
SCALE: 6" = 1'-0"

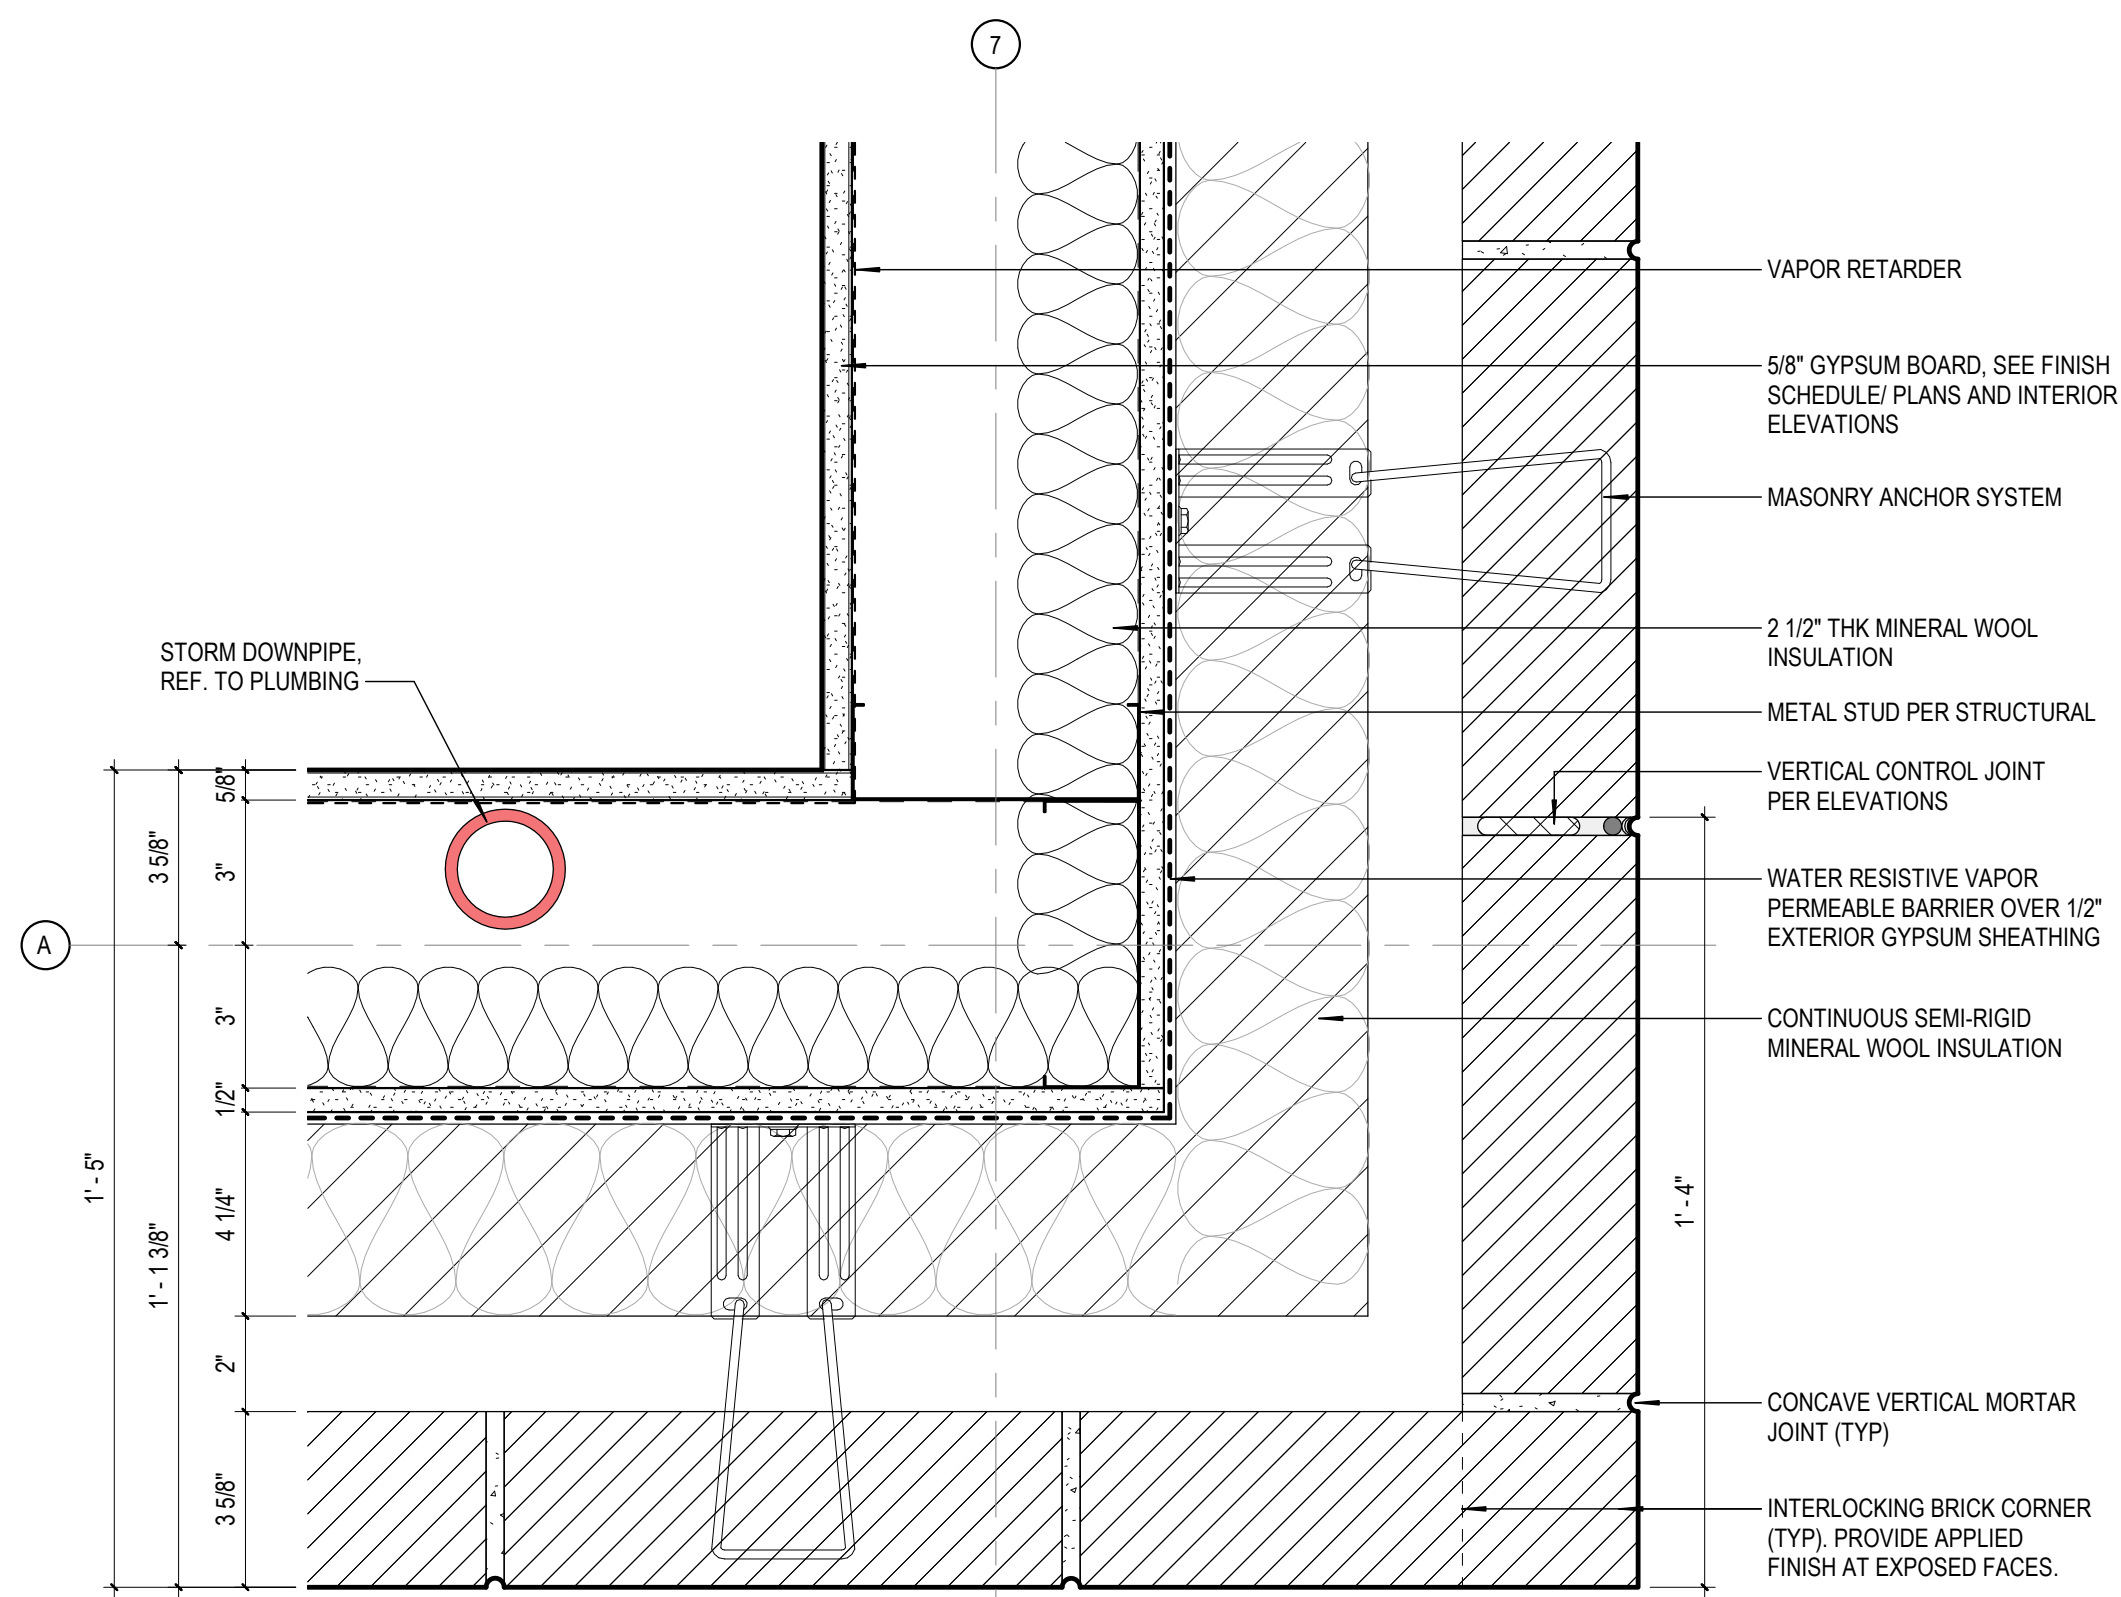


6 MASONRY OUTSIDE CORNER DETAIL
SCALE: 3" = 1'-0"

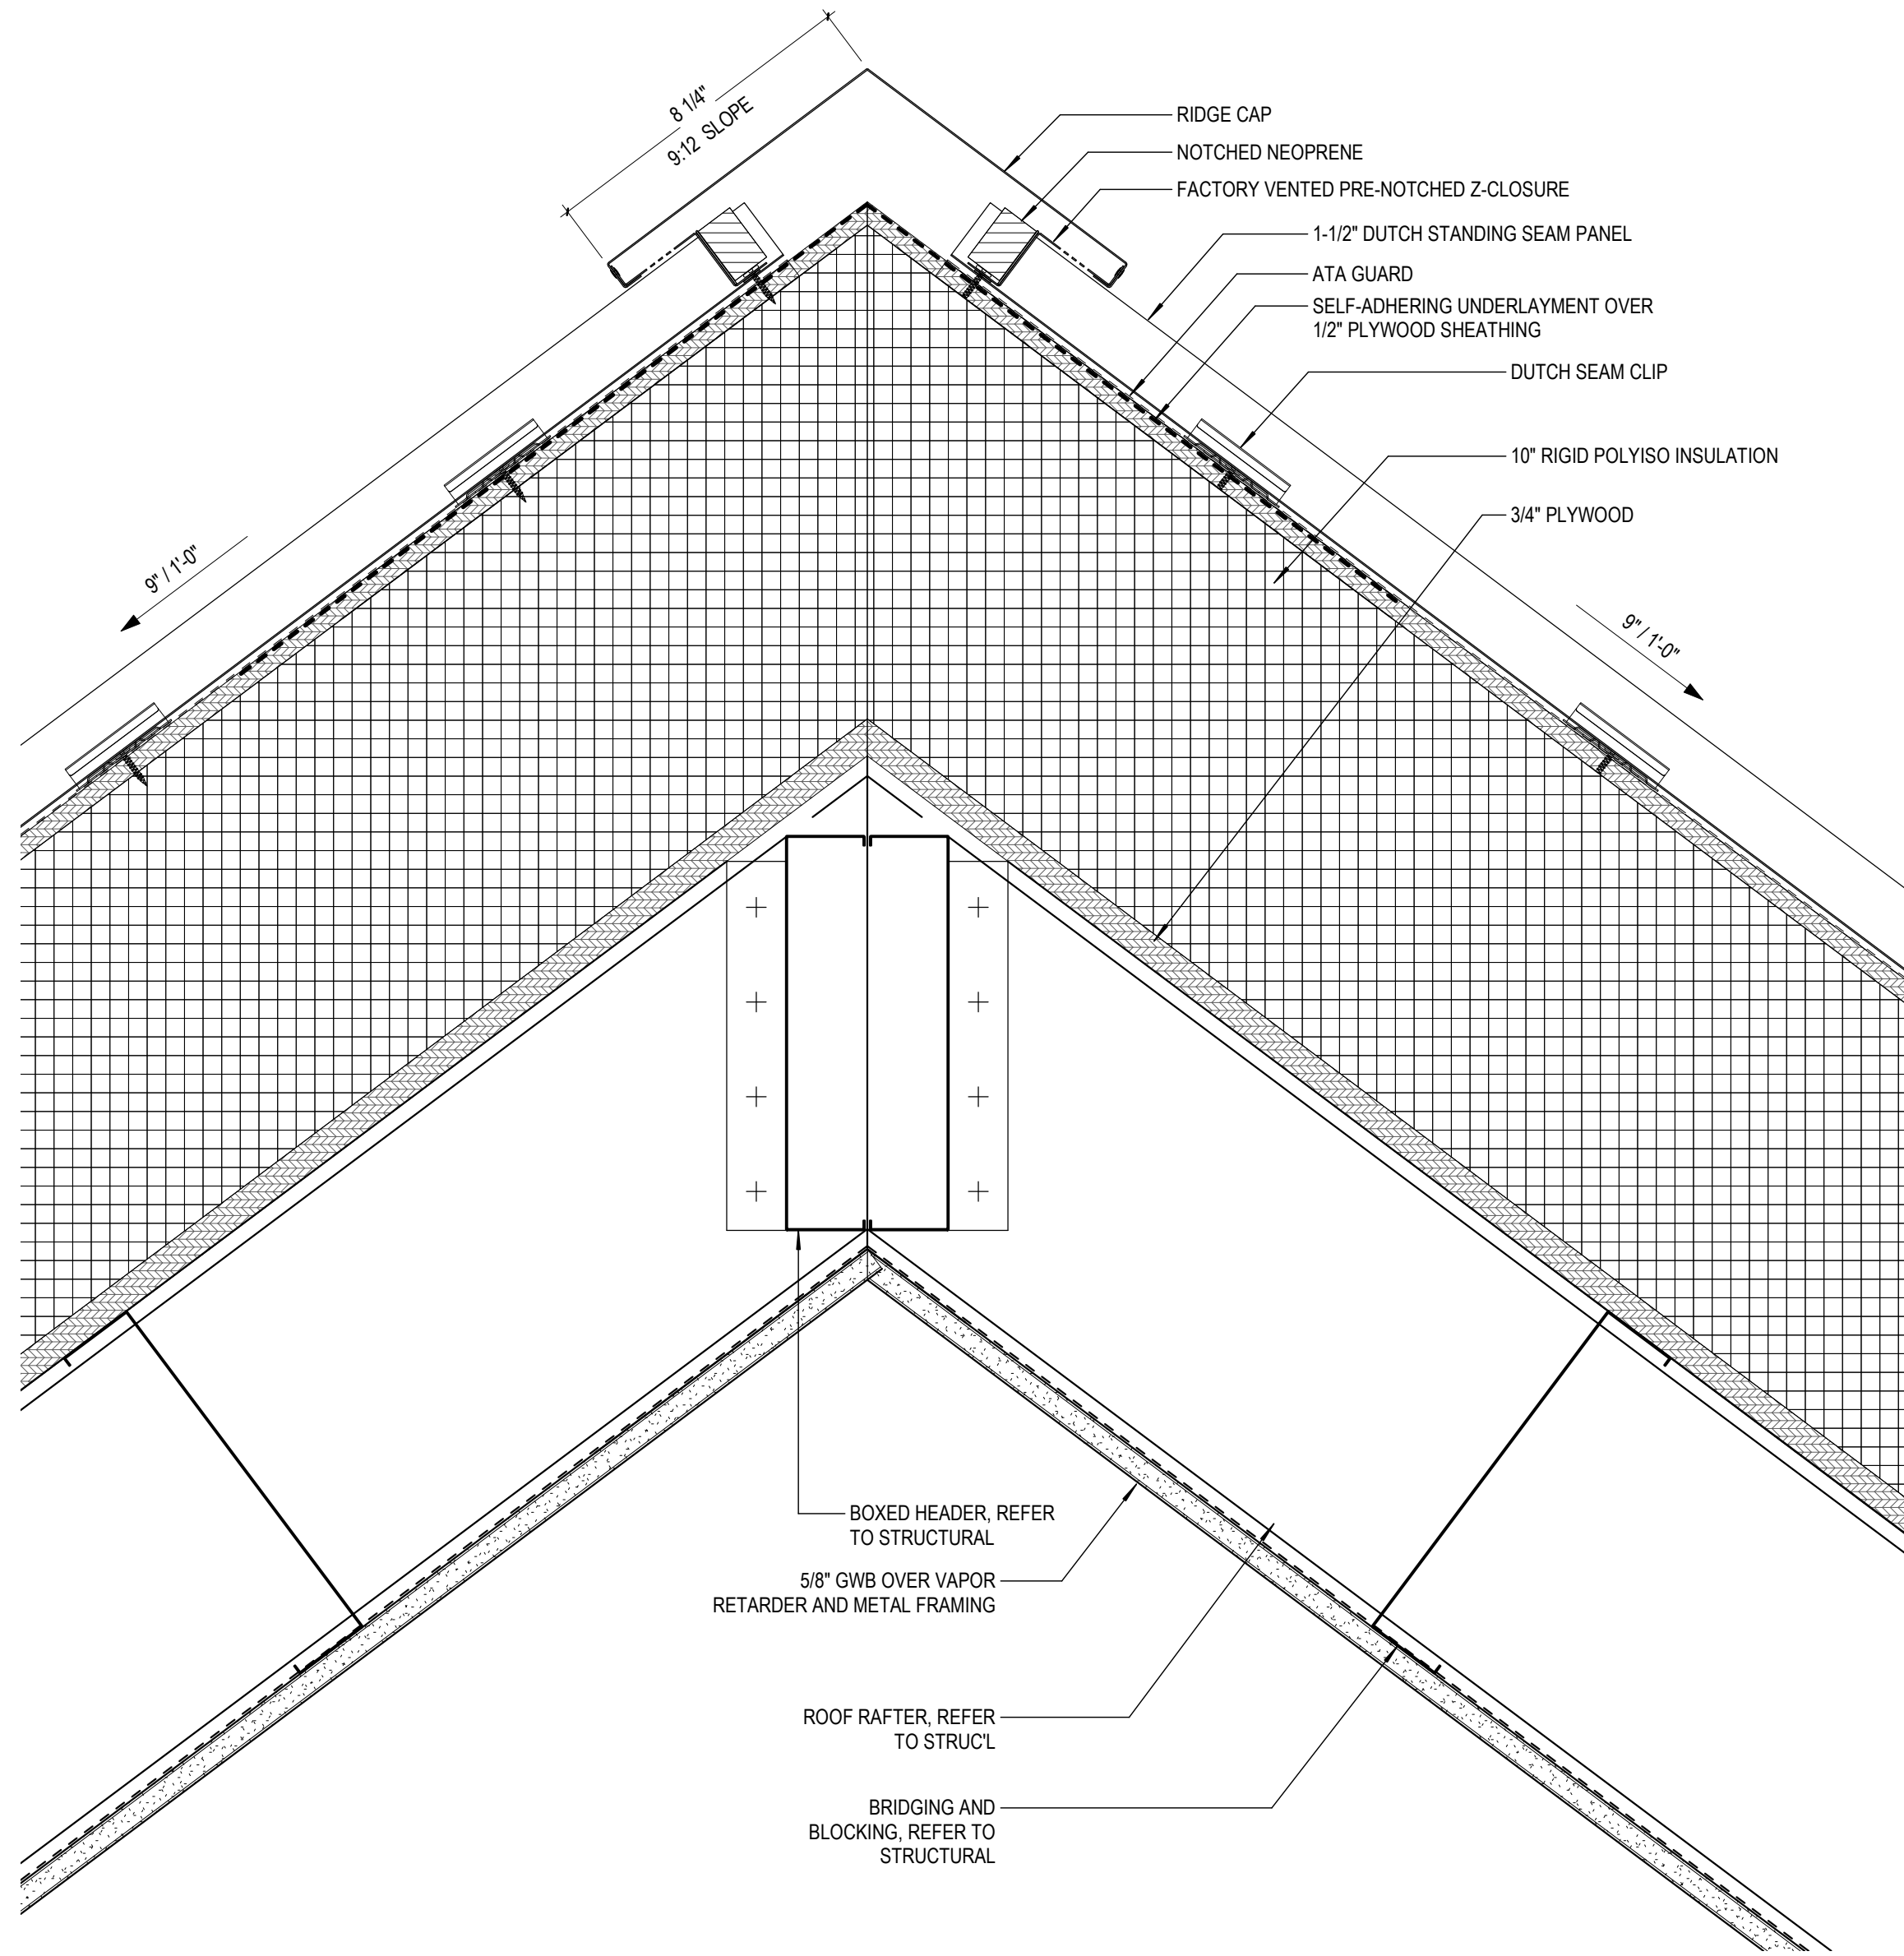


5 RIDGE DETAIL
SCALE: 3" = 1'-0"

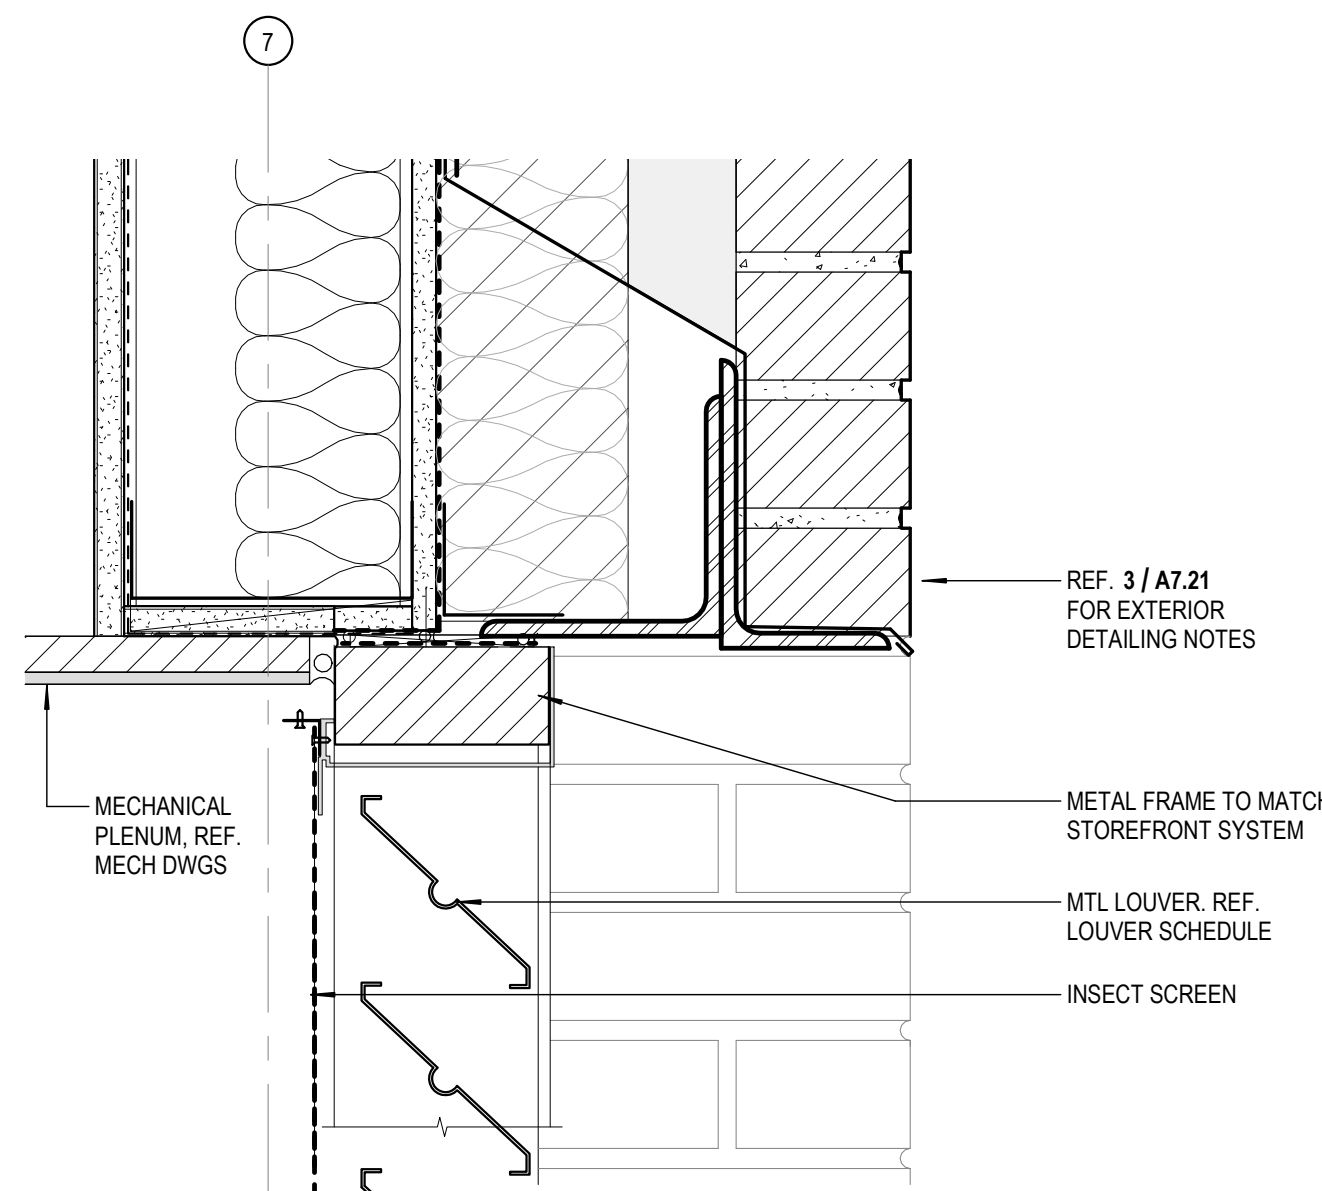


4 ATTIC VENT HEAD DETAIL
SCALE: 3" = 1'-0"

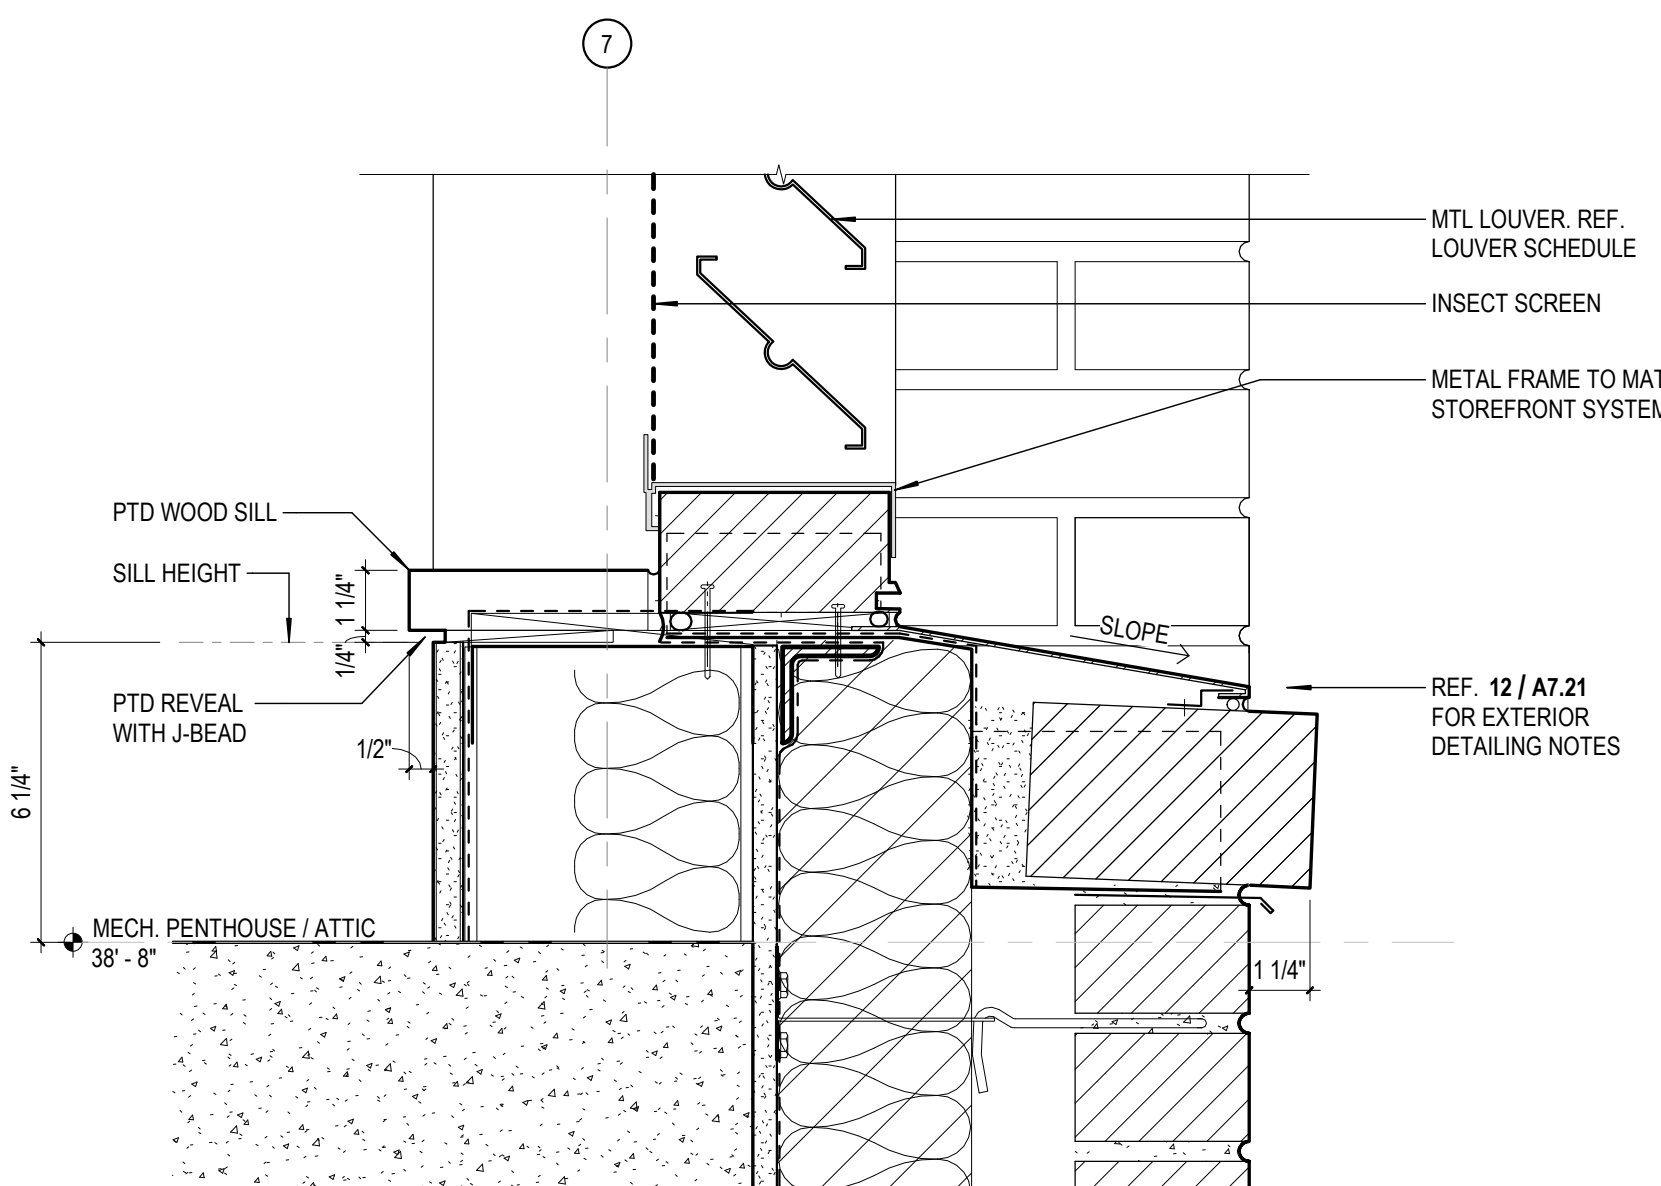

3 ATTIC VENT SILL DETAIL
SCALE: 3" = 1'-0"

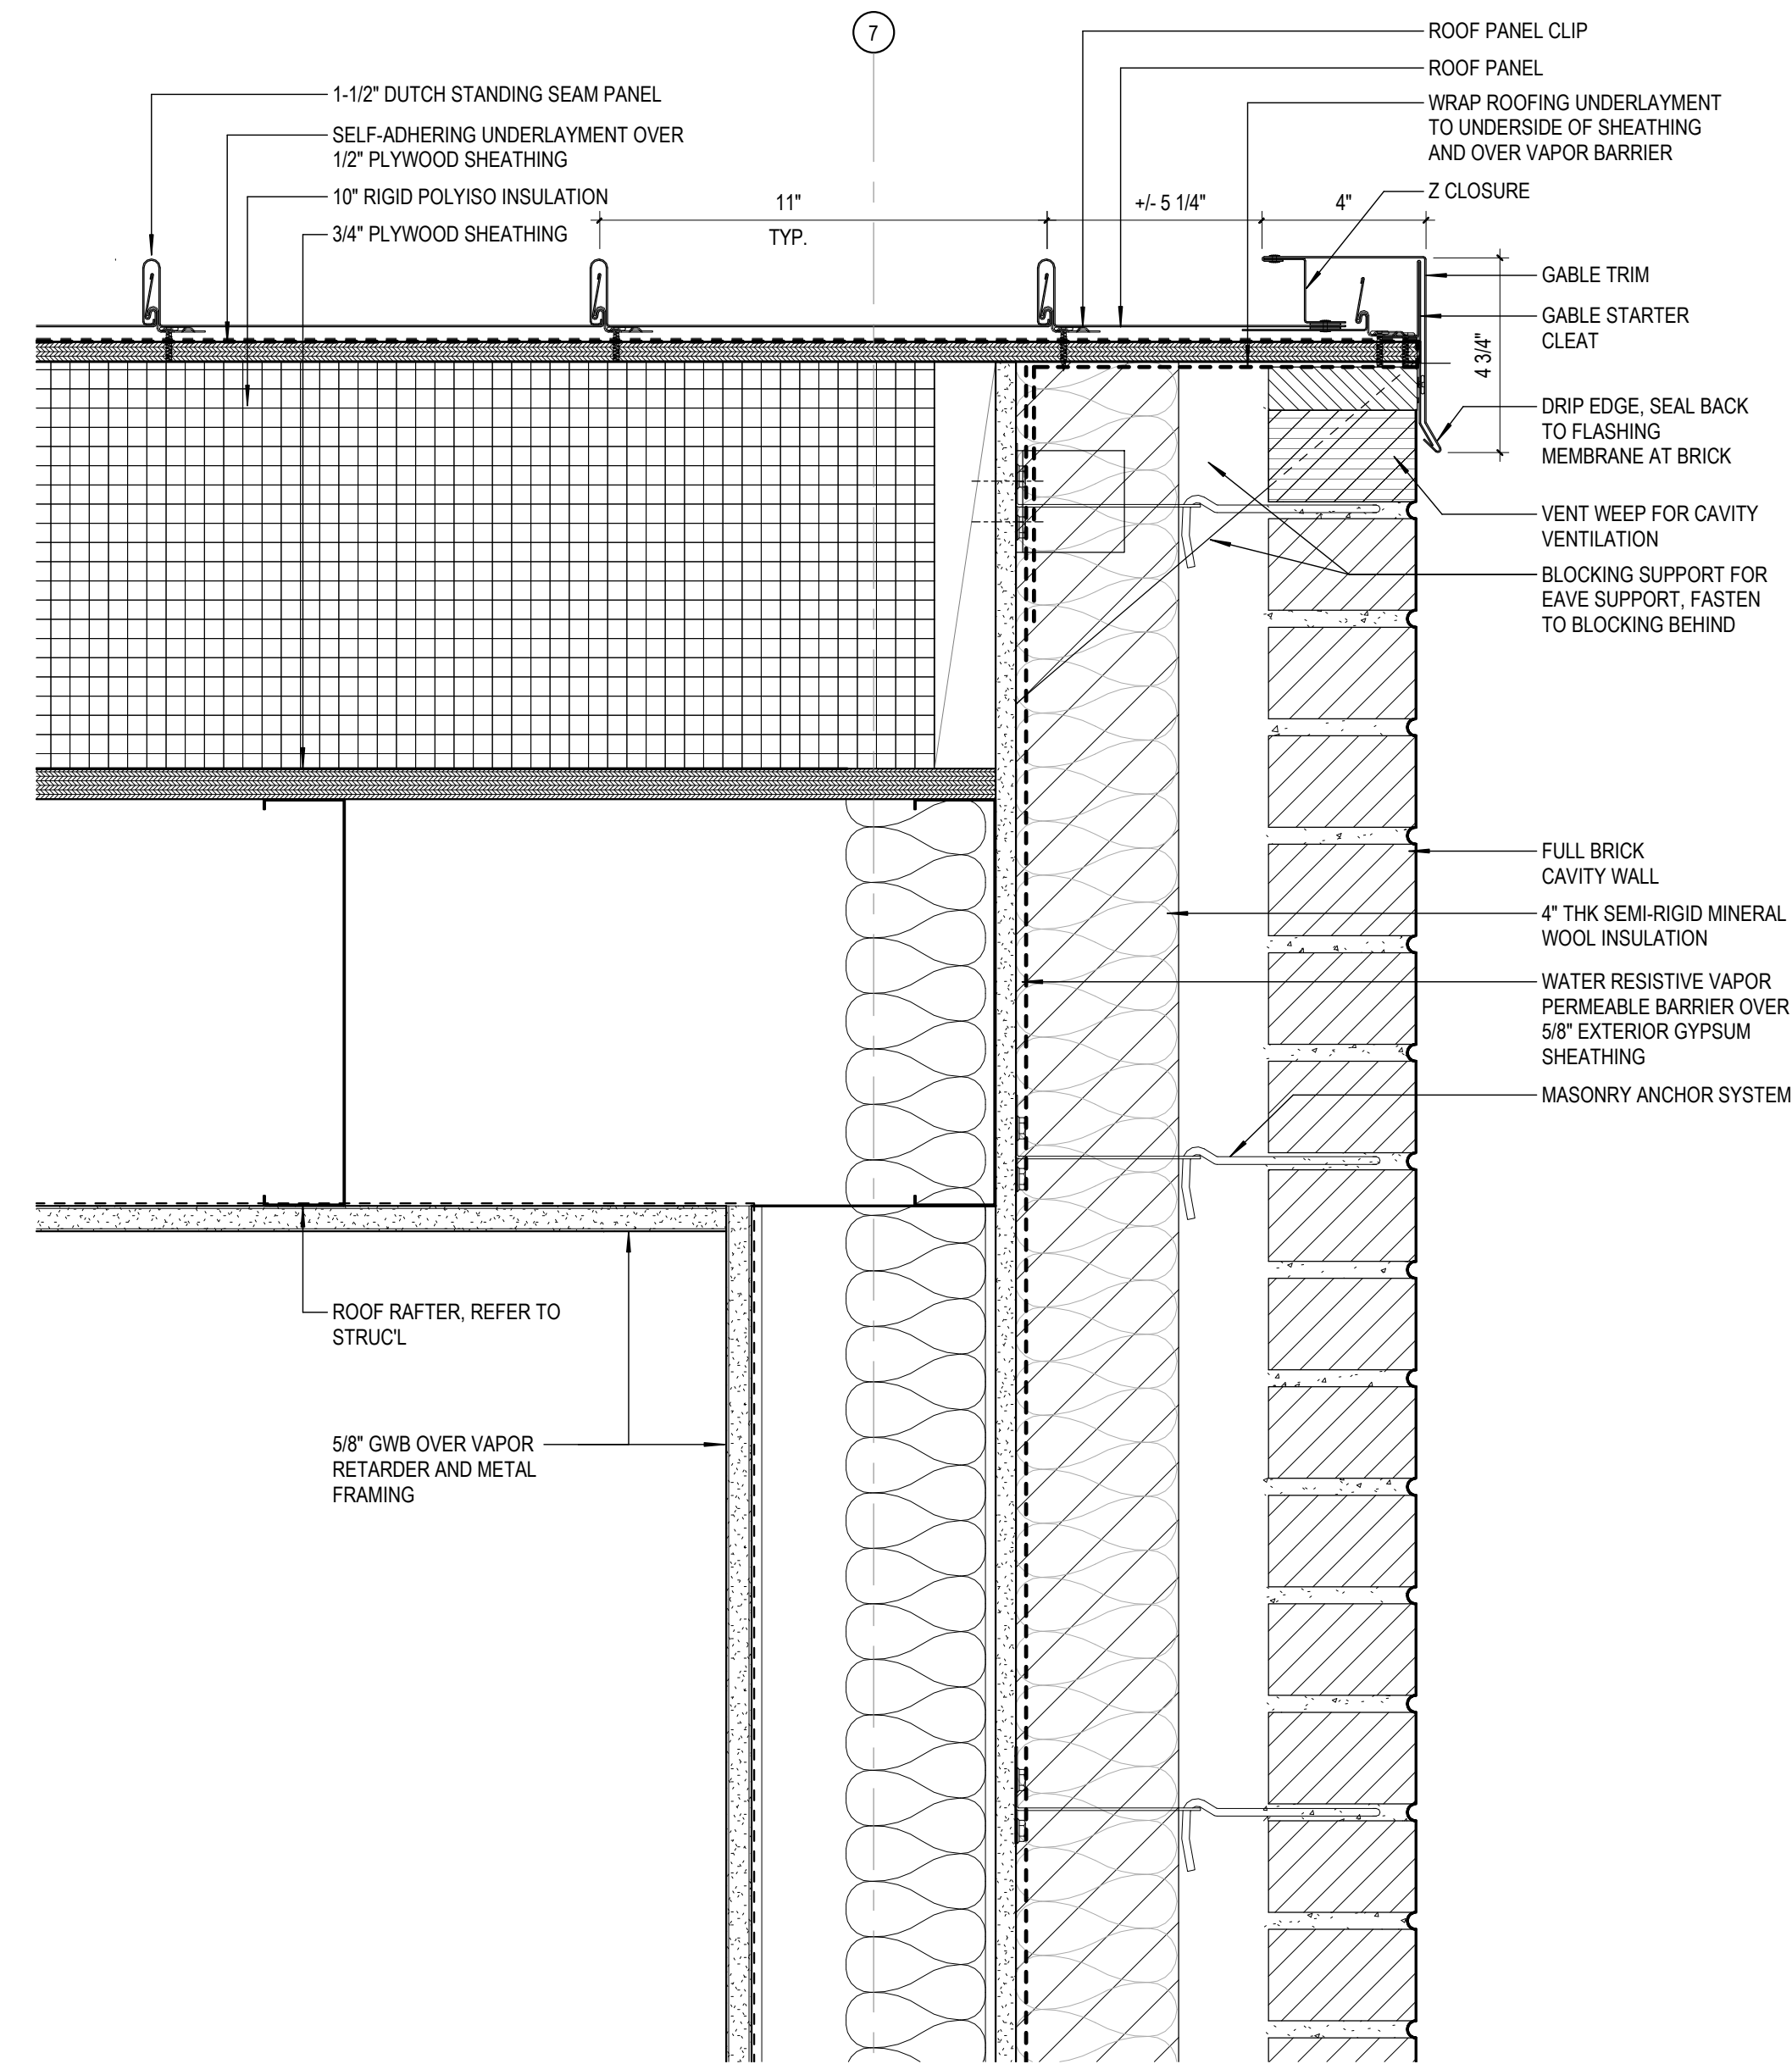


2 ROOF GABLE END DETAIL
SCALE: 3" = 1'-0"

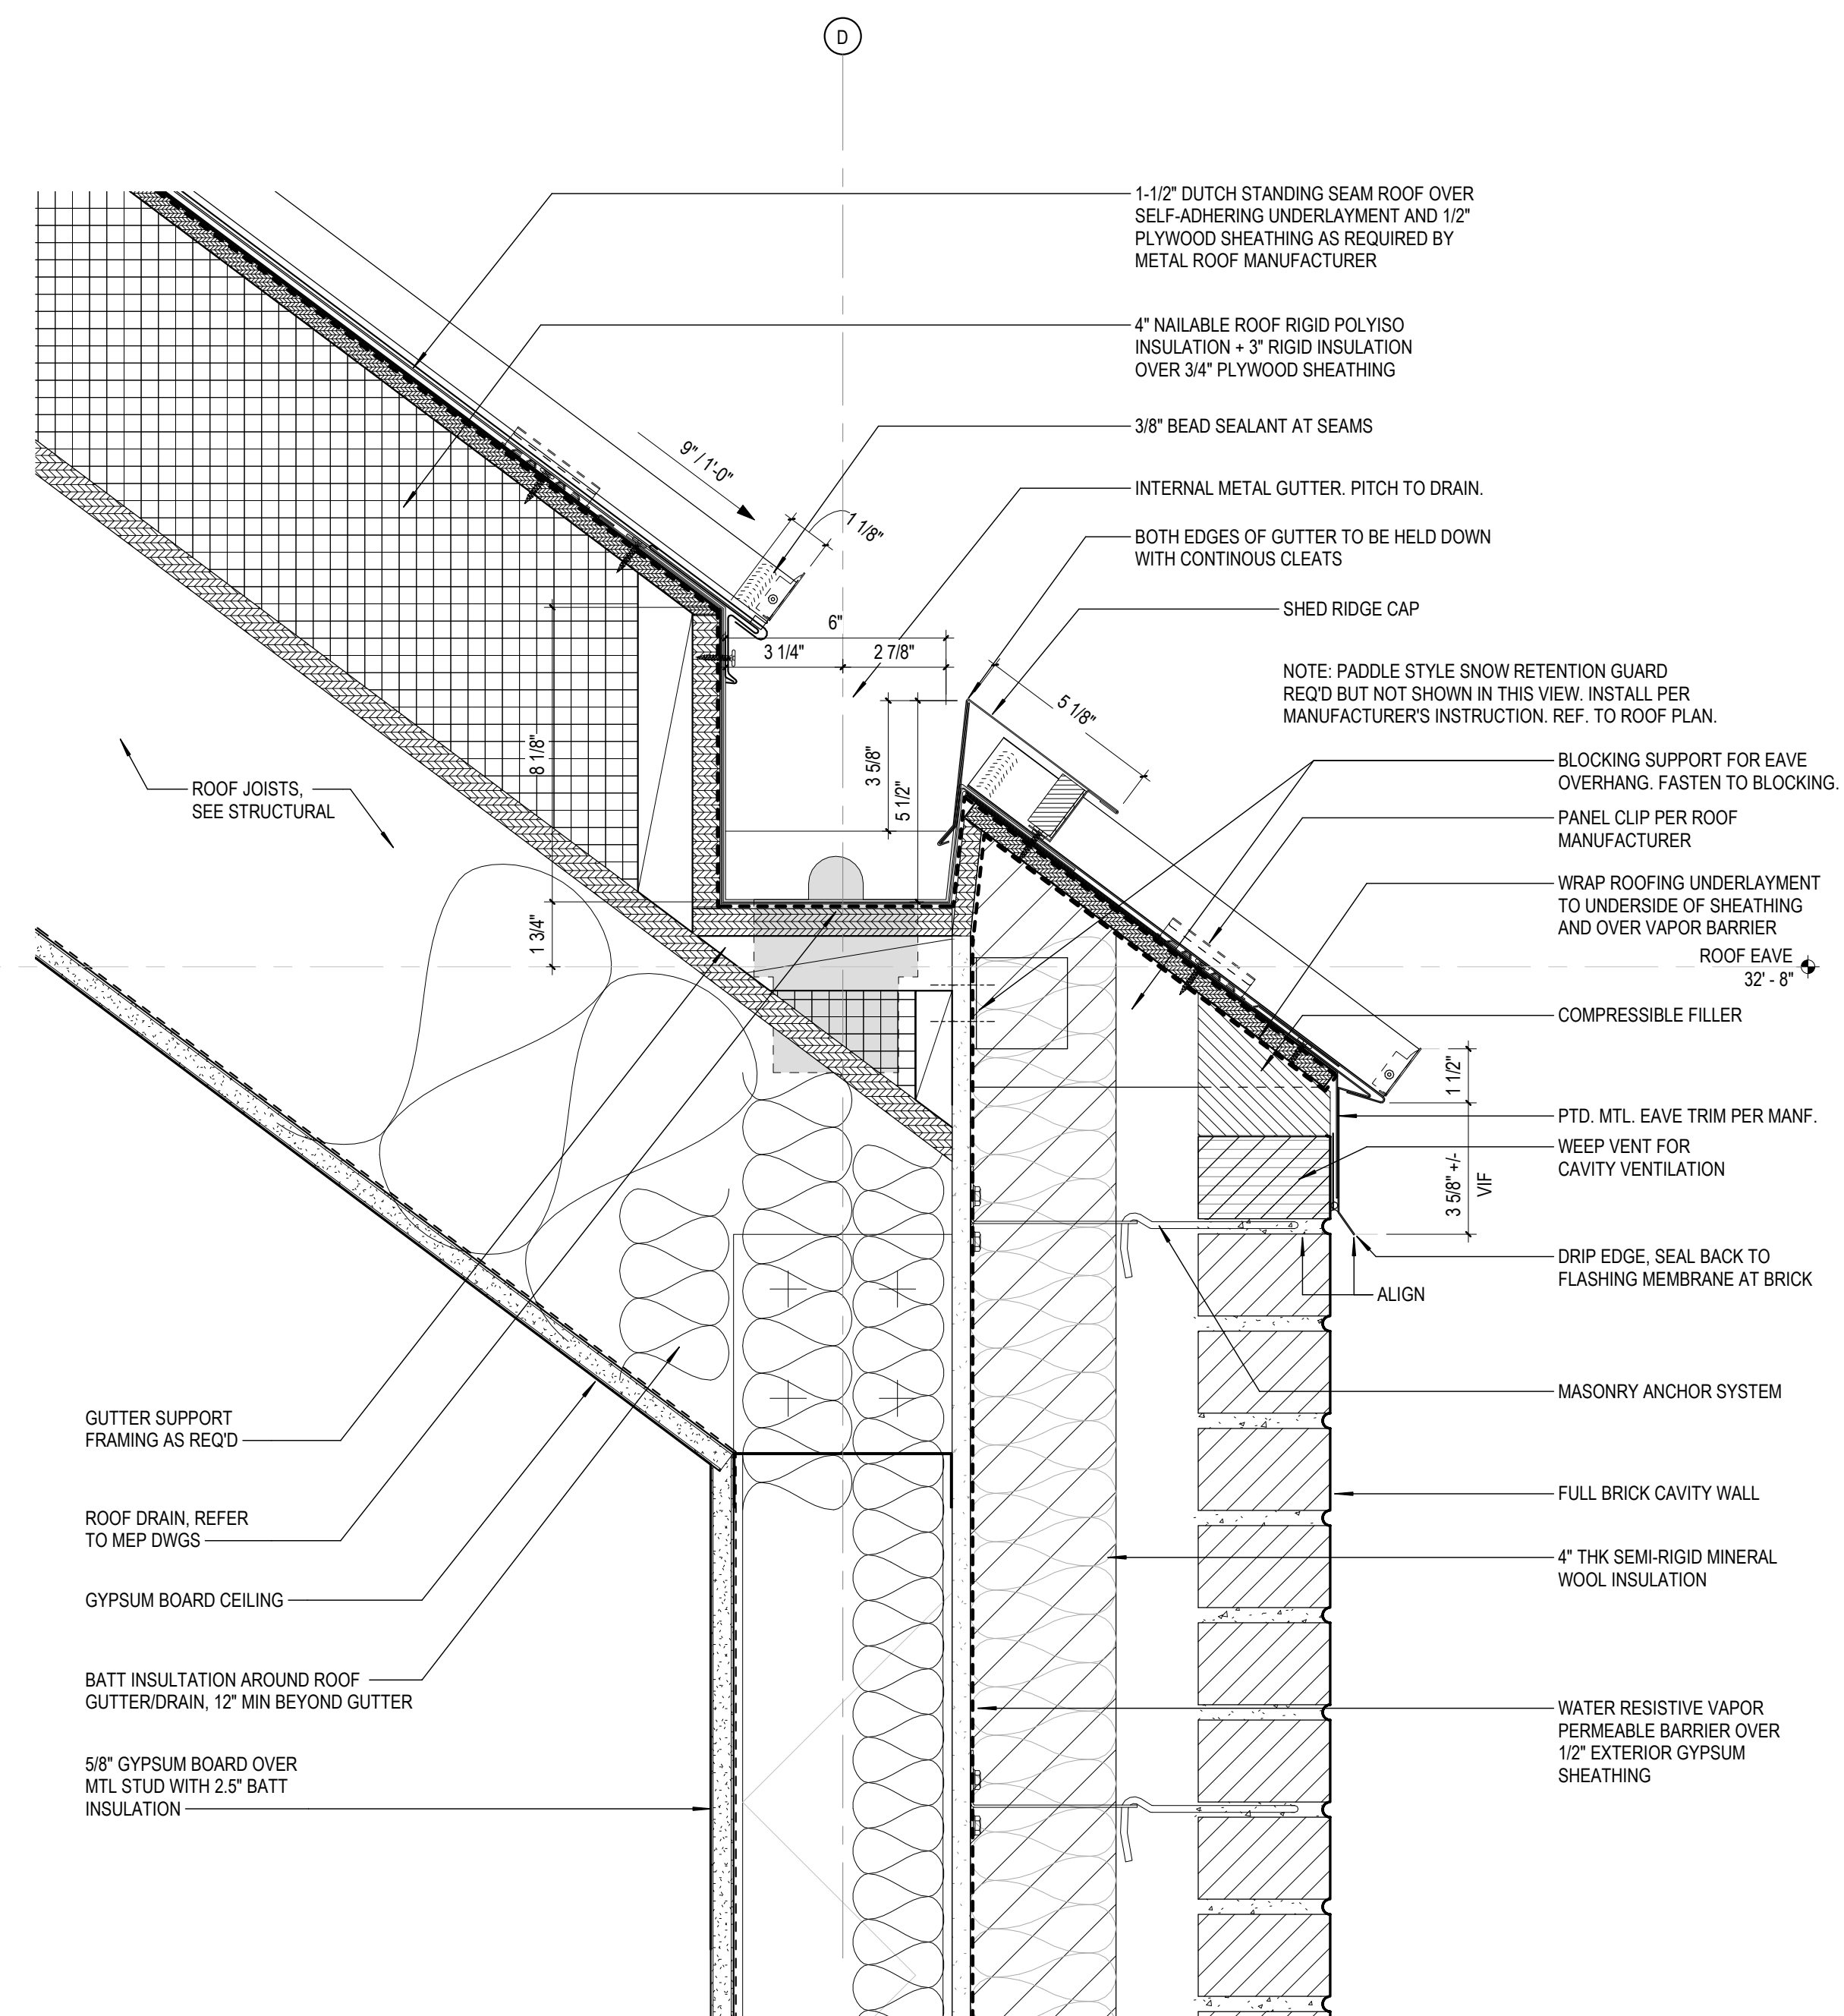


1 ROOF EAVE AND GUTTER
SCALE: 3" = 1'-0"


Frederick Fisher & Partners reserves its common law copyright and other property rights in these plans. These plans and drawings are not to be reproduced in any form or manner whatsoever without first obtaining the express written permission and consent of Frederick Fisher & Partners, Architects, nor are they to be assigned to any third party without obtaining said written permission and consent.

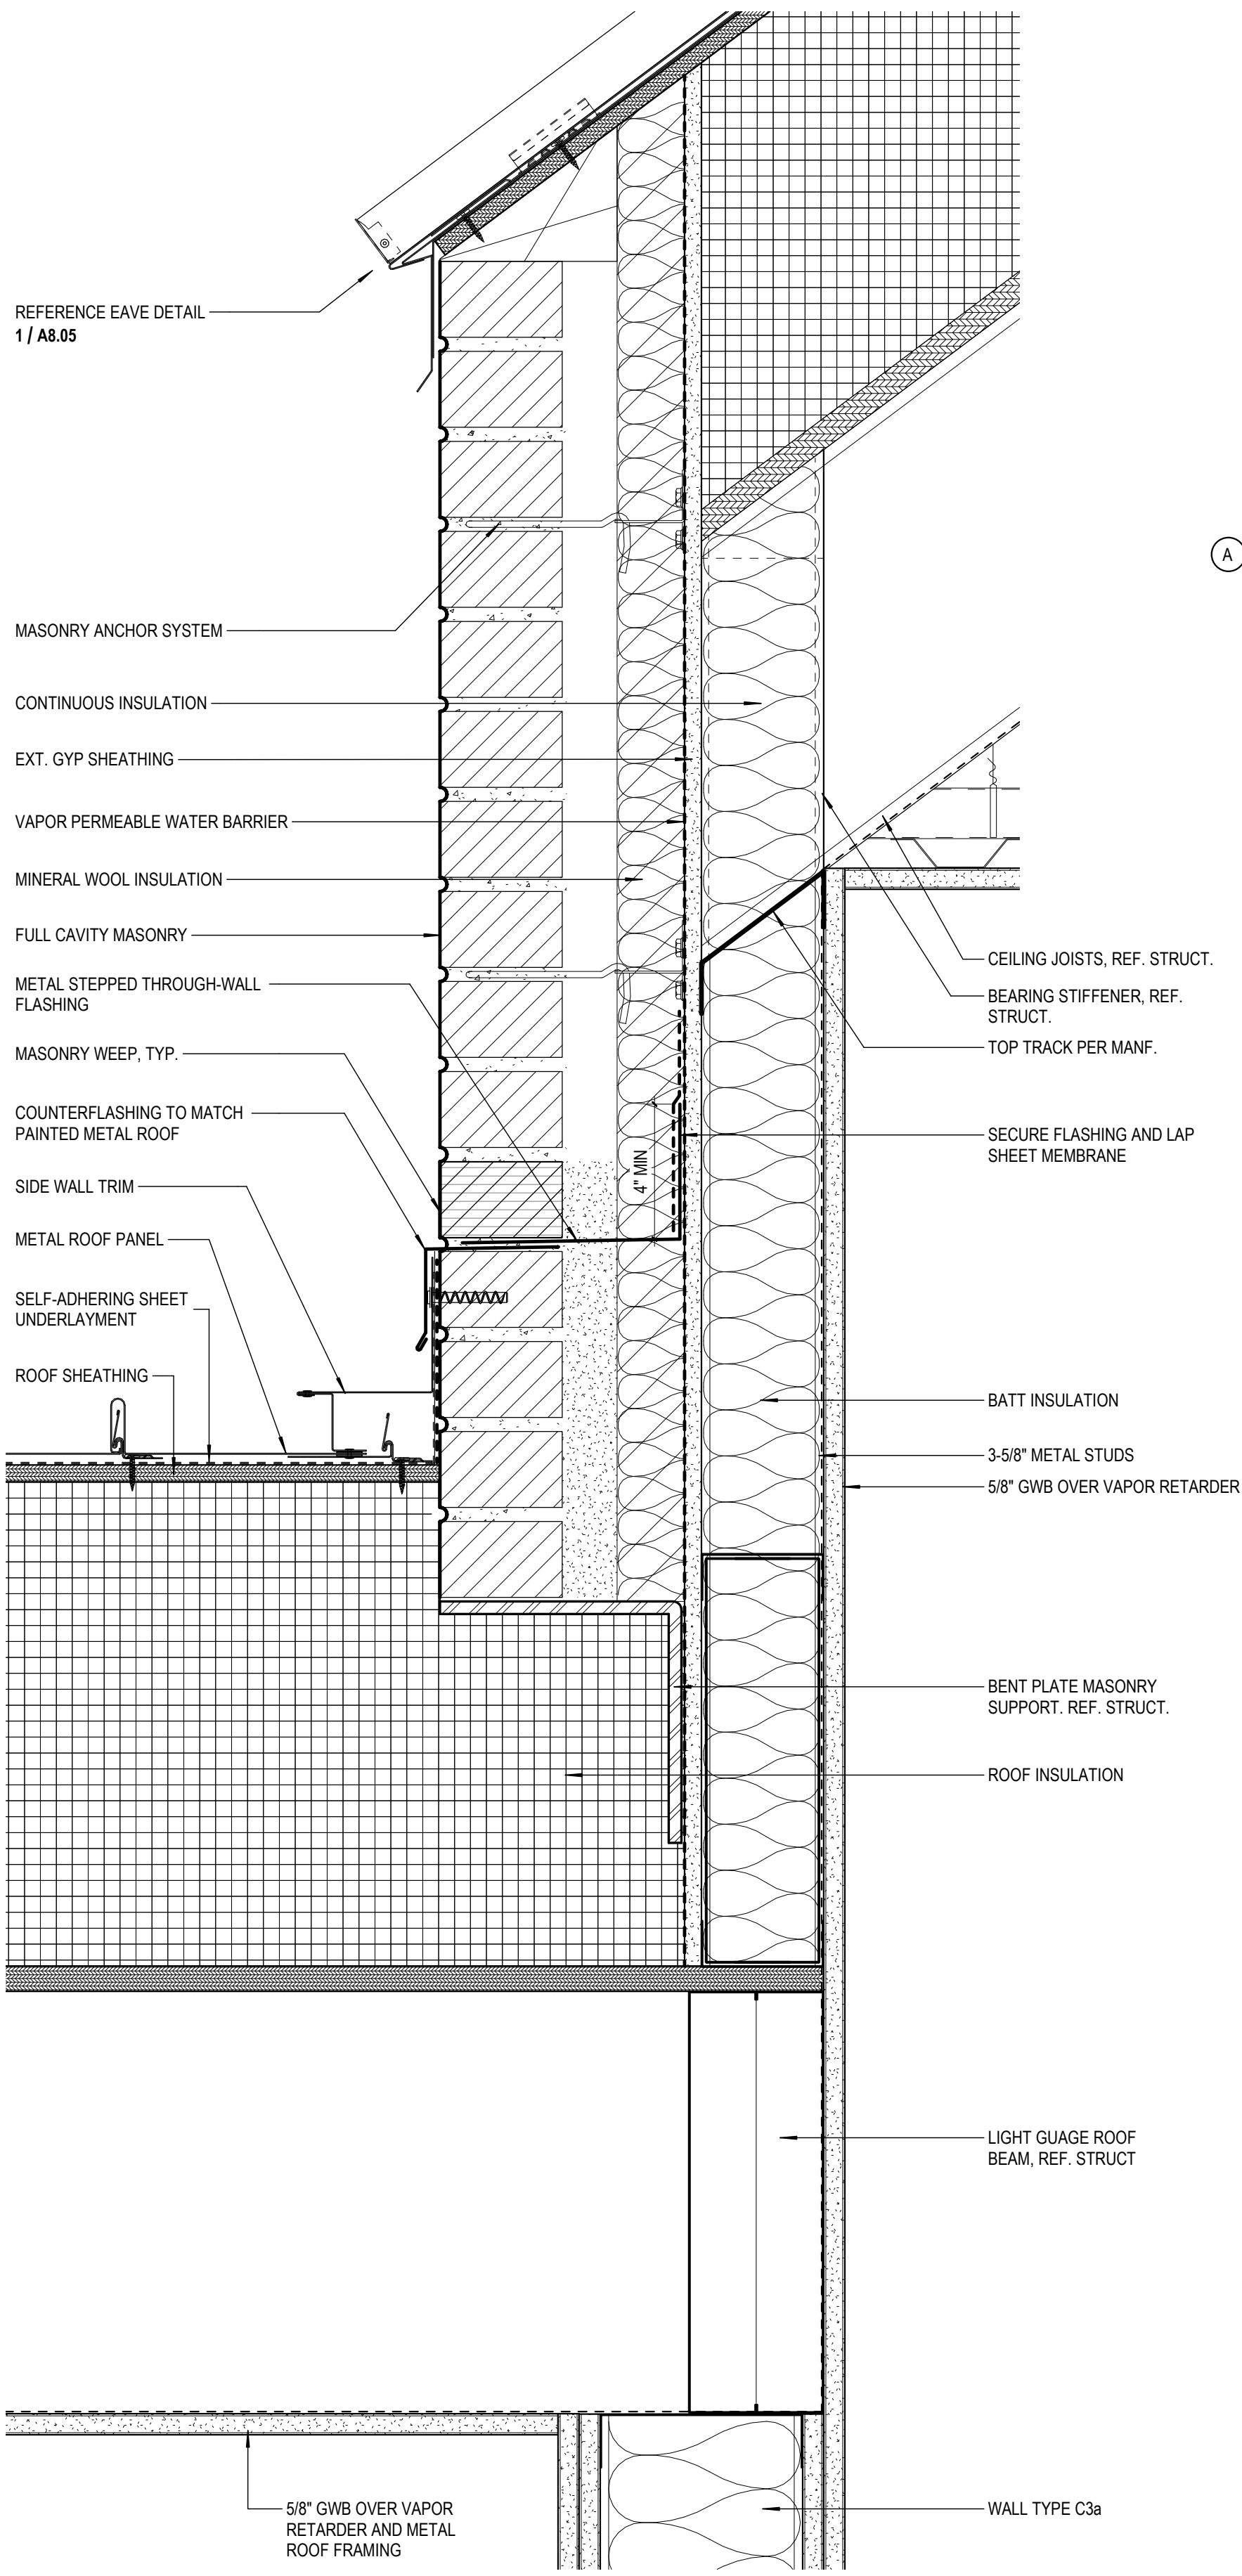


6 ROOF @ DORMER SIDE WALL
SCALE: 3" = 1'-0"

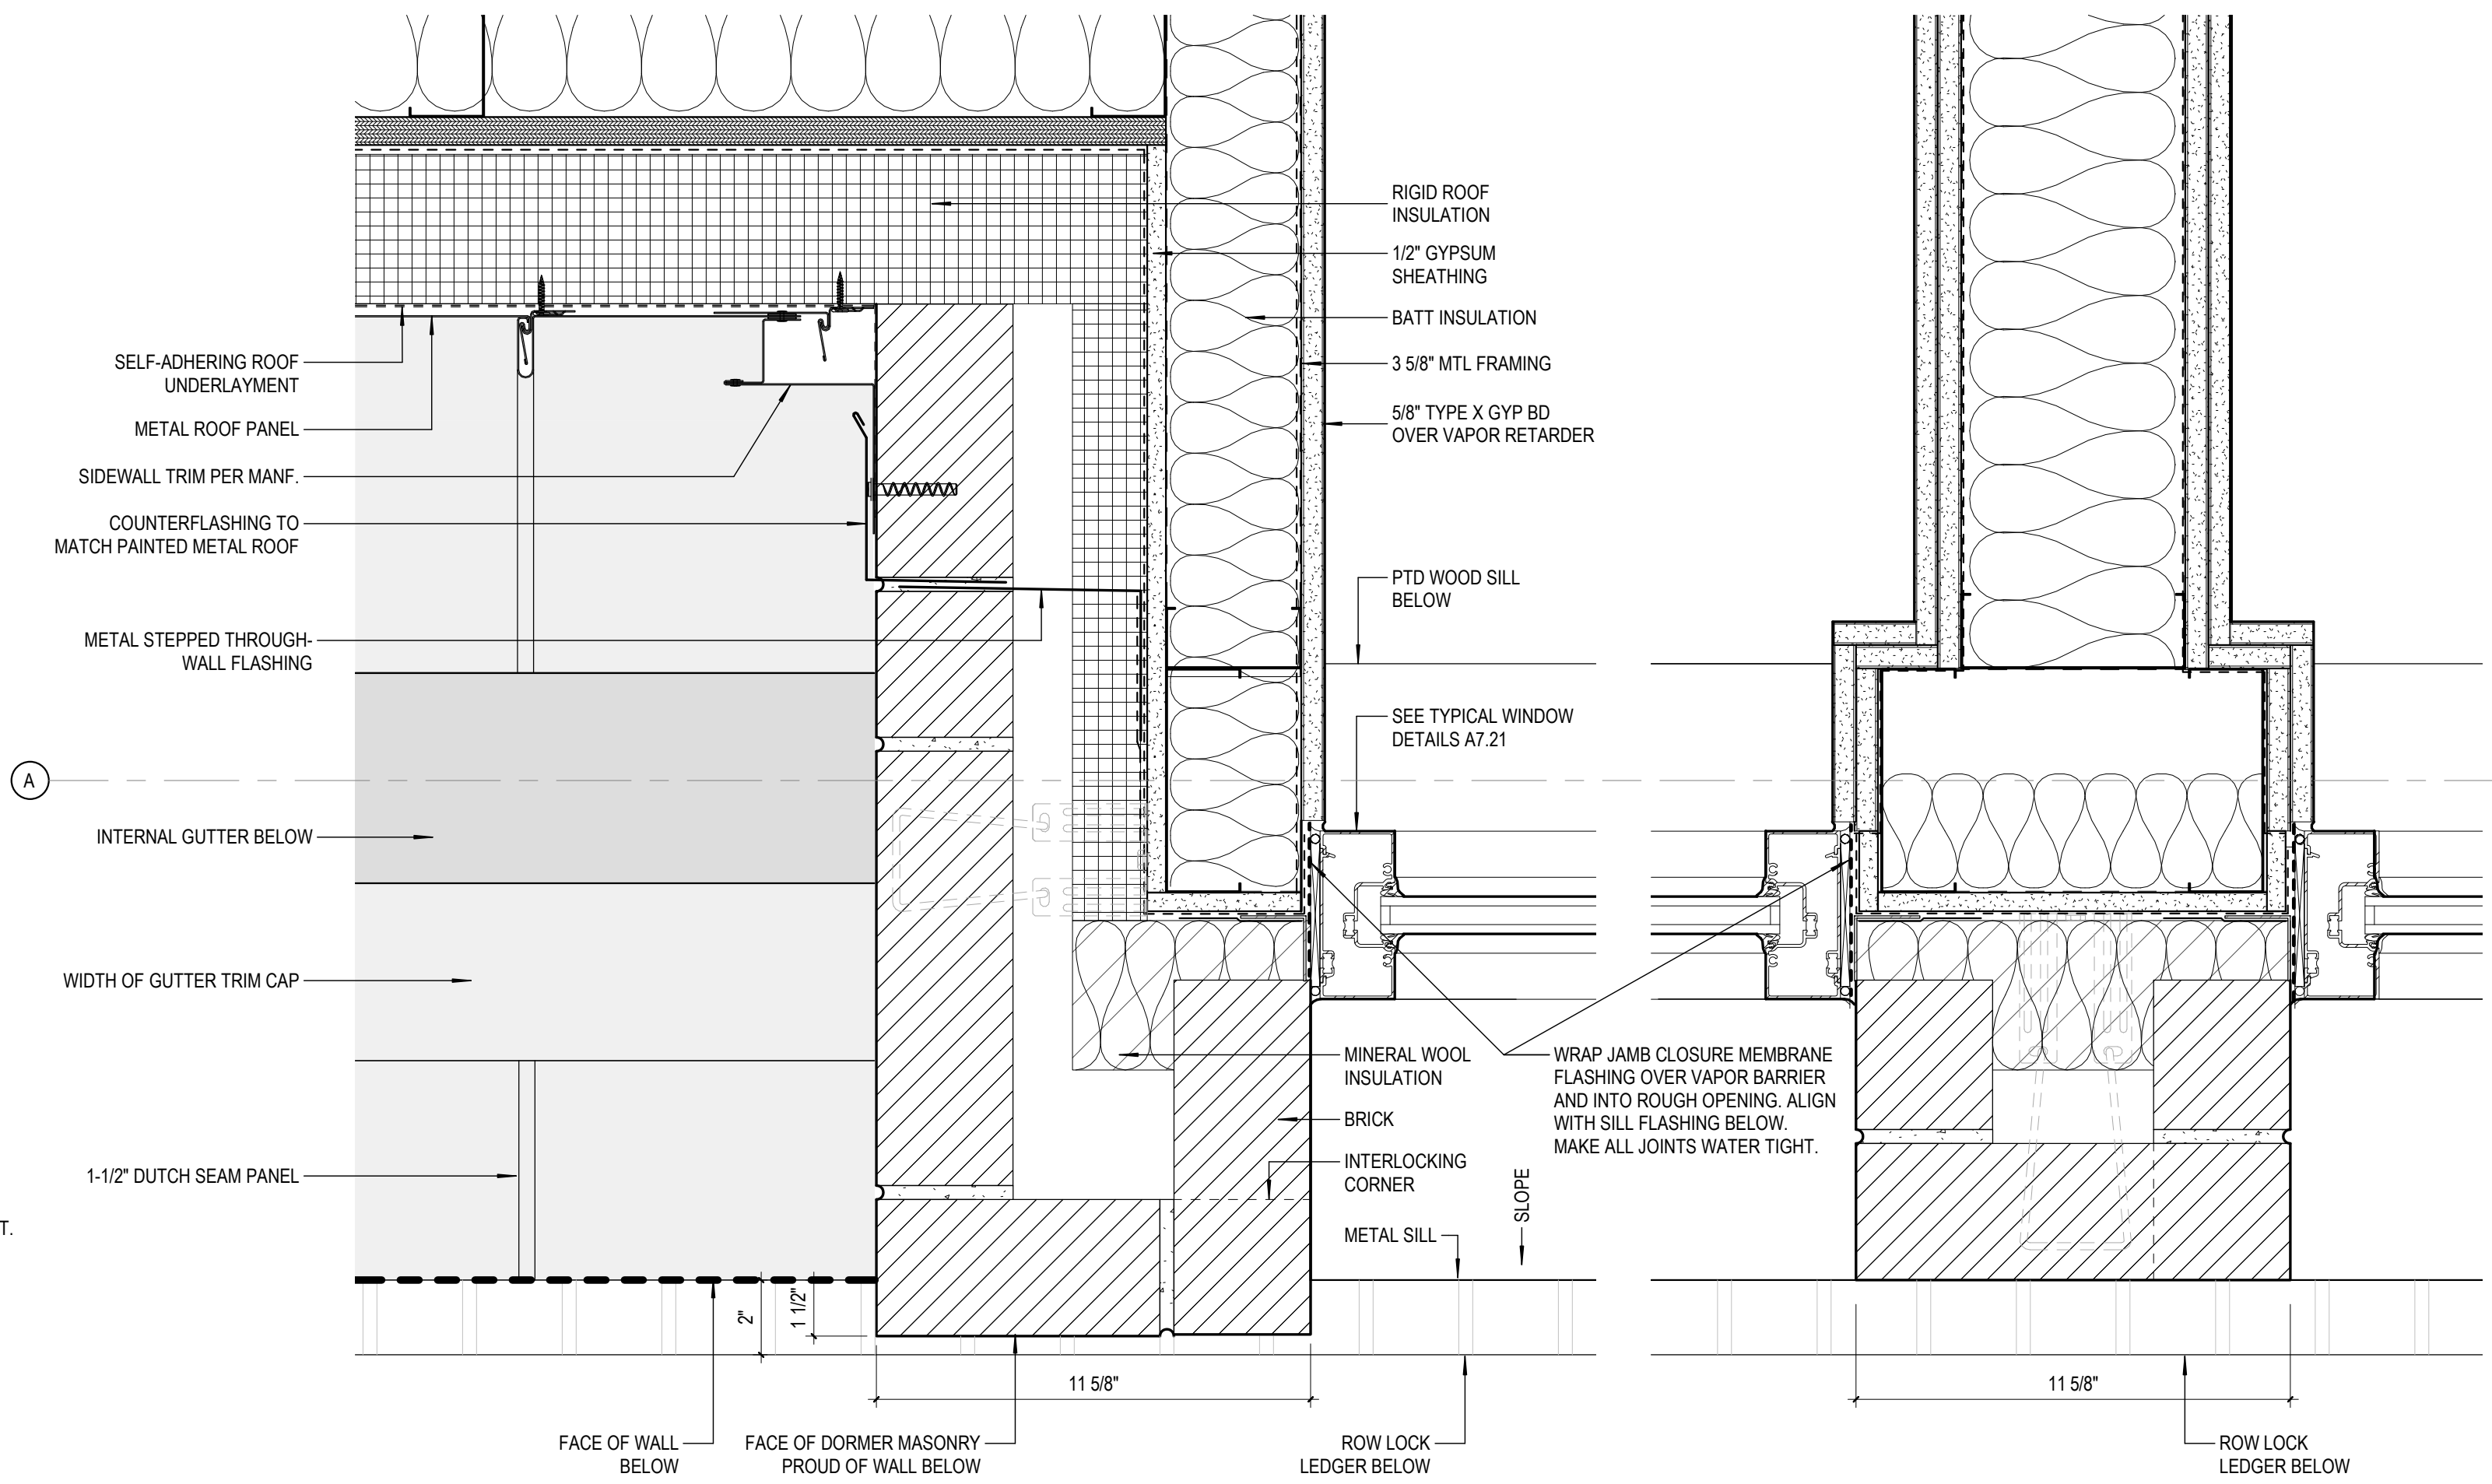

4 ENLARGED PLAN @ DORMER RCP
SCALE: 3" = 1'-0"

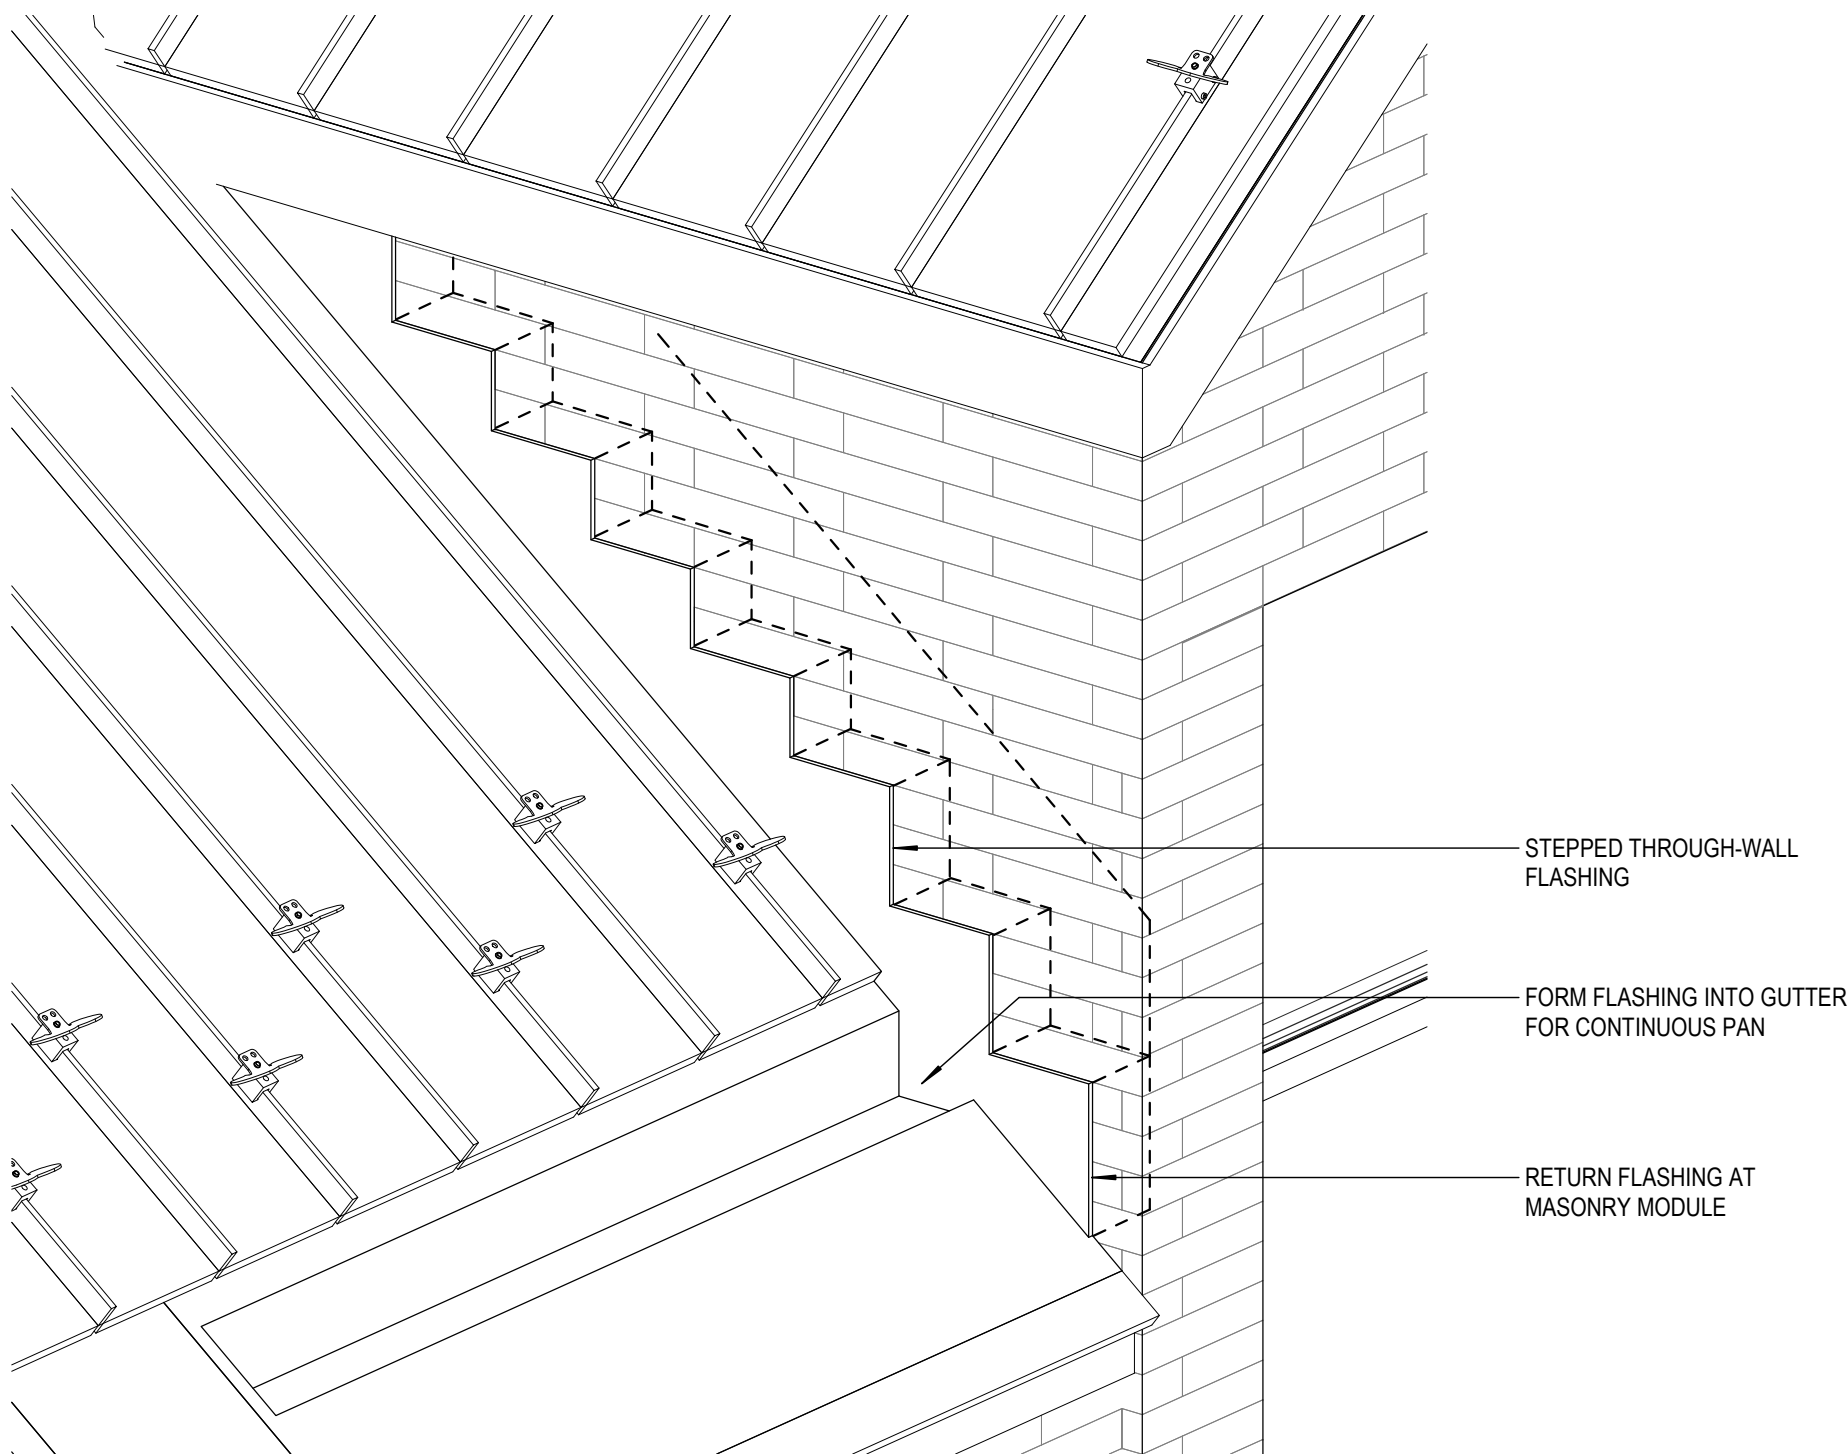


5 ROOF TO DORMER FLASHING AXO
SCALE:

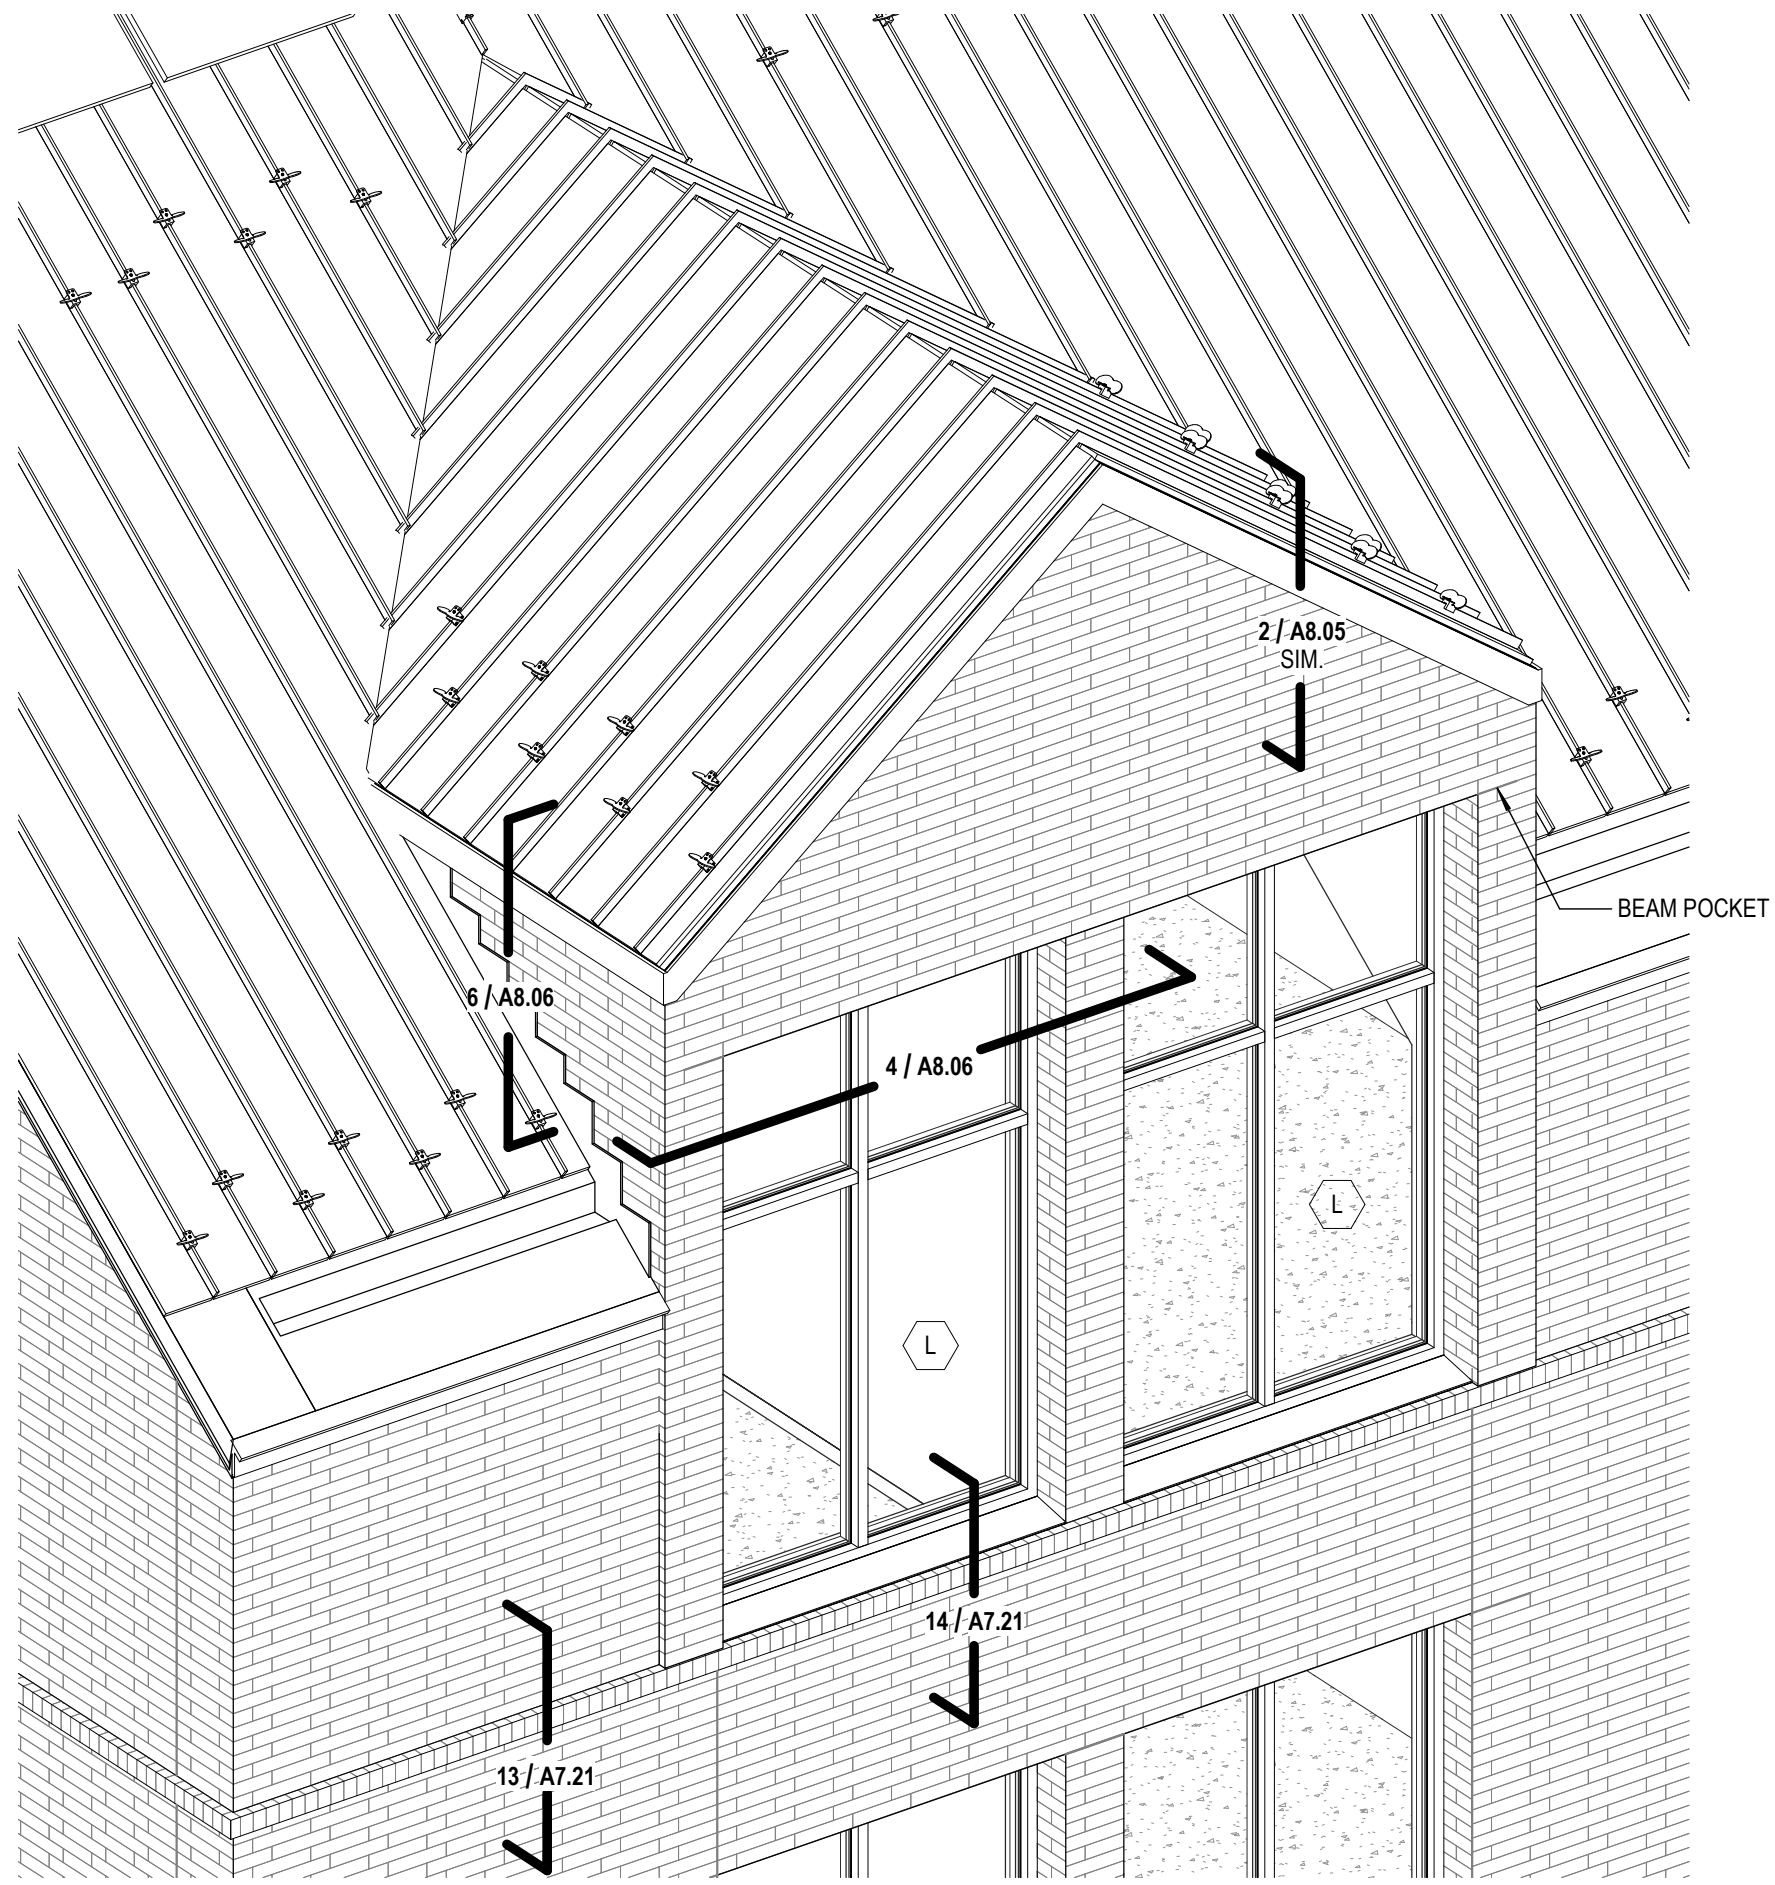


2 DORMER VIEW
SCALE:


Frederick Fisher & Partners reserves its common law copyright and other property rights in these plans. These plans and drawings are not to be reproduced in any form or manner whatsoever without first obtaining the express written permission and consent of Frederick Fisher & Partners. Architects, nor are they to be assigned to any third party without obtaining said written permission and consent.

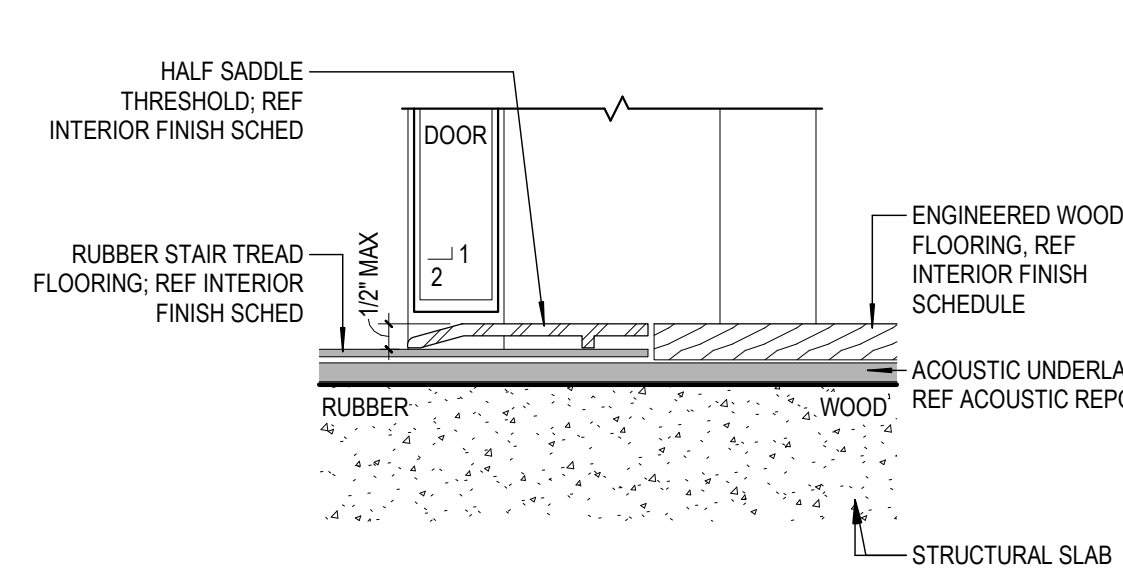


30 FLR TRANS - WOOD TO CONCRETE
SCALE: 3" = 1'-0"

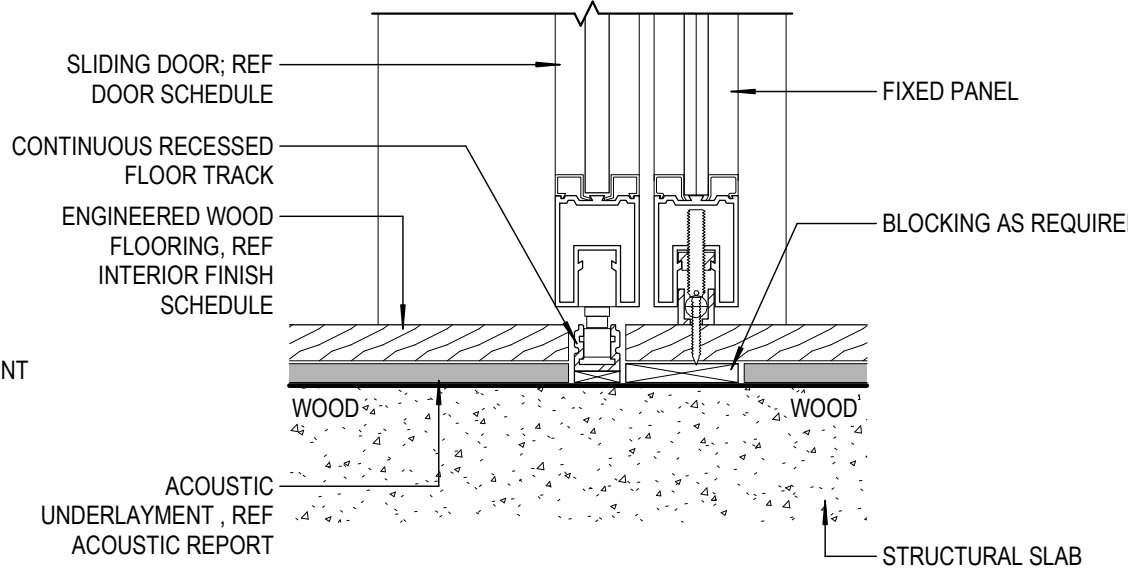


25 FLR TRANS - WOOD AT SLIDING TRACK
SCALE: 3" = 1'-0"

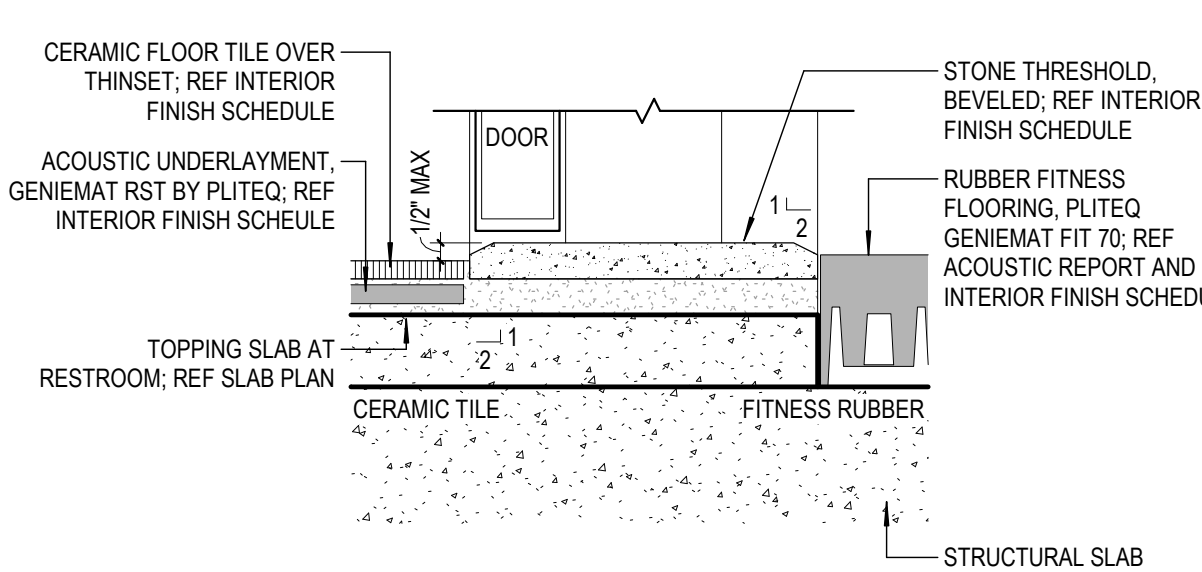


20 FLR TRANS - RUBBER AT TILE
SCALE: 3" = 1'-0"

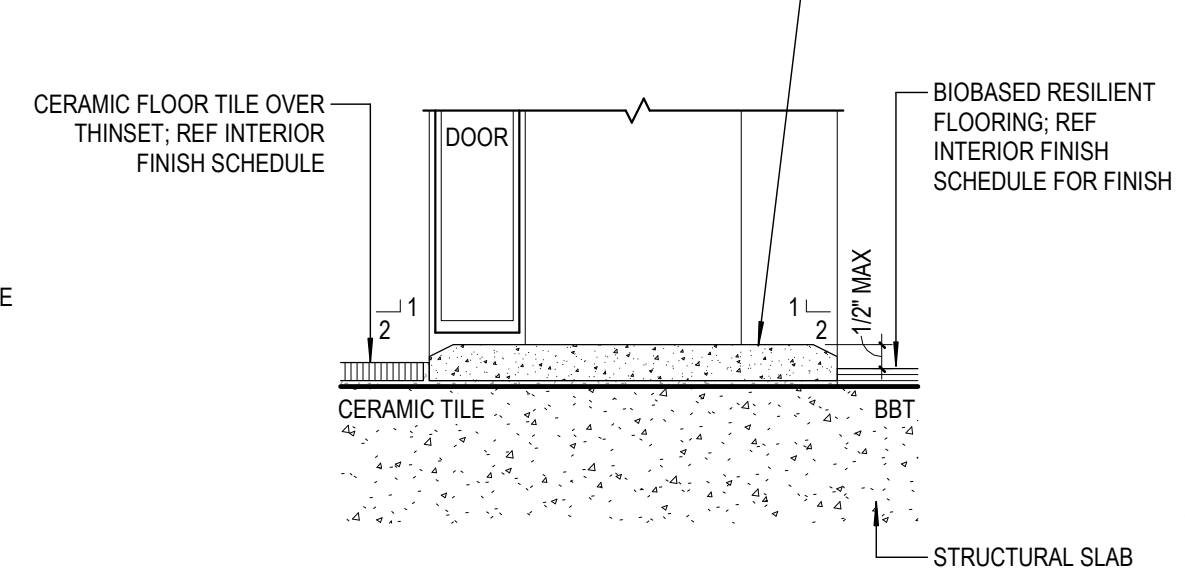


15 FLR TRANS - BBT TO TILE
SCALE: 3" = 1'-0"

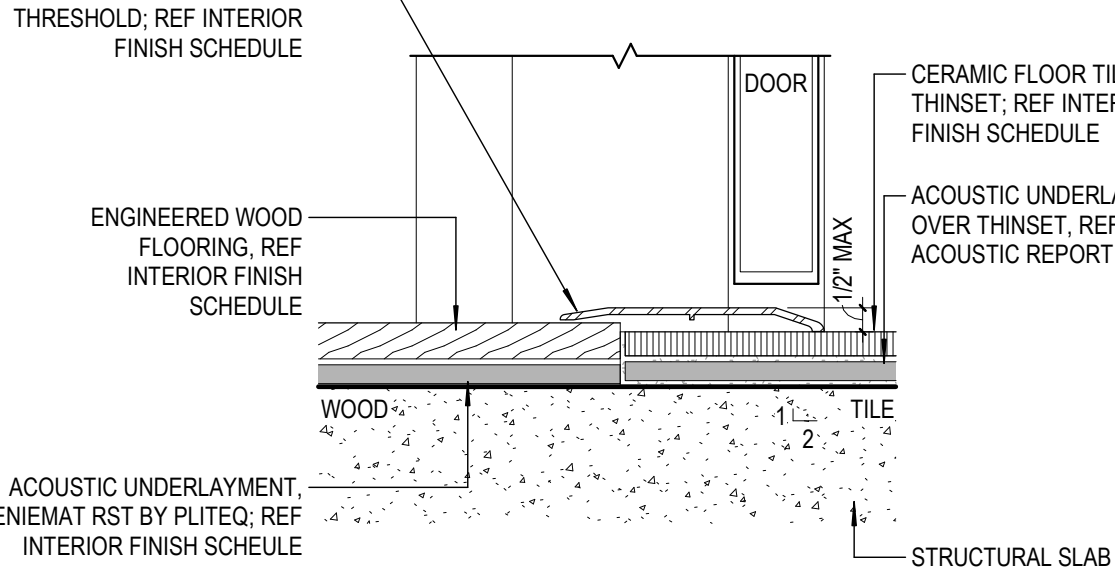


10 FLR TRANS - WOOD TO TILE
SCALE: 3" = 1'-0"

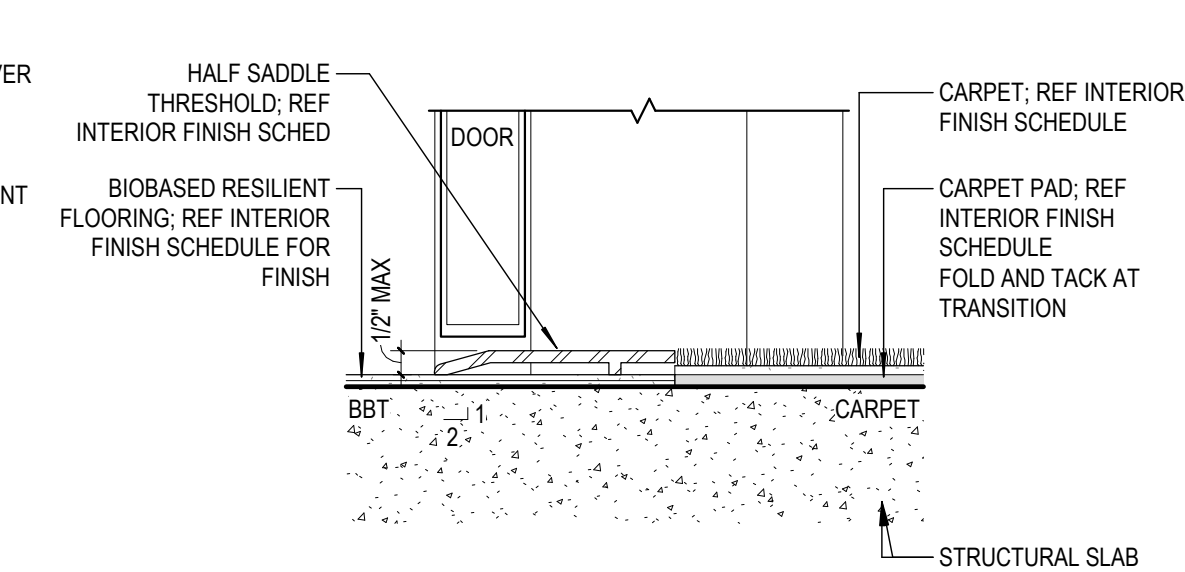


5 FLR TRANS - CARPET TO BBT
SCALE: 3" = 1'-0"

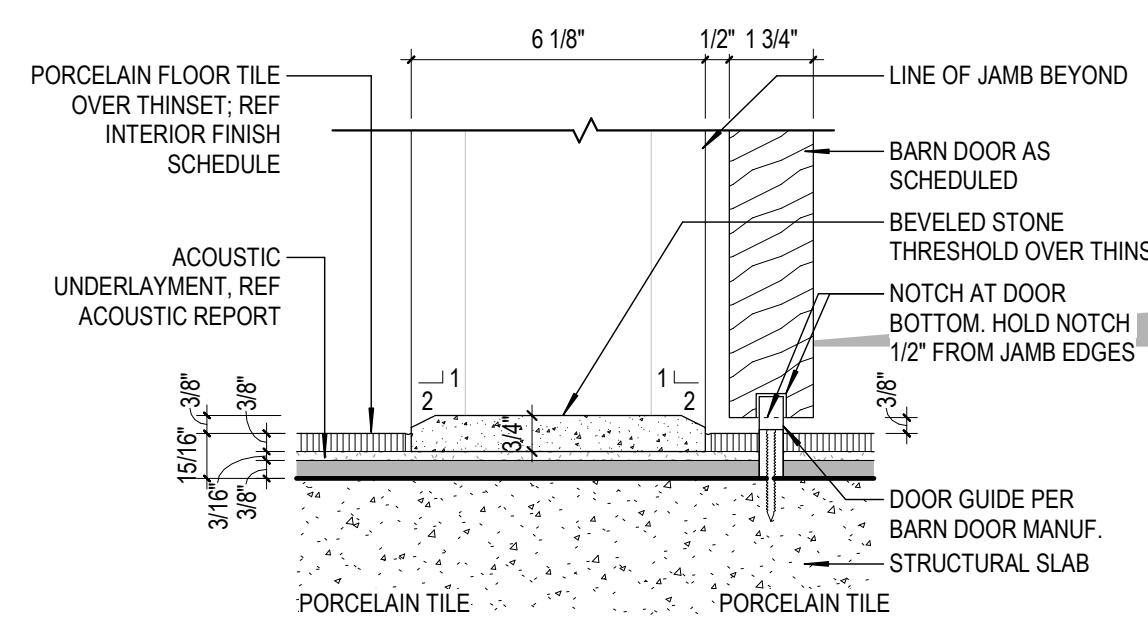


29 BARN DOOR FLOOR GUIDE
SCALE: 3" = 1'-0"

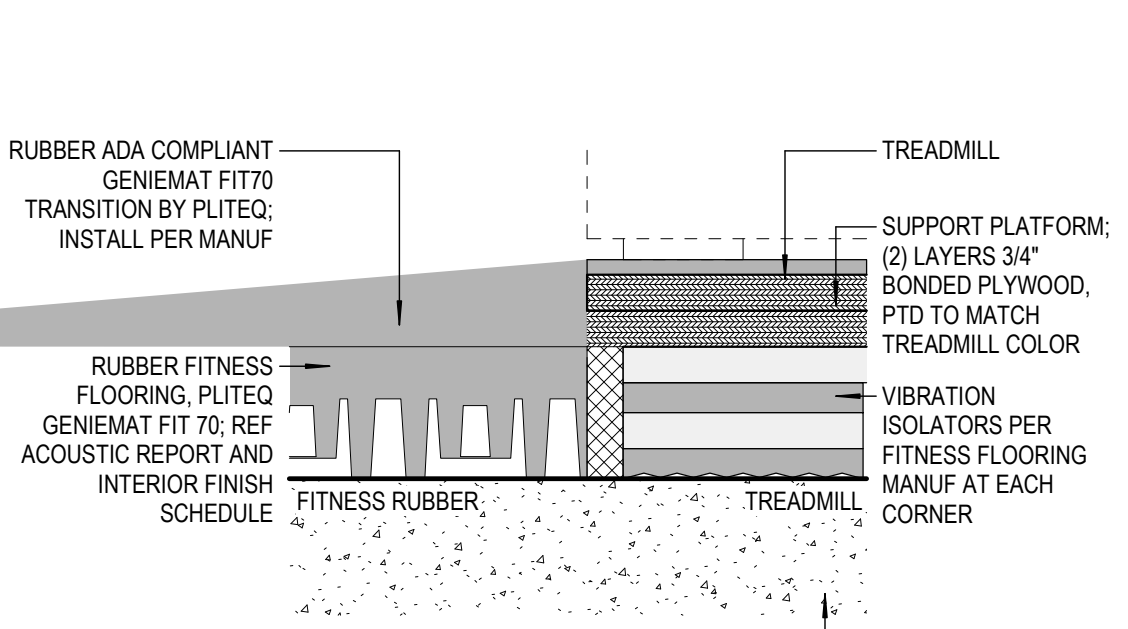


24 FLR TRANS - RUBBER AT TREADMILL
SCALE: 3" = 1'-0"

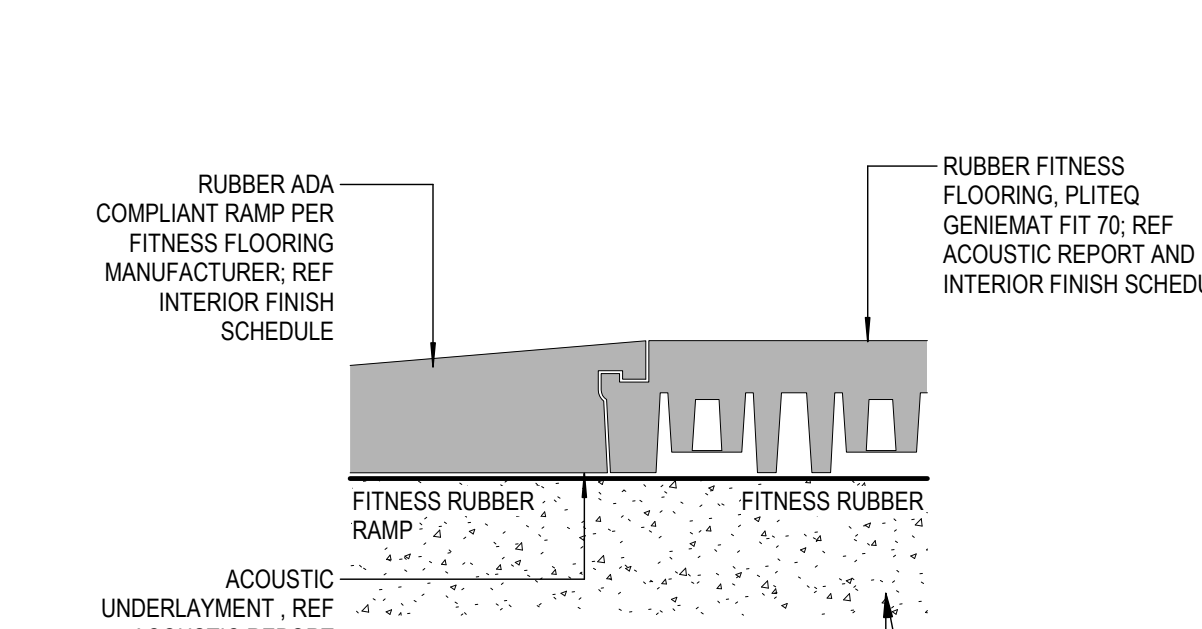


19 FLR TRANS - RUBBER AT RAMP
SCALE: 3" = 1'-0"

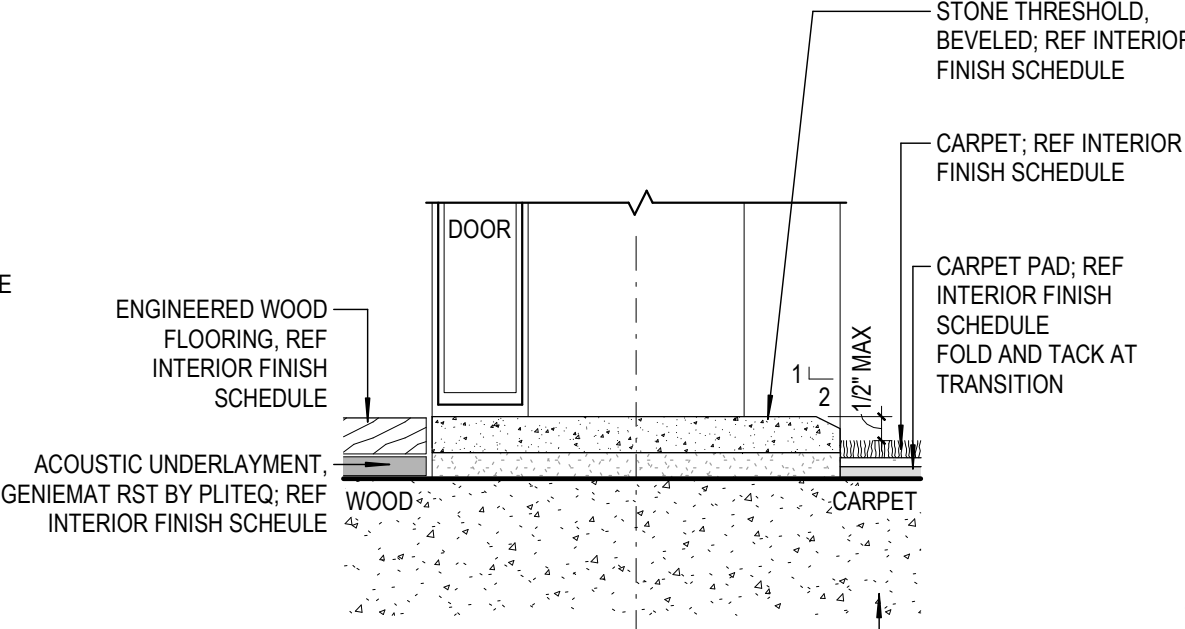


14 FLR TRANS - CARPET TO WOOD
SCALE: 3" = 1'-0"

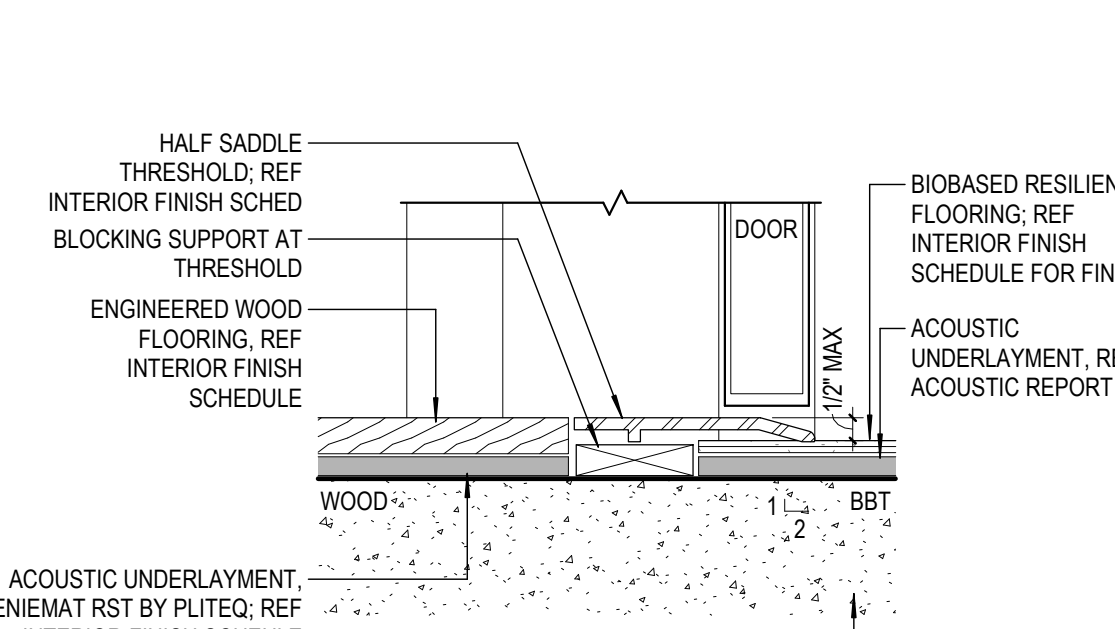


9 FLR TRANS - WOOD TO BBT
SCALE: 3" = 1'-0"

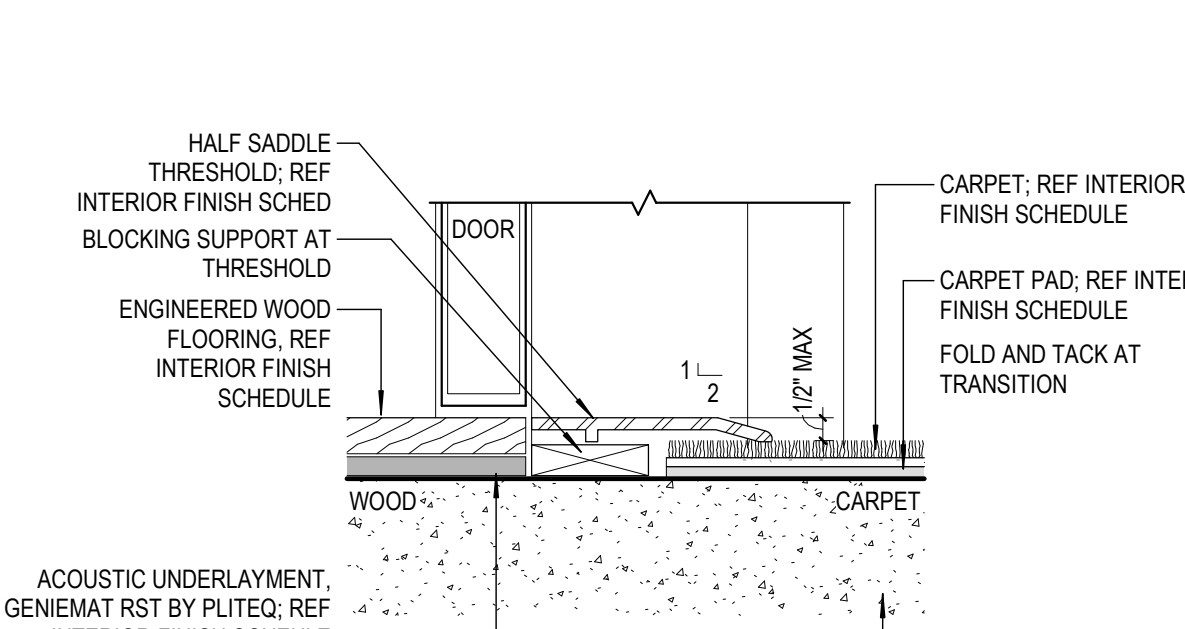


4 FLR TRANS - CARPET TO WOOD
SCALE: 3" = 1'-0"

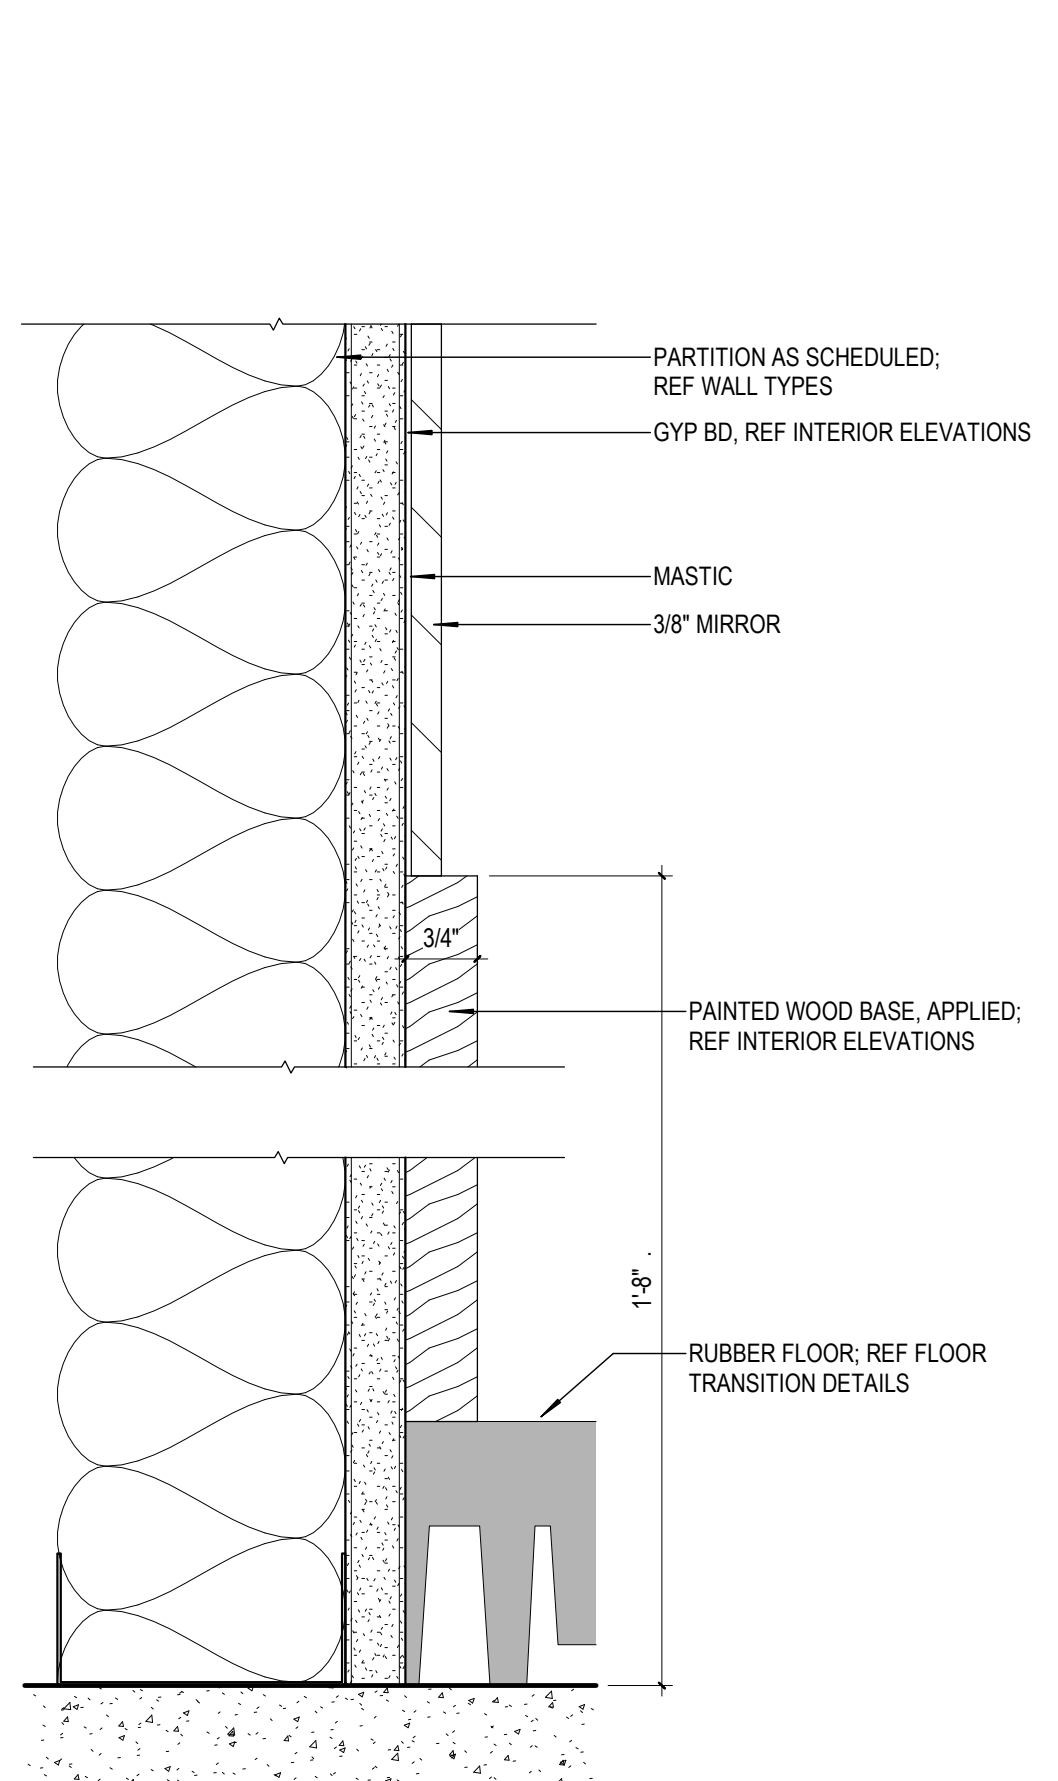


27 FITNESS WALL BASE
SCALE: 6" = 1'-0"

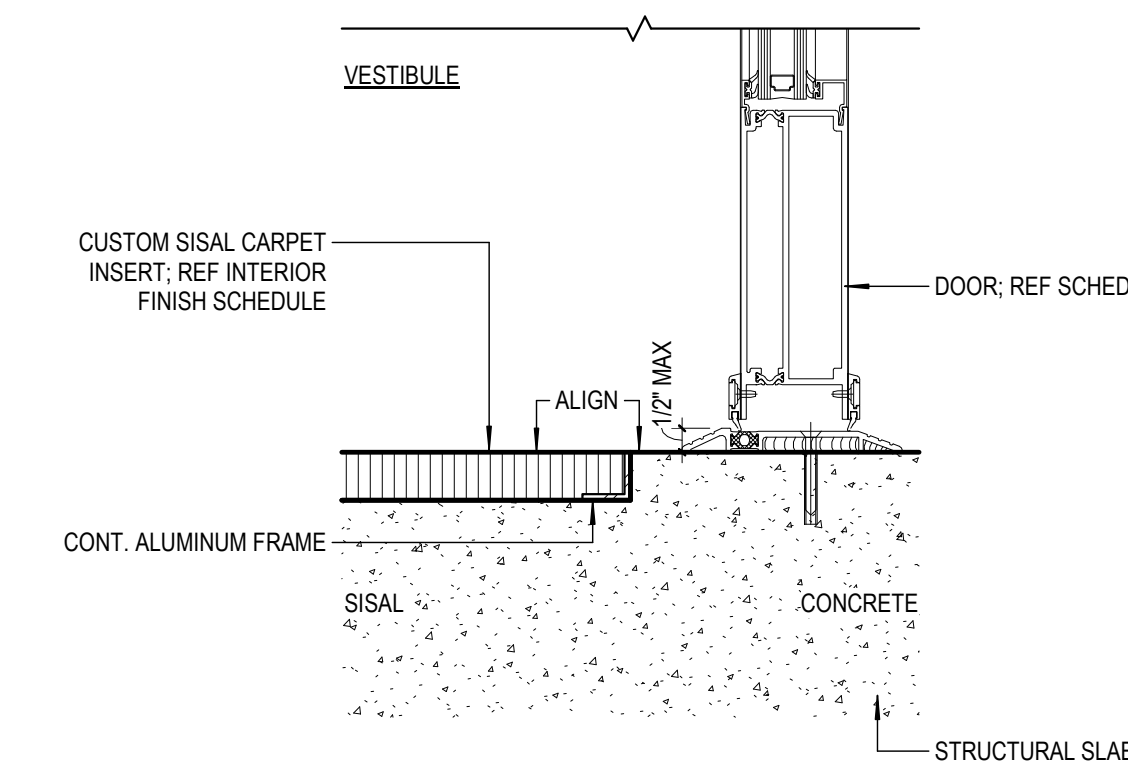


23 FLR TRANS - SISAL CARPET TO CONC
SCALE: 3" = 1'-0"

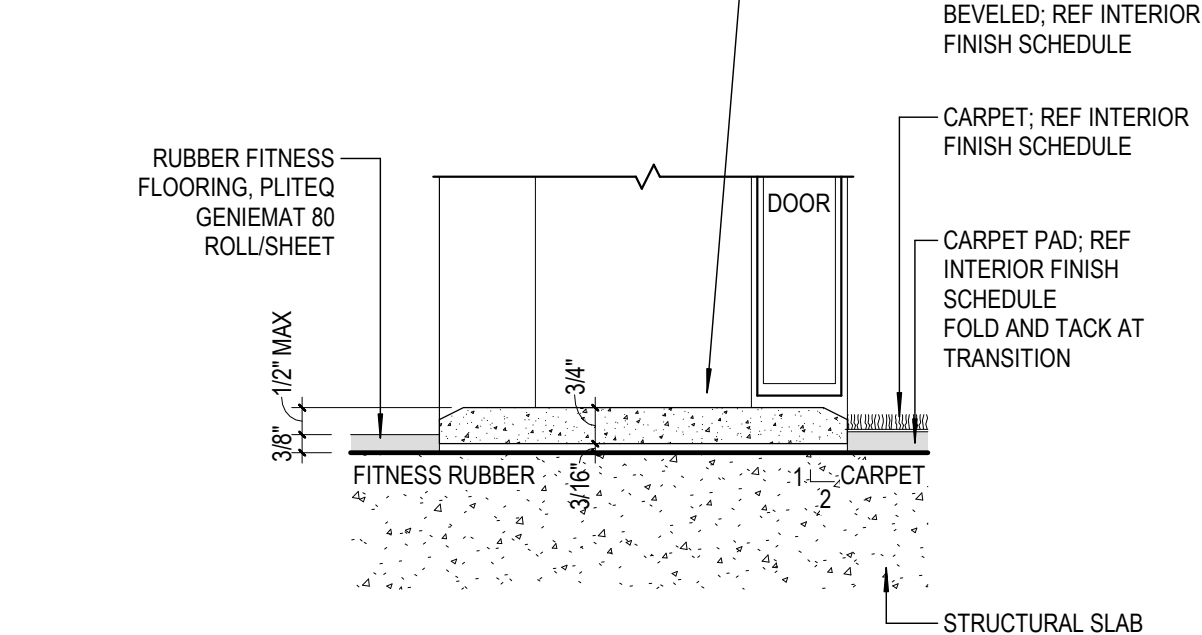


18 FLR TRANS - RUBBER AT CARPET
SCALE: 3" = 1'-0"

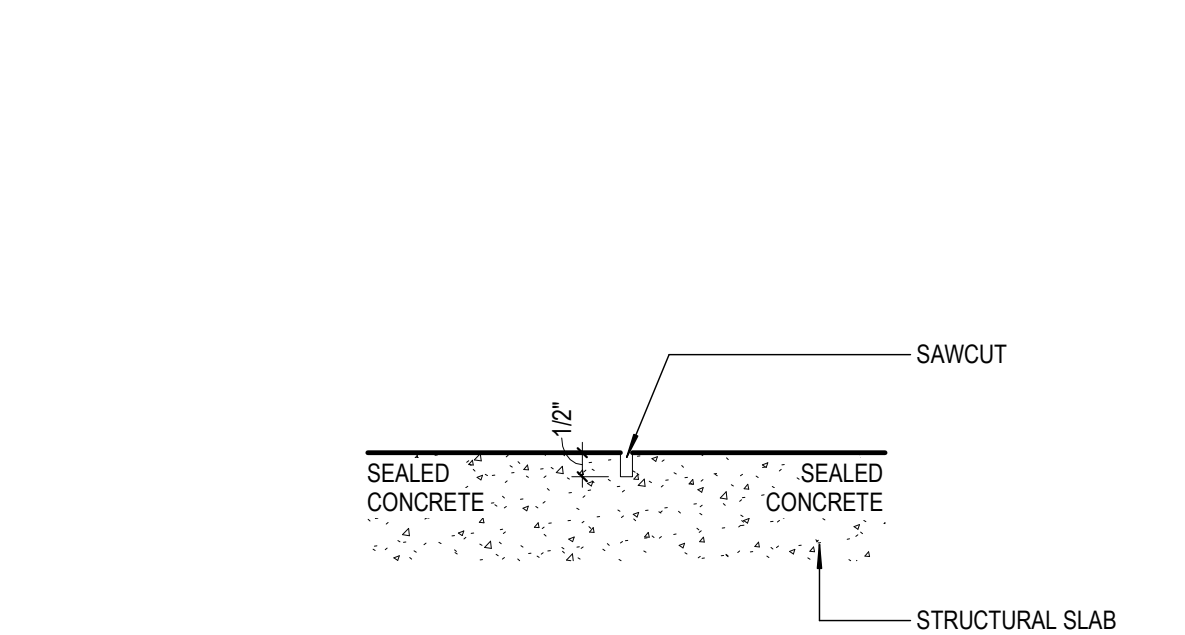


13 FLR TRANS. SAW CUT
SCALE: 3" = 1'-0"

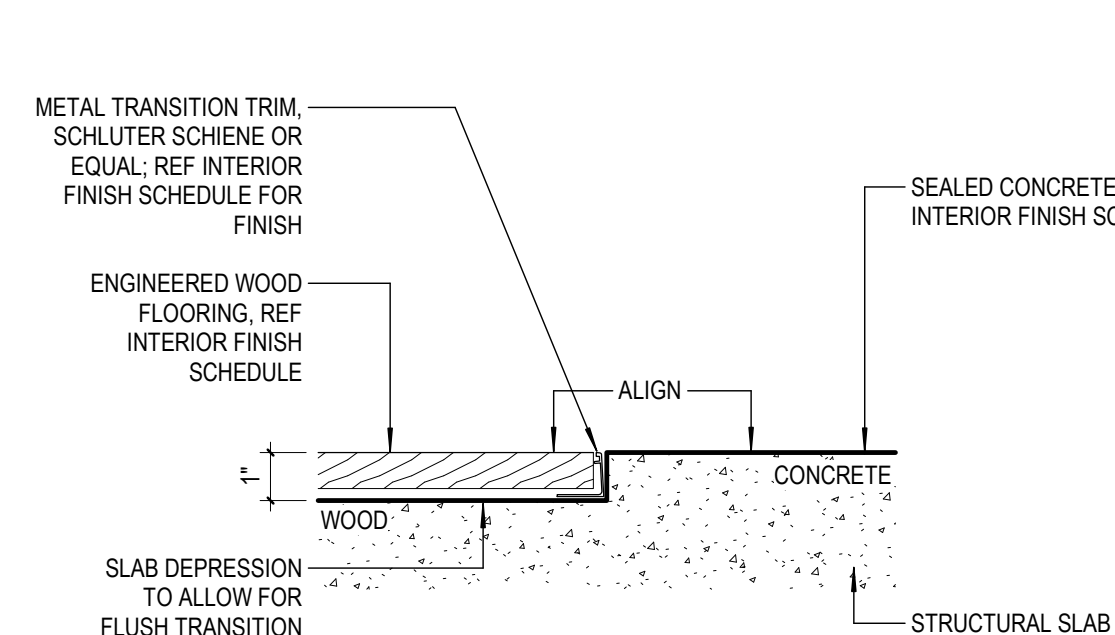


8 FLR TRANS - WOOD TO CONCRETE
SCALE: 3" = 1'-0"

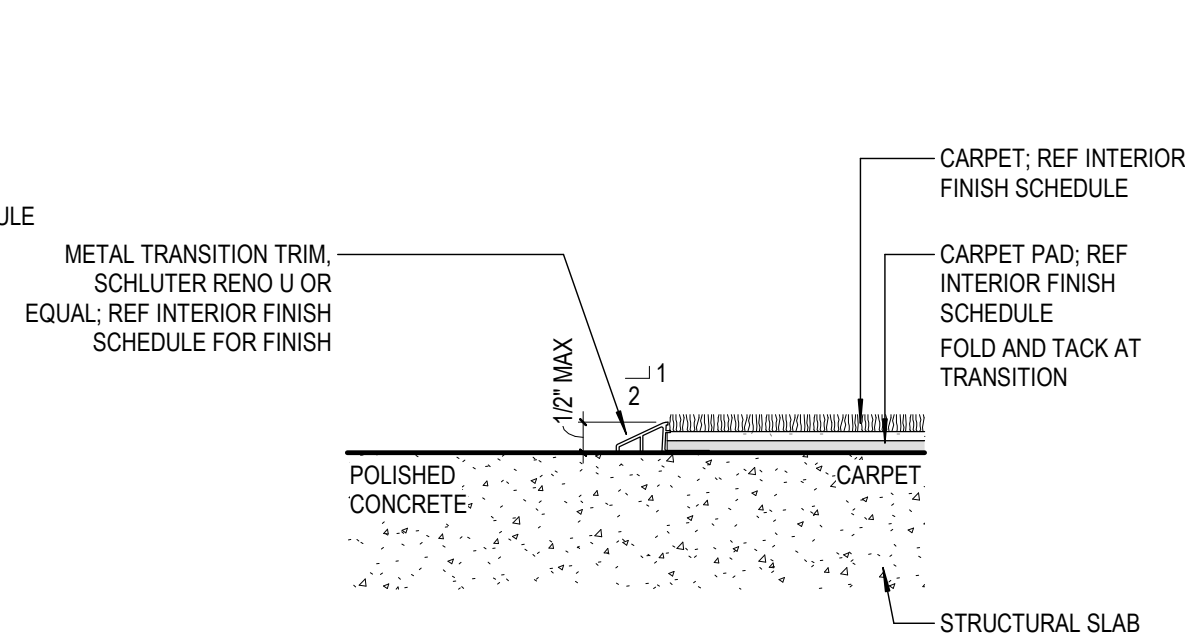


3 FLR TRANS - CARPET TO CONCRETE
SCALE: 3" = 1'-0"

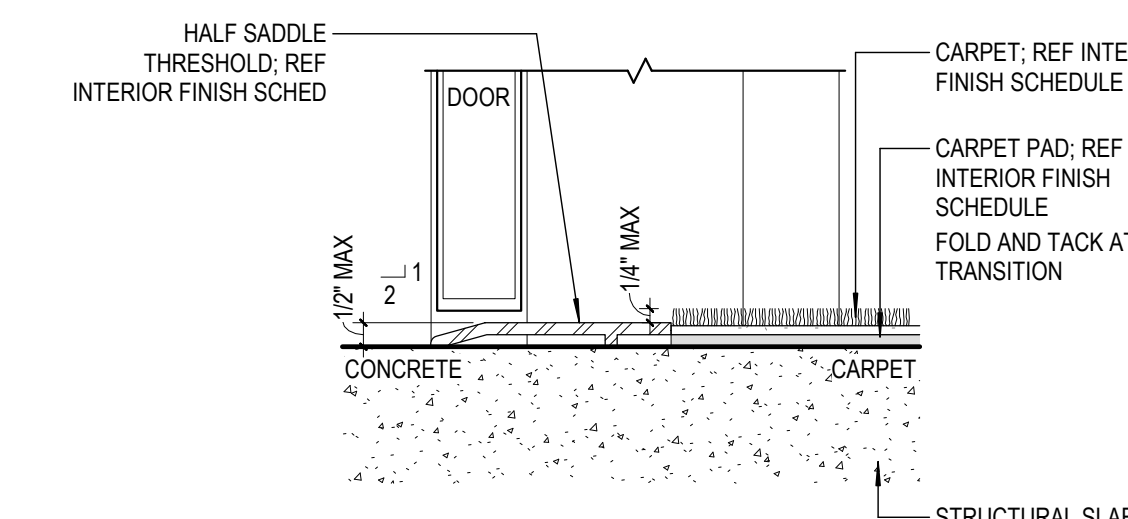


22 FLR TRANS - CARPET TO CONCRETE
SCALE: 3" = 1'-0"

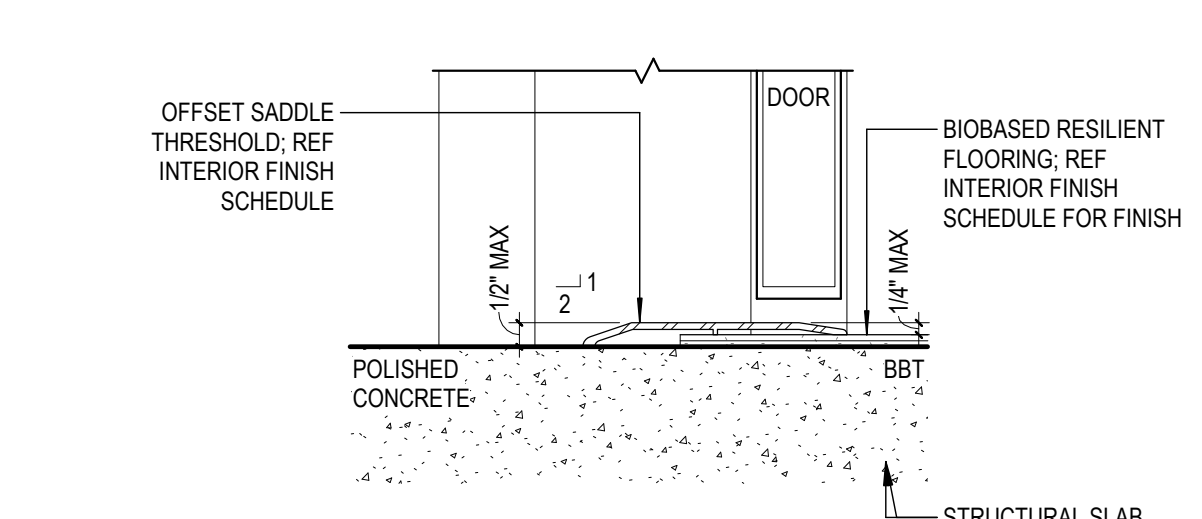


17 FLR TRANS - CONCRETE TO BBT
SCALE: 3" = 1'-0"

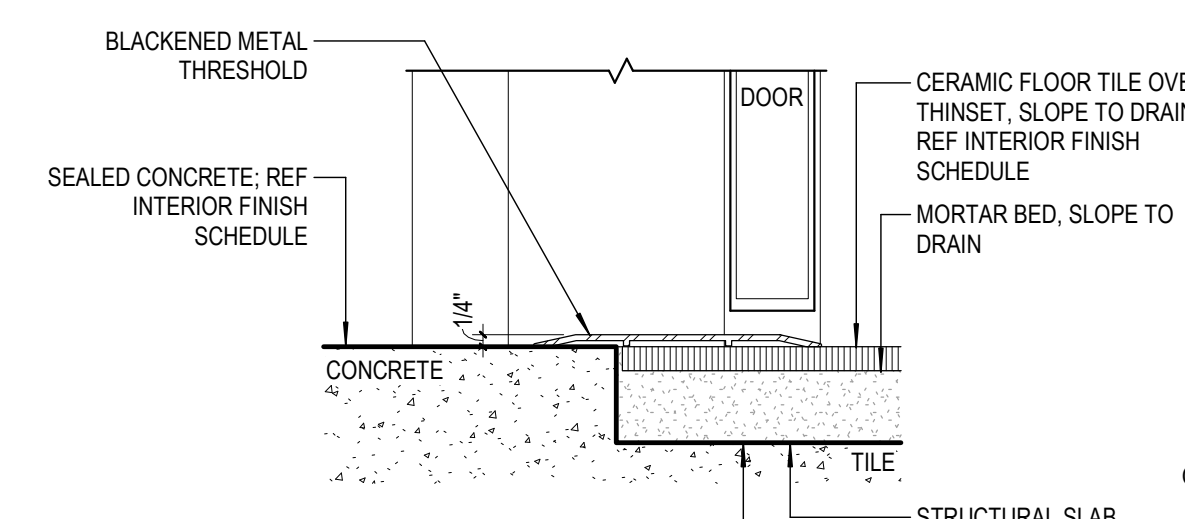


12 FLR TRANS - CONC TO TILE
SCALE: 3" = 1'-0"

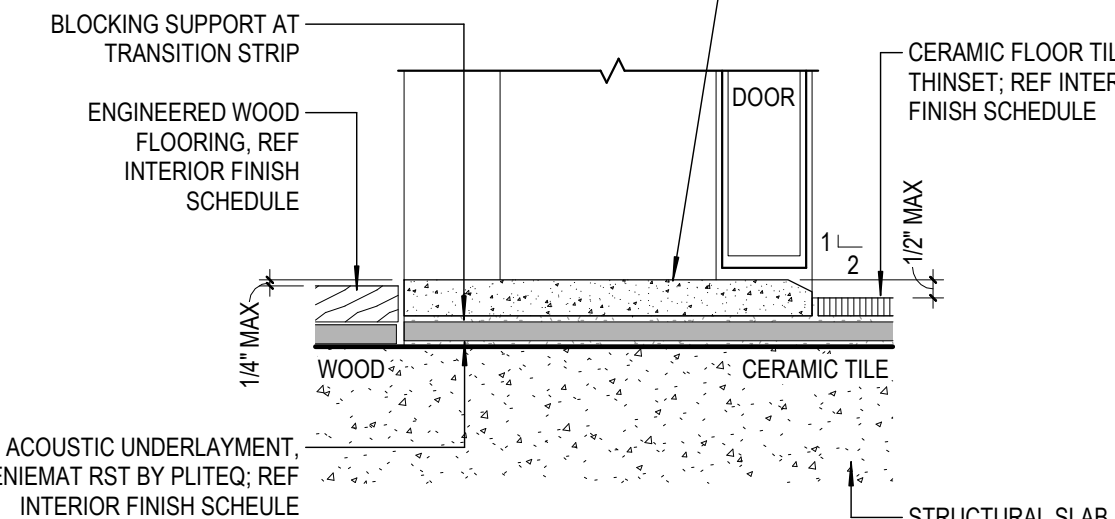


7 FLR TRANS - WOOD TO TILE
SCALE: 3" = 1'-0"

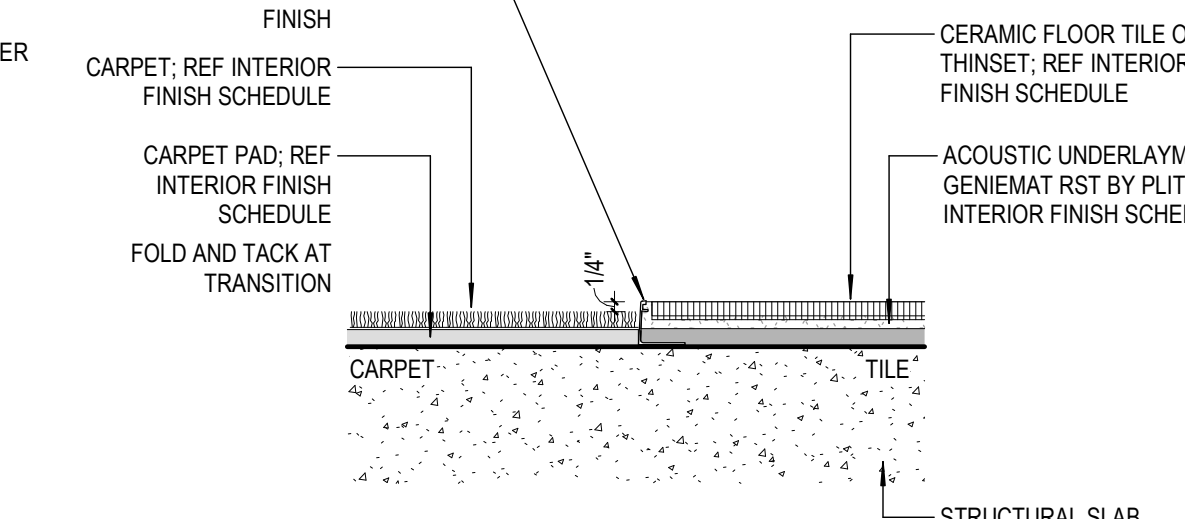


2 FLR TRANS - CARPET TO TILE
SCALE: 3" = 1'-0"

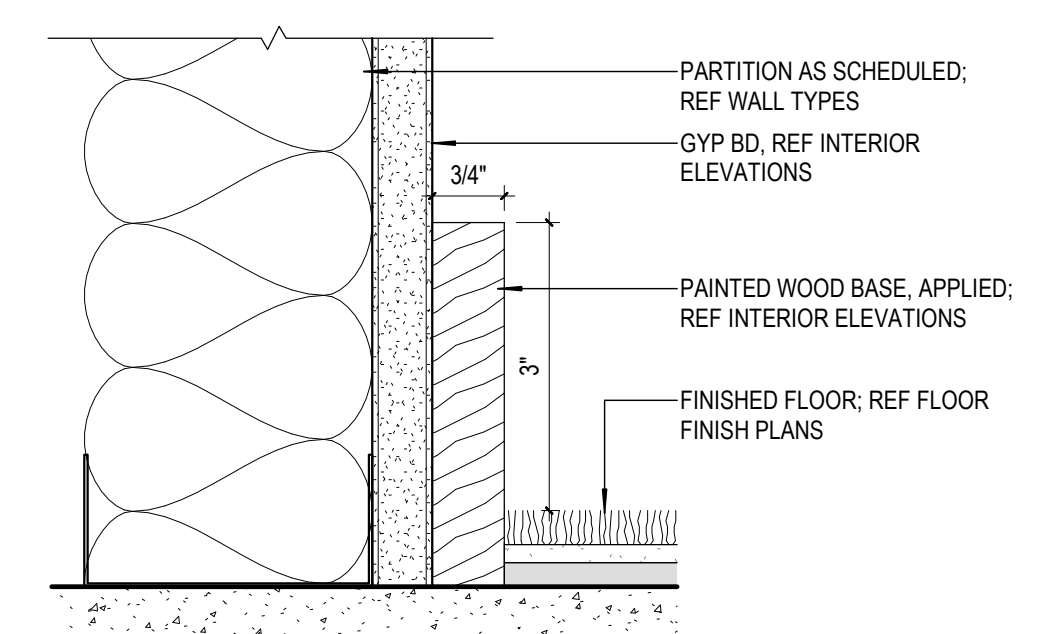


26 TYP. WALL BASE
SCALE: 6" = 1'-0"

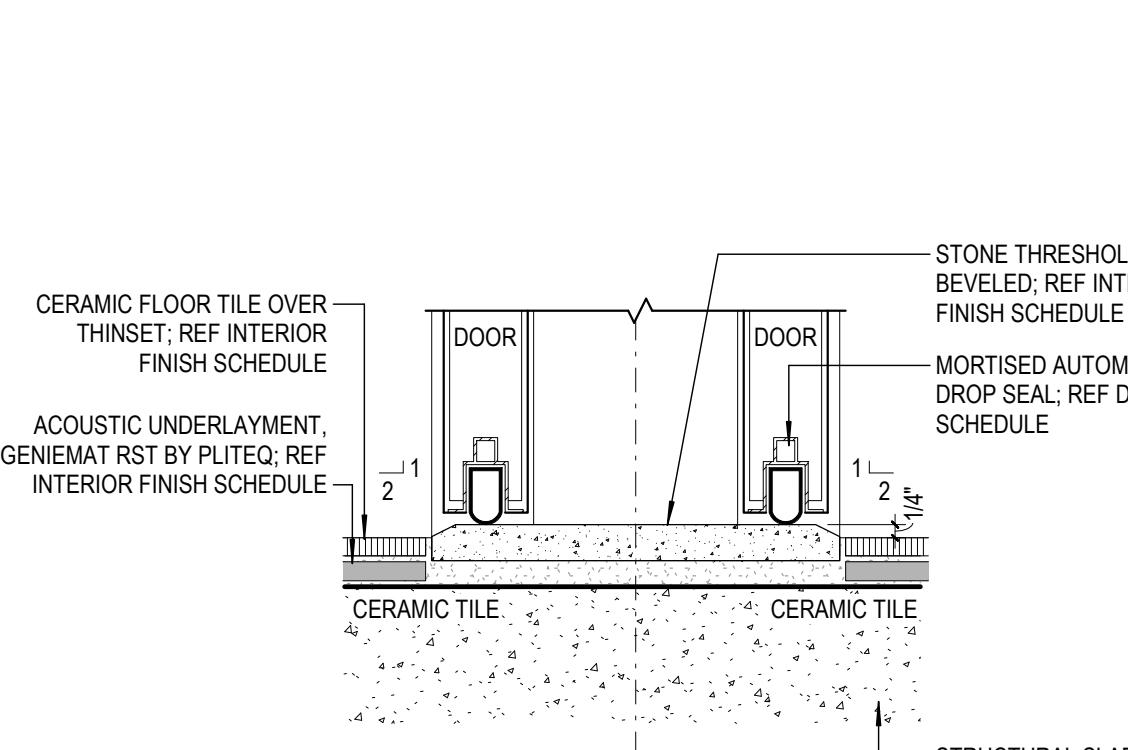


21 FLR TRANS - CARPET TO TILE
SCALE: 3" = 1'-0"

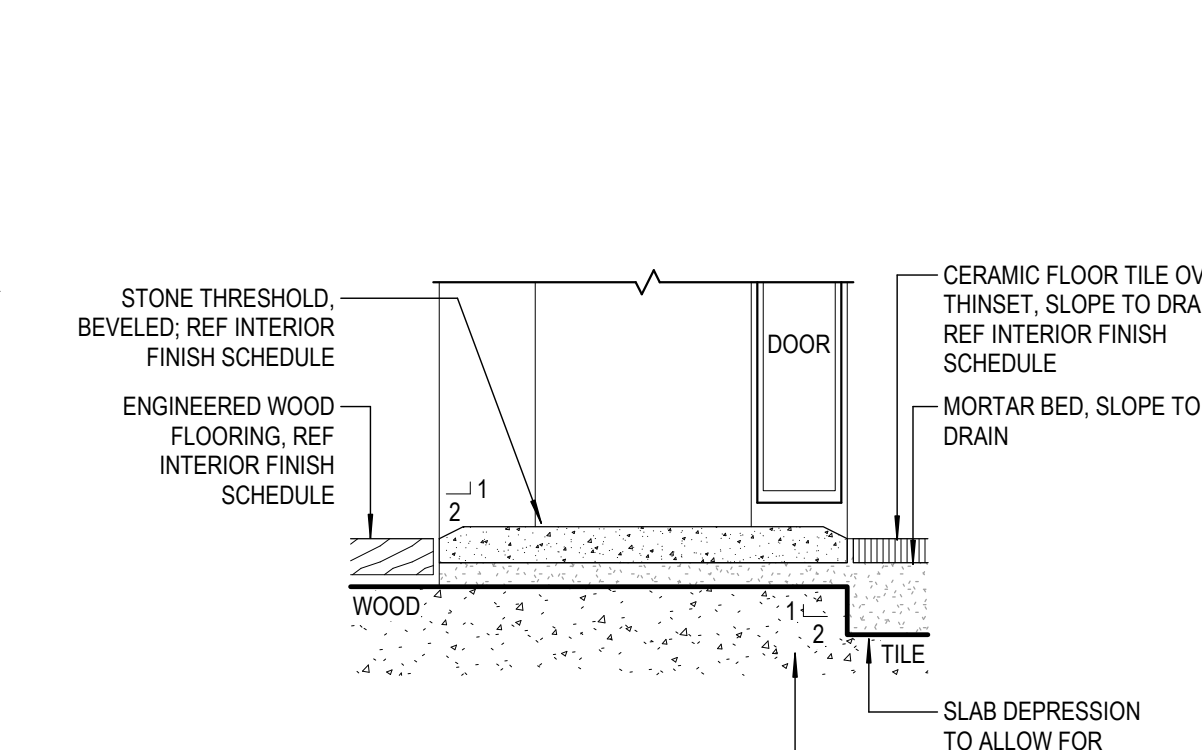


16 FLR TRANS - WOOD TO TILE
SCALE: 3" = 1'-0"

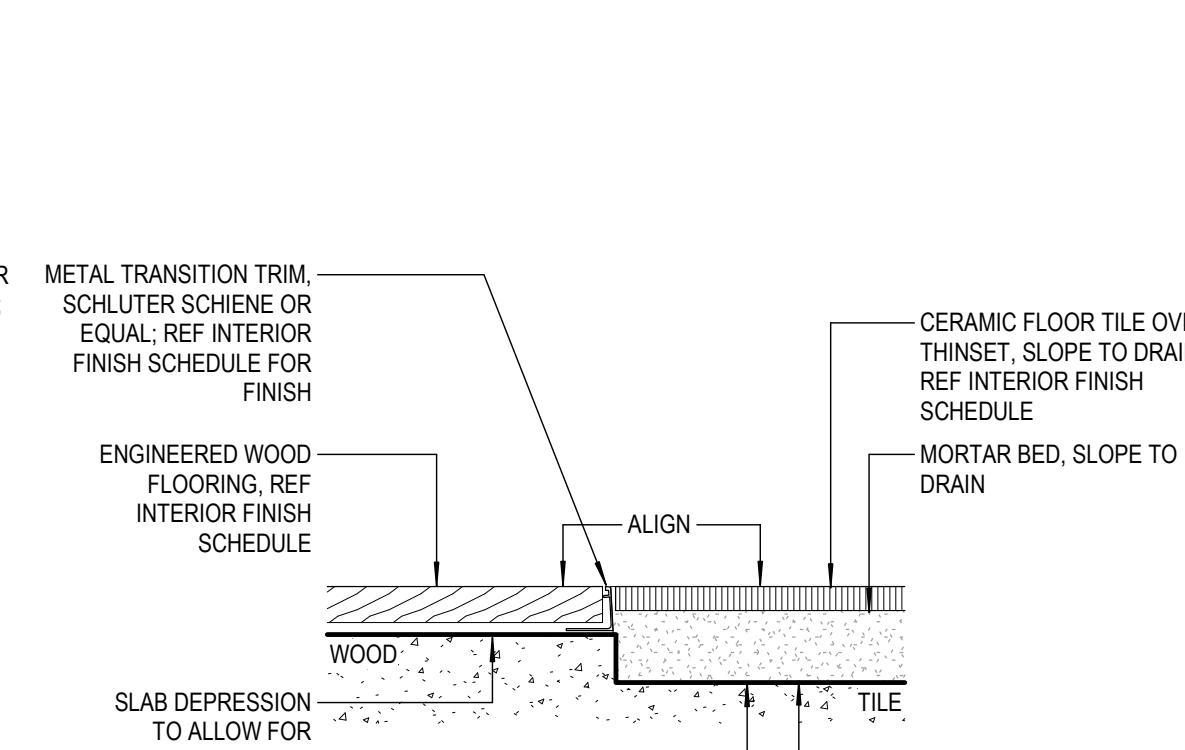

11 FLR TRANS - WOOD TO TILE
SCALE: 3" = 1'-0"


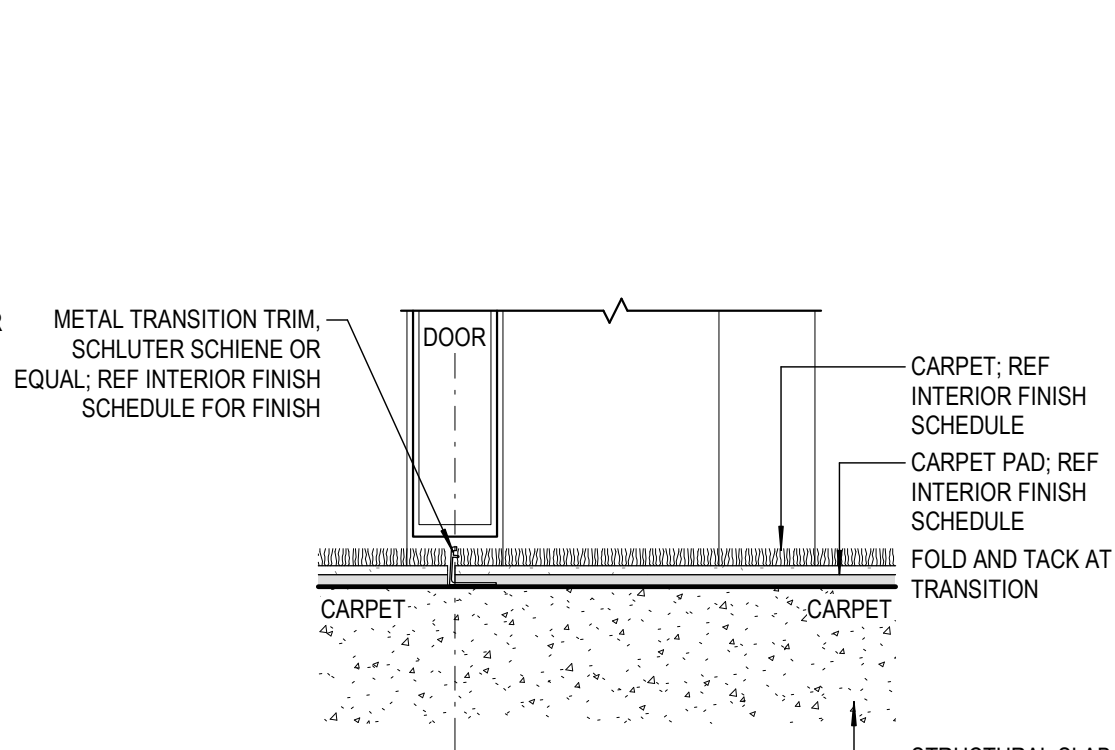


6 FLR TRANS - CARPET TO CARPET
SCALE: 3" = 1'-0"


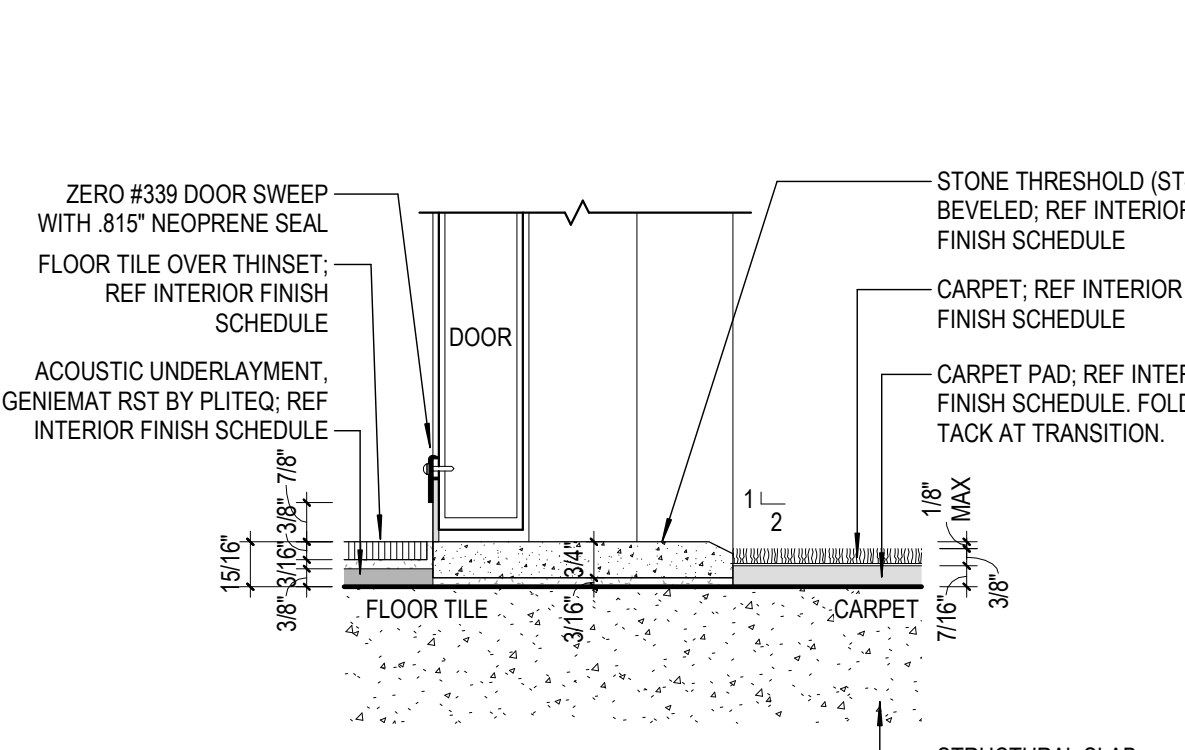


1 FLR TRANS - CARPET TO TILE
SCALE: 3" = 1'-0"


Frederick Fisher & Partners reserves its common law copyright and other property rights in these plans. These plans and drawings are not to be reproduced in any form or manner whatsoever without first obtaining the express written permission and consent of Frederick Fisher & Partners, Architects, nor are they to be assigned to any third party without obtaining said written permission and consent.

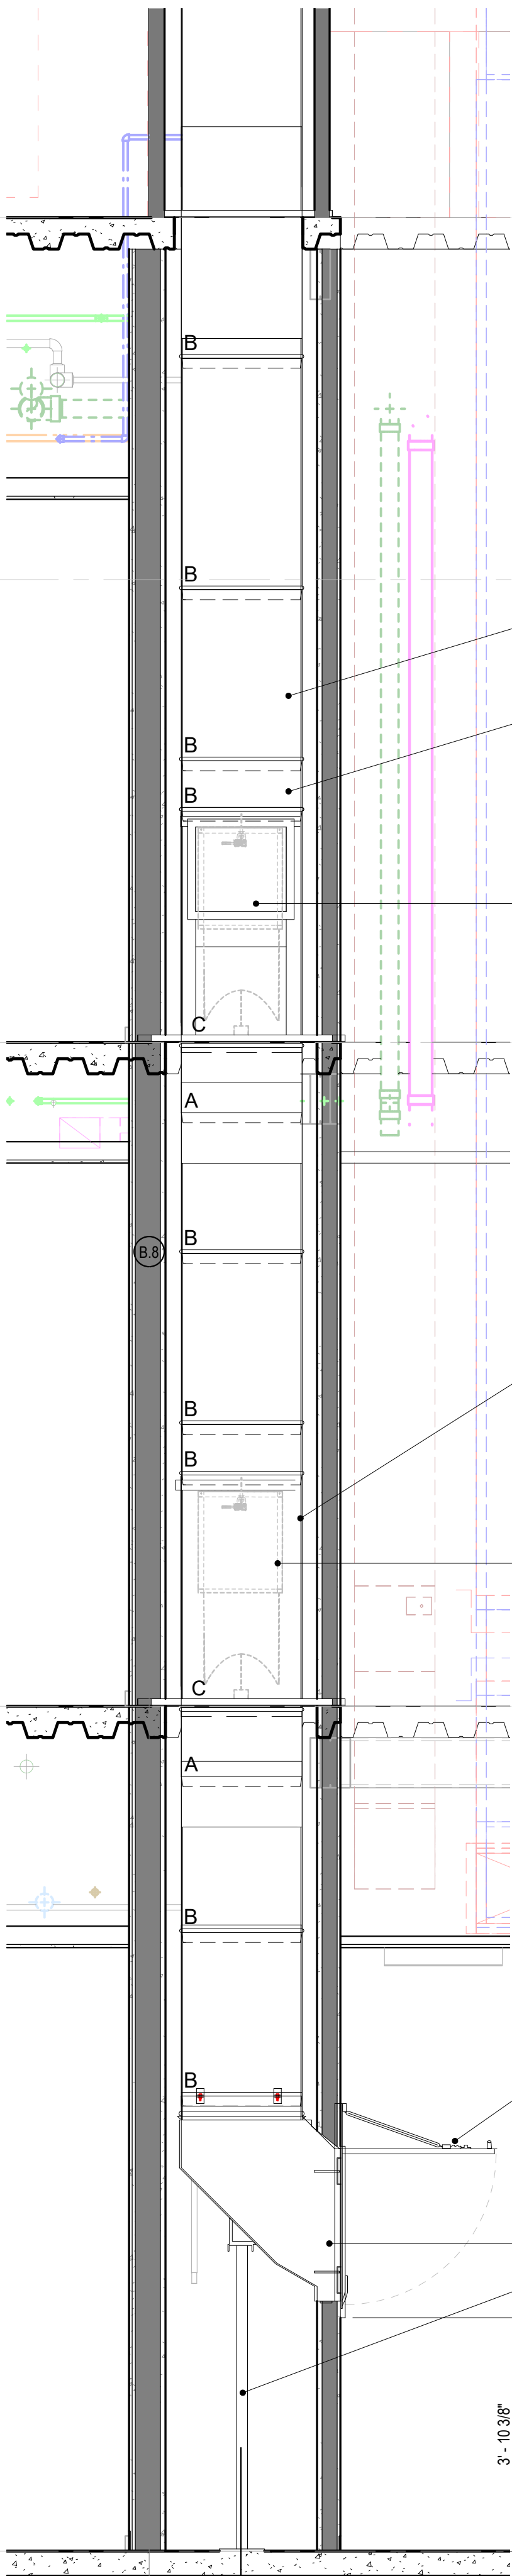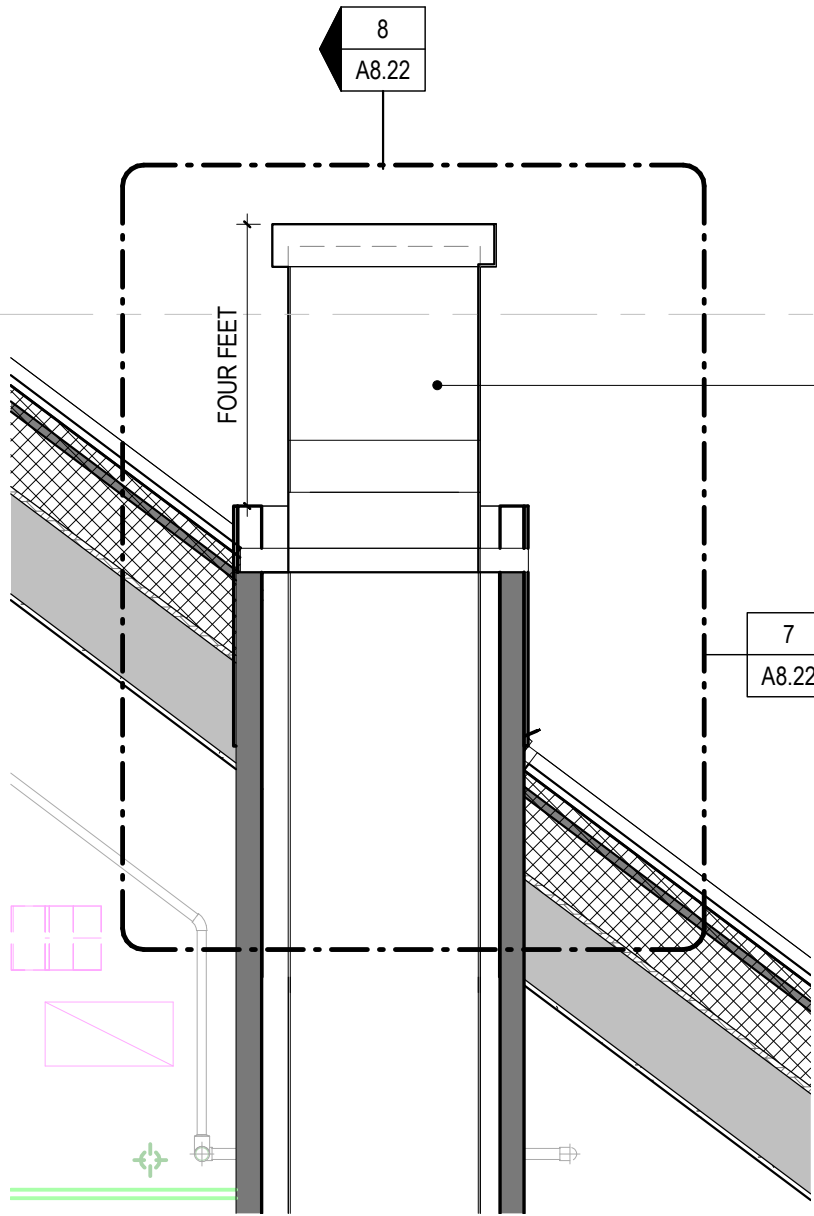


9 INN LINEN CHUTE SECTION S-N
SCALE: 1/2" = 1'-0"

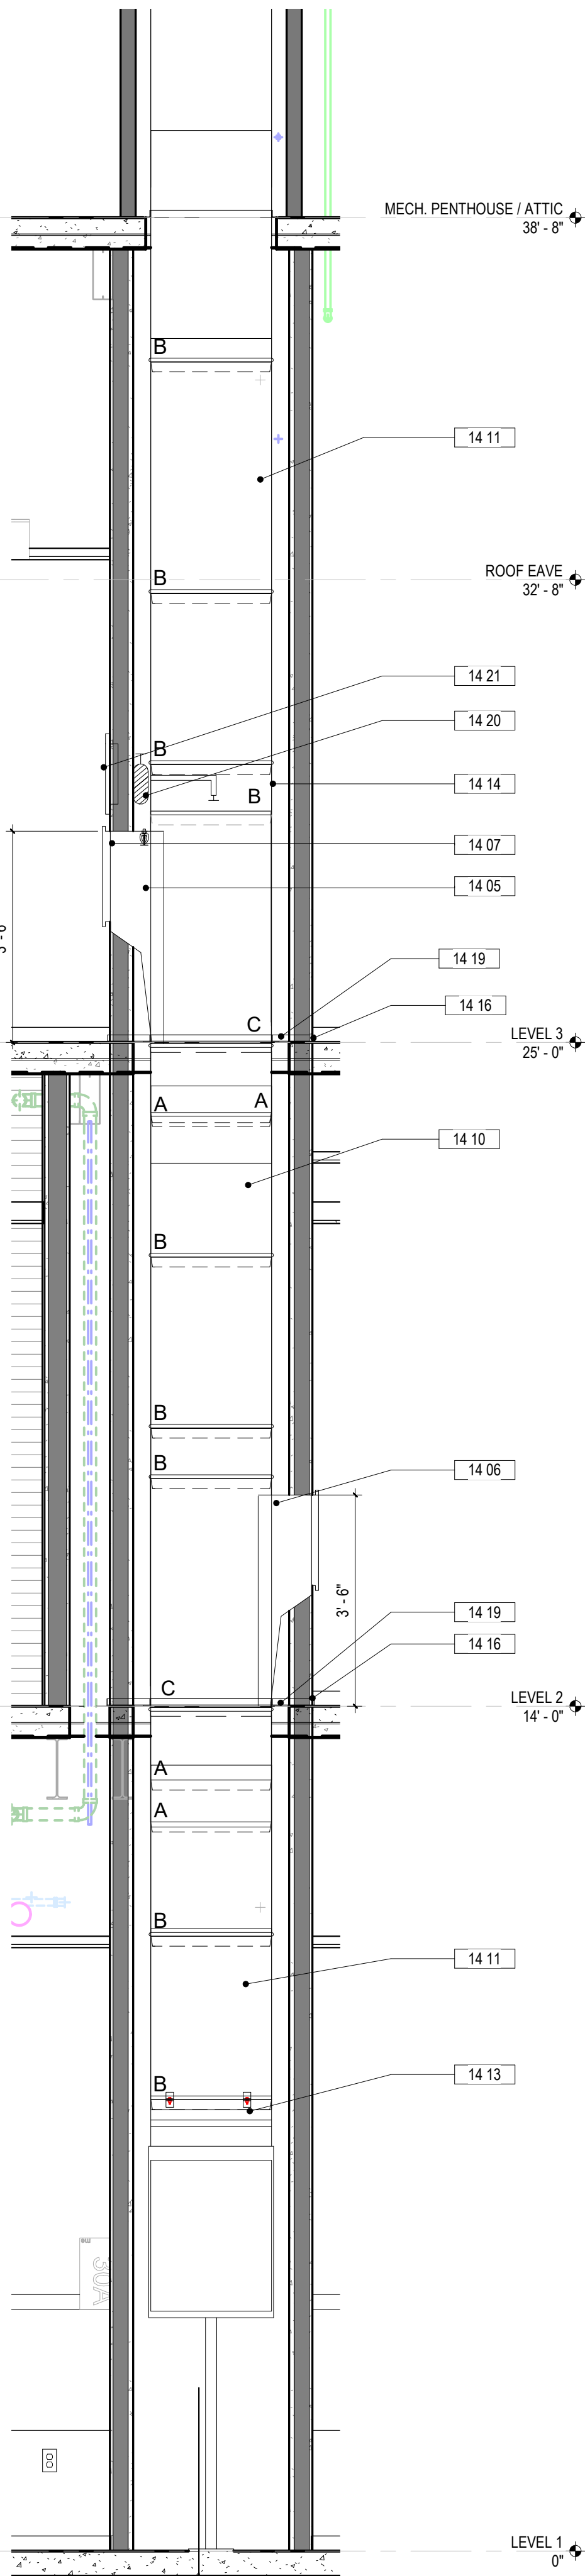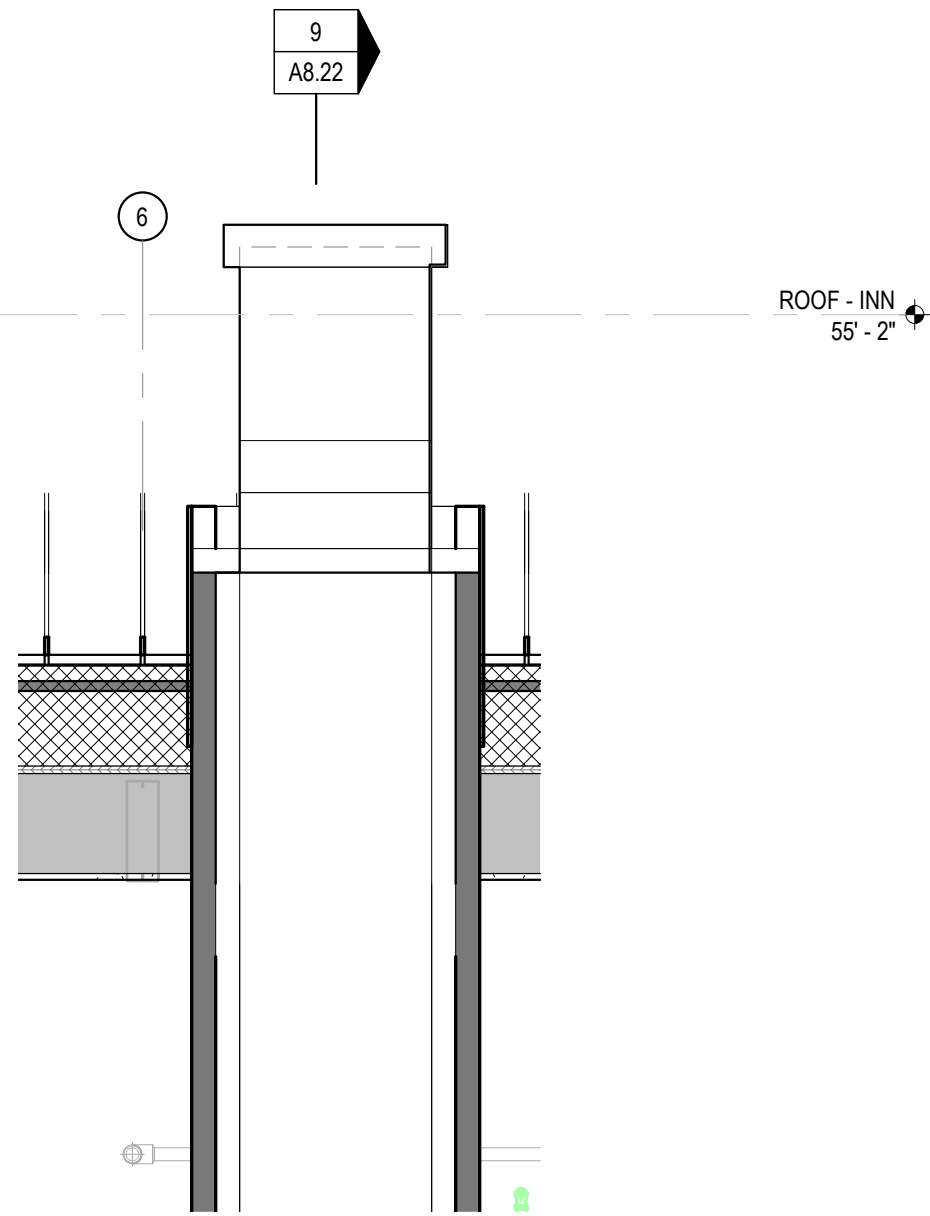


8 INN LINEN CHUTE SECTION E-W
SCALE: 1/2" = 1'-0"

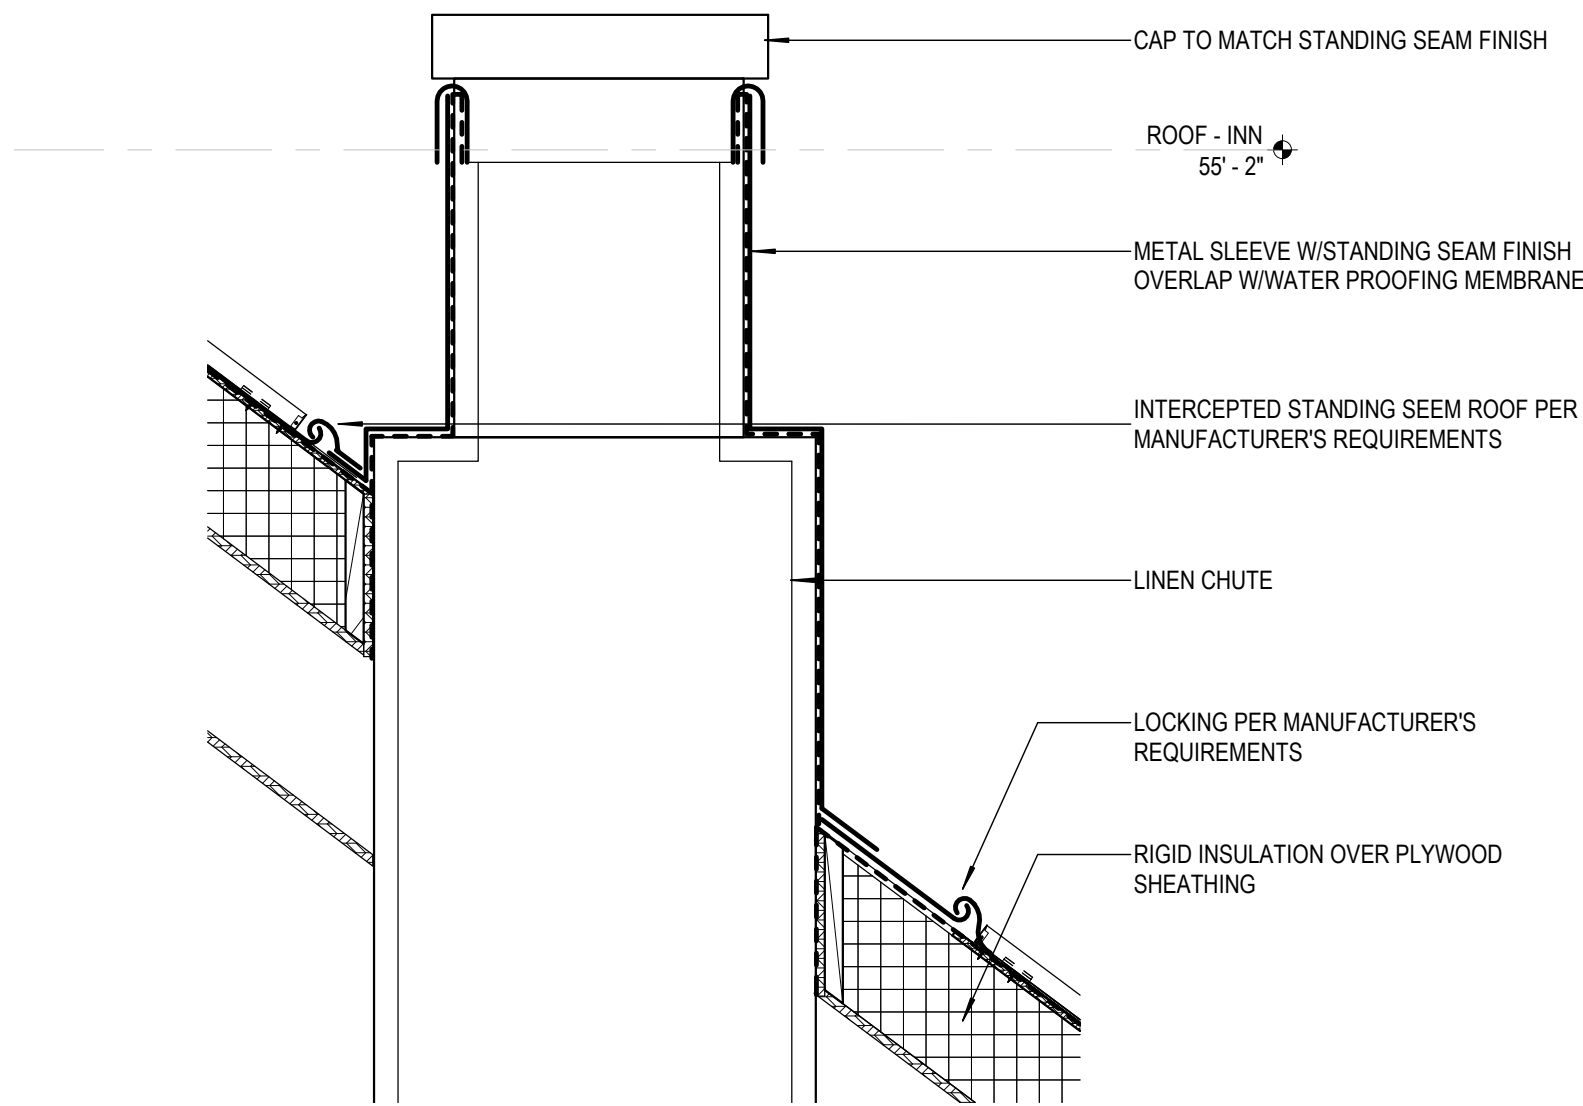


7 LINEN CHUTE PENETRATION
SCALE: 3/4" = 1'-0"

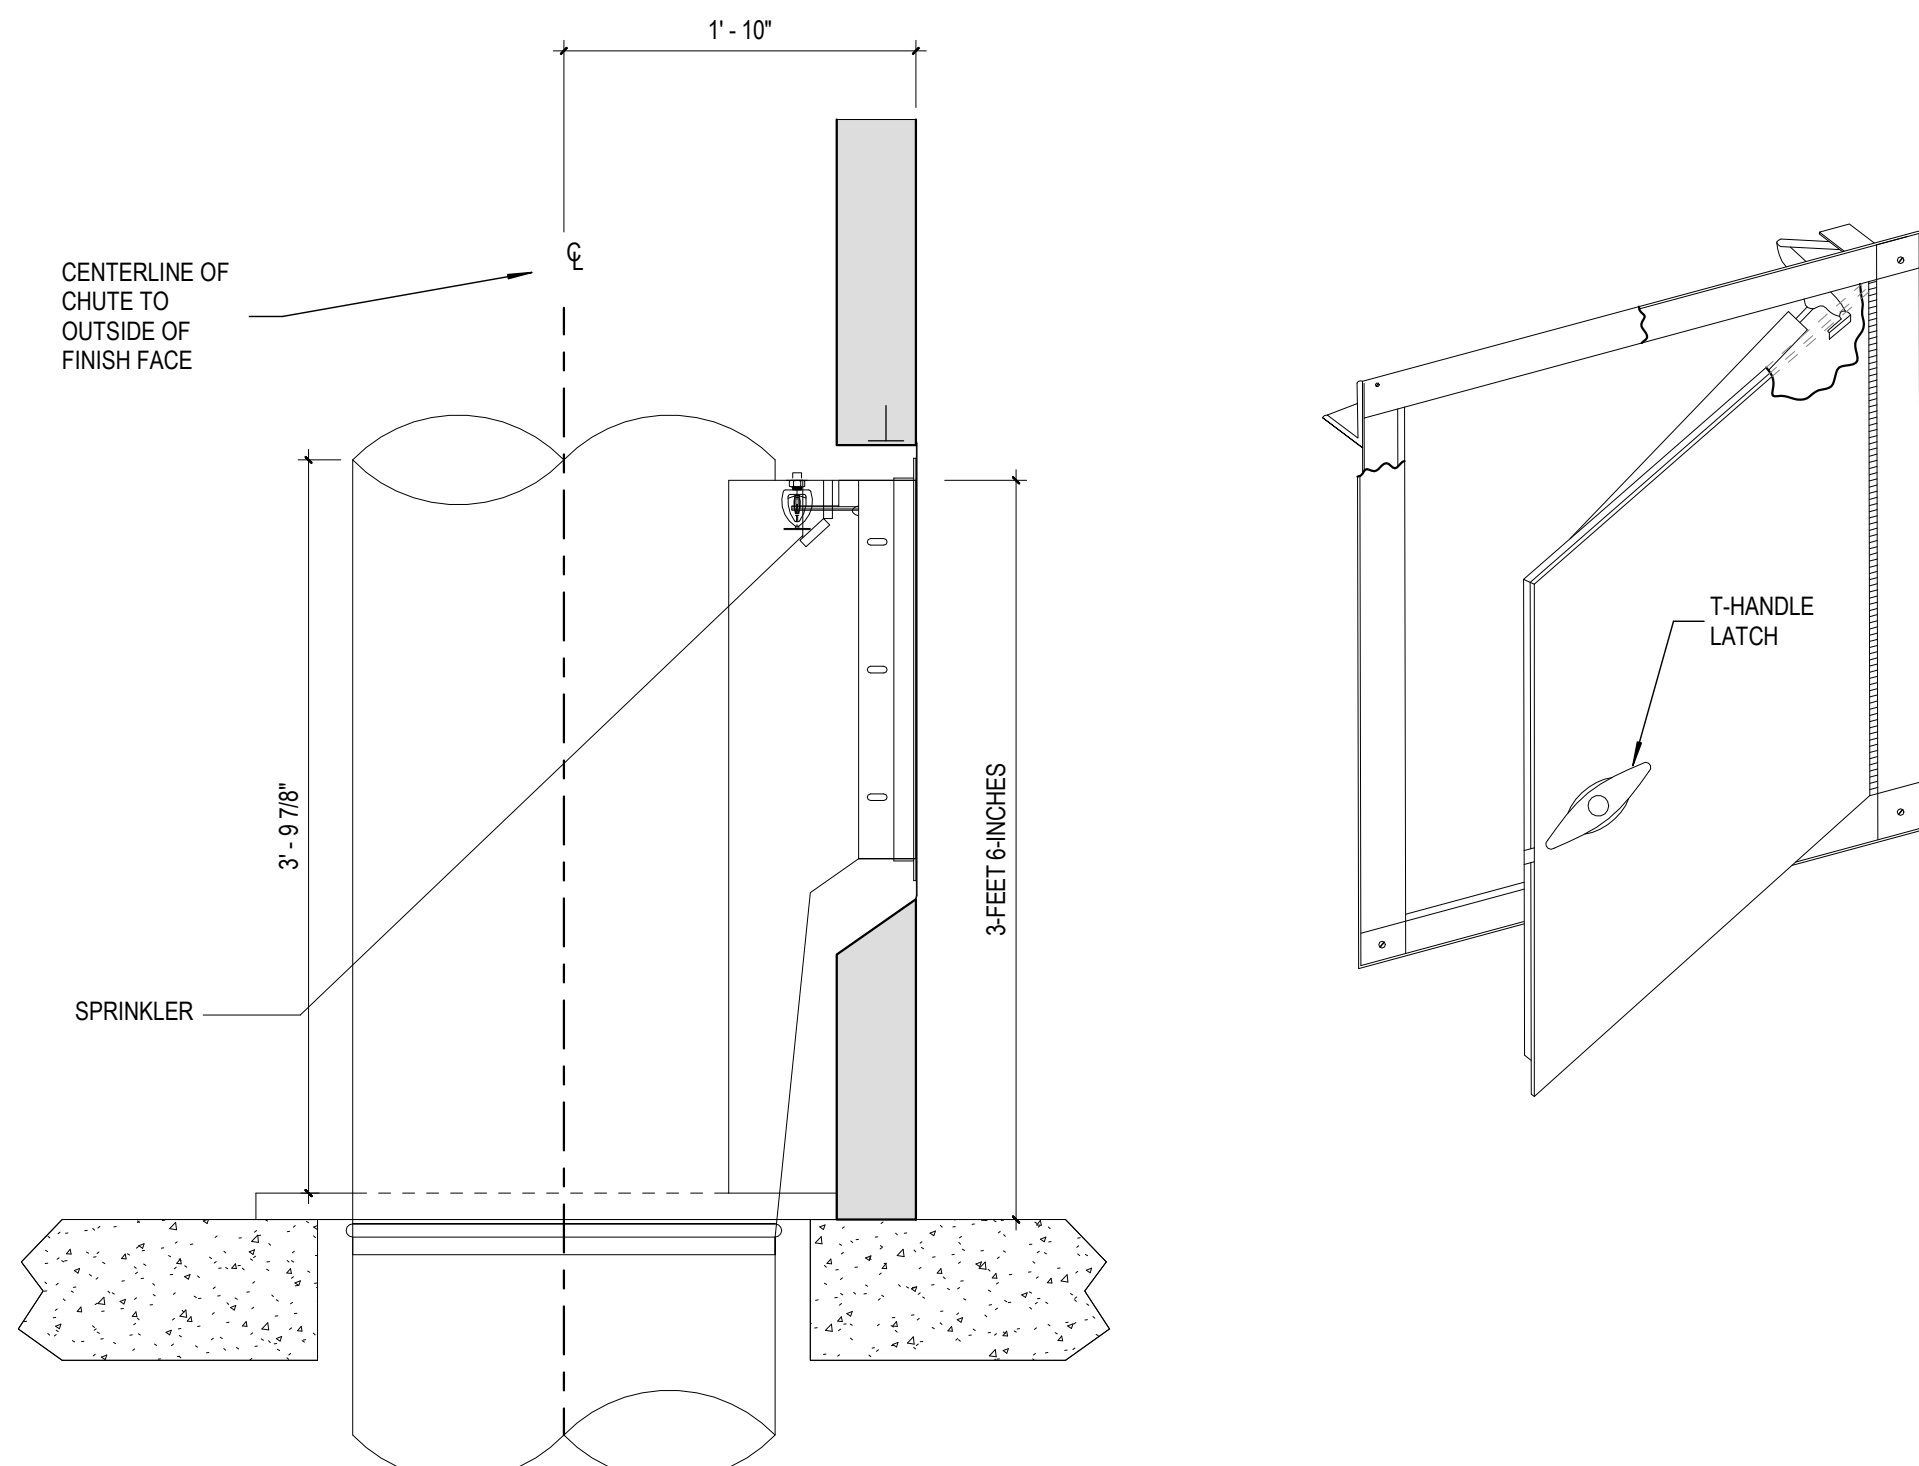


6 INTAKE SIDE VIEW & ACCESS DOOR
SCALE: 1" = 1'-0"

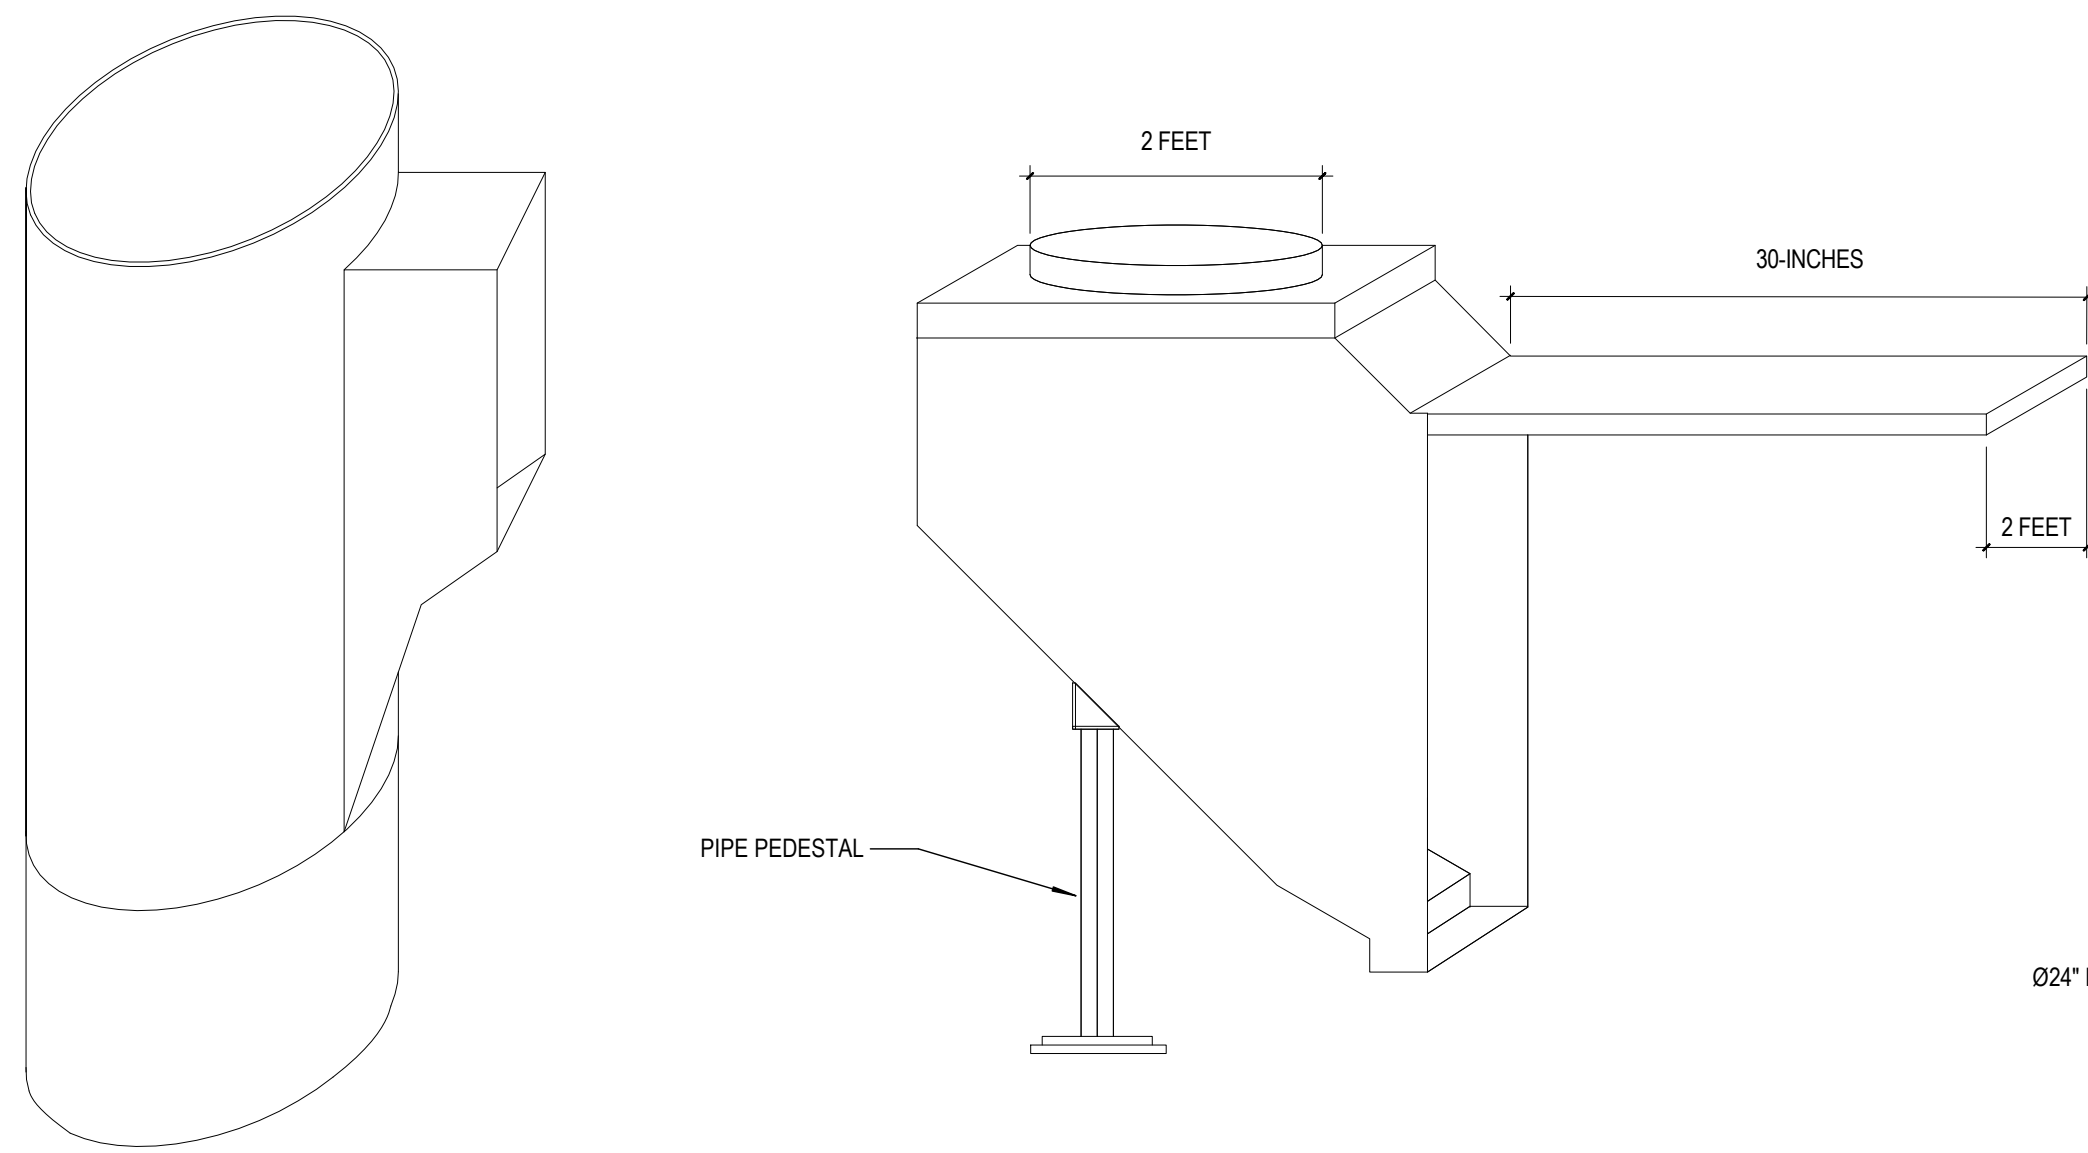


5 INTAKE PERSPECTIVE
SCALE: 1" = 1'-0"

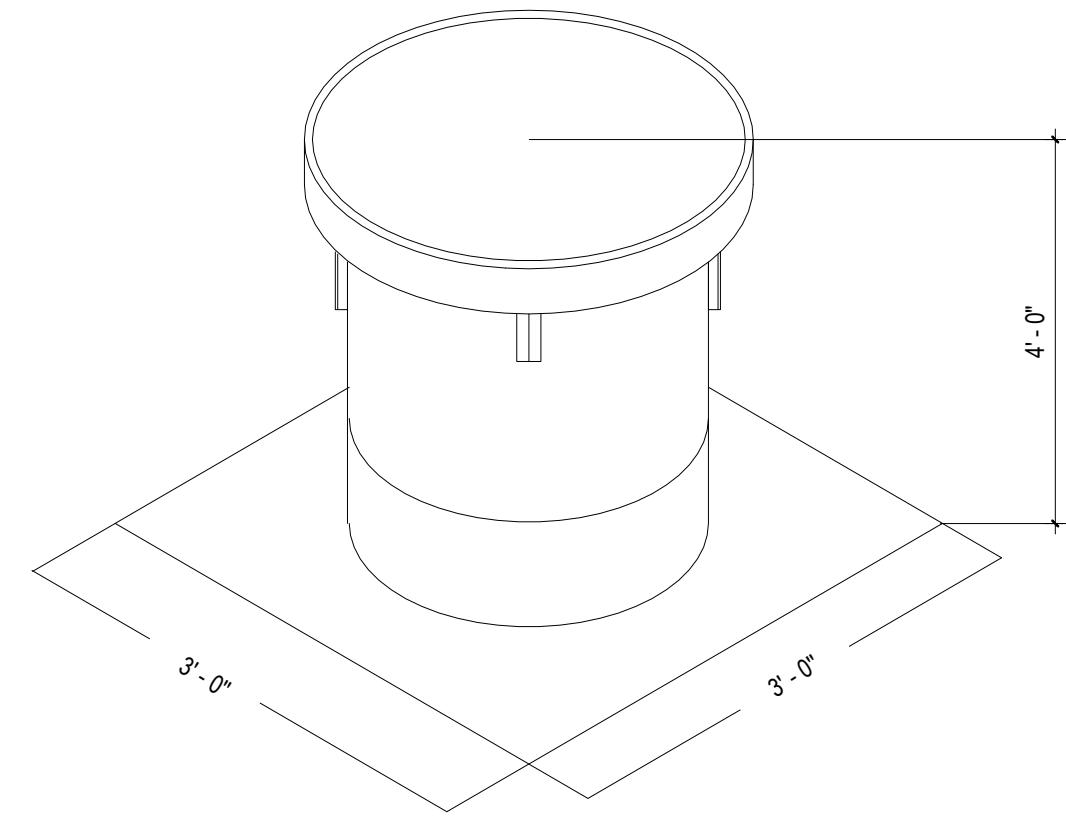


4 CHUTE VENT CAP
SCALE: 1/2" = 1'-0"

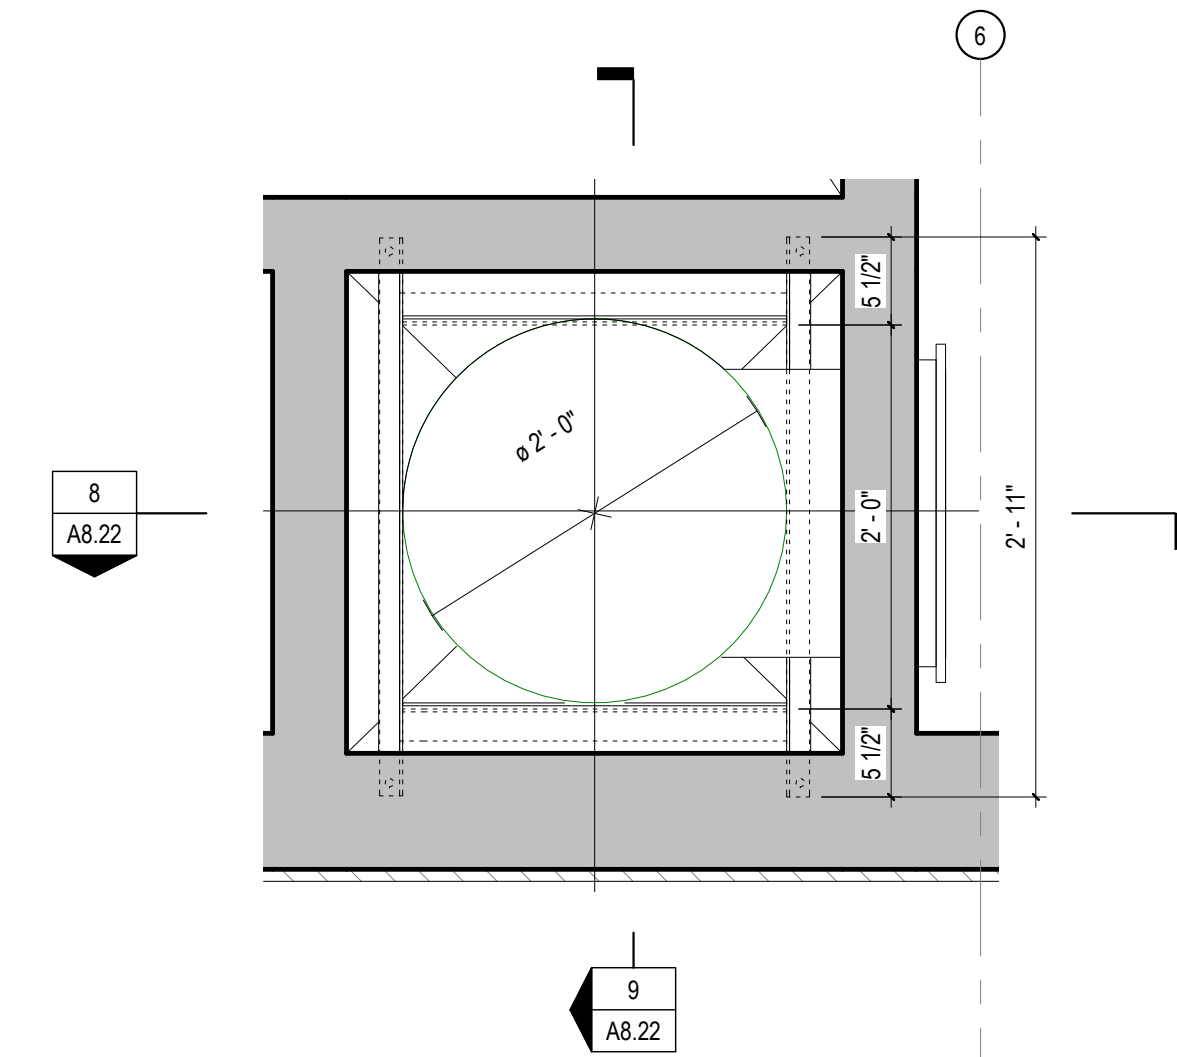

3 ENLARGED LINEN CHUTE PLAN
SCALE: 1" = 1'-0"

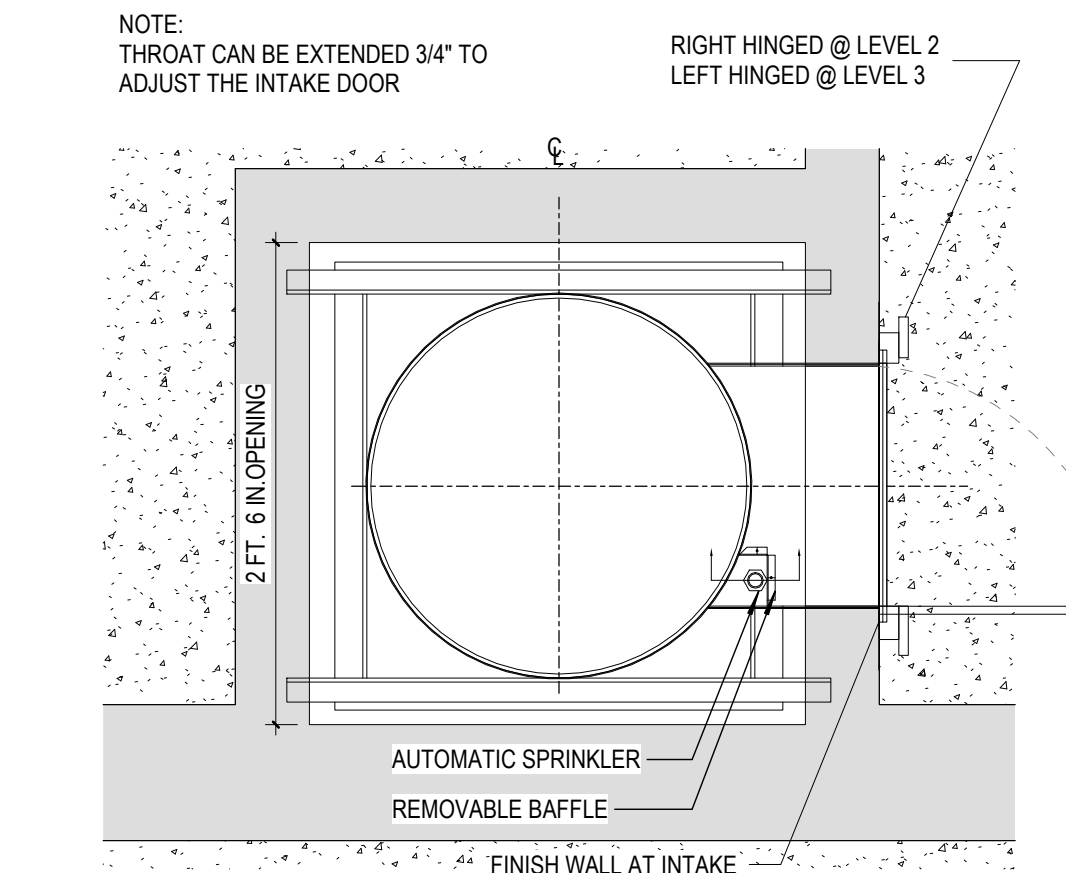

2 INTAKE PLAN VIEW AT LEVEL 3
SCALE: 1" = 1'-0"

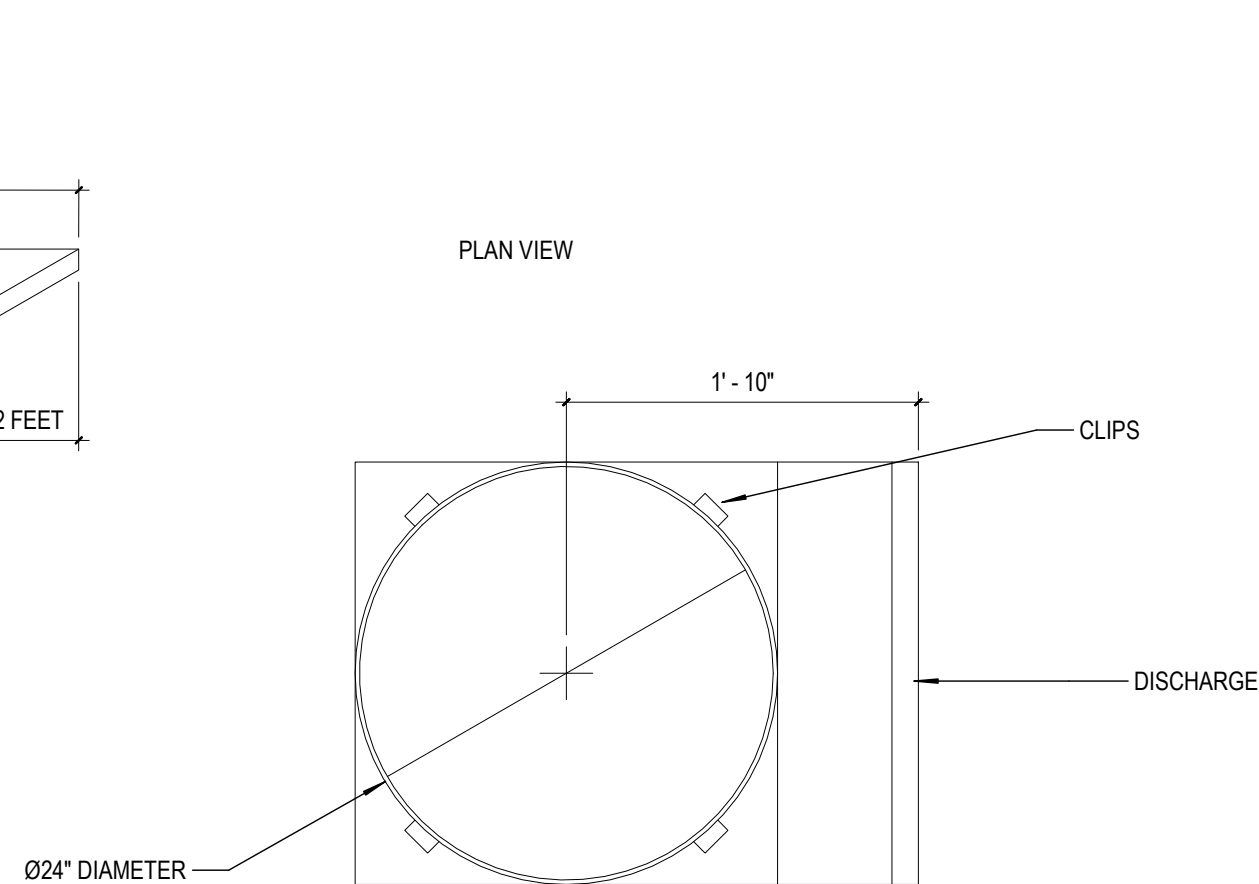

1 CHUTE DISCHARGE DETAIL
SCALE: 1" = 1'-0"

















SHEET NOTES

- GENERAL:
1. ALL CHUTES TO HAVE WILKINSON TYPE VERTICAL LOCK-SEAMS AND INSIDE LAP ROUND-ABOUT JOINT. REF. DETAIL SHEET.
 2. CHUTE VENTING PER NFPA 82 - FULL SIZE VENT EXTENDING 3 FT ABOVE FINISH FLOOR.
 3. ENCLOSING WALLS AROUND CHUTES ARE TO BE 1 HR FIRE-RATED.


KEYNOTES

- 14 05 24"X 72" INTAKE SECTION
- 14 06 18" X 18" RIGHT HINGED DOOR - HAND OPERATED
- 14 07 18" X 18" LEFT HINGED DOOR - HAND OPERATED
- 14 08 24" X 36" COUNTERBALANCED STAINLESS STEEL DISCHARGE DOOR
- 14 09 HIGH TOP HINGE
- 14 10 24"X 24" PIPE
- 14 11 24"X 48" PIPE
- 14 12 24"X 12" PIPE
- 14 13 24"X 12" PIPE W/COMPANION CLIPS
- 14 14 24"X 12" PIPE W/FLUSHING SPRAY HEAD
- 14 15 FLOOR FRAME
- 14 16 FULL DIAMETER LAUNDRY CHUTE VENT W/FLASHING. PROVIDE METAL SLEEVE/CLADDING TO MATCH STANDING SEAM FINISH/COLOR.
- 14 19 ISOLATOR PAD (FOUR PIECES EACH FLOOR)
- 14 20 DISINFECTION & SANITIZING UNIT.
- 14 21 15" X 15" RHDR. T-HANDLE LOCK, HAND OPERATED
- 14 22 2" PIPE PEDESTAL


Frederick Fisher & Partners reserves its common law copyright and other property rights in these plans. These plans and drawings are not to be reproduced in any form or manner whatsoever without first obtaining the express written permission and consent of Frederick Fisher & Partners, Architects, nor are they to be assigned to any third party without obtaining said written permission and consent.

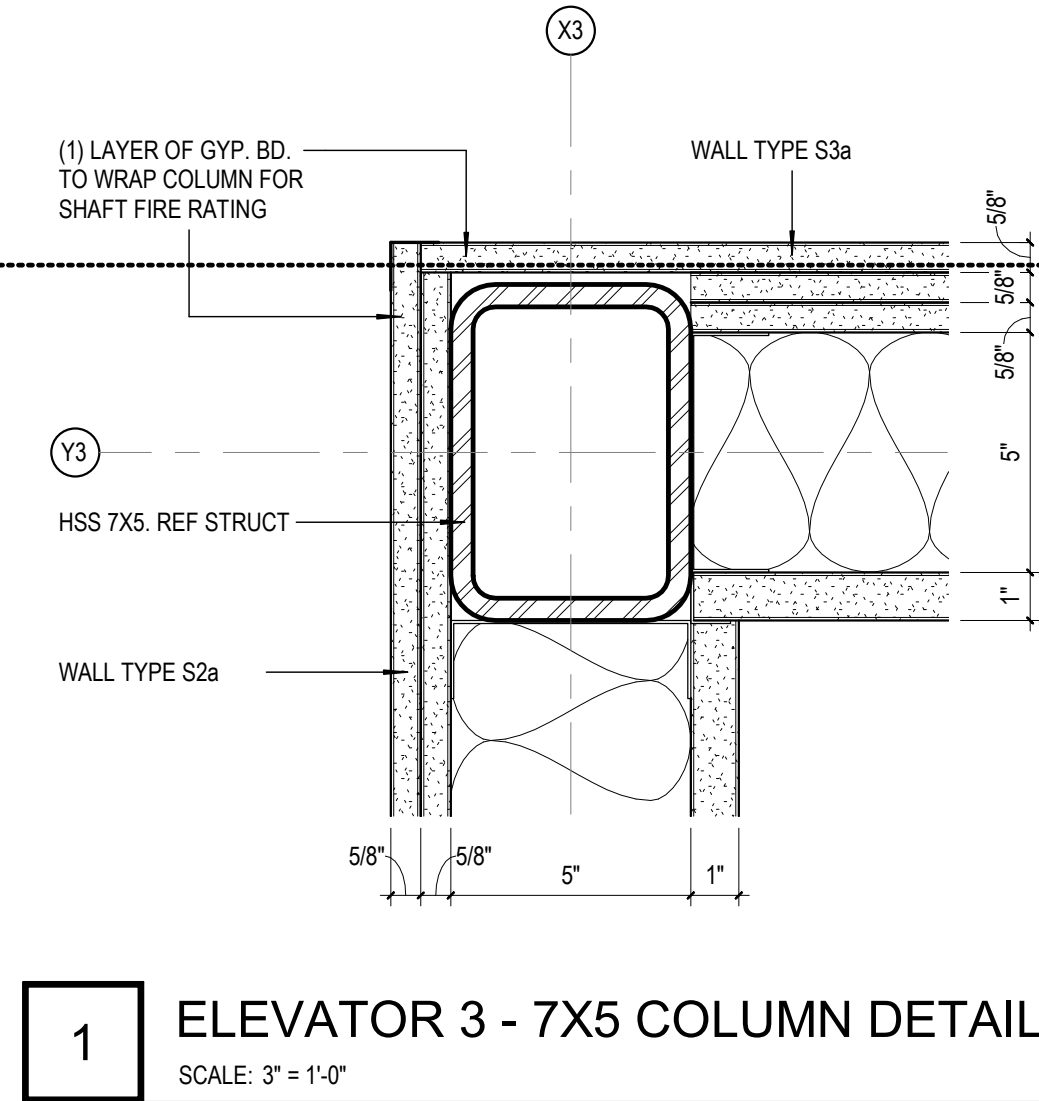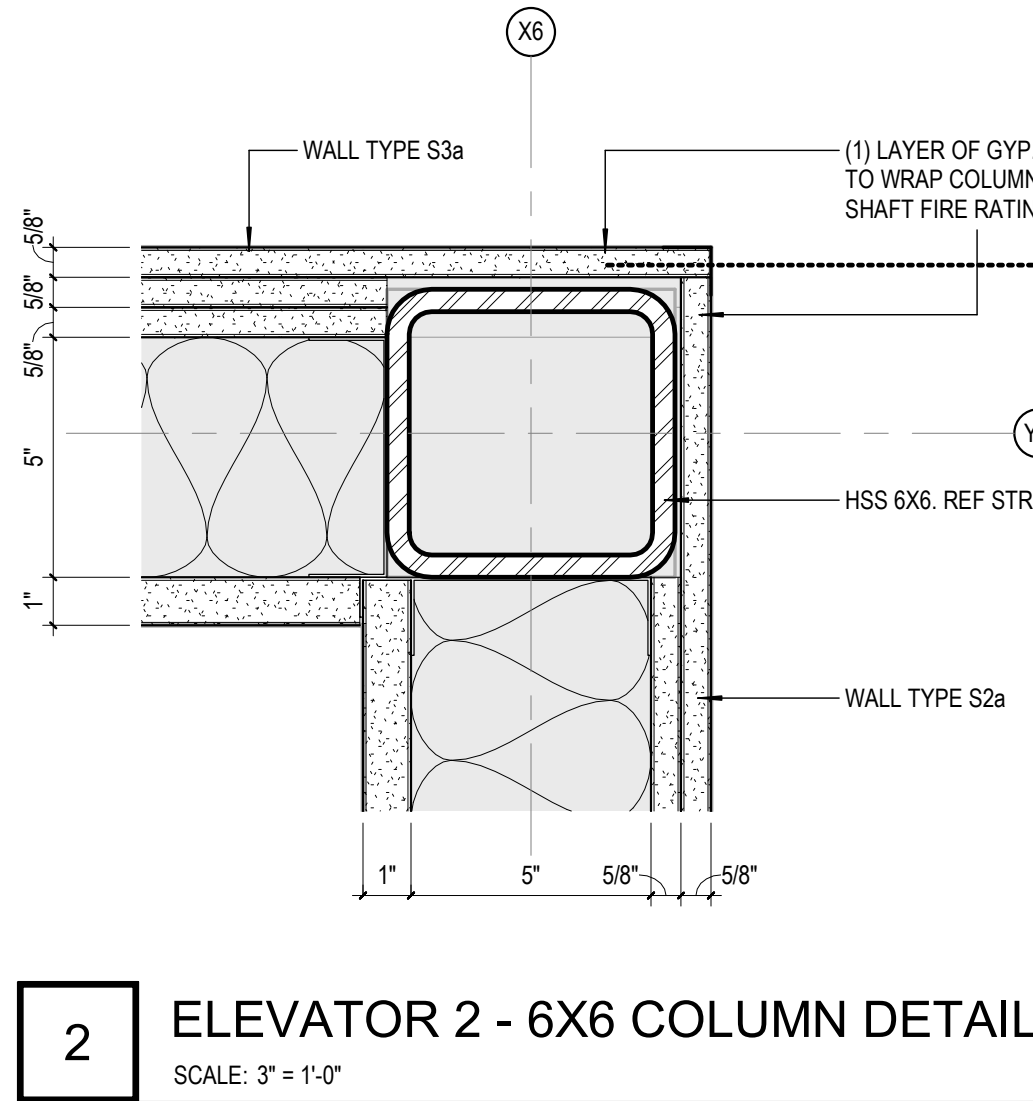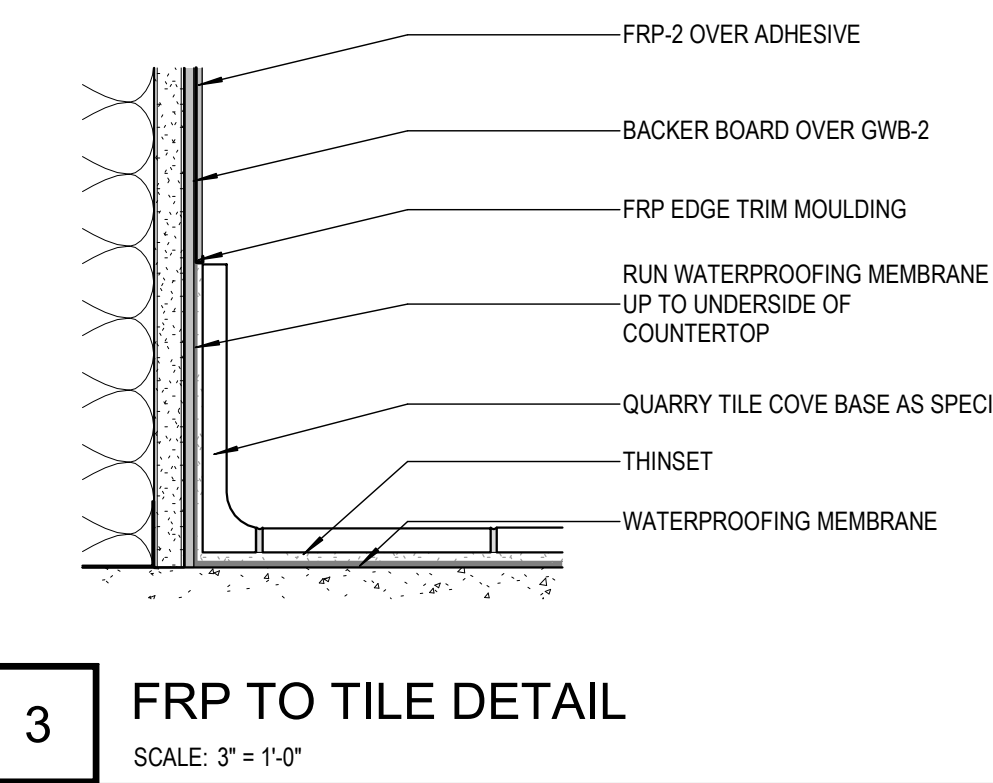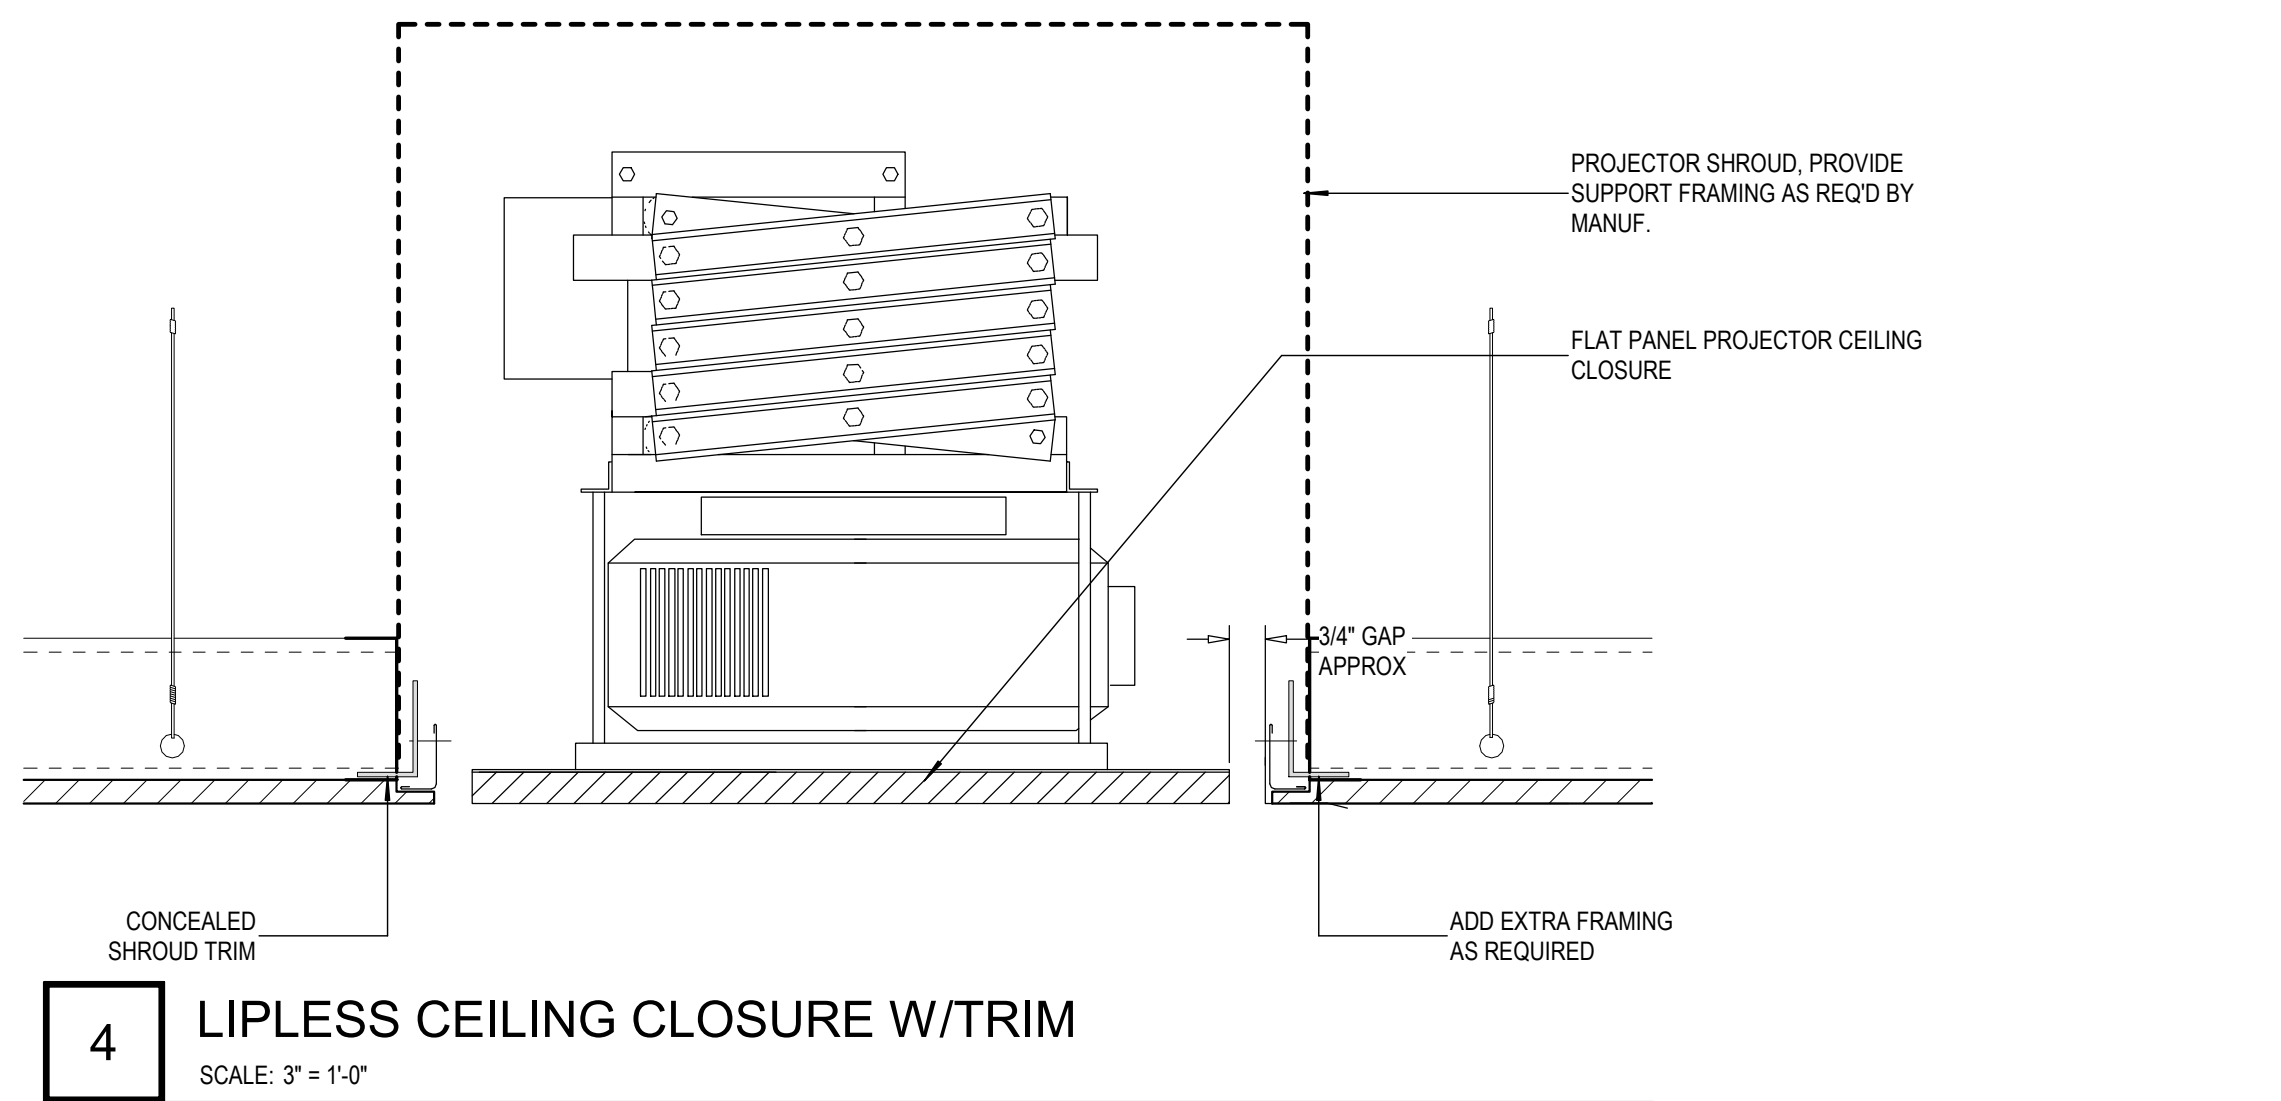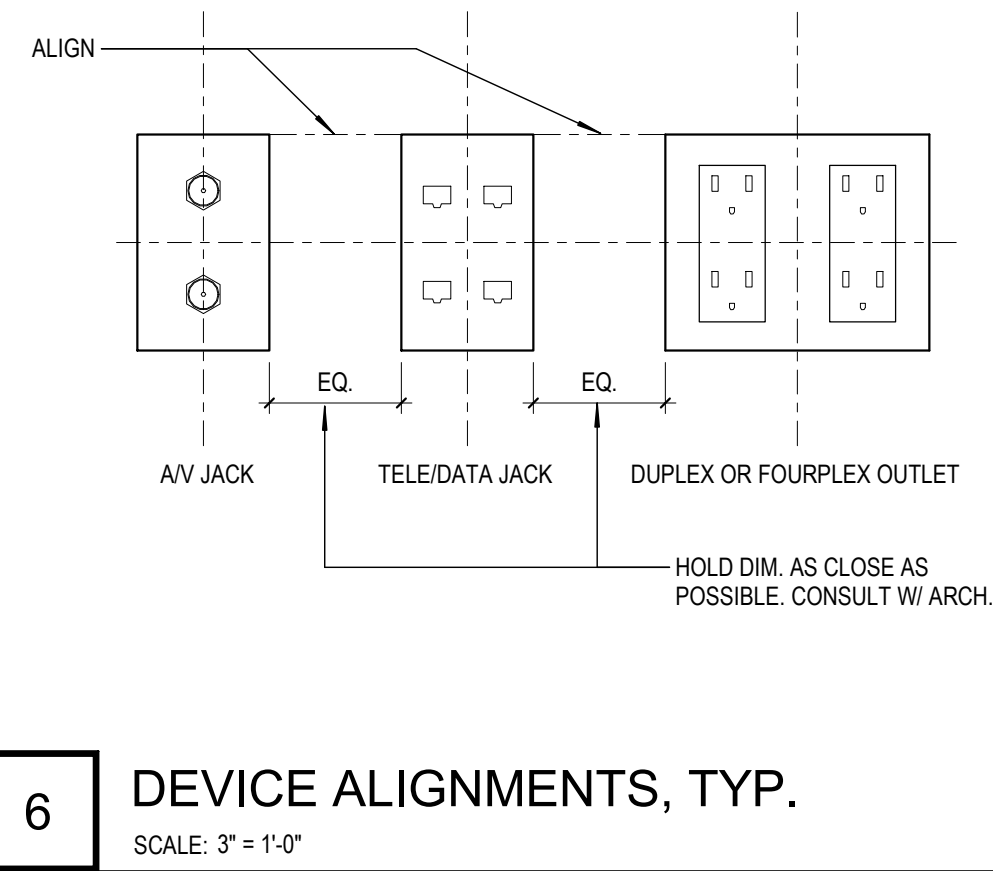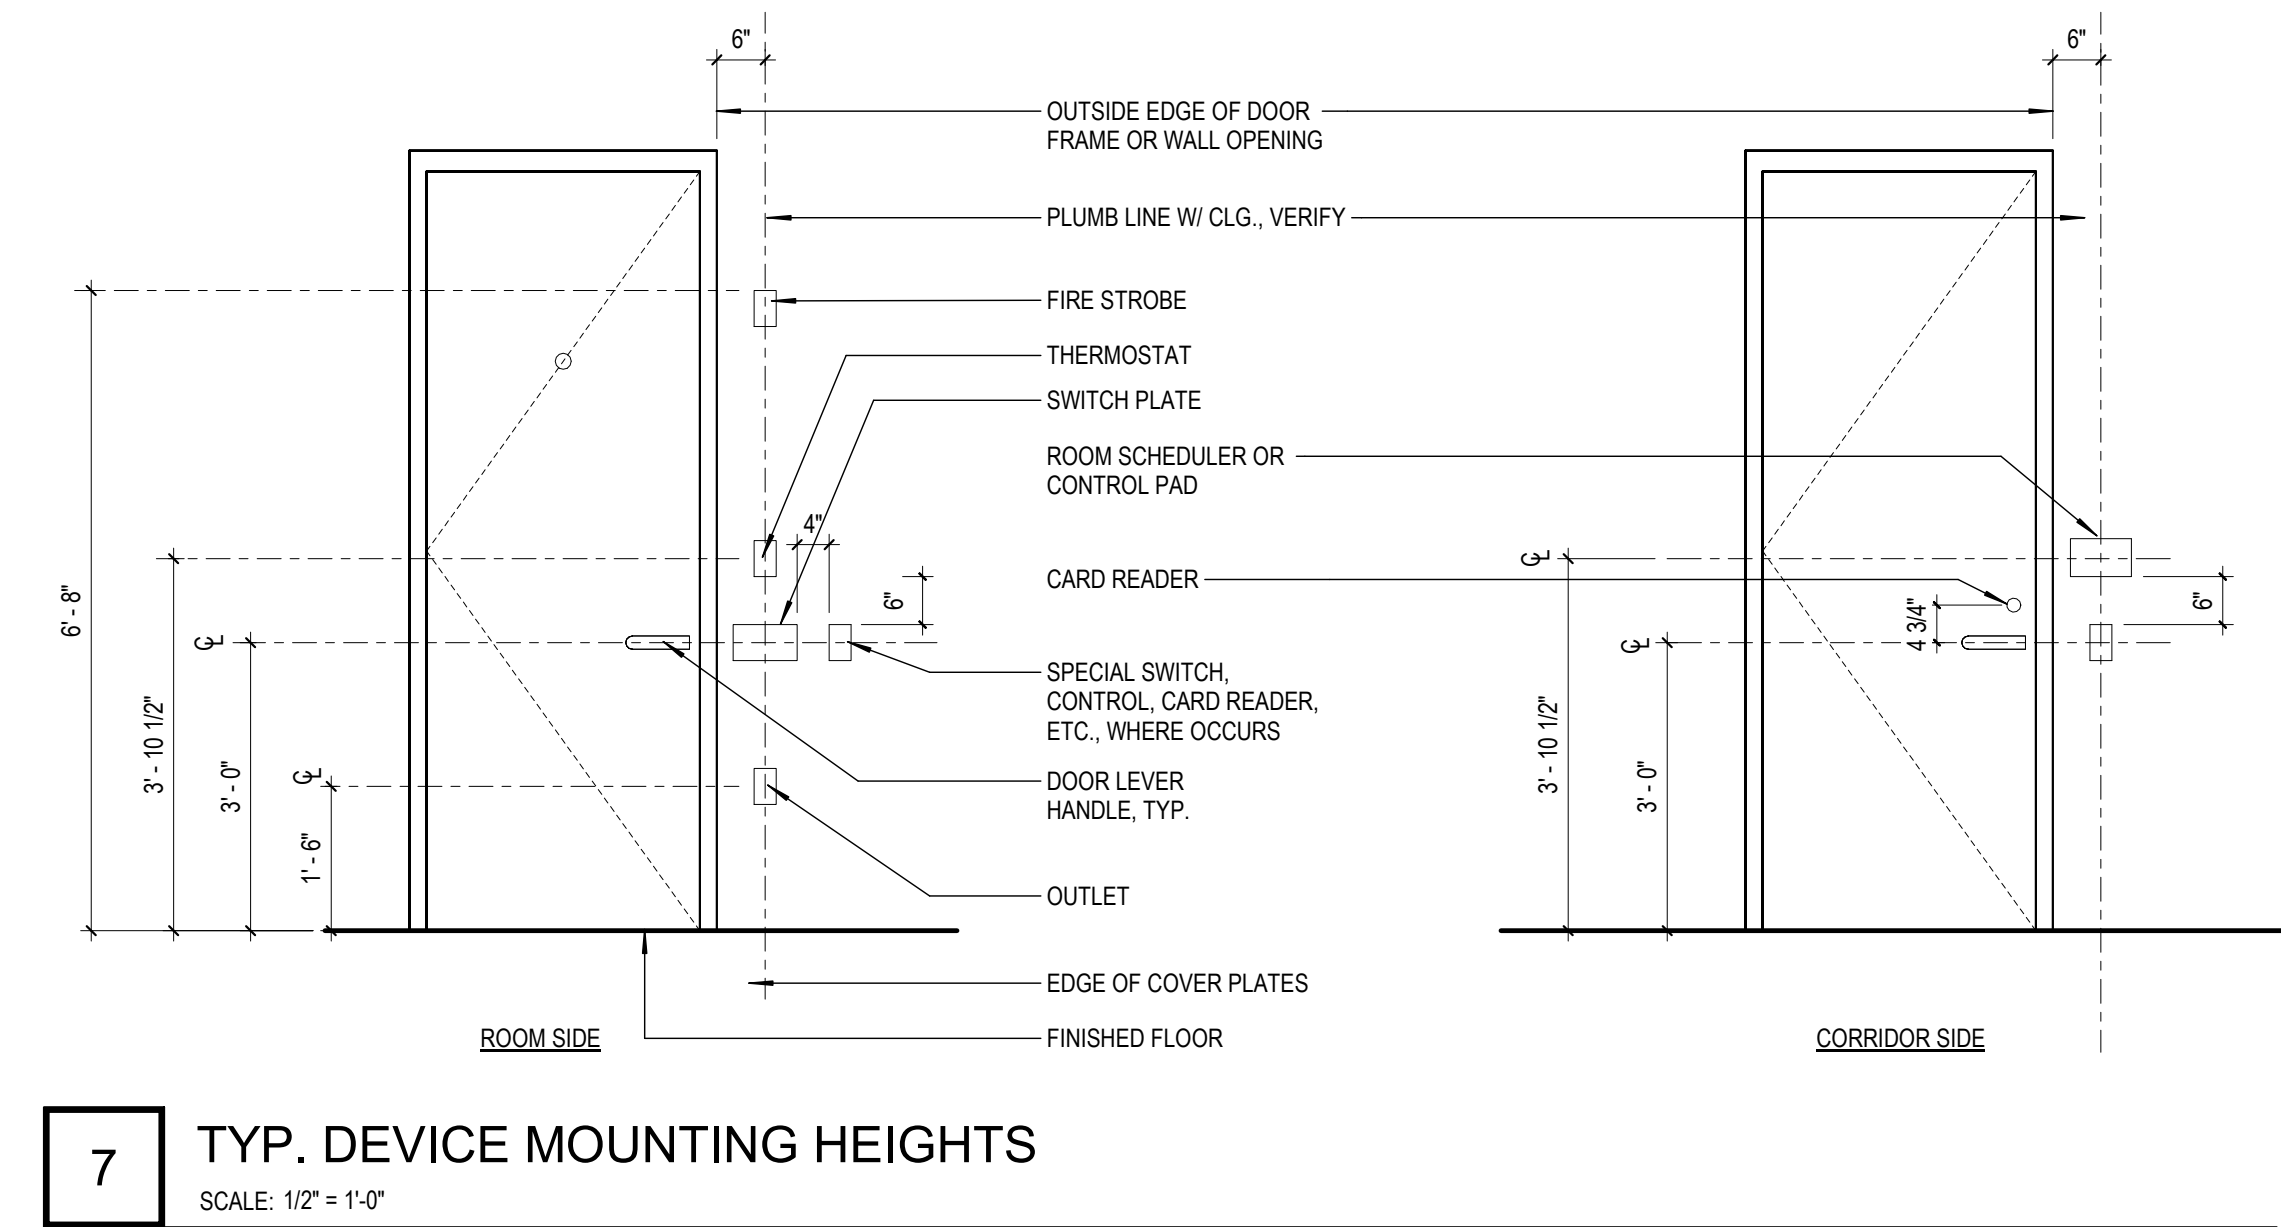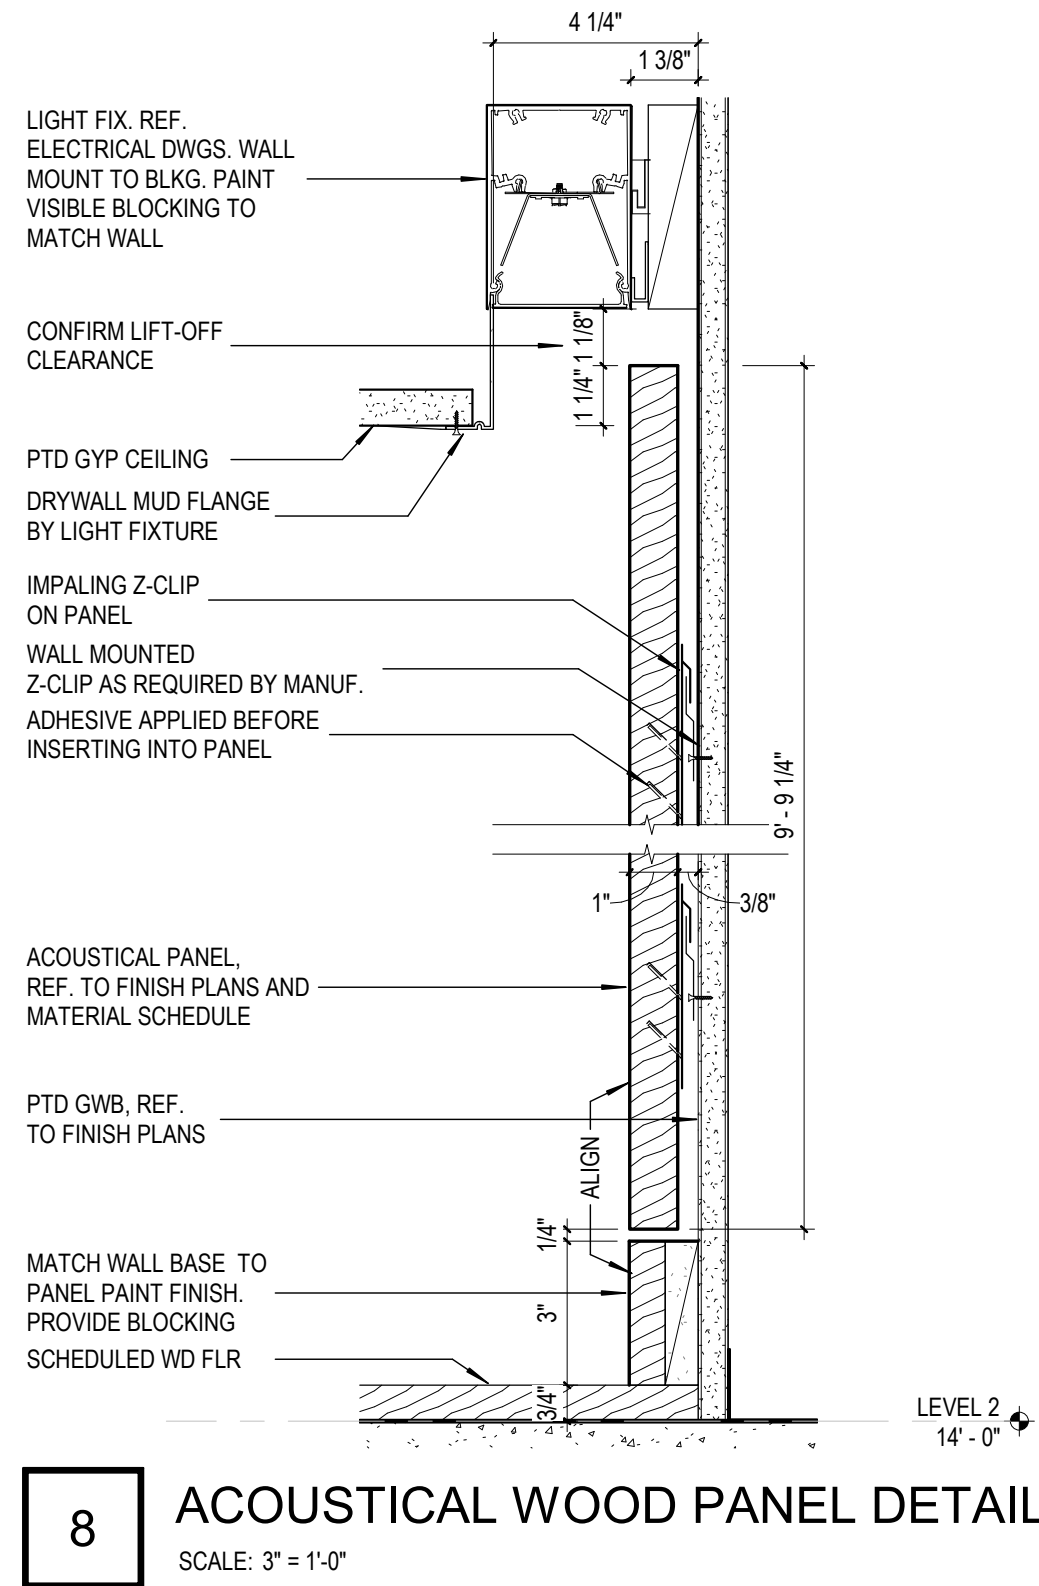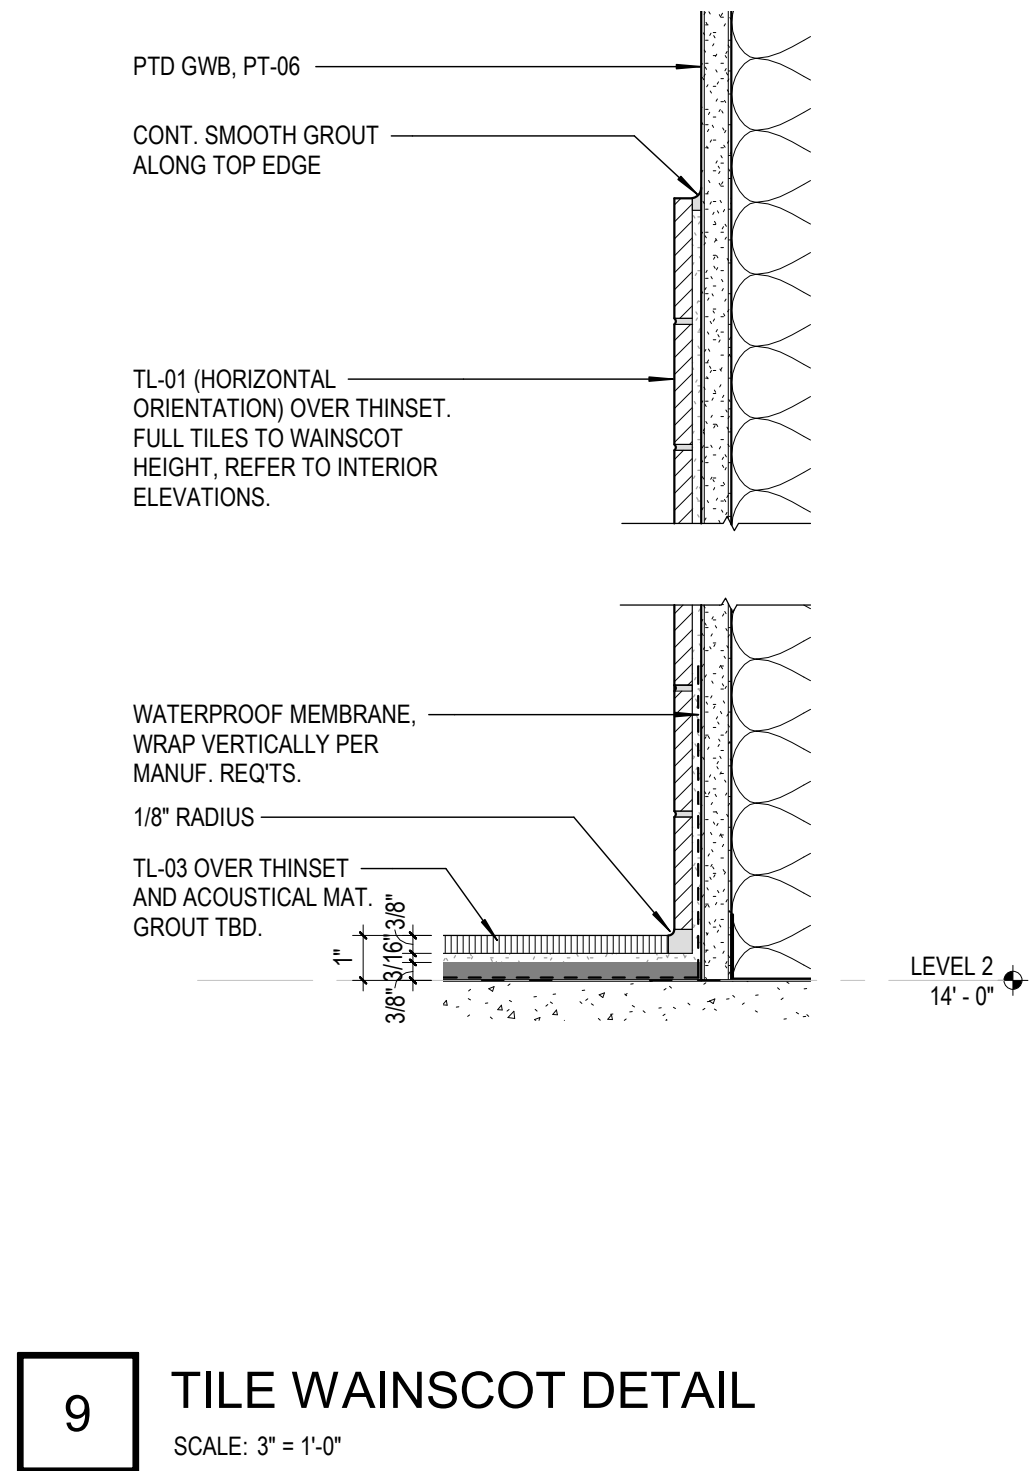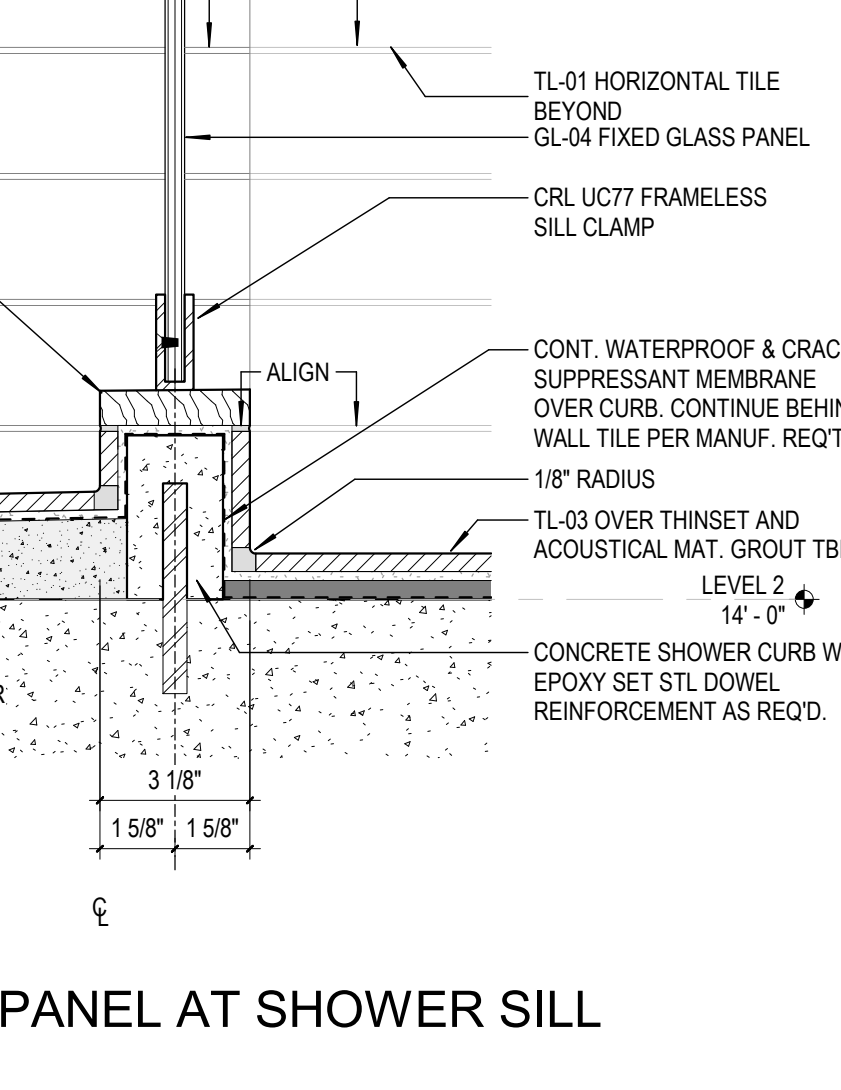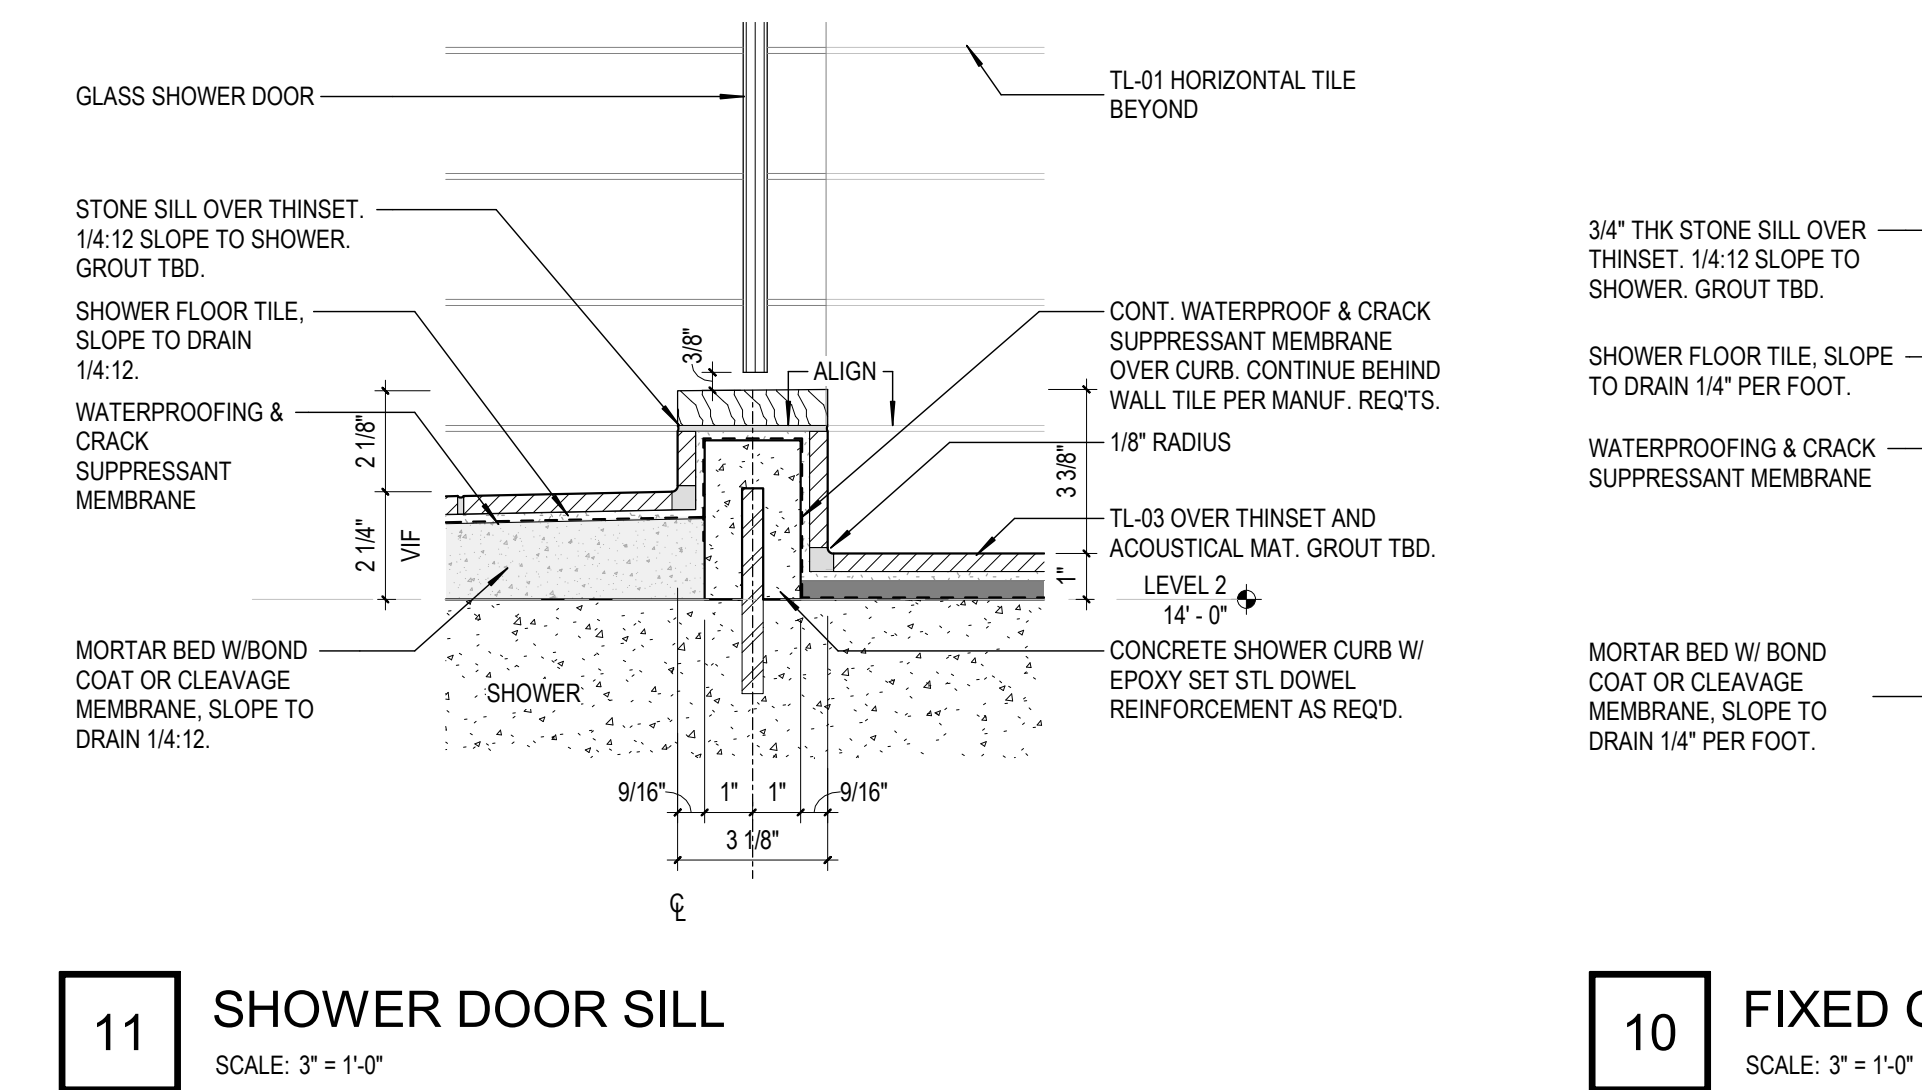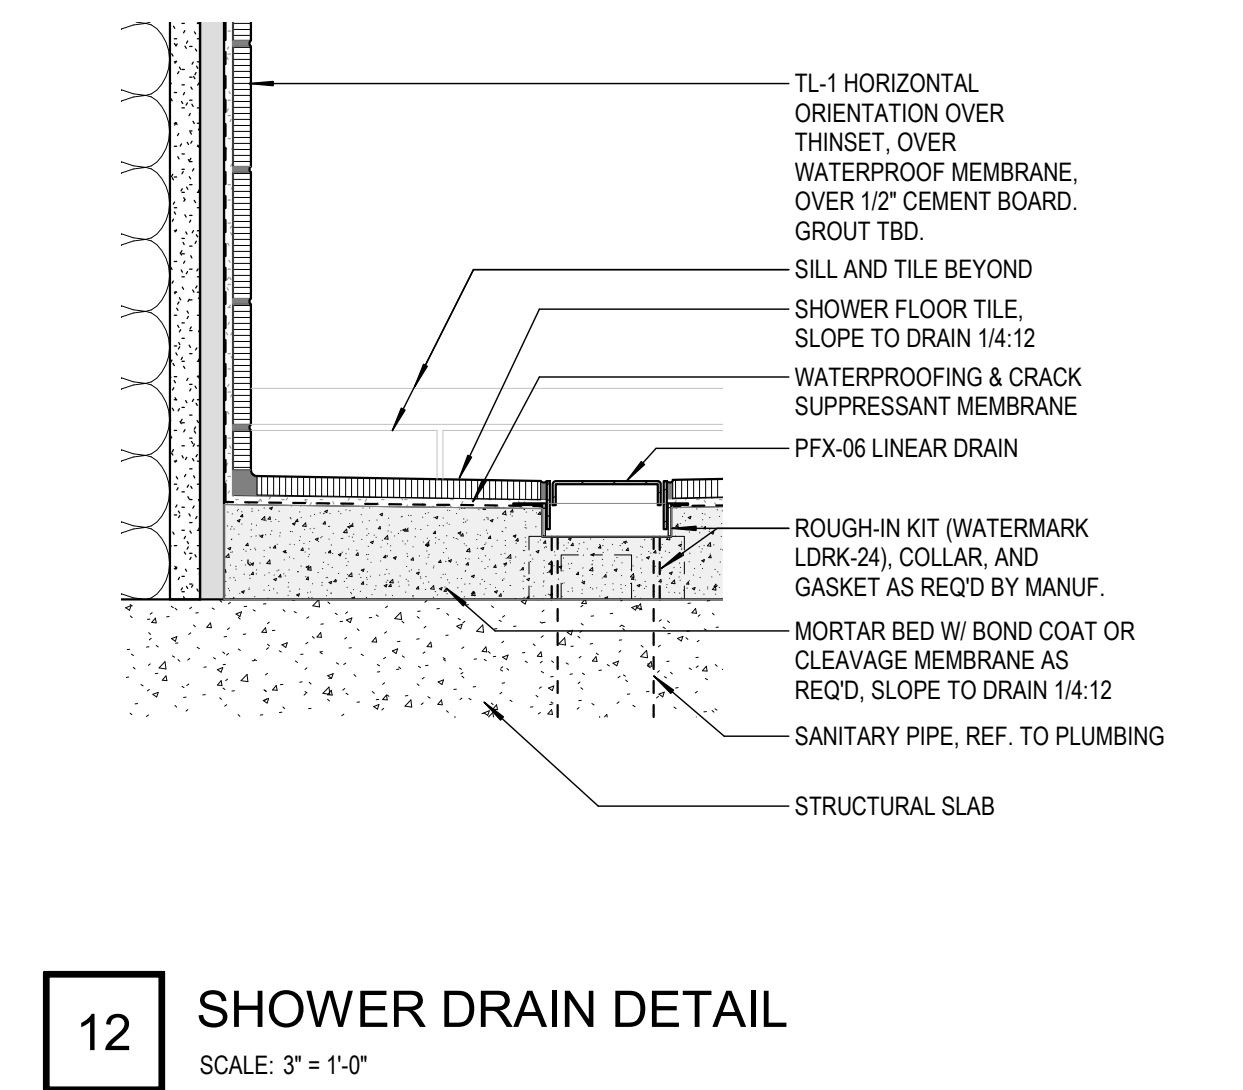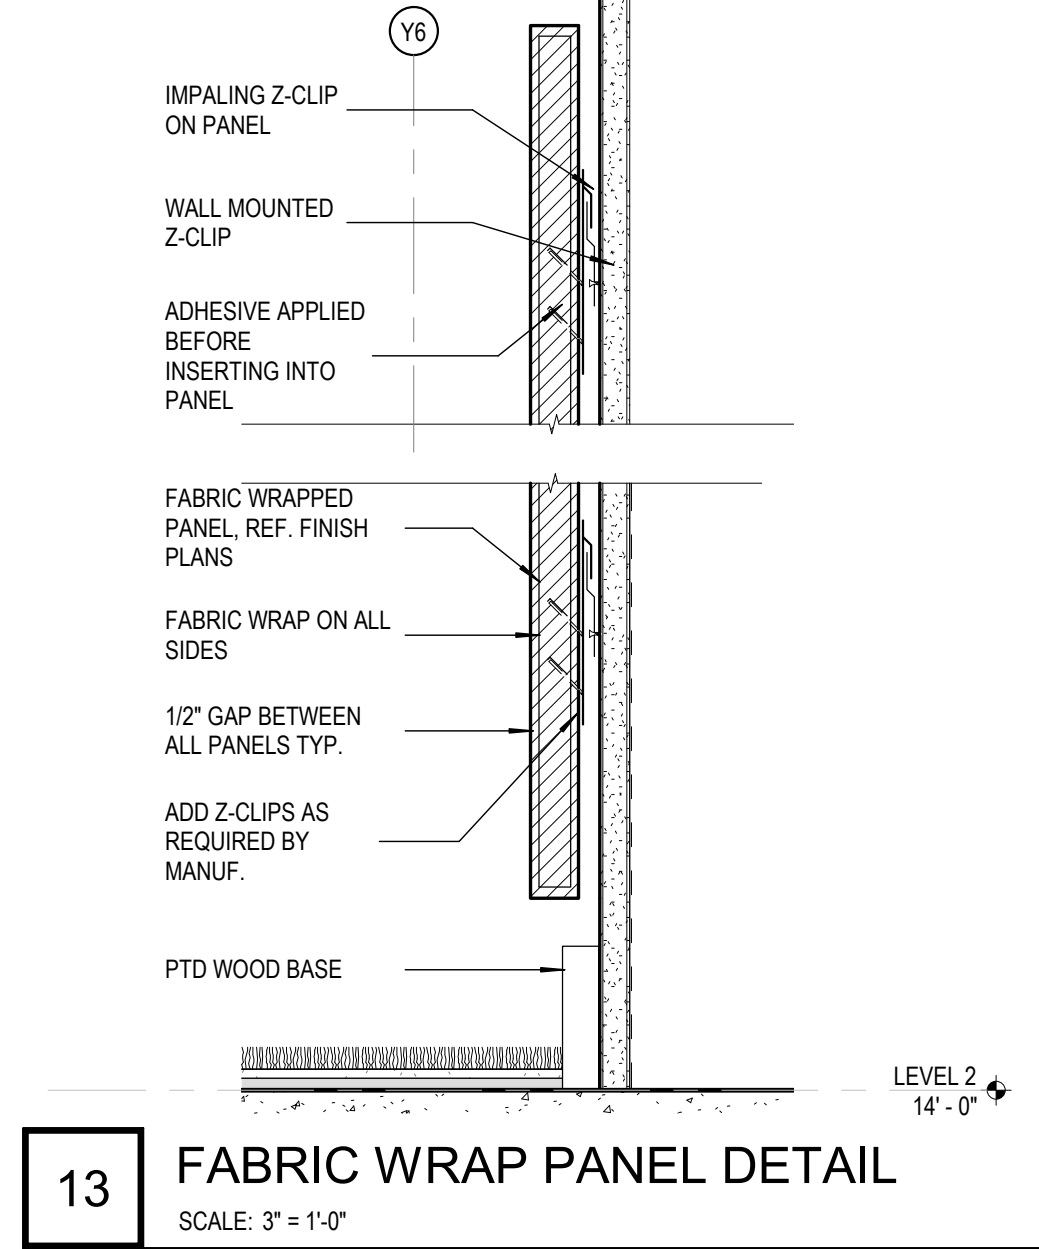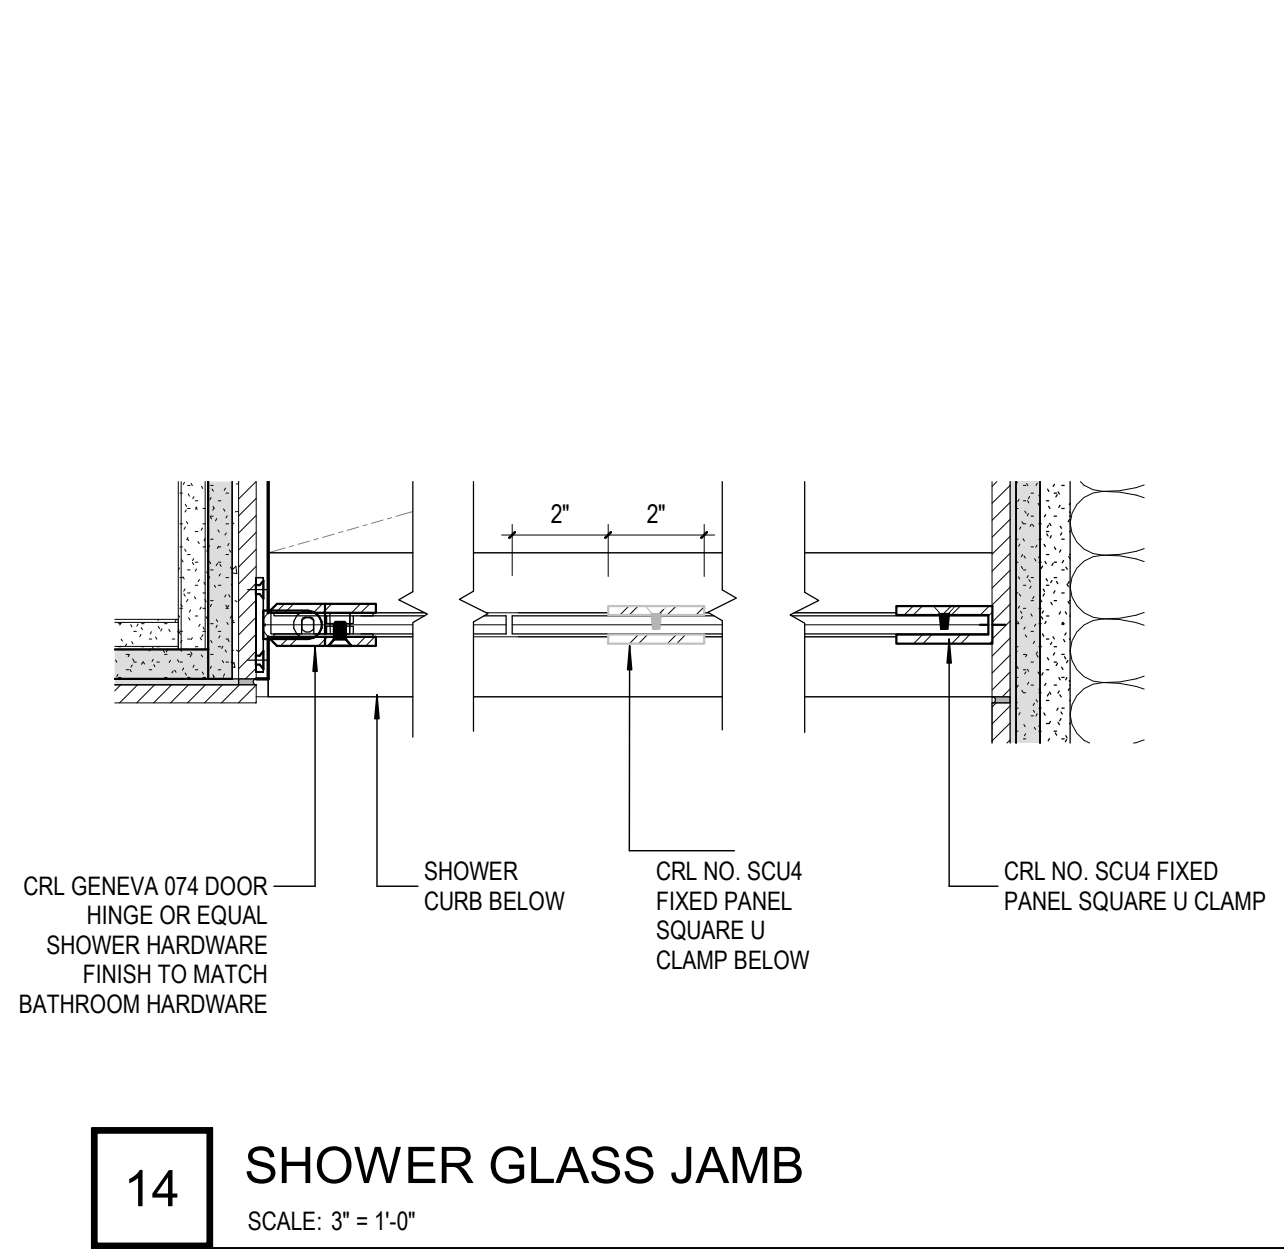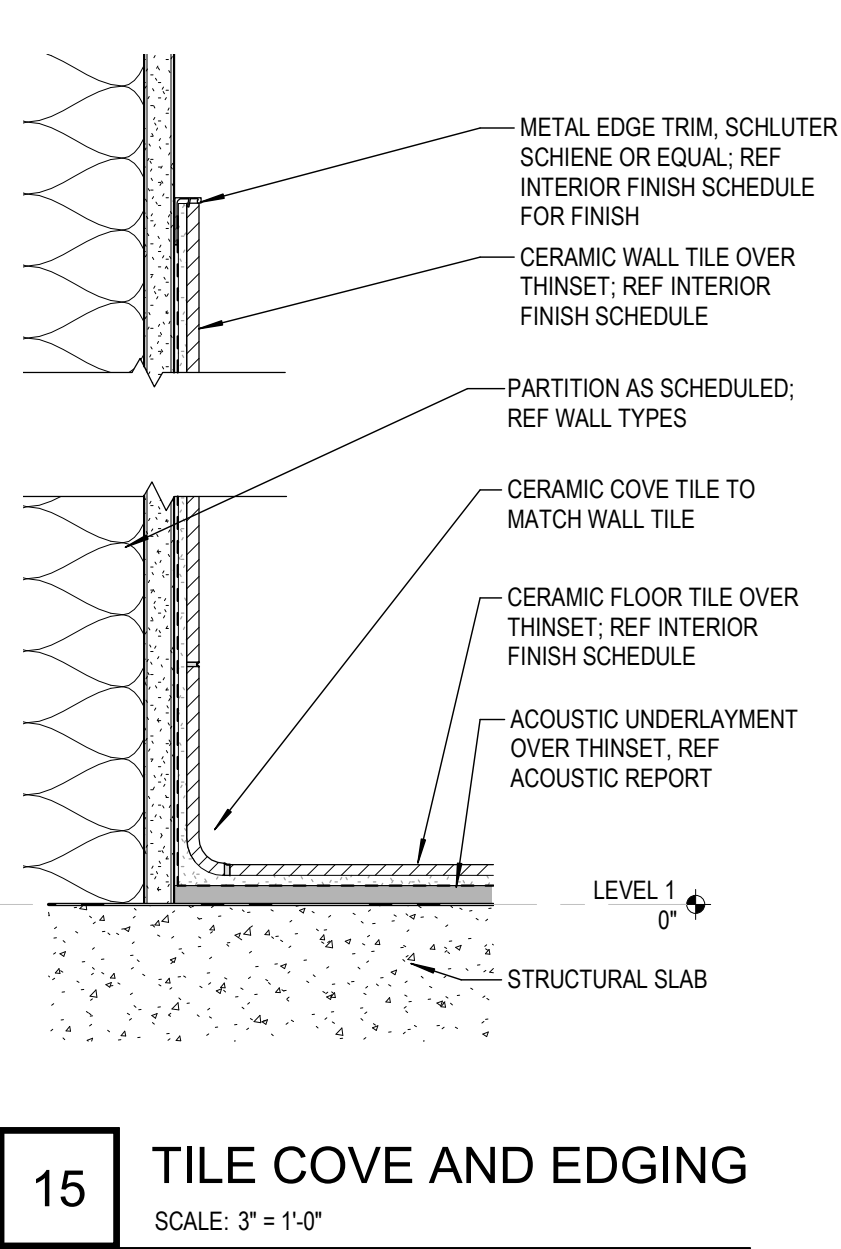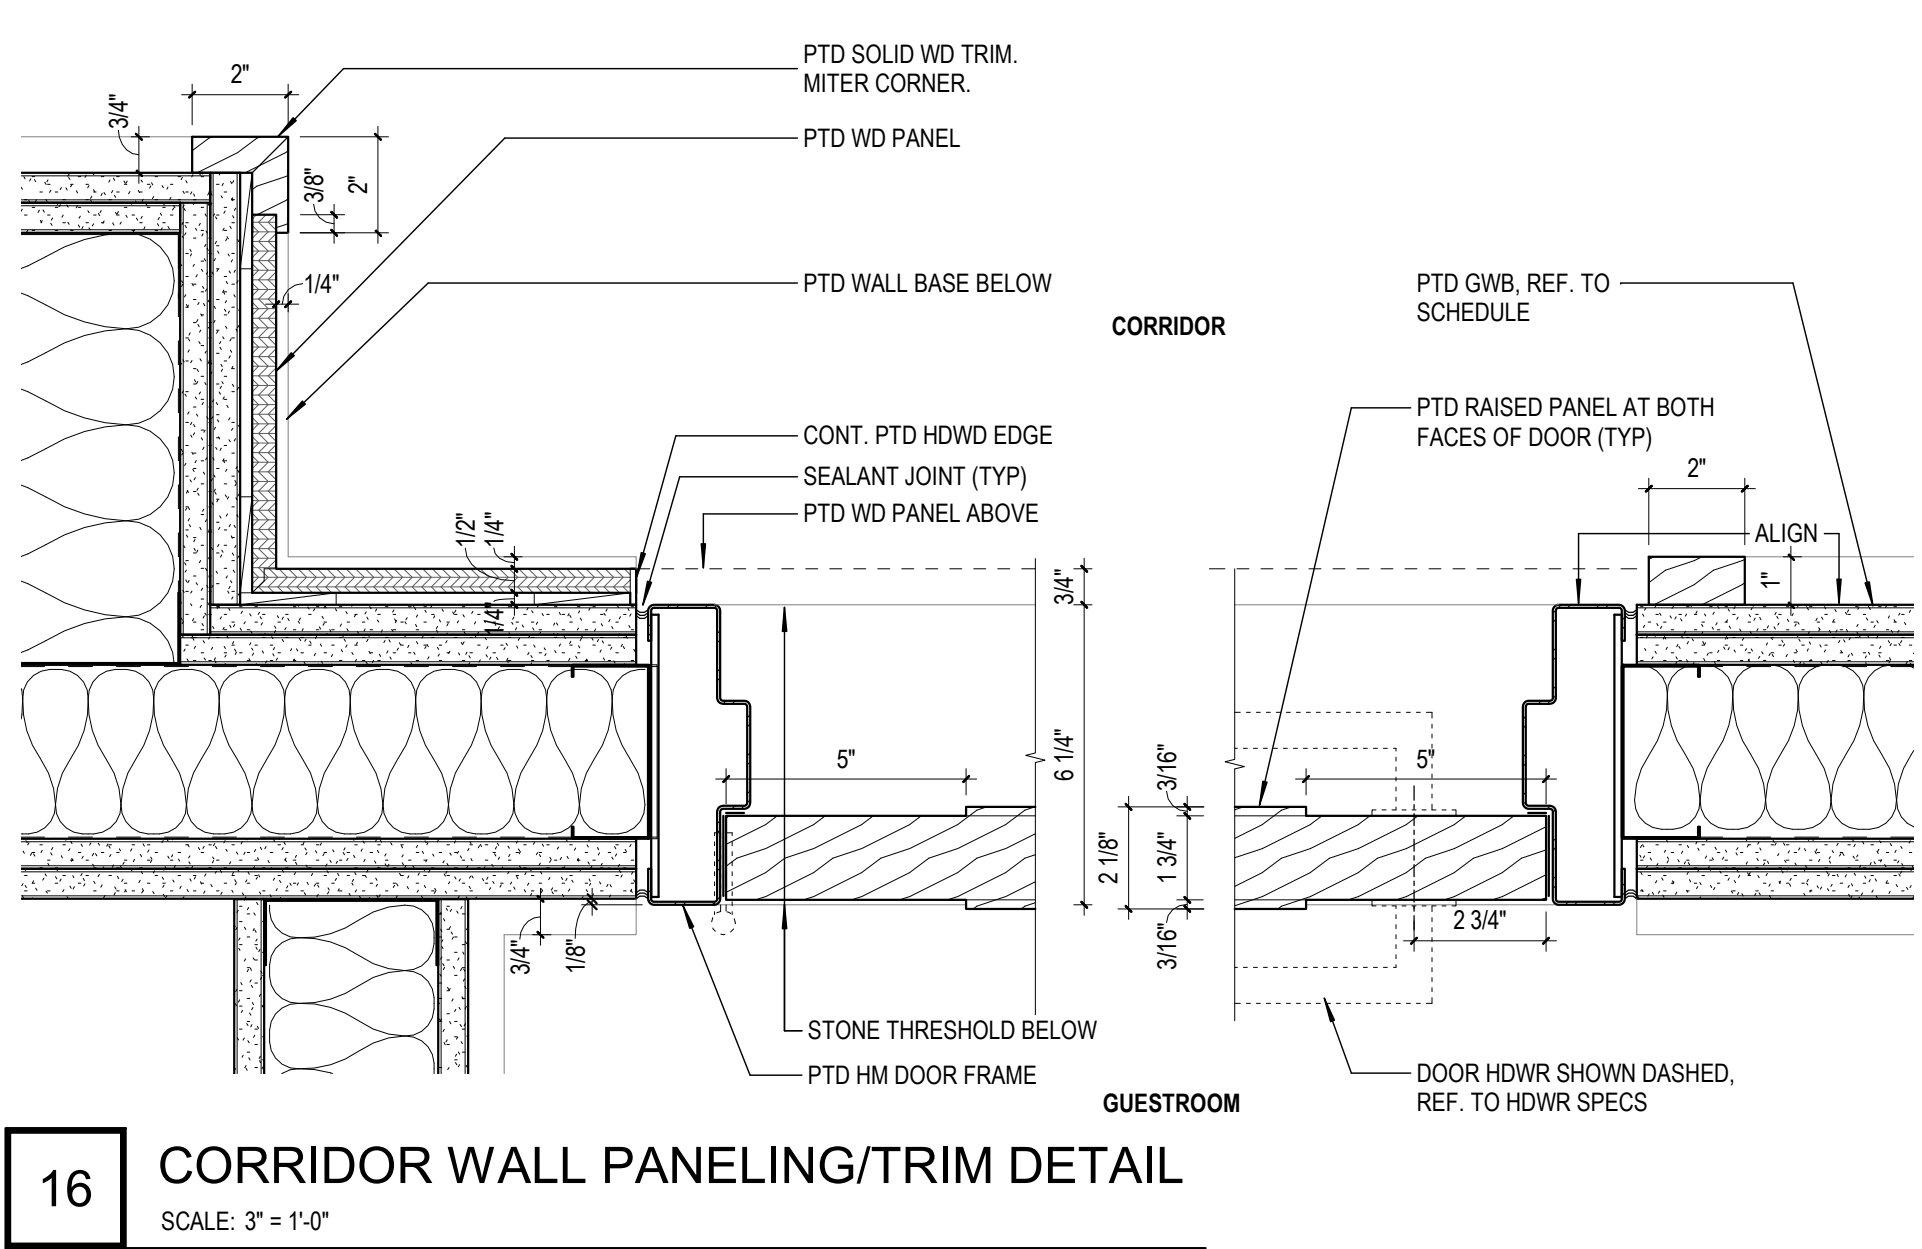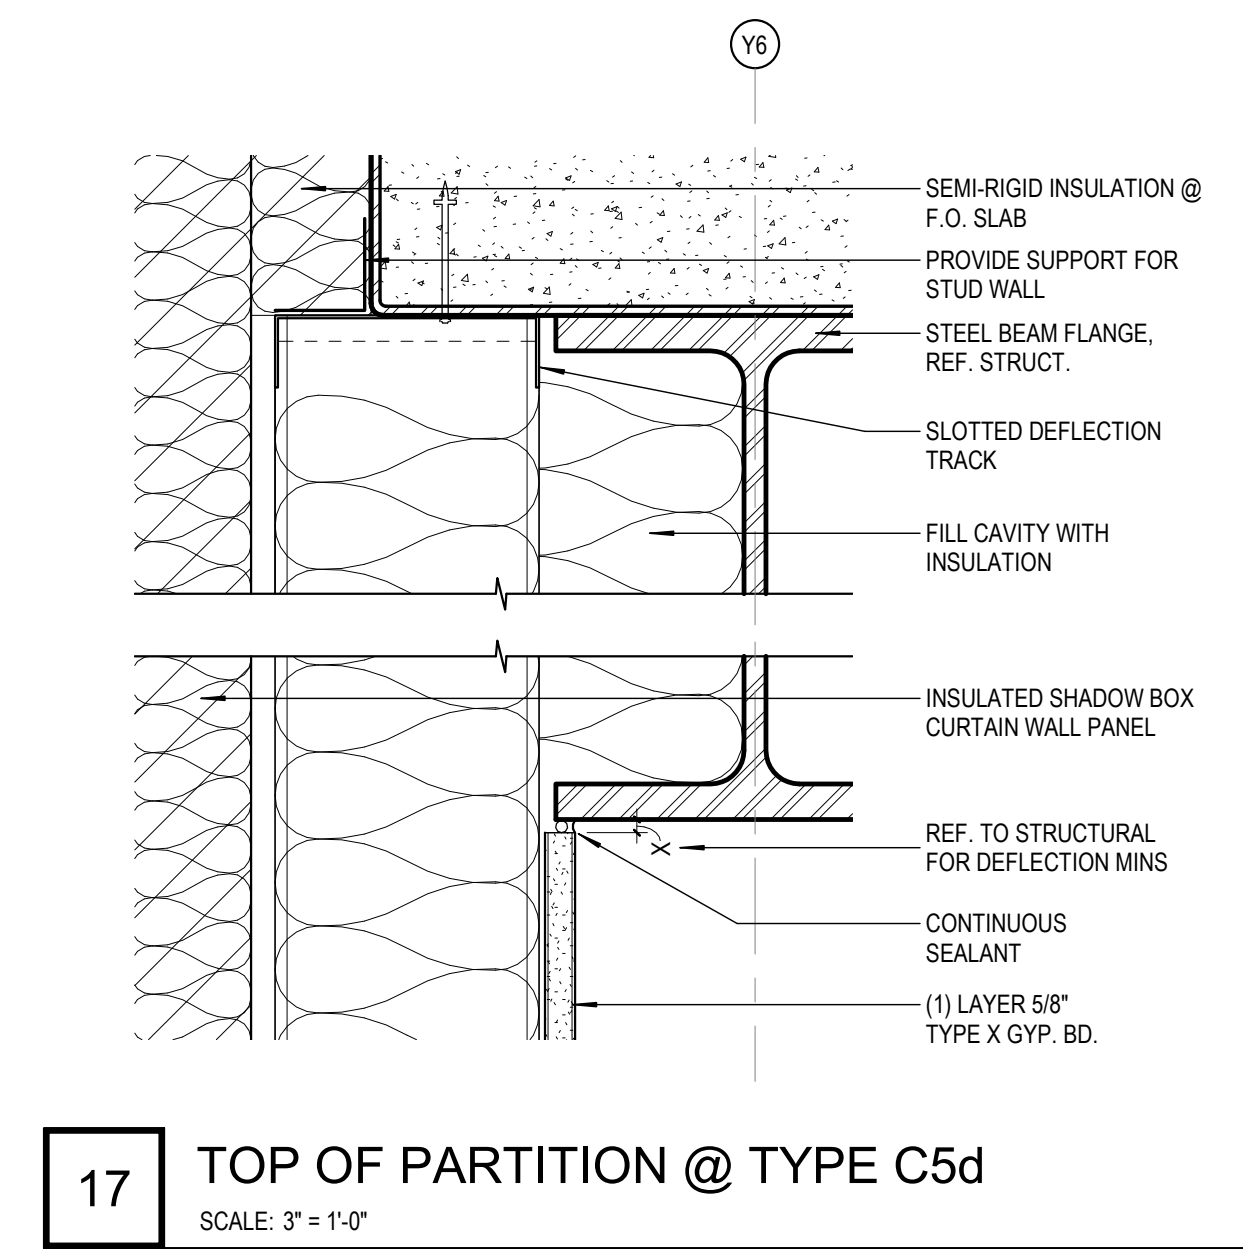


Frederick Fisher & Partners reserves its common law copyright and other property rights in these plans. These plans and drawings are not to be reproduced in any form or manner whatsoever without first obtaining the express written permission and consent of Frederick Fisher & Partners, Architects, nor are they to be assigned to any third party without obtaining said written permission and consent.

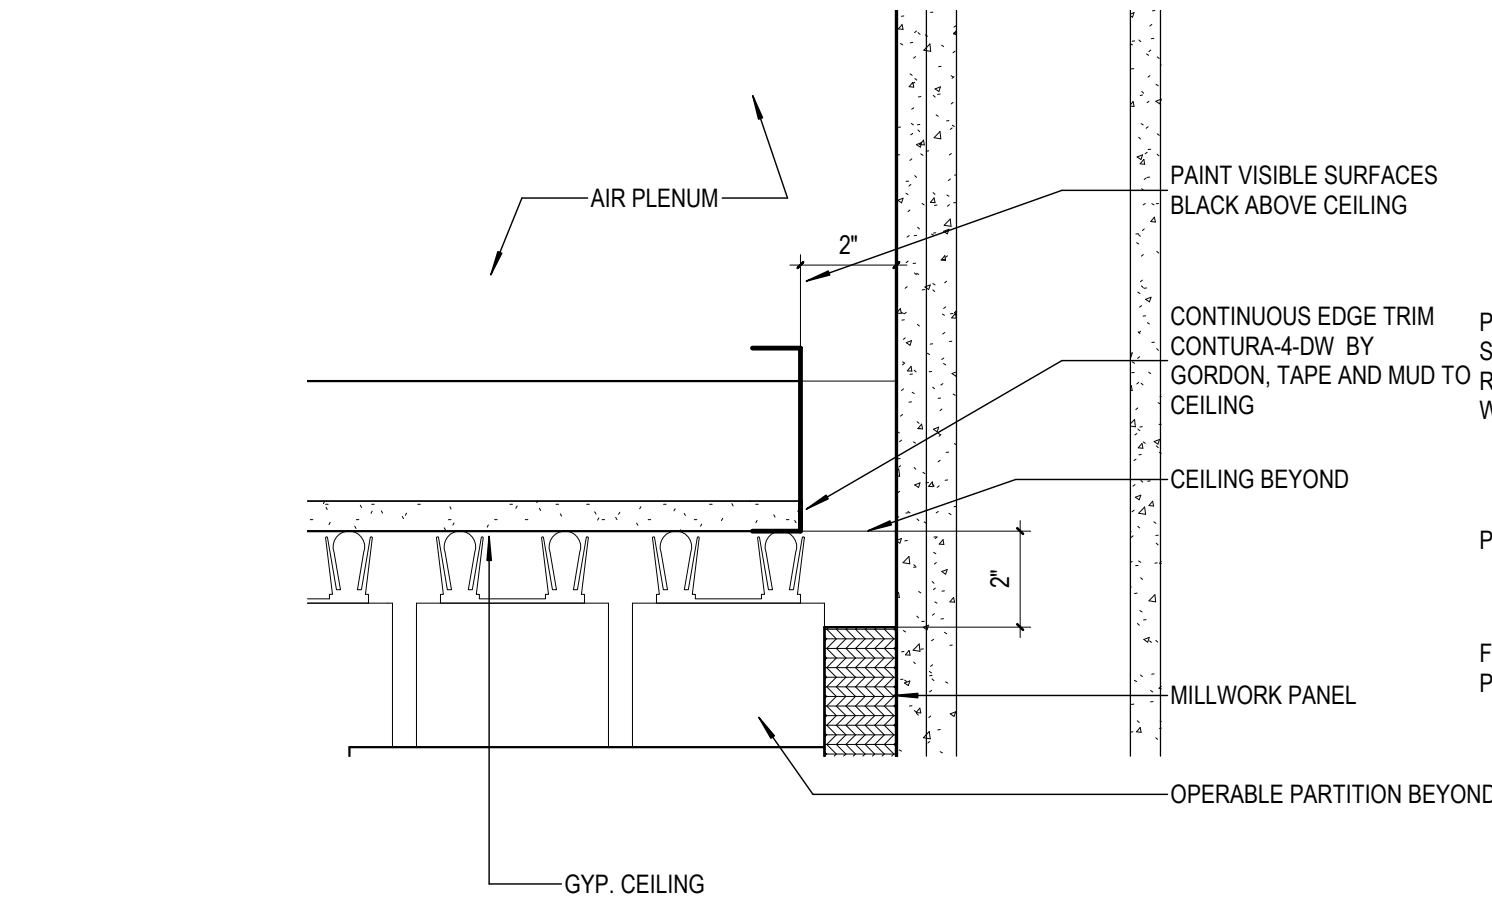

19 2" RETURN AIR PLENUM REVEAL DETAIL
SCALE: 3" = 1'-0"

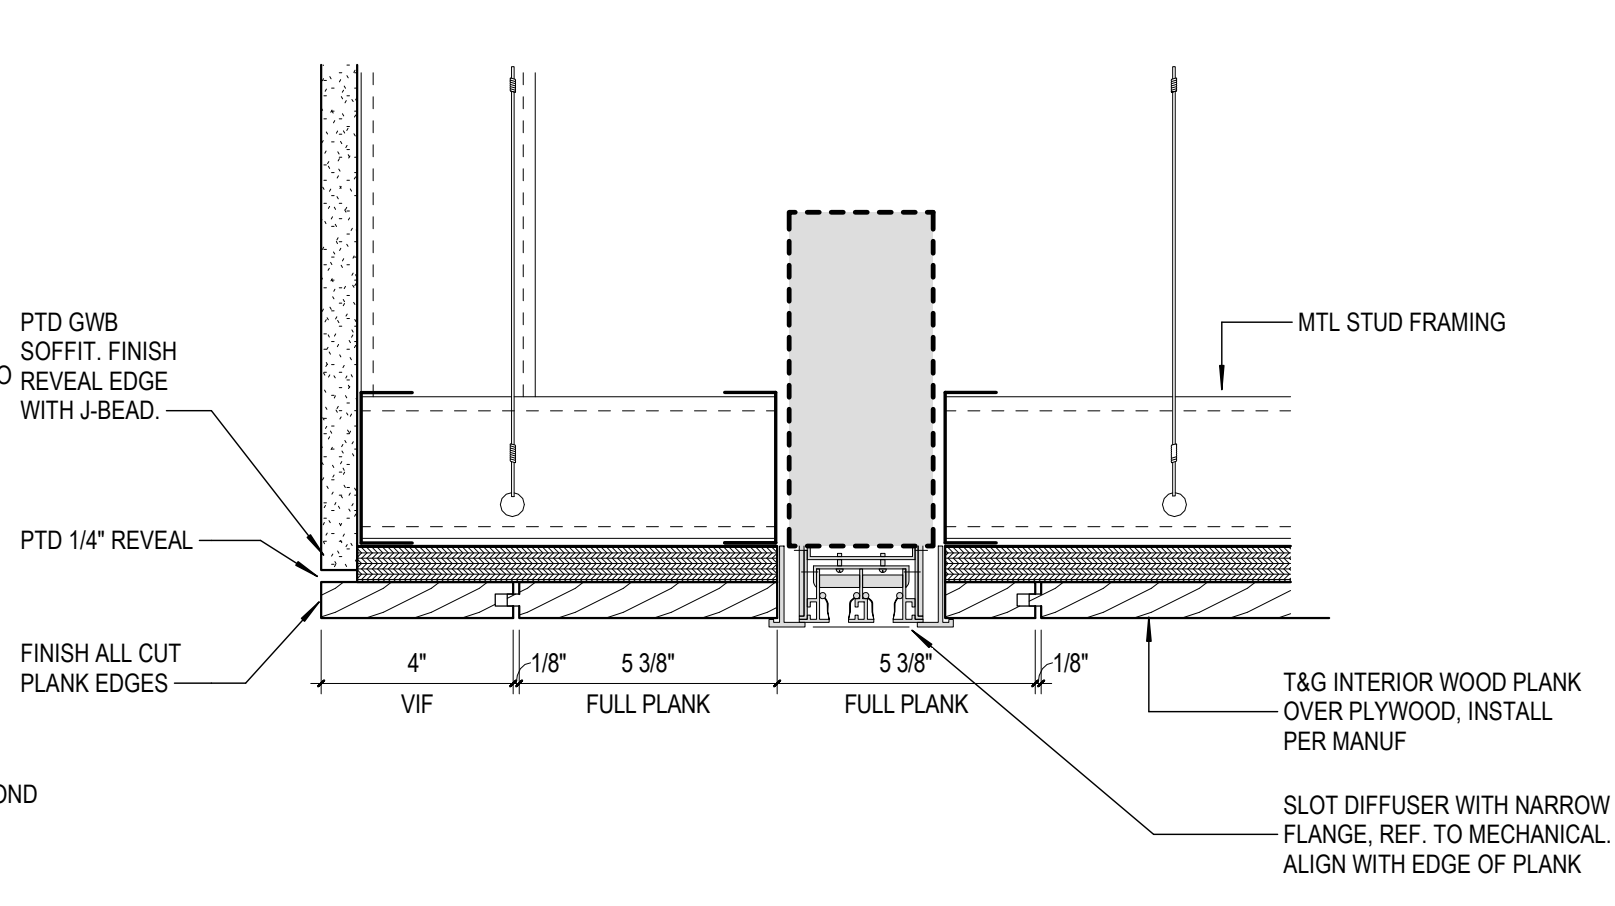


15 WD CLNG. EDGE W/SLOT DIFFUSER DTL
SCALE: 3" = 1'-0"

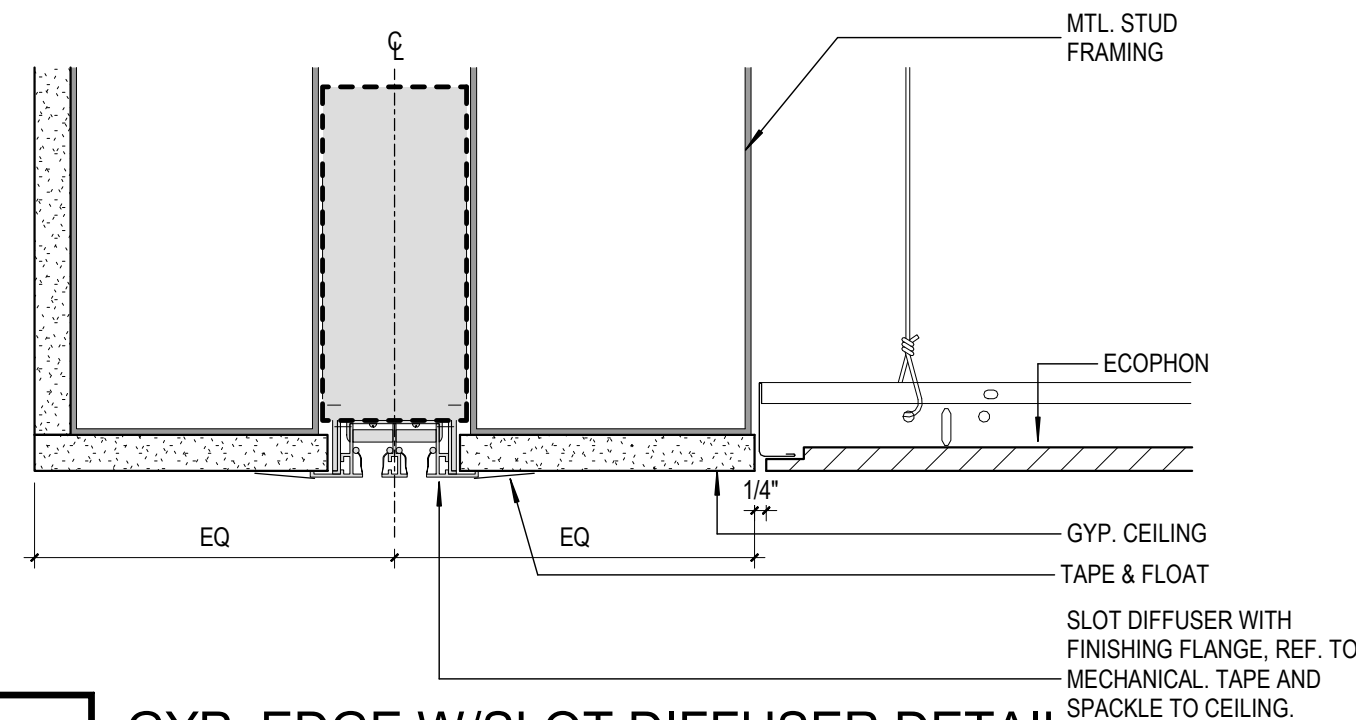


14 GYP. EDGE W/SLOT DIFFUSER DETAIL
SCALE: 3" = 1'-0"


VERTICAL SUPPORT SHALL BE PROVIDED AS REQUIRED BY NEW YORK BUILDING CODE, WITH THE ADDED REQUIREMENT THAT DISCONTINUOUS ENDS OF CROSS-RUNNERS AND MAIN RUNNERS SHALL BE VERTICALLY SUPPORTED AT 8" MAX. FROM SUCH DISCONTINUITIES WHICH OCCUR WHERE CEILING IS DISRUPTED BY A WALL.

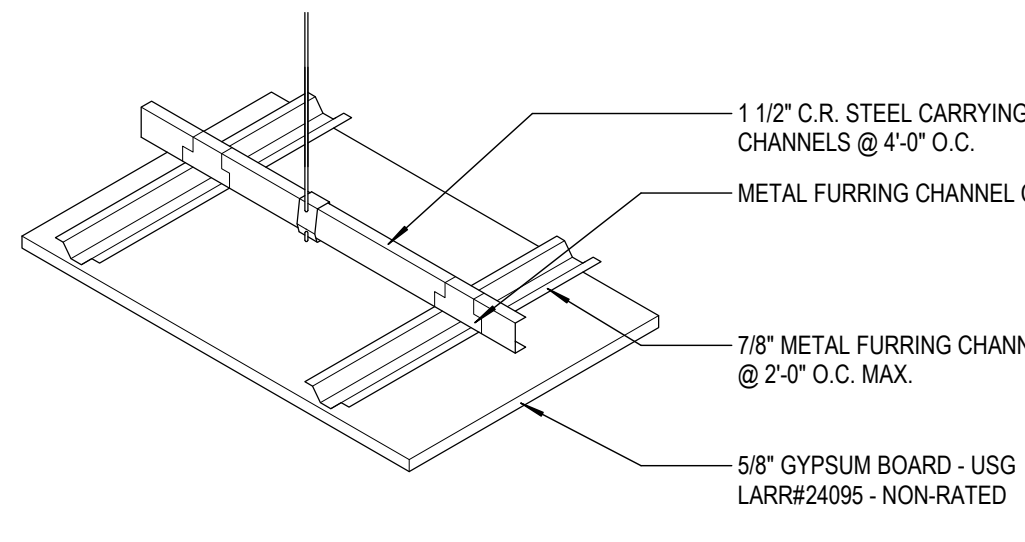


18 TYP. SUSP. CLG. - GYP. BD
SCALE: 3" = 1'-0"

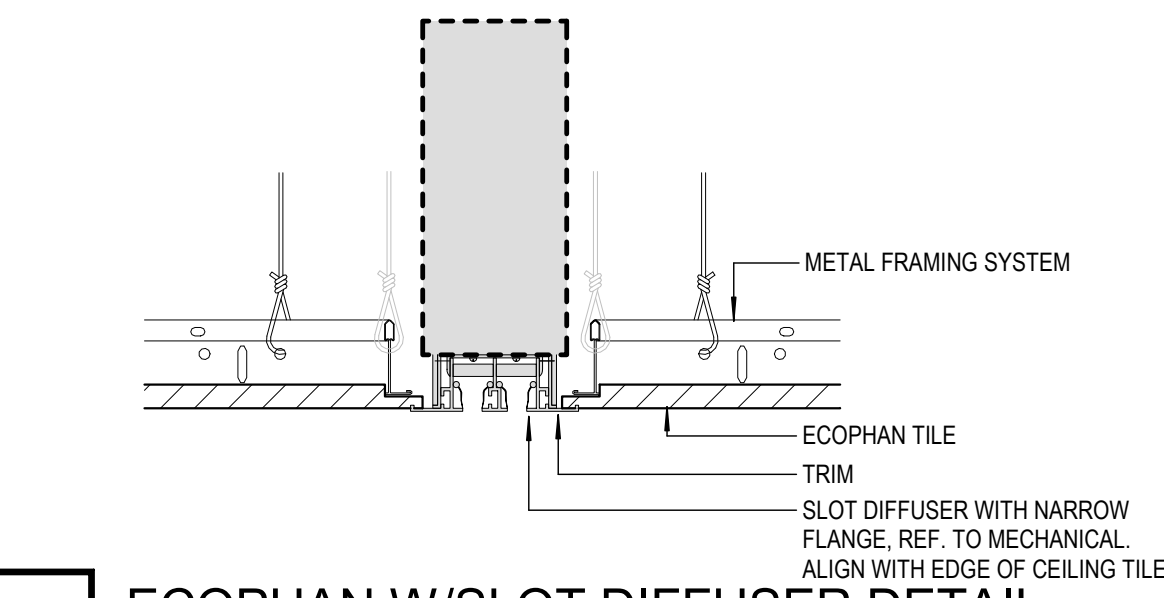


13 ECOPHAN W/SLOT DIFFUSER DETAIL
SCALE: 3" = 1'-0"

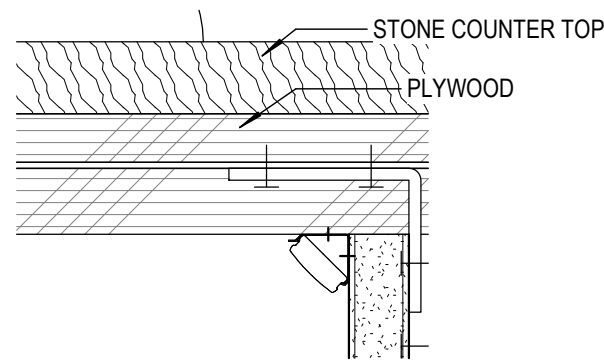


9 UNDER COUNTER BAR LIGHT
SCALE: 6" = 1'-0"

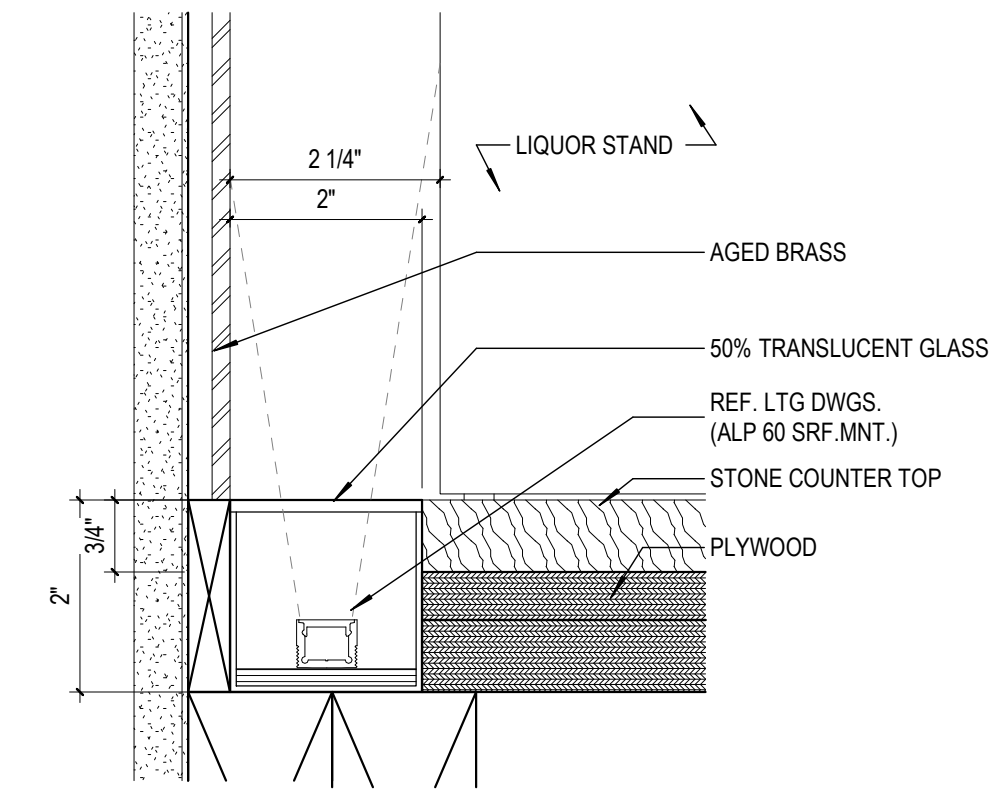


8 BAR COUNTER STRIP LIGHT
SCALE: 6" = 1'-0"

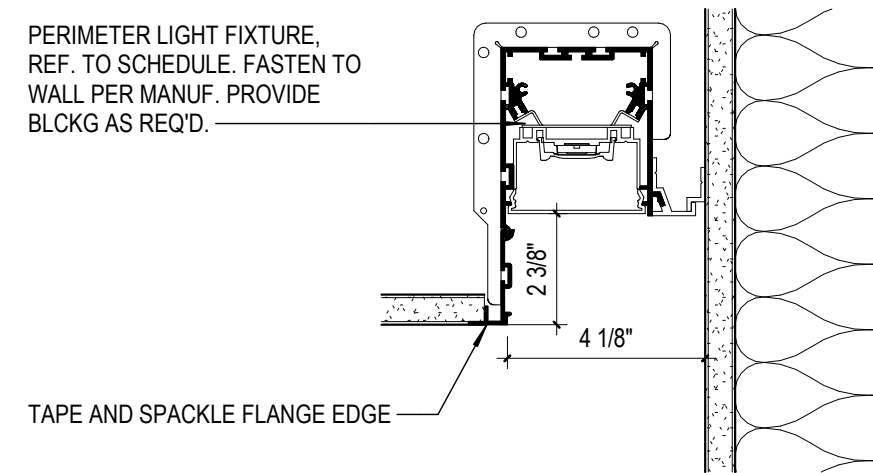


5 TYP. WALL WASHER
SCALE: 3" = 1'-0"

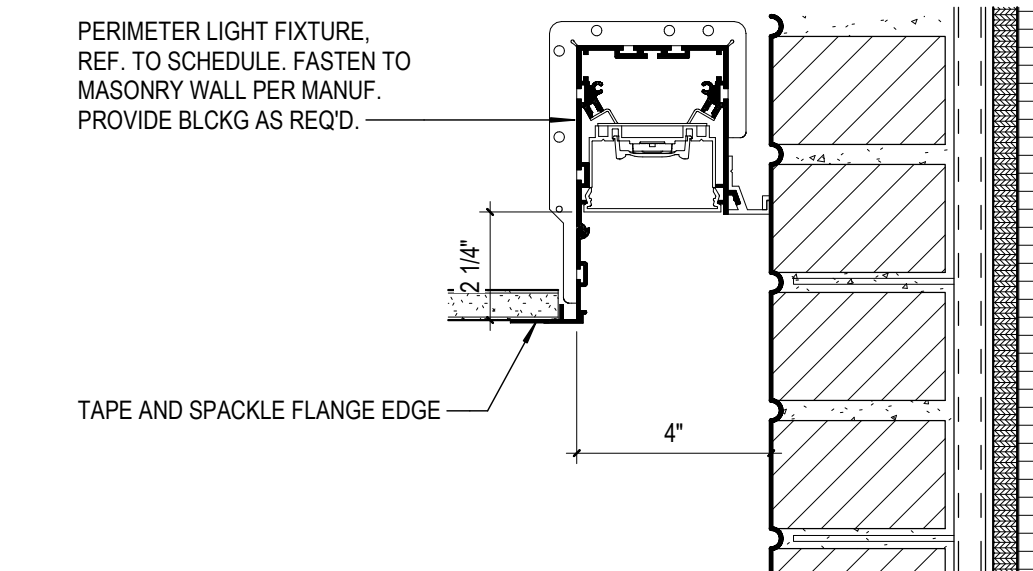


4 RESTAURANT WALL WASHER
SCALE: 3" = 1'-0"

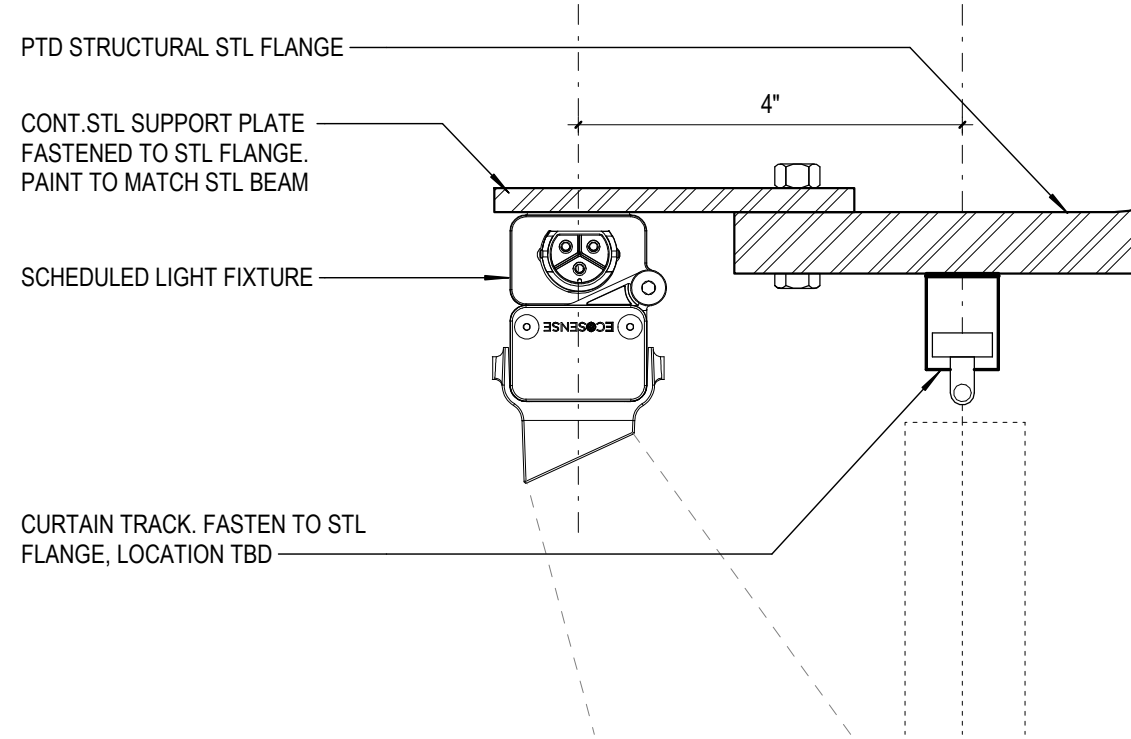


3 LOBBY PERIMETER DETAIL
SCALE: 6" = 1'-0"

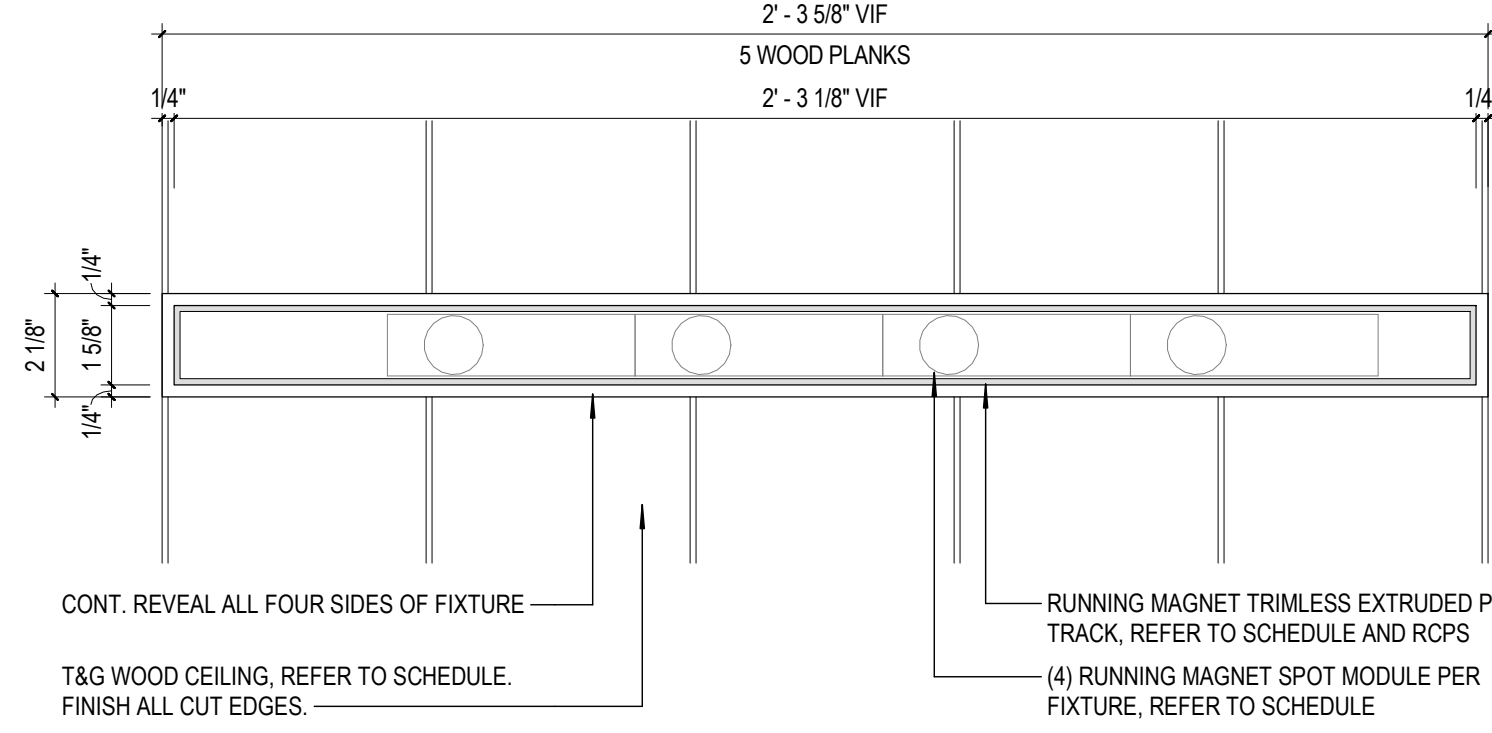


17 RECESSED TRACK LIGHT PLAN DETAIL
SCALE: 3" = 1'-0"

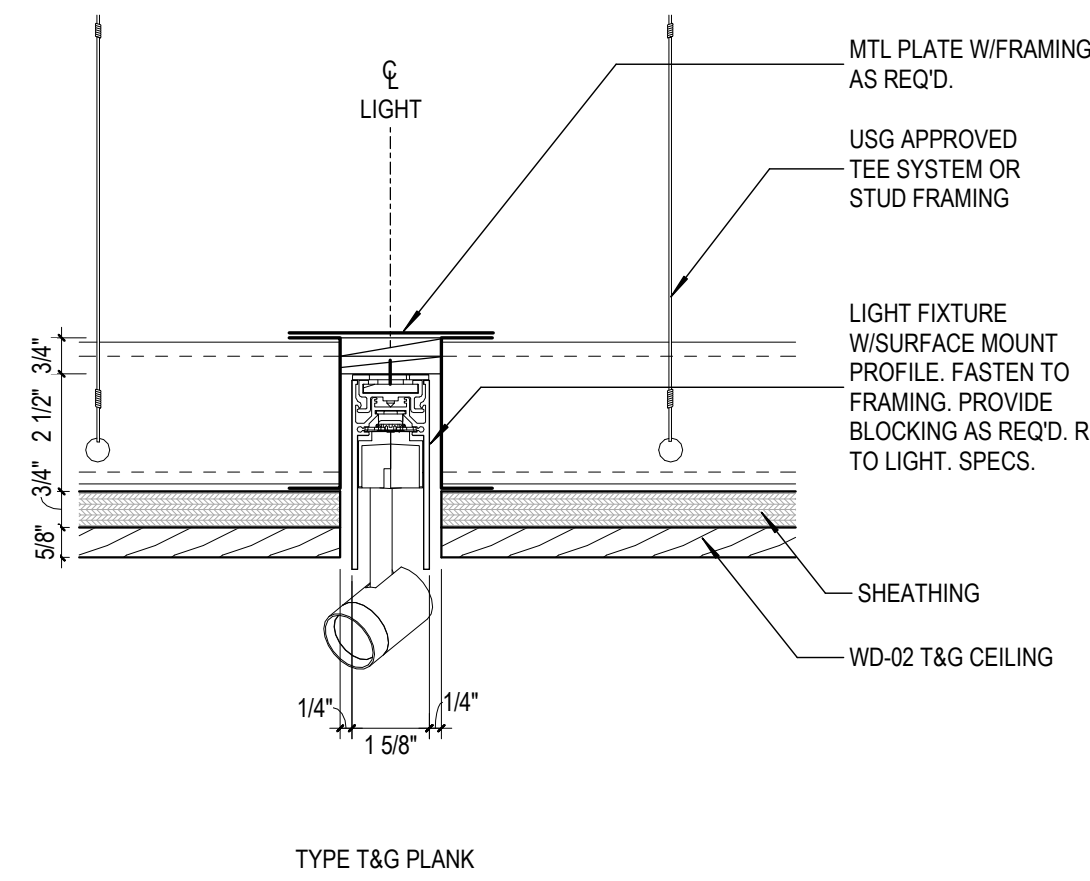


12 RECESSED TRACK LIGHT SECTION DETAIL
SCALE: 3" = 1'-0"

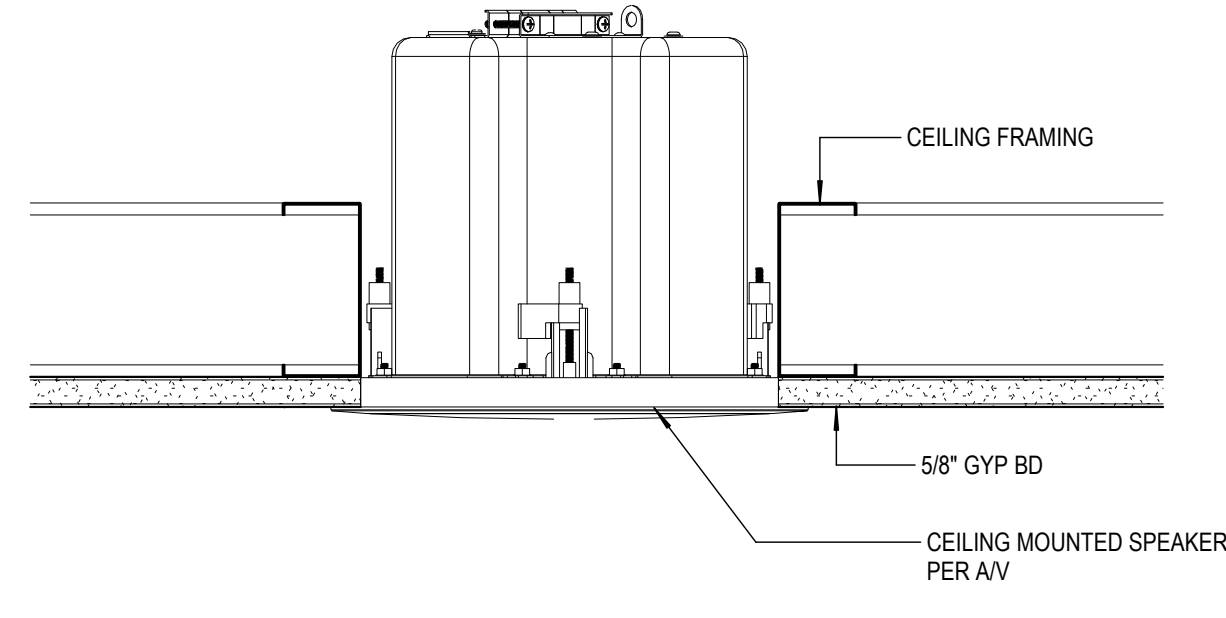


7 CLG MTD SPEAKER
SCALE: 3" = 1'-0"

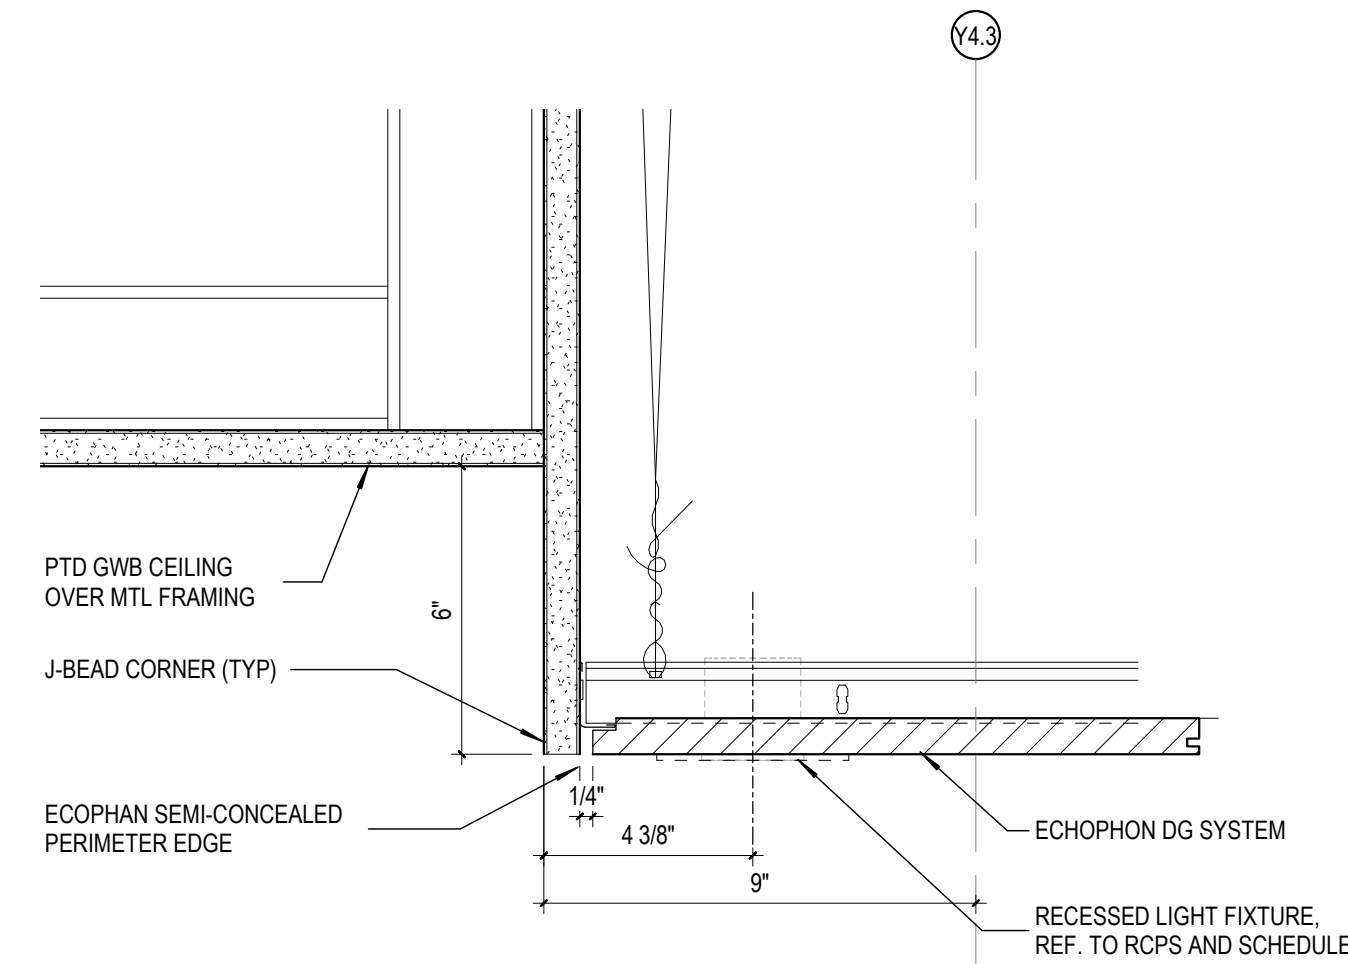


2 RESTAURANT SOFFIT DETAIL
SCALE: 3" = 1'-0"

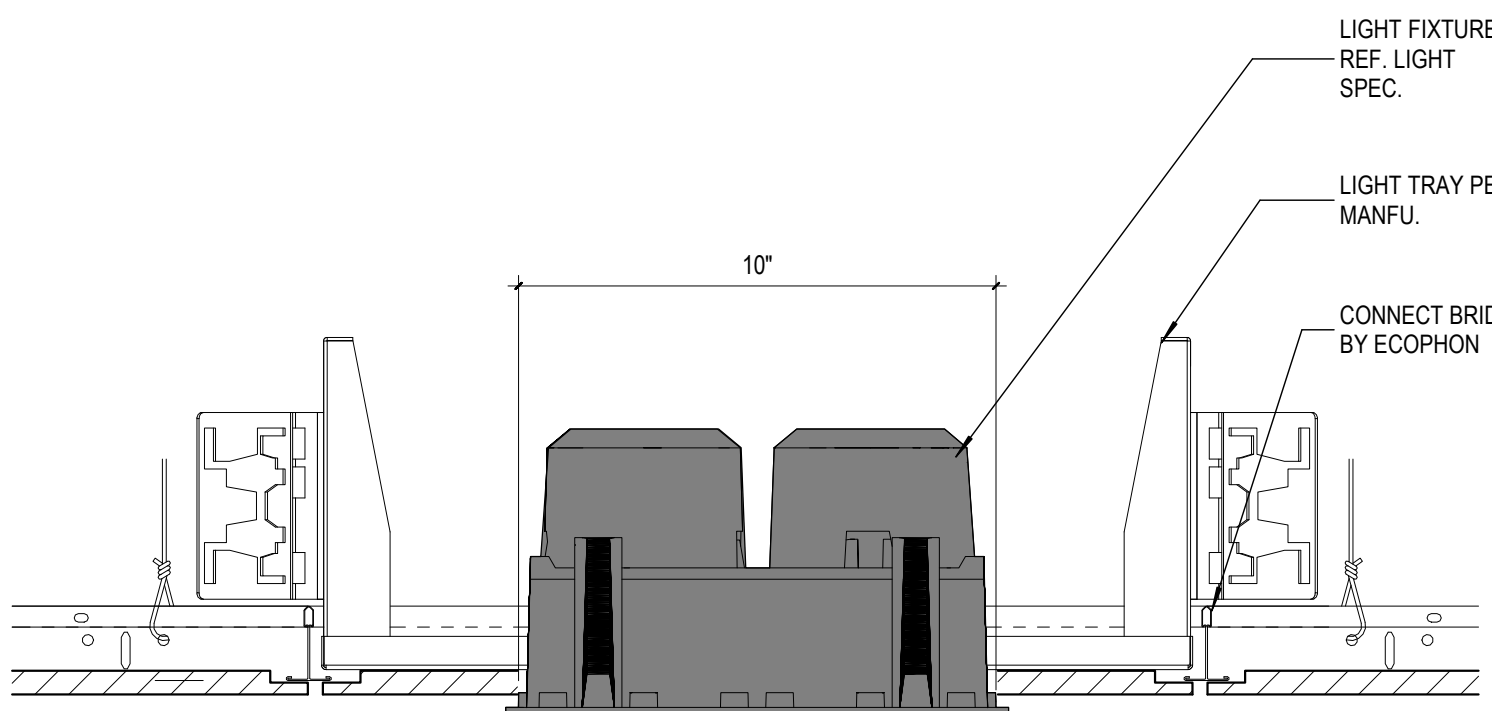

16 SEMI-RECESSED LIGHT - CONF. ROOM 2
SCALE: 3" = 1'-0"

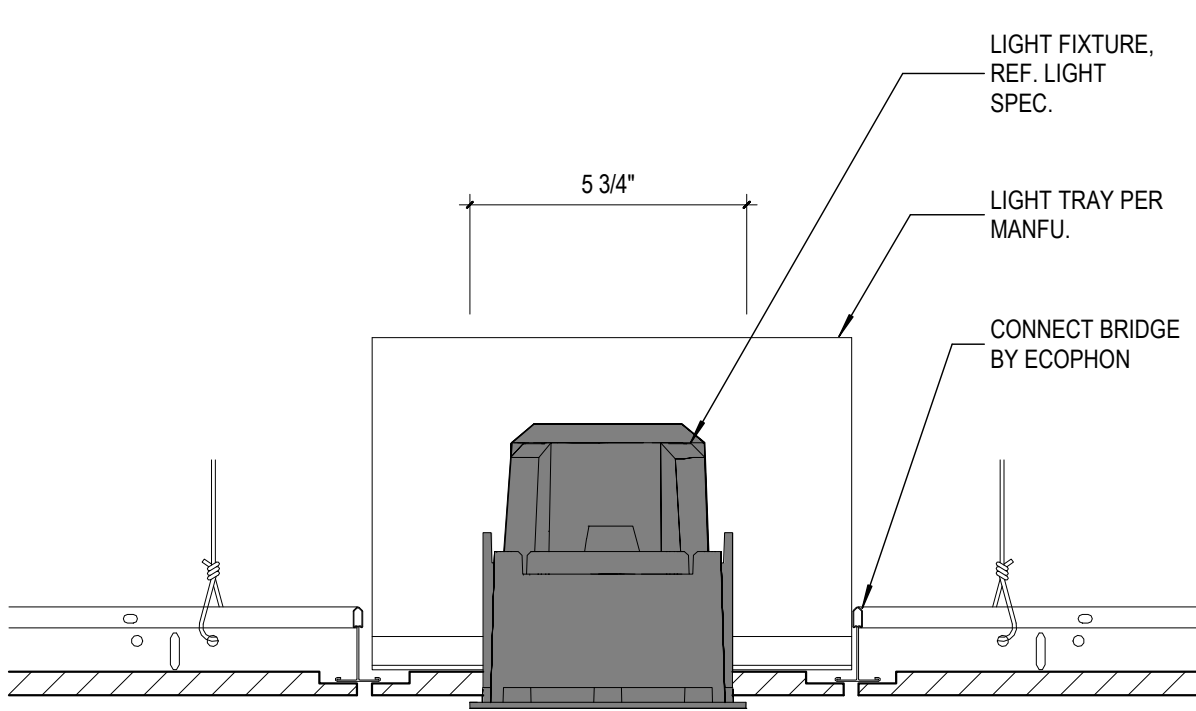

11 SEMI-RECESSED LIGHT - CONF. ROOM 1
SCALE: 3" = 1'-0"

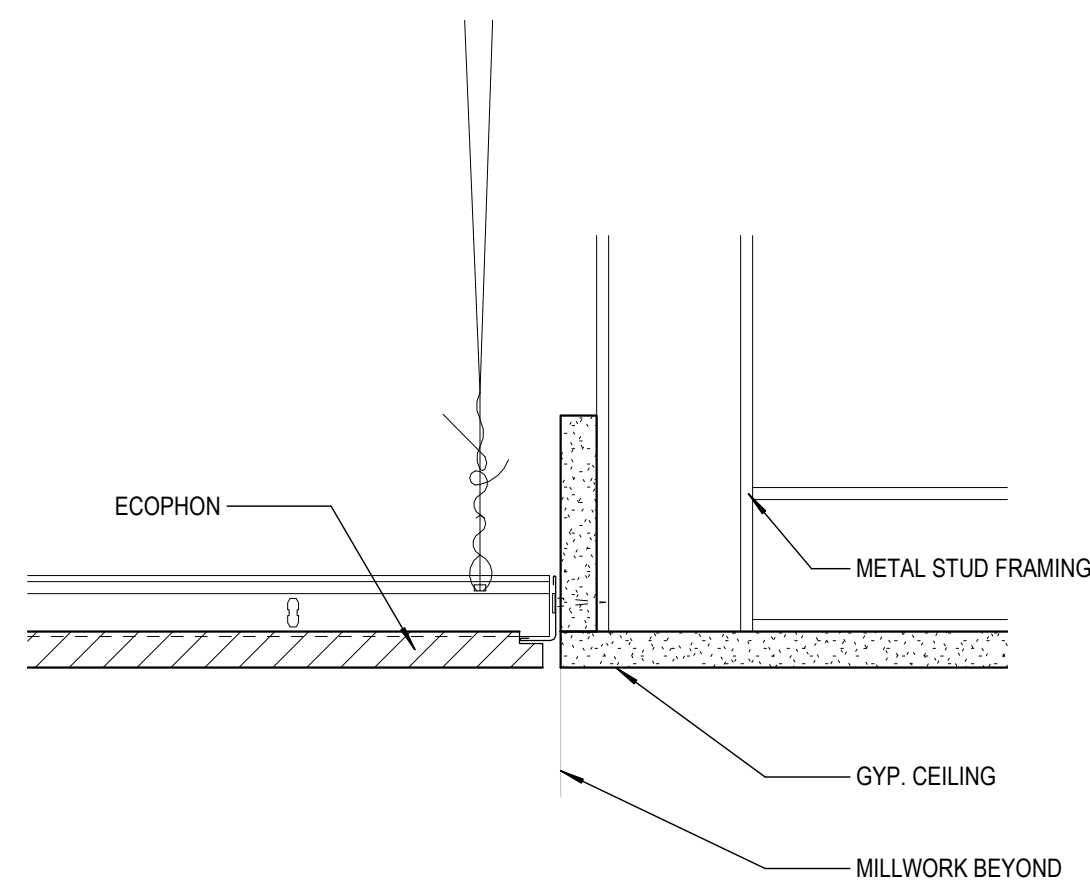

1 ECOPHON EDGE DETAIL
SCALE: 3" = 1'-0"

Technical drawing of a handrail assembly, showing side and end views with dimensions and material specifications.

Side View Dimensions:

- Overall height: 3'-0"
- Handrail height from deck: 3'-0"
- Handrail diameter: 1-1/4"
- Bracket height from deck: 4"
- Bracket width: 1-1/2"

End View Dimensions:

- Handrail diameter: 1-1/4"
- Bracket height from deck: 2-1/2"
- Bracket width: 1-1/2"
- Deck thickness: 1-1/2"

Material Specifications:

- 1-1/4" DIA. PAINTED STEEL HANDRAIL, WHERE INDICATED
- 3/4" ROD BRACKET
- HSS 1/2" X 1/2" X 1/16"
- HSS 1-1/2" X 1-1/2" X 1/8"
- HSS 1-1/2" X 1-1/2" X 1/8"
- CHANNEL STRINGER

1'-0"

1 3/4"

5 1/4"

1"

RB-03 FOR STAIR 4

PTD METAL RISER

CONCRETE TREAD IN PTD STEEL PAN

CHANNEL STRINGER

[illegible]

1 1/4" DIA. SOLID WOOD
HANDRAIL, REF.
INTERIOR FINISH
SCHEDULE

11 1/2"
MIN

PARTITION AS SCHEDULED
BLOCKING AS REQUIRED AT
HANDRAIL BRACKET

HERITAGE HANDRAIL BRACKET,
1 1/2" RAIL MOUNTING PLATE TO
BE COUNTERSUNK,
REVIEW BRACKET SPACING
W/ARCHITECT

1/4" X 2 1/2" ROUND
BRACKET PLATE

1/2" ROUND BAR

3" TO NOSING BELOW

1 1/4"

3"

2 3/8"

1/2"

0"

LEVEL 1

SET SCREW

PAINTED REVEAL AT STAIR EDGE TO WALL

CONT. HDWD EDGE

VENEER WOOD PANEL (WD-4)
FASTENED TO GWB WITH Z-CLIPS OR CLEATS

PTD GWB OVER MTL STUD FRAMING

LINE OF WALL BEYOND

WD-4 WALL BASE

ALIGN

TRENCH HEATER
REFER TO MECH.

Architectural detail drawing of a stair handrail and stringer assembly. The drawing shows a cross-section of the handrail, balusters, stringer, and treads. Key components include a stainless steel tube handrail, stainless steel round tube balusters, a solid wood tread (WD-4), a wood panel (WD-4), a plate stringer, and a contrast strip. Dimensions are provided for various parts: 1' 0" tread, 3/4" and 3 1/4" baluster spacing, 1/8" stainless steel contrast strip, 1/4" joint at wood panels, 1" wood reveal at floor, and 1/4" joint at wood panels. Notes specify that balusters are welded to the underside of the handrail, the connection is concealed, and the plate stringer is to be coordinated with the stair fabricator.

STAINLESS STL TUBE HANDRAIL

BALUSTERS WELDED TO UNDERSIDE OF HANDRAIL. GRIND ALL WELDS SMOOTH.

CONCEALED CONNECTION THRU TREAD TO STRUCTURE BELOW

CONTRAST STRIP

SOLID WD TREAD (WD-4)

PLATE STRINGER, REF. TO MISC. MTLs. COORDINATE WITH STAIR FABRICATOR.

PLATE STRINGER, REF. TO MISC. MTLs. COORDINATE WITH STAIR FABRICATOR.

1" WD REVEAL AT FLOOR

1/4" JOINT AT WOOD PANELS

WOOD PANEL (WD-4), MATCH STAIR TREAD FINISH (TYP)

1/8" STAINLESS STL CONTRAST STRIP. INSTALL 1/16" PROUD OF WOOD.

SOLID WOOD NOSING TO MATCH WOOD FLOOR, TYP.

CONTINUOUS 1/4" REVEAL

6 3/4" RISER TYP @ STAIR 3

2"

3 1/4" TYP

3 1/4" TYP

1' 0" TREAD TYP @ STAIR 3

STAINLESS STL ROUND TUBE BALUSTERS FASTENED WITH CONCEALED CONNECTION AT TREAD

X5

LEVEL 1

ALIGN

LEVEL 2

1" THK SOLID WD (WD-4)
TREAD OVER 3/4" PLY
SUBFLOOR

9"

3"

1/2"

1/8" STAINLESS STL CONTRAST STRIP.
INSTALL 1/16" PROUD OF WOOD.

SOLID WOOD NOSING (WD-4)
TO MATCH WOOD FLOOR, TYP.

2"

REVEAL AT WALL BEYOND

4 1/2"

CONCRETE FILLED METAL PAN TREADS

1"


3/4"

13 3/4"


PLATE STRINGER. REF. TO MISC MTL.
COORDINATE WISTAIR FABRICATOR

A8.41


Frederick Fisher & Partners reserves its common law copyright and other property rights in these plans. These plans and drawings are not to be reproduced in any form or manner whatsoever without first obtaining the express written permission and consent of Frederick Fisher & Partners, Architects, nor are they to be assigned to any third party without obtaining said written permission and consent.

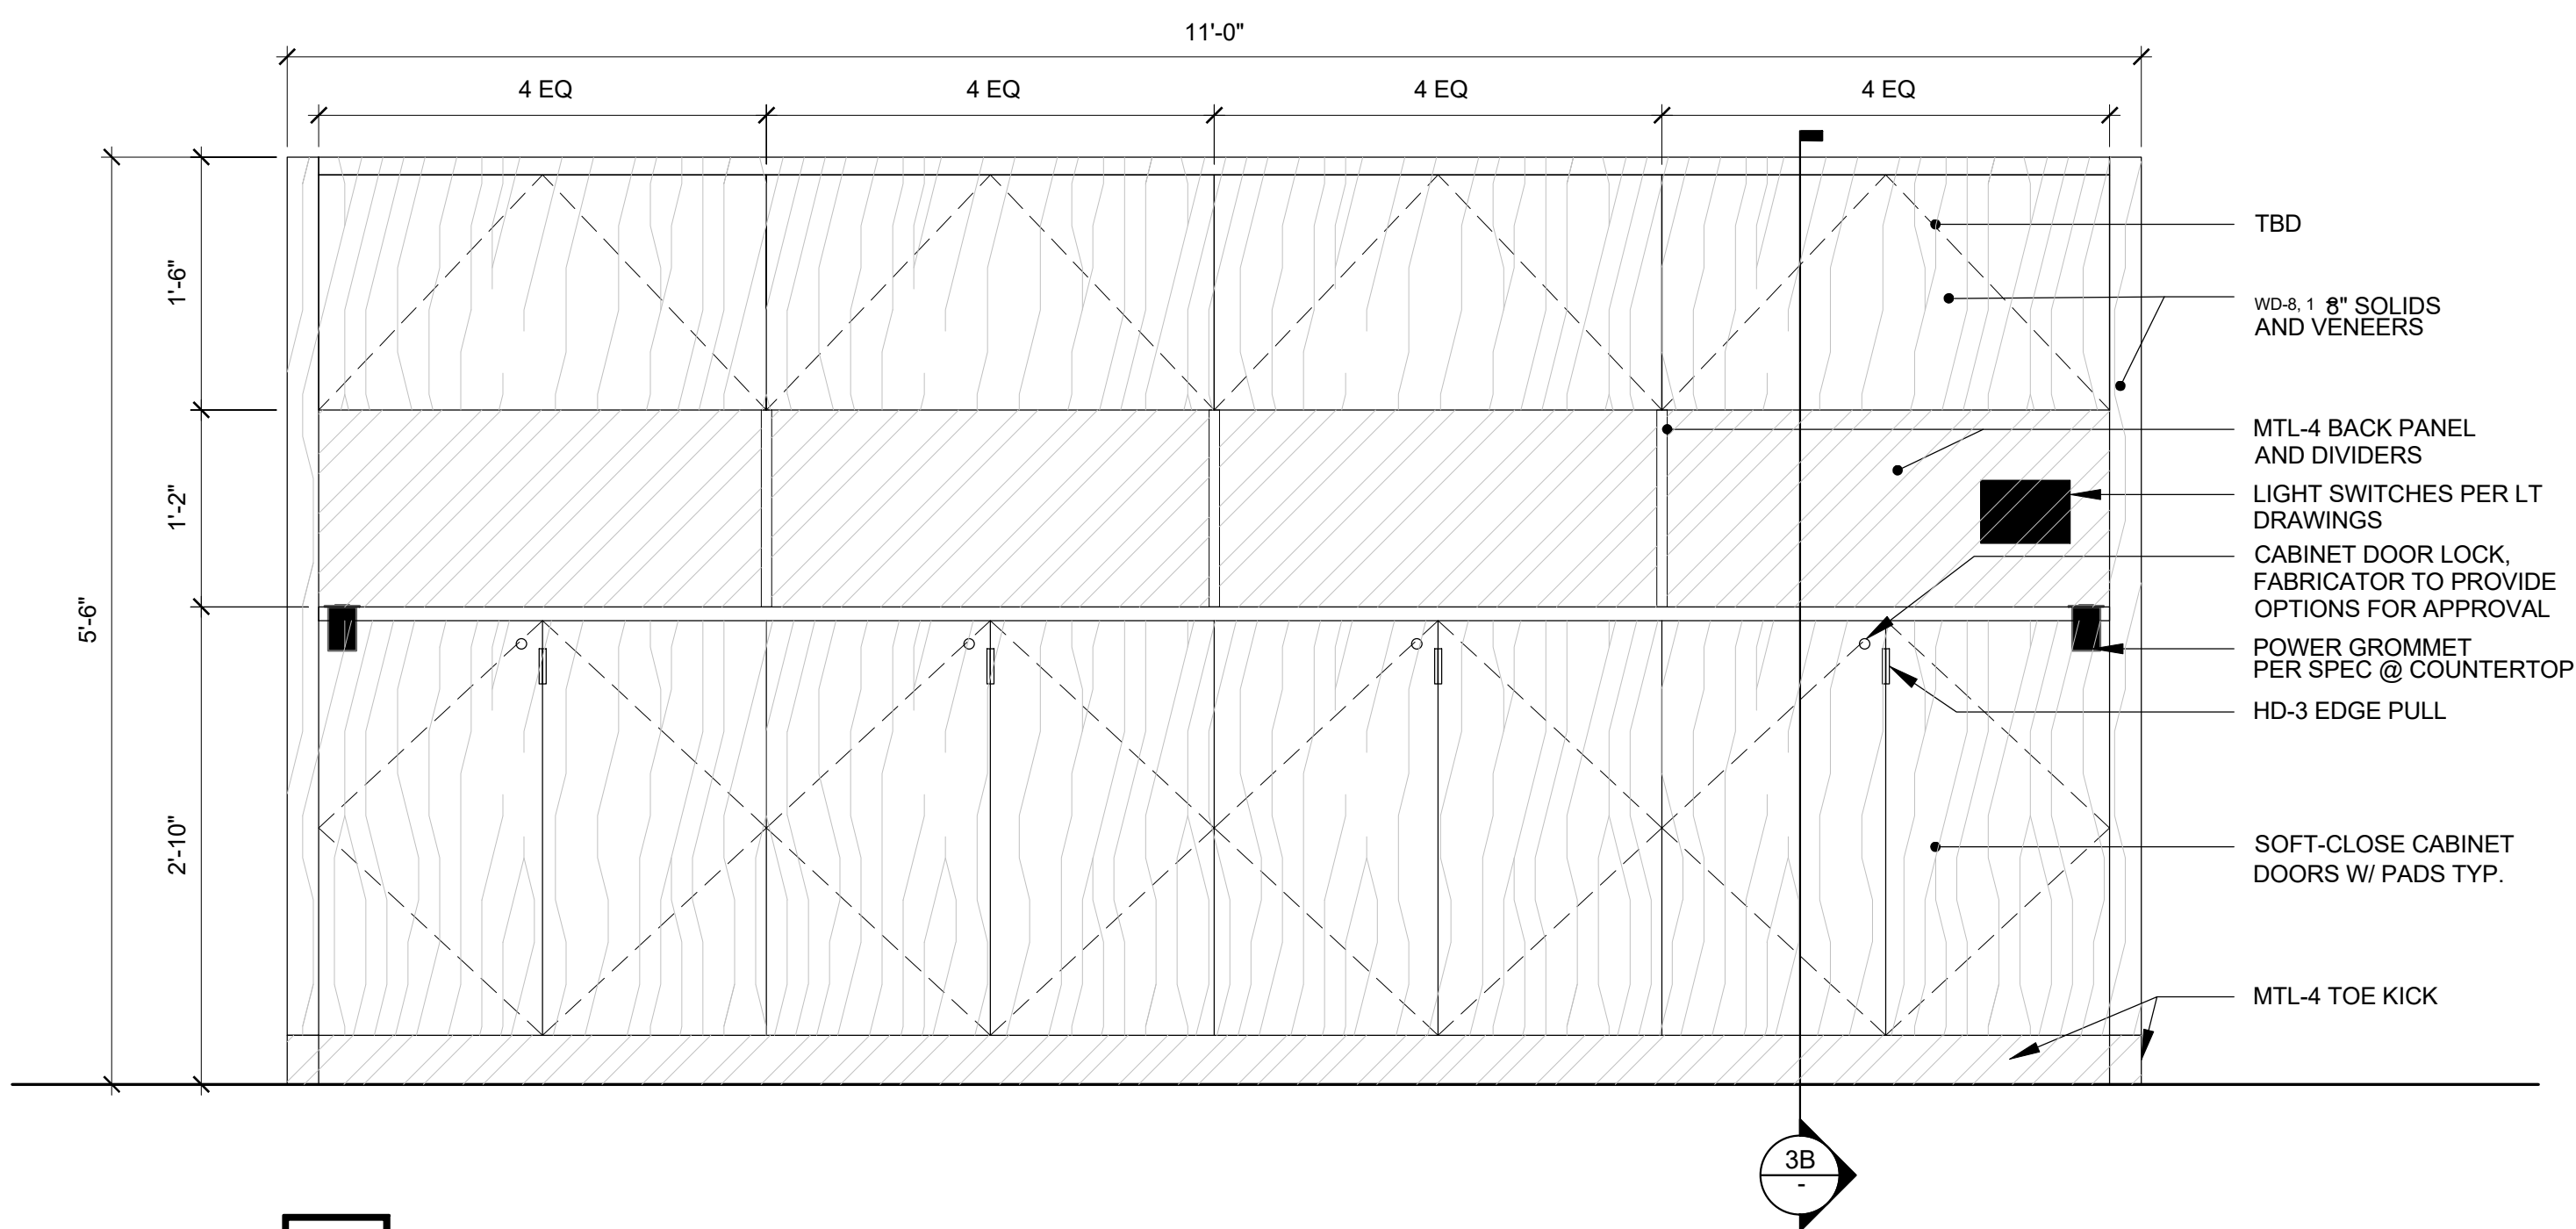


5 MW-02 RECEPTION STORAGE ELEVATION
SCALE: 1" = 1'-0"

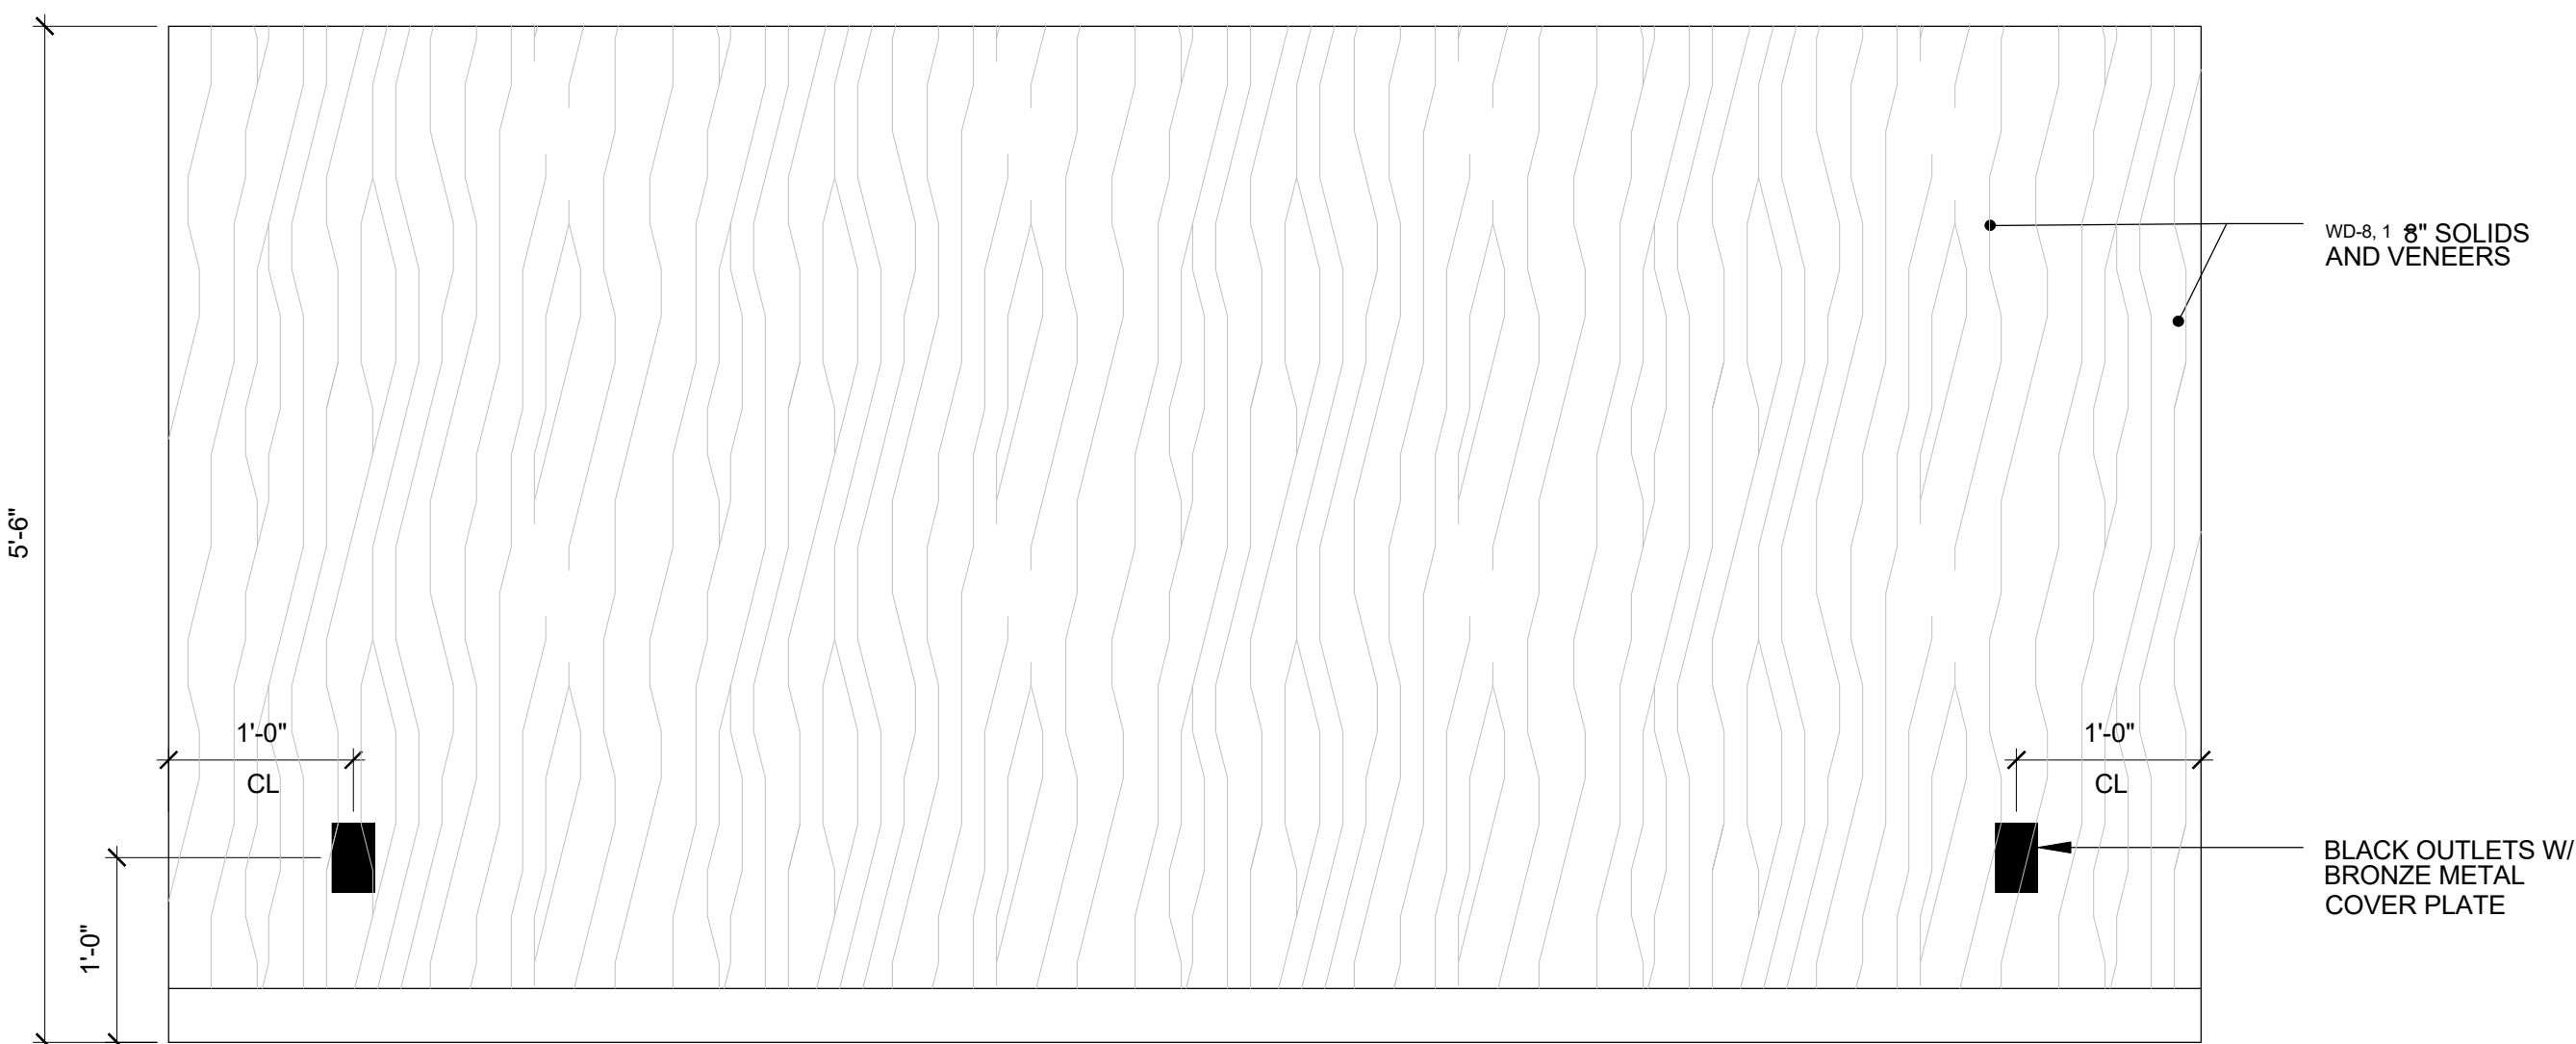


4 MW-02 RECEPTION STORAGE ELEVATION
SCALE: 1" = 1'-0"

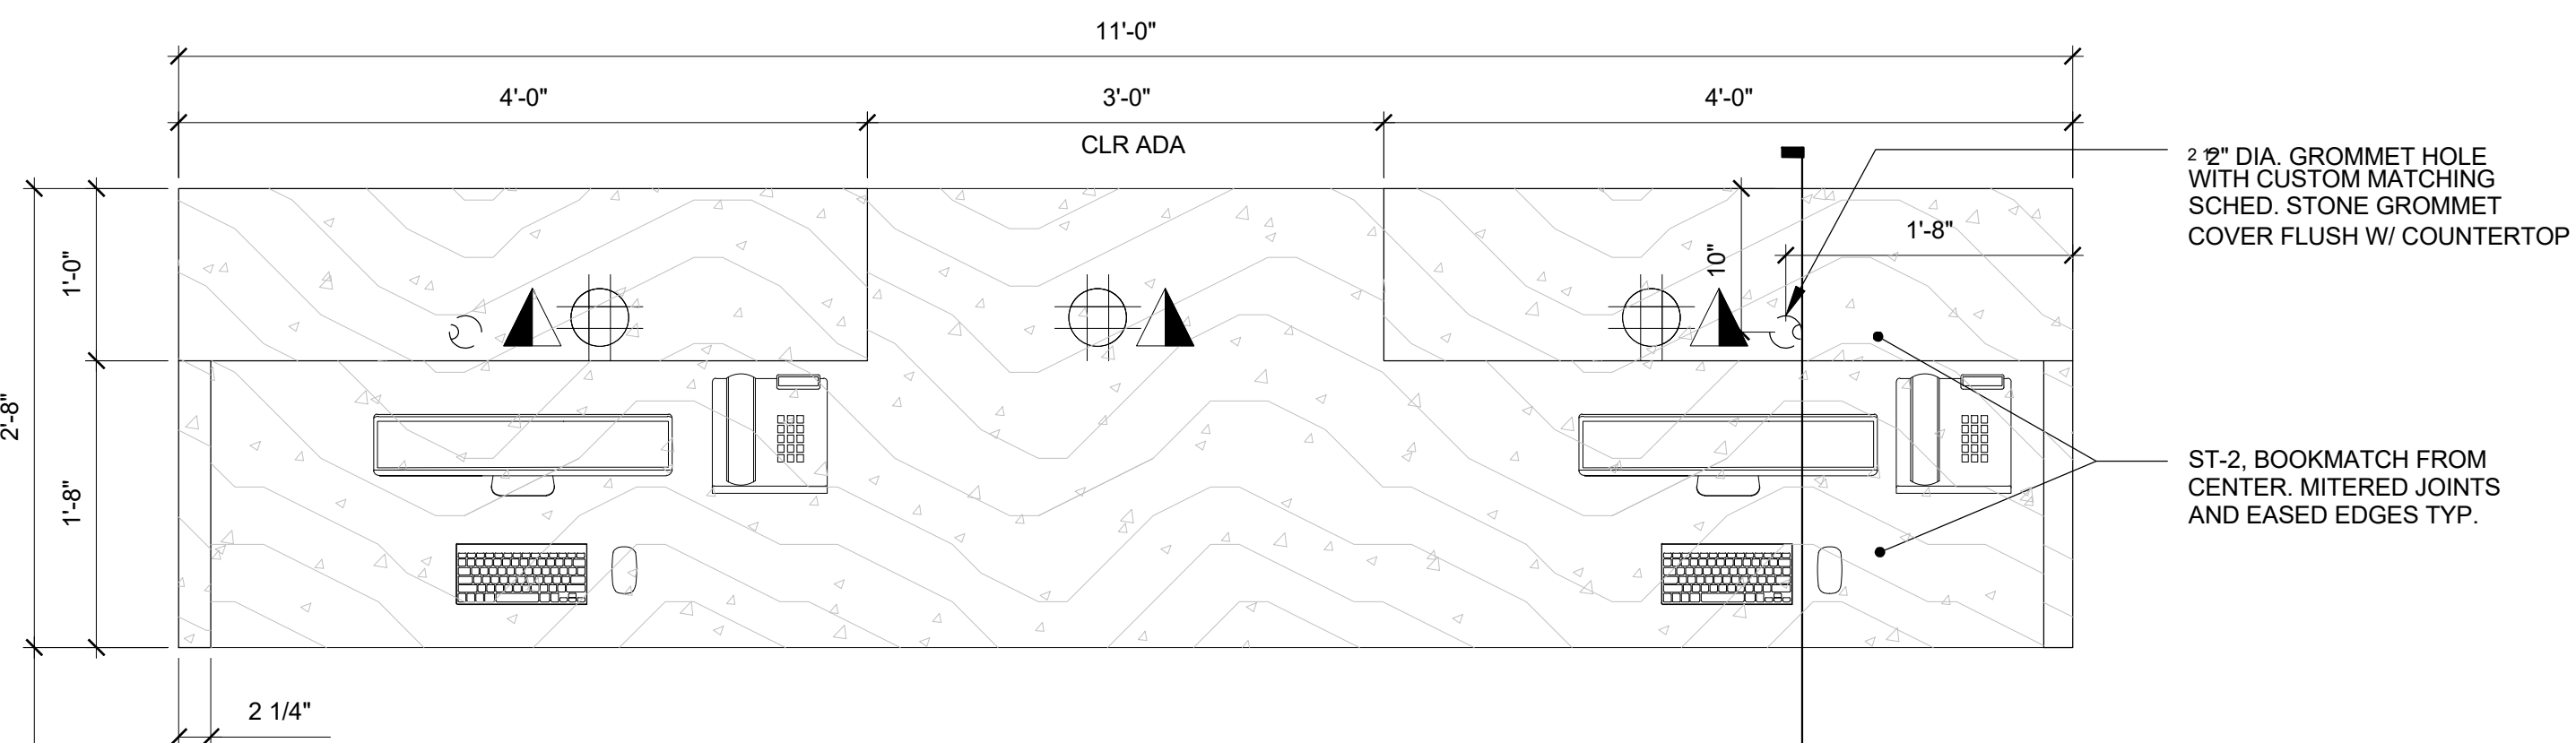


2B MW-01 RECEPTION DESK TOP VIEW
SCALE: 1" = 1'-0"

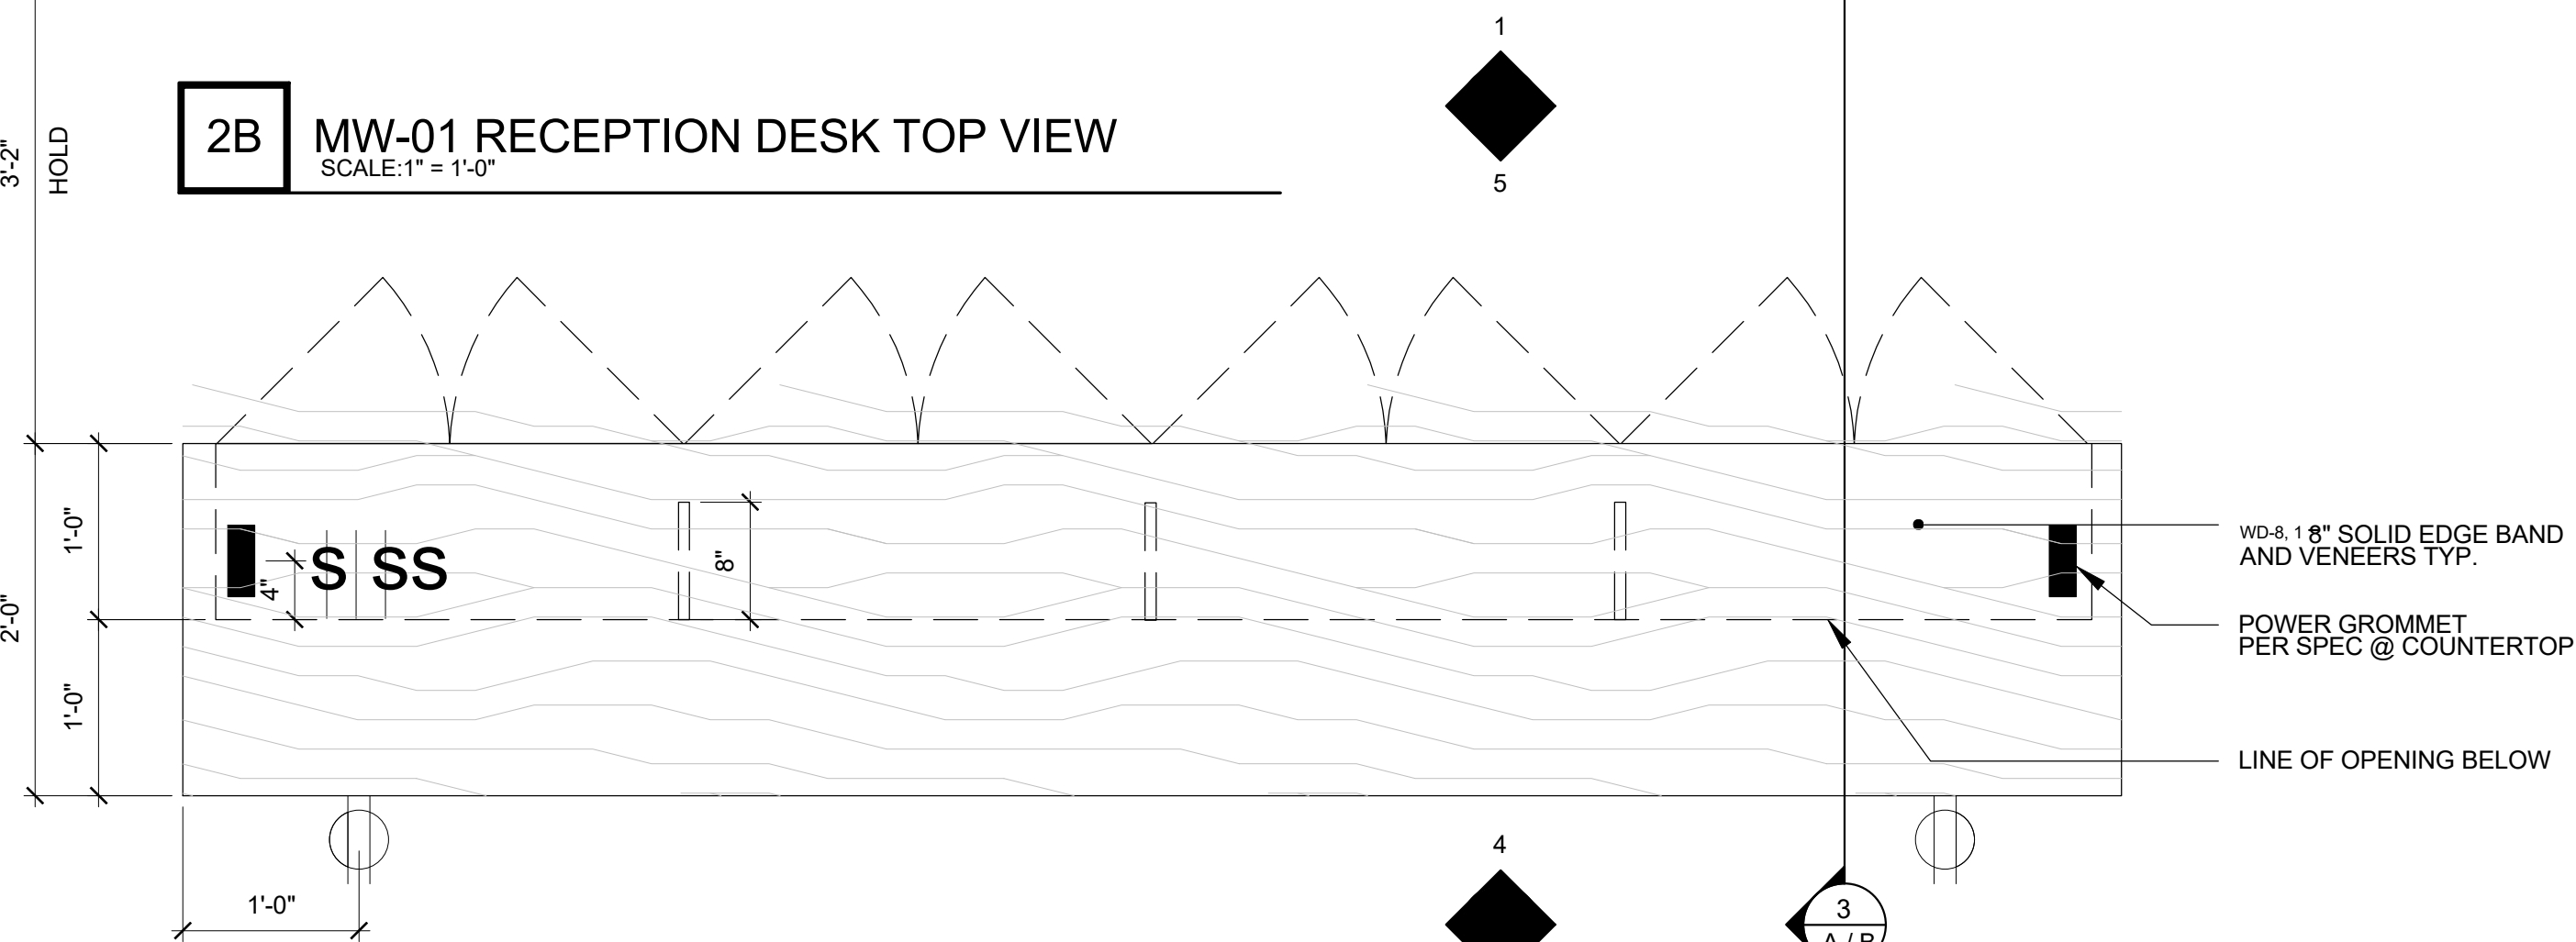

2A MW-02 RECEPTION STORAGE TOP VIEW
SCALE: 1" = 1'-0"

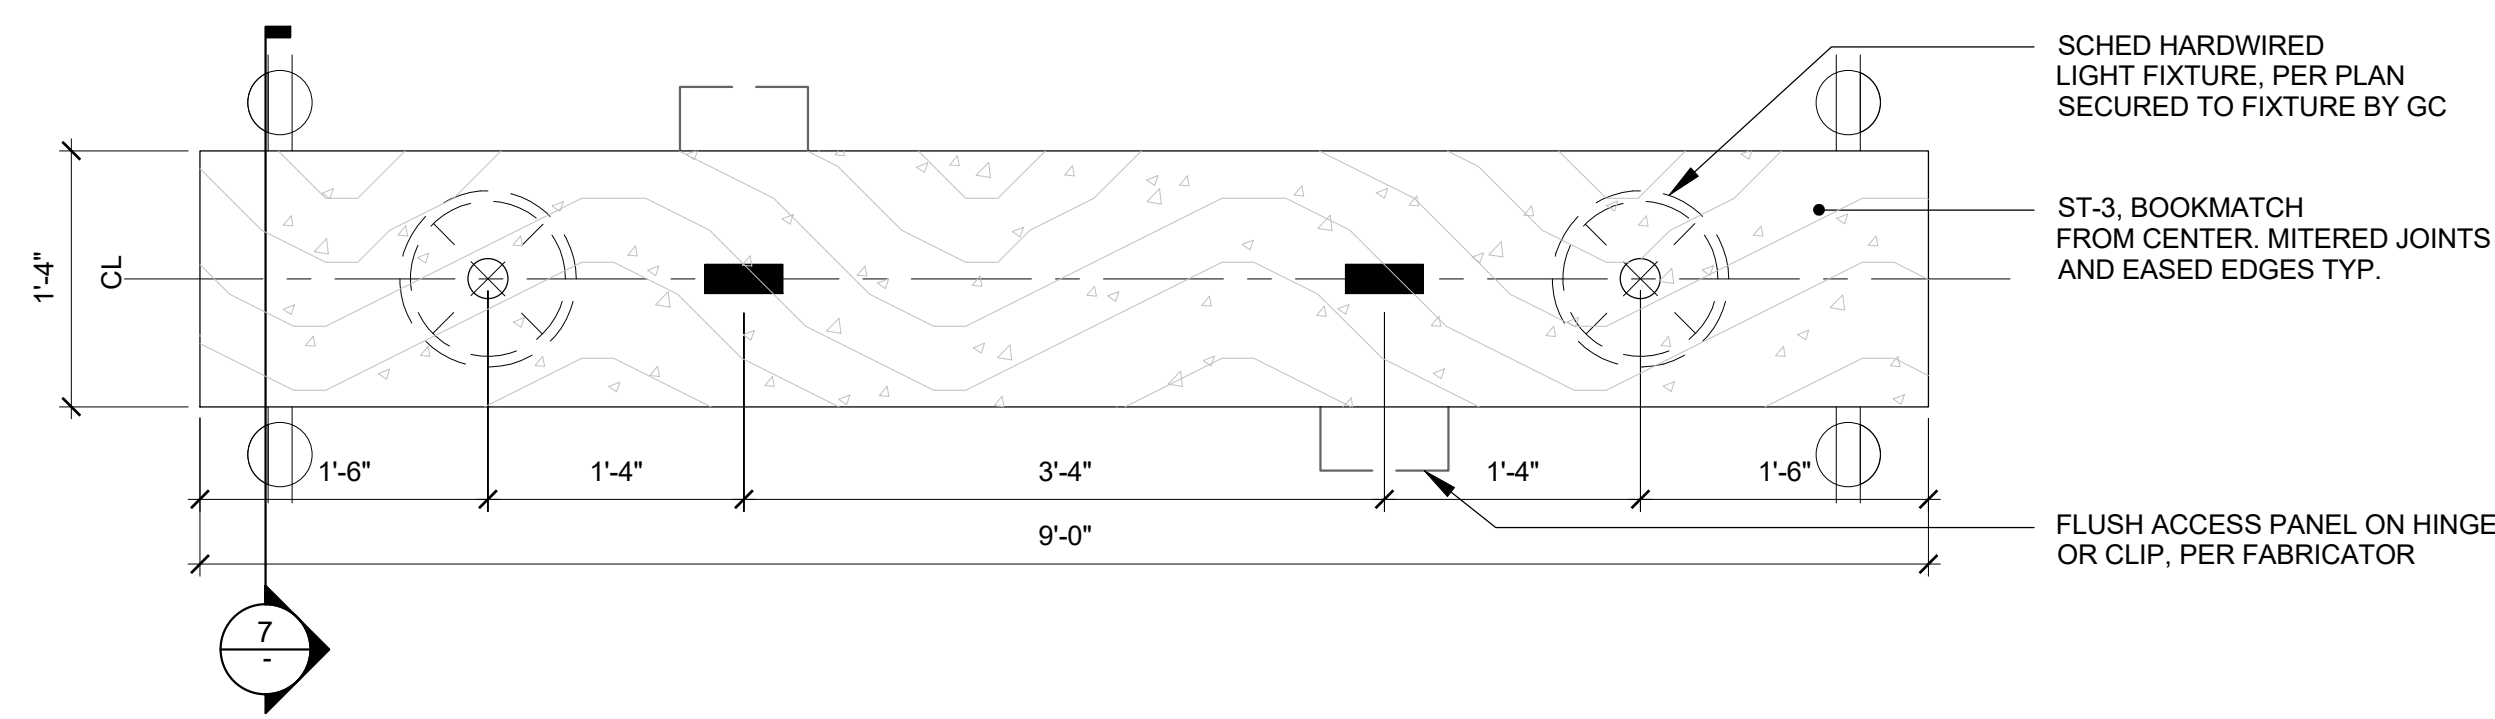


6 MW-03 LOBBY CONSOLE PLAN
SCALE: 1" = 1'-0"

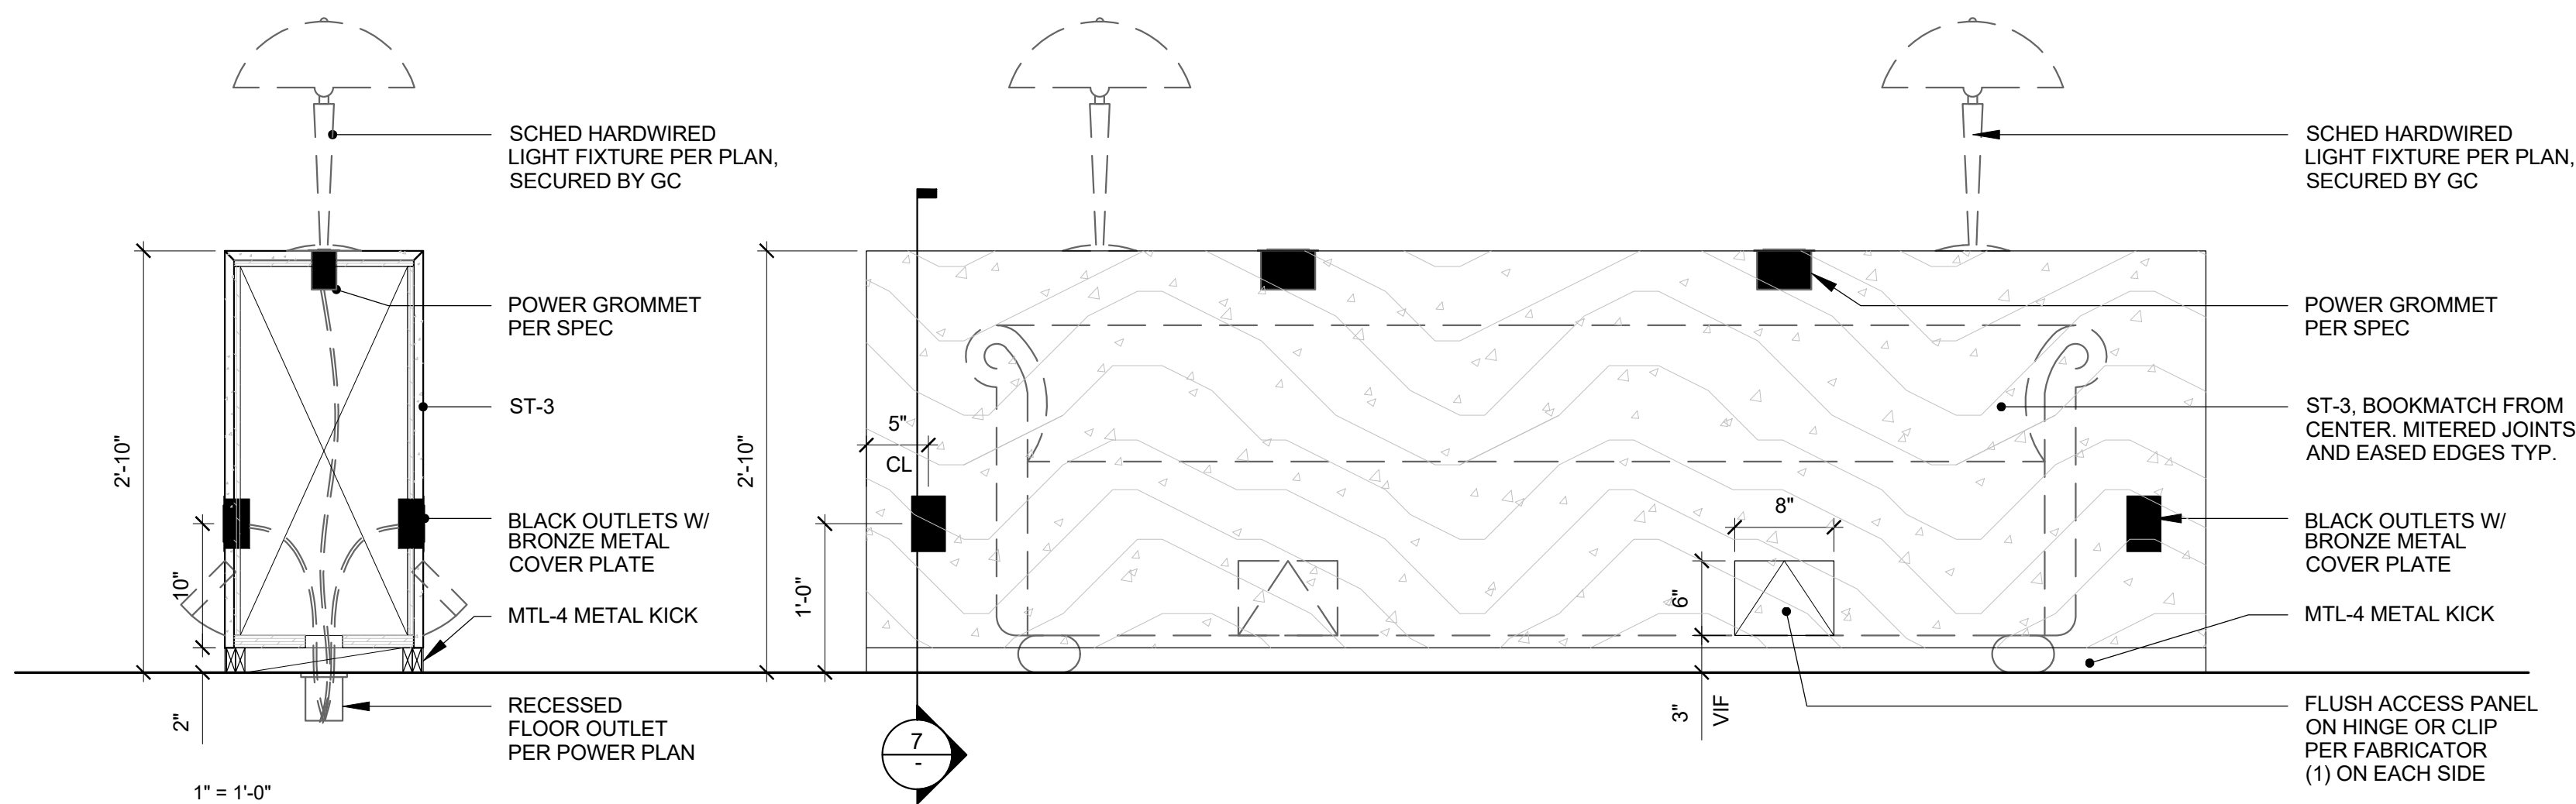


7 MW-03 LOBBY CONSOLE SECTION
SCALE: 1" = 1'-0"

6 MW-03 LOBBY CONSOLE ELEVATION
SCALE: 1" = 1'-0"

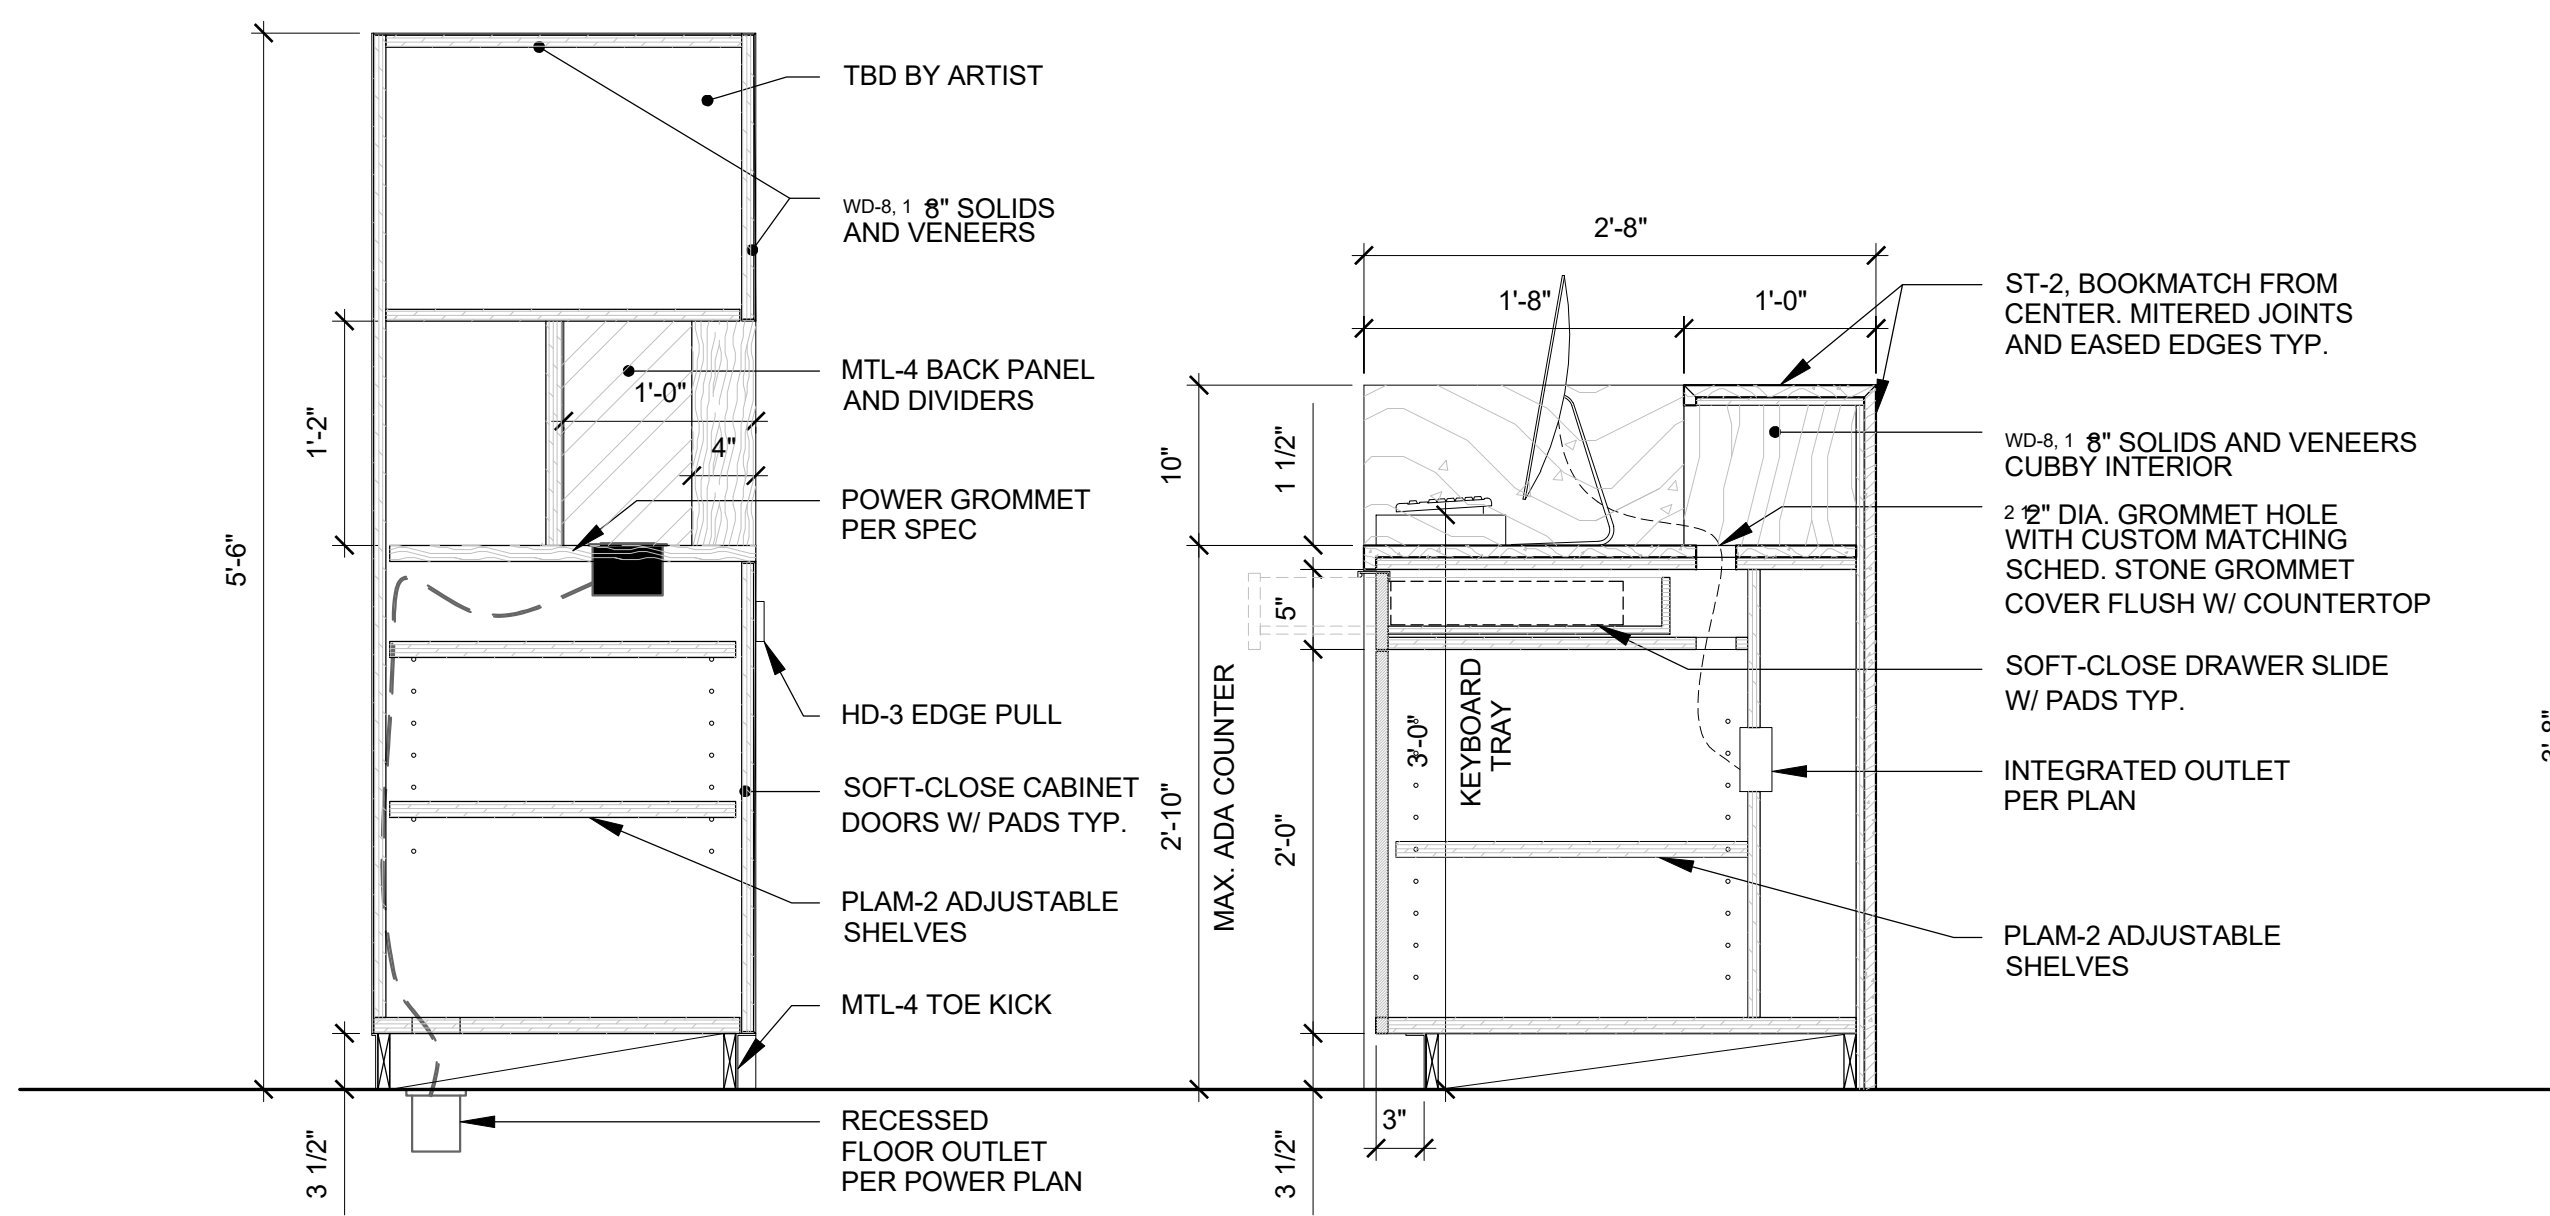


3B MW-01 RECEPTION STORAGE SECTION
SCALE: 1" = 1'-0"

3A MW-01 RECEPTION DESK SECTION
SCALE: 1" = 1'-0"

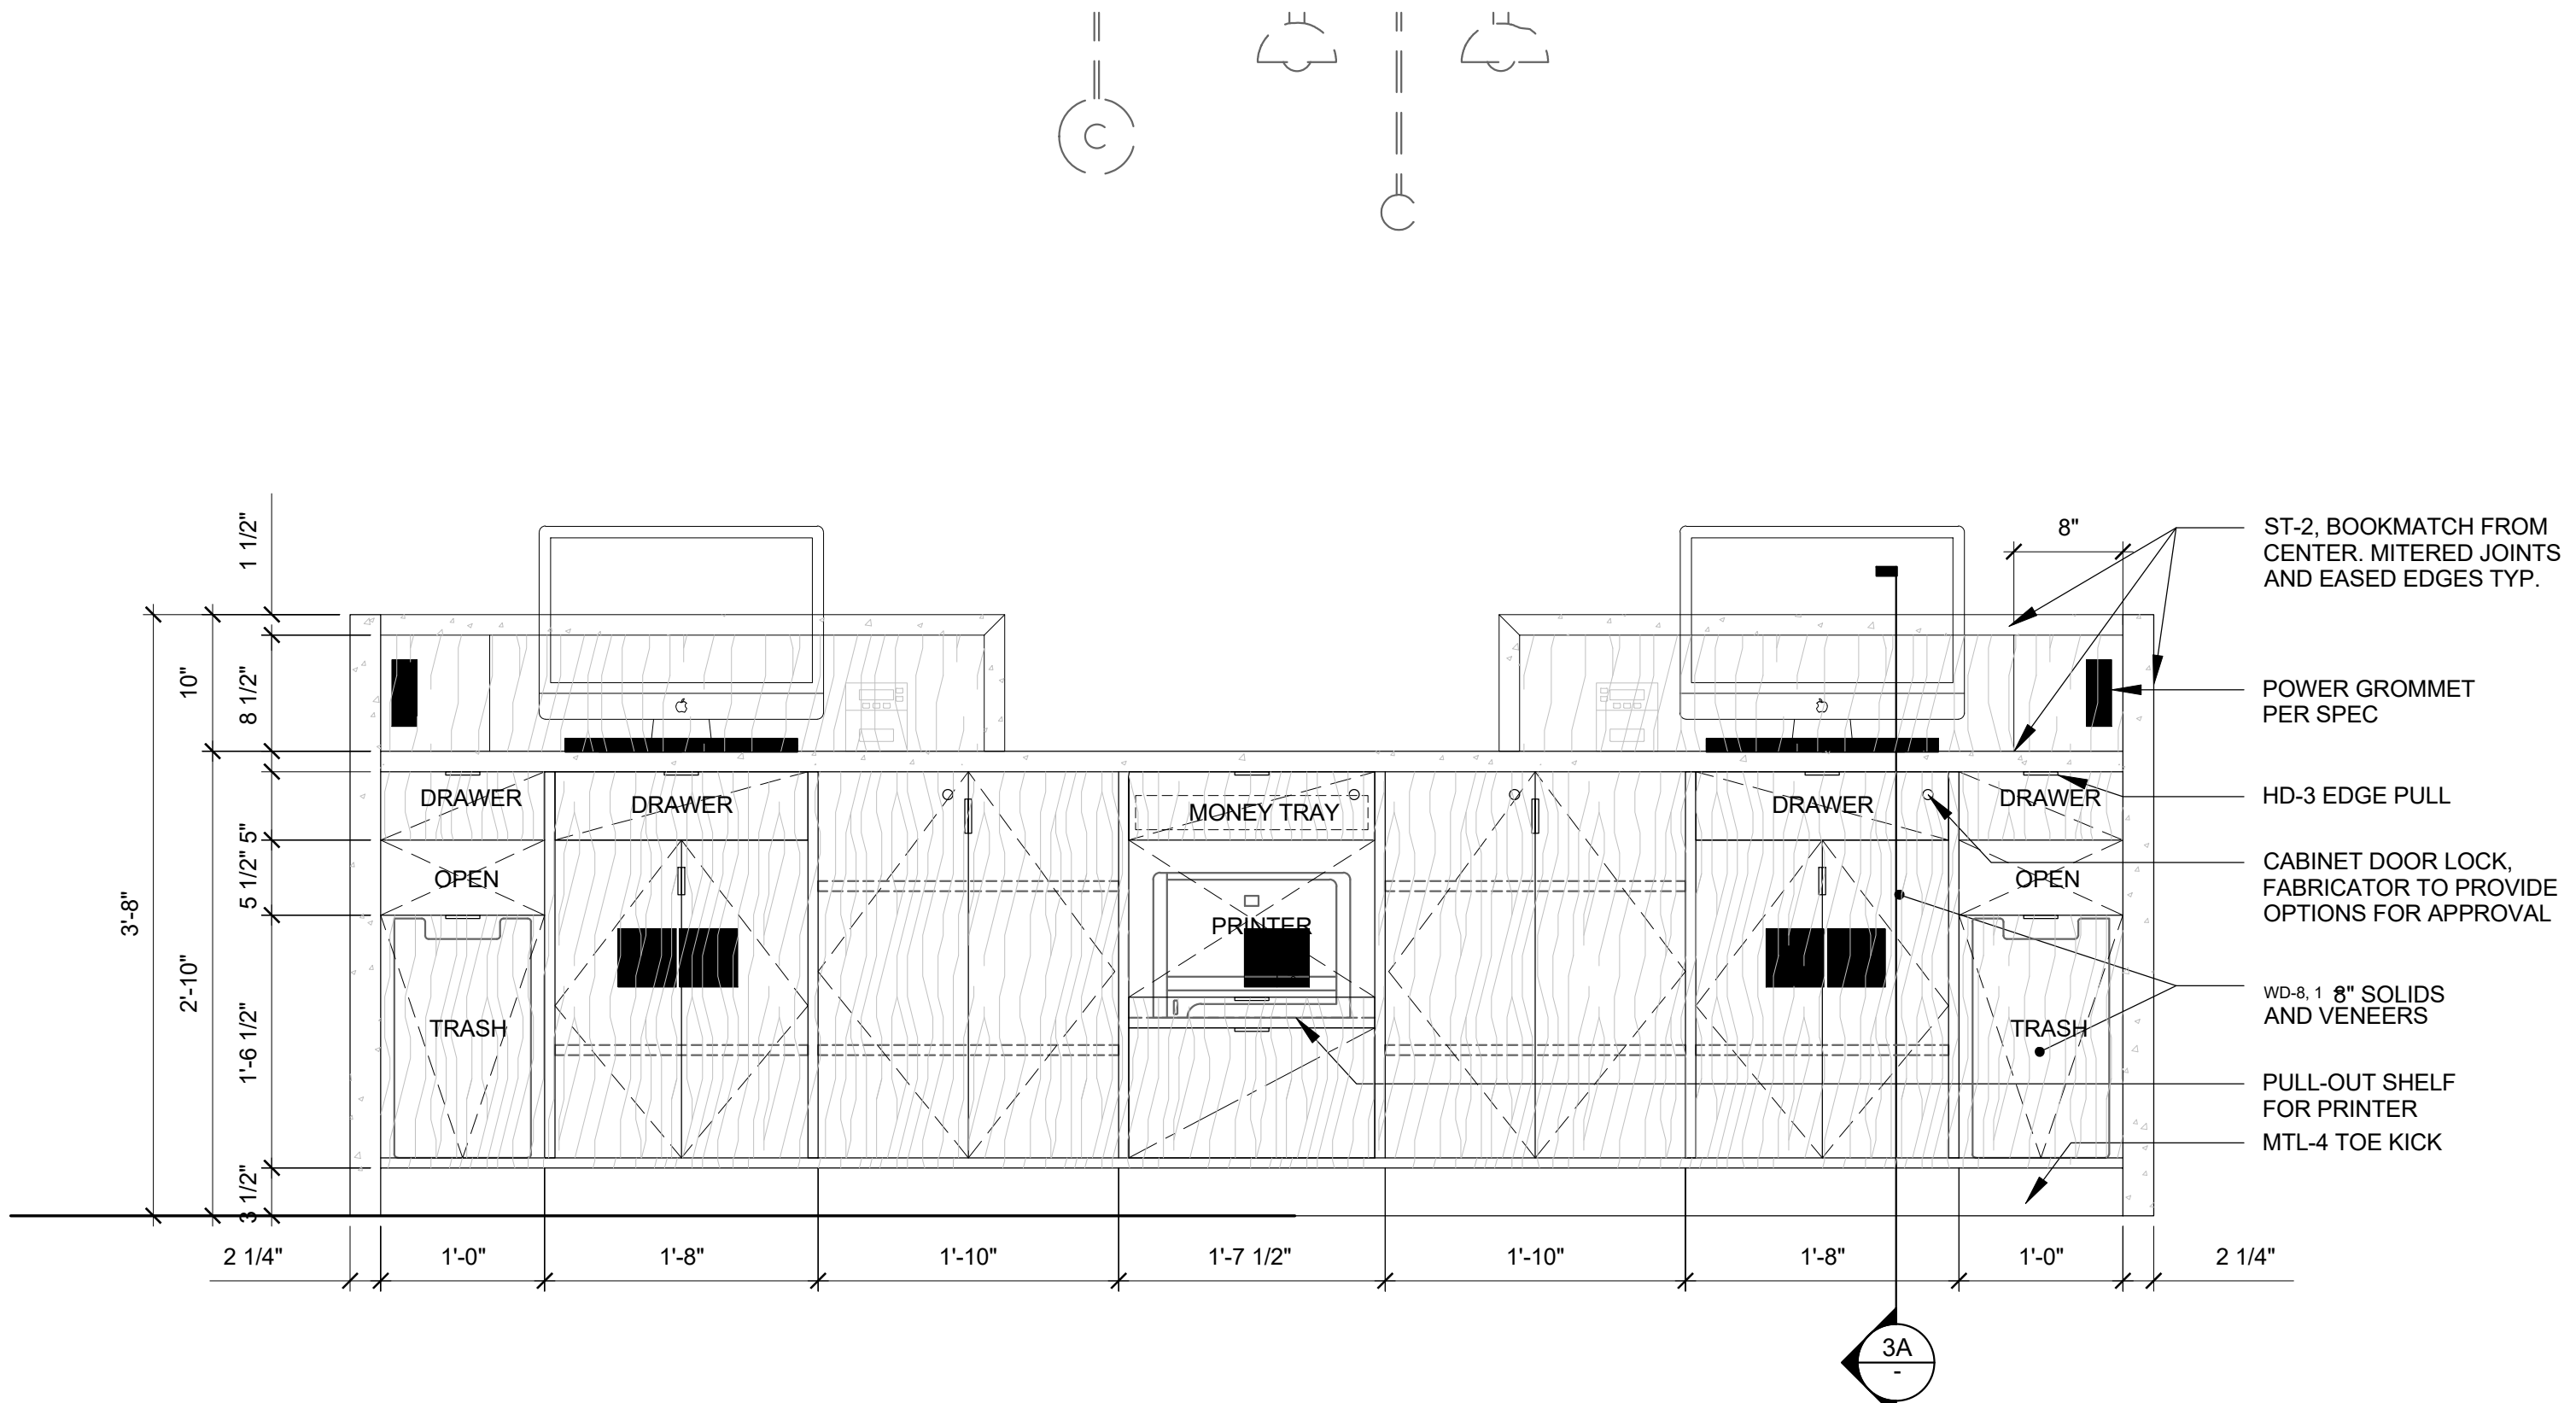


1 MW-01 RECEPTION DESK ELEVATION
SCALE: 1" = 1'-0"


Frederick Fisher & Partners reserves its common law copyright and other property rights in these plans. These plans and drawings are not to be reproduced in any form or manner whatsoever without first obtaining the express written permission and consent of Frederick Fisher & Partners, Architects, nor are they to be assigned to any third party without obtaining said written permission and consent.

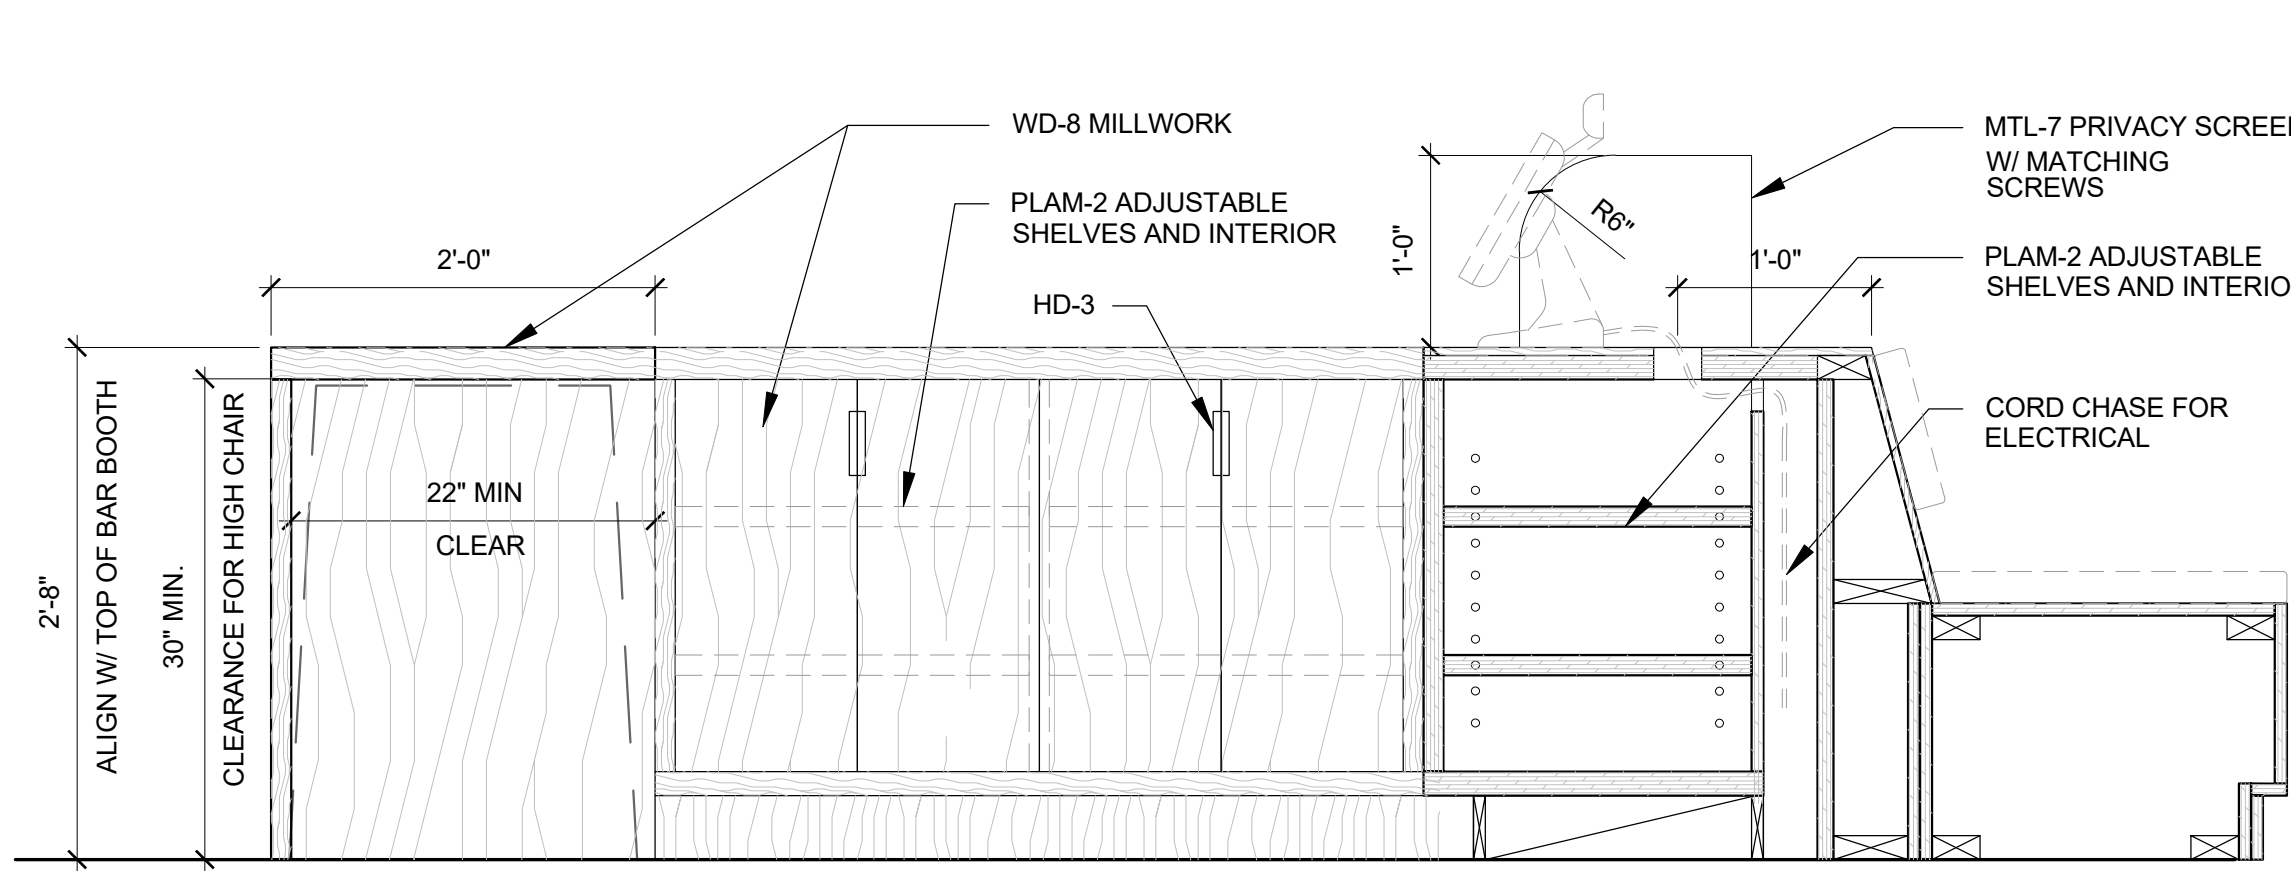


10 MW-08 BAR SS ELEVATION / SECTION
SCALE: 1" = 1'-0"

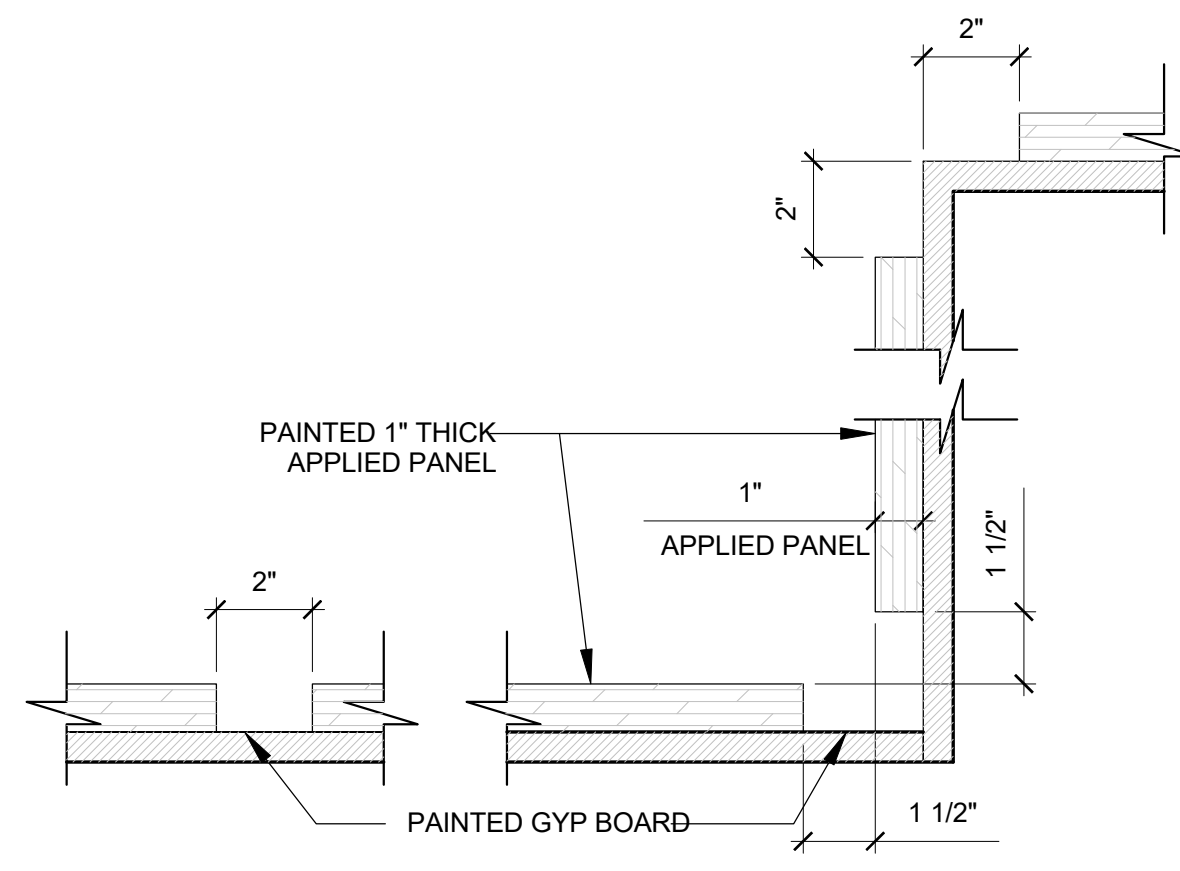


8 MW-09 TYP. WALL PANEL DTL PLAN
SCALE: 1" = 1'-0"

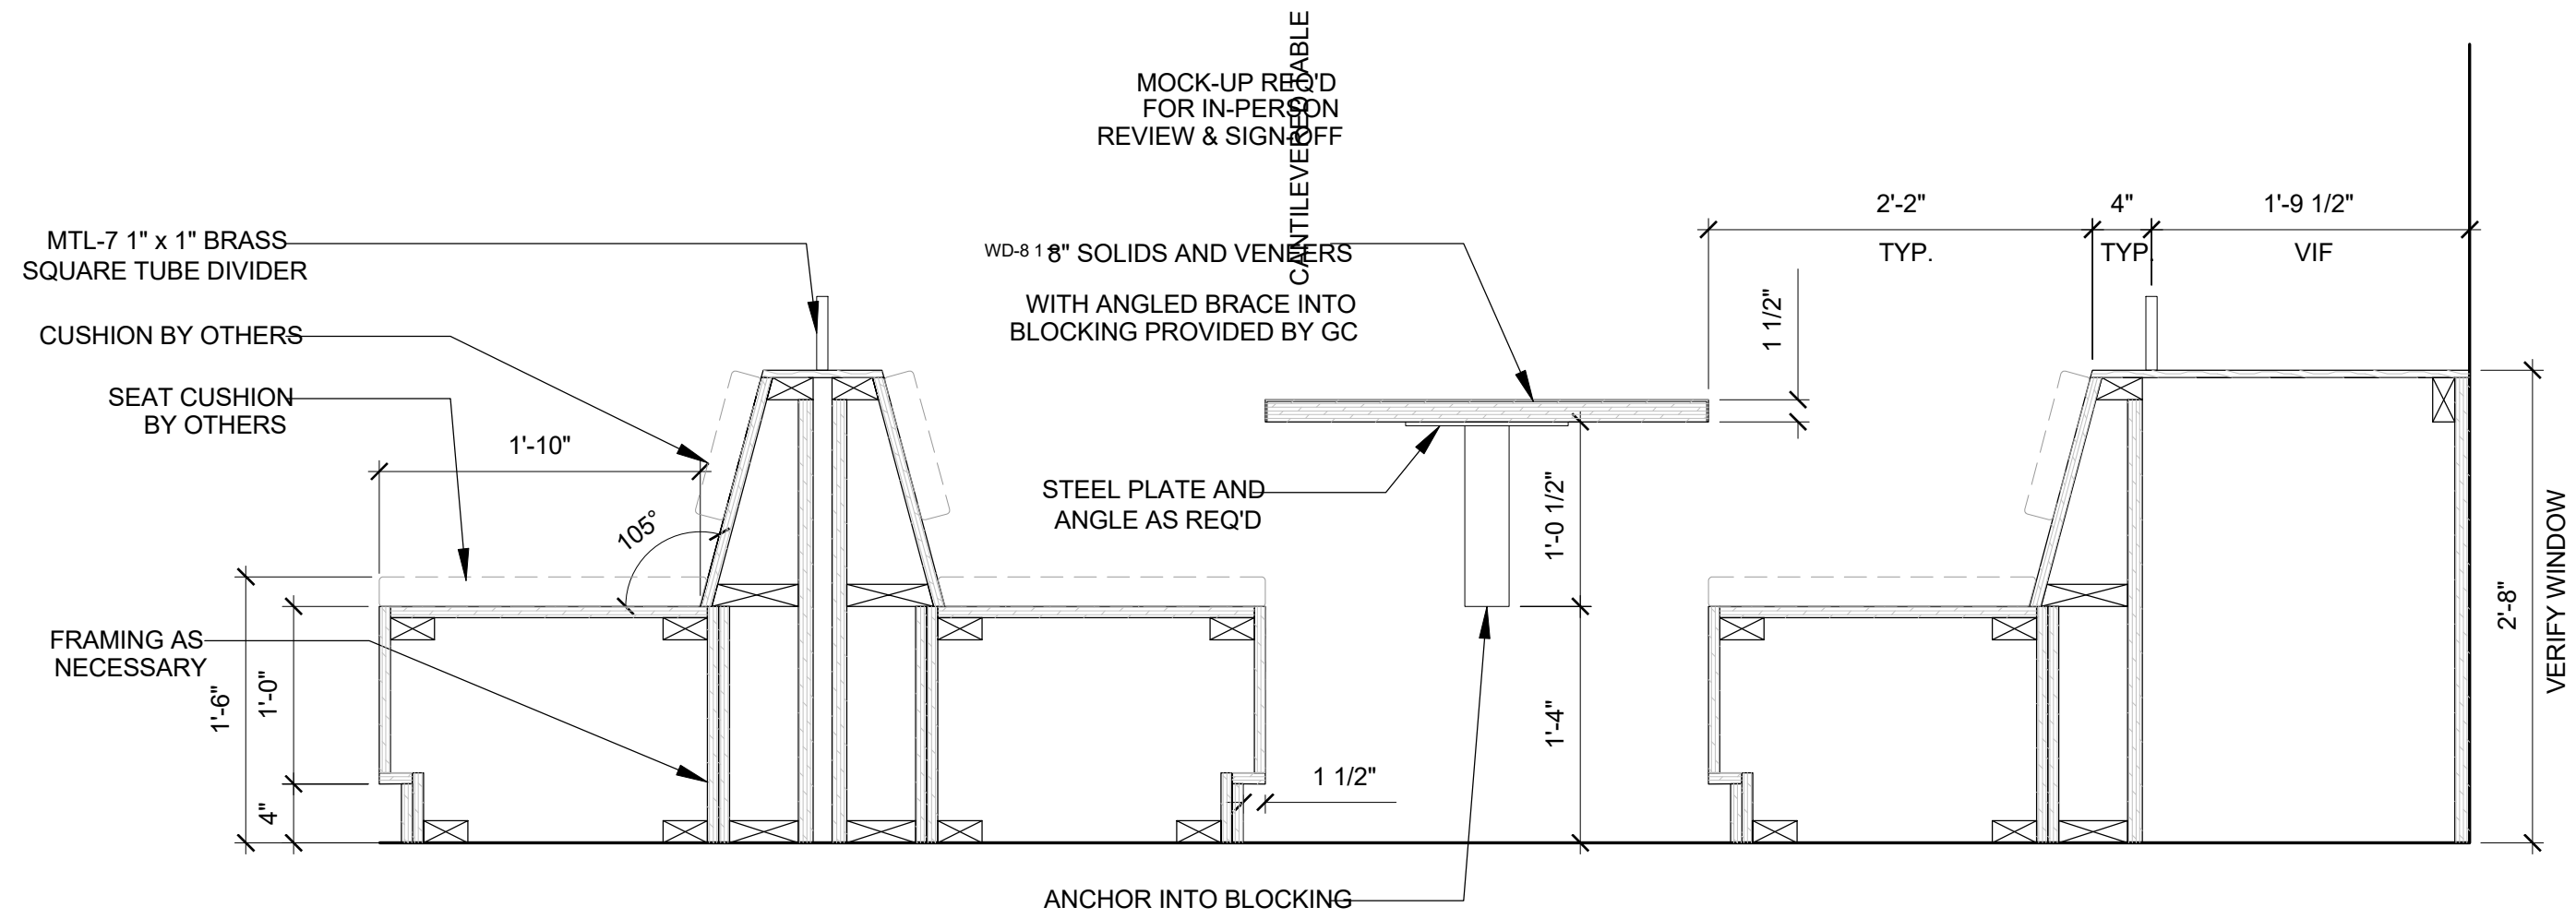


6 MW-06 BAR BOOTH DTL SECTION
SCALE: 1" = 1'-0"

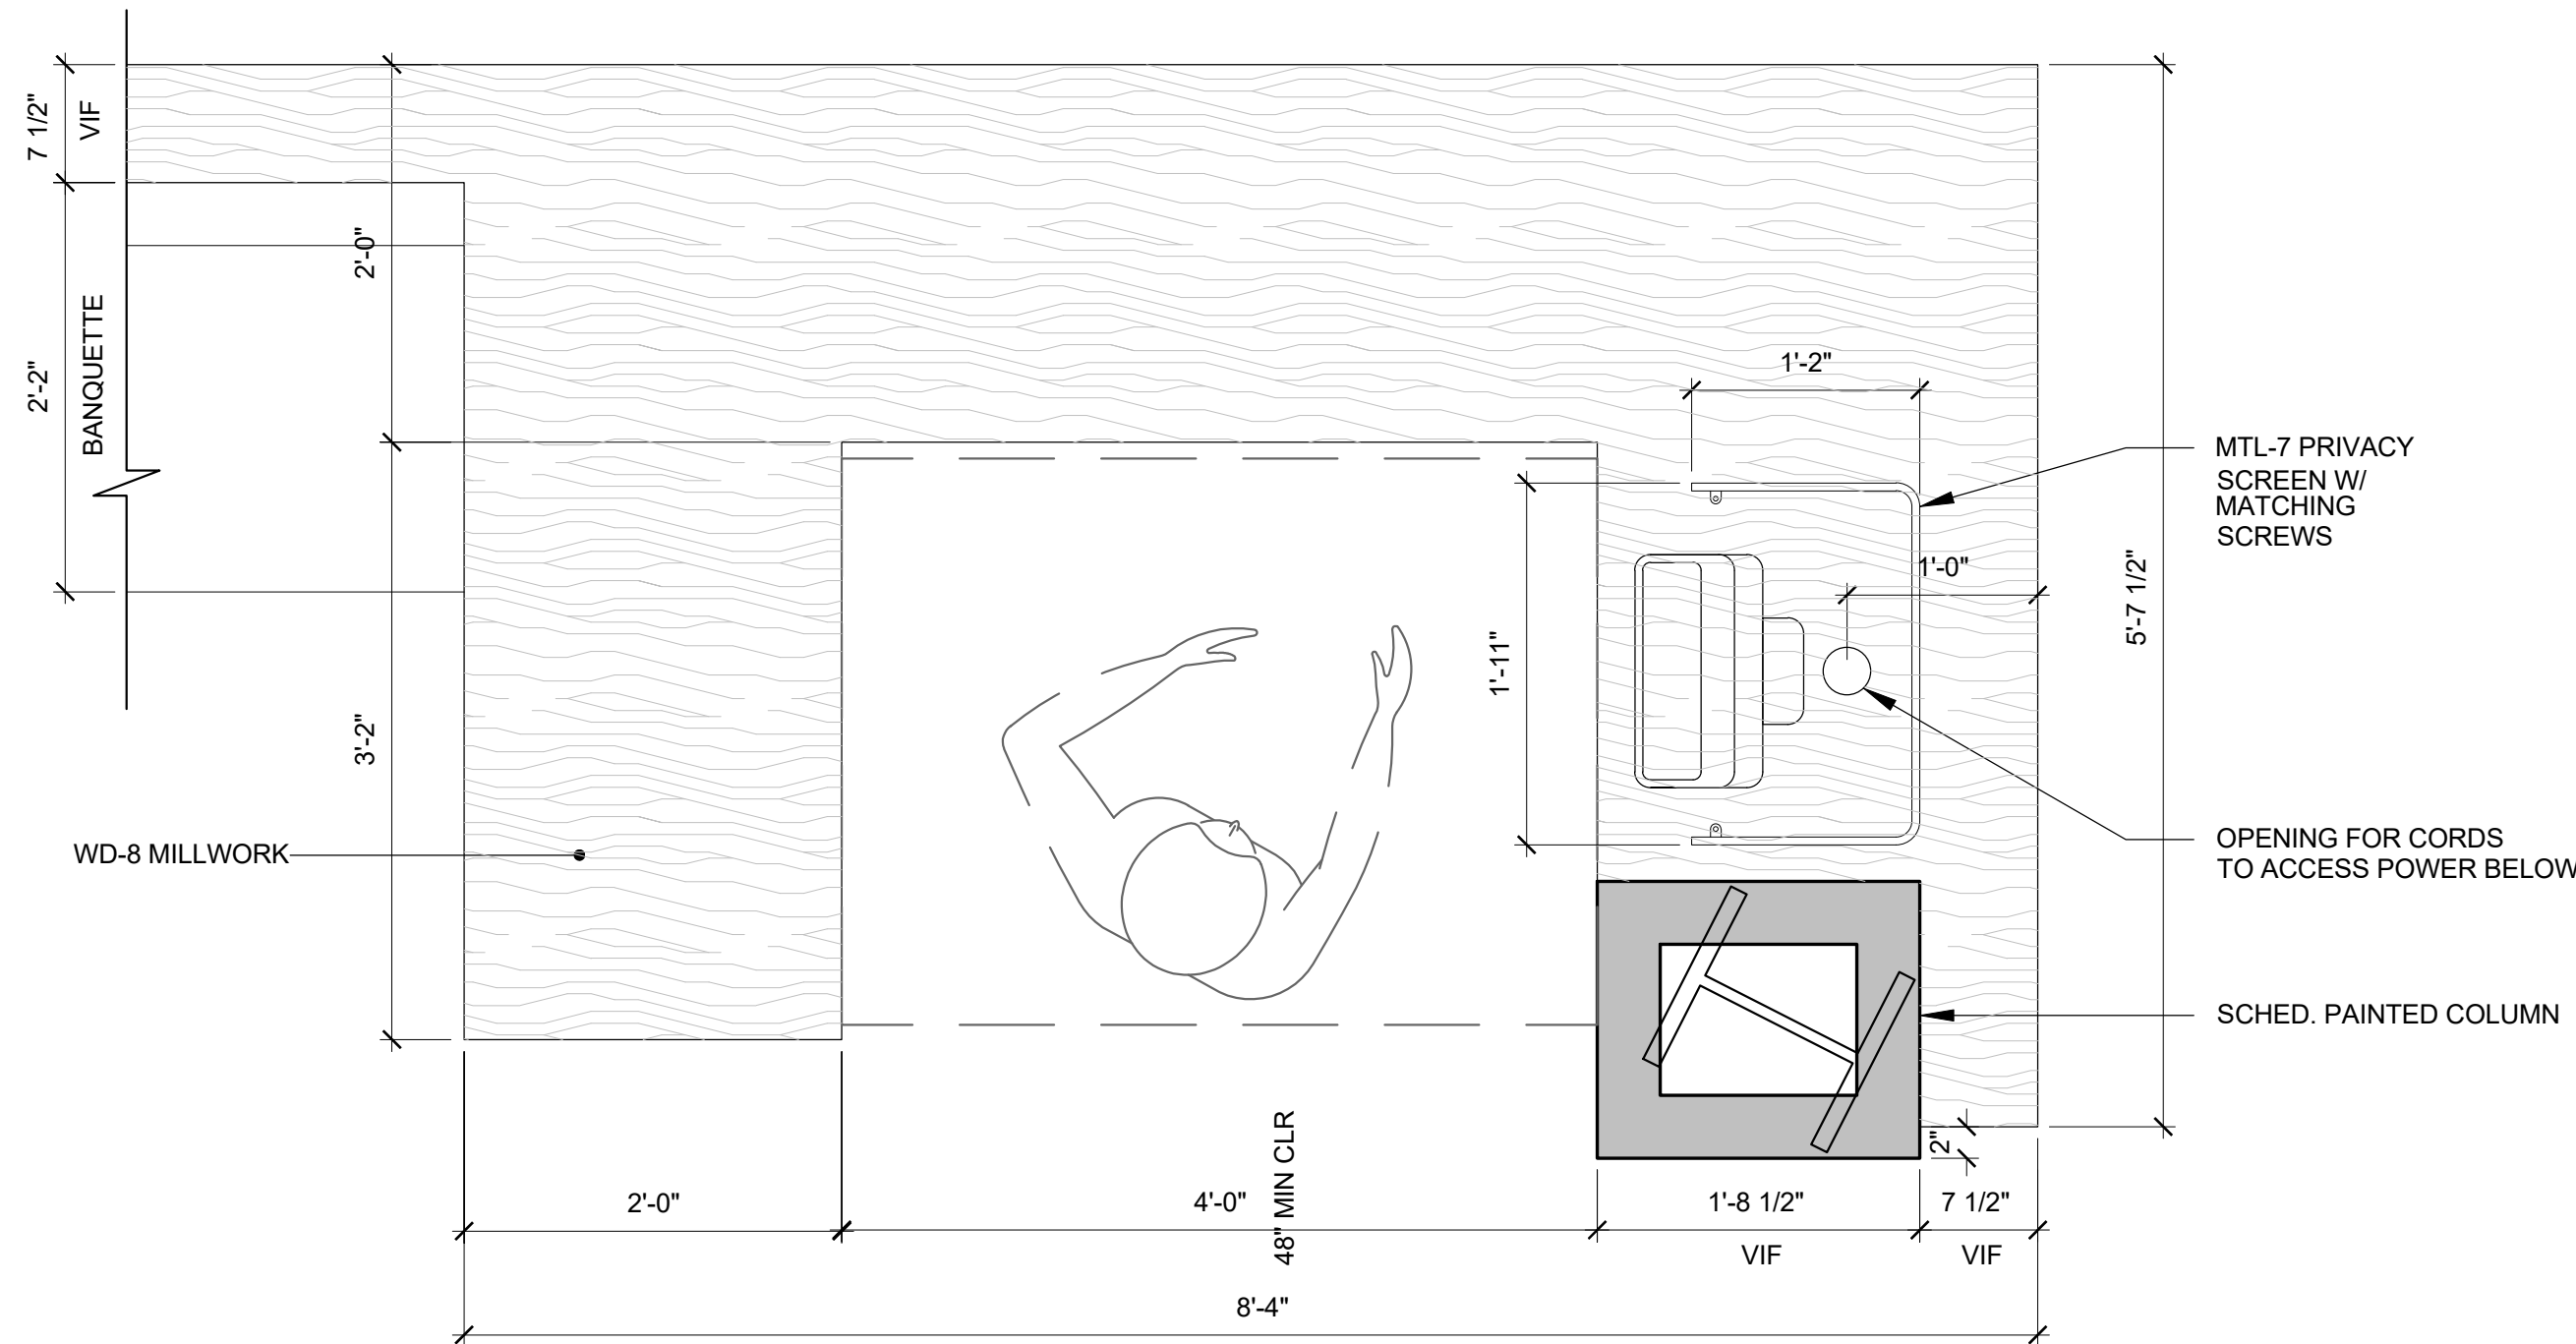


9 MW-08 BAR SERVICE STATION TOP VIEW
SCALE: 1" = 1'-0"

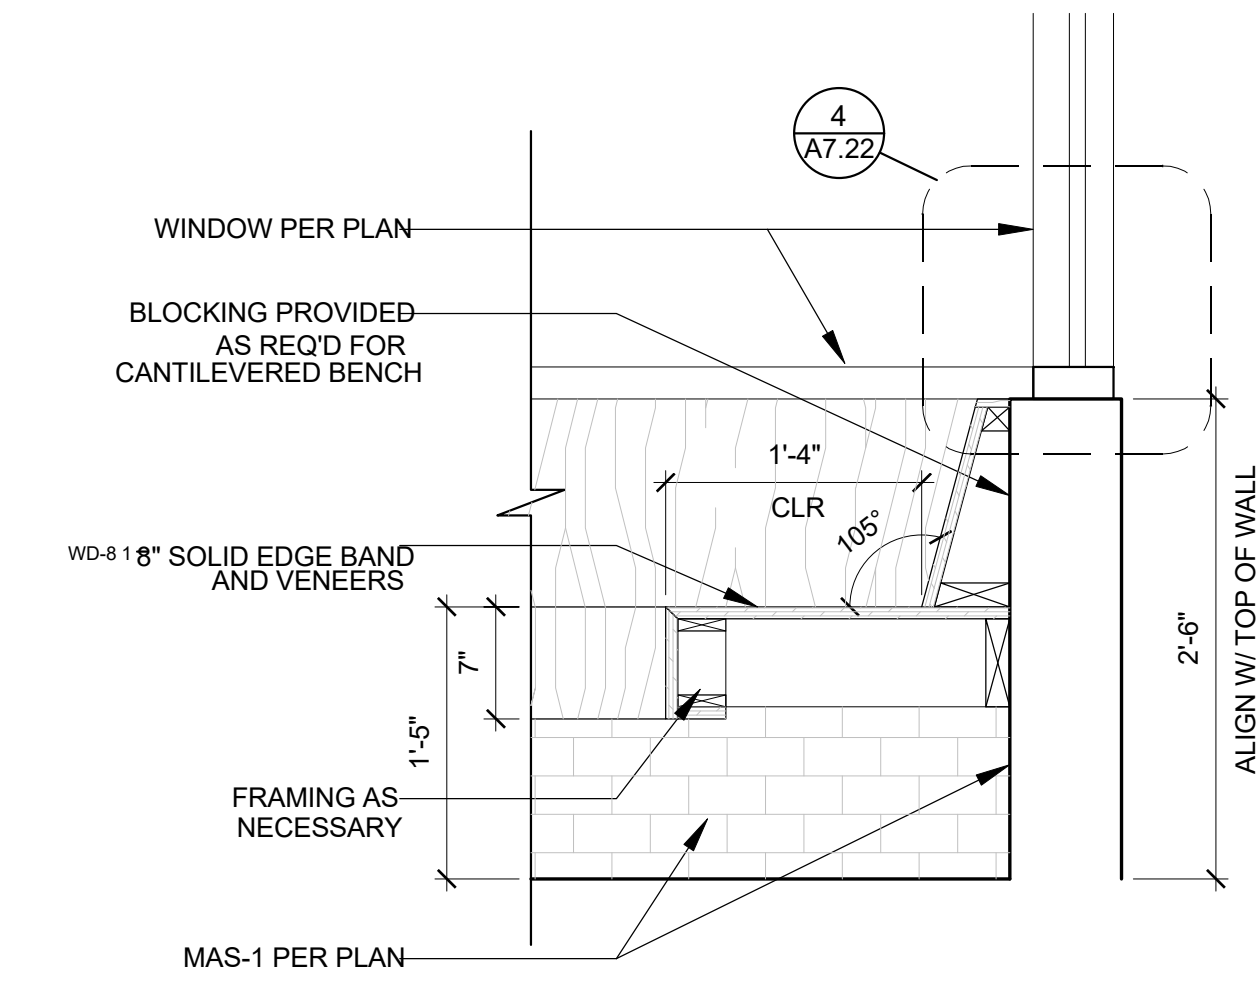


7 MW-07 WAITING BENCH DTL SECTION
SCALE: 1" = 1'-0"

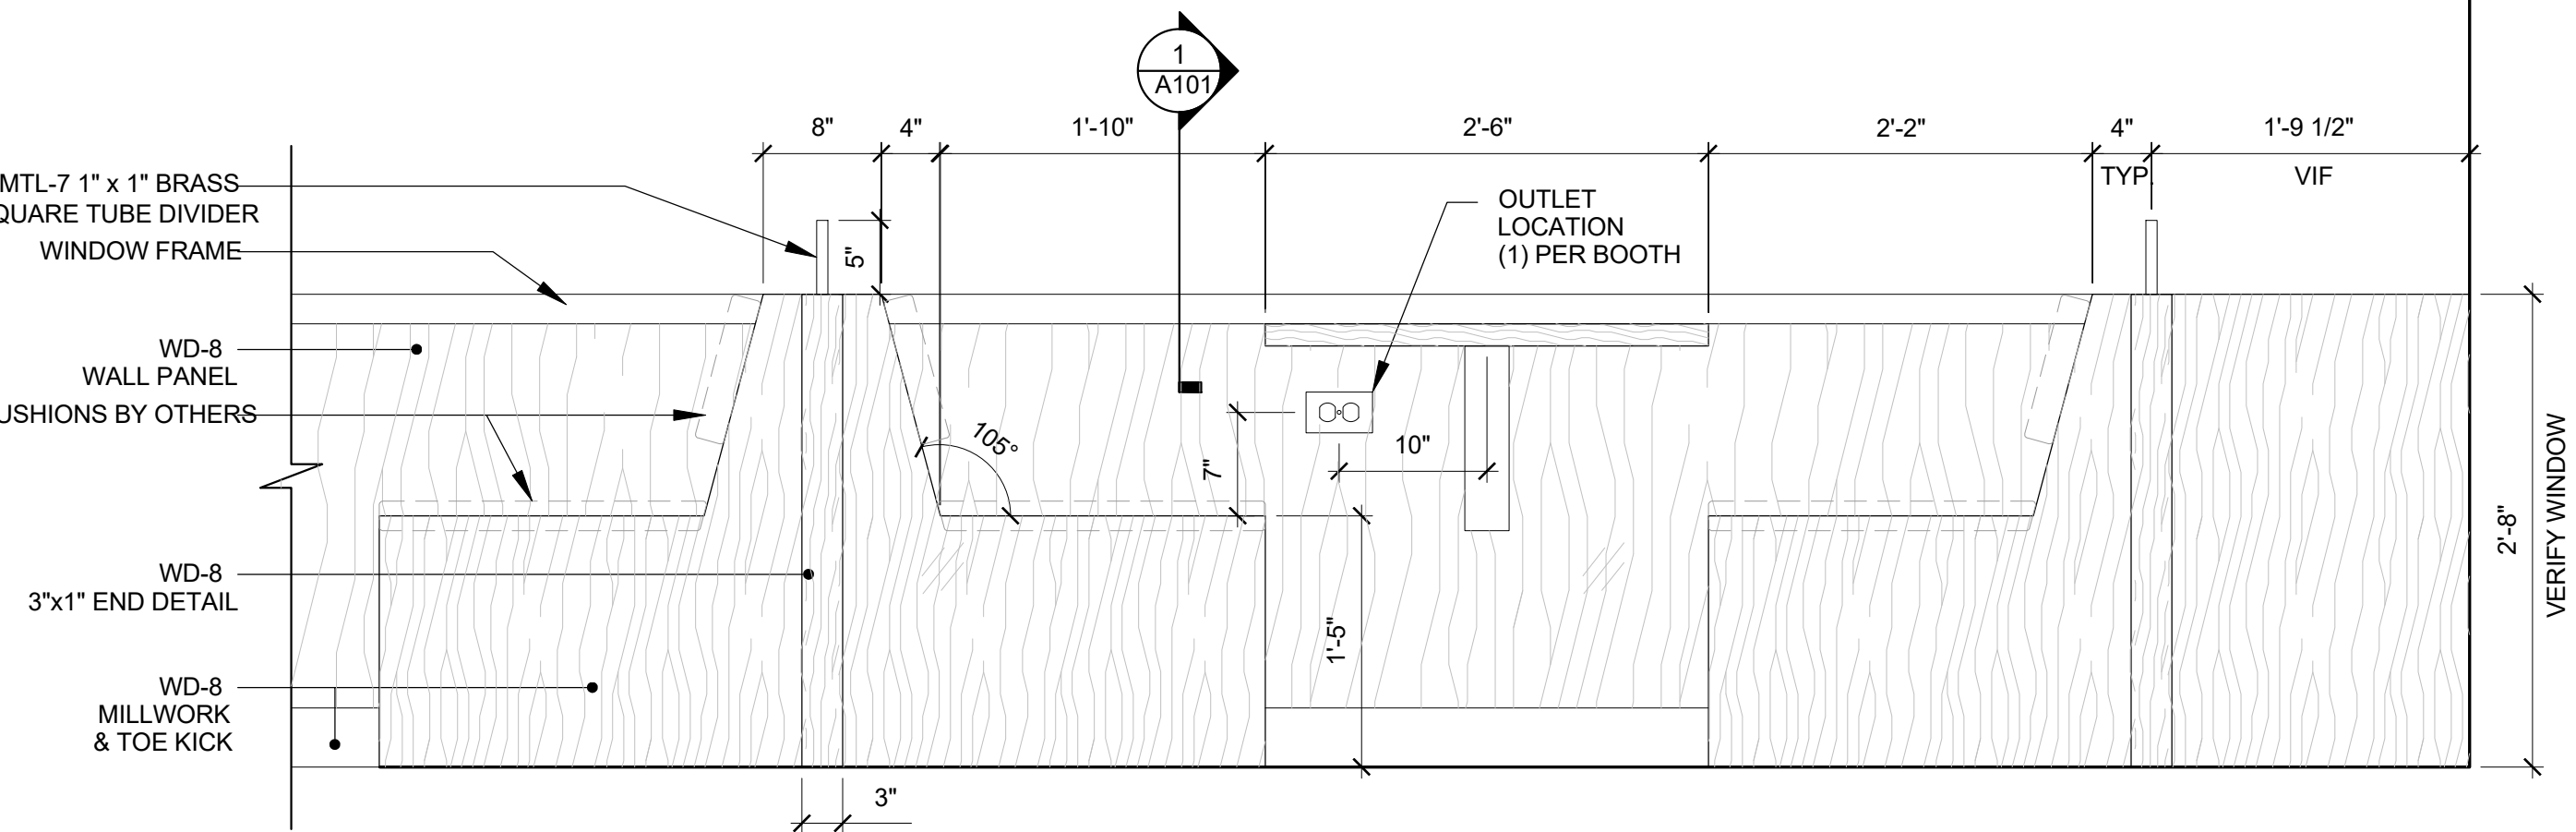


5 MW-06 BAR BOOTH DTL ELEVATION
SCALE: 1" = 1'-0"

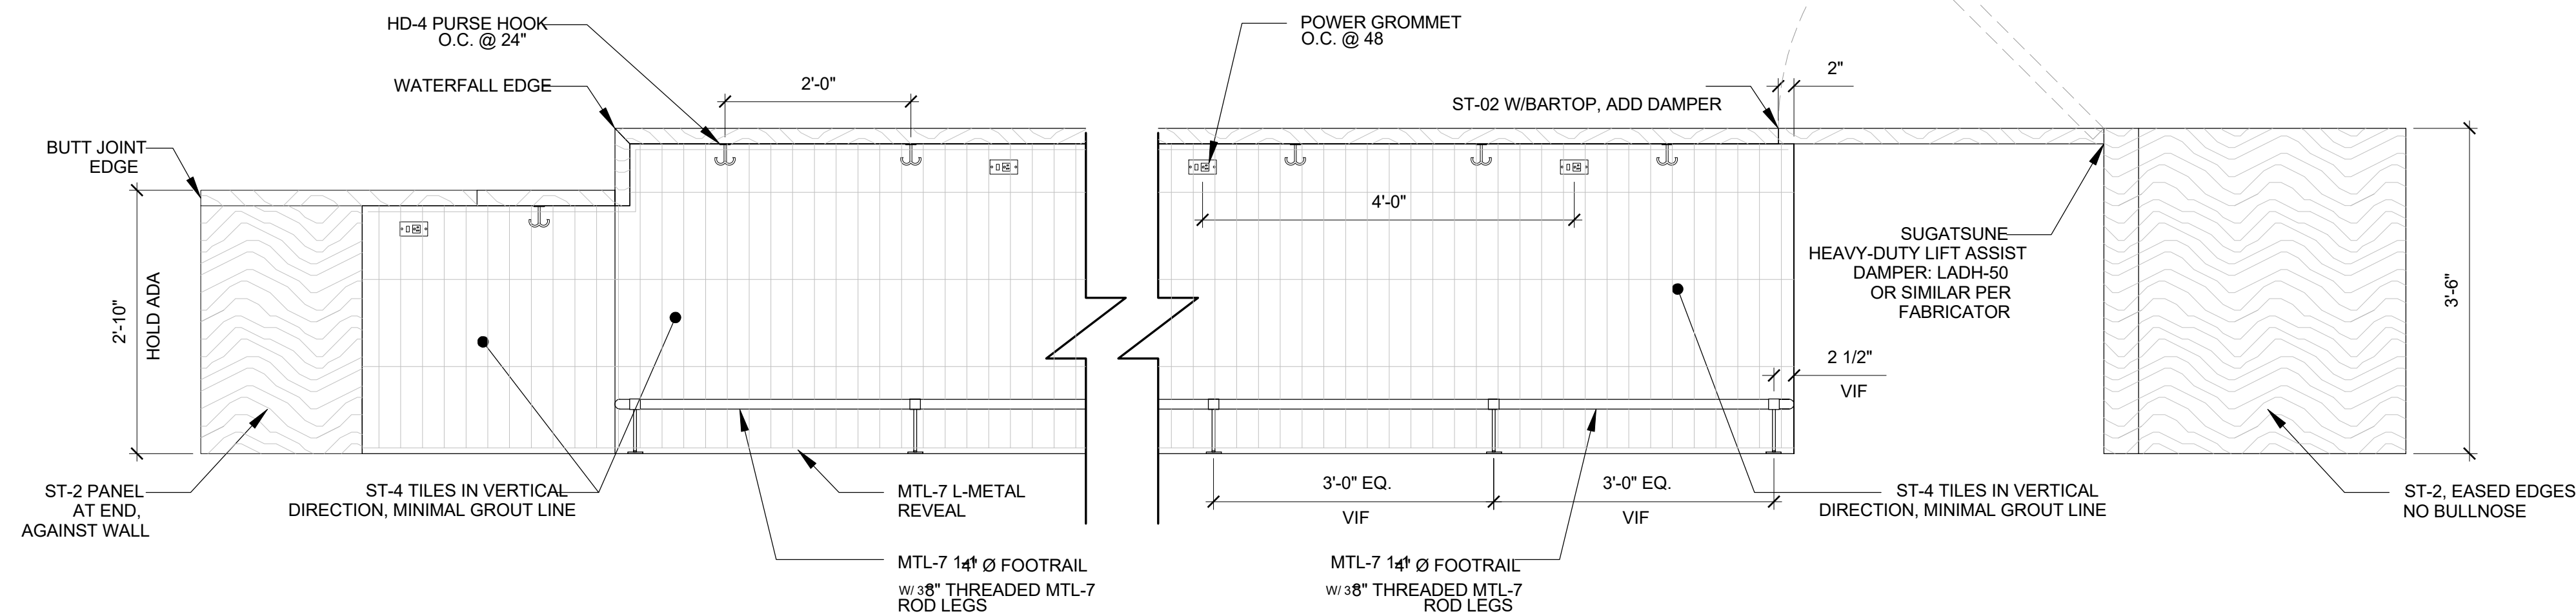


4 MW-04 BAR END DTL ELEVATION
SCALE: 3/4" = 1'-0"

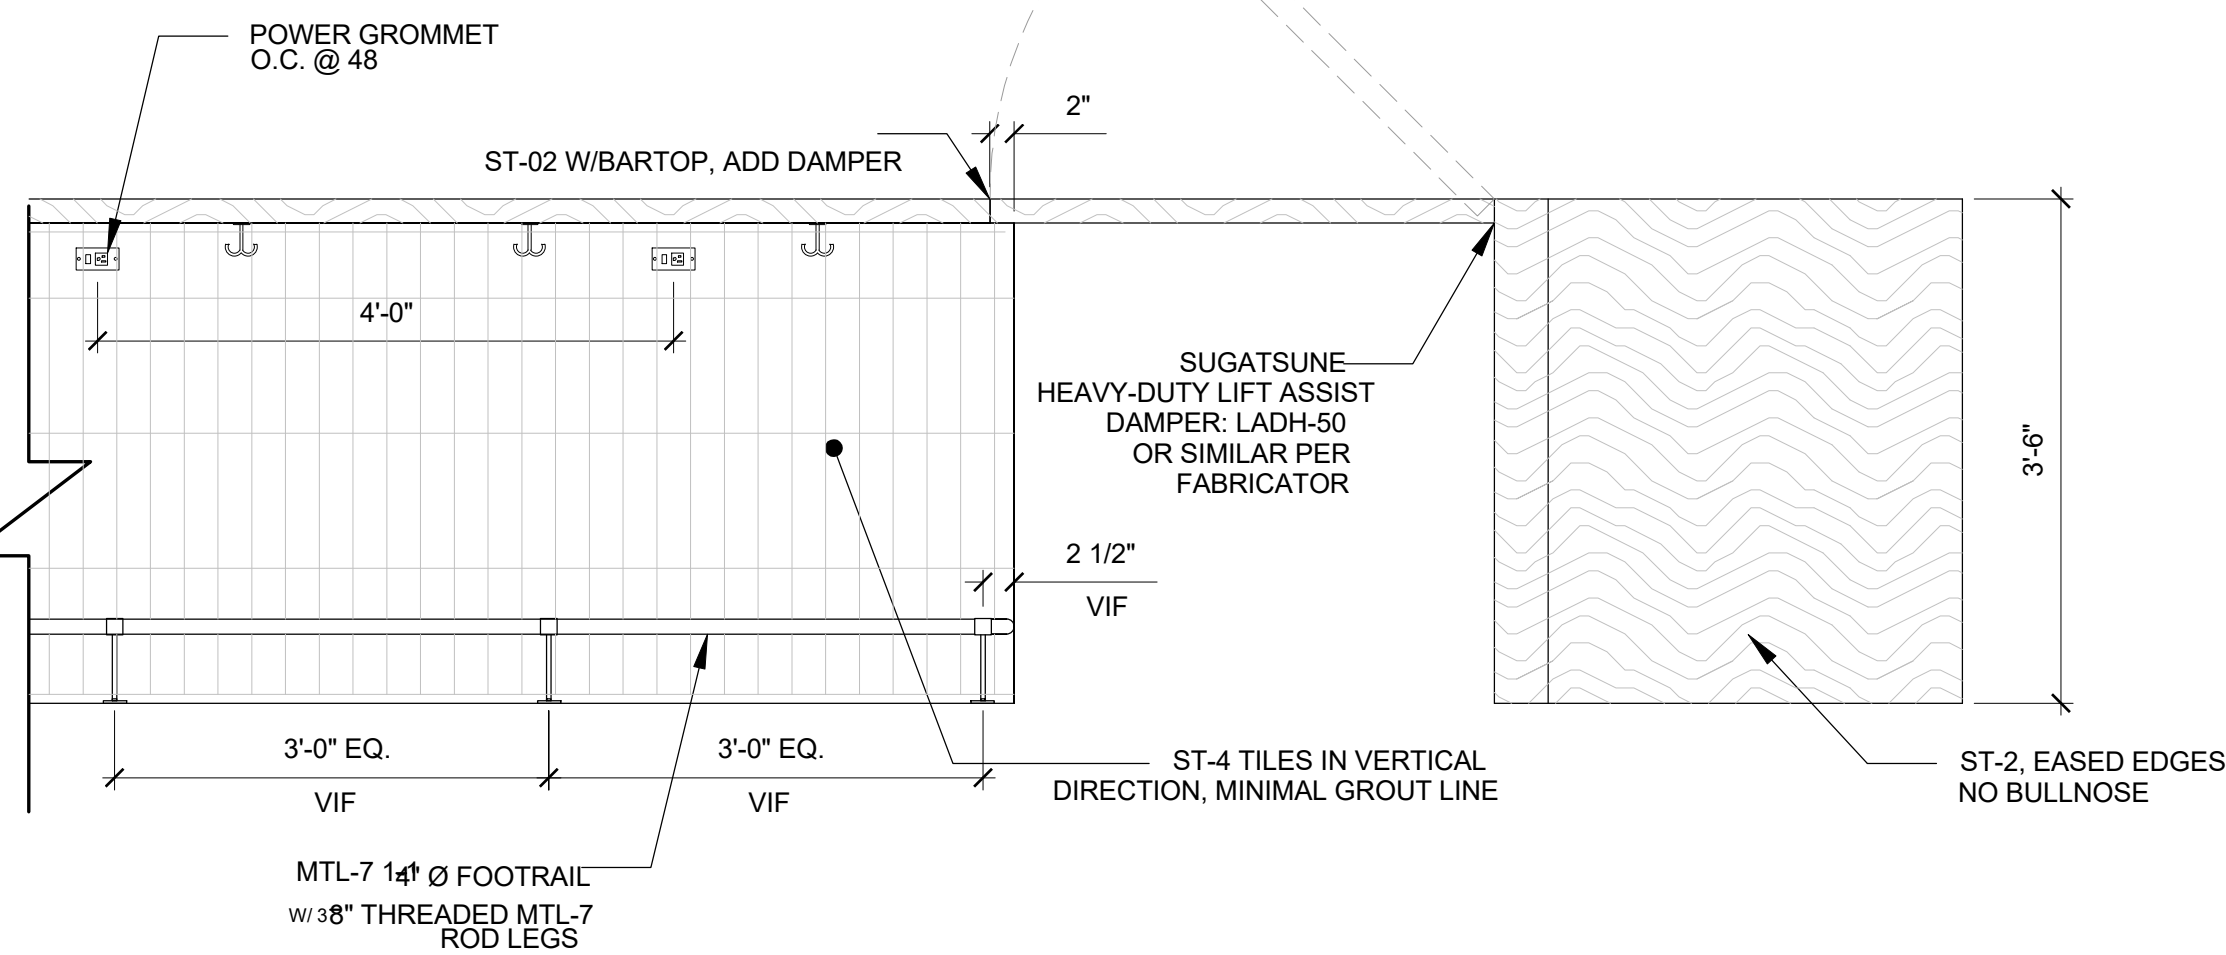


3 MW-04 BAR END DTL ELEVATION
SCALE: 3/4" = 1'-0"

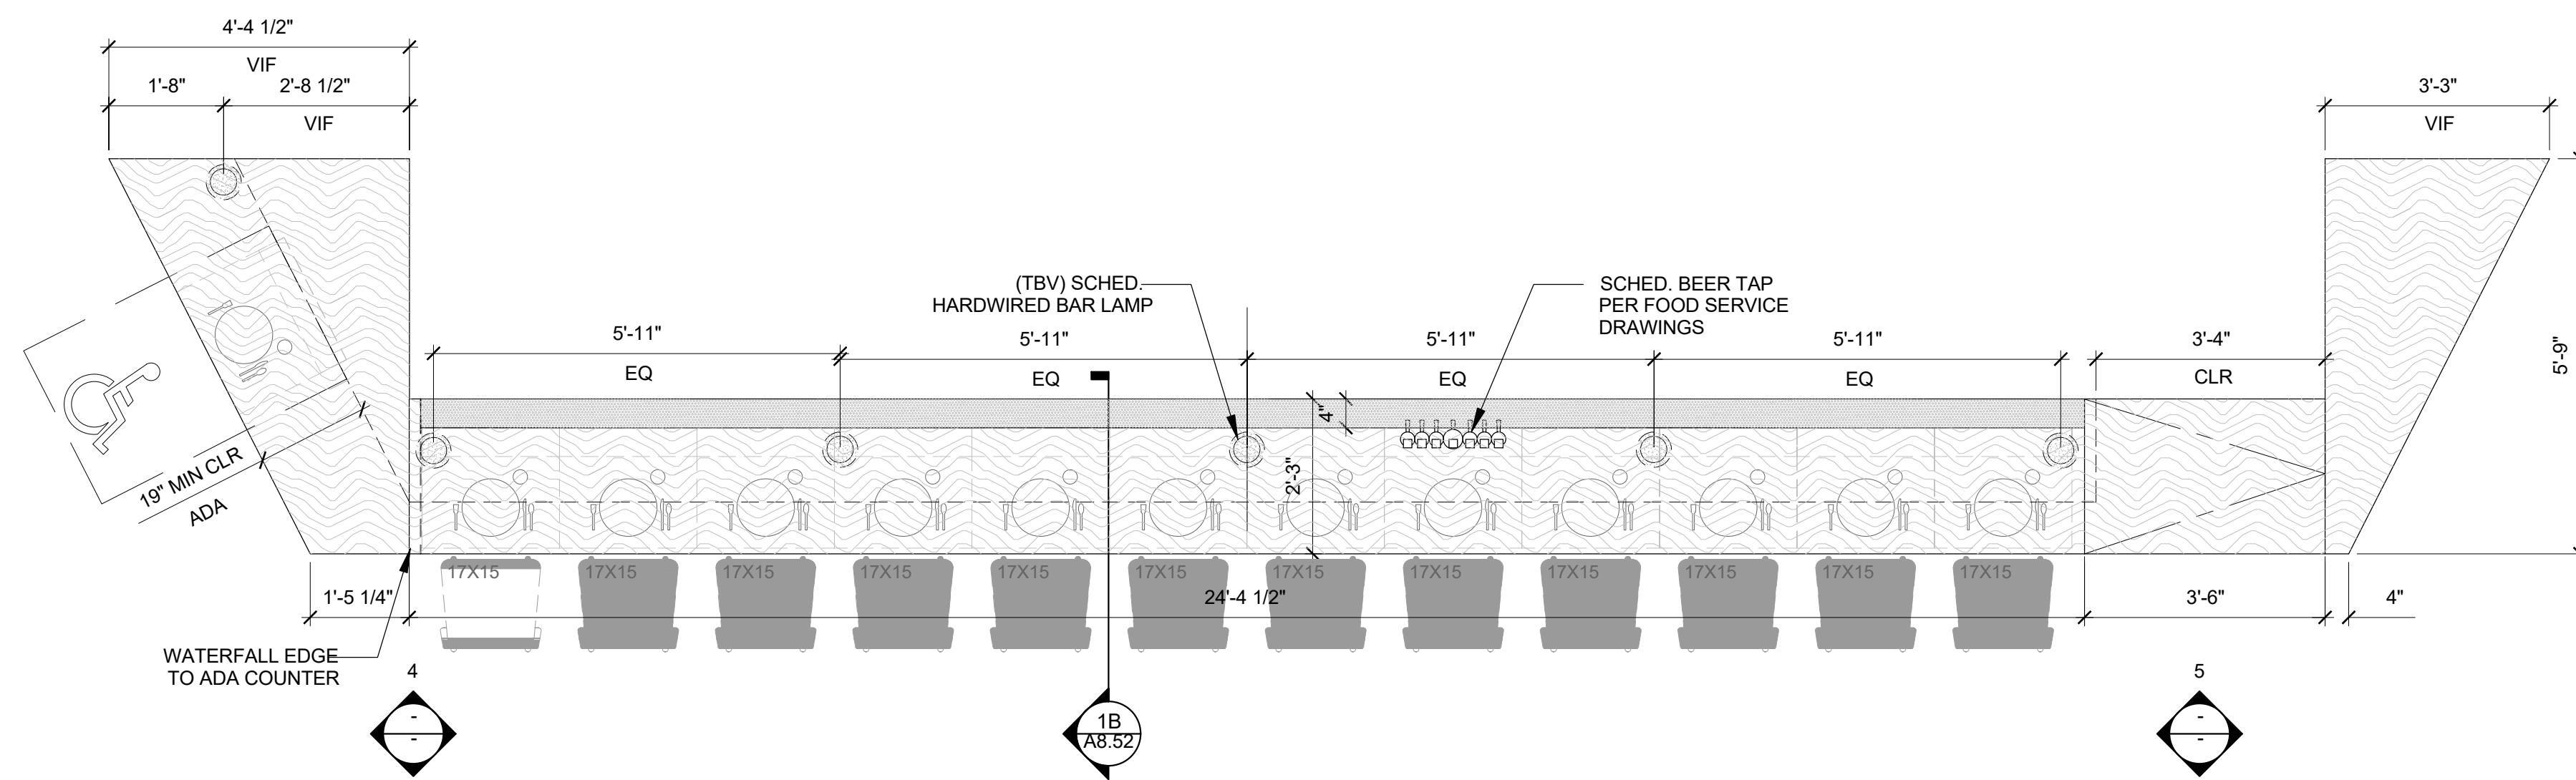

2 MW-04 BAR TOP VIEW
SCALE: 1/2" = 1'-0"

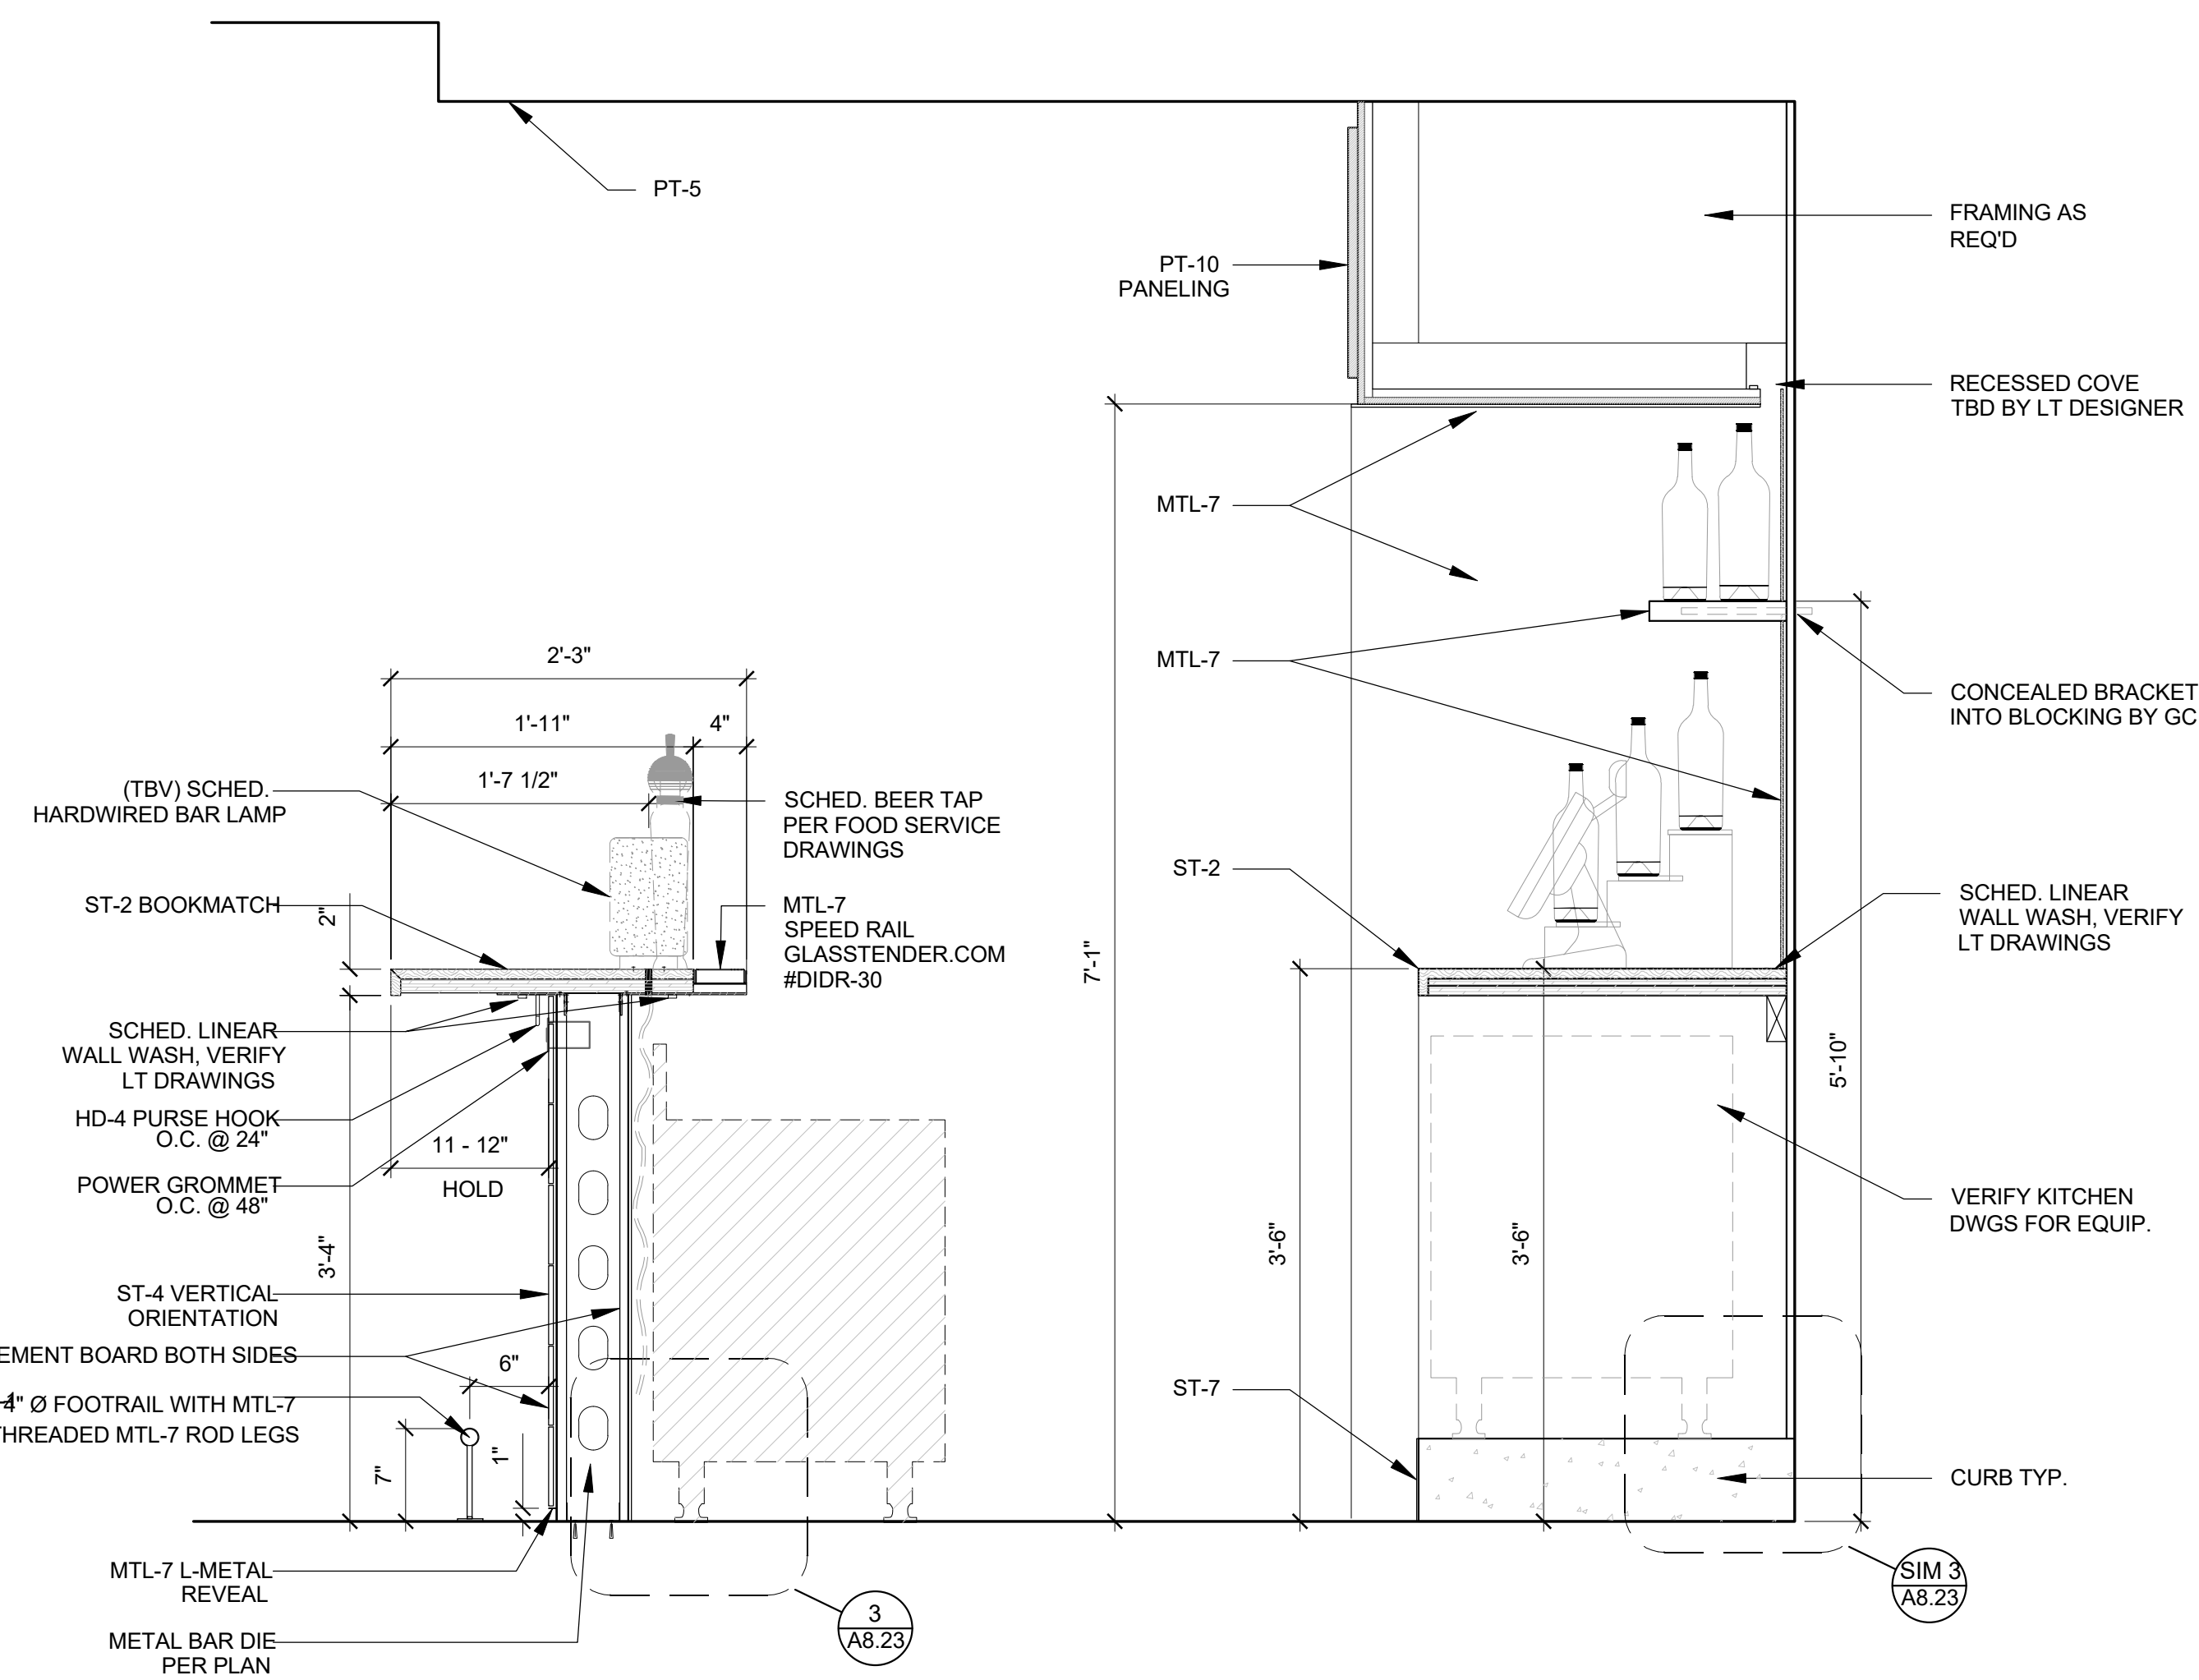


1B MW-04 BAR DTL SECTION
SCALE: 1" = 1'-0"

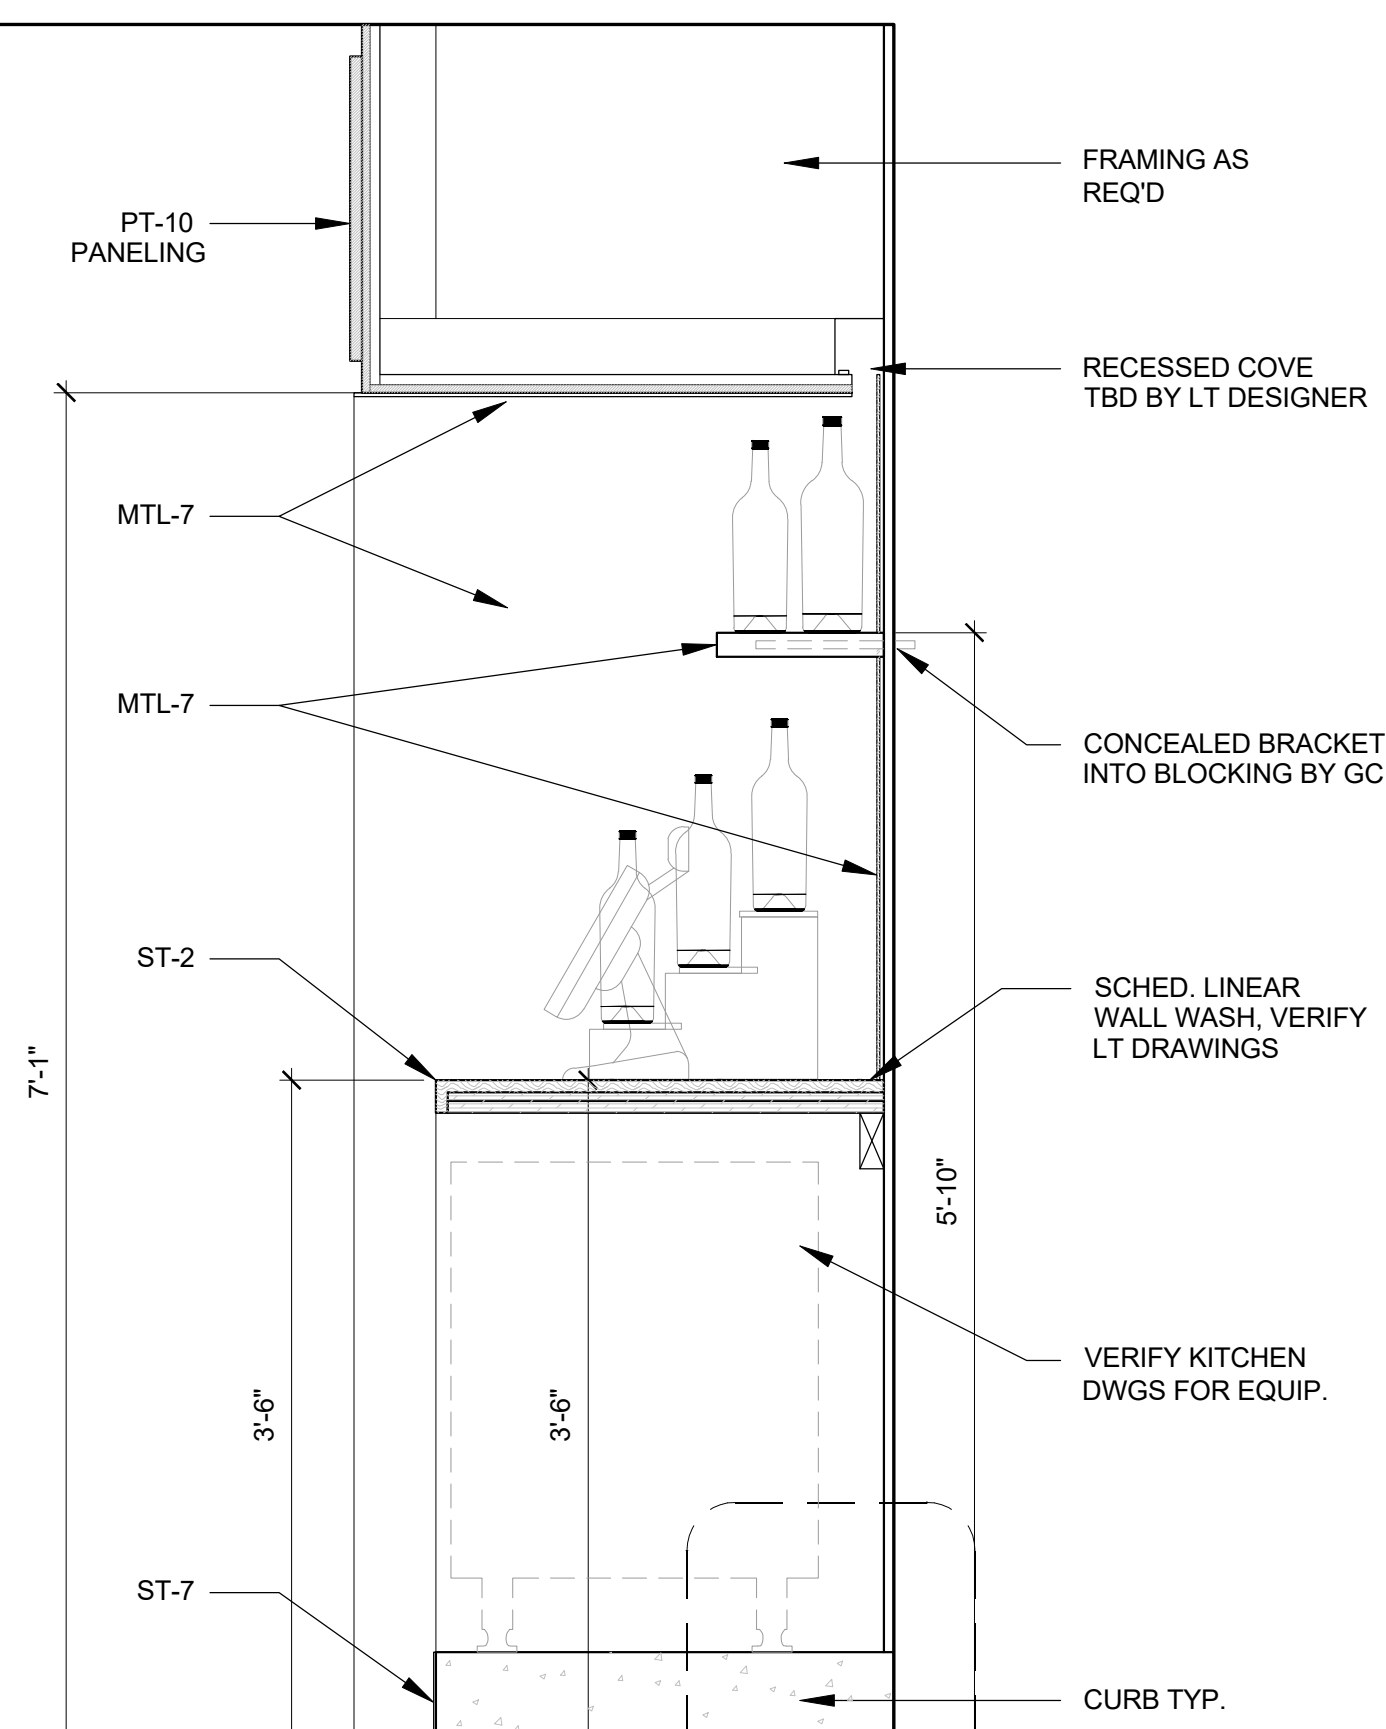


1A MW-05 BAR DTL SECTION
SCALE: 1" = 1'-0"


Frederick Fisher & Partners reserves its common law copyright and other property rights in these plans. These plans and drawings are not to be reproduced in any form or manner whatsoever without first obtaining the express written permission and consent of Frederick Fisher & Partners, Architects, nor are they to be assigned to any third party without obtaining said written permission and consent.

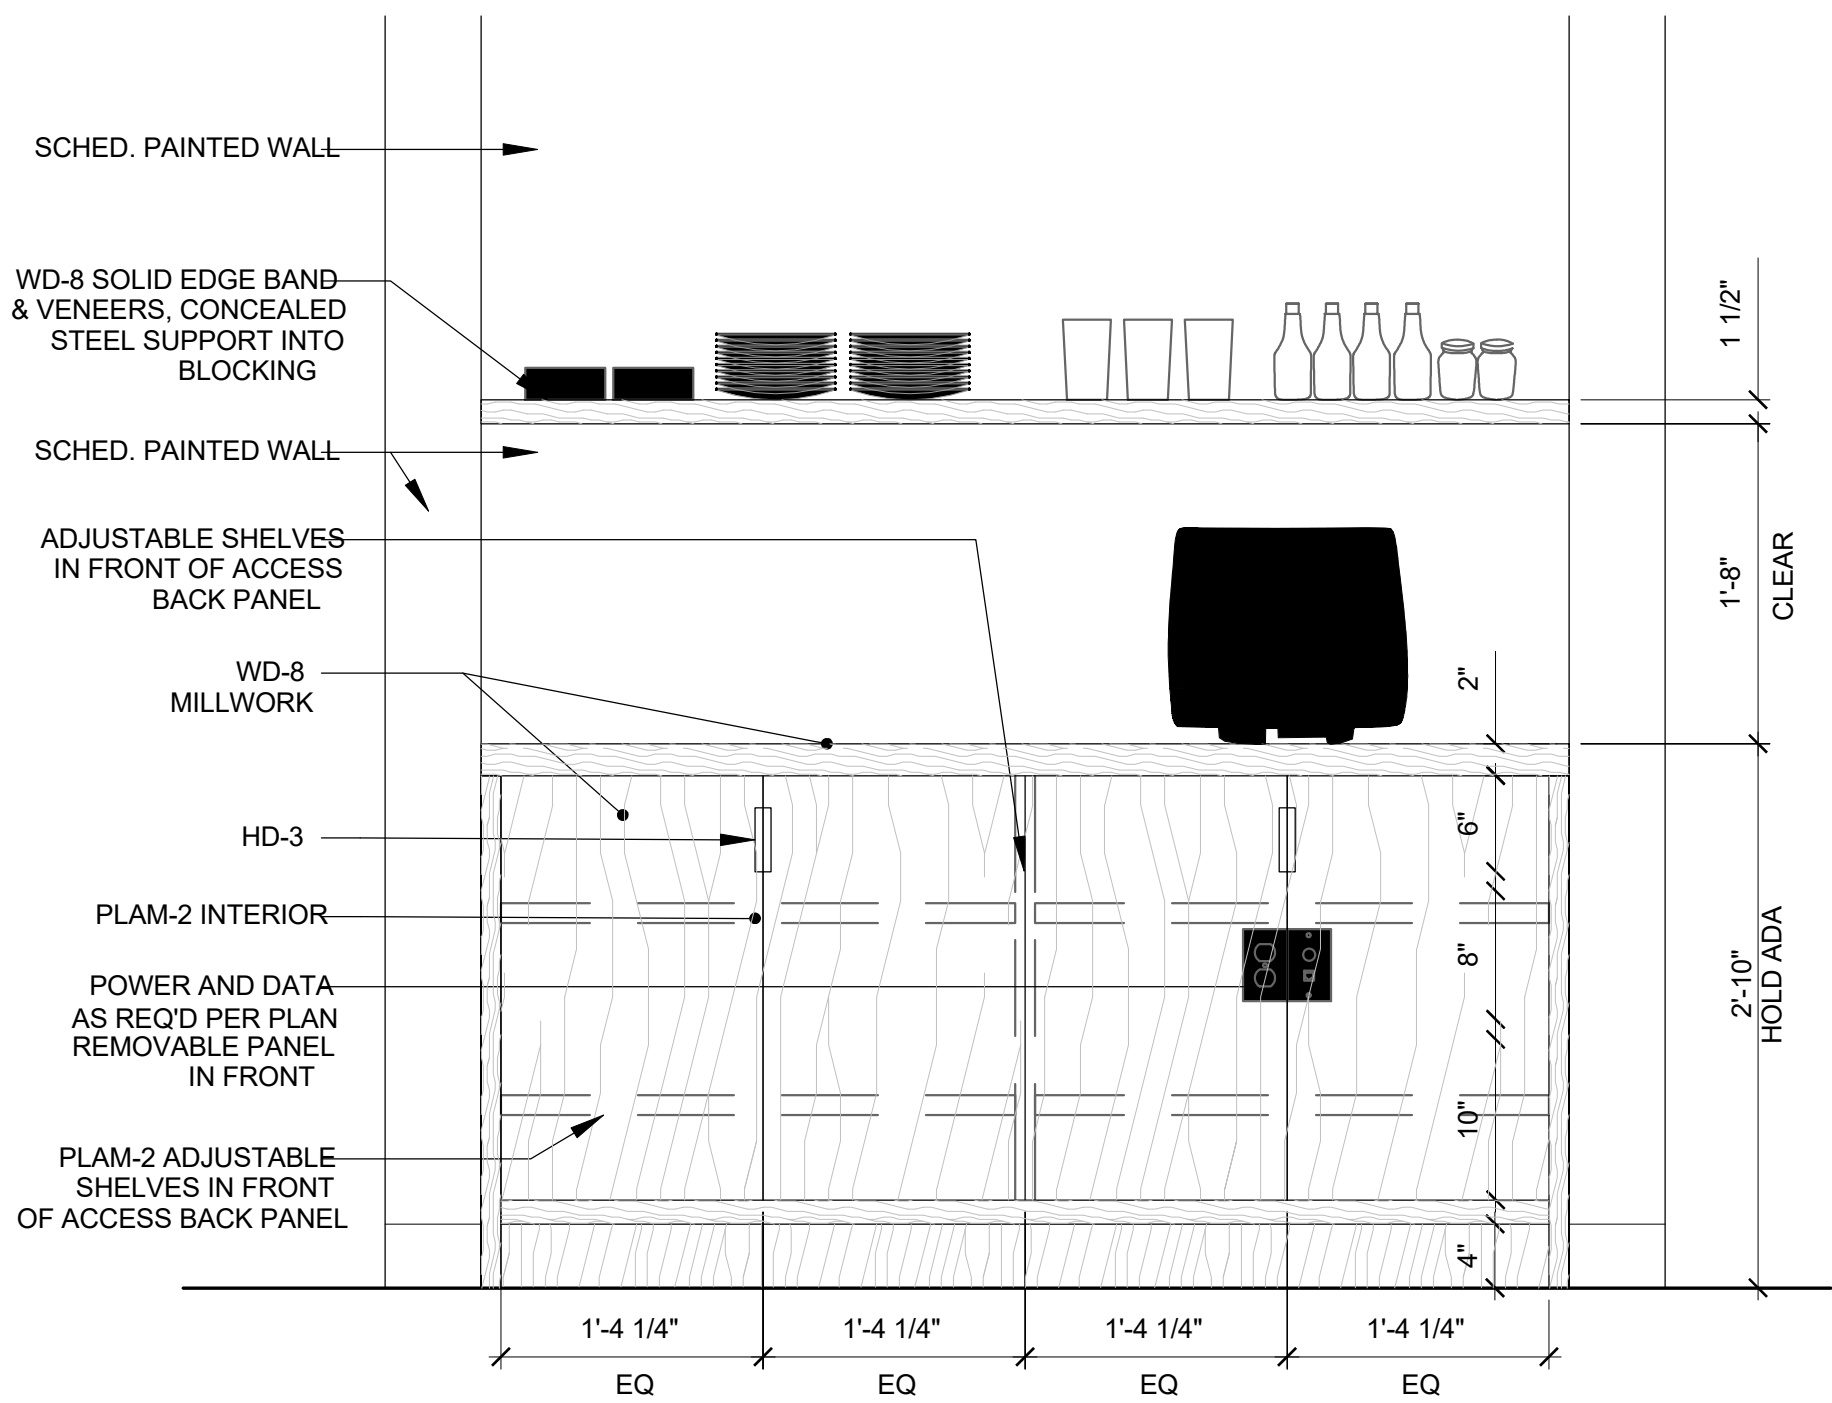


10 MW-14 SERVICE STATION ELEVATION
SCALE: 1" = 1'-0"

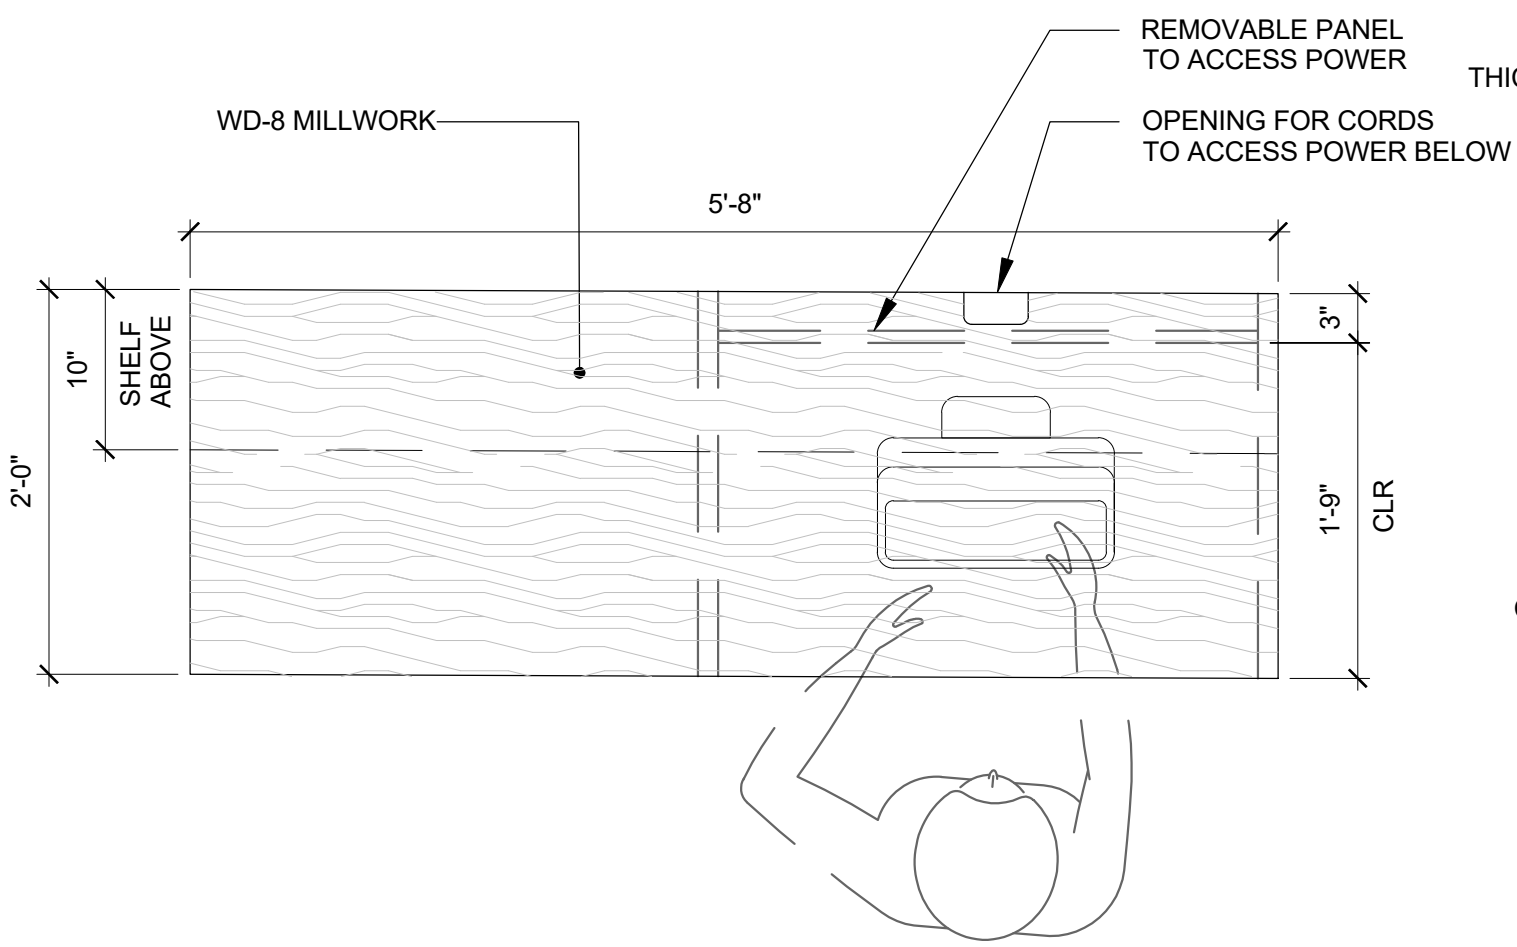


5 MW-14 SERVICE STATION PLAN
SCALE: 1" = 1'-0"

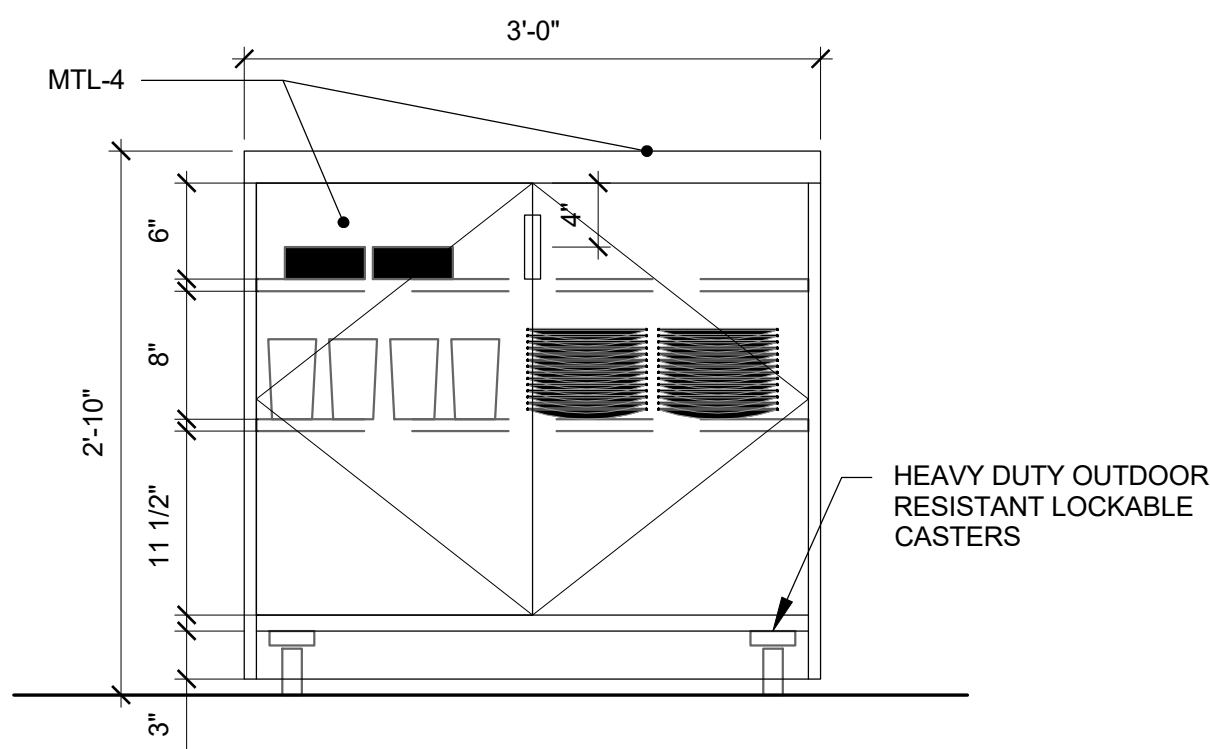


5 MW-37 OUTDOOR SS ELEVATION
SCALE: 1" = 1'-0"

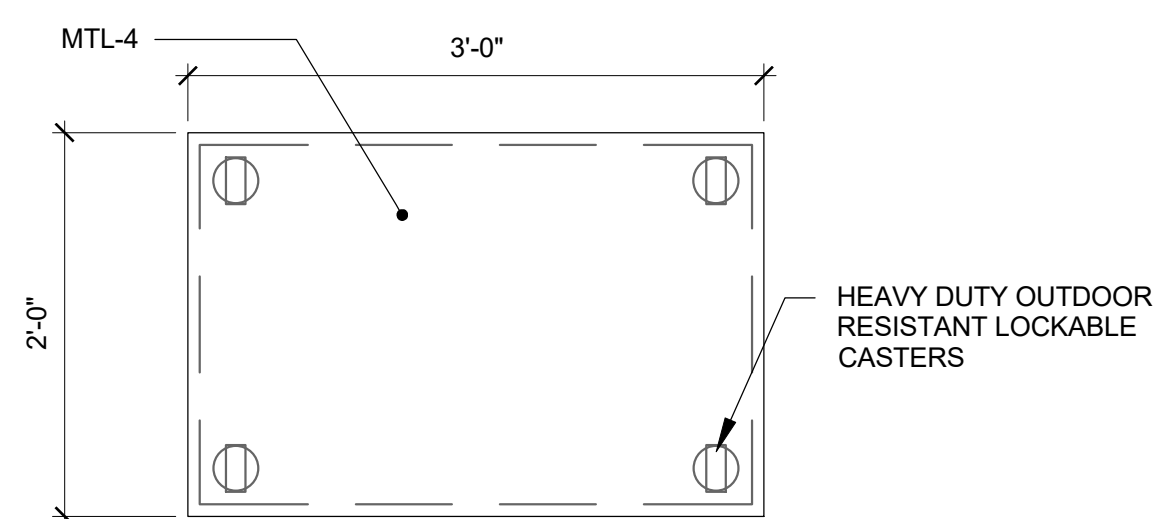


4 MW-37 OUTDOOR SS DTL PLAN
SCALE: 1" = 1'-0"

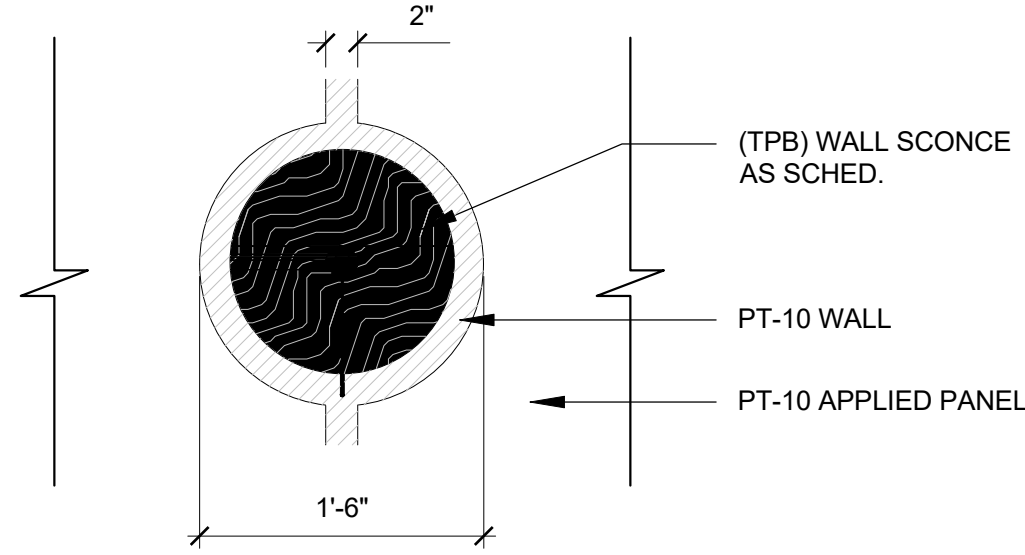


14 MW-15 APPLIED PANEL AT SCONCE
SCALE: 1" = 1'-0"

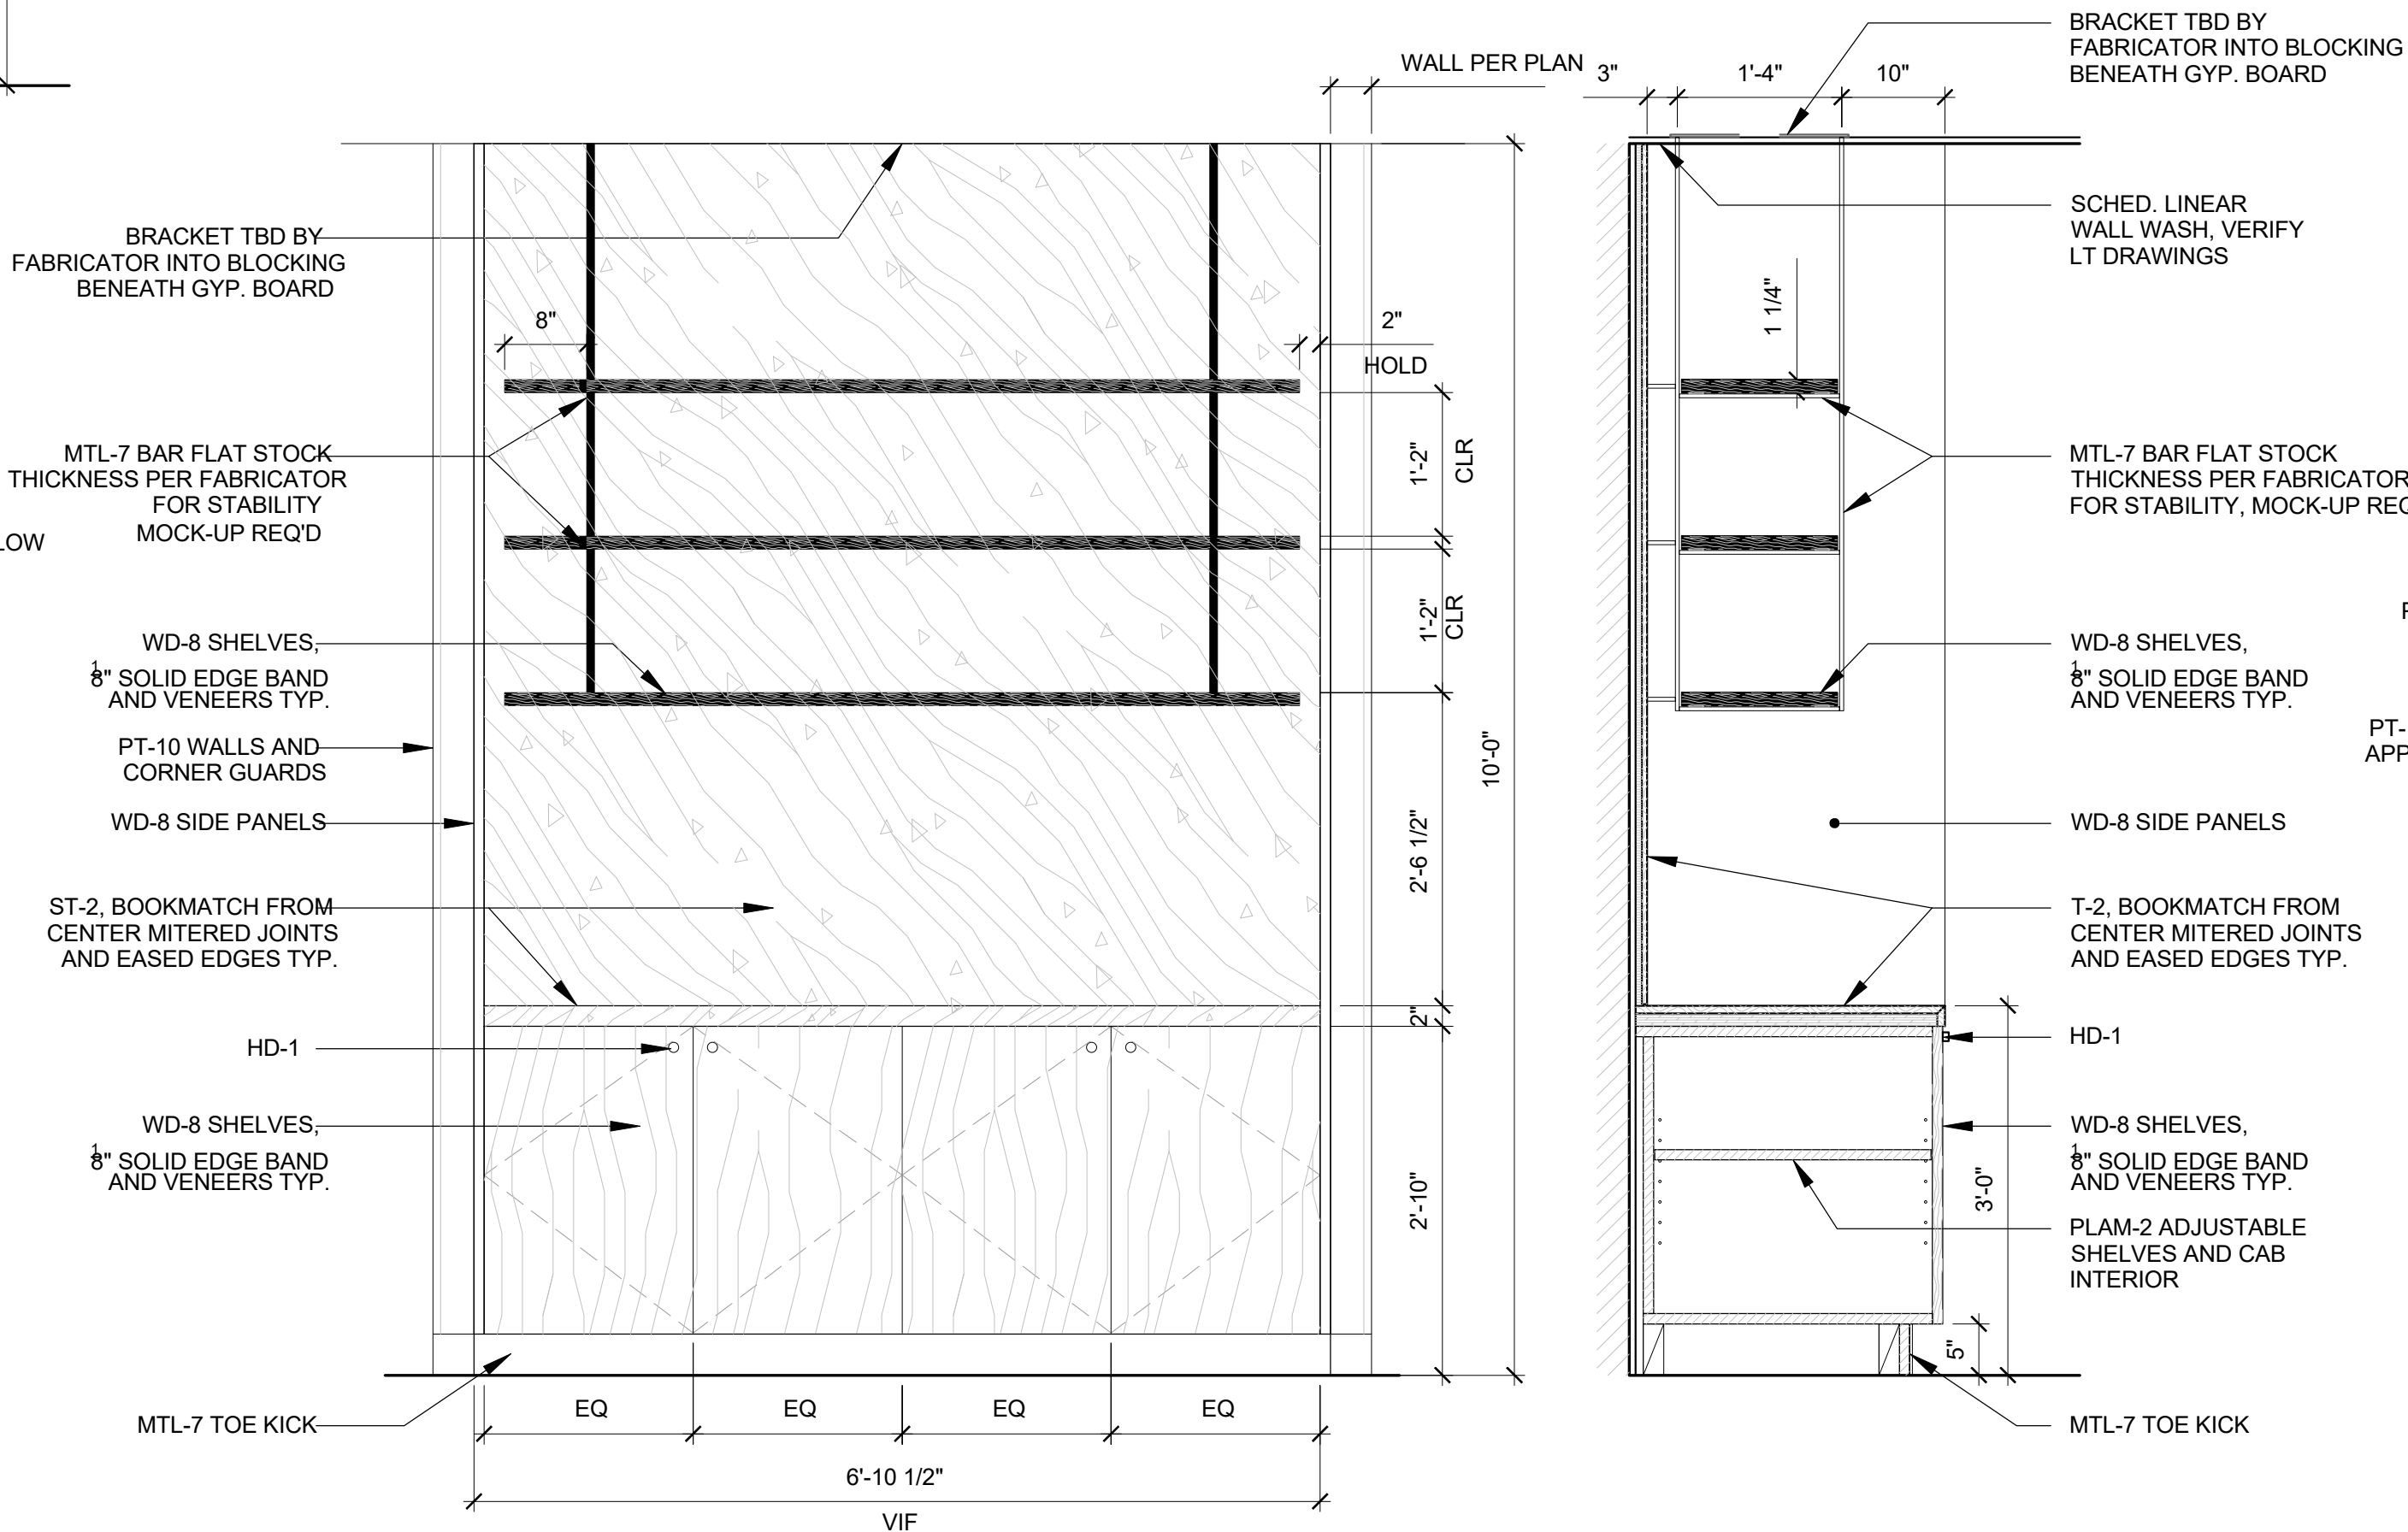


8 MW-13 HUTCH DTL ELEVATION
SCALE: 3/4" = 1'-0"

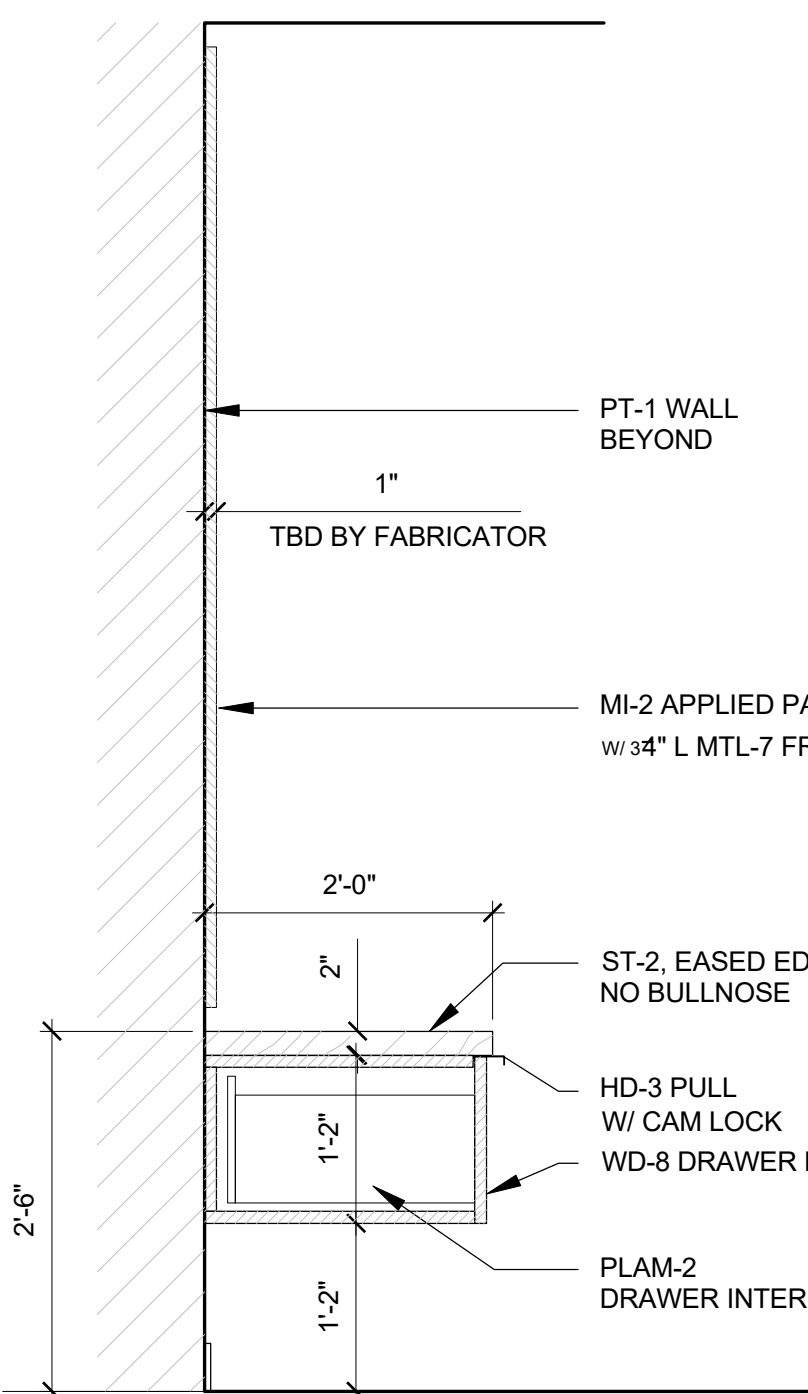


3 MW-10/11 TV CONSOLE & WALL SECTION
SCALE: 3/4" = 1'-0"

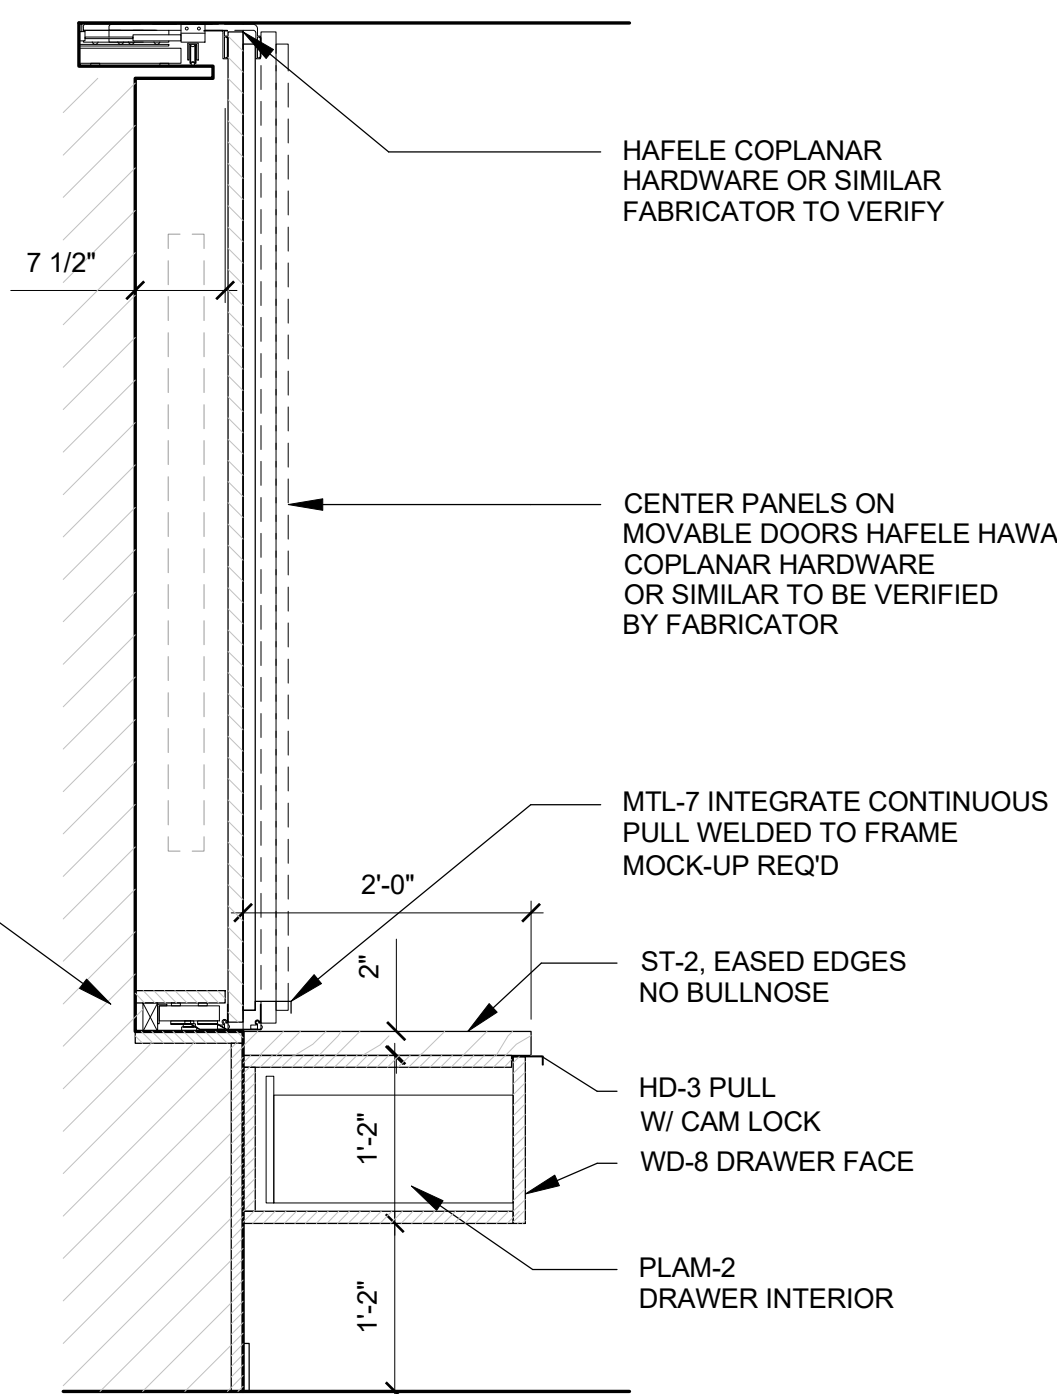


2 MW-10/11 TV CONSOLE & WALL SECTION
SCALE: 3/4" = 1'-0"

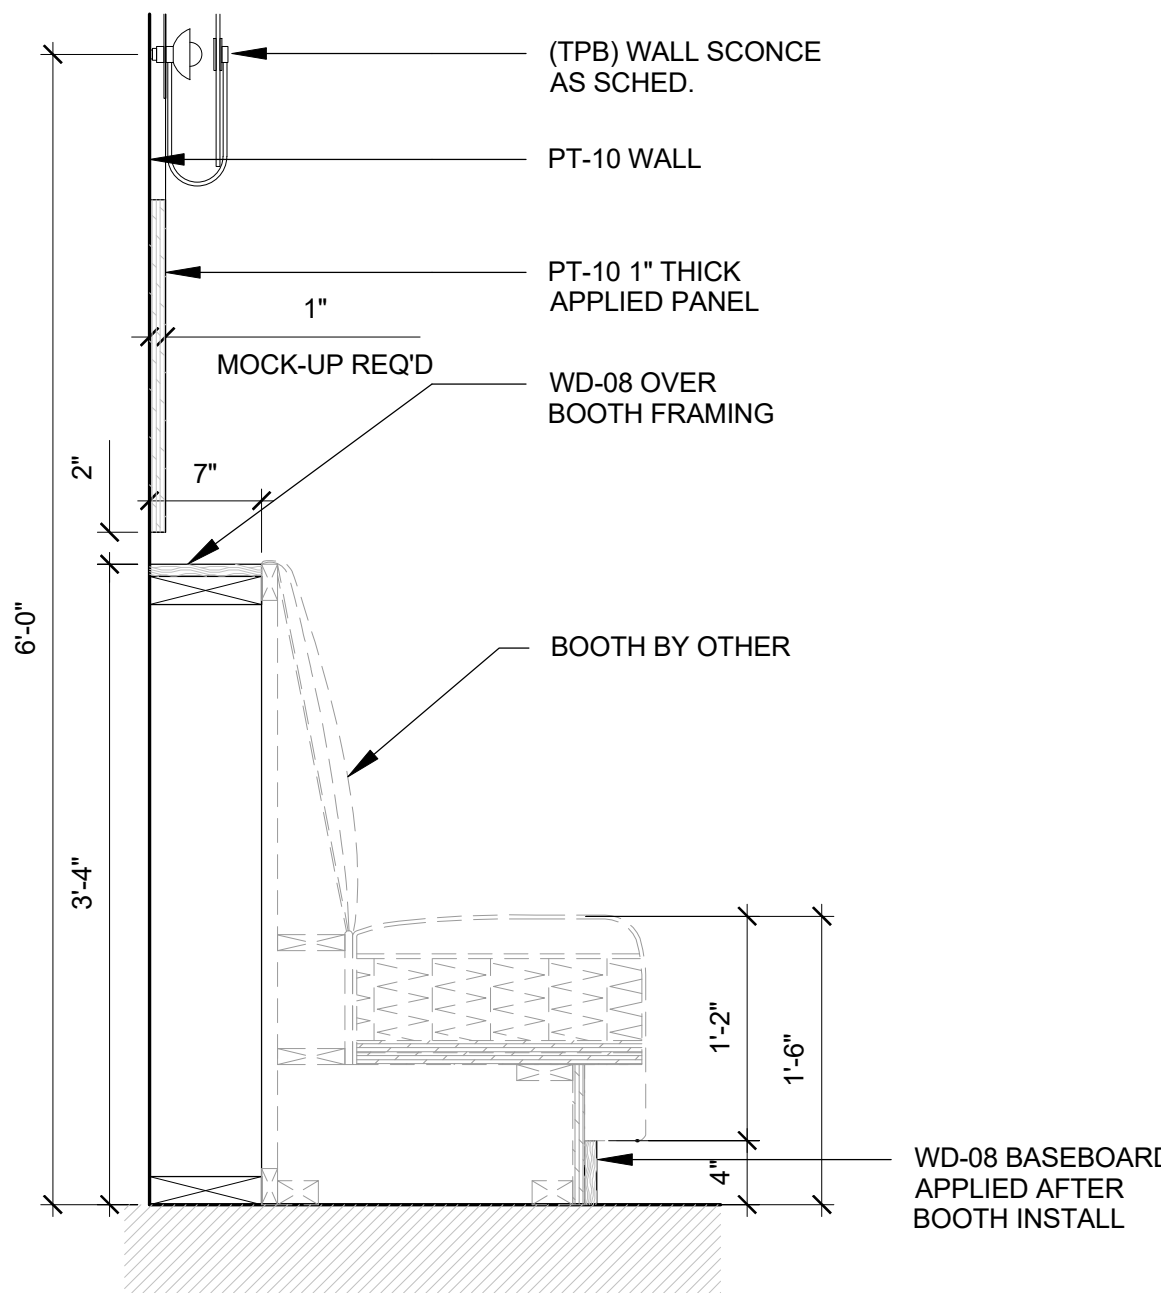


13 MW-12 BOOTH SURROUND AND KICK
SCALE: 1" = 1'-0"

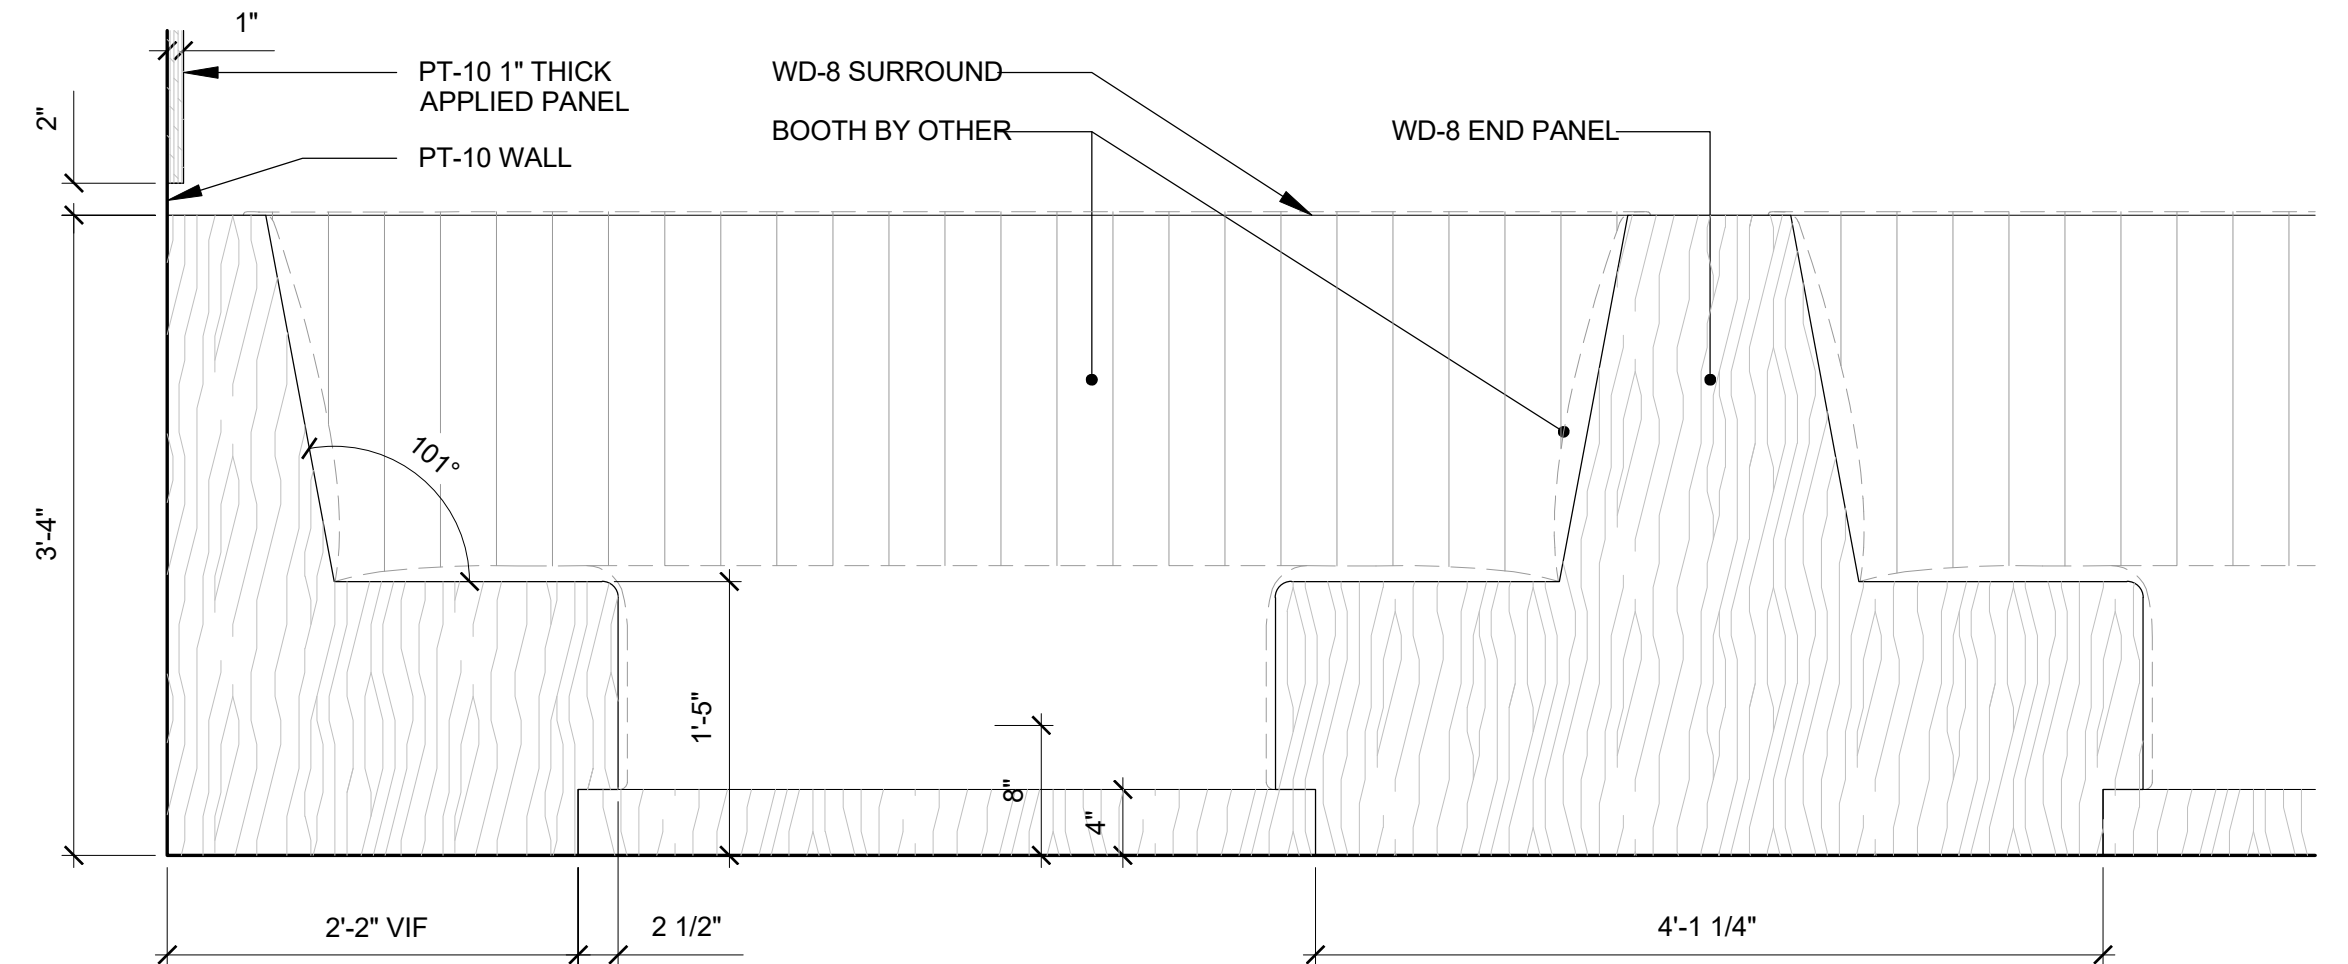


12 MW-12 BOOTH SURROUND AND END PANELS
SCALE: 1" = 1'-0"

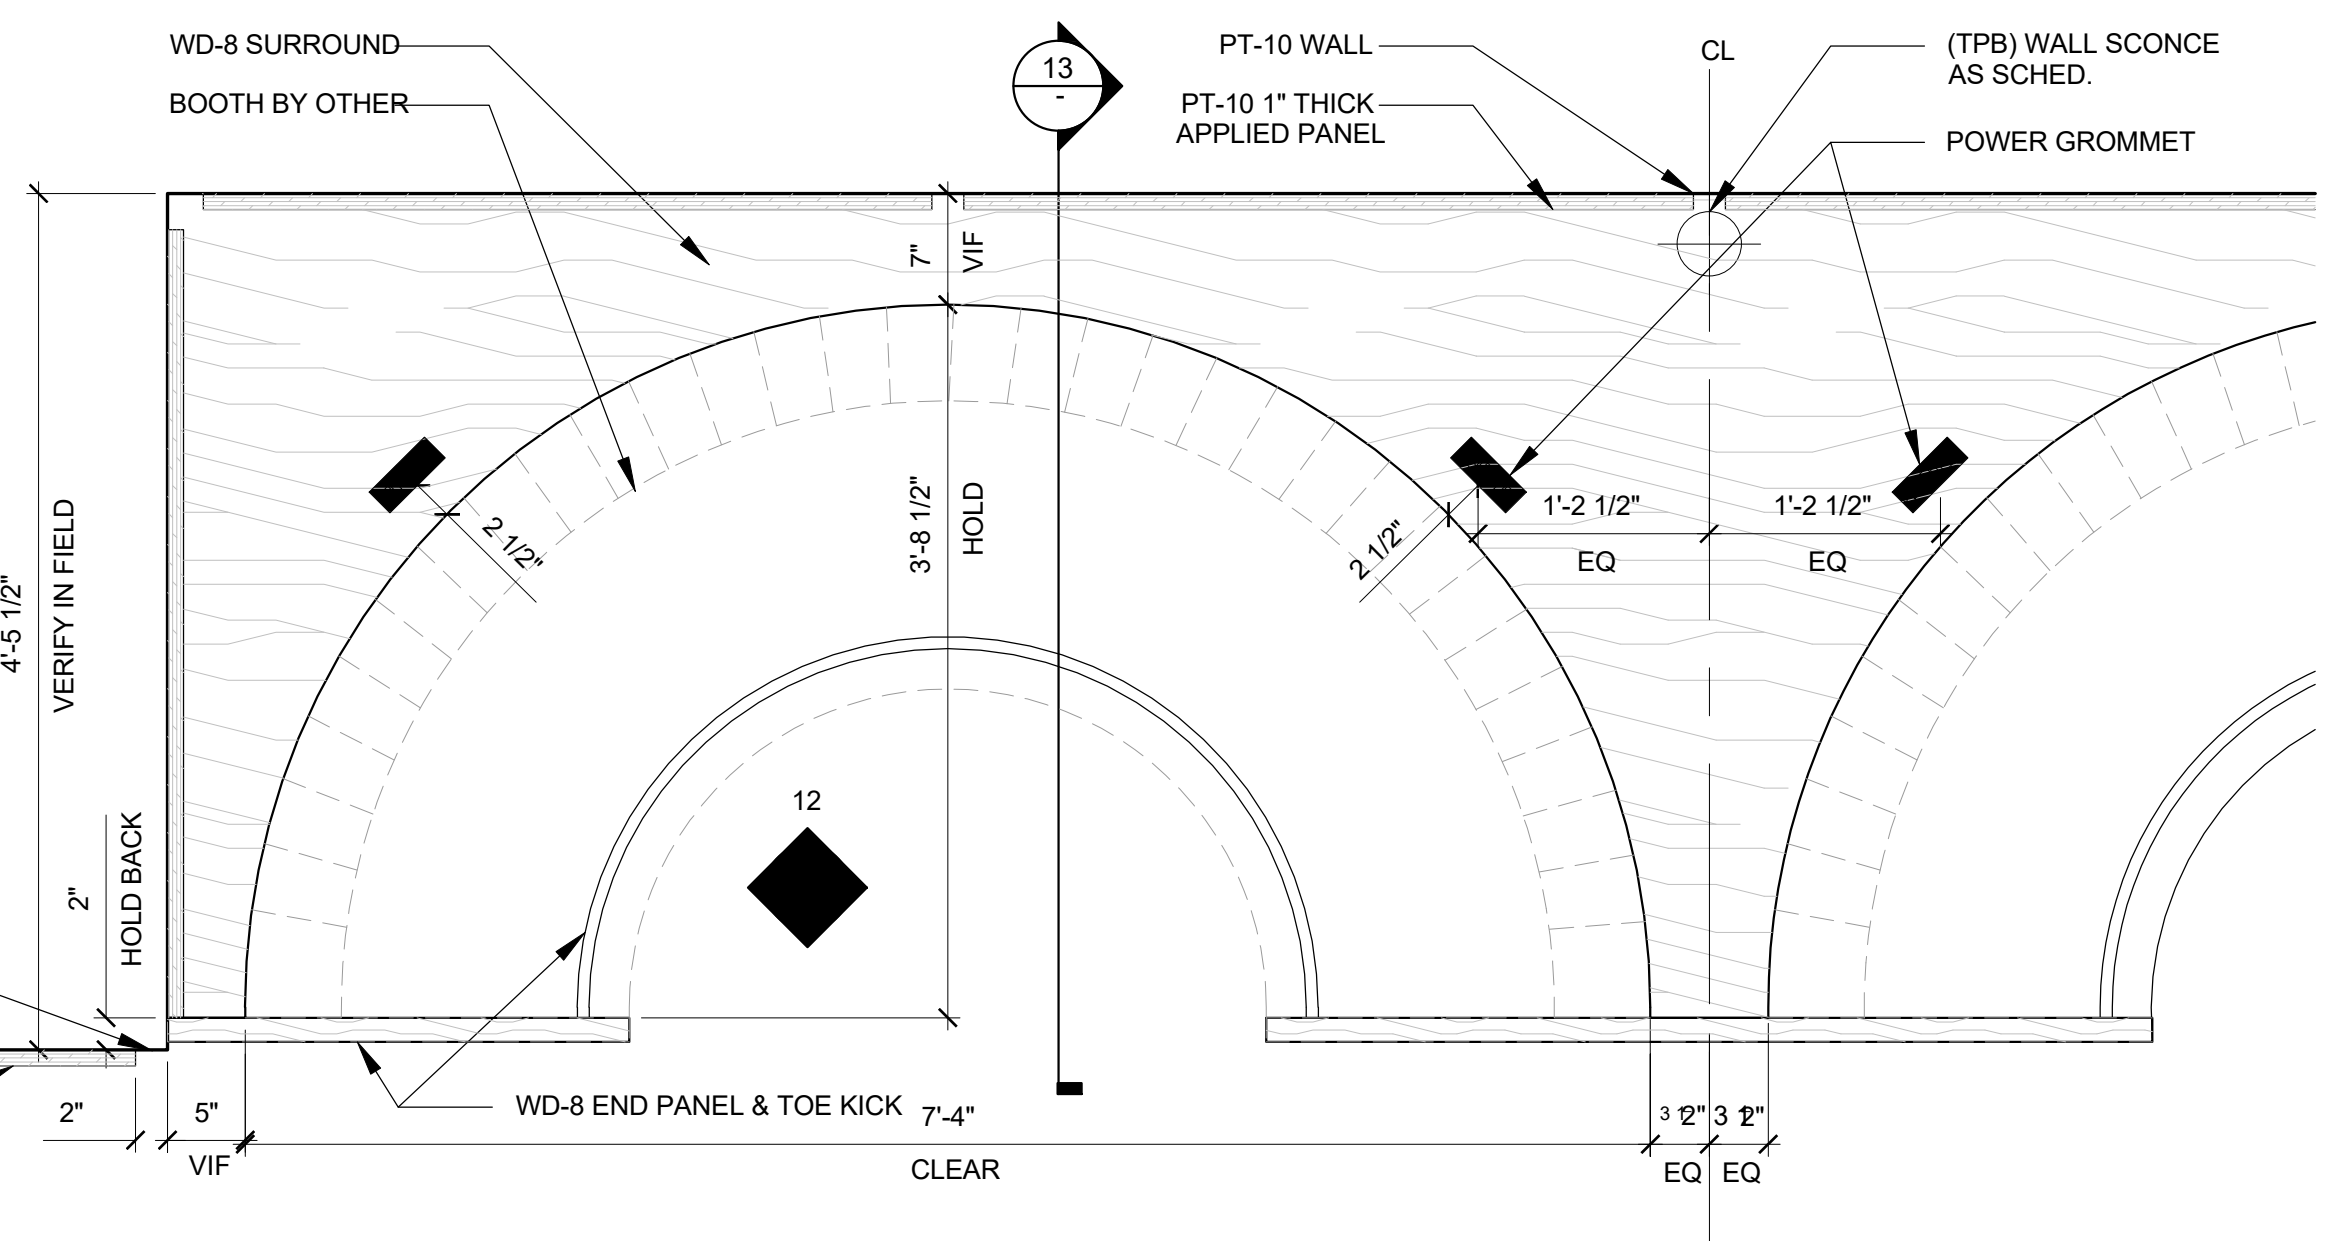

11 MW-12 BOOTH SURROUND AND END PANELS
SCALE: 1" = 1'-0"

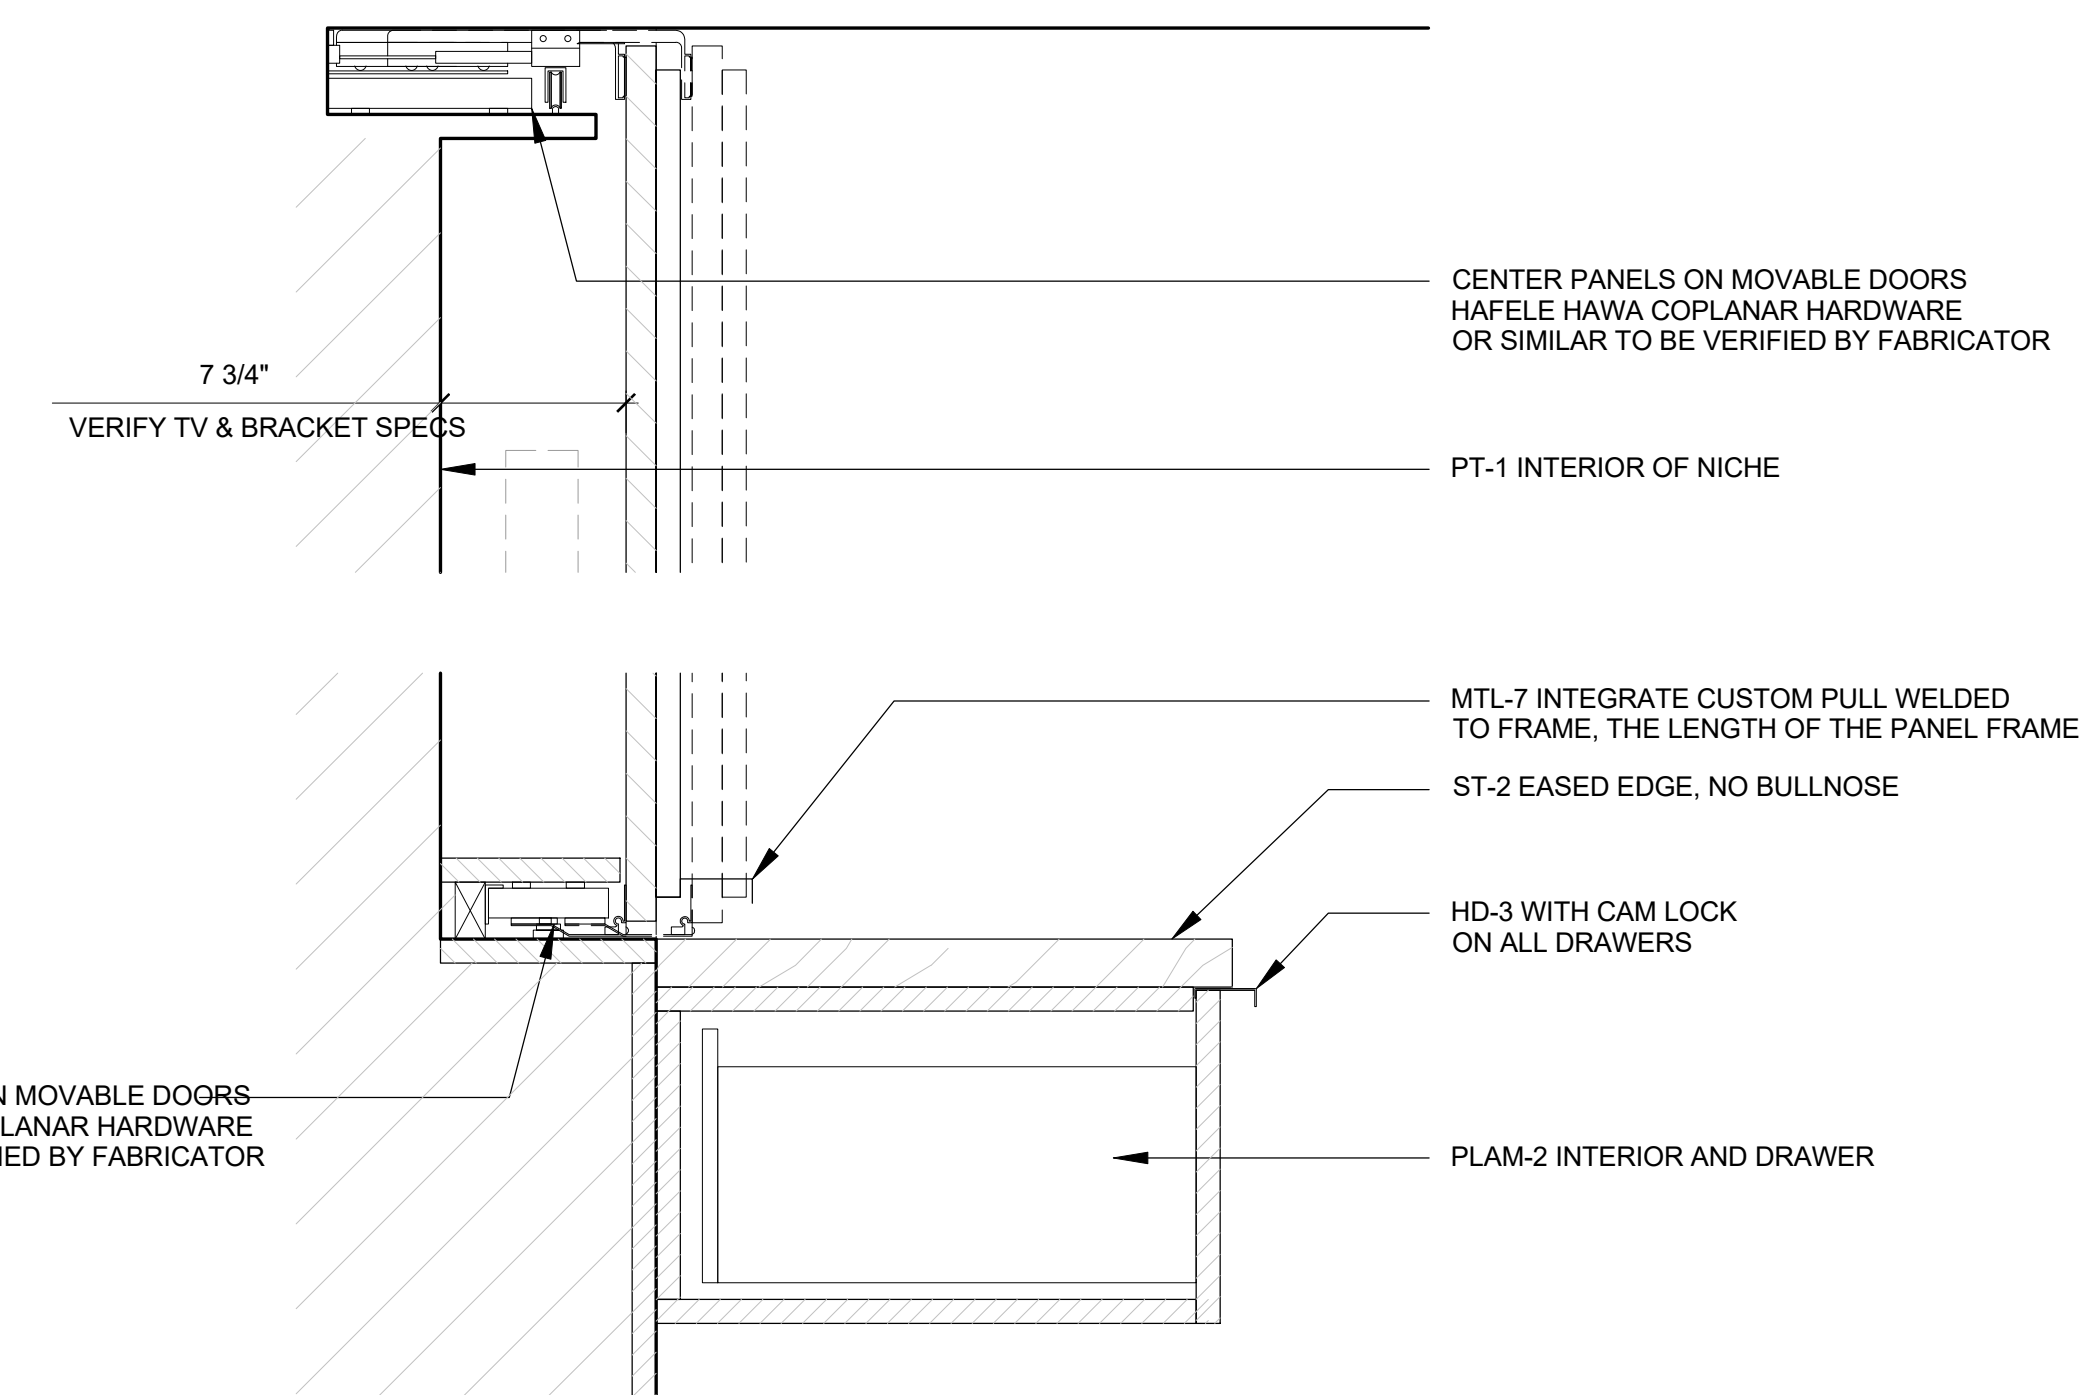


6 MW-10/11 TV CONSOLE & WALL DTL
SCALE: 1-1/2" = 1'-0"

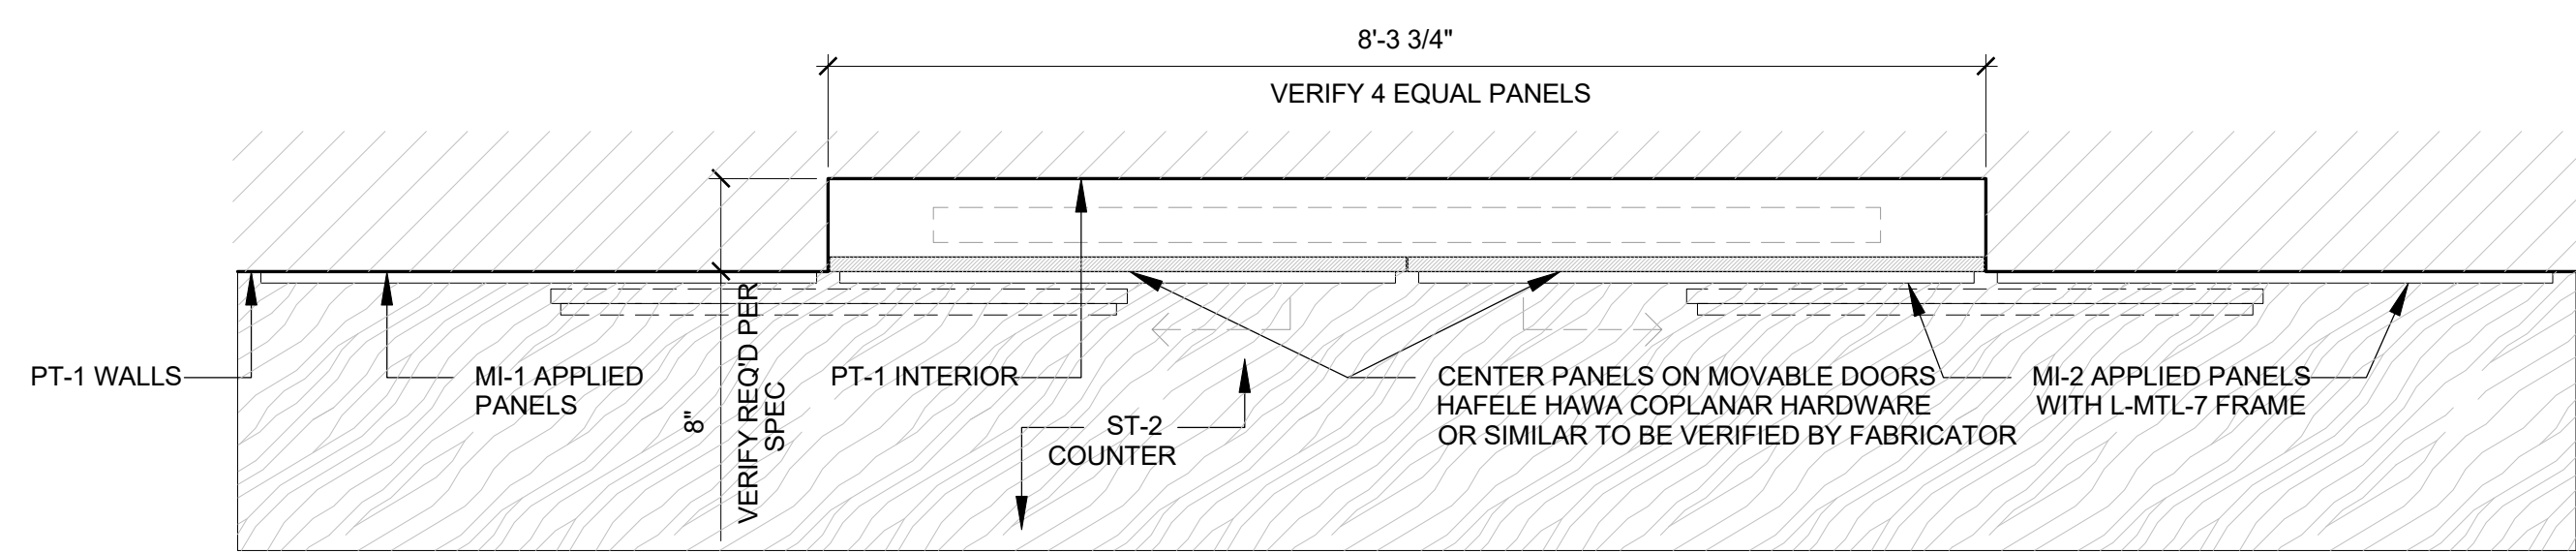


1 MW-10/11 TV WALL DTL PLAN
SCALE: 3/4" = 1'-0"


Frederick Fisher & Partners reserves its common law copyright and other property rights in these plans. These plans and drawings are not to be reproduced in any form or manner whatsoever without first obtaining the express written permission and consent of Frederick Fisher & Partners, Architects, nor are they to be assigned to any third party without obtaining said written permission and consent.

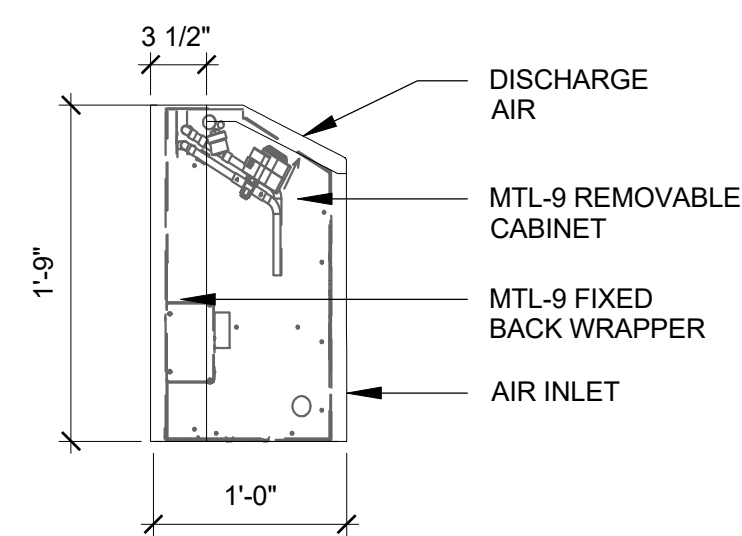


14 MW-35 SNUG 2 CONSOLE CABINET
SCALE: 1" = 1'-0"

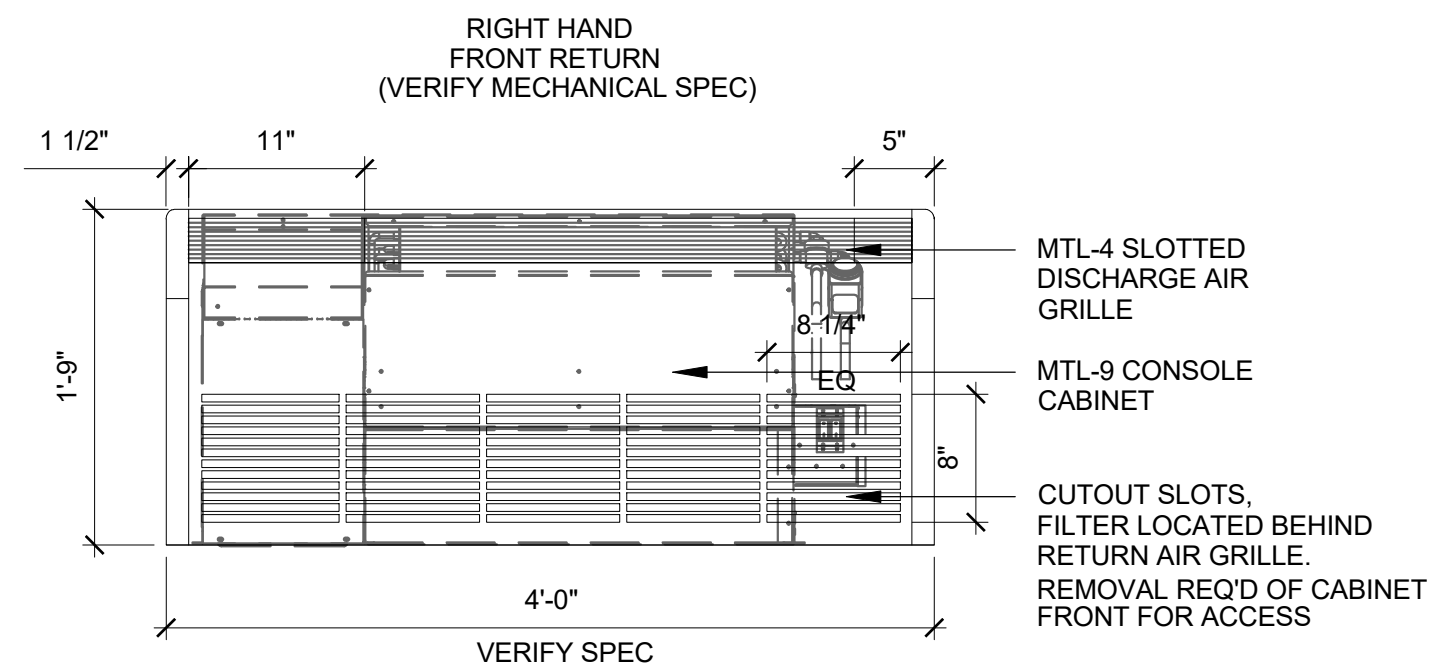


13 MW-35 SNUG 2 CONSOLE CABINET
SCALE: 1" = 1'-0"

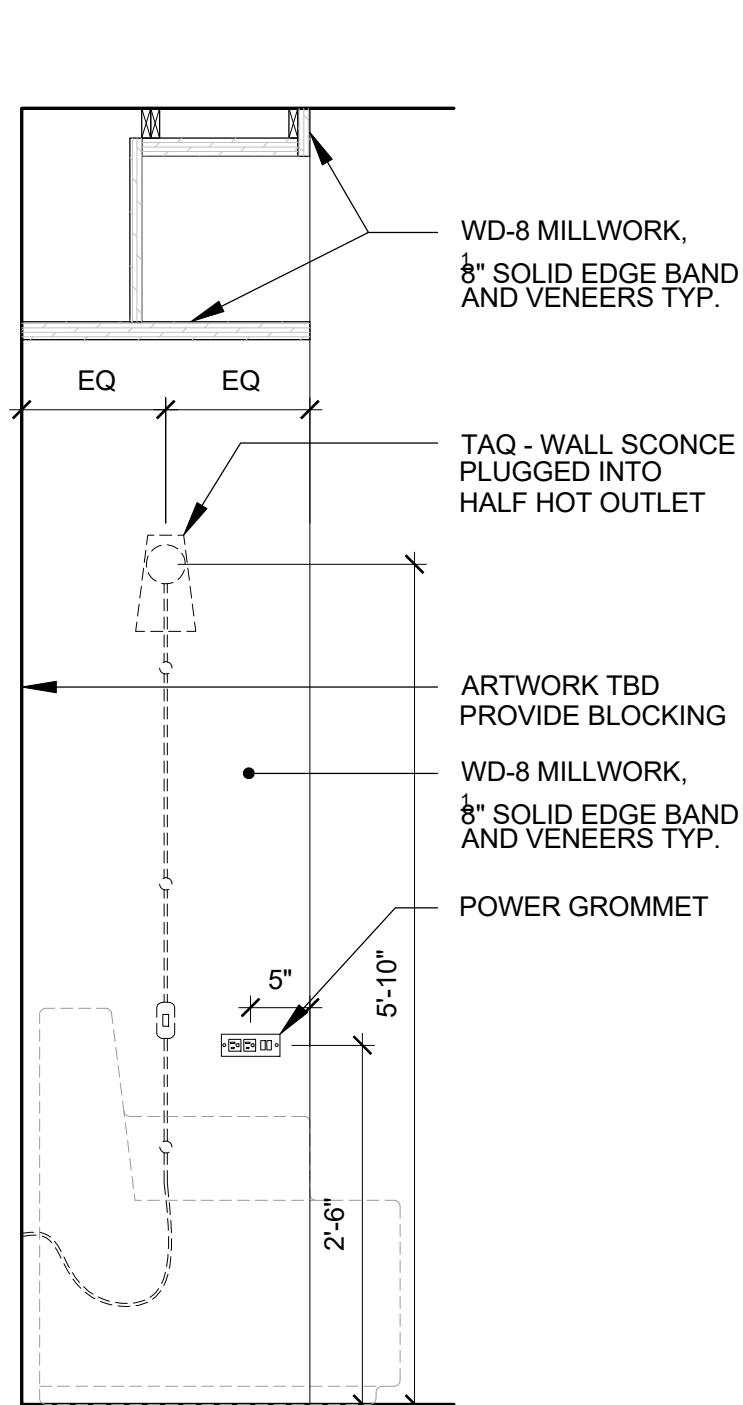


12 MW-17 SNUG 2 NOOK
SCALE: 3/4" = 1'-0"

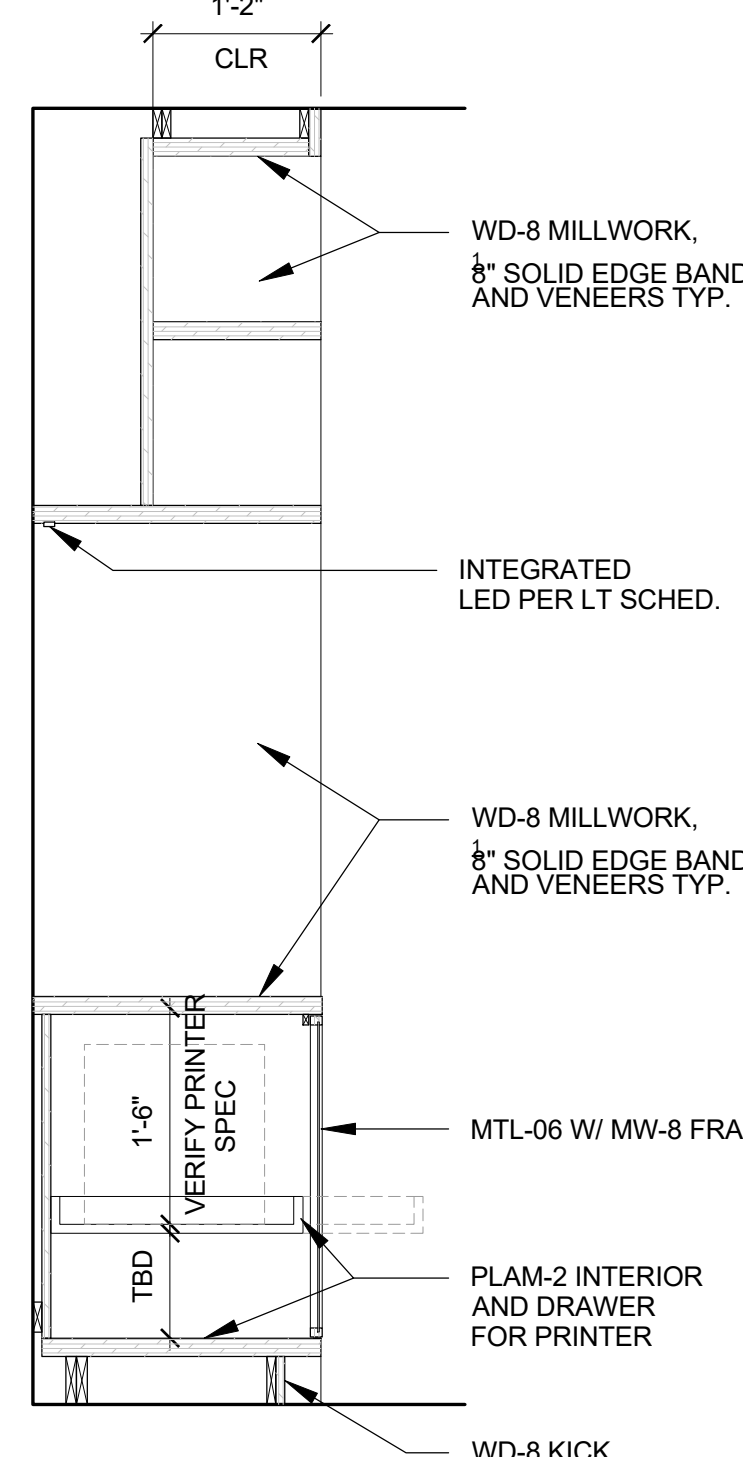


11 MW-17 SNUG 2 BIZ CENTER
SCALE: 3/4" = 1'-0"

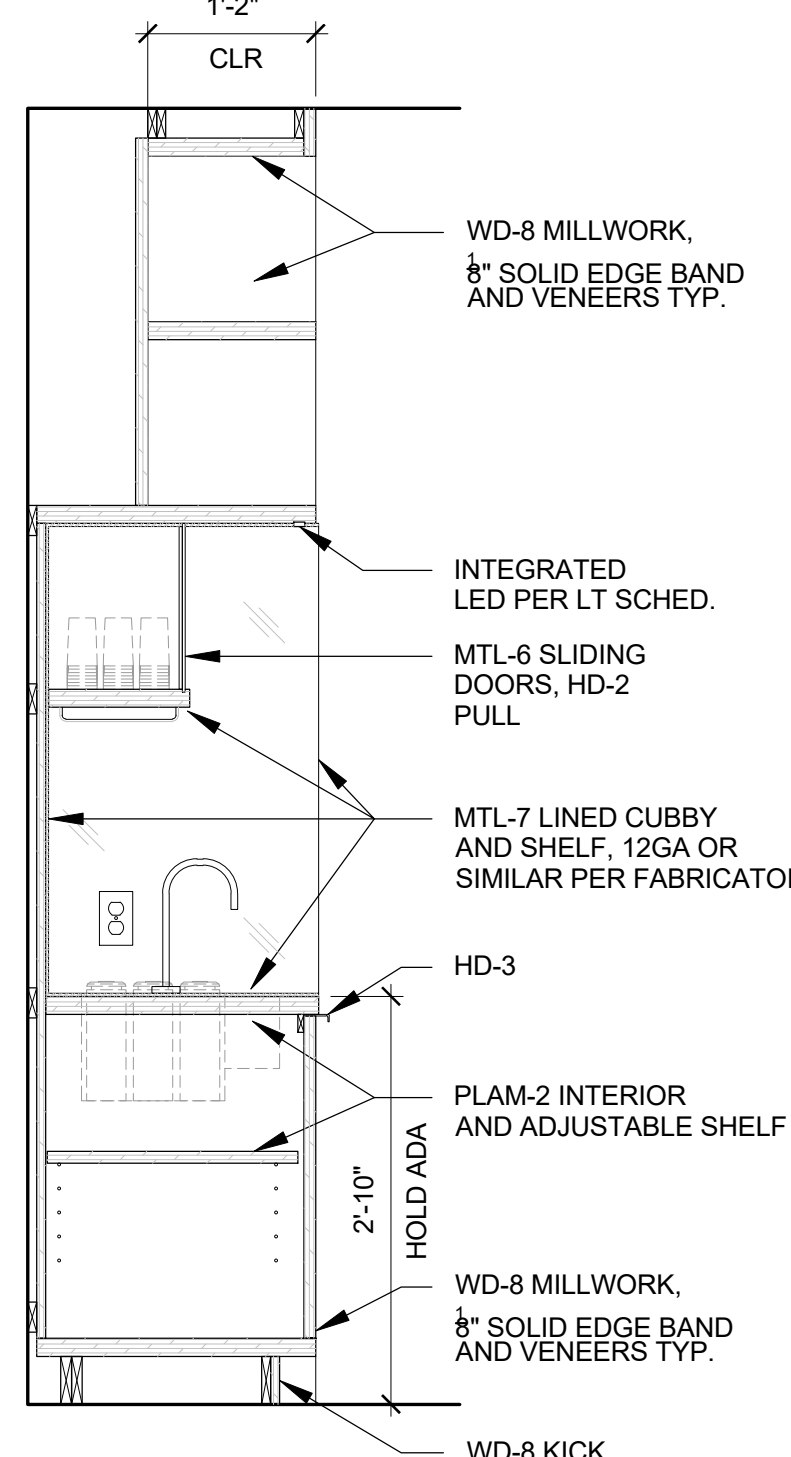


10 MW-17 SNUG 2 COUNTER
SCALE: 3/4" = 1'-0"

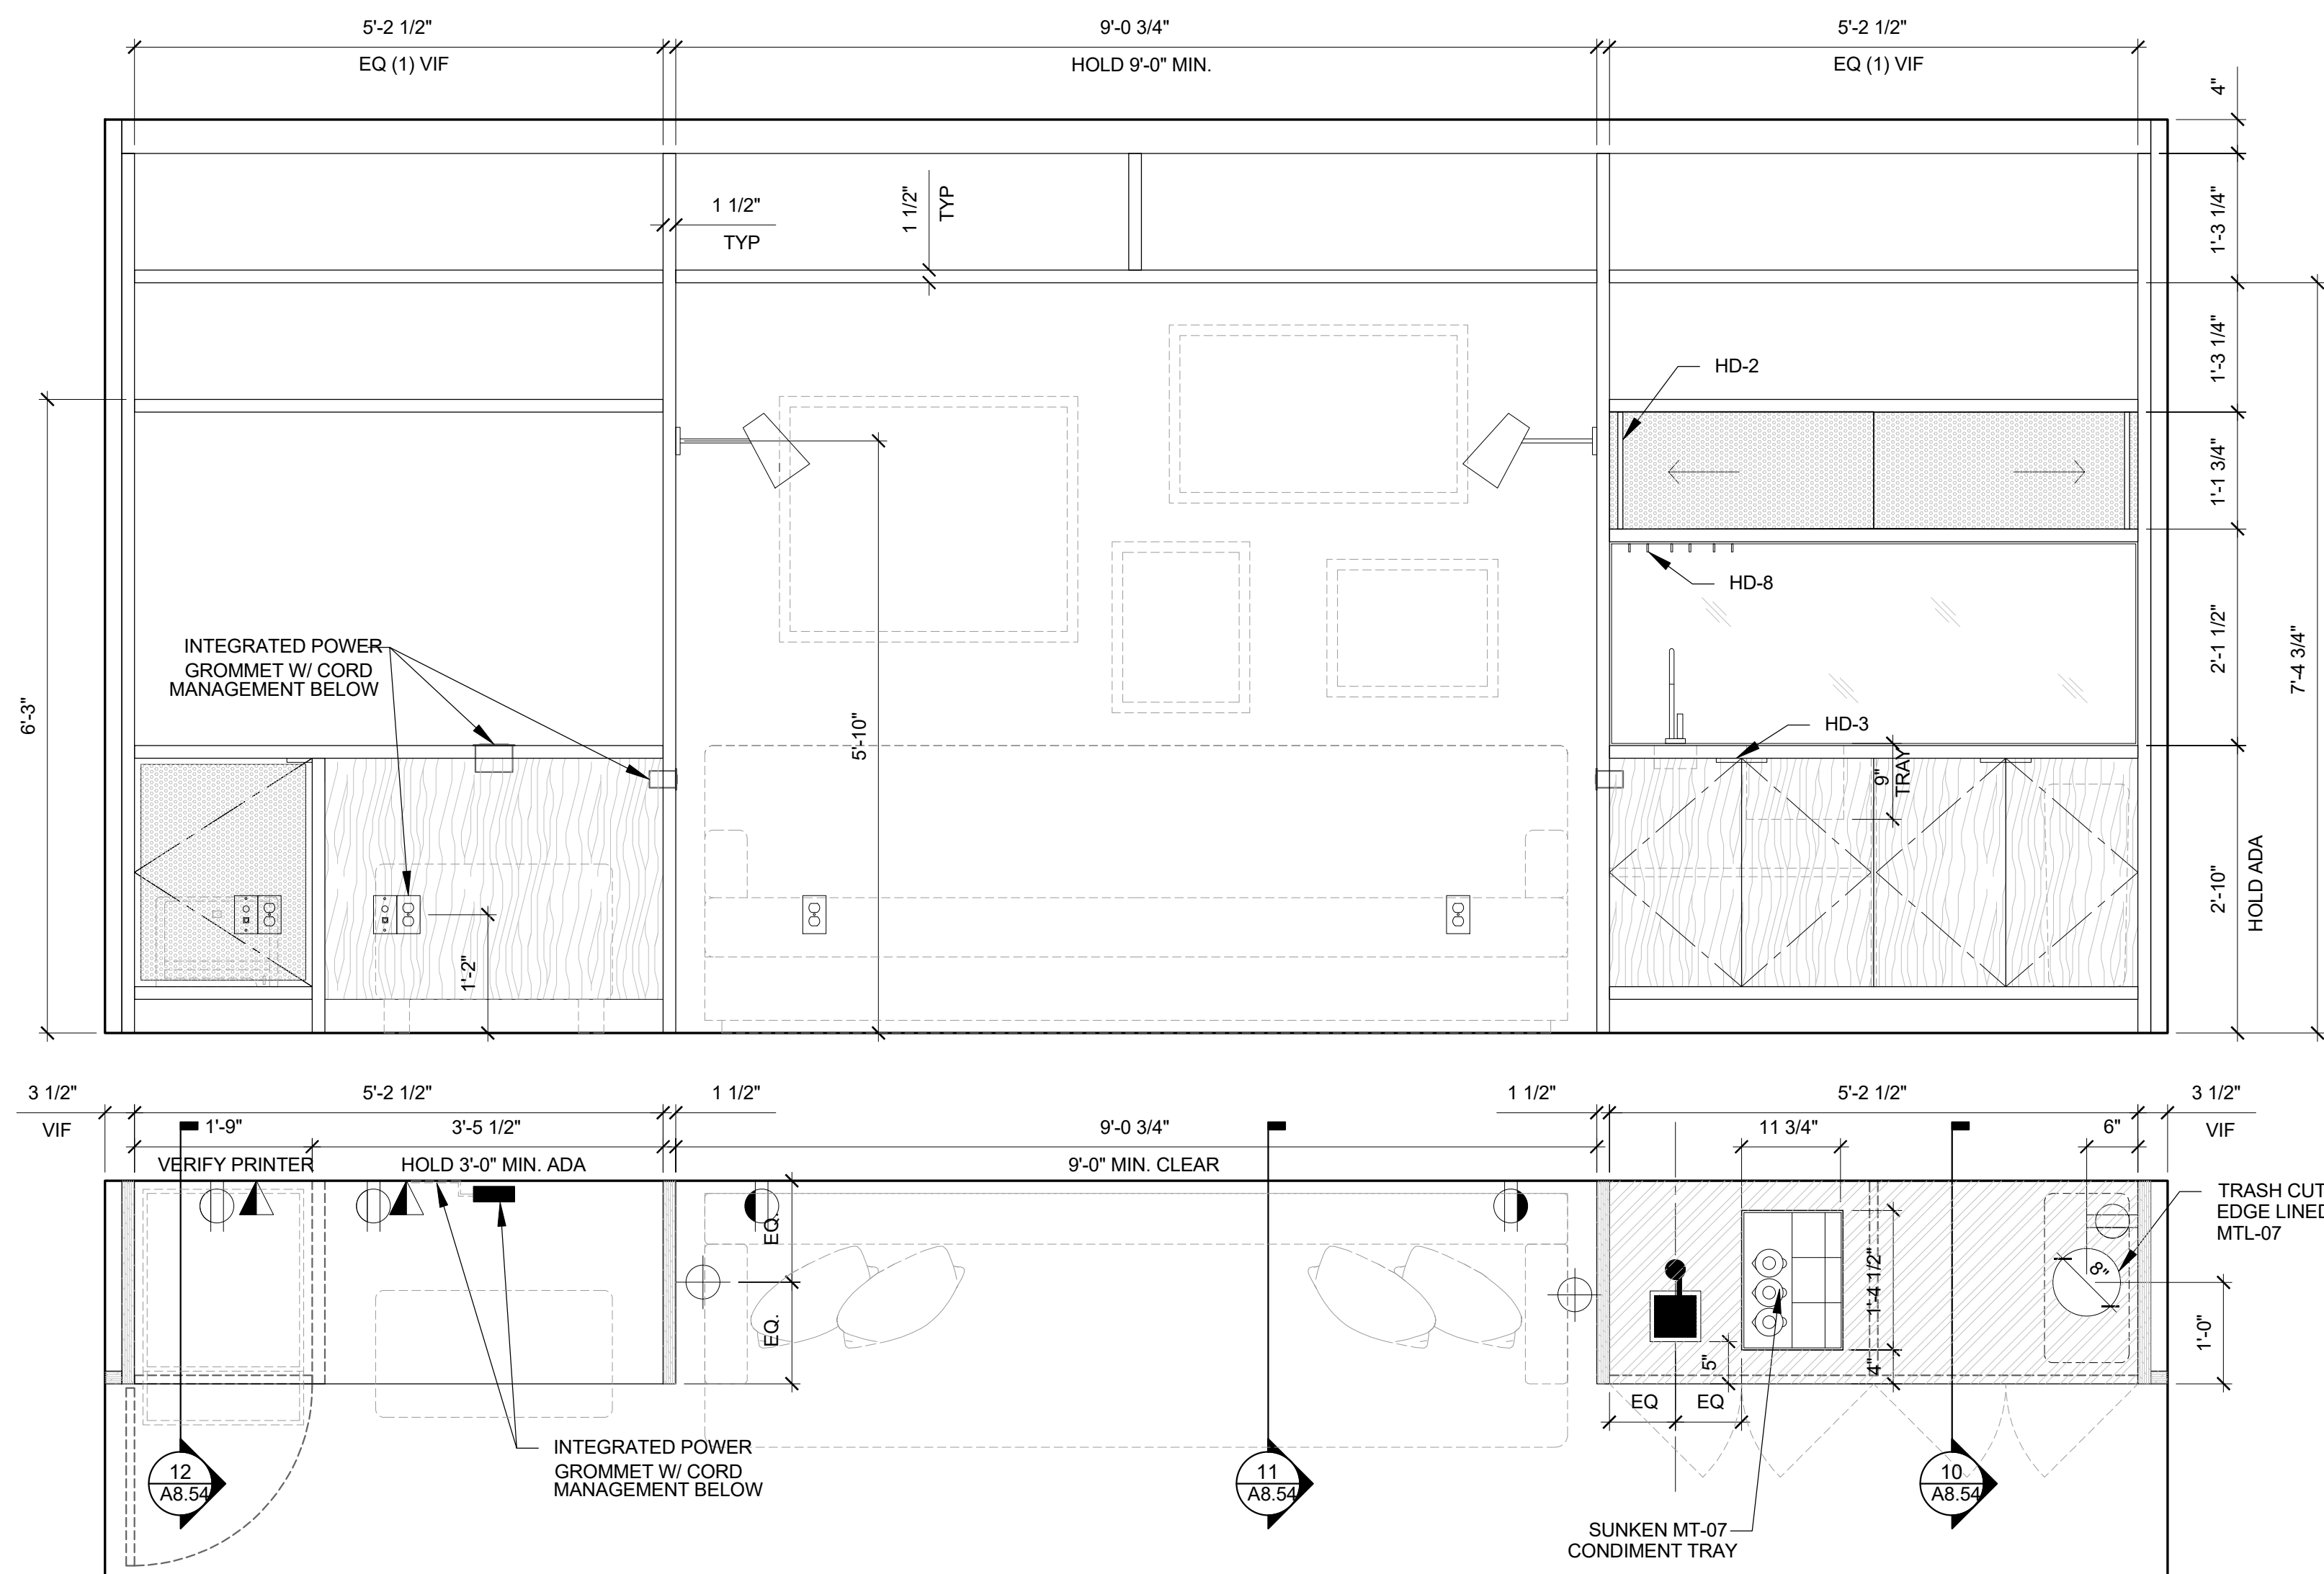


9 MW-17 SNUG 2 DTL PLAN & ELEVATION
SCALE: 3/4" = 1'-0"

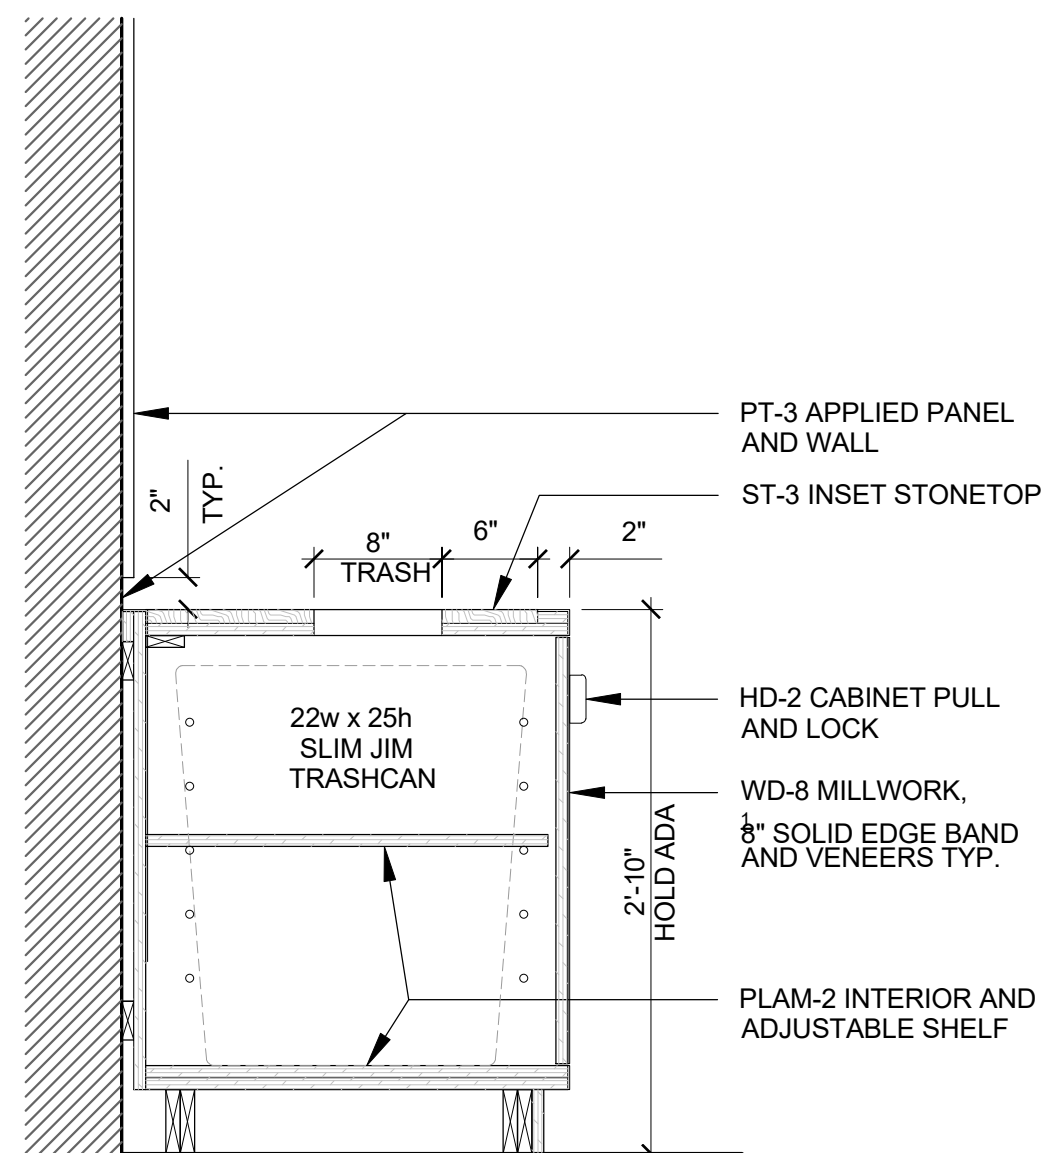


8 MW-16 SNUG 1 @ COUNTER
SCALE: 1" = 1'-0"

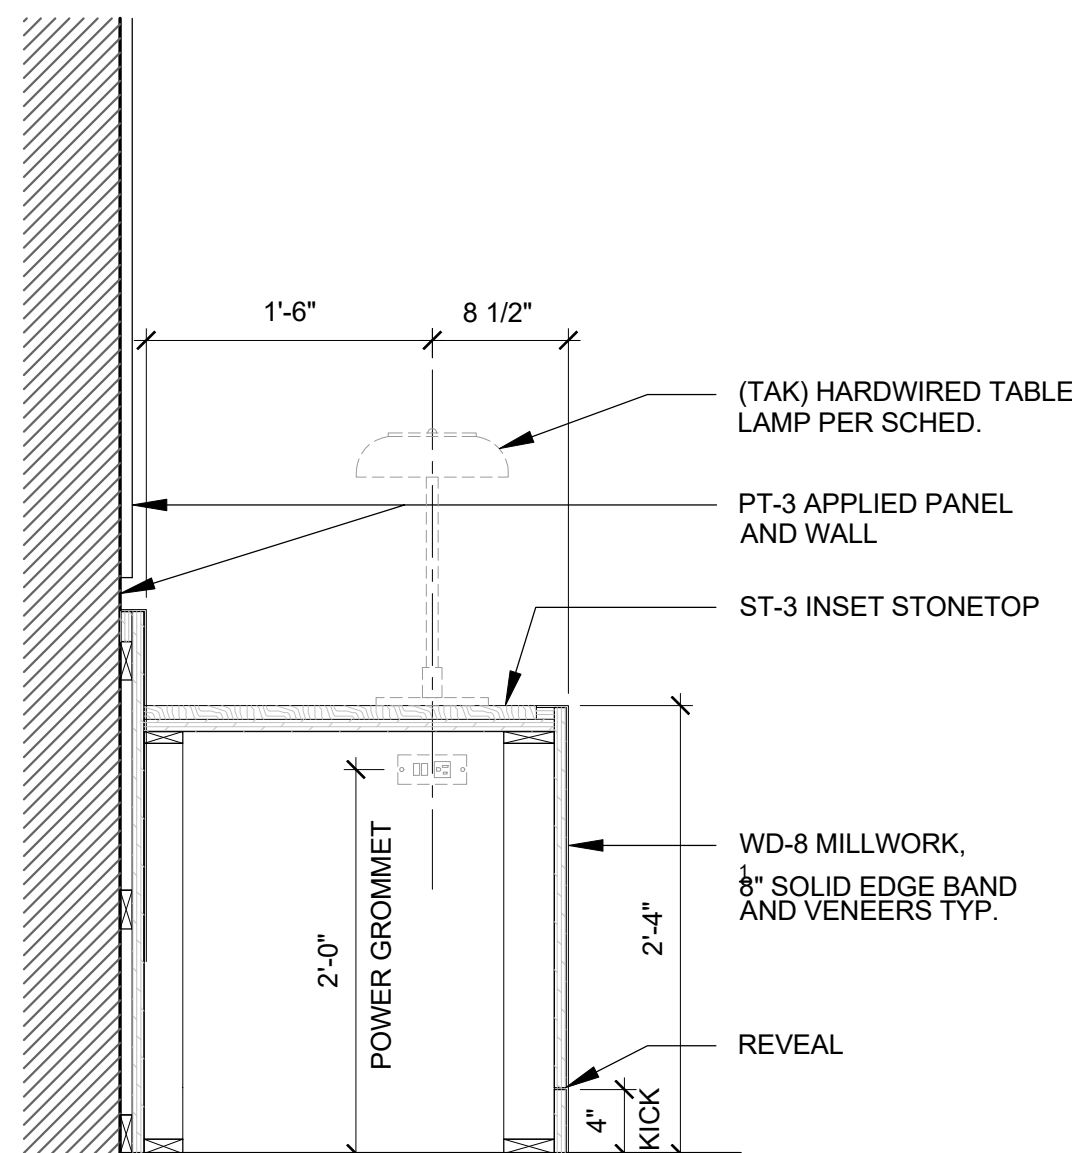


7 MW-16 SNUG 1 @ DIVIDER
SCALE: 1" = 1'-0"

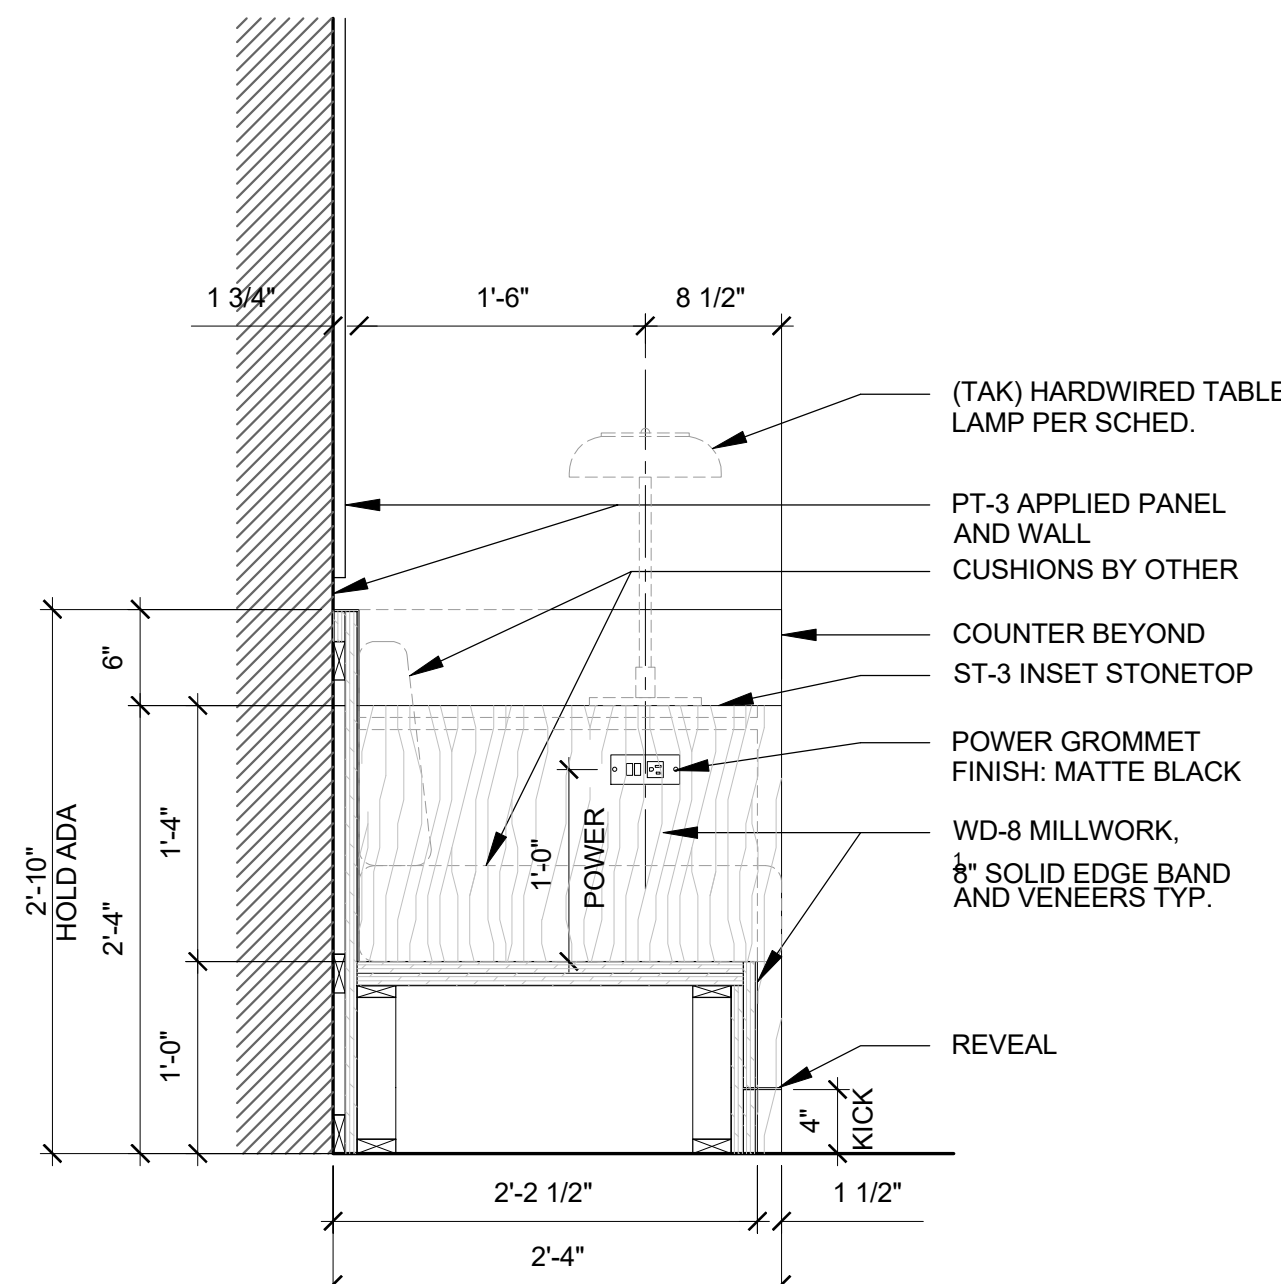


6 MW-16 SNUG 1 @ BANQUETTE
SCALE: 1" = 1'-0"

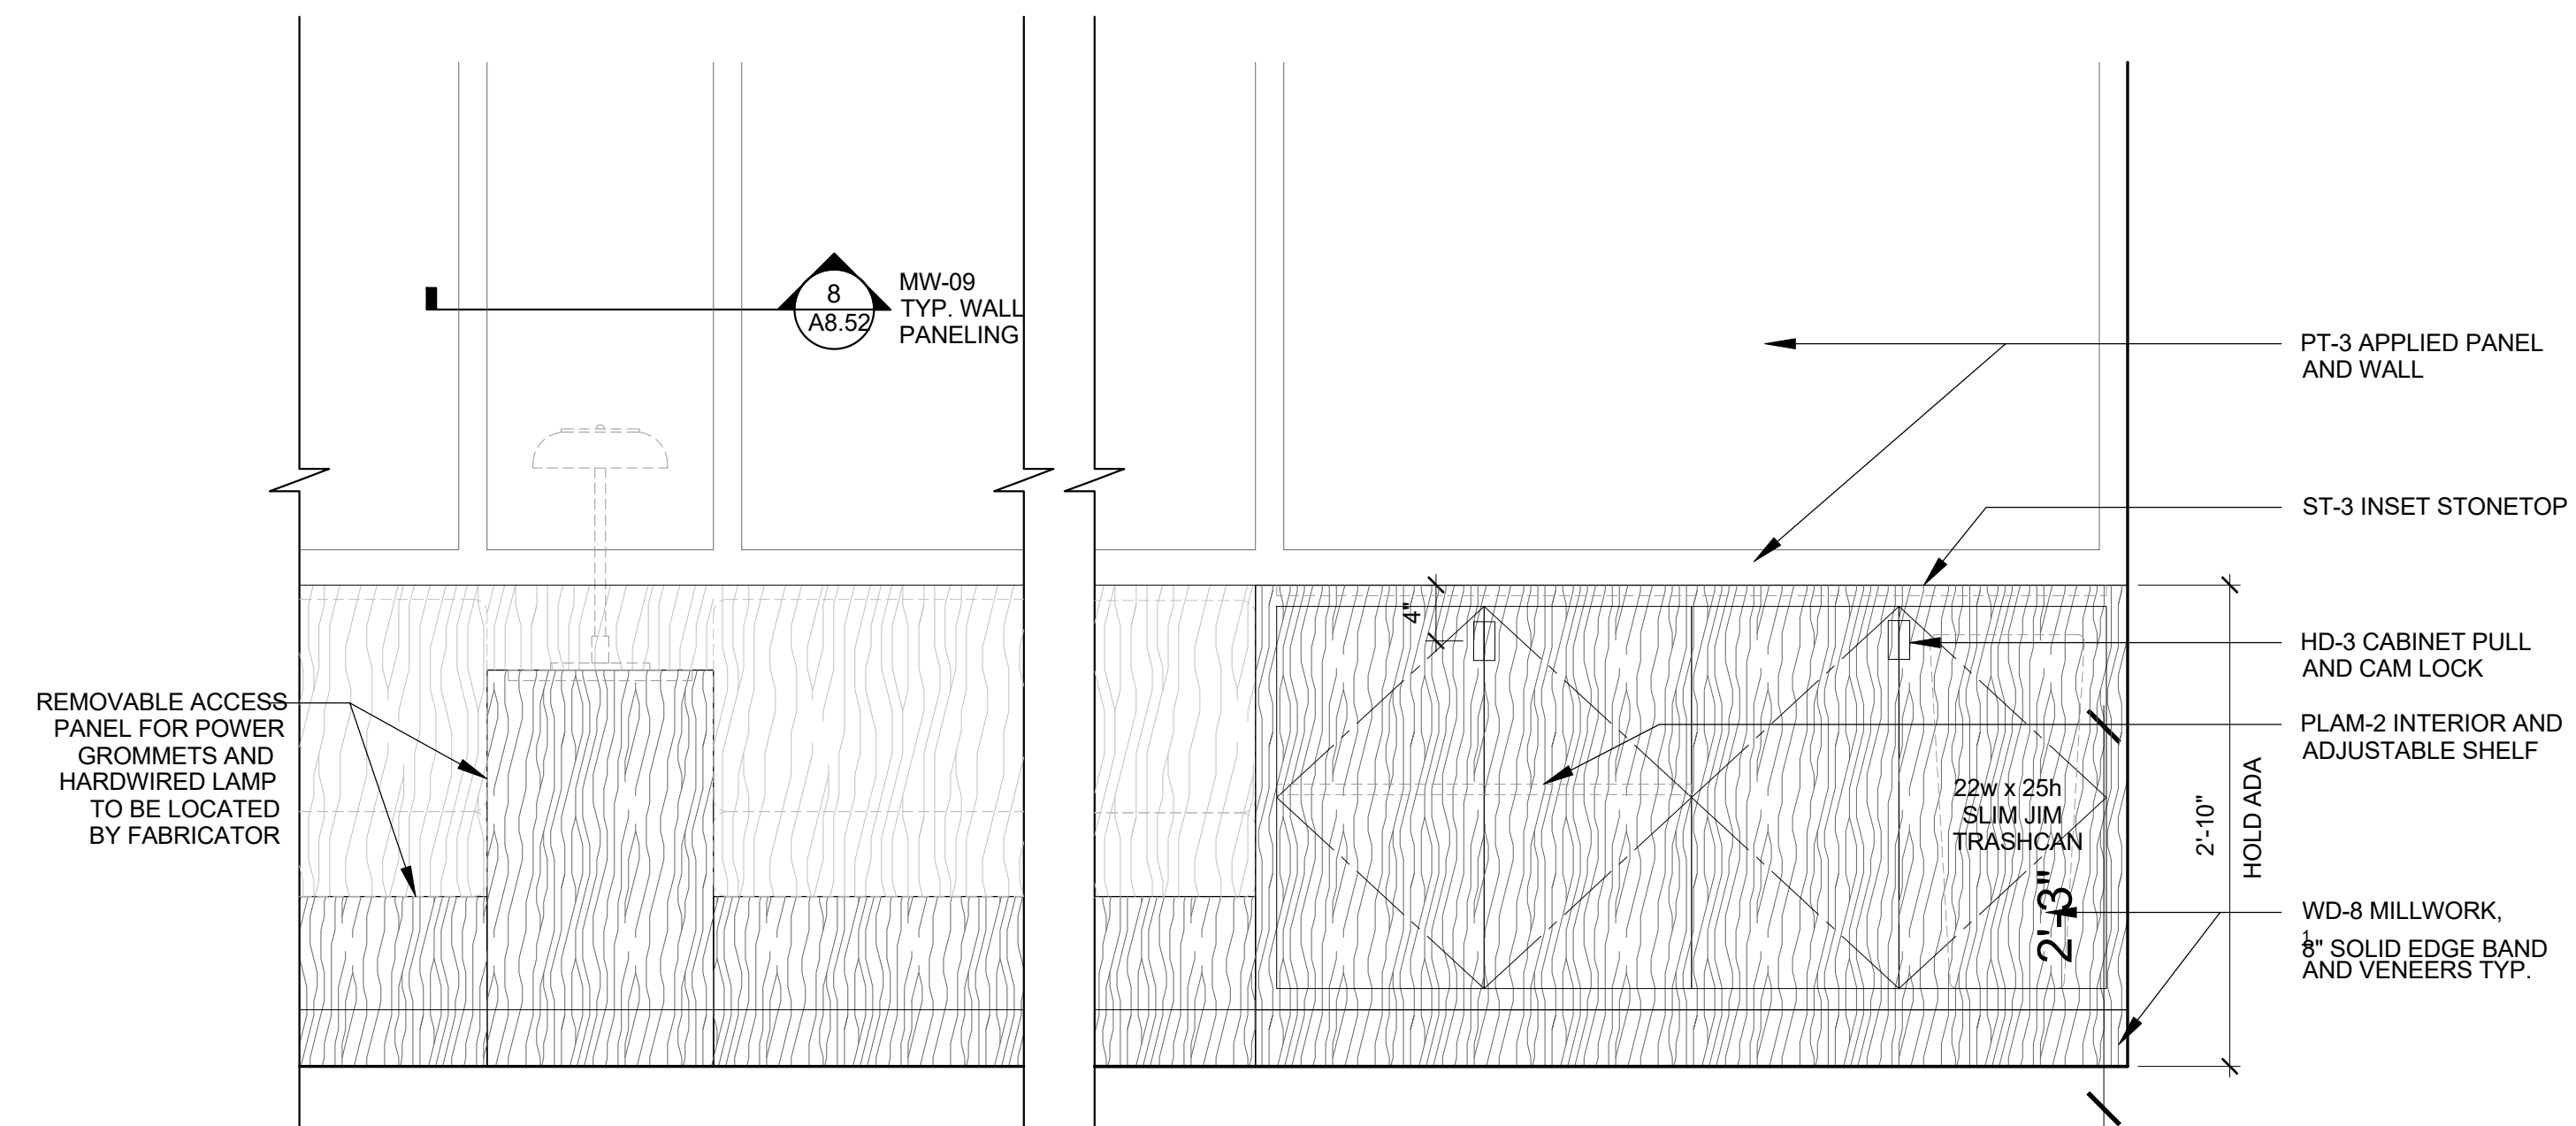


5 MW-16 SNUG 1 DTL ELEVATION
SCALE: 1" = 1'-0"

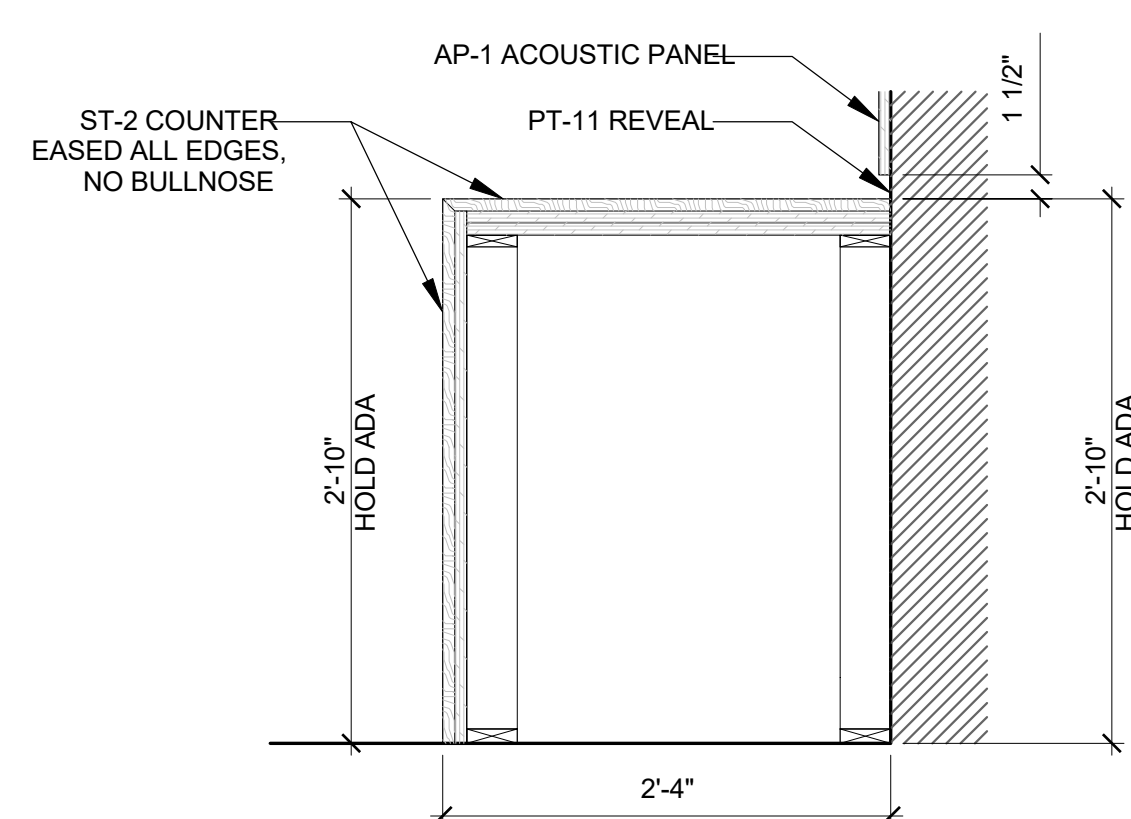


4 MW-18 PREFUNCTION DTL SECTION
SCALE: 1" = 1'-0"

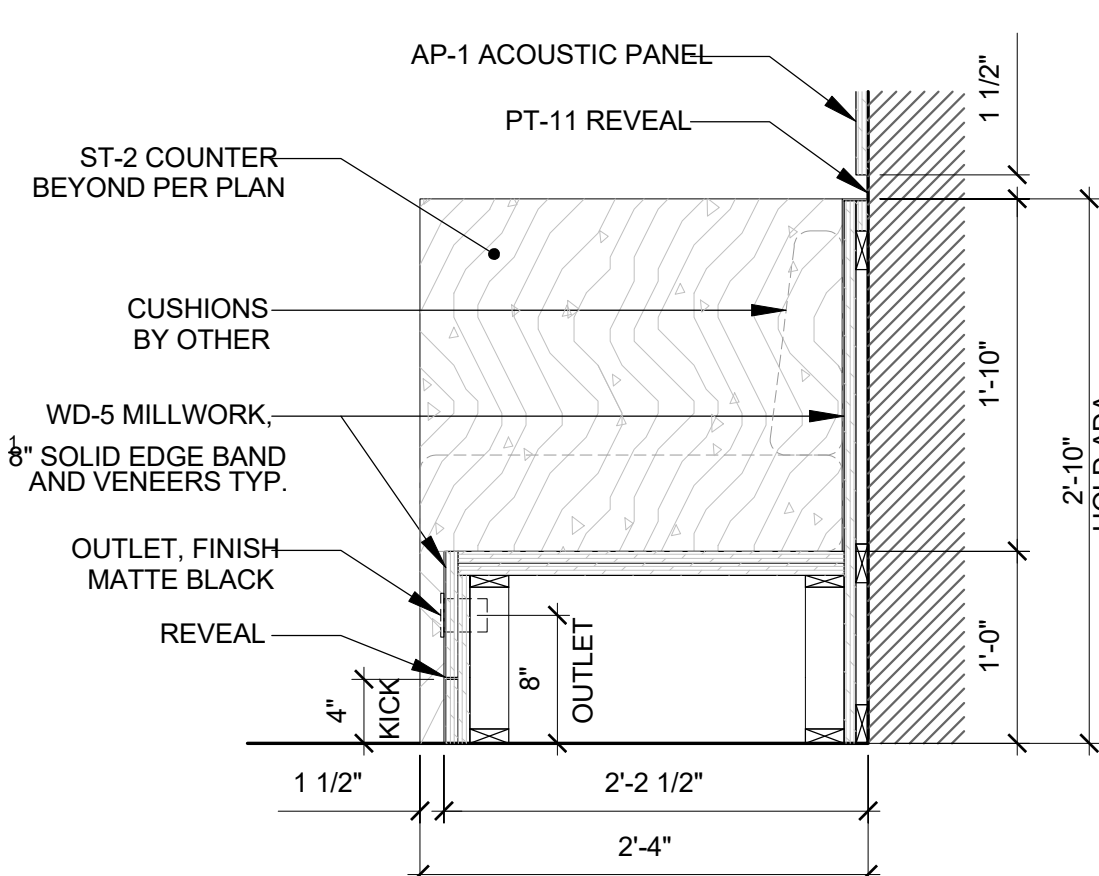

3 MW-18 PREFUNCTION DTL SECTION
SCALE: 1" = 1'-0"

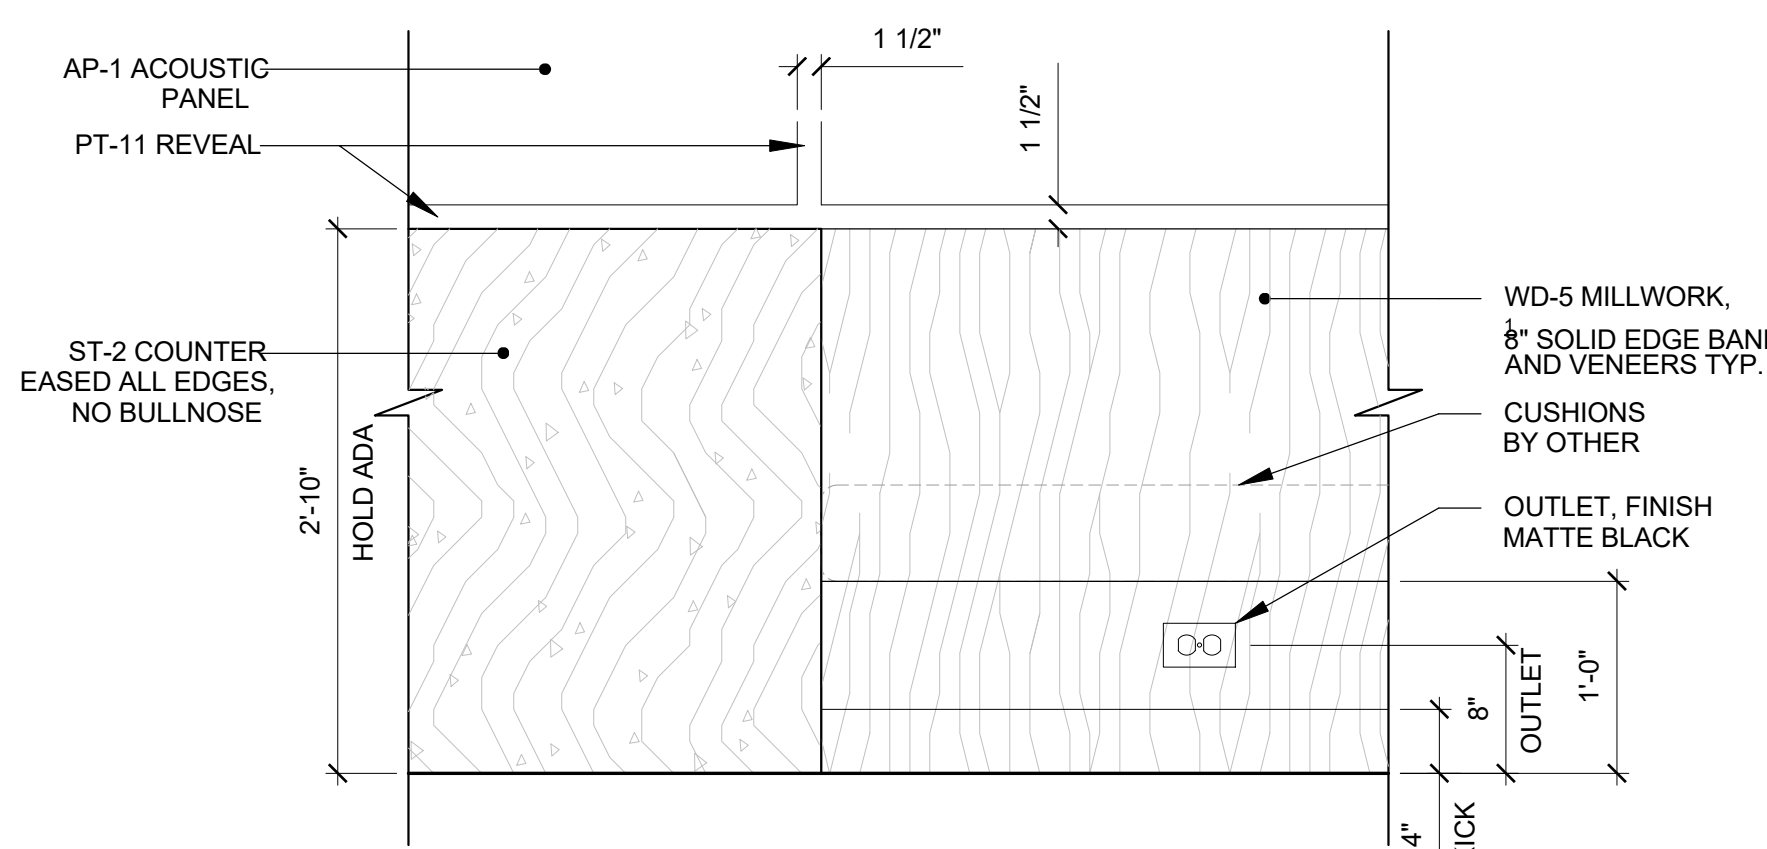

2 MW-18 PREFUNCTION DTL ELEVATION
SCALE: 1" = 1'-0"

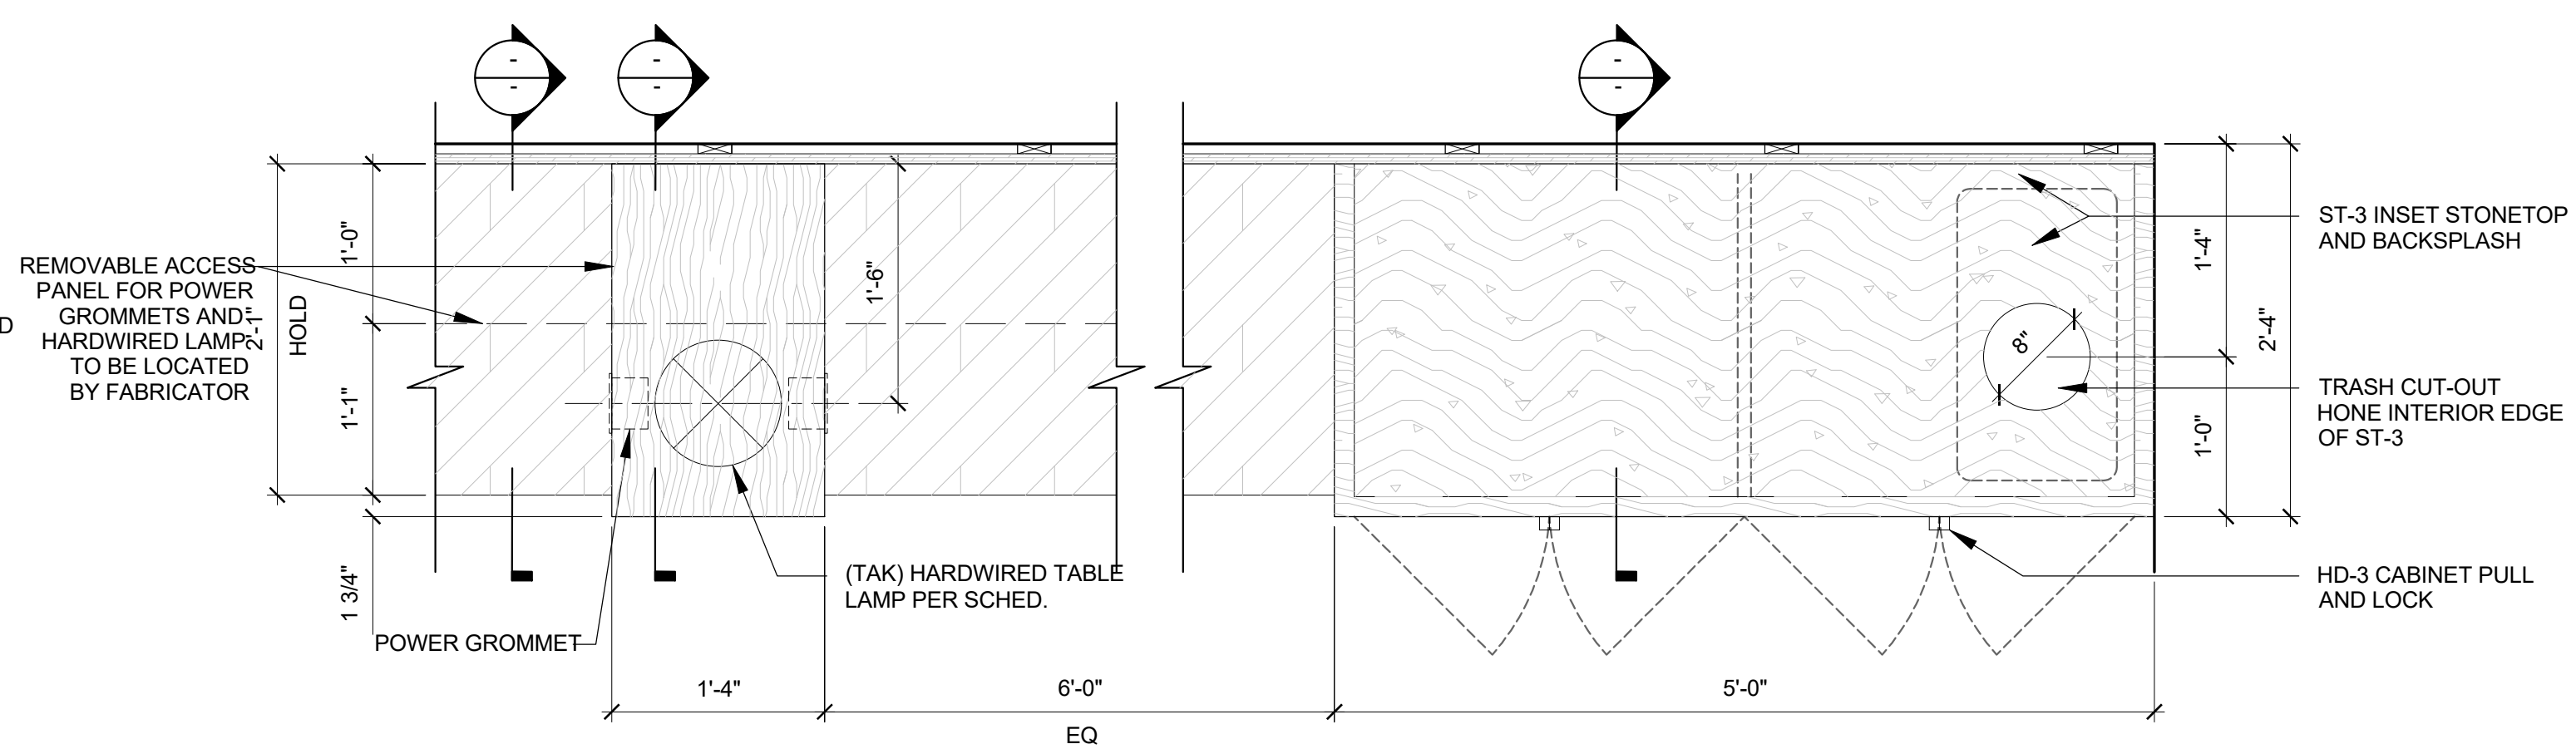

1 MW-16 SNUG 1 DTL PLAN
SCALE: 1" = 1'-0"

ISSUE DATES
03/22/2019 100% SCHEMATIC DESIGN
07/26/2019 75% DESIGN DEVELOPMENT
09/03/2019 100% DESIGN DEVELOPMENT
12/13/2019 50% CONSTRUCTION DOCUMENTS
02/01/2020 70% CONSTRUCTION DOCUMENTS
05/01/2020 ISSUED FOR CONSTRUCTION
07/01/2020 GAP SET
10/16/2020 FINAL GAP SET
08/21/2021 BID SET

Frederick Fisher and Partners
1250 West 28th St, Suite 302, New York, NY 10001
(212) 503-6880 | info@frederickfisher.com

MILLWORK
DETAILS
SCALE:


A8.54

VASSAR COLLEGE INN & INSTITUTE
18010.00
COLLEGE AND RAYMOND AVENUE POUGHKEEPSIE, NY


CONTRACTOR

CONSULTANT


Frederick Fisher & Partners reserves its common law copyright and other property rights in these plans. These plans and drawings are not to be reproduced in any form or manner whatsoever without first obtaining the express written permission and consent of Frederick Fisher & Partners, Architects, nor are they to be assigned to any third party without obtaining said written permission and consent.

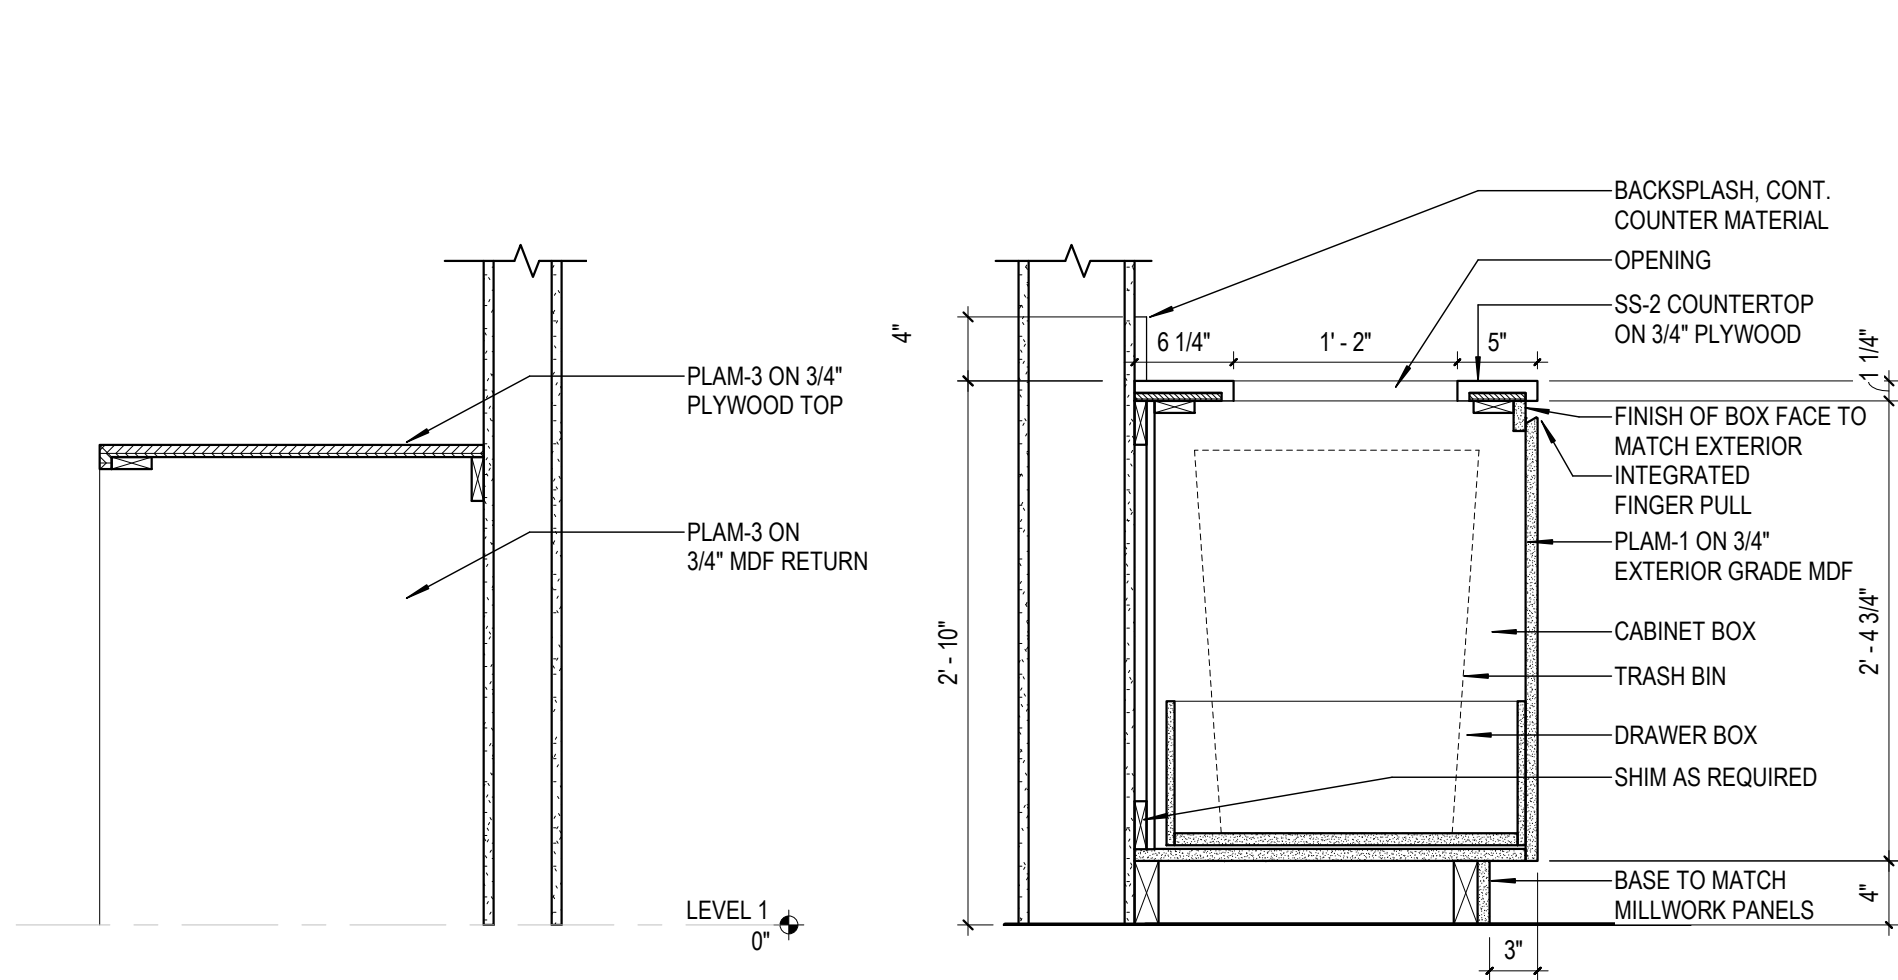


13 MW-33 SECTION
SCALE: 1" = 1'-0"

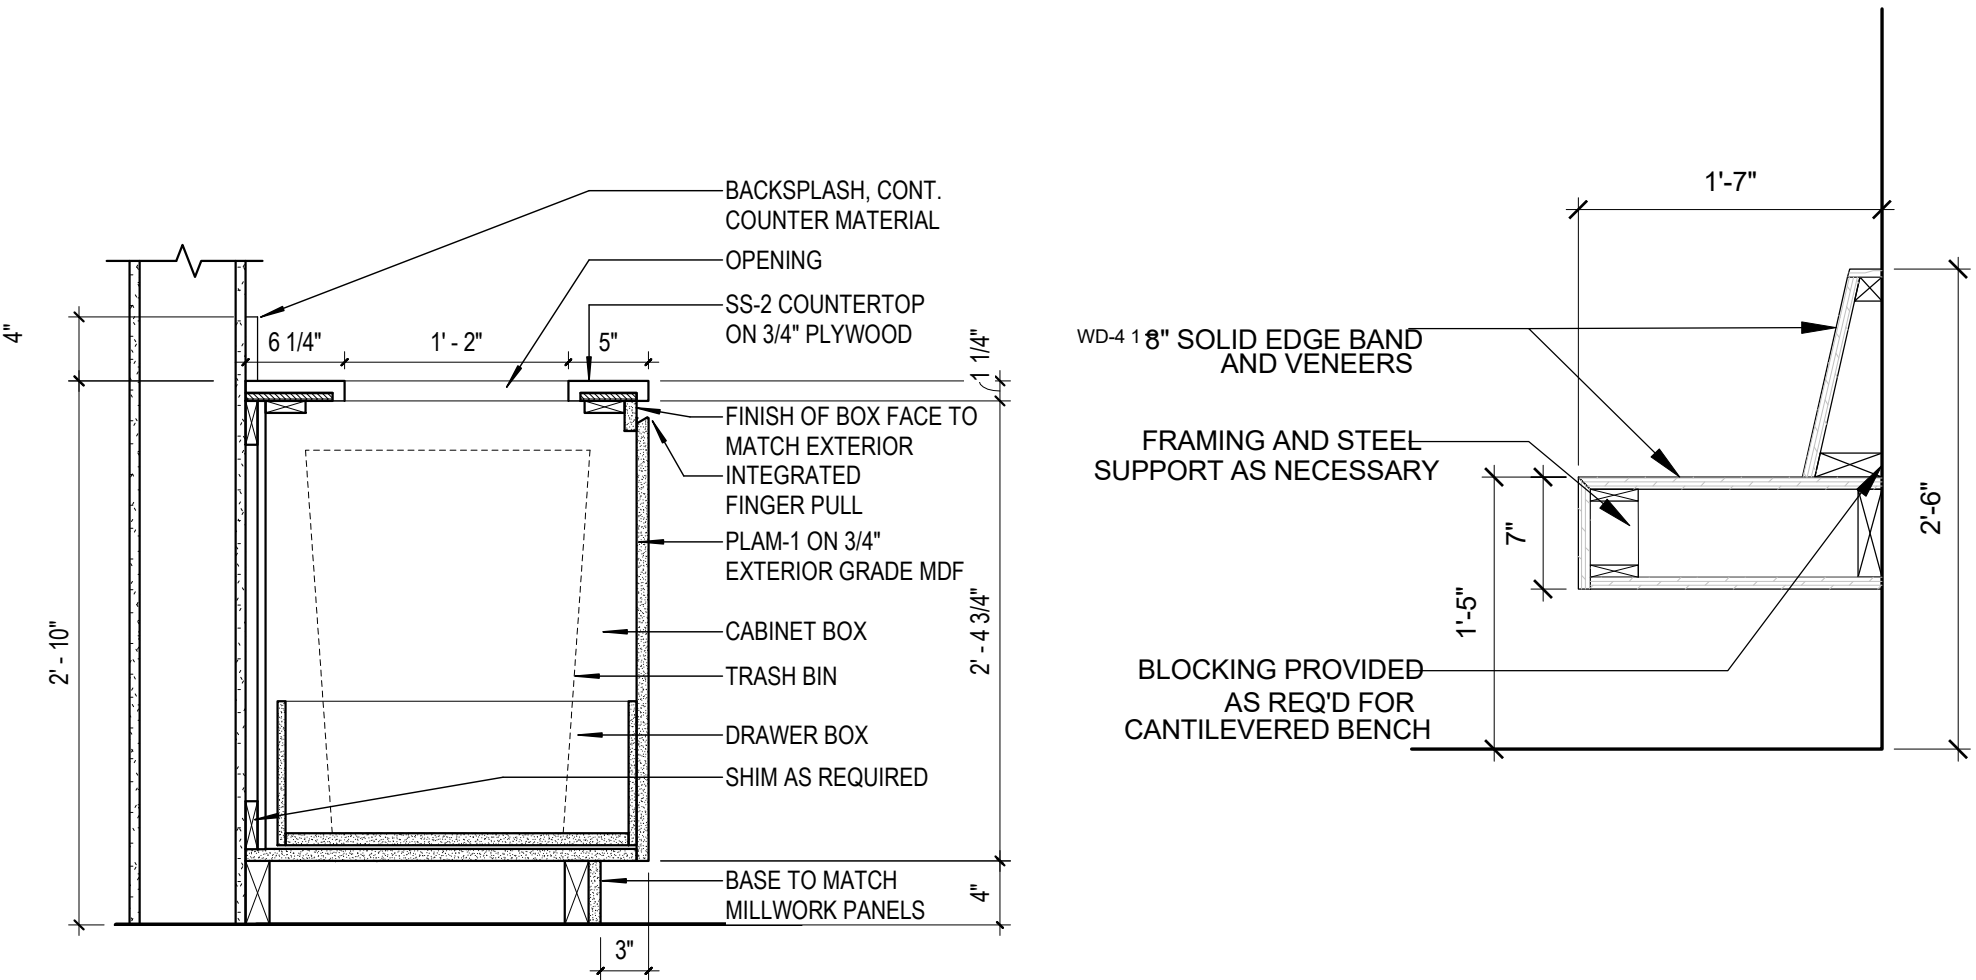


12 MW-32 1 DRAWER BASE
SCALE: 1" = 1'-0"

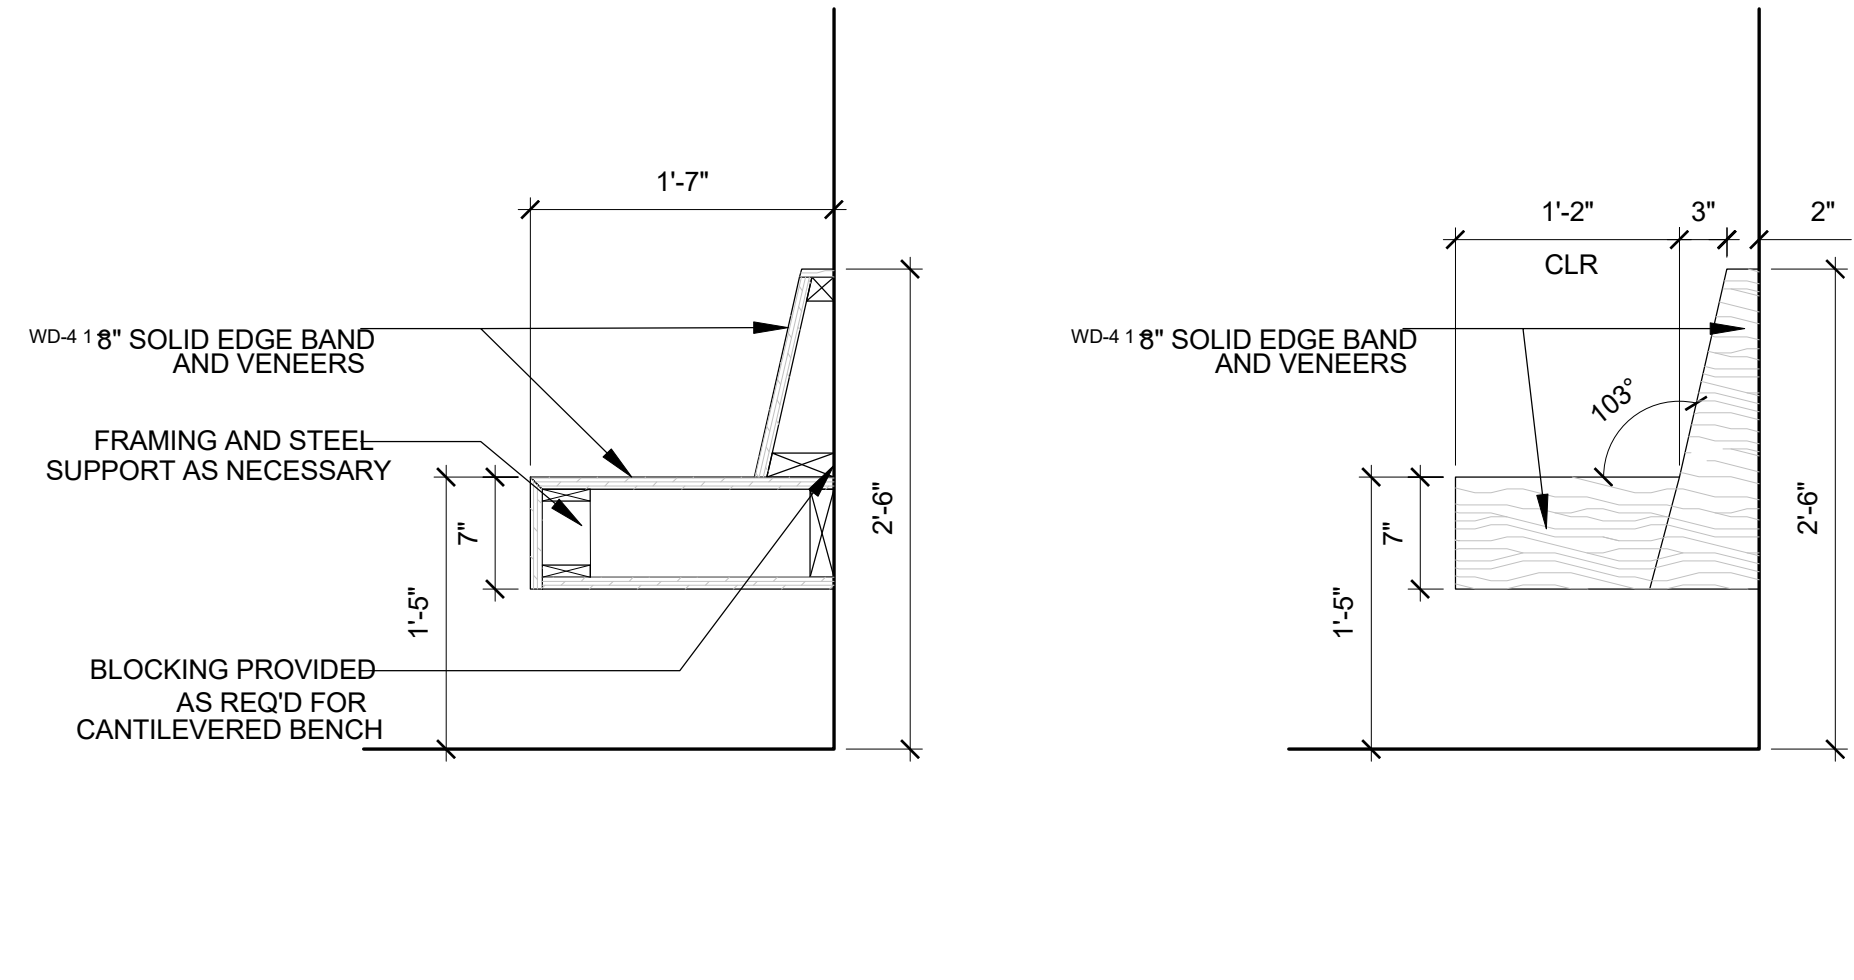


11 MW-20 CORRIDOR 267
SCALE: 1" = 1'-0"

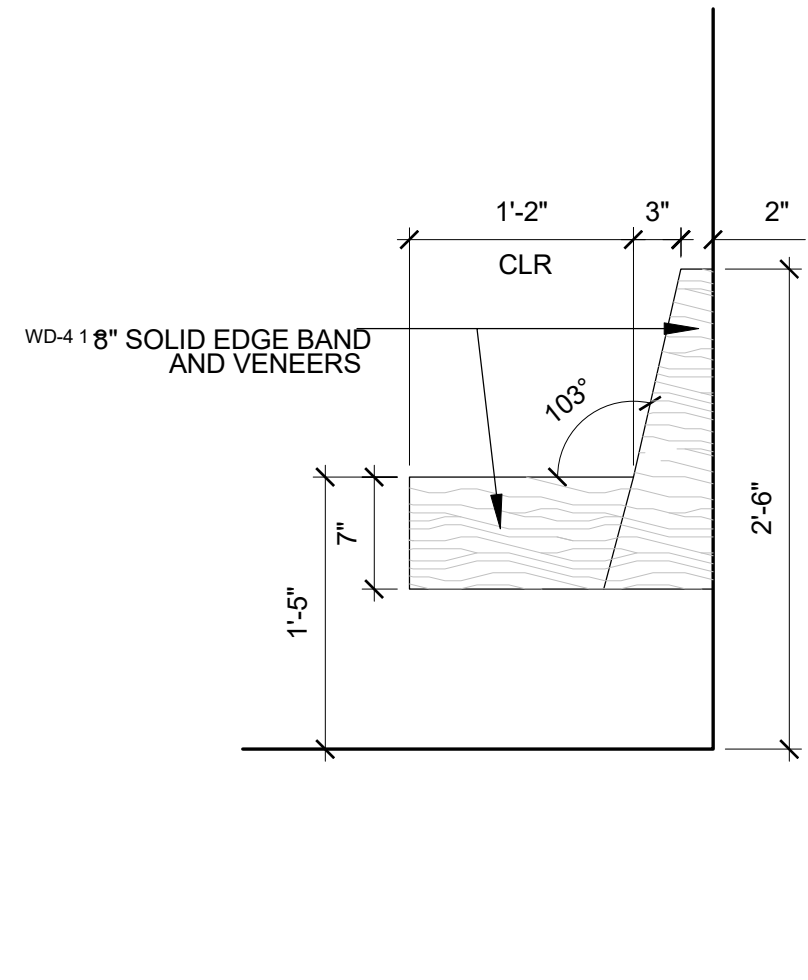


10 MW-20 CORRIDOR 267
SCALE: 1" = 1'-0"

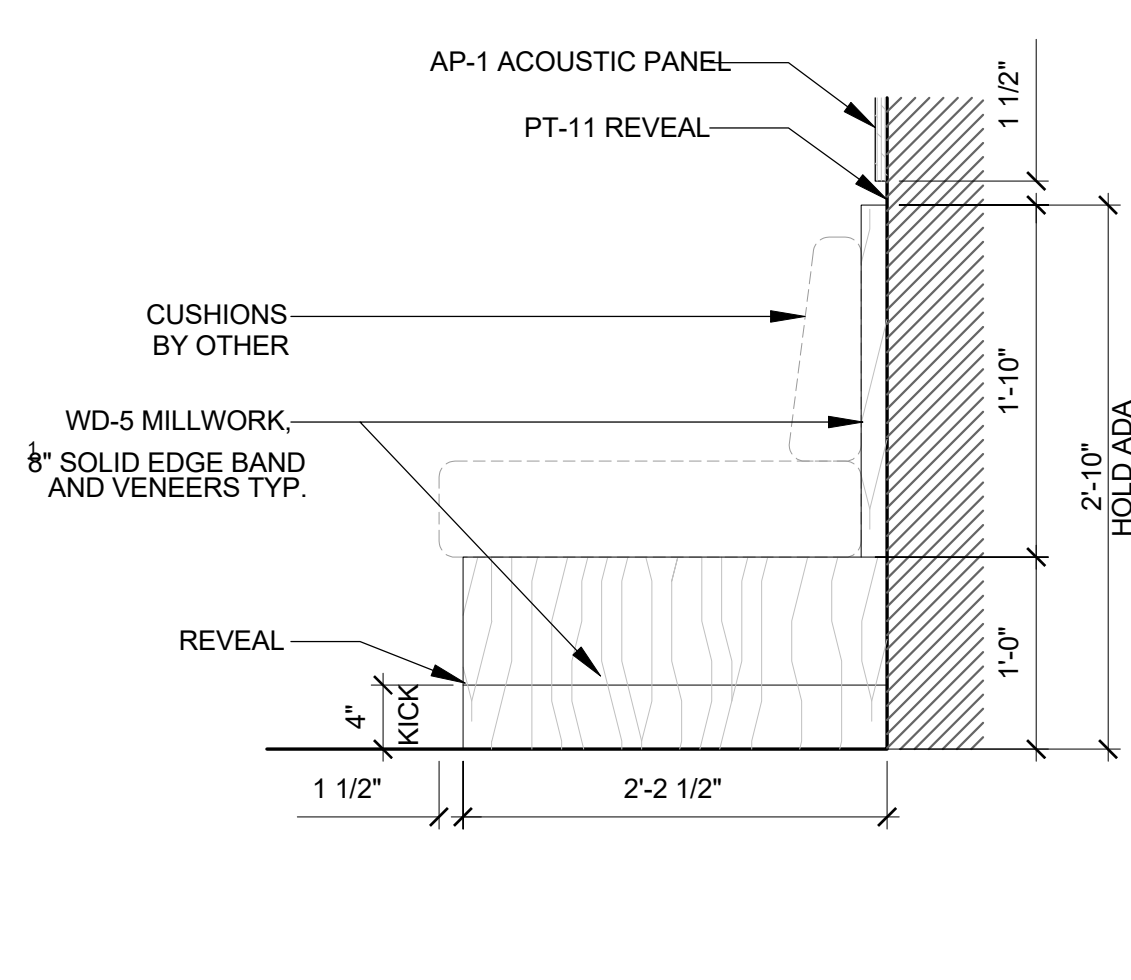


9 MW-19 MED CONFERENCE RM
SCALE: 1" = 1'-0"

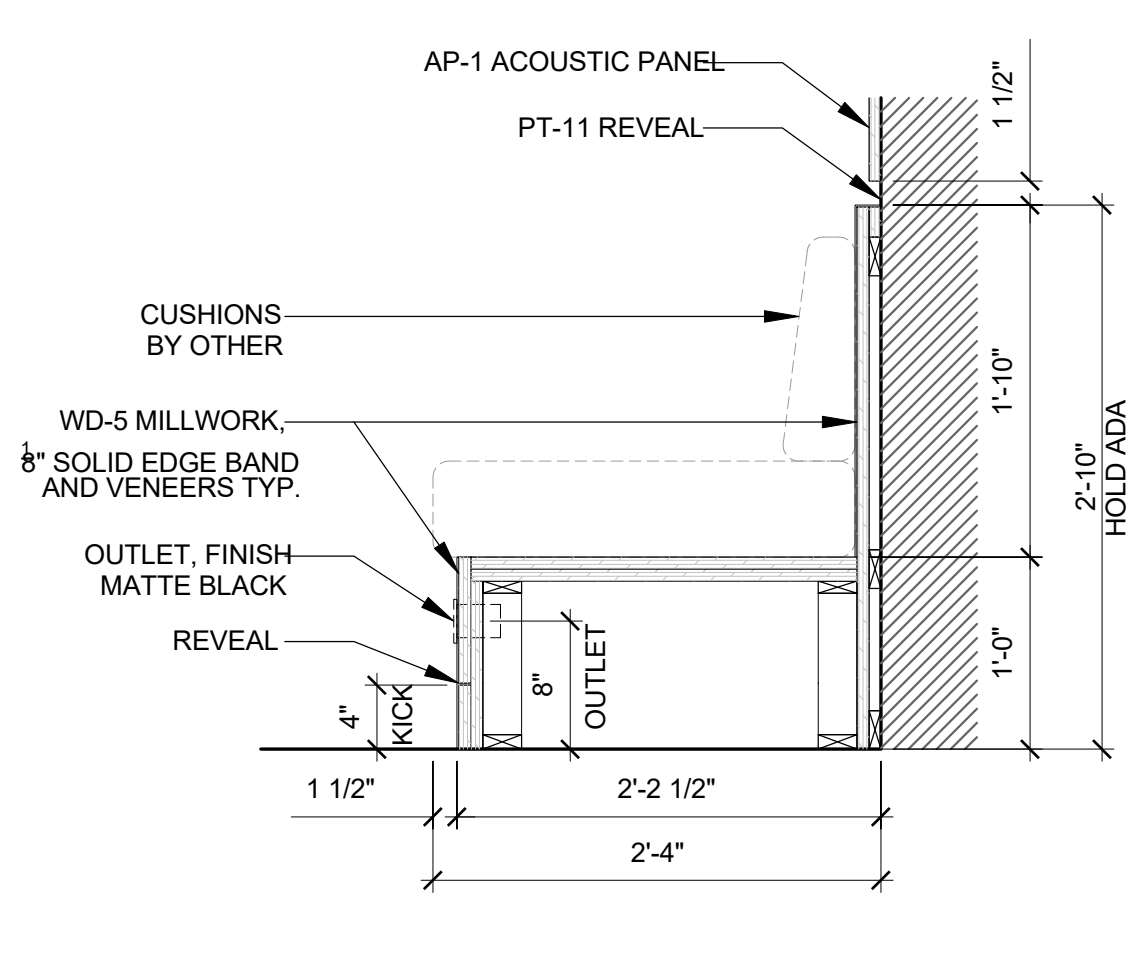


8 MW-19 MED CONFERENCE RM
SCALE: 1" = 1'-0"

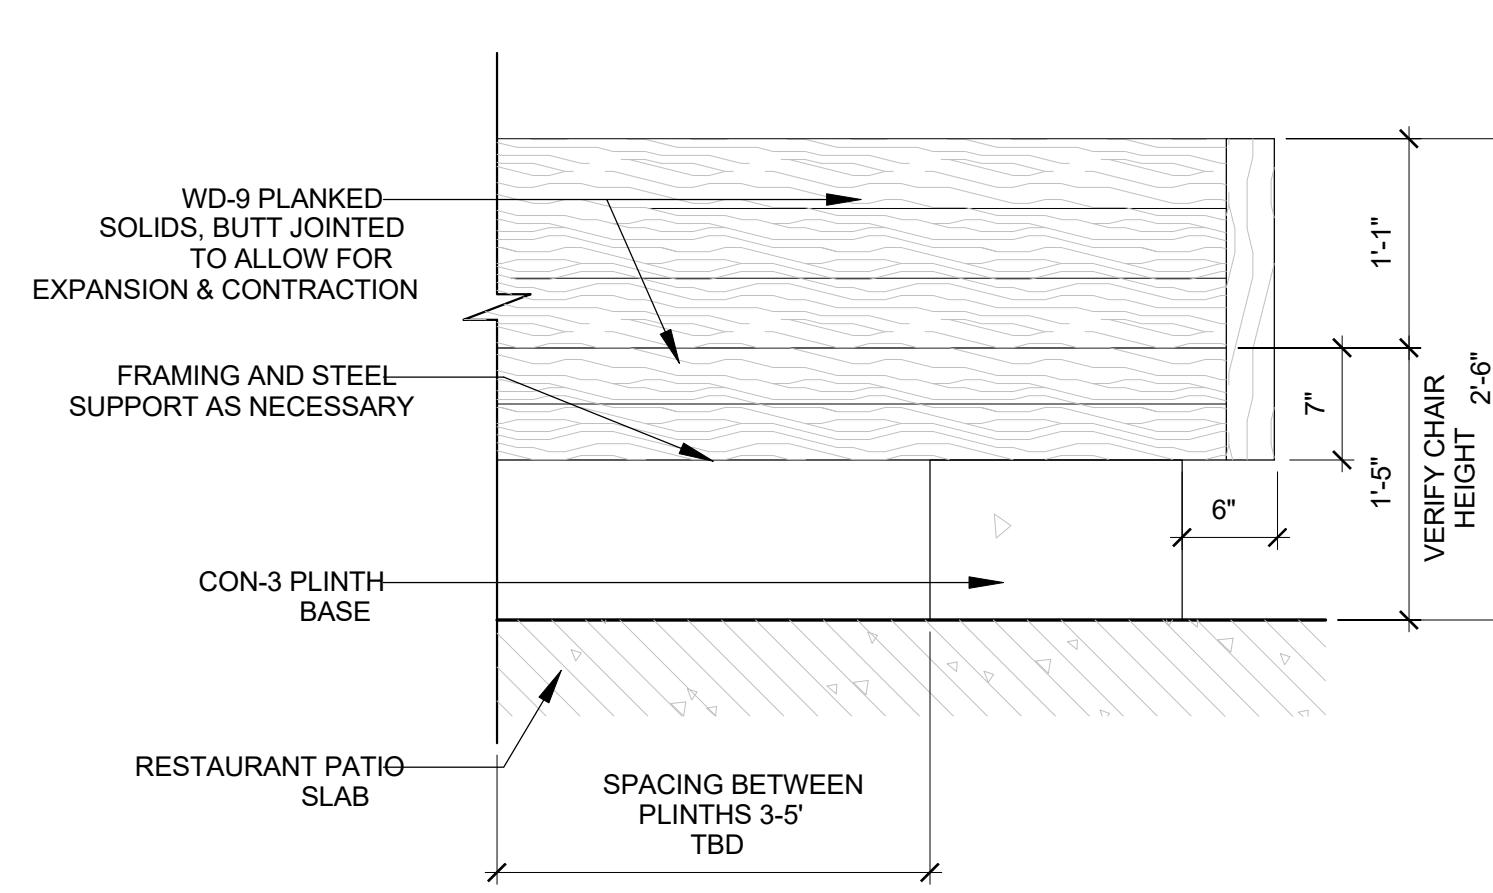


7 MW-38 RESTAURANT PATIO BANQUETTE
SCALE: 1" = 1'-0"

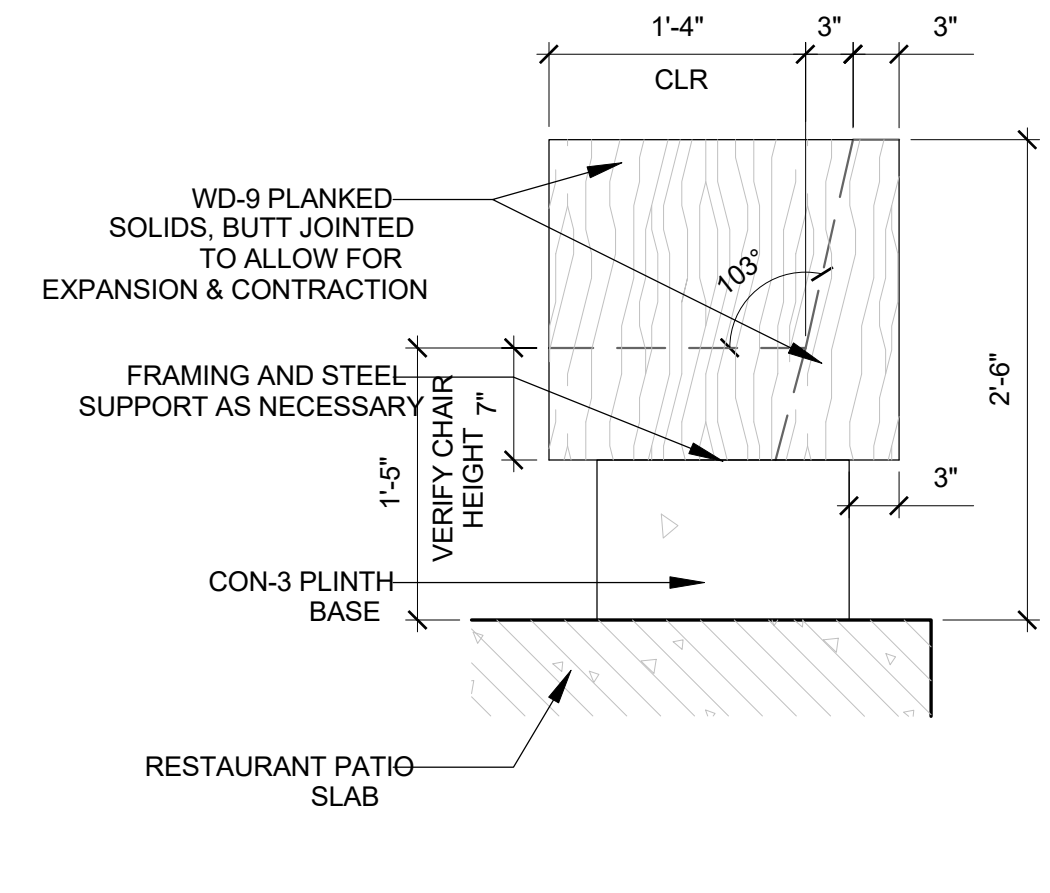


6 MW-38 RESTAURANT PATIO BANQUETTE
SCALE: 1" = 1'-0"

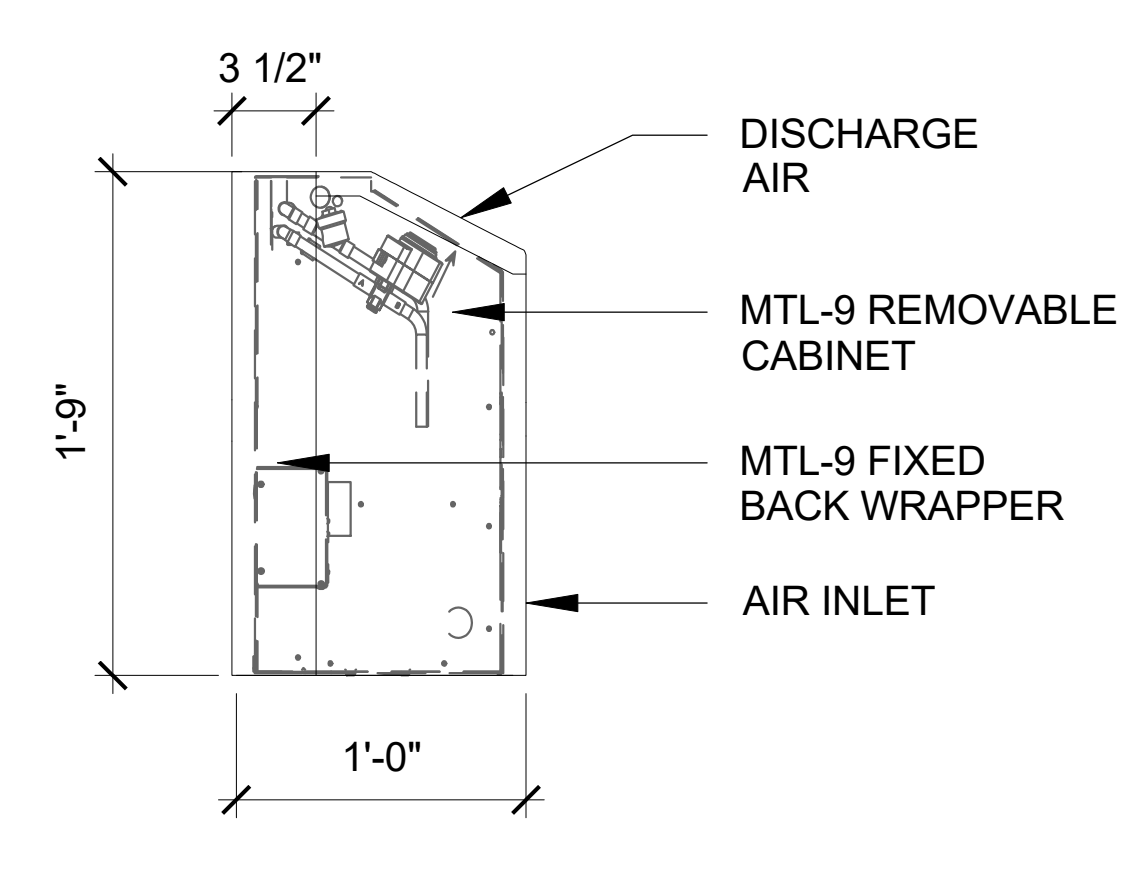


5 MW-36 FITNESS CONSOLE ELEVATION
SCALE: 1-1/2" = 1'-0"

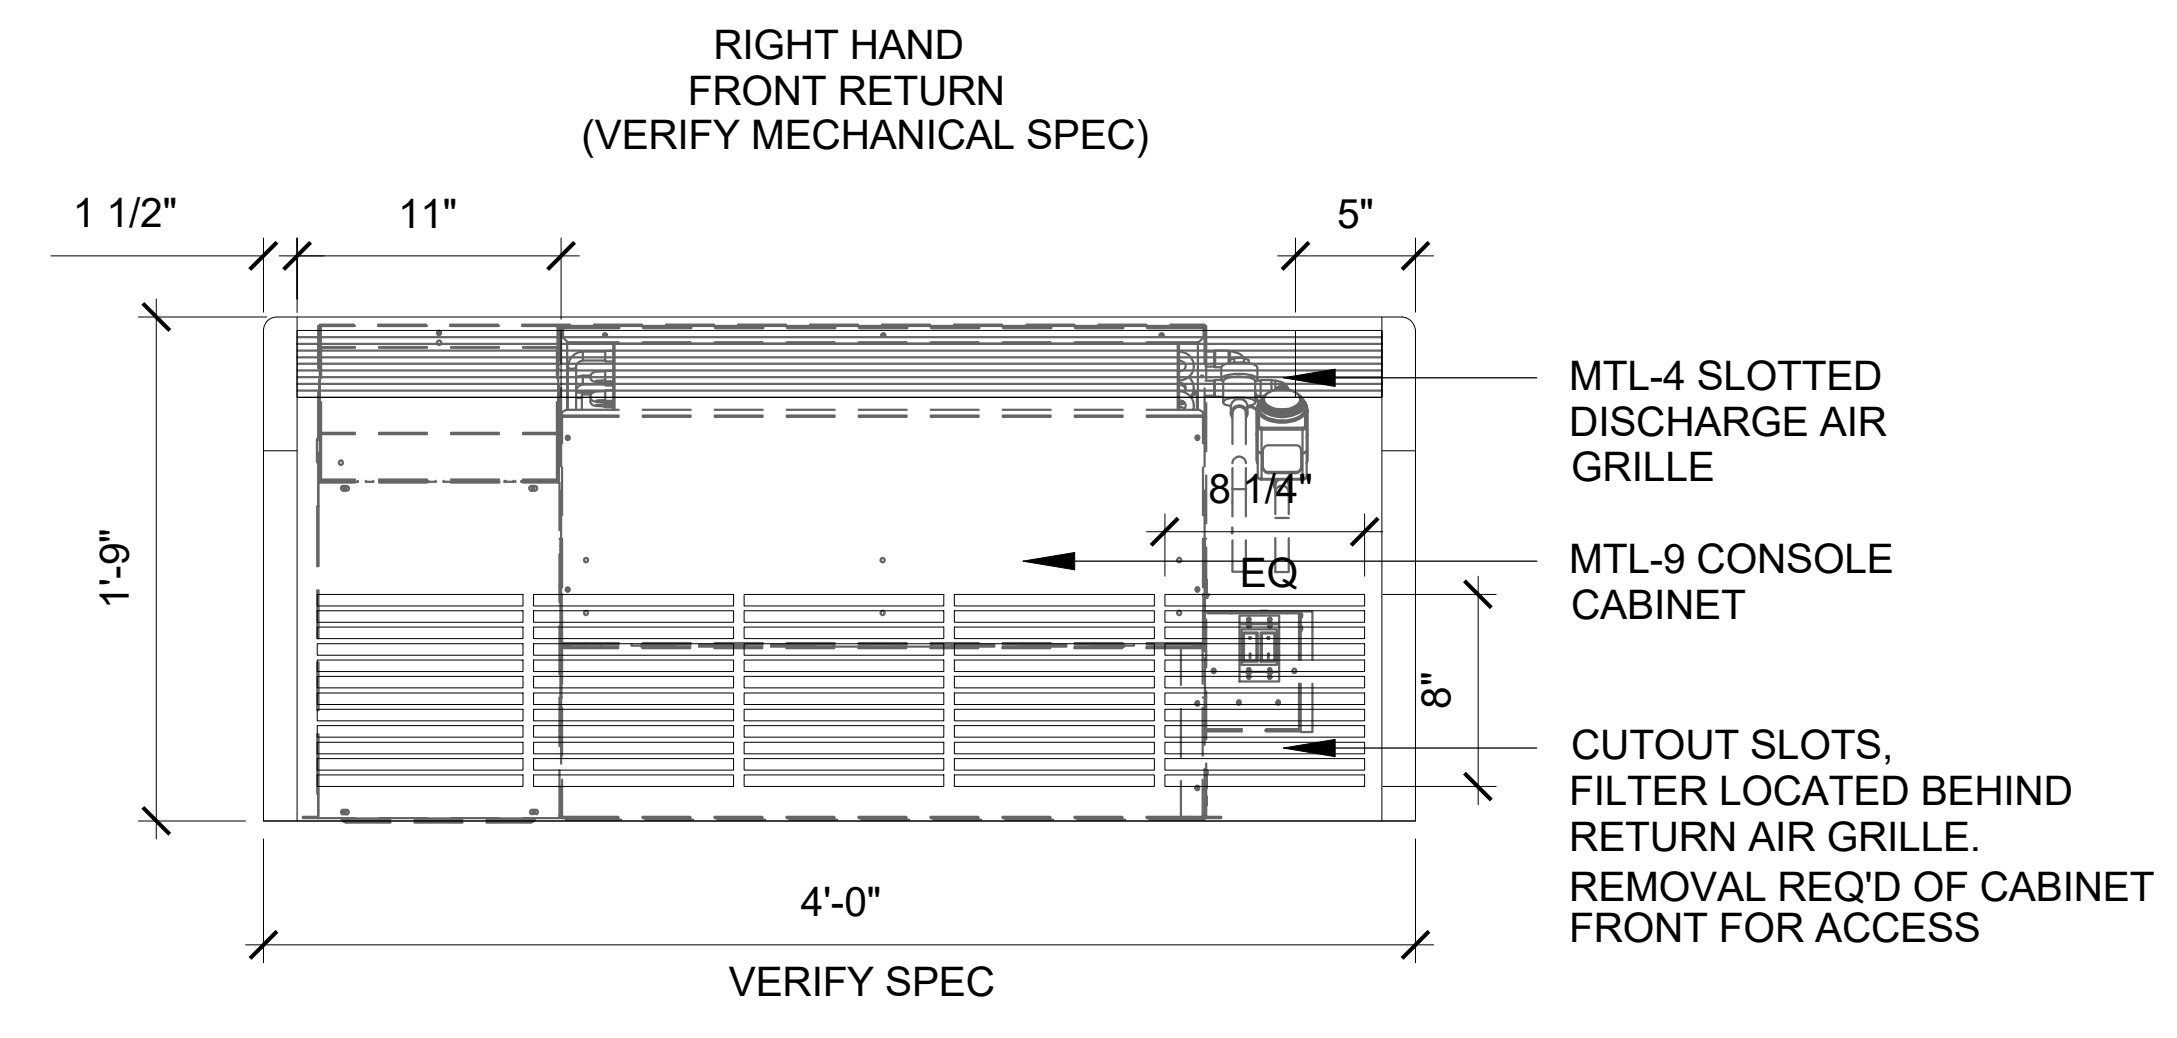


4 MW-36 FITNESS CONSOLE ELEVATION
SCALE: 1-1/2" = 1'-0"

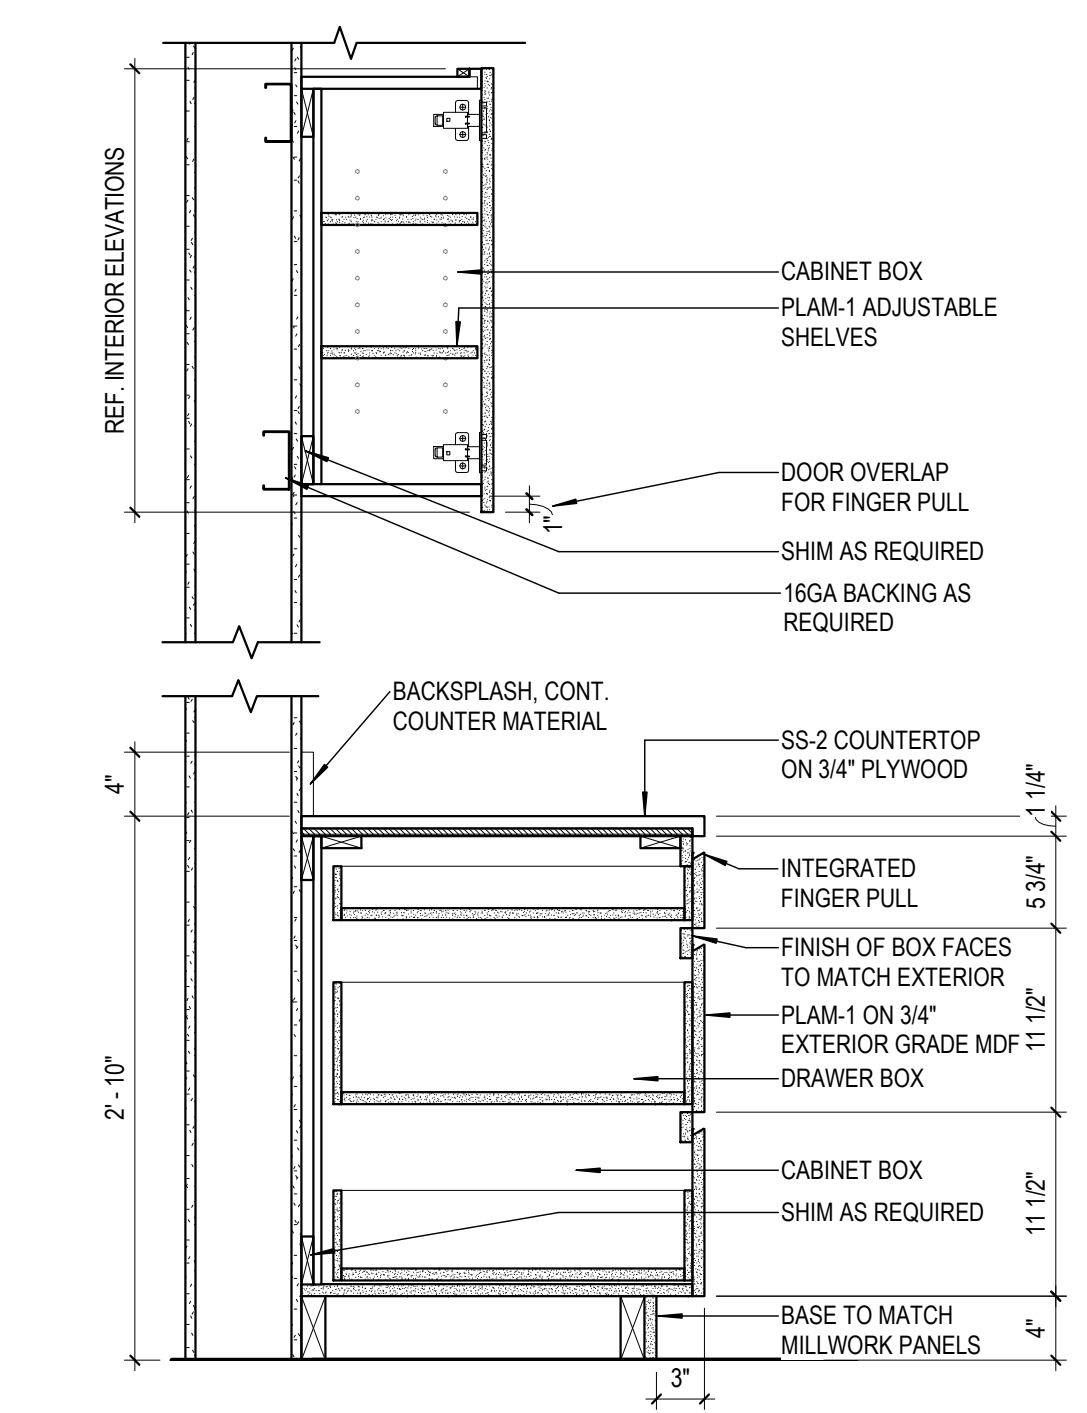


14 MW-32 TYP. UPPER & 3 DRAWER BASE
SCALE: 1" = 1'-0"

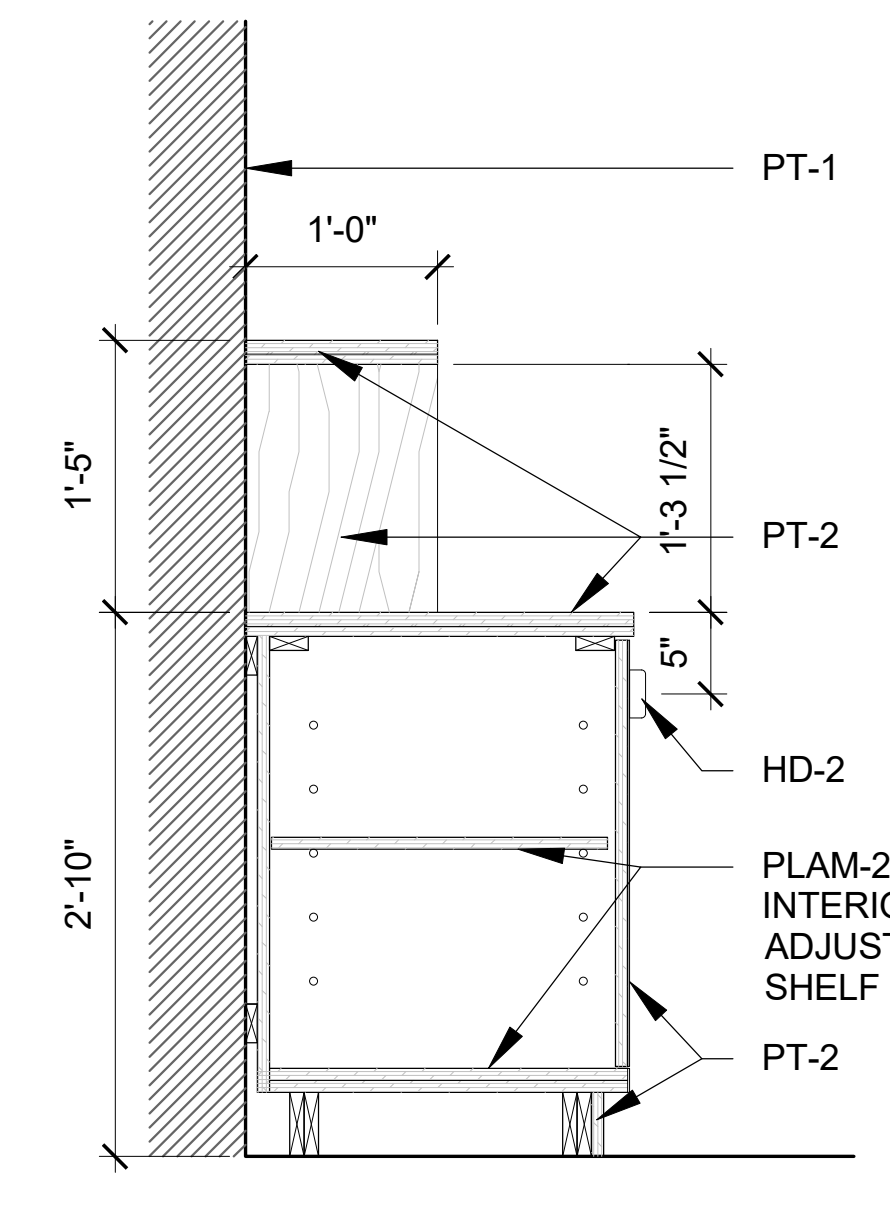

3 MW-21 FITNESS MILLWORK DTL PLAN
SCALE: 1" = 1'-0"

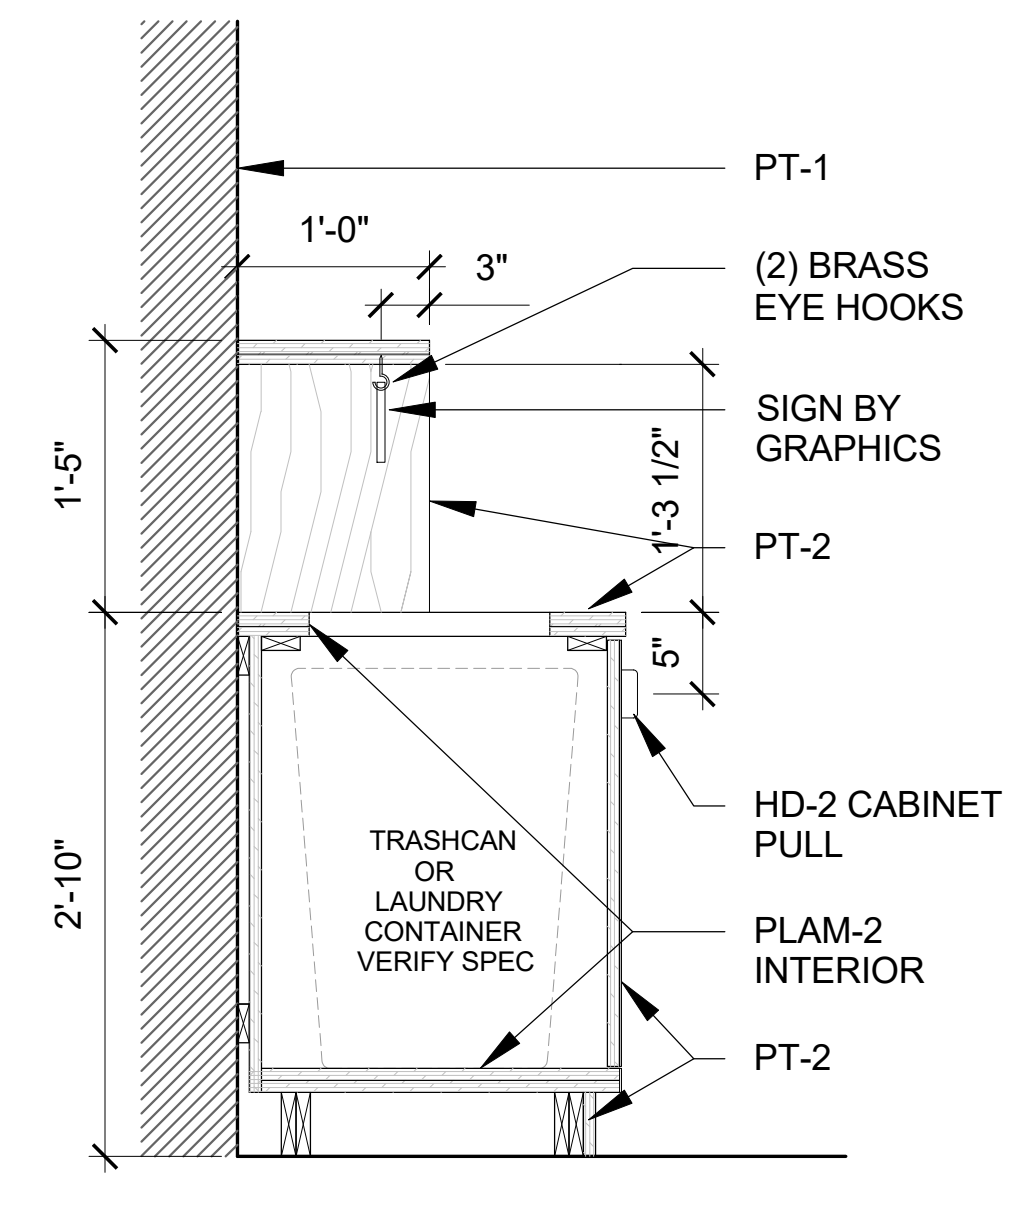


2 MW-21 FITNESS MILLWORK DTL PLAN
SCALE: 1" = 1'-0"

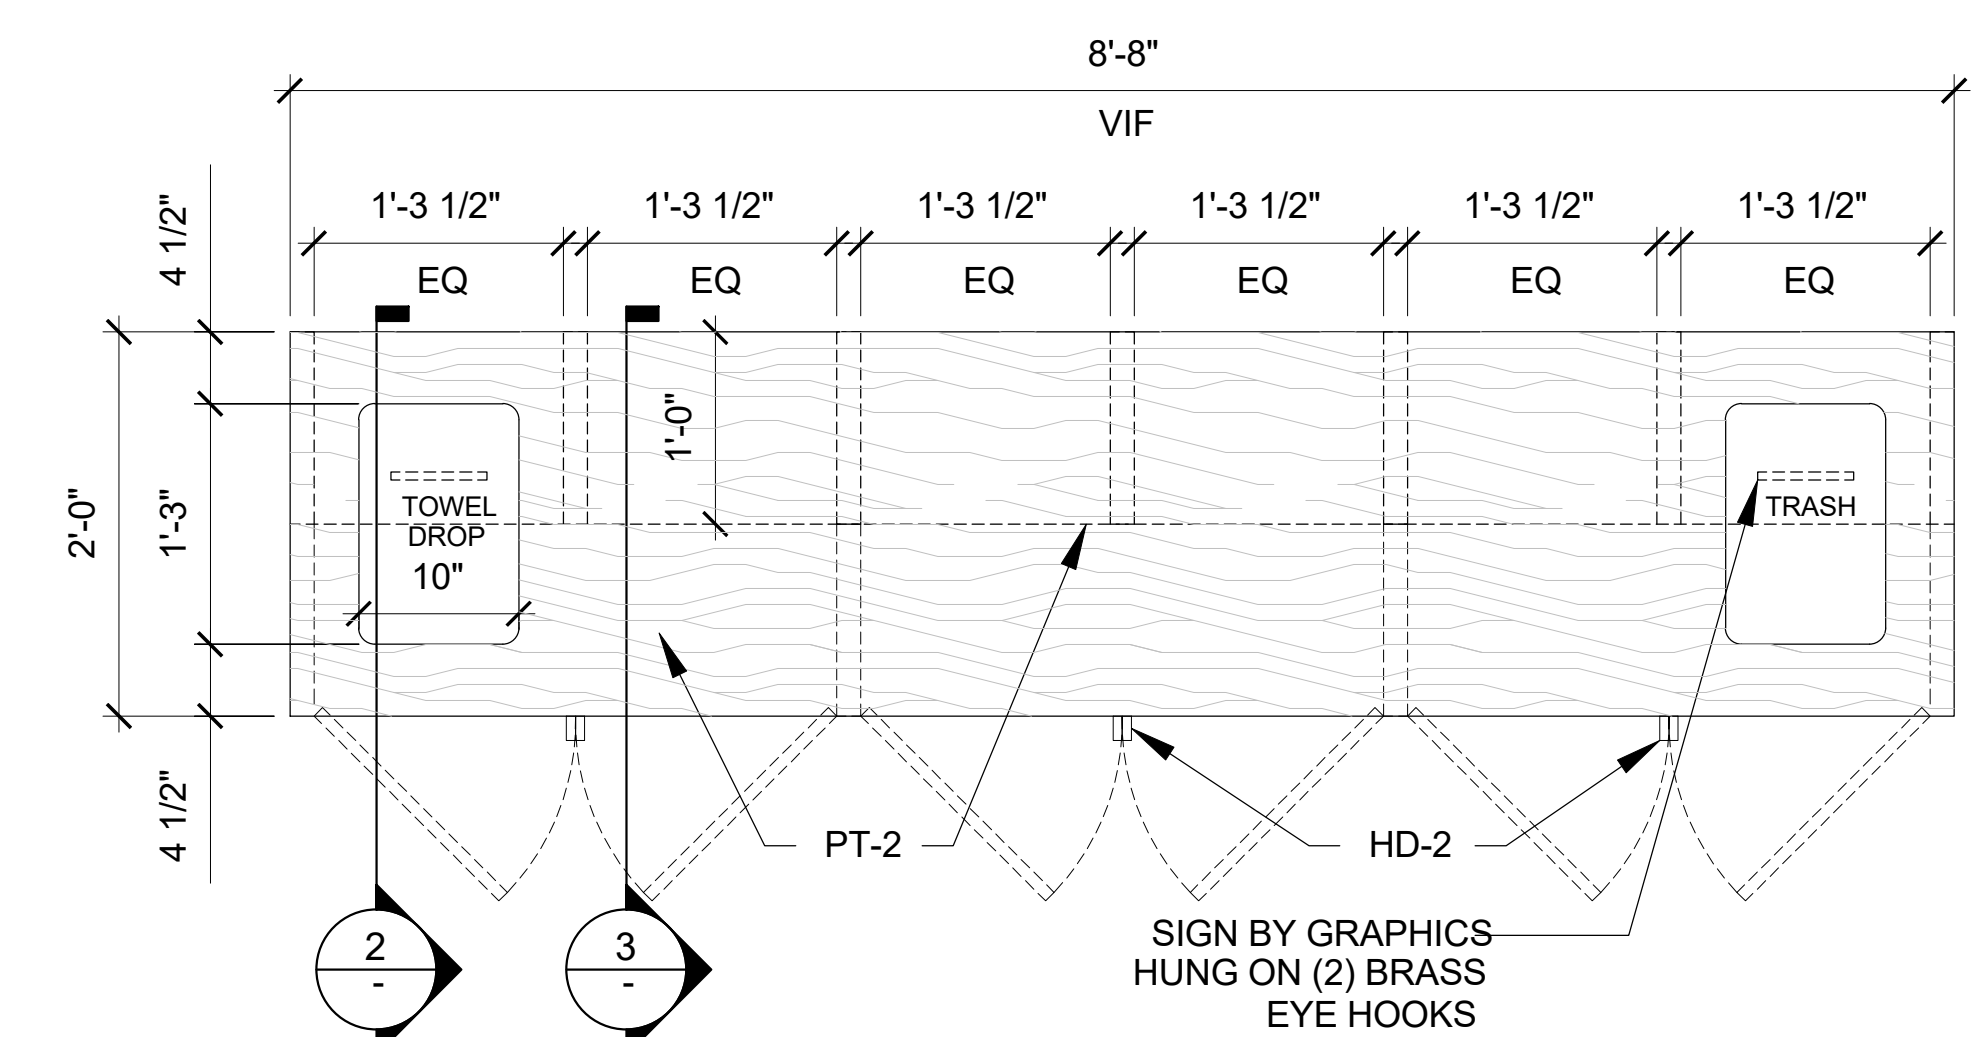


1 MW-21 FITNESS MILLWORK DTL PLAN
SCALE: 1" = 1'-0"

Frederick Fisher & Partners reserves its common law copyright and other property rights in these plans. These plans and drawings are not to be reproduced in any form or manner whatsoever without first obtaining the express written permission and consent of Frederick Fisher & Partners, Architects, nor are they to be assigned to any third party without obtaining said written permission and consent.


9 MW-27, 28 & 31 TYP. SHELF
SCALE: 3" = 1'-0"

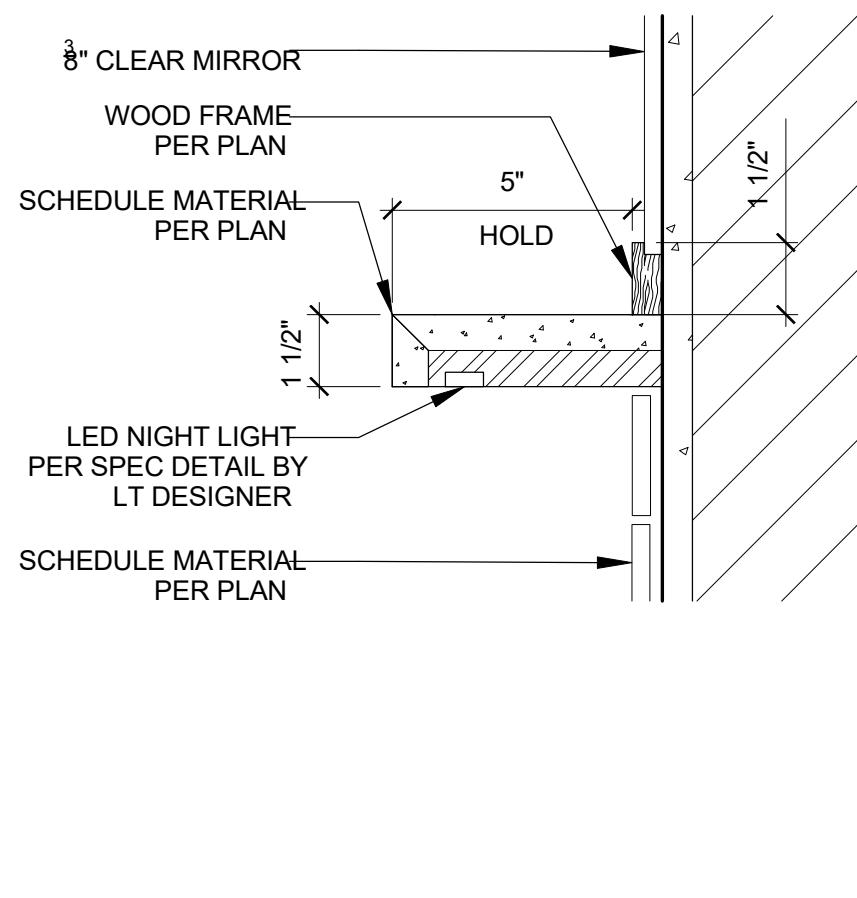


8 MW-28B ADA VANITY (DBL SINK)
SCALE: 1" = 1'-0"

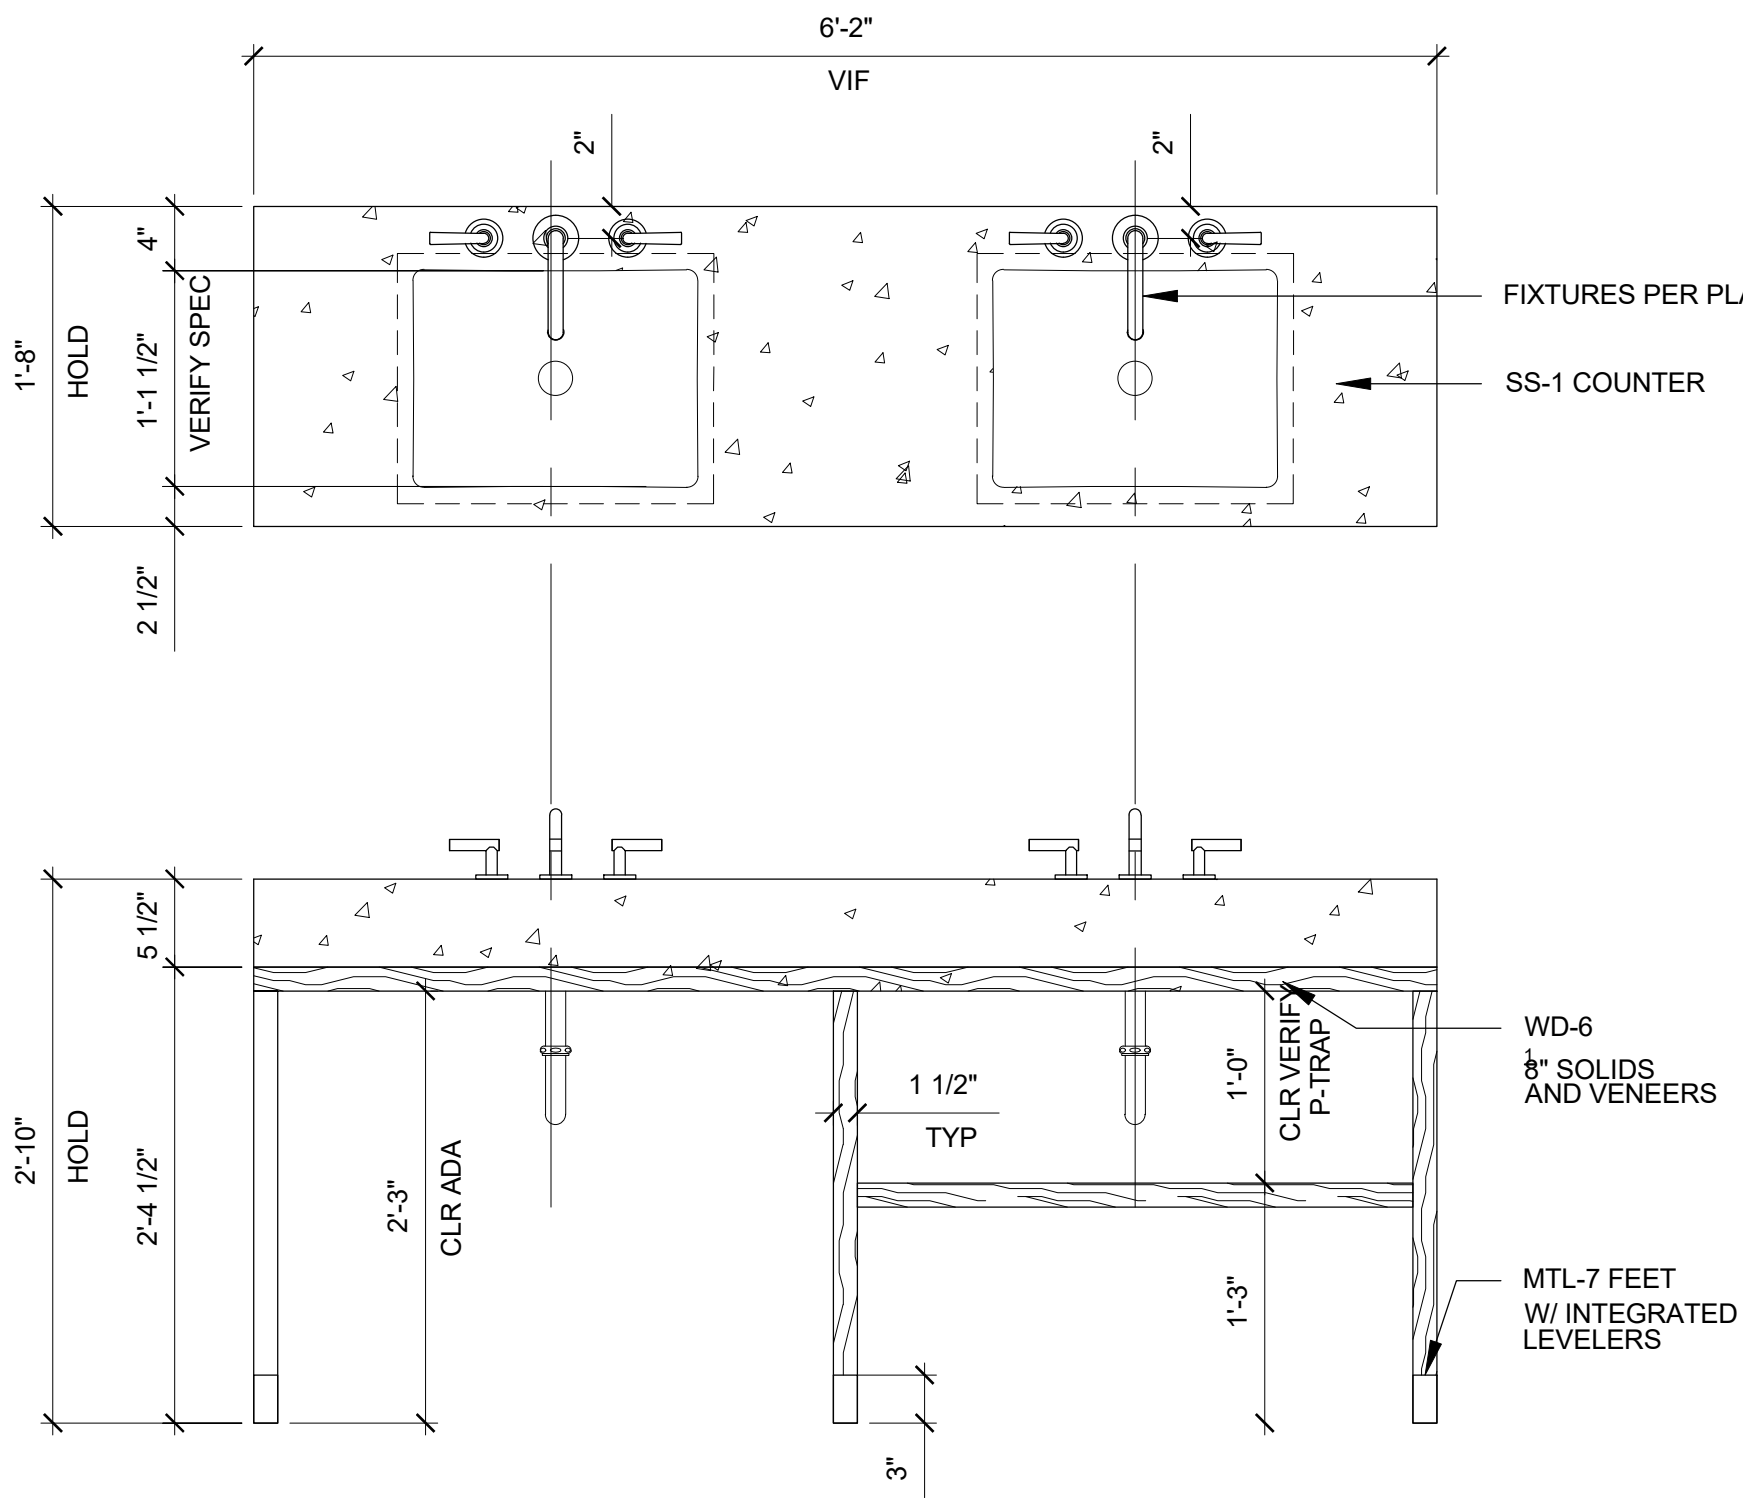


7 MW-31 SUITE 301 PWD ROOM VANITY
SCALE: 1" = 1'-0"

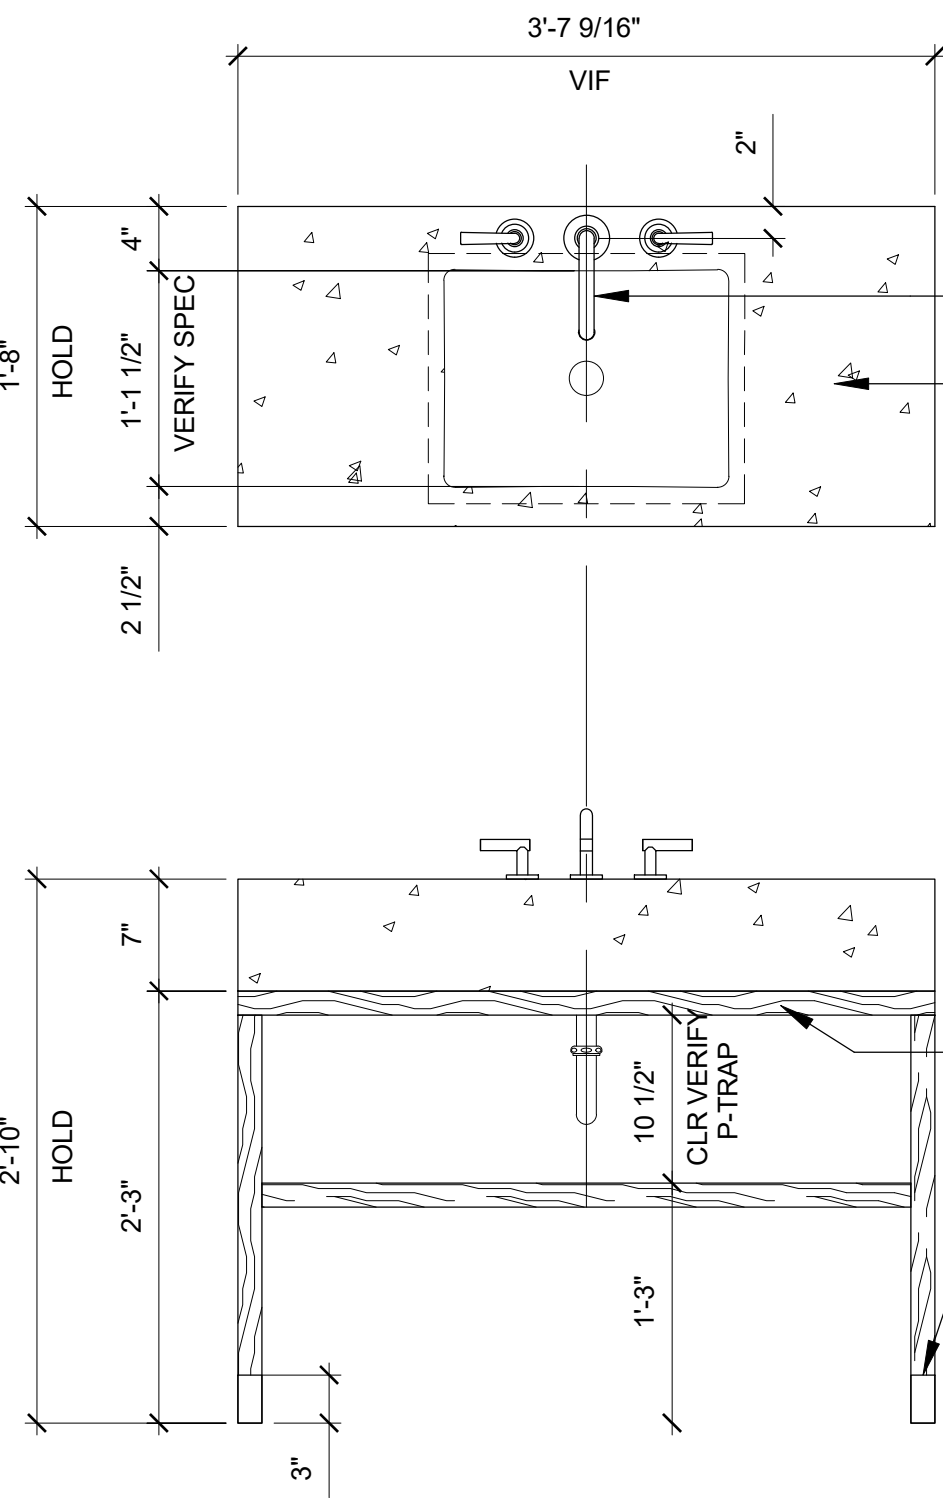


6 MW-28A GUESTROOM VANITY (DBL SINK)
SCALE: 1" = 1'-0"

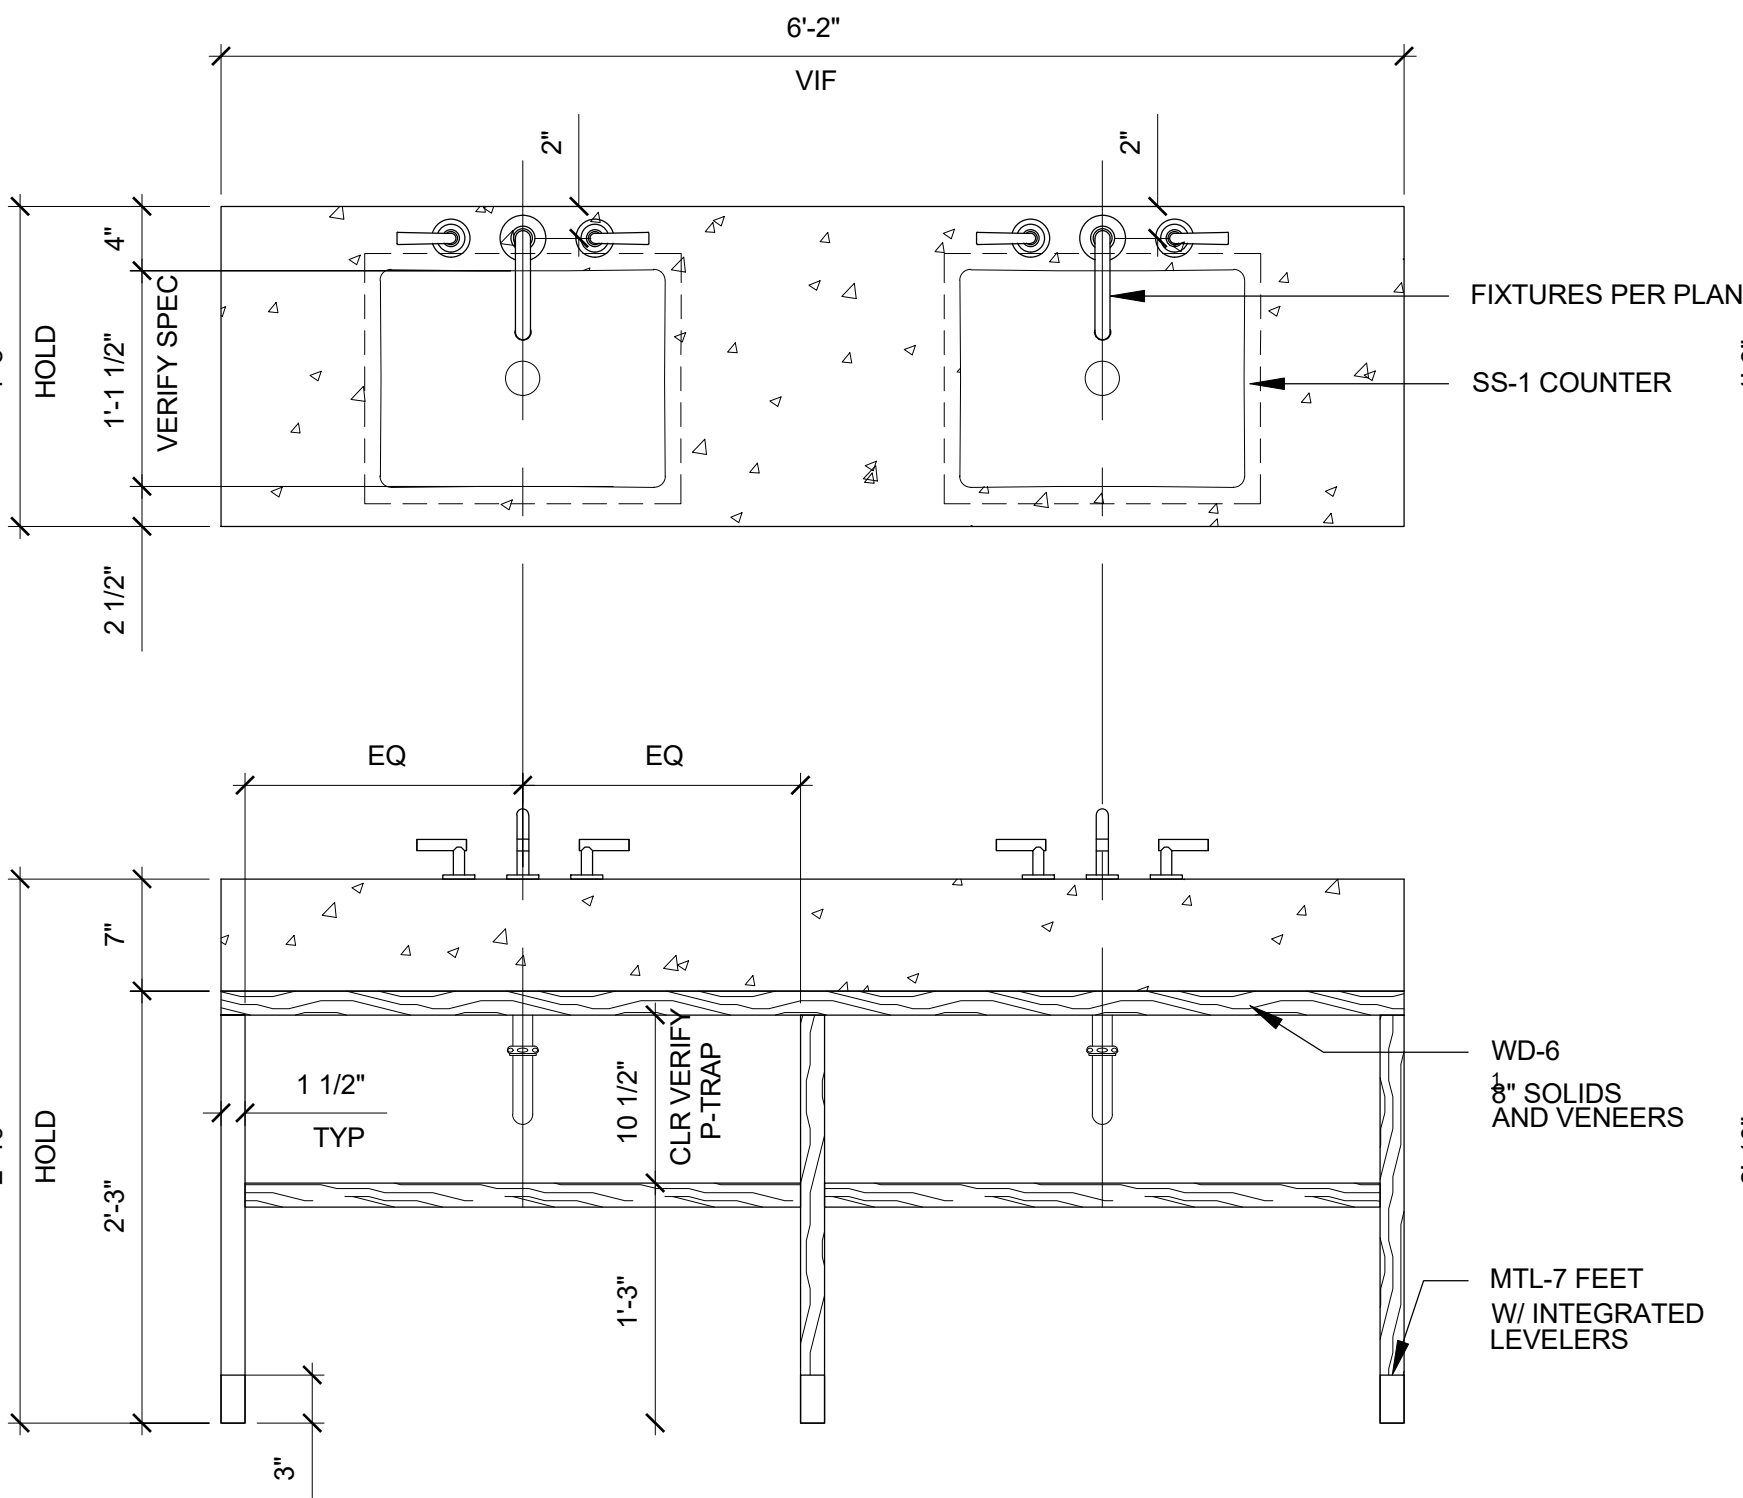


5 MW-27 TYP. GUESTROOM VANITY
SCALE: 1" = 1'-0"

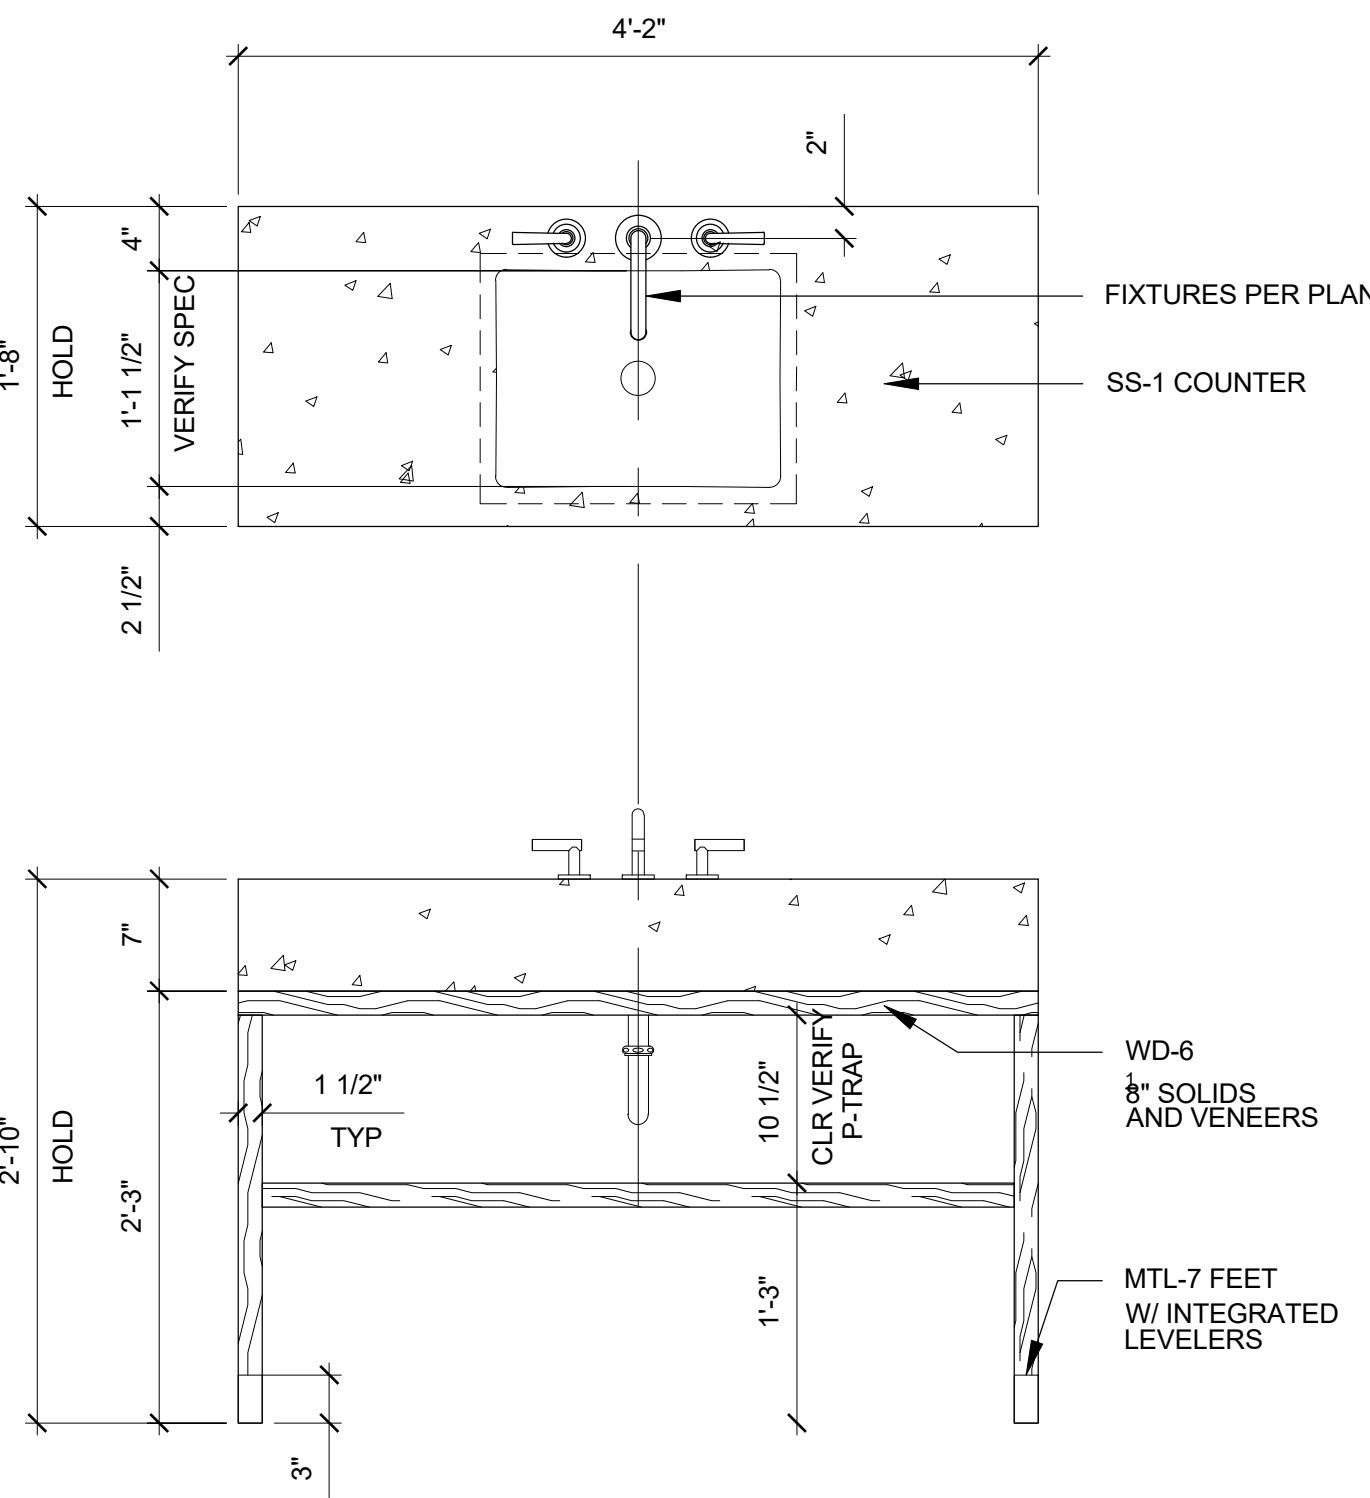


4 MW-27, 28 & 31 TYP. VANITY ELEVATION
SCALE: 1" = 1'-0"

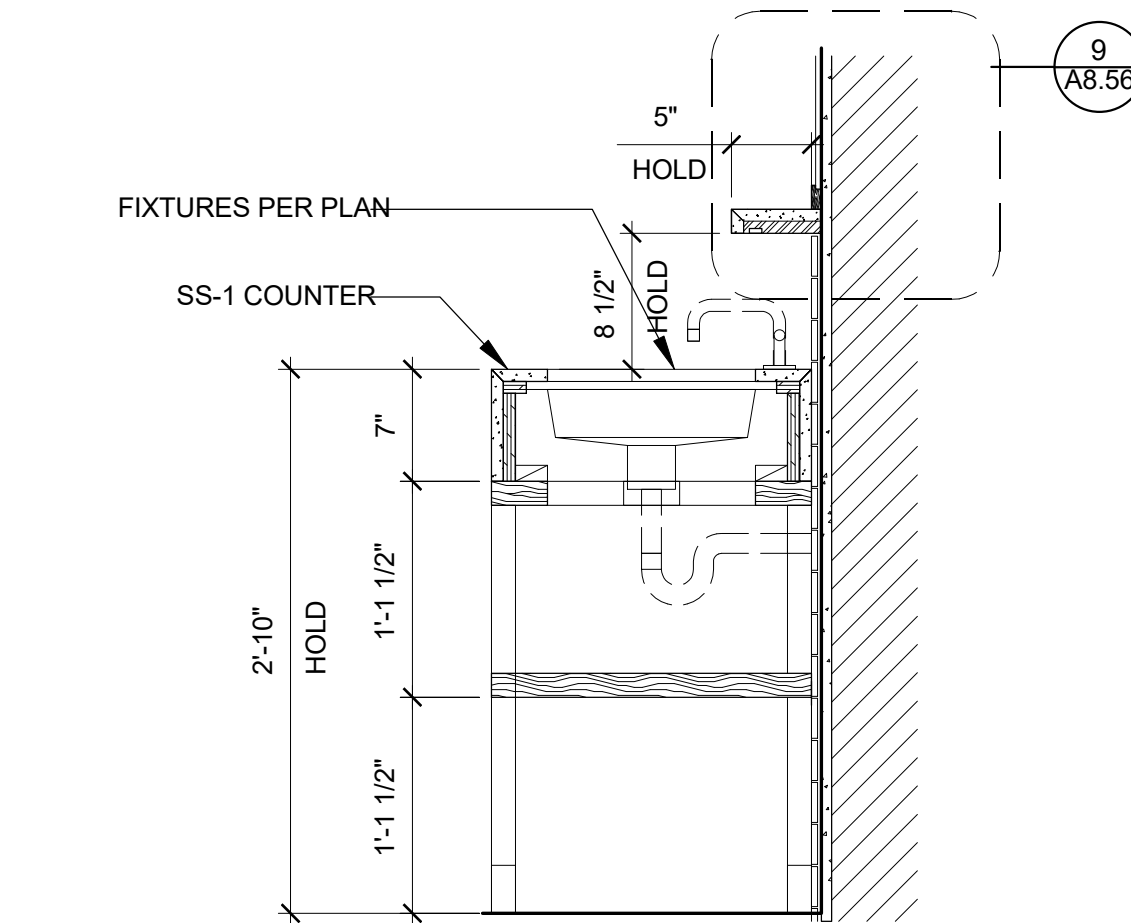


3 MW-27, 28 & 31 TYP. VANITY ELEVATION
SCALE: 1" = 1'-0"

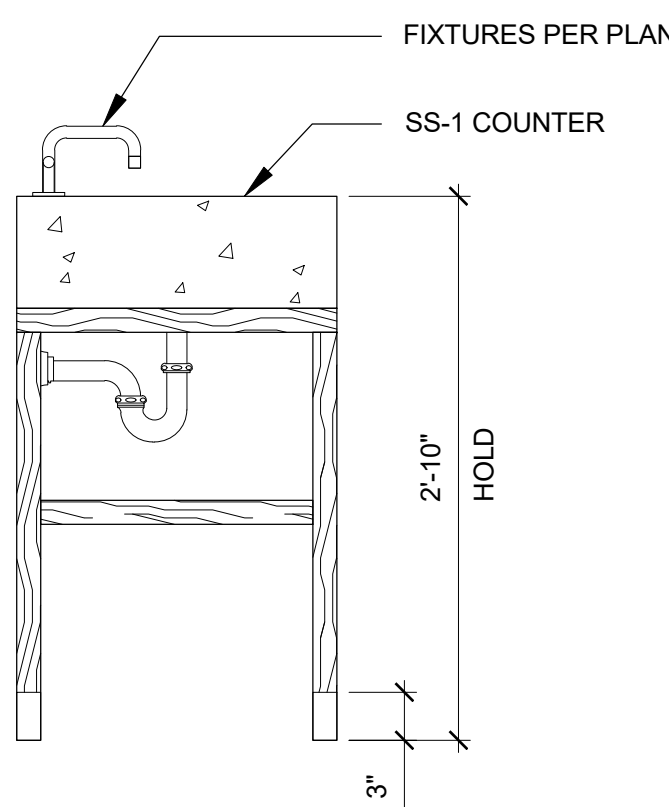


2 MW-26 TYP. HEADBOARD SECTION
SCALE: 1" = 1'-0"

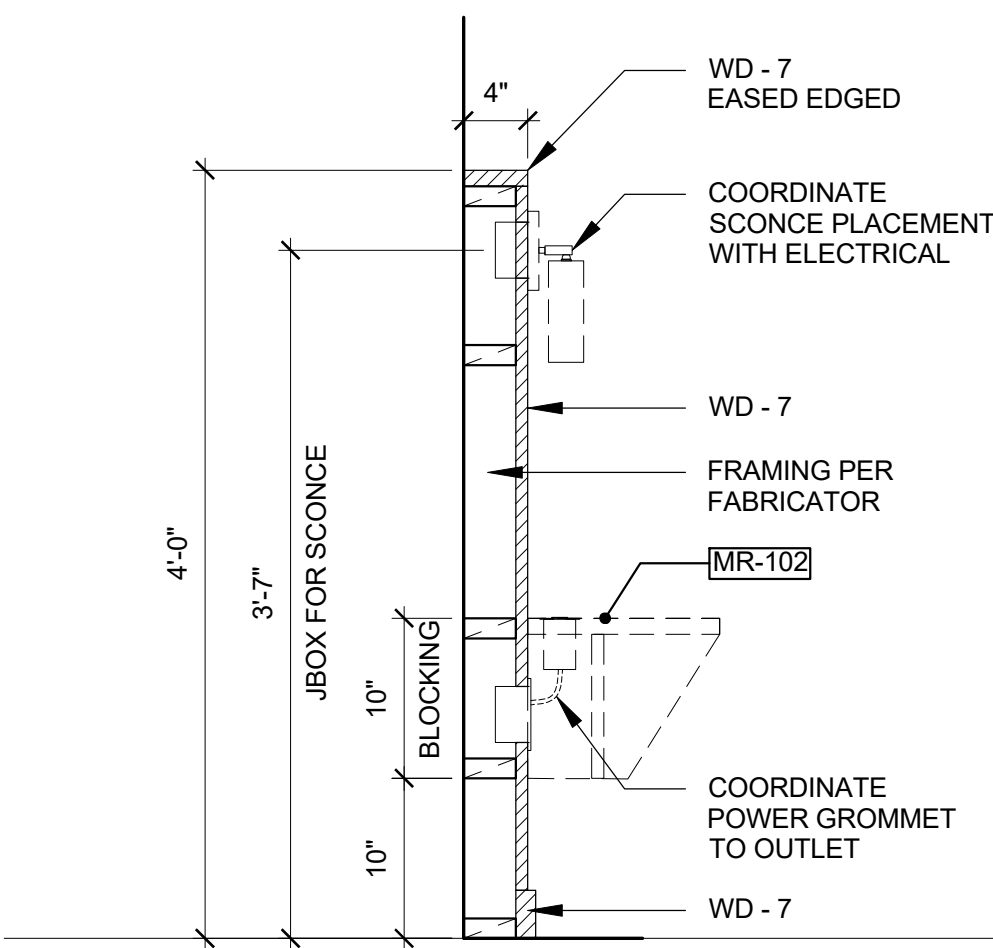


1 MW-26 TYP. QUEEN HEADBOARD
SCALE: 1" = 1'-0"

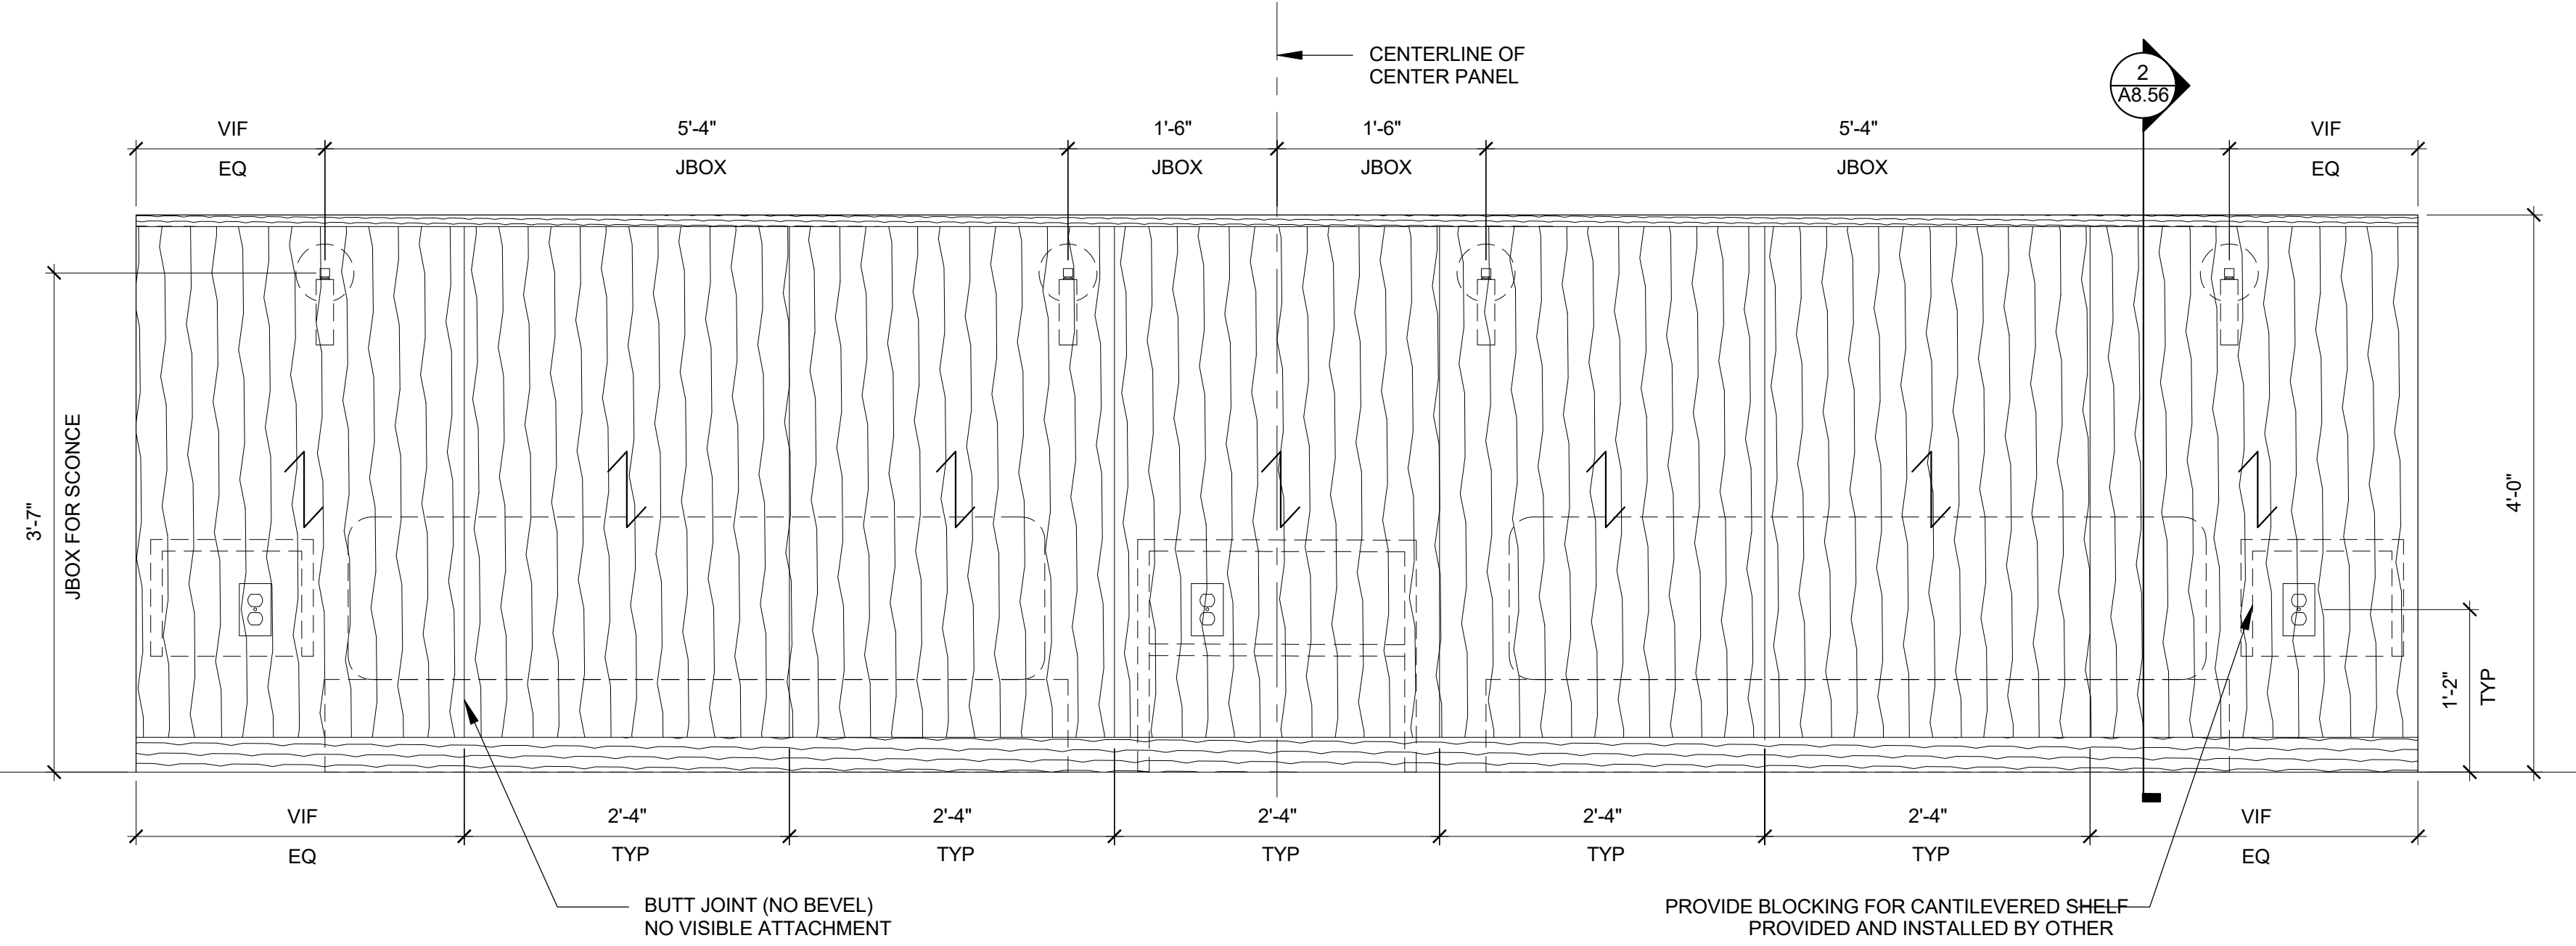


11 MW-29 SUITE 201 KITCHEN
SCALE: 1" = 1'-0"

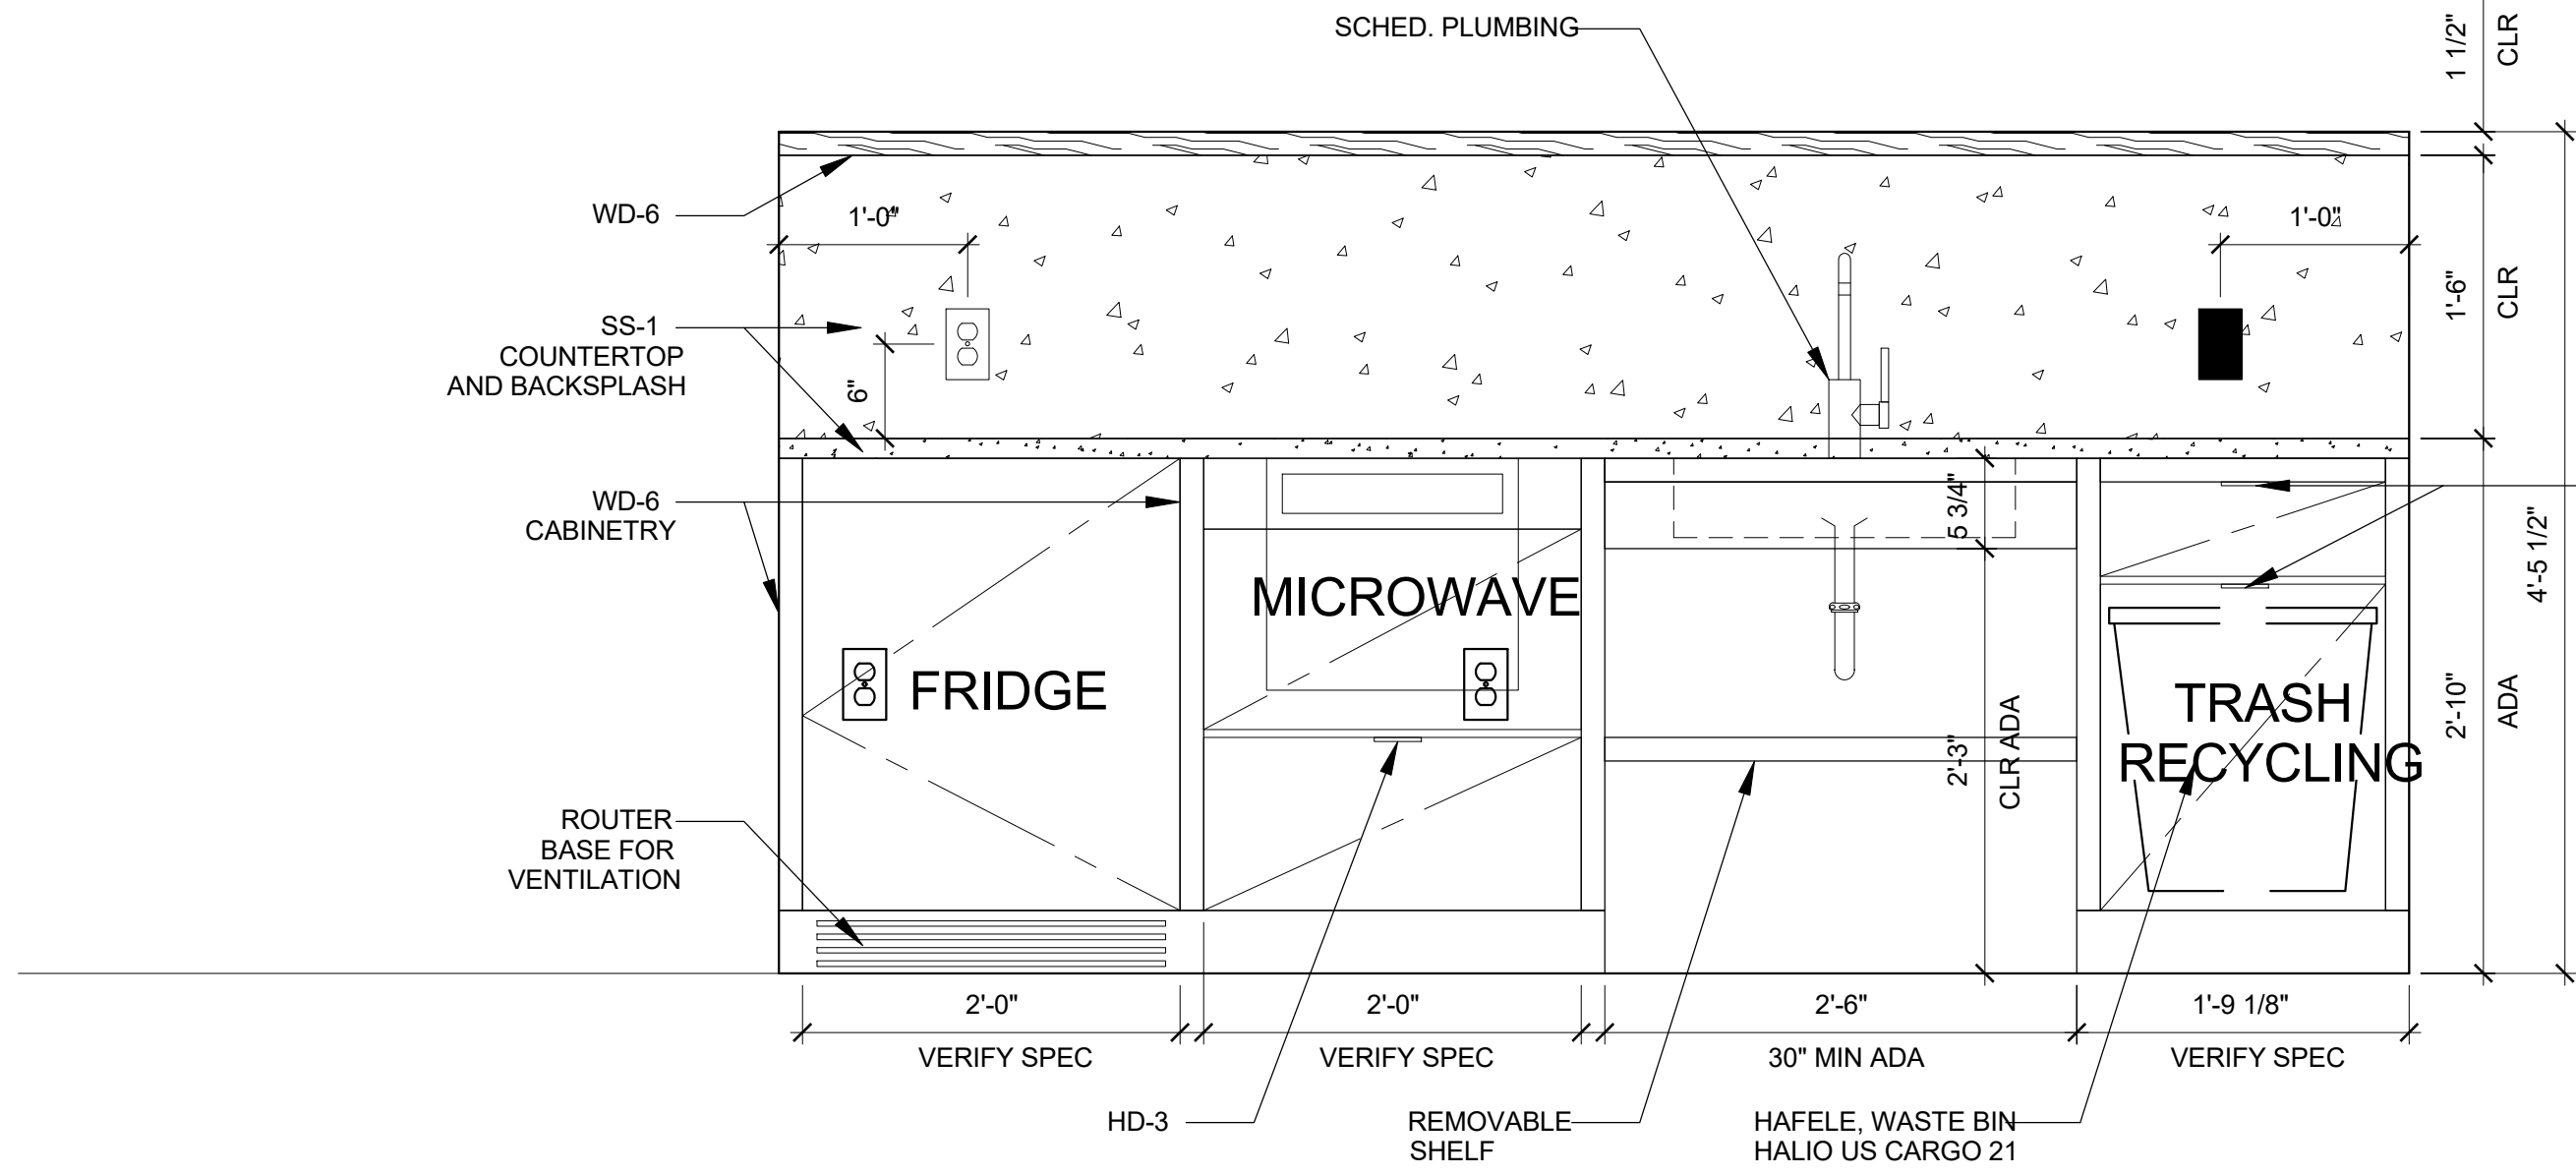


10 MW-30 SUITE 301 KITCHEN
SCALE: 1" = 1'-0"

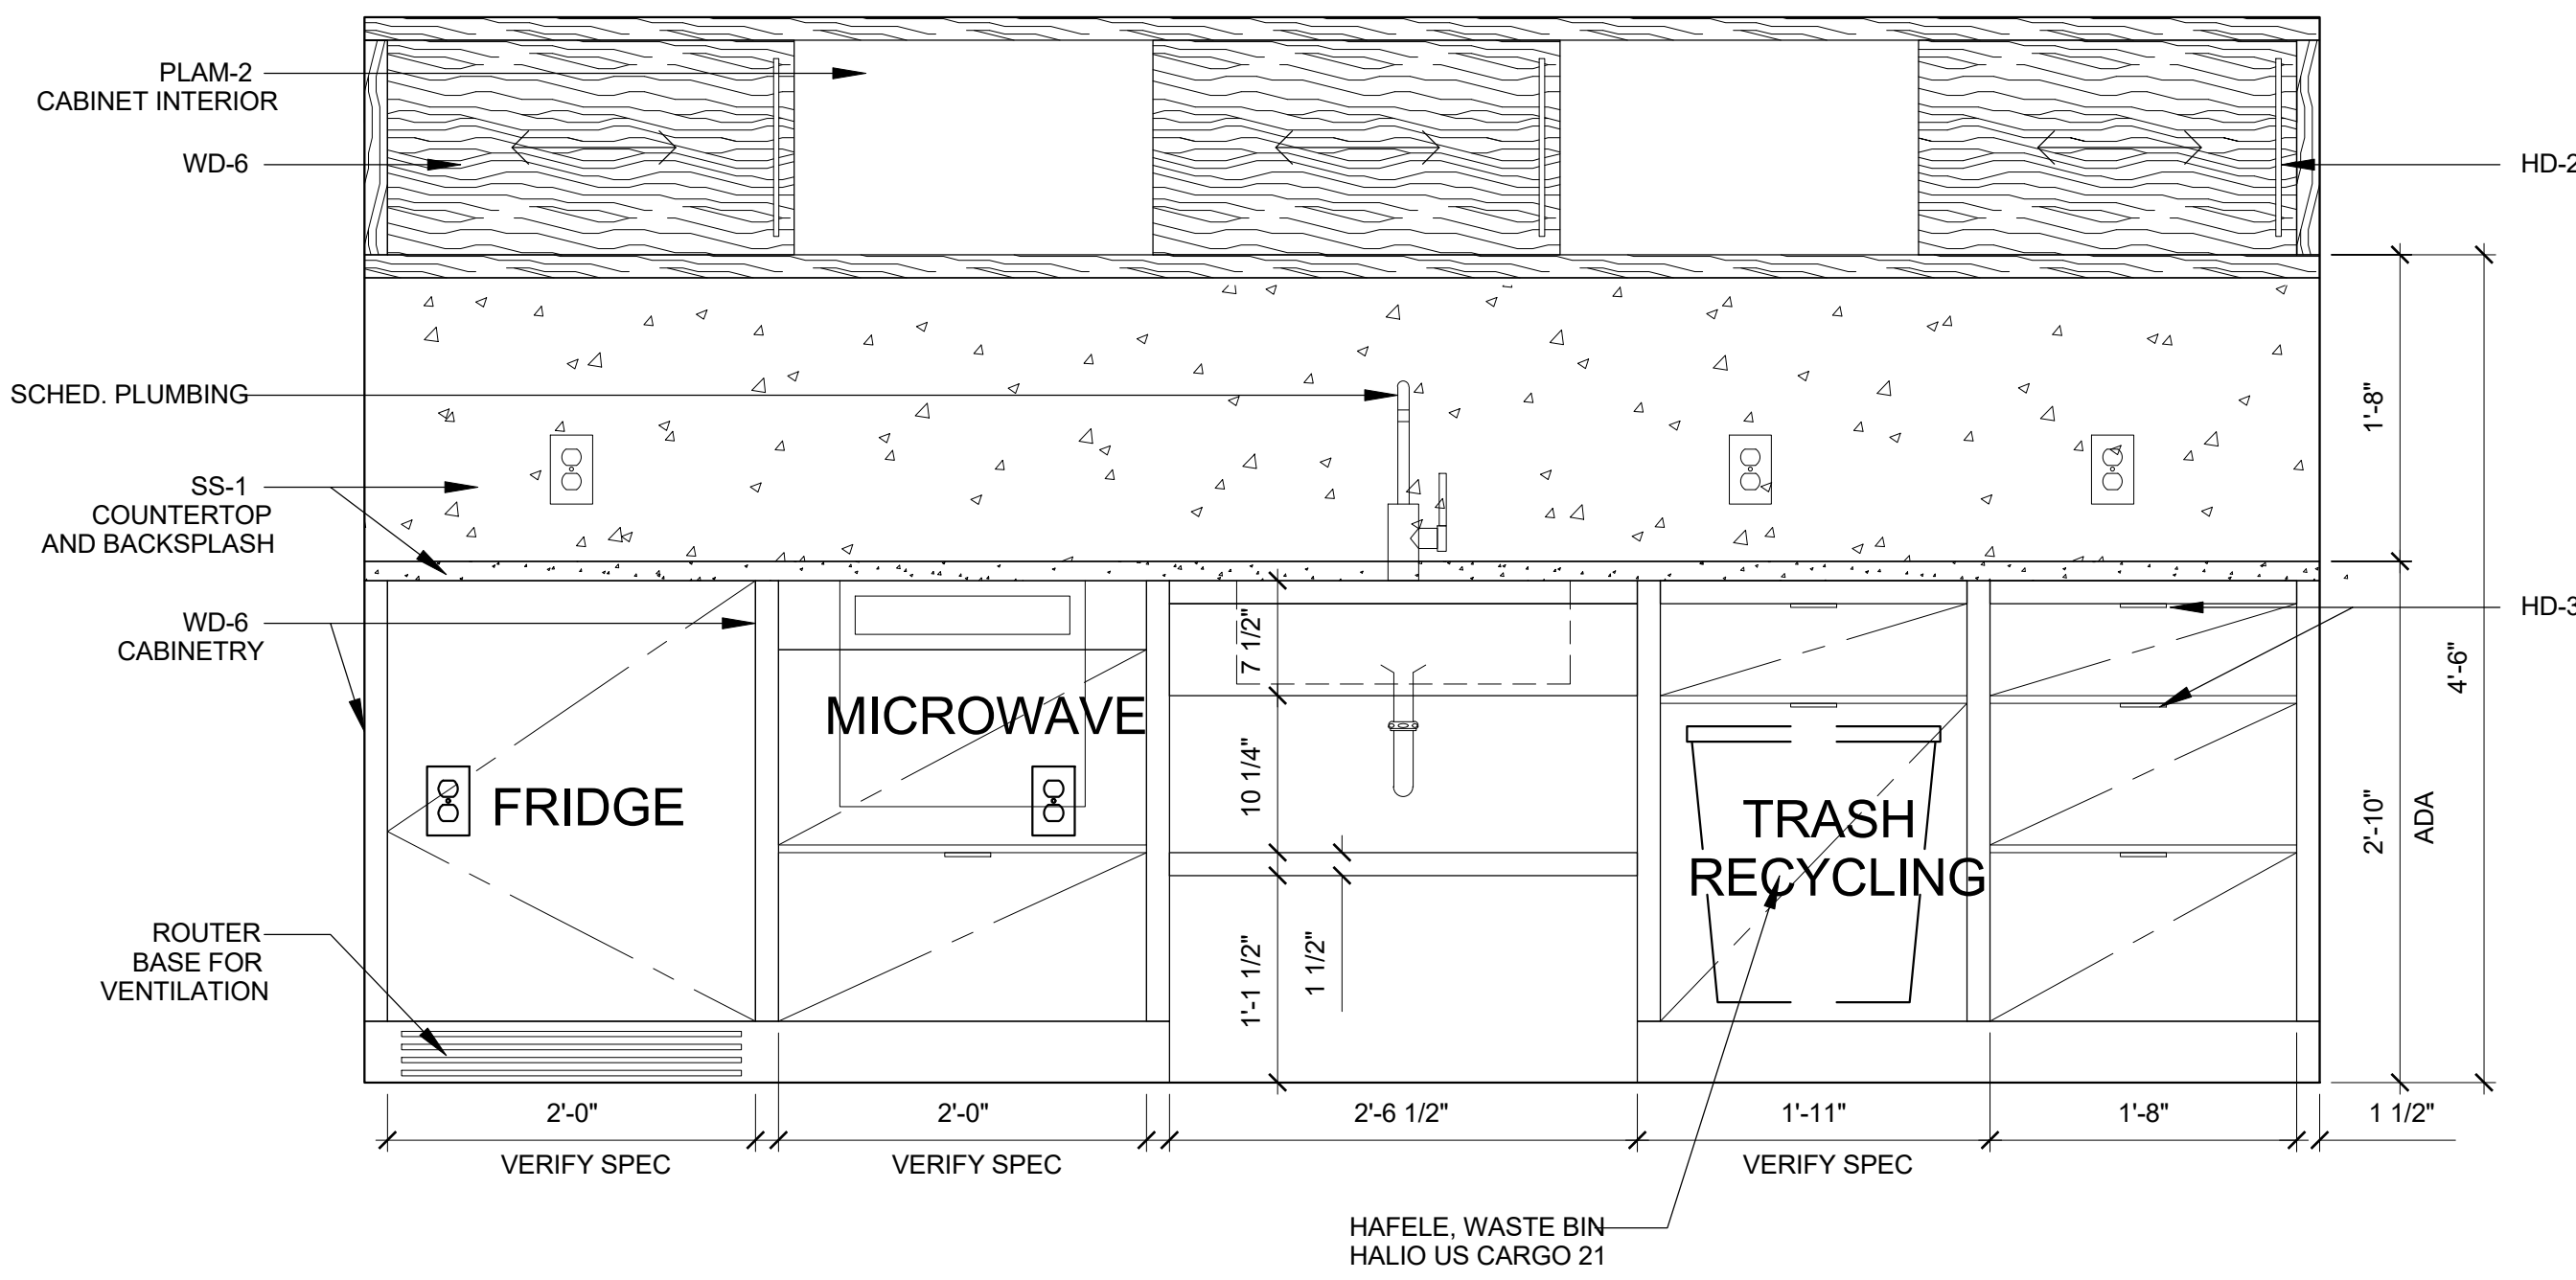


Frederick Fisher & Partners reserves its common law copyright and other property rights in these plans. These plans and drawings are not to be reproduced in any form or manner whatsoever without first obtaining the express written permission and consent of Frederick Fisher & Partners, Architects, nor are they to be assigned to any third party without obtaining said written permission and consent.

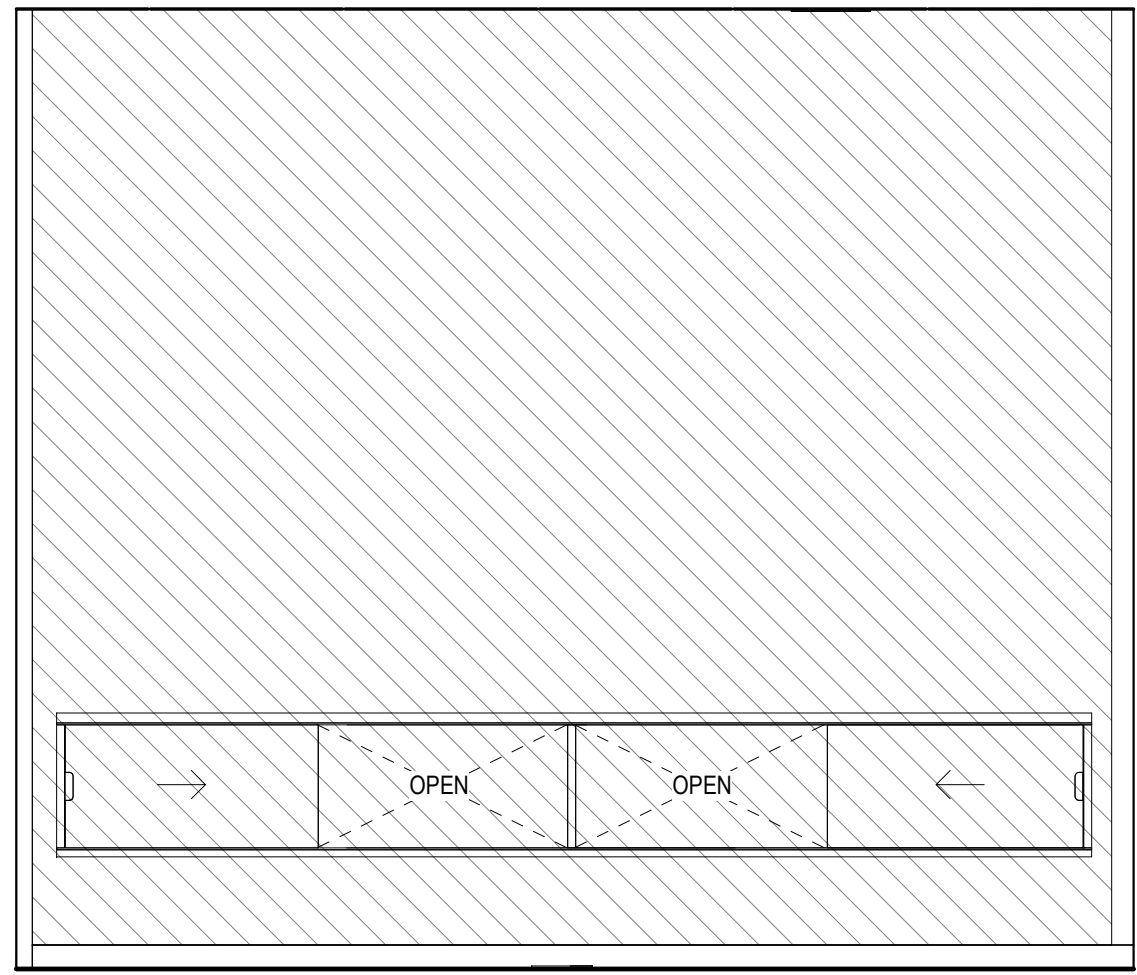


10 MW-25 FLEX EVENT SPACE MILLWORK
SCALE: 1/2" = 1'-0"

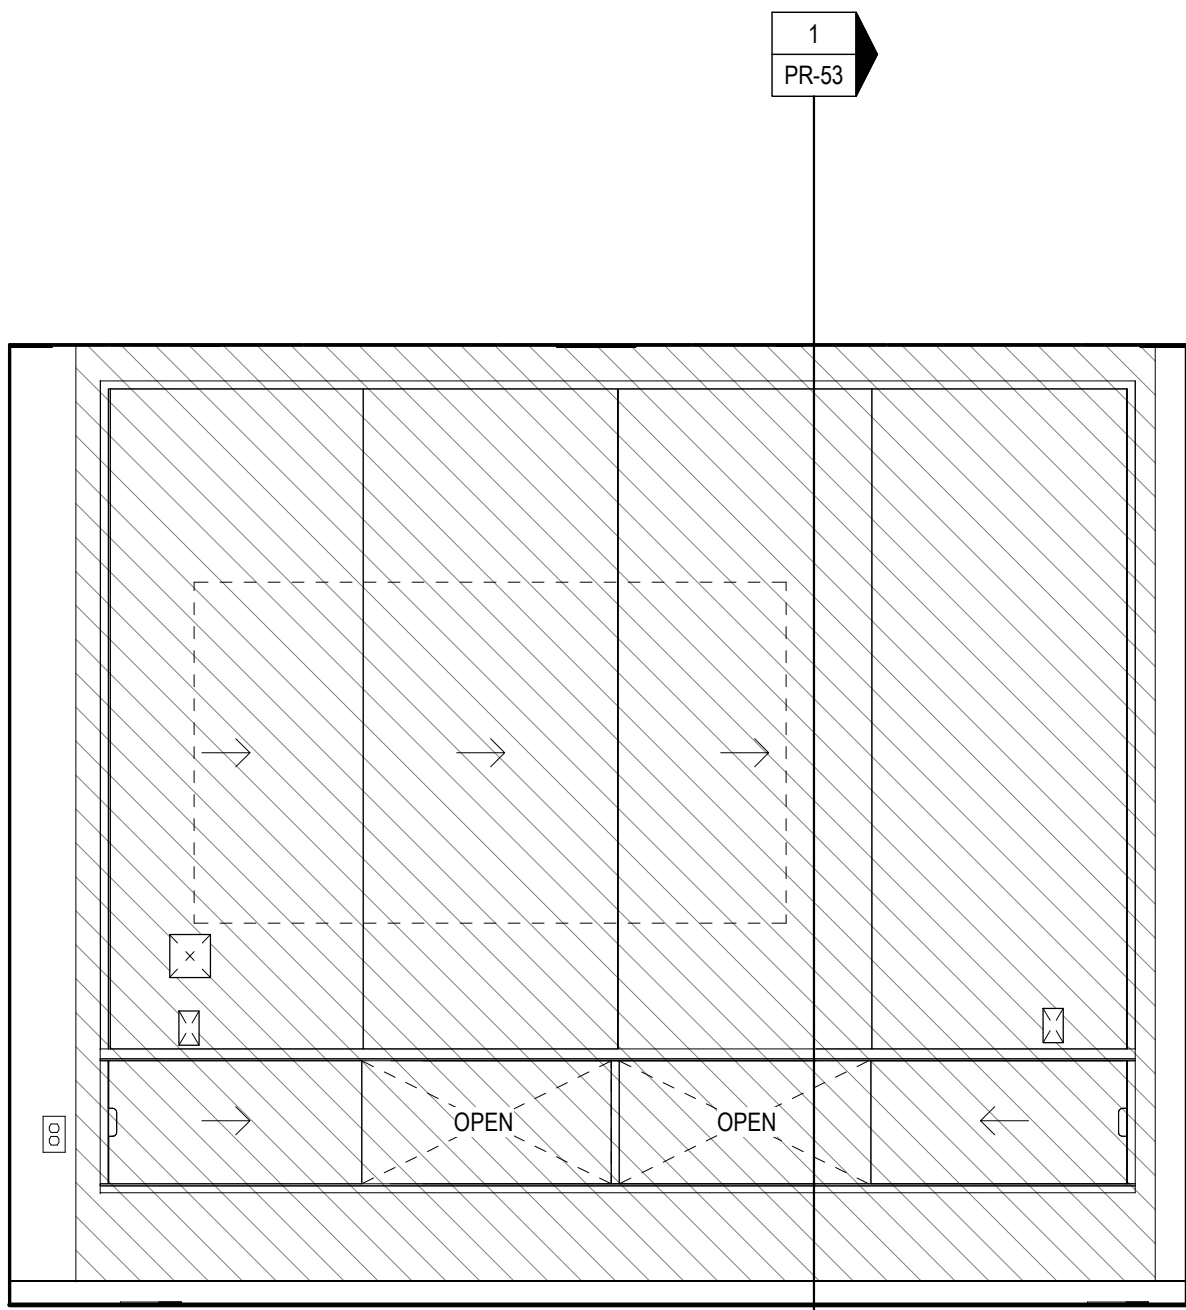


8 MW-24 FLEX EVENT MILLWORK
SCALE: 1/2" = 1'-0"

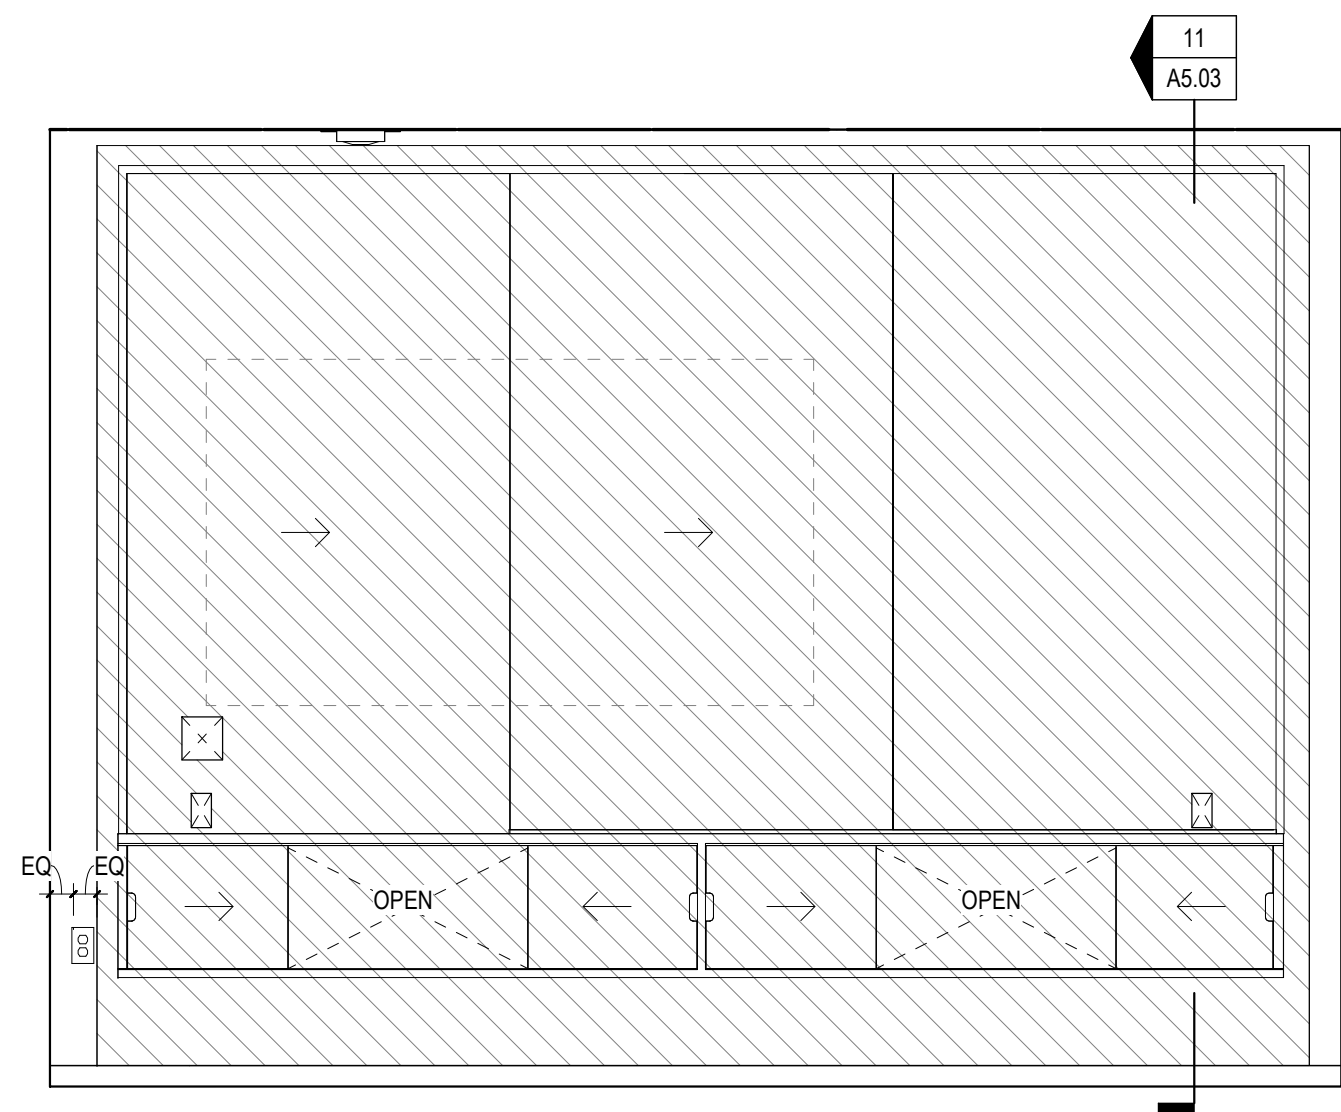


9 MW-23 LARGE CONF. RM. MILLWORK 2
SCALE: 1/2" = 1'-0"

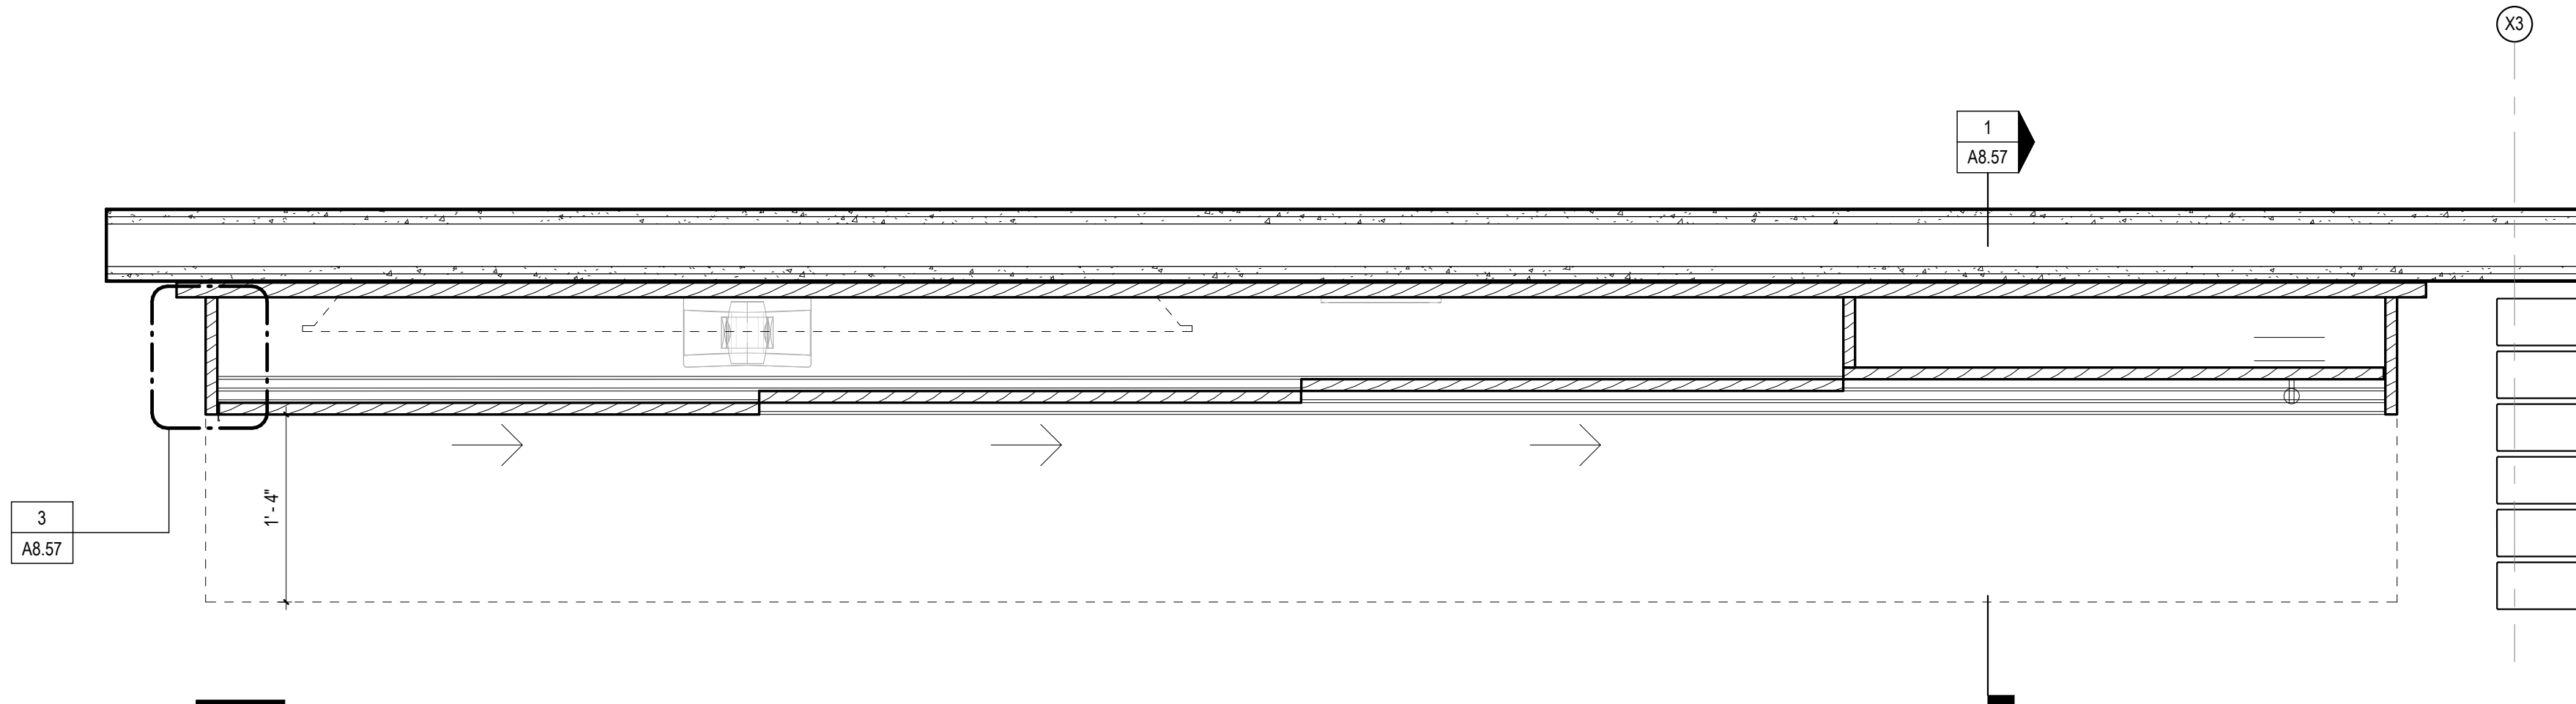


7 MW-22 CONF. RM CREDENZA PLAN1
SCALE: 1" = 1'-0"

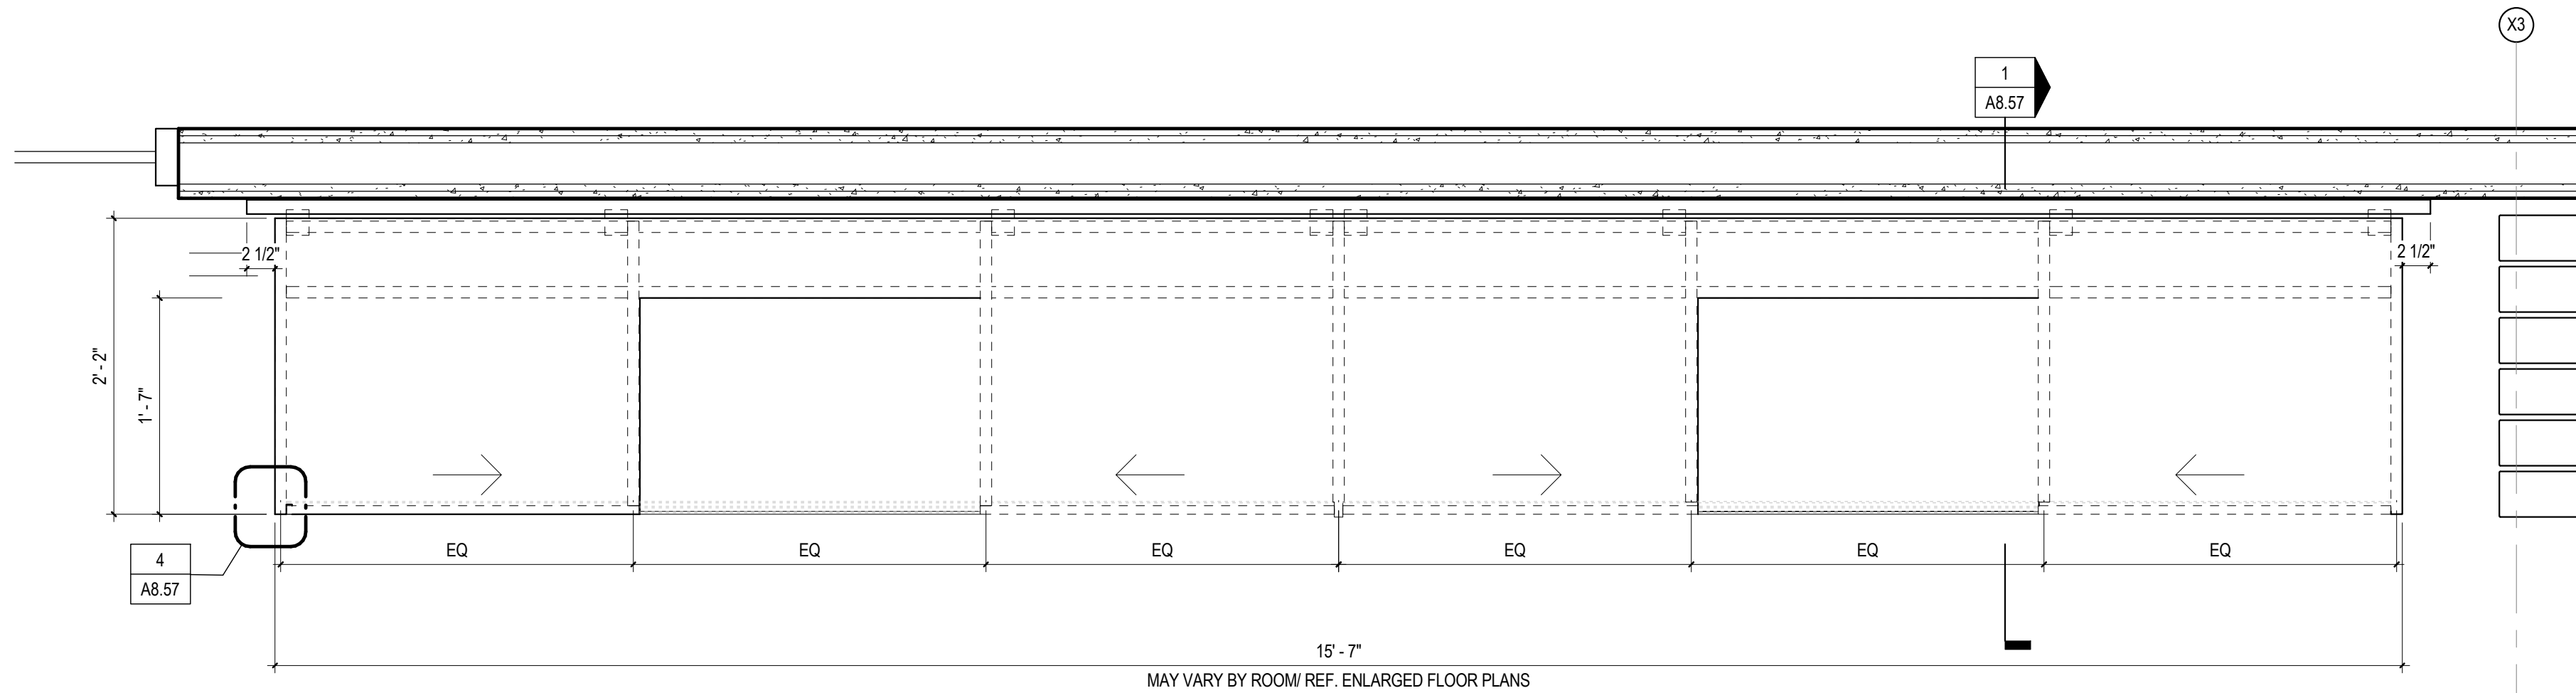


6 MW-22 CONF. RM CREDENZA PLAN
SCALE: 1" = 1'-0"

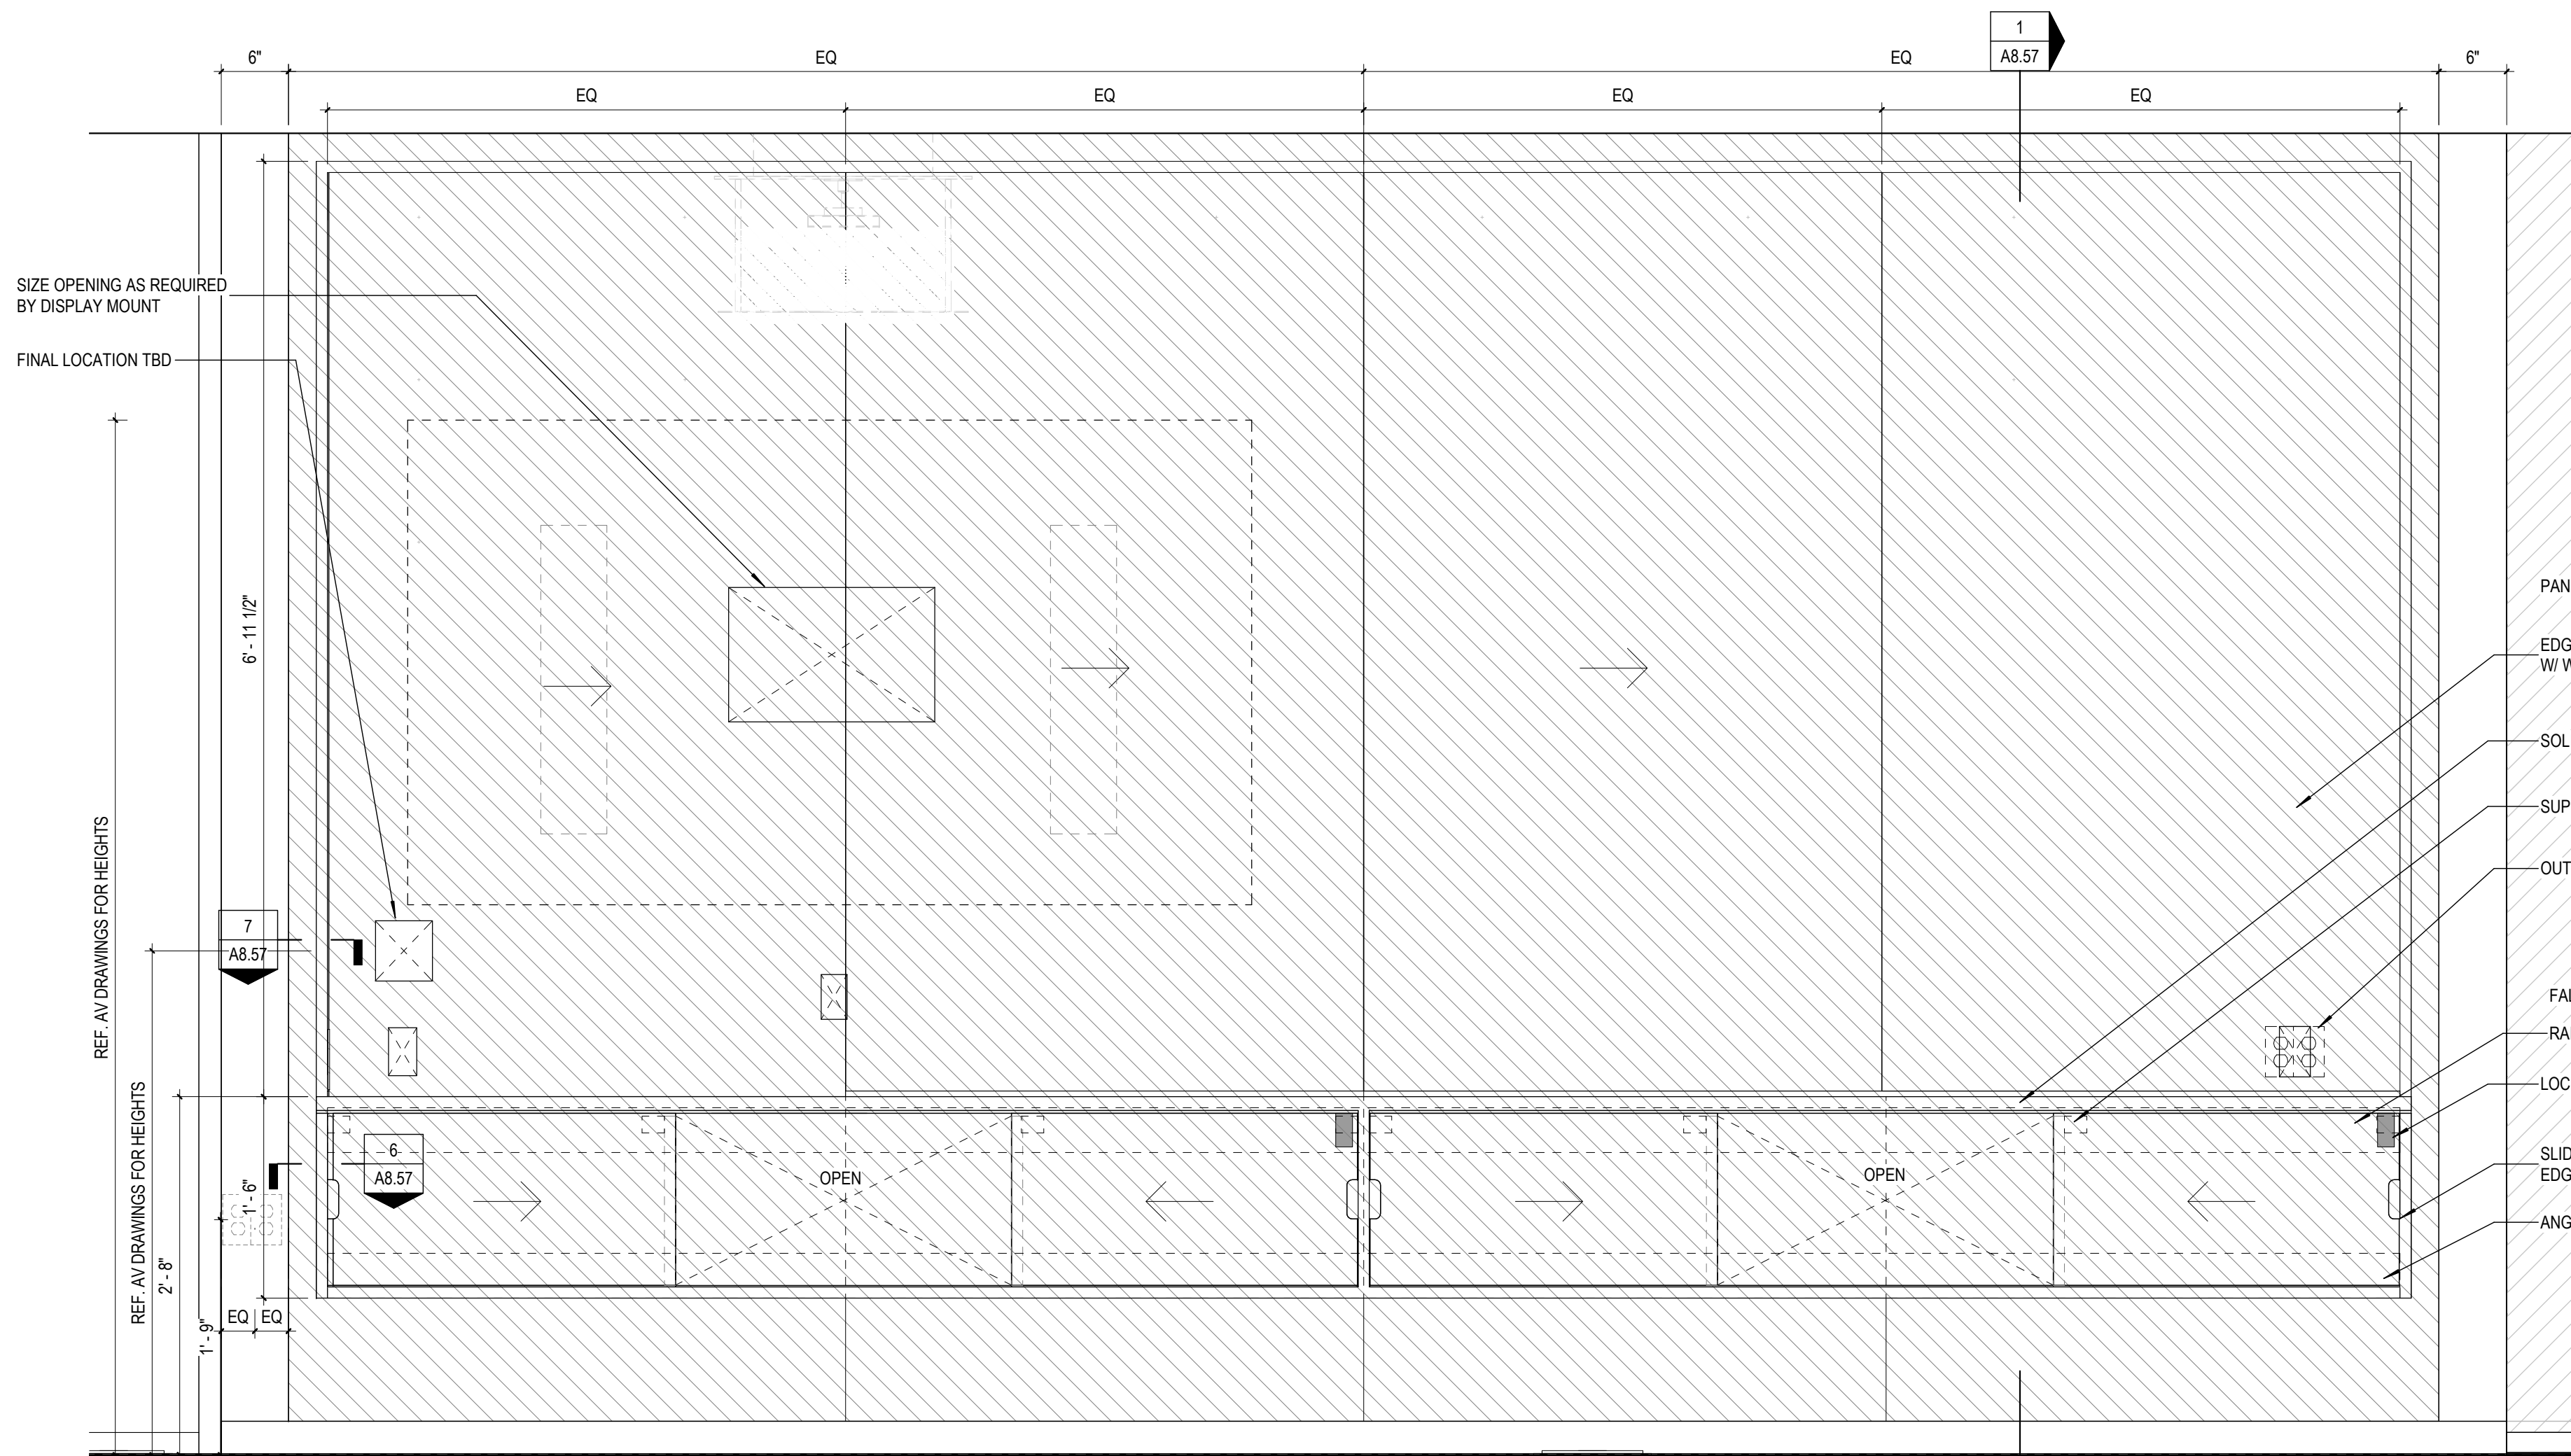


5 MW-22 CONFERENCE ROOM MILLWORK
SCALE: 1" = 1'-0"

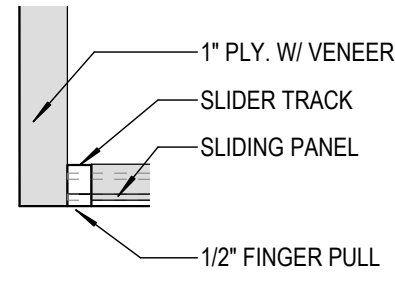


4 CONF. RM CREDENZA PULL
SCALE: 3" = 1'-0"

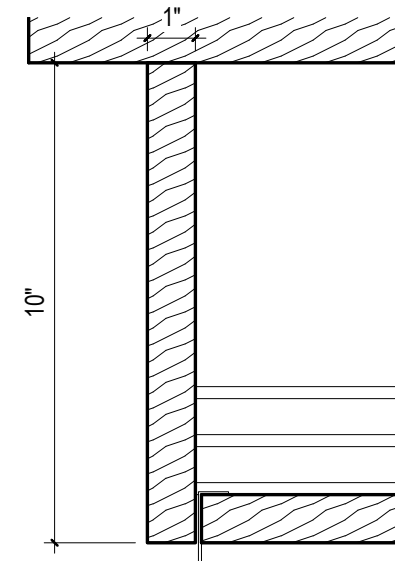

3 CONF. RM CREDENZA PLAN1 - Callout 1
SCALE: 3" = 1'-0"

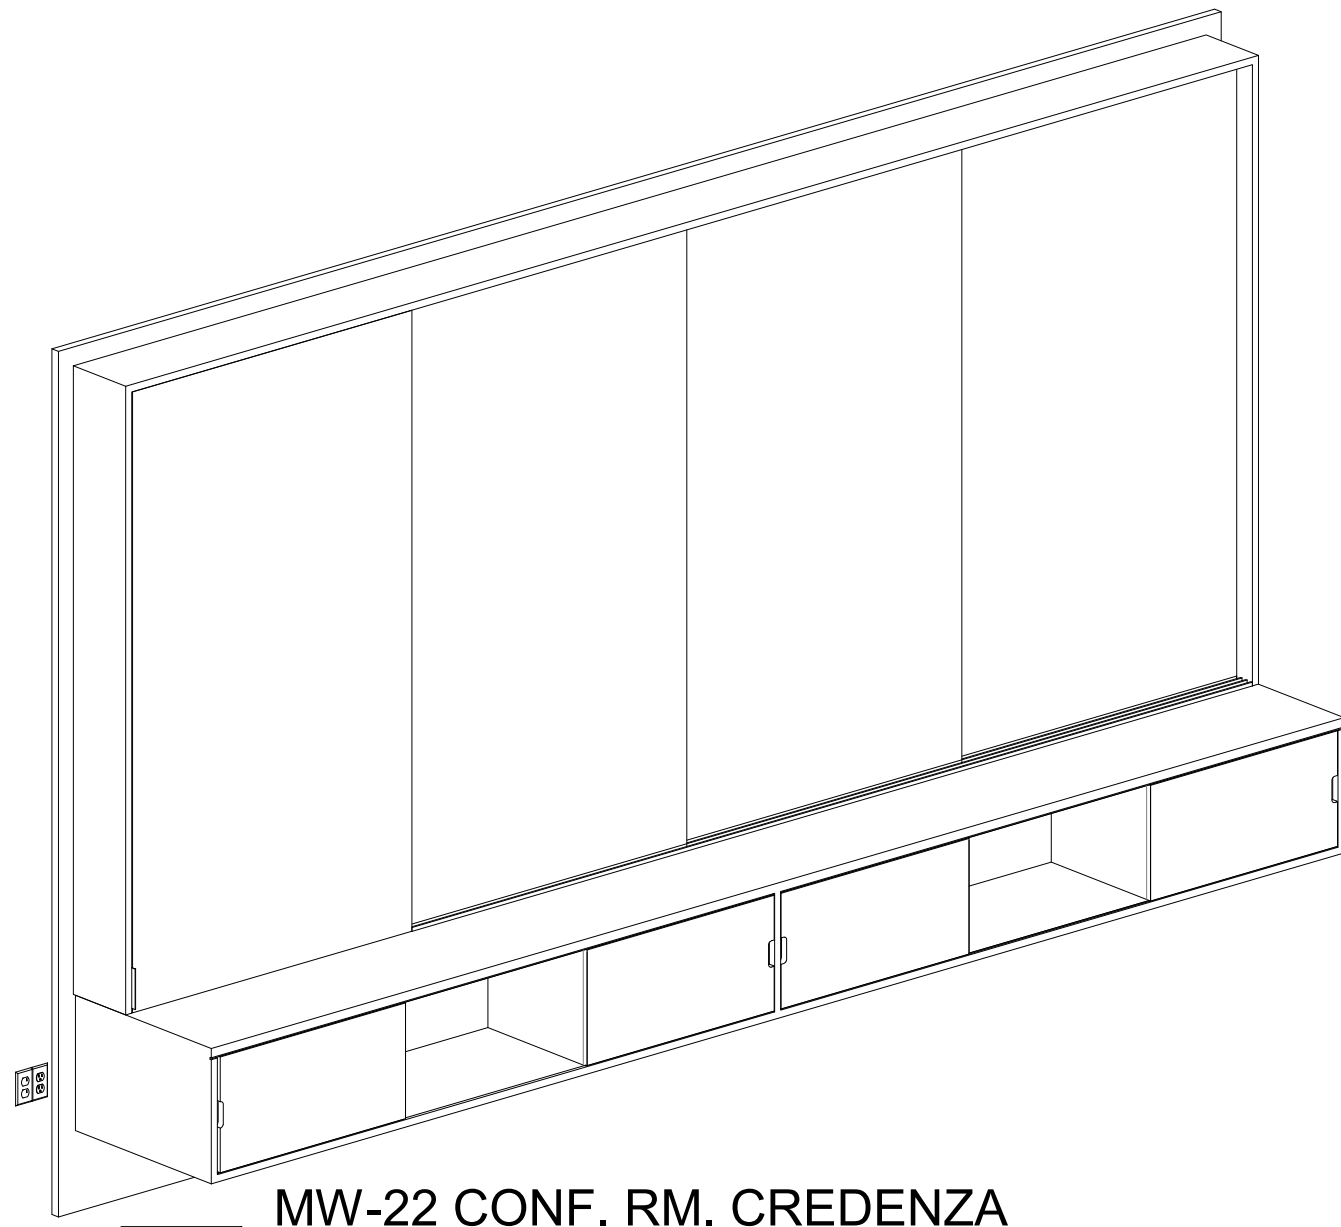

2 MW-22 CONF. RM. CREDENZA
PERSPECTIVE
SCALE: 1" = 1'-0"

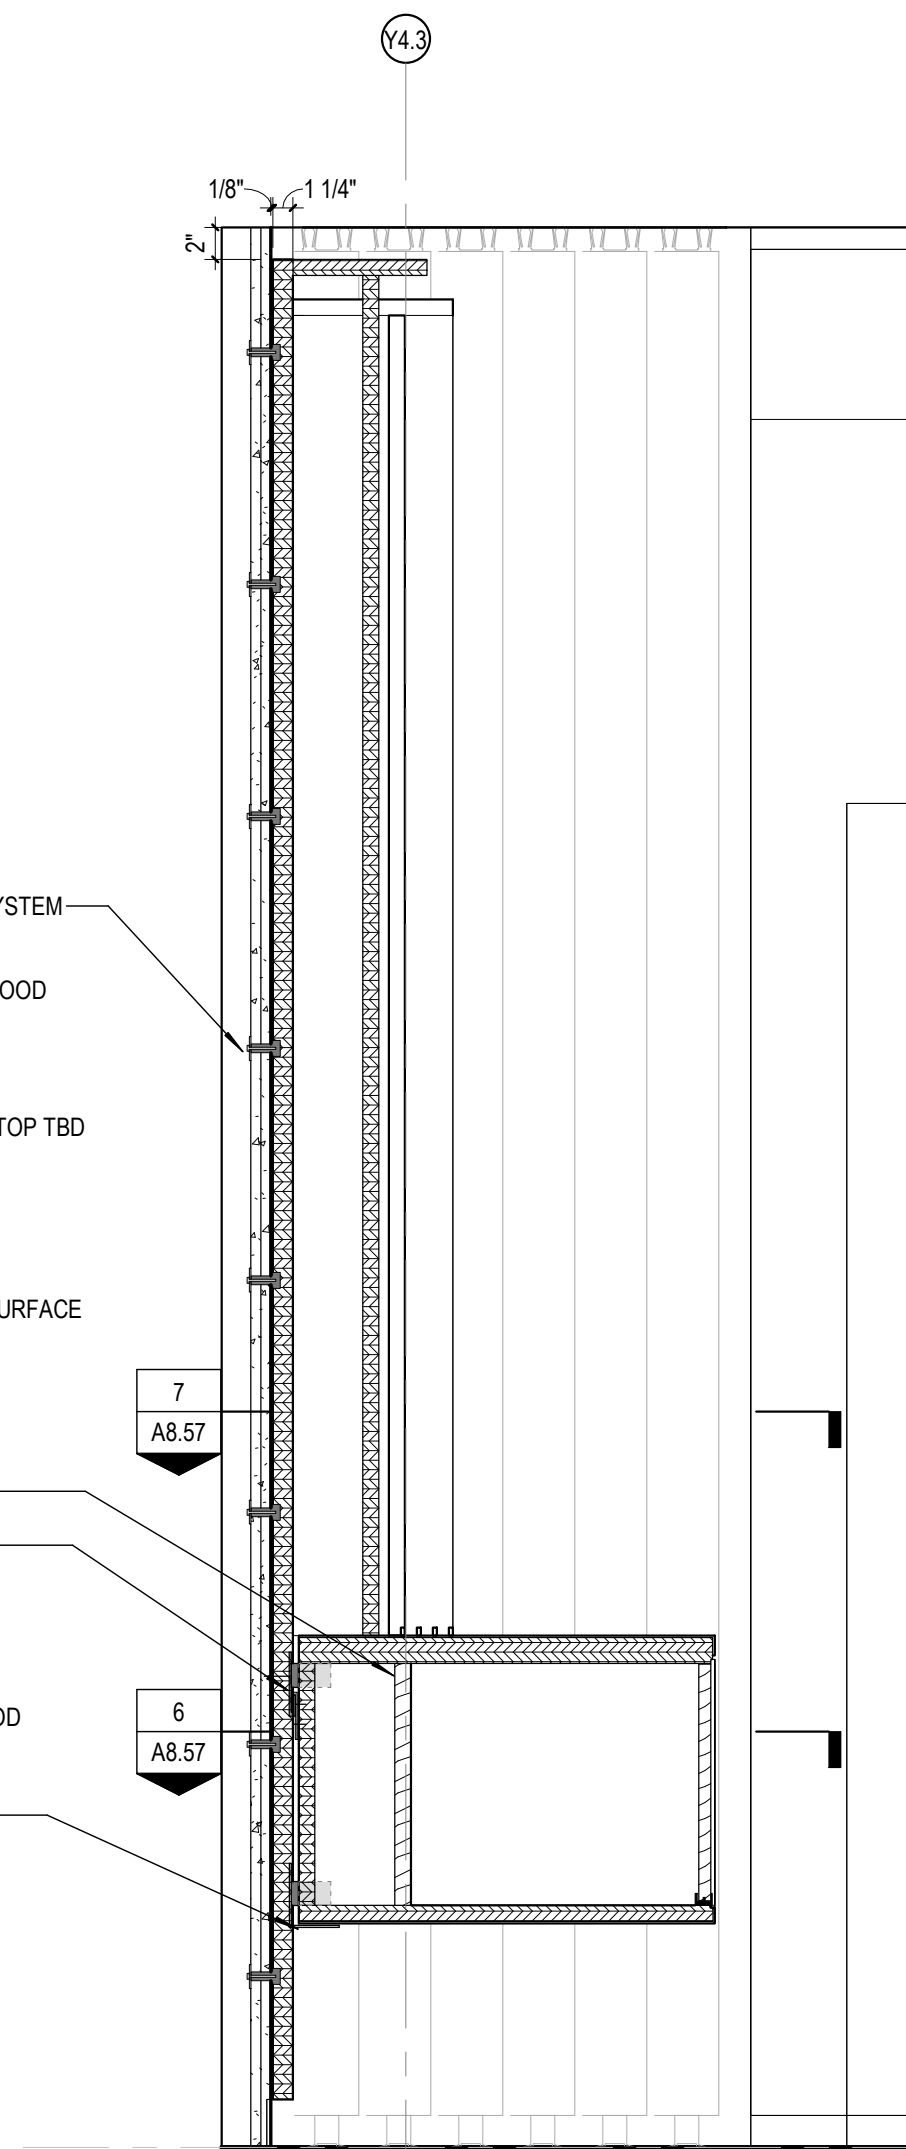

1 MW-22 CONF ROOM MILLWORK SECTION
SCALE: 1" = 1'-0"