


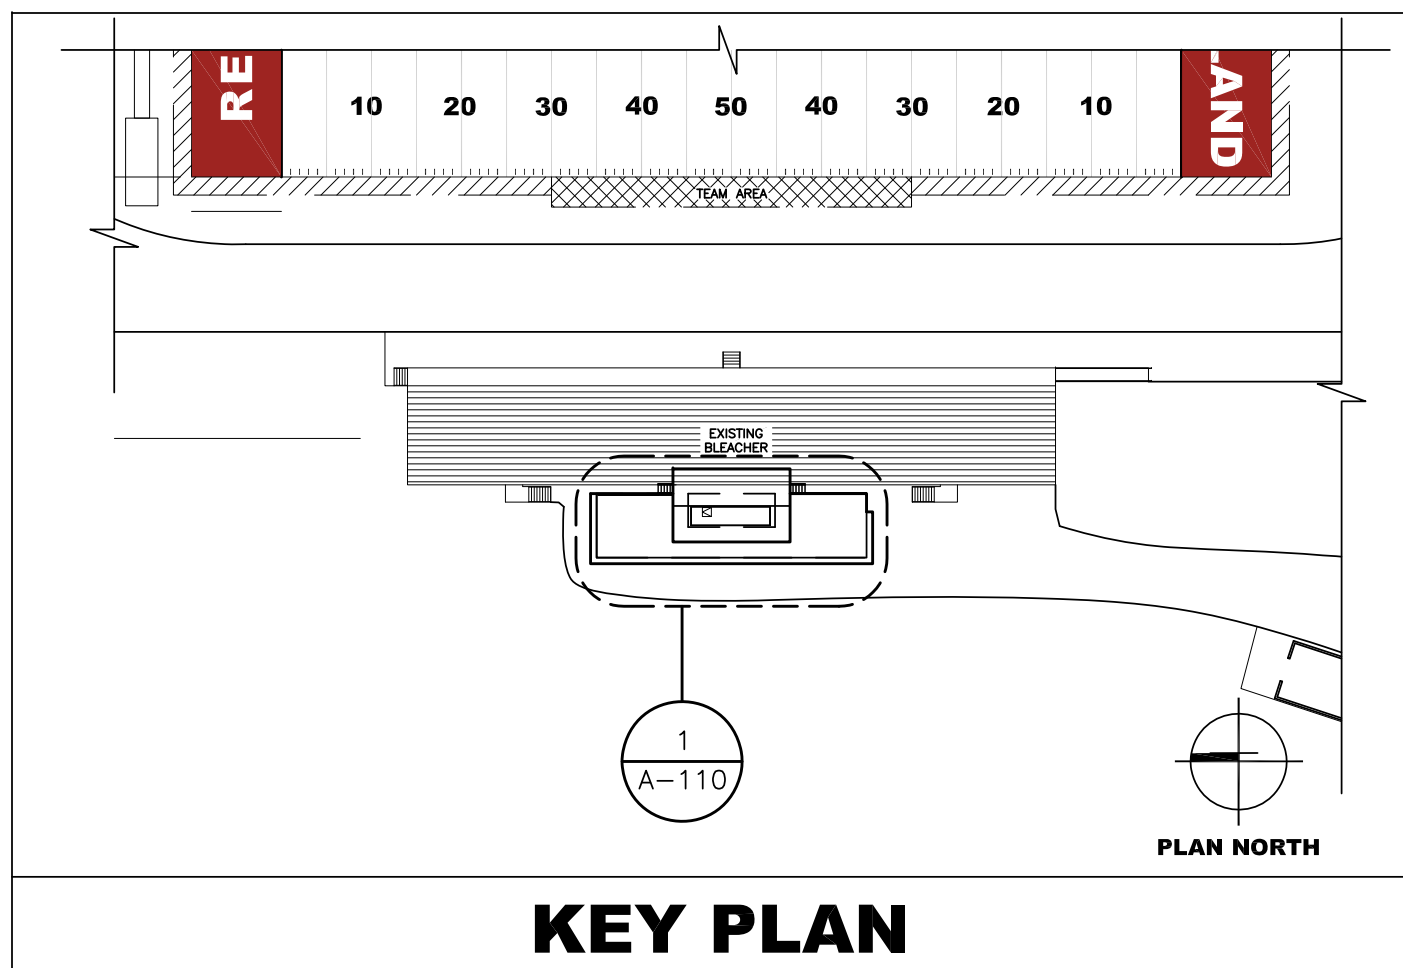


(#) SEE EQUIPMENT SCHEDULE, DWG A-613

LEGEND

01 ROLL-UP SECURITY GRILL. SEE SPECIFICATION SECTION 083323.

KEY NOTES

GENERAL NOTES

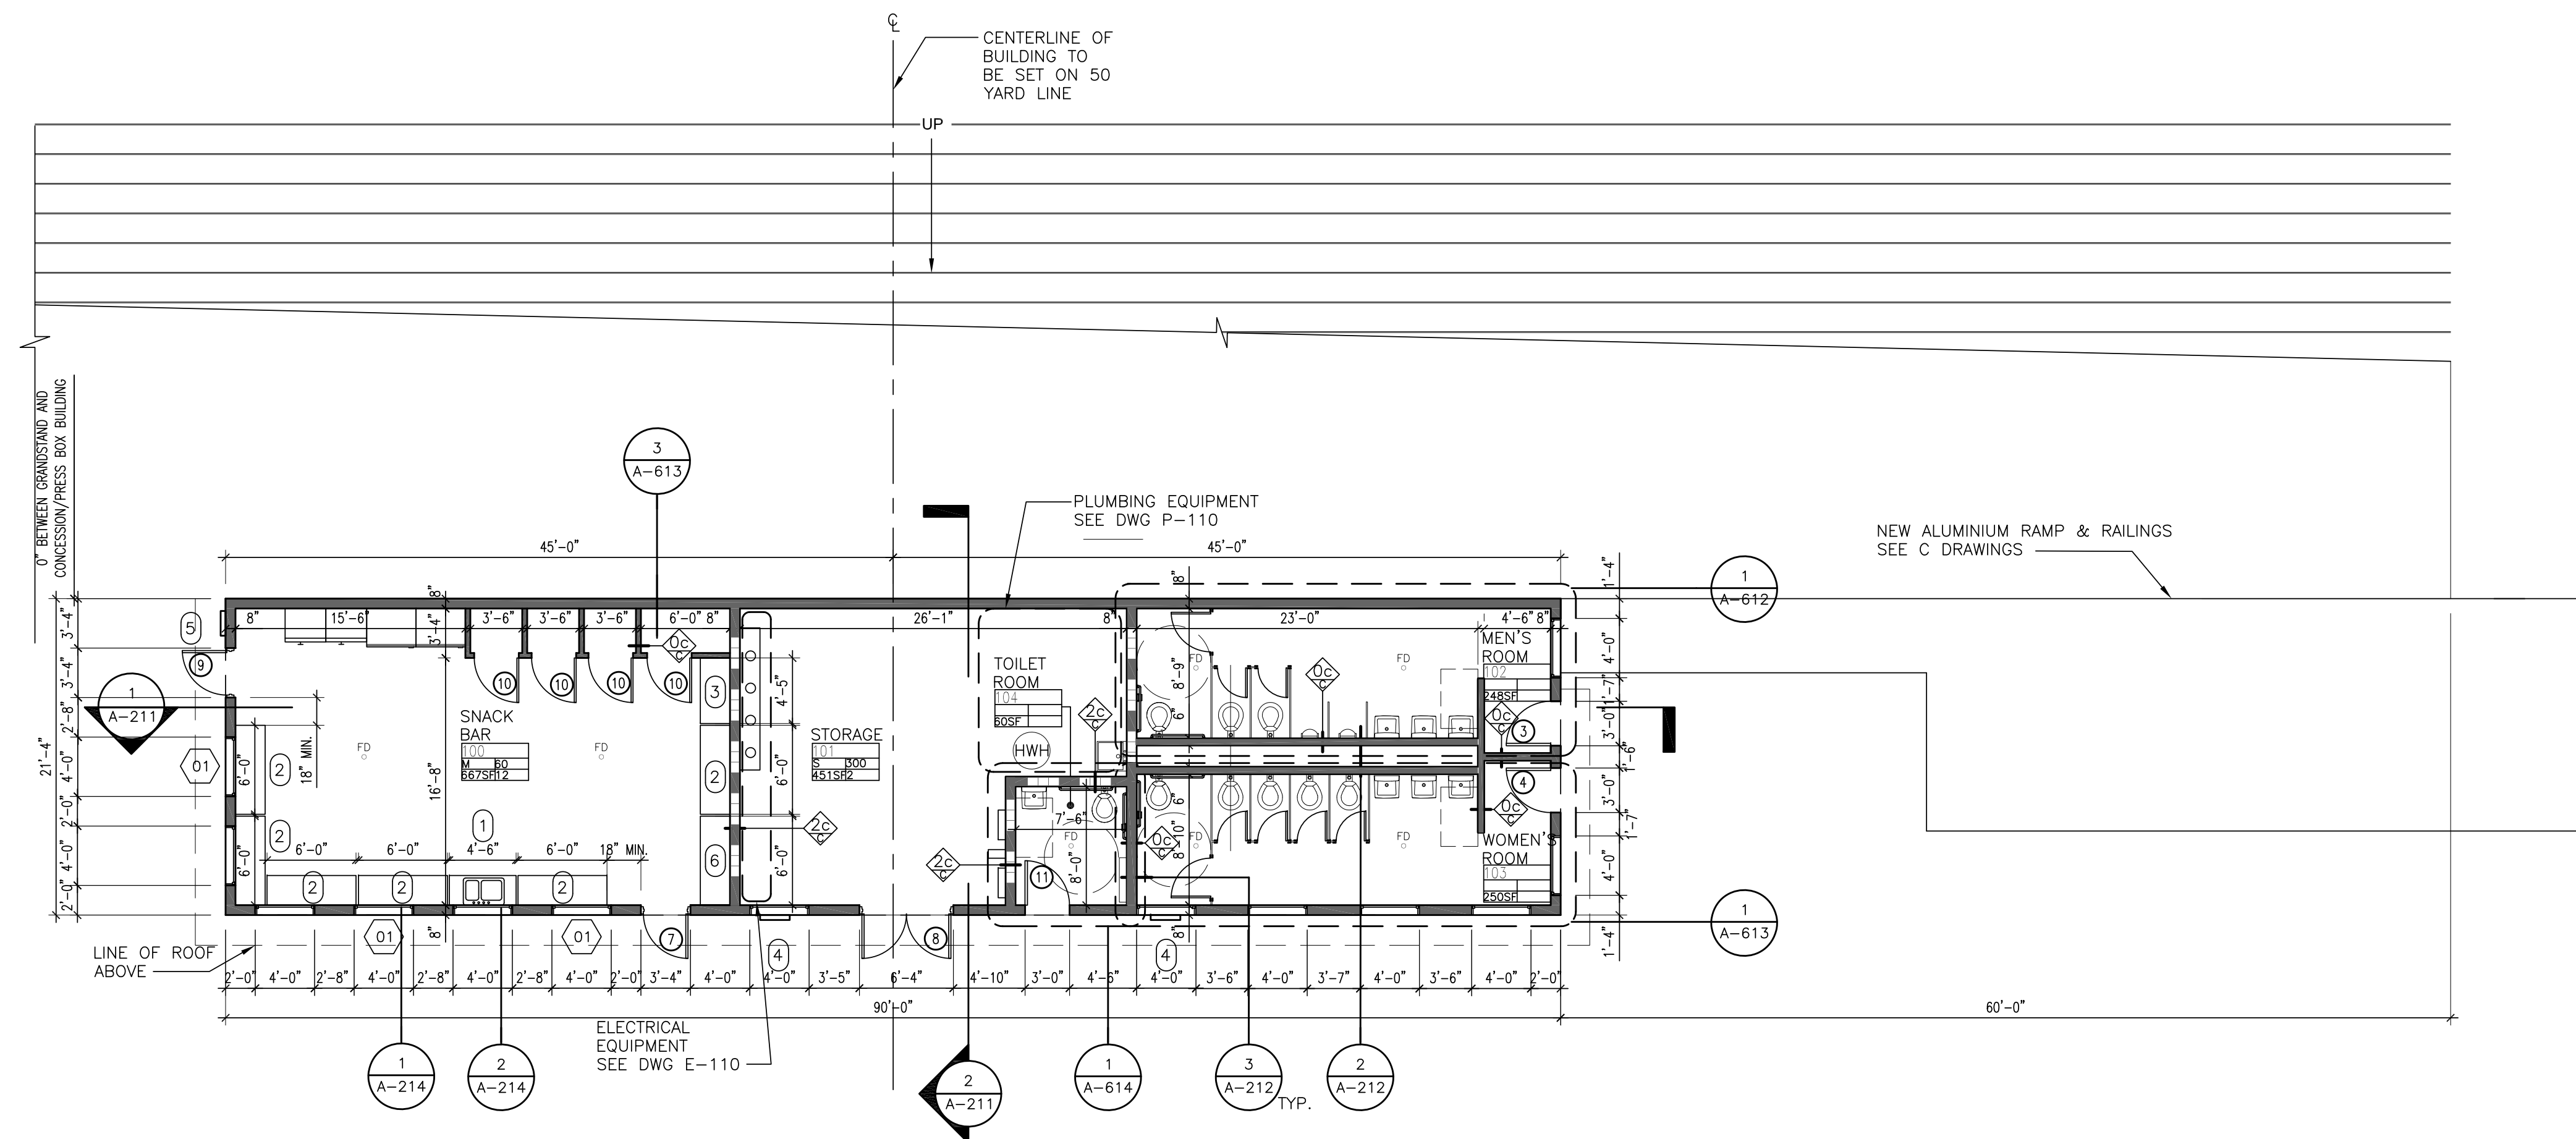

NOTE: SEE ELEVATIONS FOR ADDITIONAL DETAIL TAGS
& EQUIPMENT SCHEDULE ON DWG A-613




© COPYRIGHT, MICHAEL SHILALE ARCHITECTS, ALL RIGHTS RESERVED.

Drawing Title
**CONCESSION/
PRESS BOX 1ST
FLOOR PLAN**

Drawing No.

A-110

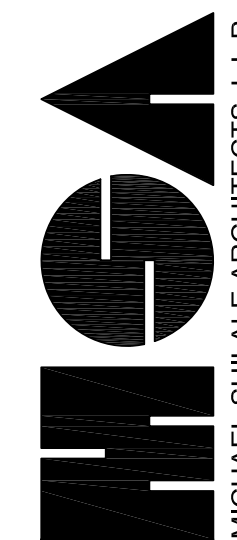

MICHAEL SHILALE ARCHITECTS, L.L.P.
140 Park Avenue New City, NY 10956 Tel 845-708-9200

NORTH ROCKLAND
HIGH SCHOOL
PROJECTS - PHASE 1

HIGH SCHOOL: SED# 50-02-01-06-0-016-035
PRESS BOX (DEMO): SED# 50-02-01-06-7-038-001
CONCESSIONS-PRESS BOX (NEW): SED# 50-02-01-06-7-079-001

06 Hammond Rd,
Biella NY 10904
TOWN OF HAVERSTRAW
COUNTY OF ROCKLAND
FIELHOUSE SED# 30-02-01-06-7-006-001

Mechanical
& Electrical
Engineer:

Drawn by	MAL/JR
Checked by	MS/JC
Project No.	42051
Scale	AS NOTED
Date	08-30-22




**GREENMAN
PEDERSEN, INC**
22 EXECUTIVE BOULEVARD,
SUITE 202 SUFFERN NY 10901

Structural Engineer:

IF THIS BAR DOES NOT MEASURE 1, THEN DRAW IT


No.	Date	Revisions
1	10-28-22	BIDDING DOCUMENTS
2	12-09-22	S&W ADDENDUM 1
3	01-12-23	S&W ADDENDUM 2
4	01-27-23	REVISIONS

IT IS A VIOLATION OF THE LAW FOR ANY PERSON, UNLESS ACTING UNDER THE DIRECTION OF A LICENSED ARCHITECT, TO ALTER AN ITEM IN ANY WAY.

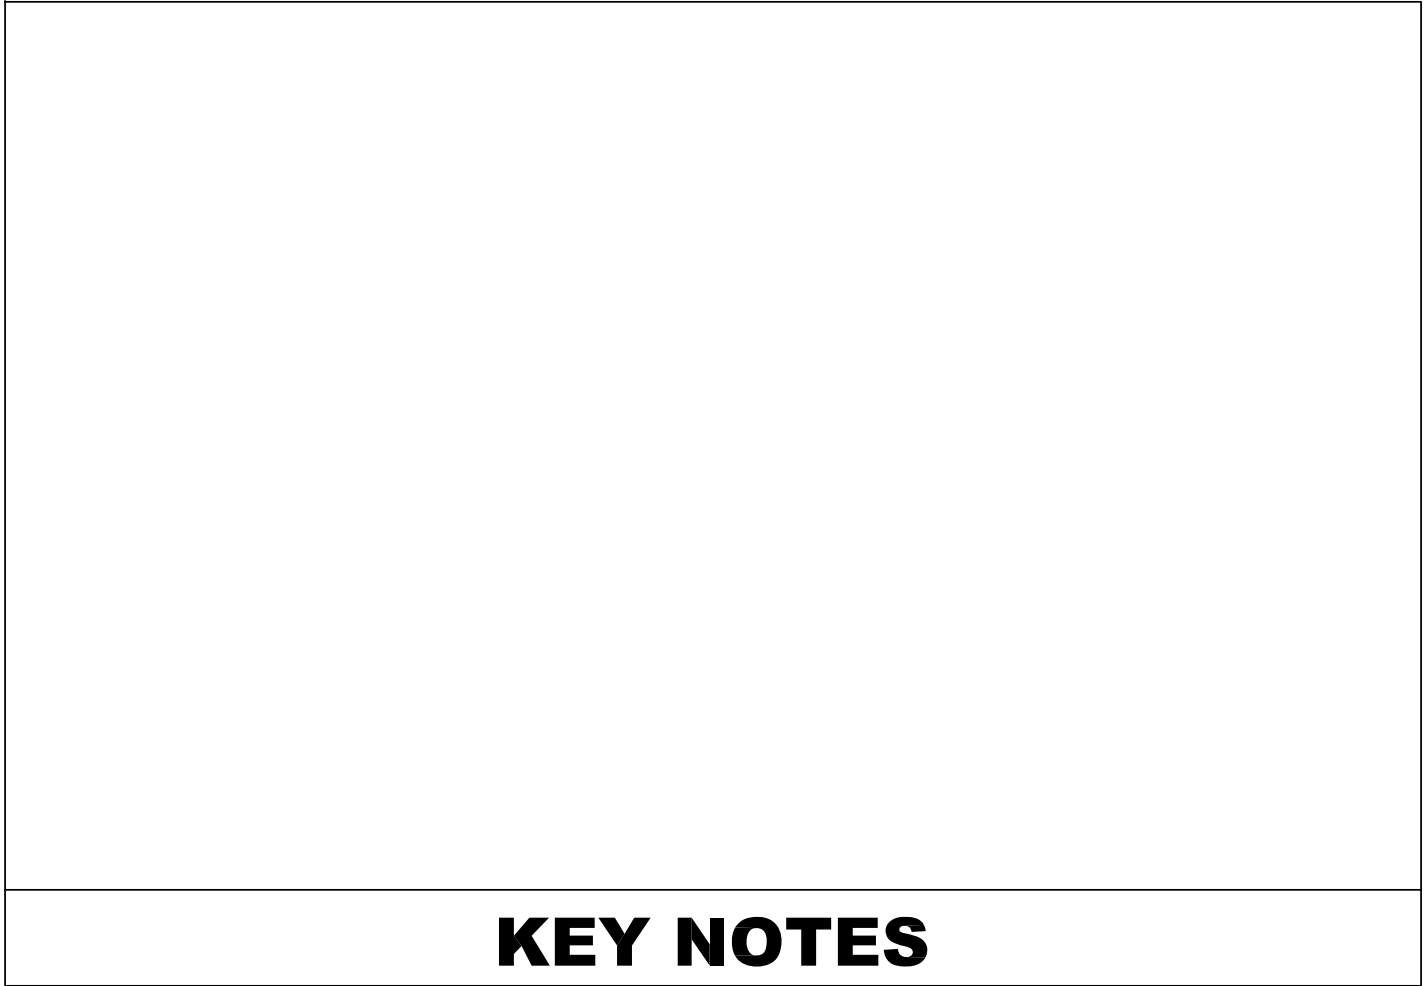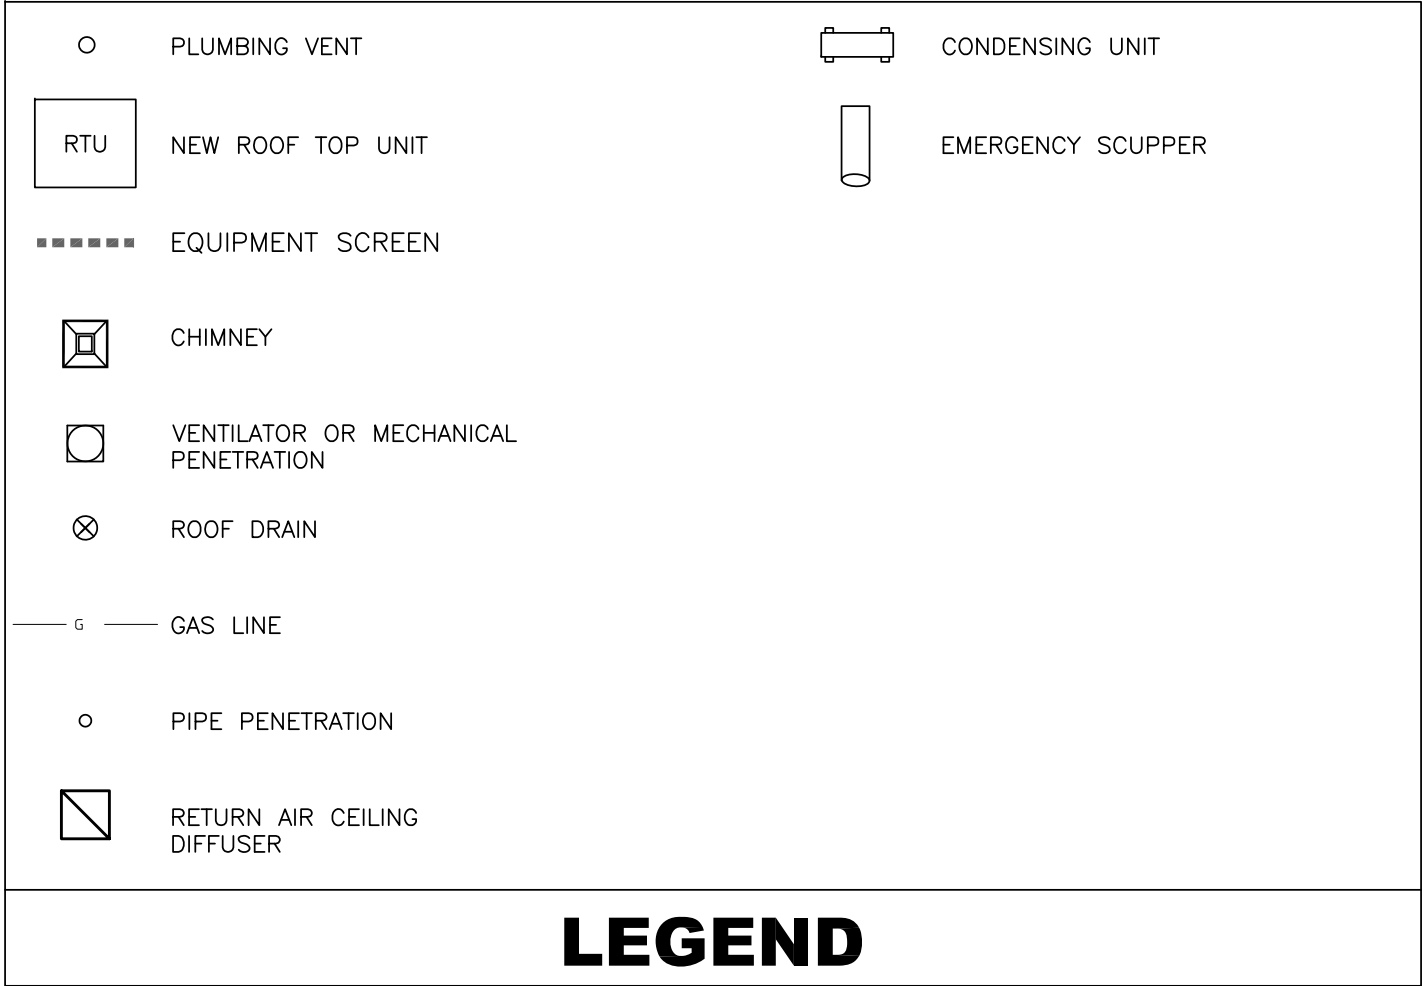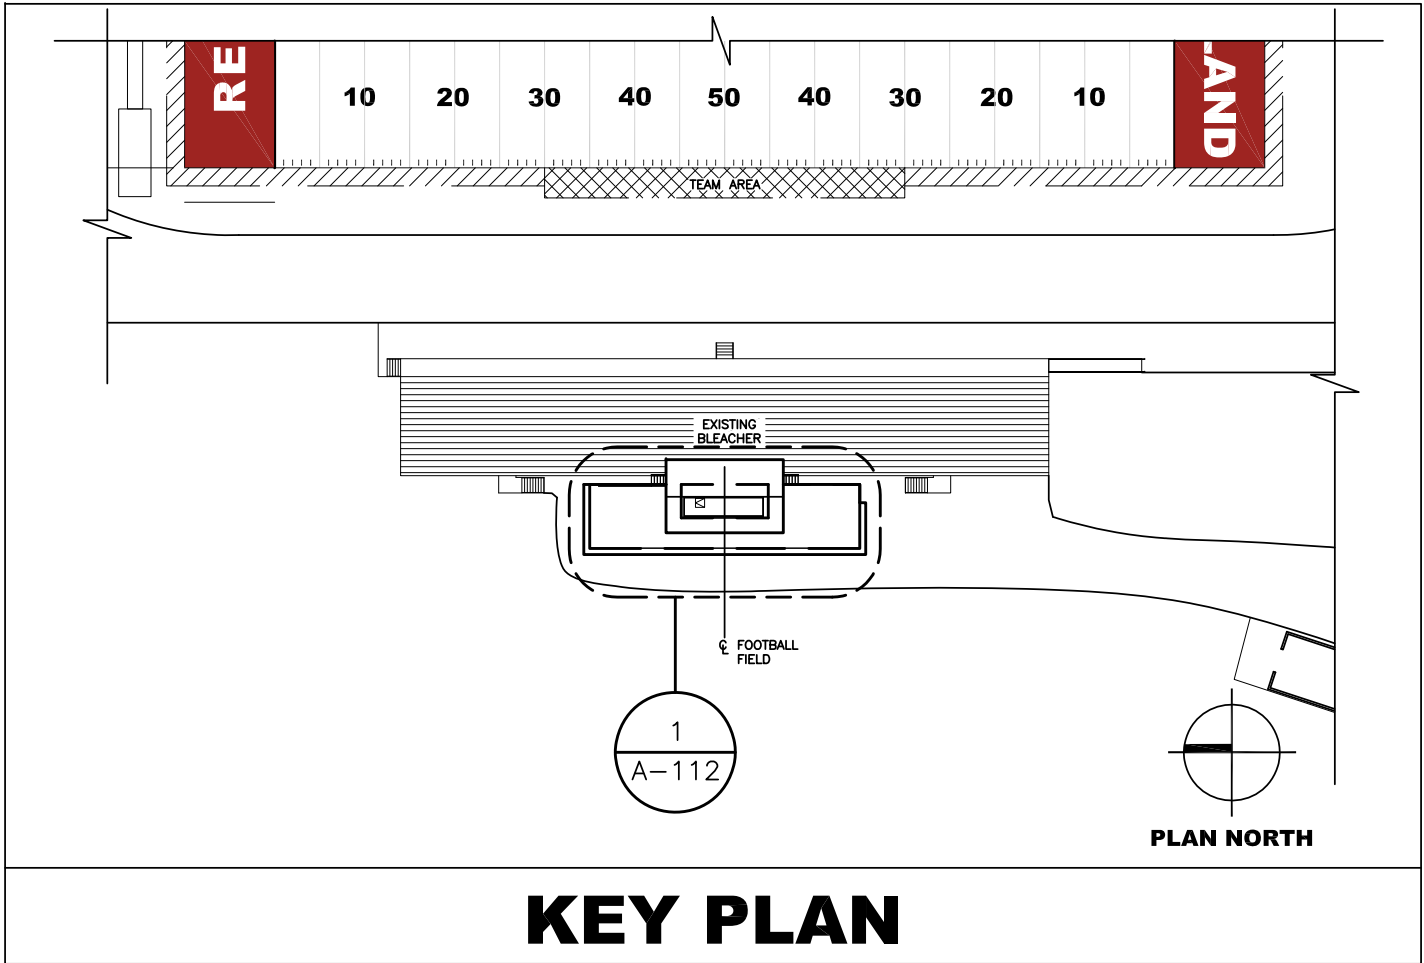

GENERAL NOTES

1. REFER TO DRAWING A-511 & A-511.1 FOR ROOFING SYSTEM DETAILS.

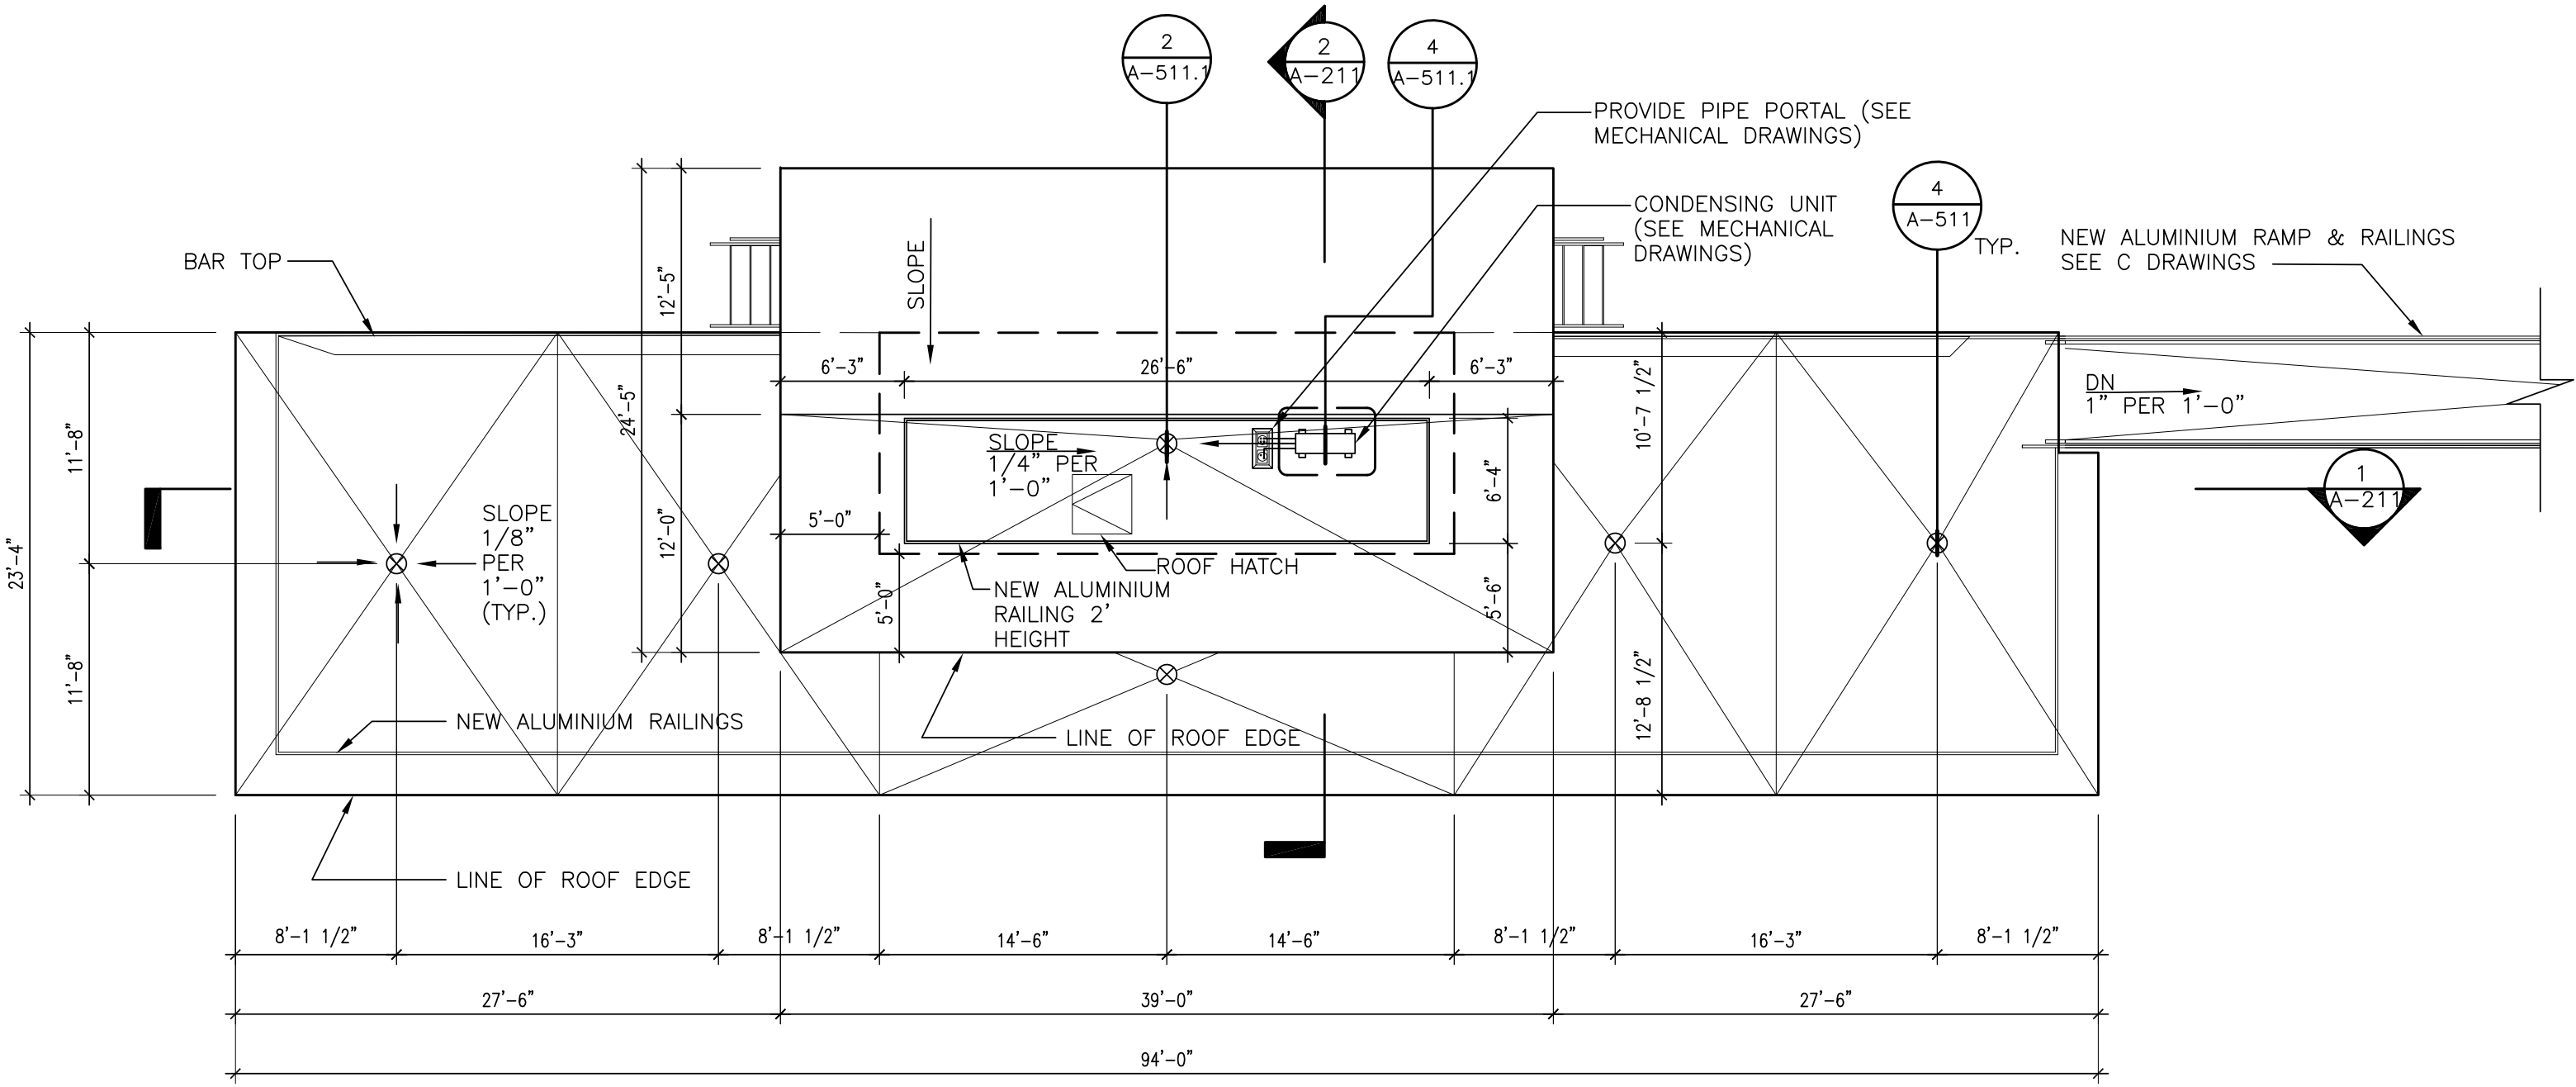

1 ROOF PLAN
SCALE: 1/8"=1'-0"



0 1/2 1
IF THIS BAR DOES NOT
MEASURE 1", THEN DRAWING IS
NOT TO FULL SCALE

© COPYRIGHT: MICHAEL SHILALE ARCHITECTS LLP. ALL RIGHTS RESERVED.

Drawing Title
**CONCESSION/
PRESS BOX
ROOF PLAN**

147 Park Avenue New York, NY 10066 Tel 845-766-6220
www.shilale.com

MSA
MICHAEL SHILALE ARCHITECTS, L.L.P.

Drawn by
MAL/JR

Checked by
MS/JC

Project No.
42051

Scale
AS NOTED

Date
07-29-22

MECHANICAL & ELECTRICAL ENGINEER:
**GREENMAN
PEDERSEN, INC**
2 KAXATTA BOULEVARD
SUITE 202, SUFFERN, NY 10984

STRUCTURAL ENGINEER:
— — —

**NORTH ROCKLAND
HIGH SCHOOL
PROJECTS - PHASE 1**
HIGH SCHOOL SD# 50-02-01-06-0-06-035
PRESS BOX (SD#) SD# 50-02-01-07-03-001
CONCESSION BOX (SD#) SD# 50-02-01-07-03-001
RELIEF BOX (SD#) SD# 50-02-01-07-03-001
100 Hamstead Rd.
Thiells, NY 10984
TOWN OF HAVERSTAM
COUNTY OF ROCKLAND

No. Date Revisions

1	10-28-22	BIDDING DOCUMENTS
2	12-09-22	ADDENDUM 1
3	01-12-23	ADDENDUM 2
4	01-27-23	REVISIONS



KEY PLAN


GENERAL NOTES

4 BOTTLE FILLER, SEE EQUIPMENT SCHEDULE

LEGEND

- 01 PATCH EXISTING CONCRETE FLOOR WITH SELF LEVELING CEMENTITIOUS MATERIAL ARDEX. PROVIDE SMOOTH SURFACE (SEE DETAIL 2/A-121).
- 03 INSTALL NEW WINDOW (SEE A-521 FOR WINDOW DETAILS).
- 04 INSTALL NEW DOOR.
- 05 INSTALL NEW OVERHEAD DOOR.
- 06 INSTALL NEW FENCING. SEE SITE WORK DRAWINGS.
- 07 PATCH EXT'G MASONRY WALLS AT INTERSECTIONS WHERE EXT'G MATERIAL IS REMOVED. SEE DETAIL 3/A-120. COORDINATE LOCATIONS W/ D-120.
- 08 INSTALL NEW PIPE CONNECTION TO EXT'G WATER UTILITY, SEE PLUMBING DWGS.
- 09 PATCH EXT'G CONC. FLOOR SLAB, NEW FINISH CONC. SURFACE TO ALIGN W/ EXT'G, PROVIDE A SMOOTH LEVEL SURFACE. SEE DETAIL 2/A-121.
- 10 PATCH EXT'G WALL & INSTALL NEW ELECTRICAL SERVICE CONDUIT TO CONCESSION BLDG. COORDINATE WITH MEP & SITE DRAWINGS.
- 11 PATCH PIPE PENETRATIONS AT EXT'G MASONRY WALL.
- 12 EXT'G DOOR & FRAME TO REMAIN, REFURBISH & PAINT. CLEAN, PREP. PRIME & PAINT EXT'G DOOR & FRAME, CLEAN LUBRICATE & RESTORE EXT'G HARDWARE.
- 13 NEW BOTTLE FILLER, PROVIDE PLUMBING & DRAIN CONNECTIONS AS REQ'D.
- 14 CONTRACTOR TO CORE DRILL AND CONFIRM EXISTING WALL BETWEEN THE STUDENT OCCUPIED SPACE AND BOILER ROOM, AND BETWEEN THE STUDENT OCCUPIED SPACE AND CORRIDOR IS AT LEAST A 1HR FIRE RATING. CONFIRM CORE DRILL LOCATION WITH OWNER AND ARCHITECT ON SITE. CONTRACTOR TO CONFIRM THOSE EXISTING WALLS GO UP TO THE UNDERSIDE OF EXISTING ROOF.
- 15 EXISTING EXIST SIGN FROM GYMNASIUM SIDE TO BE REMOVED. ELECTRICAL CONTRACTOR TO REMOVE FIXTURE, TERMINATE AND CAP WIRE. GENERAL CONTRACTOR TO PATCH AND PAINT EXISTING BLOCK.

CONSTRUCTION NOTES

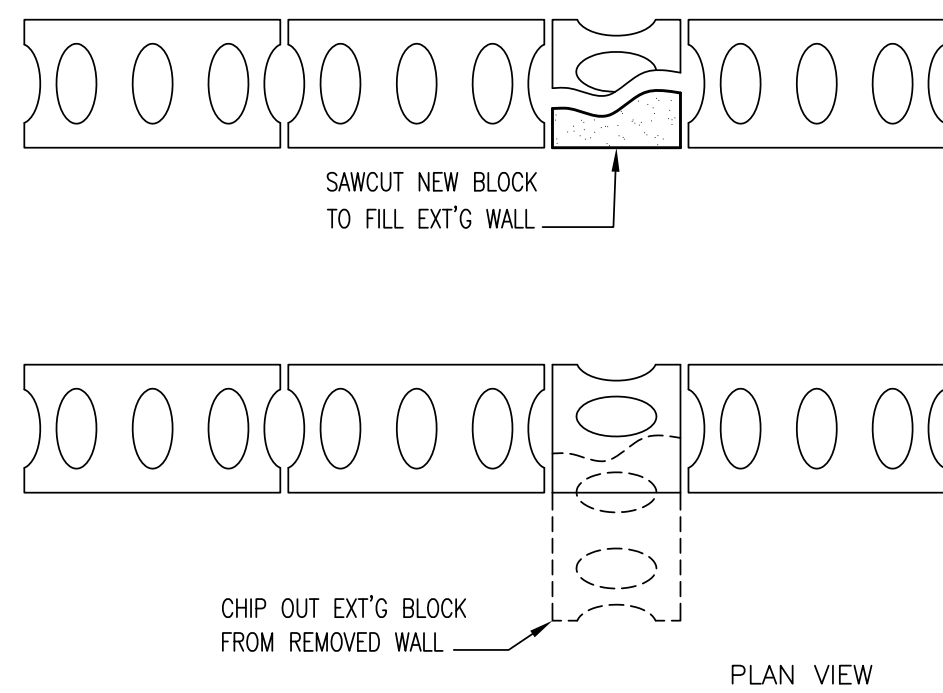

PLAN VIEW

3 EXT'G BLOCK WALL REPAIR



1 WEIGHT ROOM FLOOR PLAN

SCALE: 1/8"=1'-0"

4	01-27-23	REVISIONS	
3	01-12-23	SED ADDENDUM 2	
1	10-28-22	BIDDING DOCUMENTS	
No.	Date	Revisions	

Drawn by	MAL/JR
Checked by	MS/JC
Project No.	42051
Scale	AS NOTED
Date	08-30-22

Mechanical & Electrical Engineer:	GREENMAN PEDERSEN, INC 2 EXECUTIVE BOULEVARD, SUITE 202, SUFFERN, NY 10901
Structural Engineer:	- - - -

NORTH ROCKLAND
HIGH SCHOOL
PROJECTS - PHASE 1

36 Hammond Rd,
Rhine, NY 10964




MICHAEL SHILALE ARCHITECTS, L.L.P.
140 Park Avenue New City, NY 10956 Tel 845-708-9200
www.shilale.com



WEIGHT ROOM FLOOR PLAN

Drawing No.



A-120

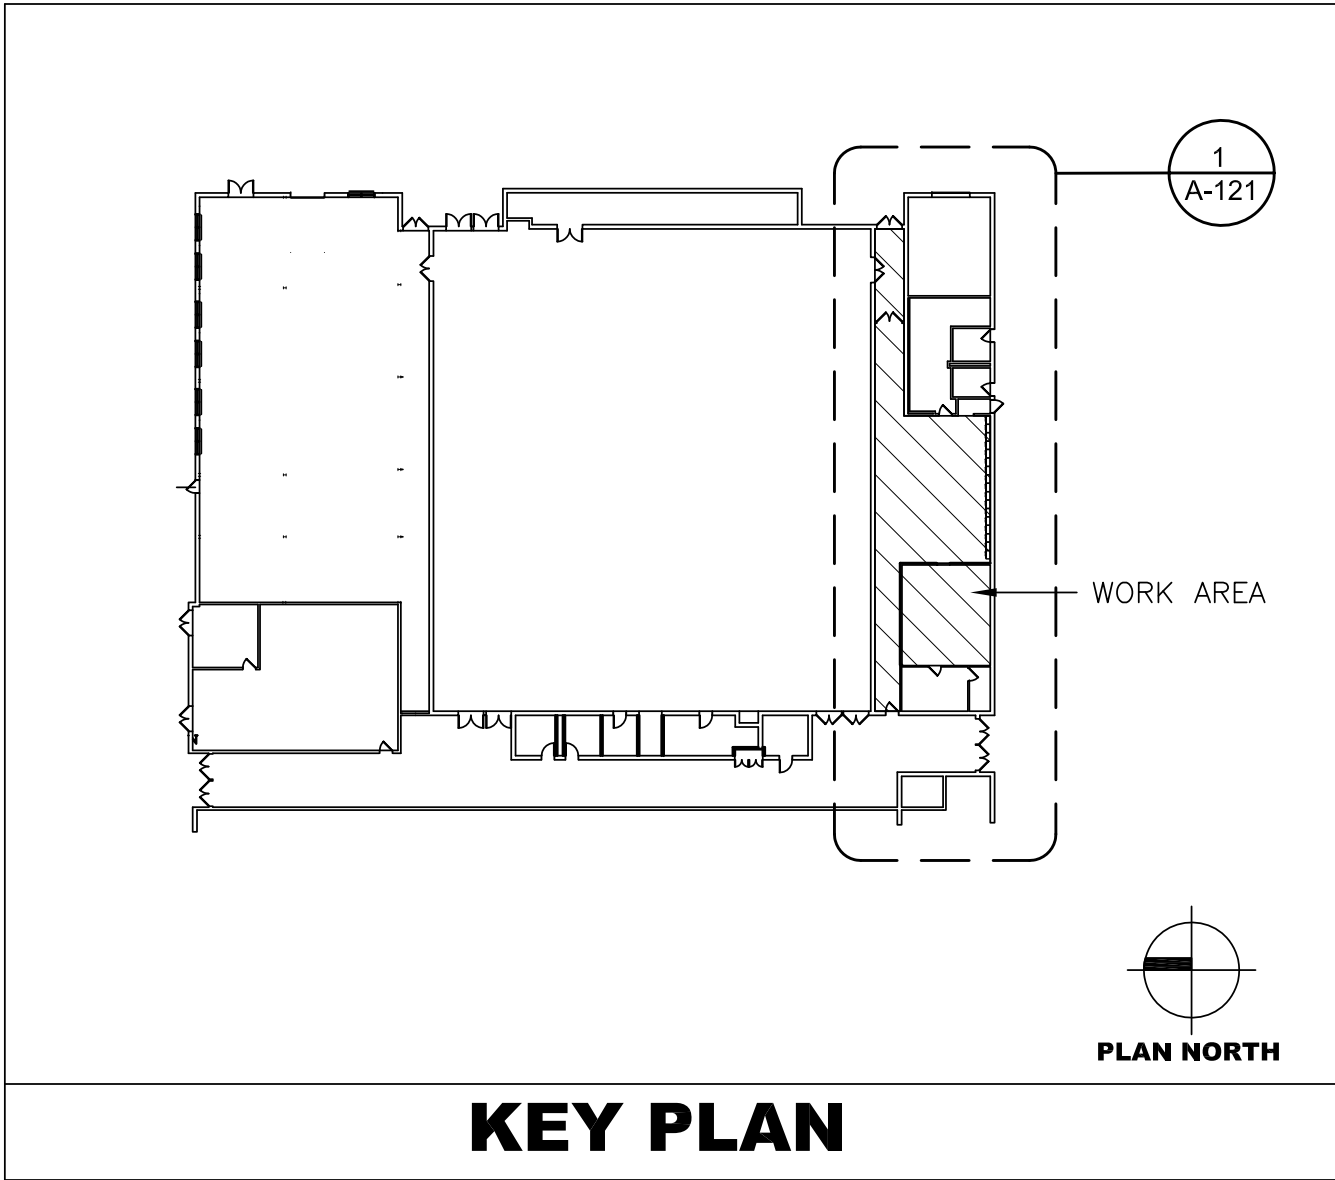

GENERAL NOTES

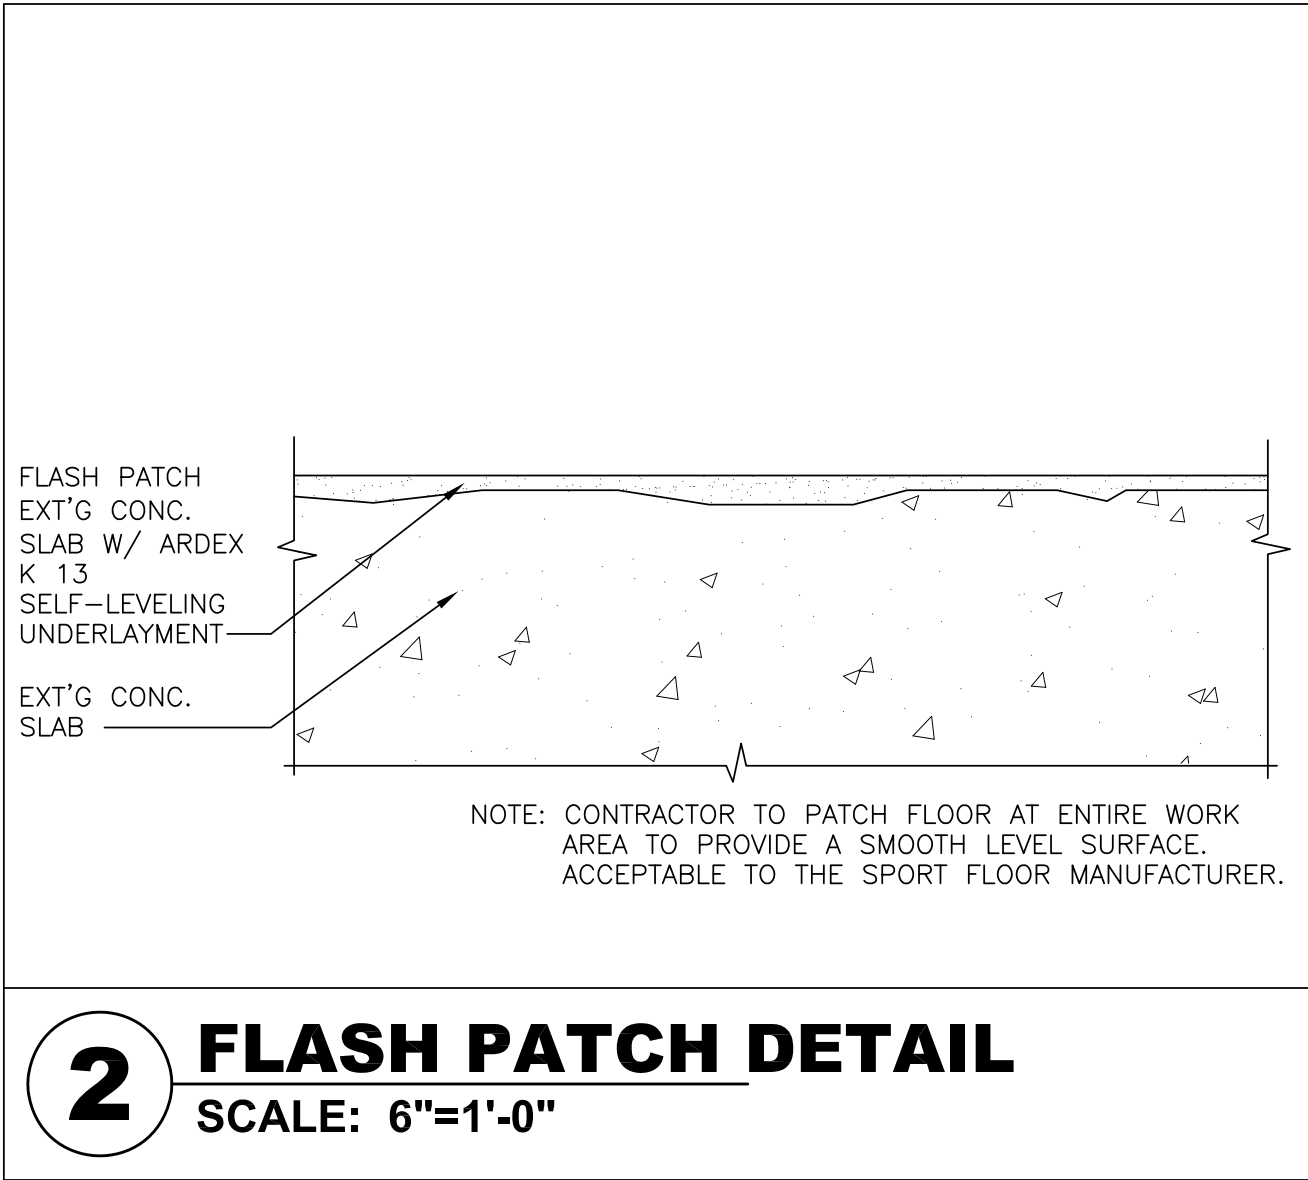 

- CONSTRUCTION NOTES**
- 01 PATCH EXISTING CONCRETE FLOOR WITH SELF LEVELING CEMENTITIOUS MATERIAL ARDEX (SEE DETAIL 2/A-121).
 - 03 INSTALL NEW GWB WALL (SEE PARTITION TYPES).
 - 04 VOID
 - 05 CONTRACTOR TO CORE DRILL AND CONFIRM EXISTING WALL BETWEEN THE STUDENT OCCUPIED SPACE AND STORAGE ROOM AND BETWEEN THE STUDENT OCCUPIED SPACE AND CORRIDOR IS AT LEAST A 1HR FIRE RATING. CONFIRM CORE DRILL LOCATION WITH OWNER AND ARCHITECT ON SITE. CONTRACTOR TO CONFIRM THOSE EXISTING WALLS GO UP TO THE UNDERSIDE OF EXISTING ROOM.

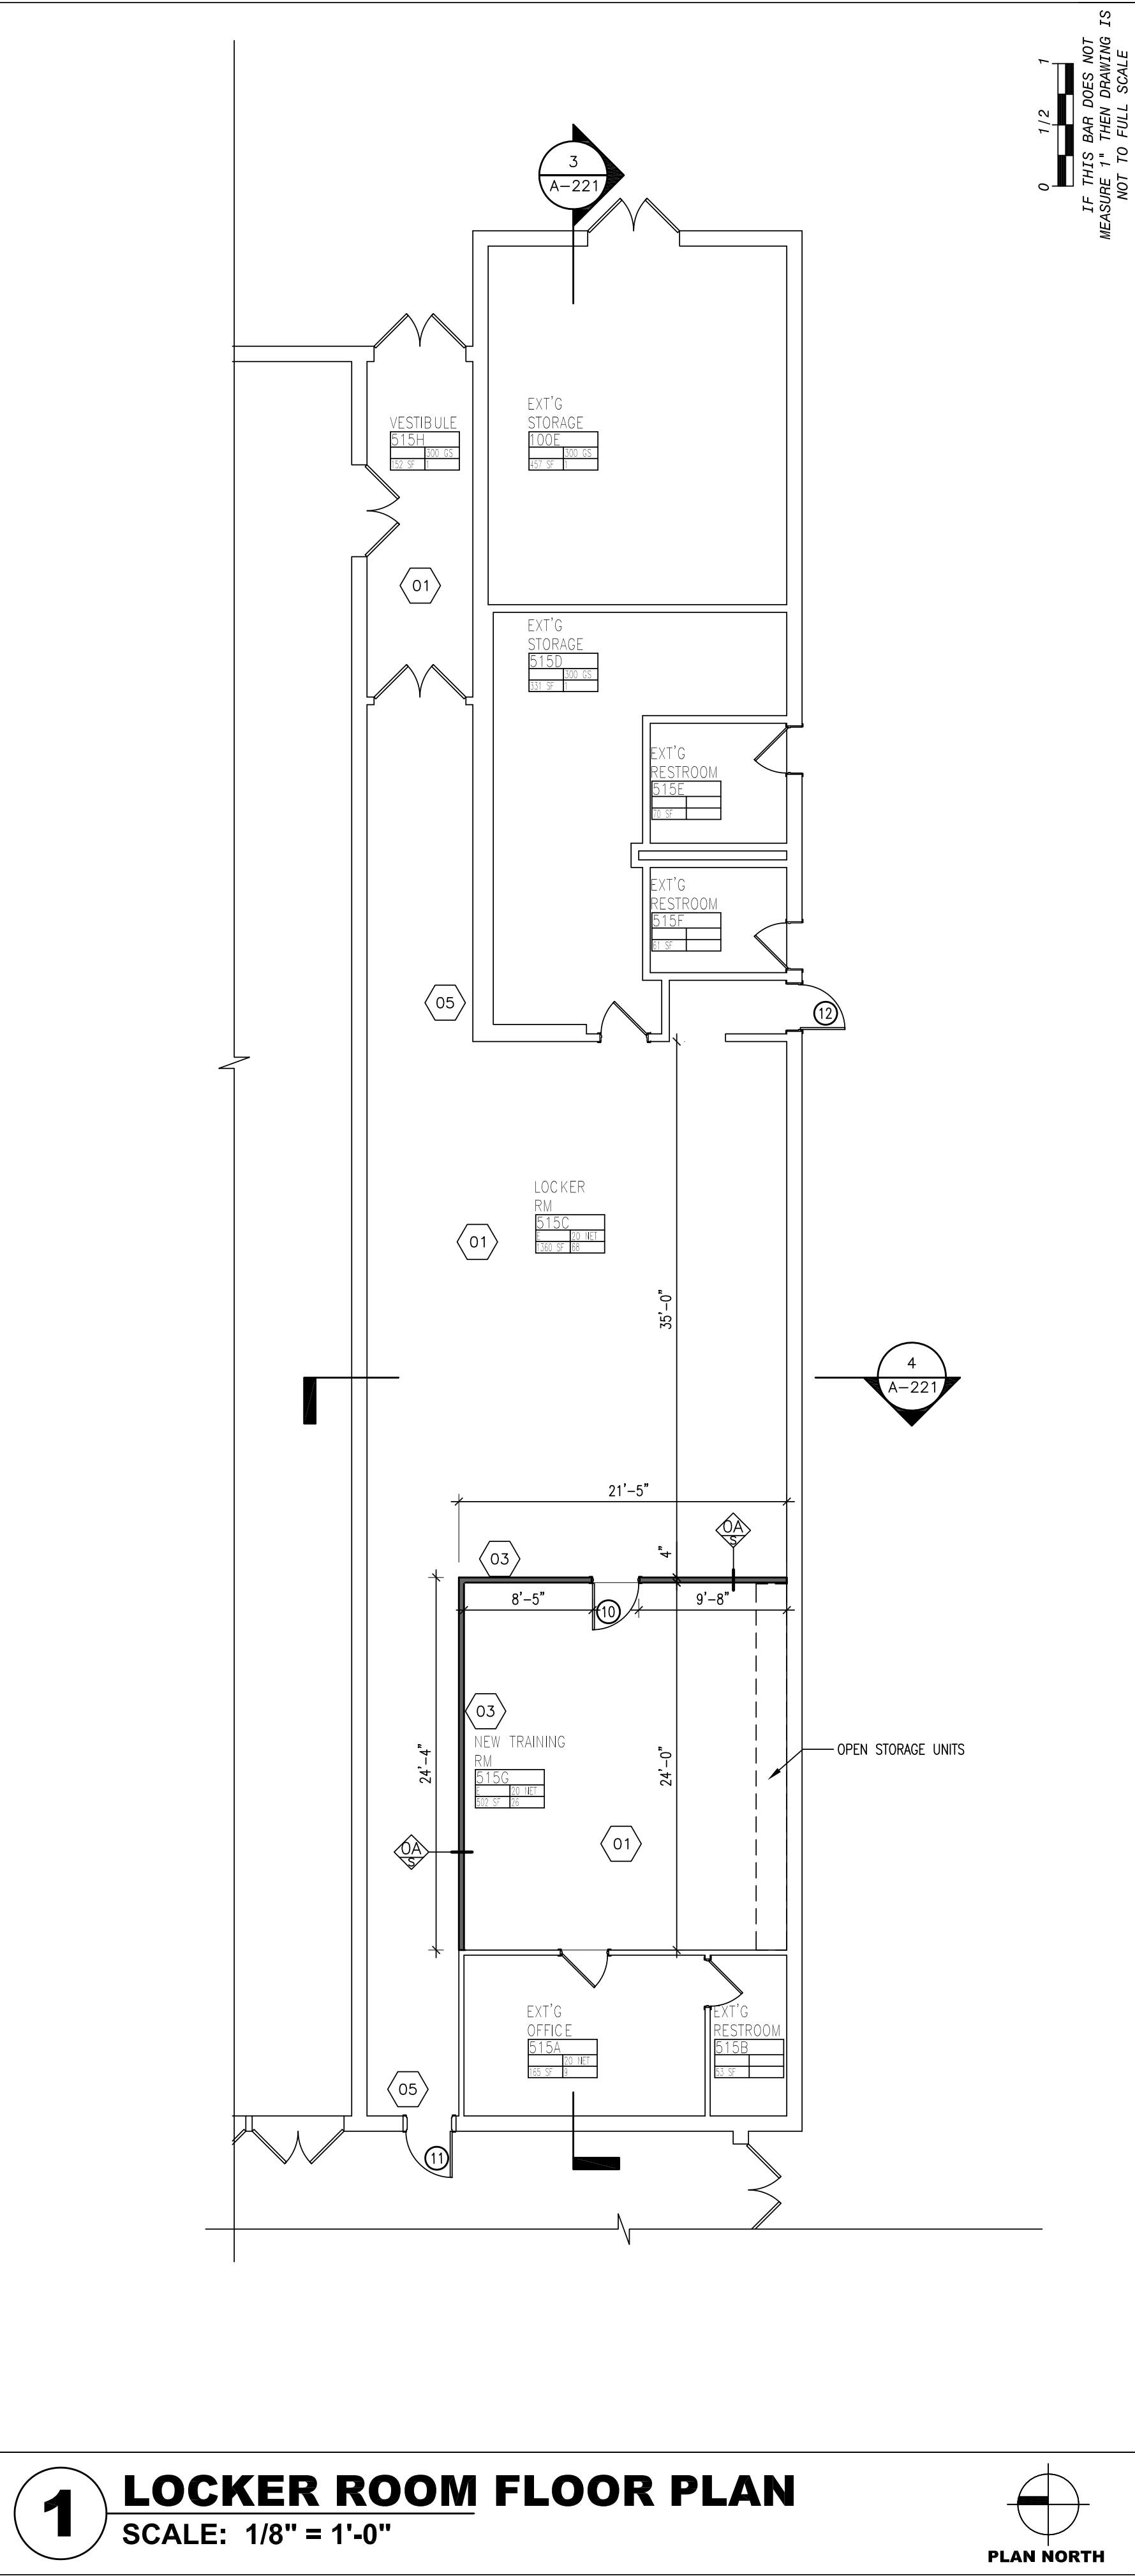 

© COPYRIGHT: MICHAEL SHILALE ARCHITECTS LLP. ALL RIGHTS RESERVED.

Drawing Title
LOCKER ROOM FLOOR PLAN

Drawing No.
A-121

IF THIS BAR DOES NOT MEASURE 1" THEN DRAWING IS NOT TO FULL SCALE

0 1/2 1

PLAN NORTH

IT IS A VIOLATION OF THE LAW FOR ANY PERSON, UNLESS ACTING UNDER THE DIRECTION OF A LICENSED ARCHITECT, TO ALTER AN ITEM IN ANY WAY.

Drawn by MAL/JR
Checked by MS/JC
Project No. 42051
Scale AS NOTED
Date 07-29-22

GREENMAN PEDERSEN, INC.
MECHANICAL & ELECTRICAL ENGINEER
SUITE 202, SUFFERN, NY 10901


NORTH ROCKLAND HIGH SCHOOL PROJECTS - PHASE 1
HIGH SCHOOL SD# 50-02-01-06-0-016-035
PRESS BOX (D300) SD# 50-02-01-06-0-016-035
CONCESSIONS STAND (D300) SD# 50-02-01-06-0-016-035
108 Hempstead Rd.
THURSDAY, NY 10984
COUNTY OF ROCKLAND

MSA
MICHAEL SHILALE ARCHITECTS, L.L.P.
140 Park Avenue New York, NY 10022 Tel 945-7063920
msa@msa.com


No.	Date	Revisions
1	10-28-22	BIDDING DOCUMENTS
2	12-09-22	ADDENDUM 1
3	01-12-23	ADDENDUM 2
4	01-27-23	REVISIONS




KEY PLAN

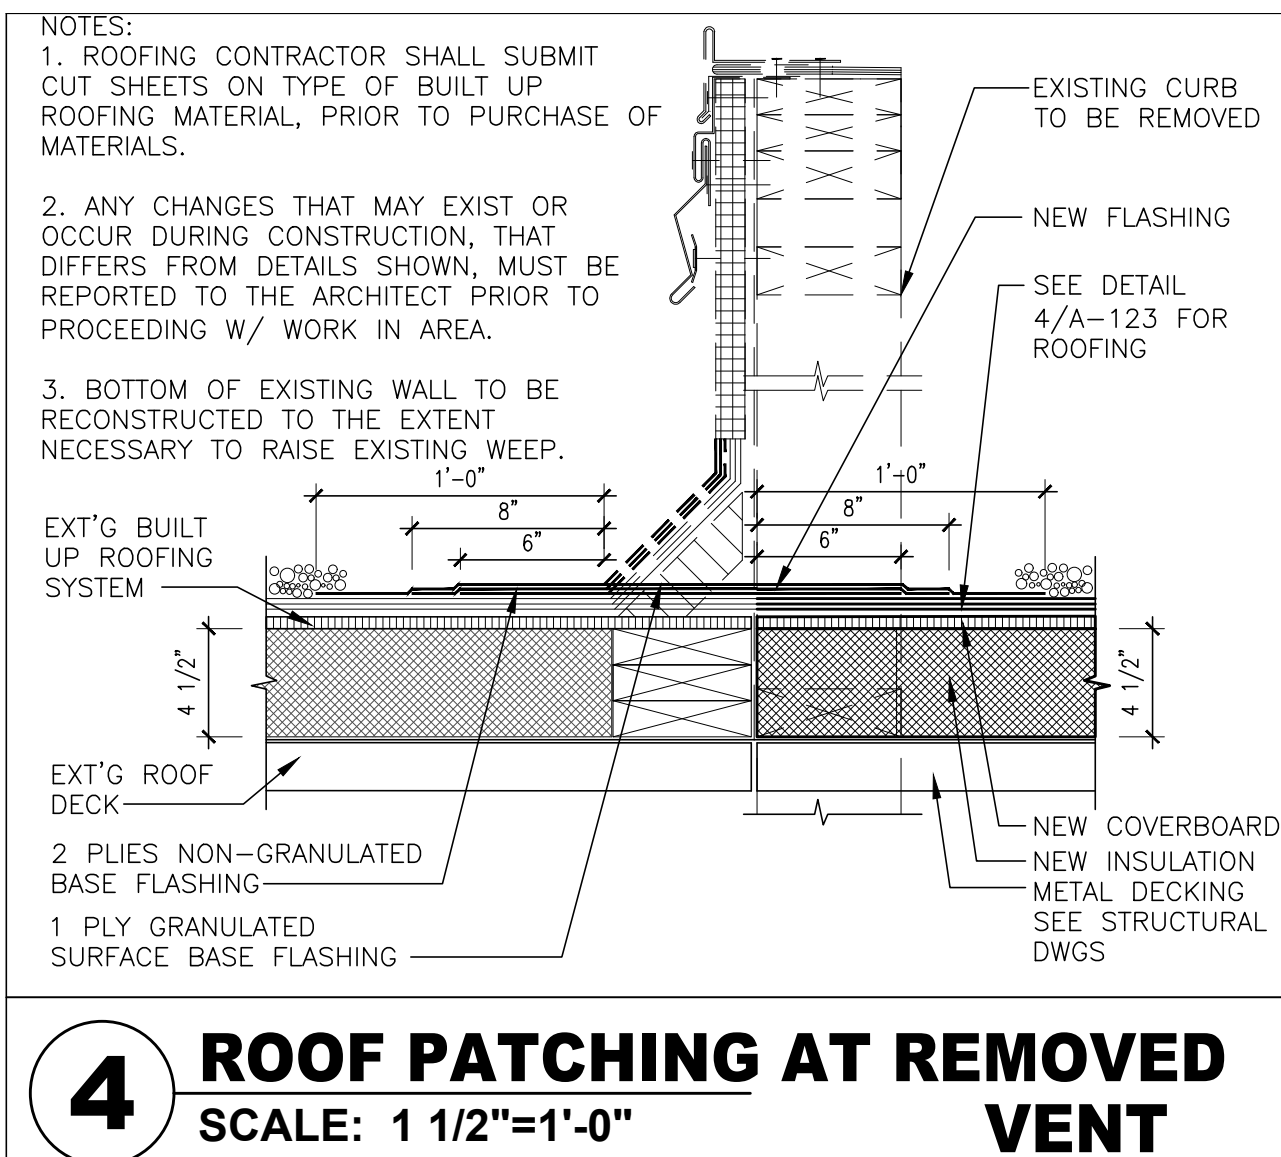

4 ROOF PATCHING AT REMOVED VENT

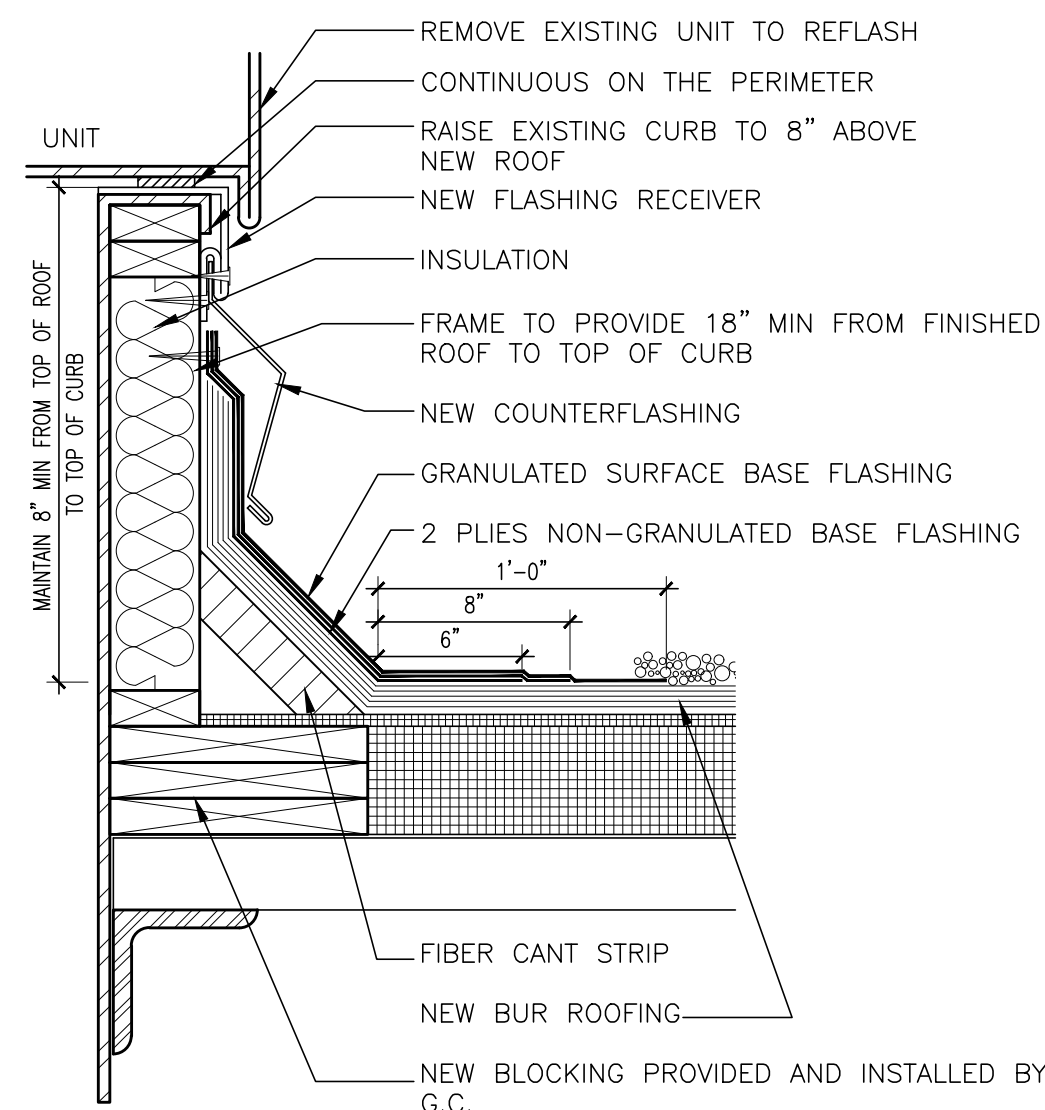


3 MECHANICAL EQUIPMENT

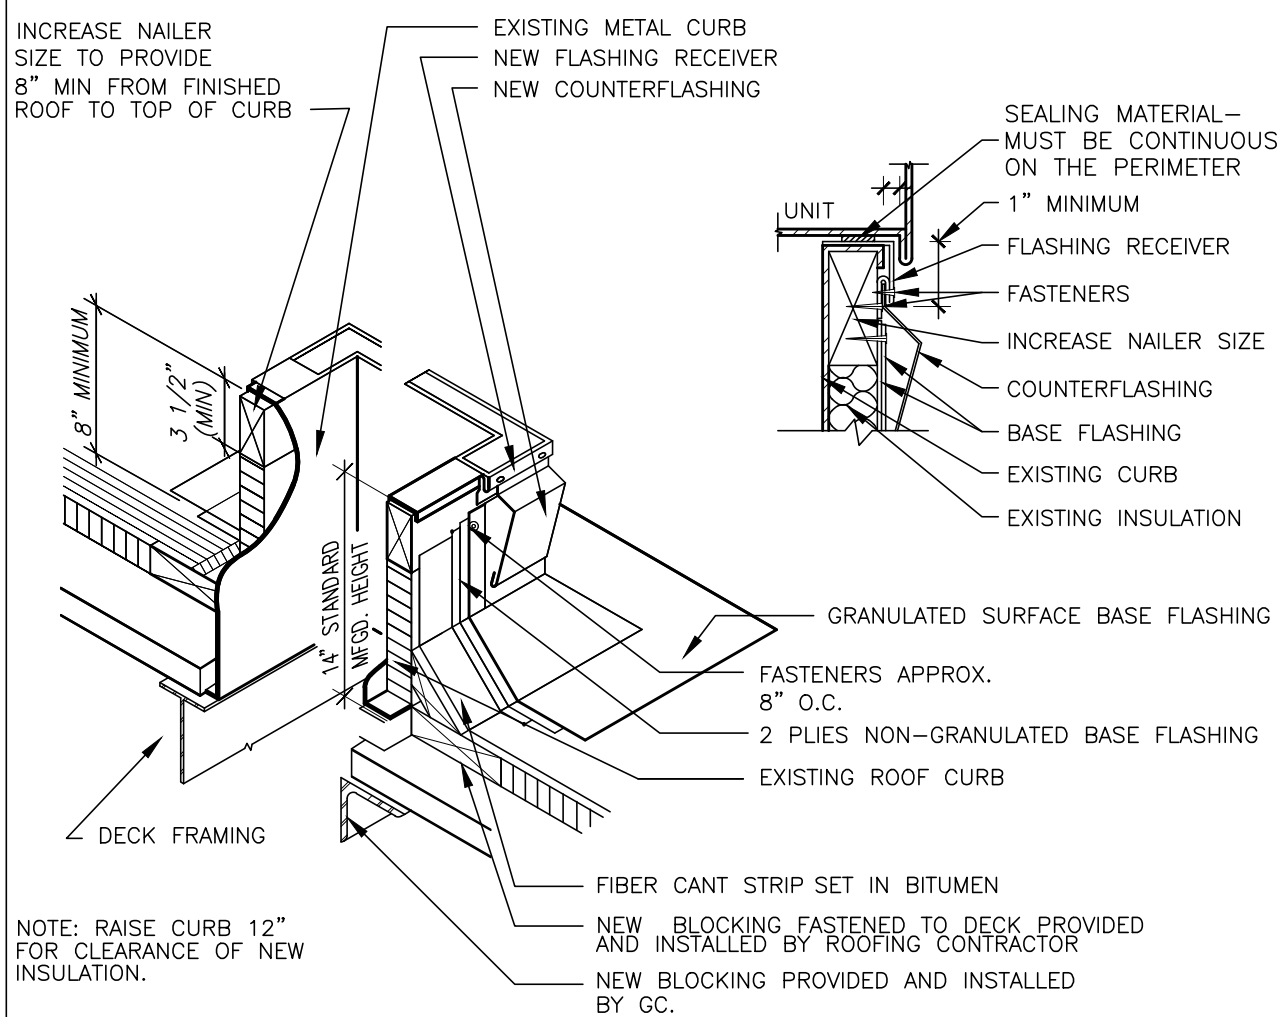

2 MECHANICAL EQUIPMENT

SCALE: N.T.S. (TYP.)

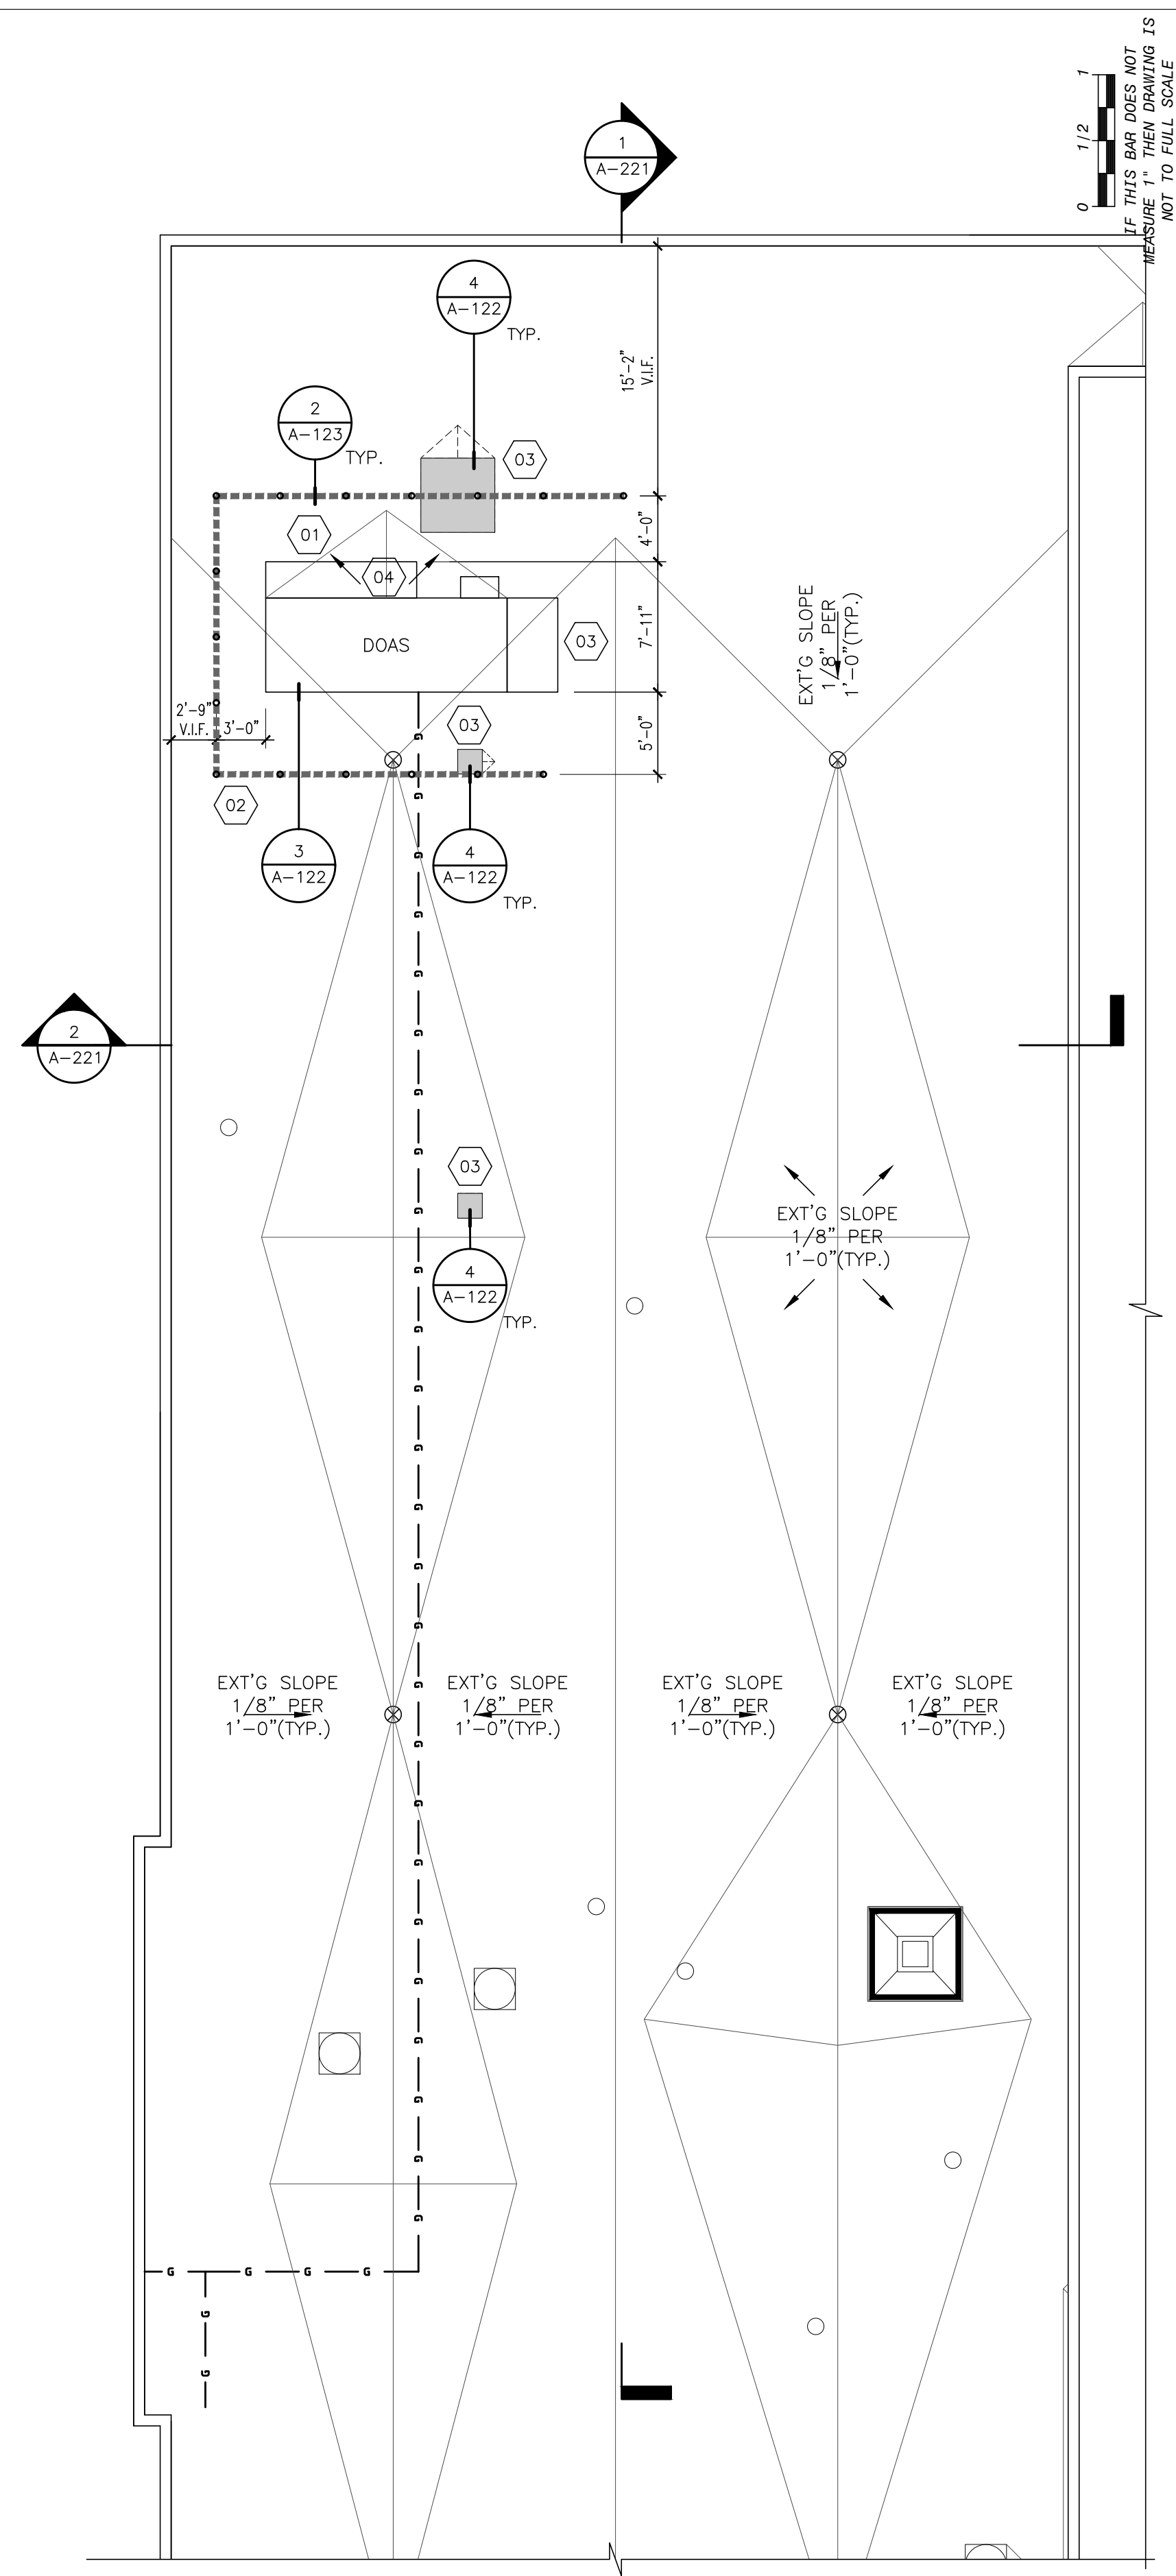

1 WEIGHT ROOM ROOF PLAN



Drawing Title	Drawing No.
WEIGHT ROOM ROOF PLAN	A-122


IT IS A VIOLATION OF THE LAW FOR ANY PERSON, UNLESS ACTING UNDER THE DIRECTION OF A LICENSED ARCHITECT, TO ALTER AN ITEM IN ANY WAY.

Drawing	Title
---------	-------

**WEIGHT ROOM
ROOF PLAN**







Drawing No.

A-122

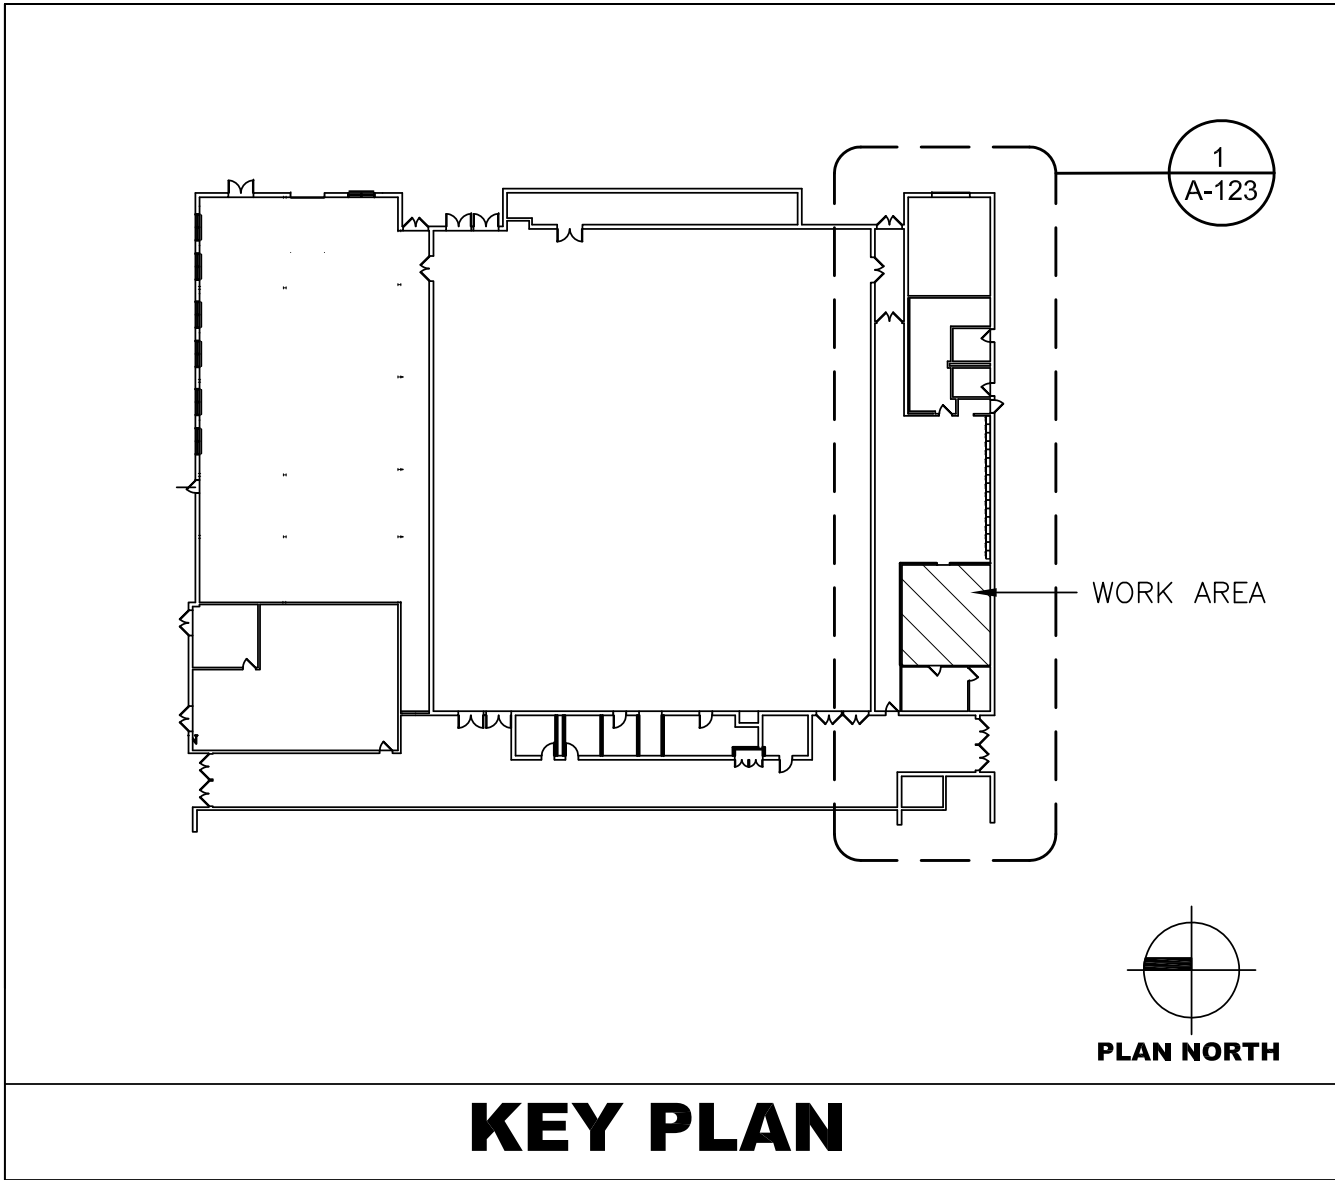

- KEY PLAN**
- 01 PATCH EXISTING ROOF, SEE DETAILS 2/A-122 & 3/A-122. SEE STRUCTURAL DRAWINGS FOR ROOF PENETRATIONS.
- 02 INSTALL NEW EQUIPMENT SCREENING. SEE DETAIL 2/A-123.
- 03 REMOVE EXISTING ROOF CURB AND EQUIPMENT. SEE STRUCTURAL DRAWINGS FOR DECK REPAIR. PATCH ROOF AS PER DETAILS 4/A-122 & 4/A-123.
- 04 NEW ROOF CRICKET AT NEW RTU
- CONSTRUCTION KEY NOTES**

- EXISTING PLUMBING VENT
- RTU NEW ROOF TOP UNIT
- ***** EQUIPMENT SCREEN
- EXISTING CHIMNEY
- EXISTING VENTILATOR OR MECHANICAL PENETRATION
- EXISTING ROOF DRAIN
- EXISTING GAS LINE
- EXISTING PIPE PENETRATION
- RETURN AIR CEILING DIFFUSER
- LEGEND**

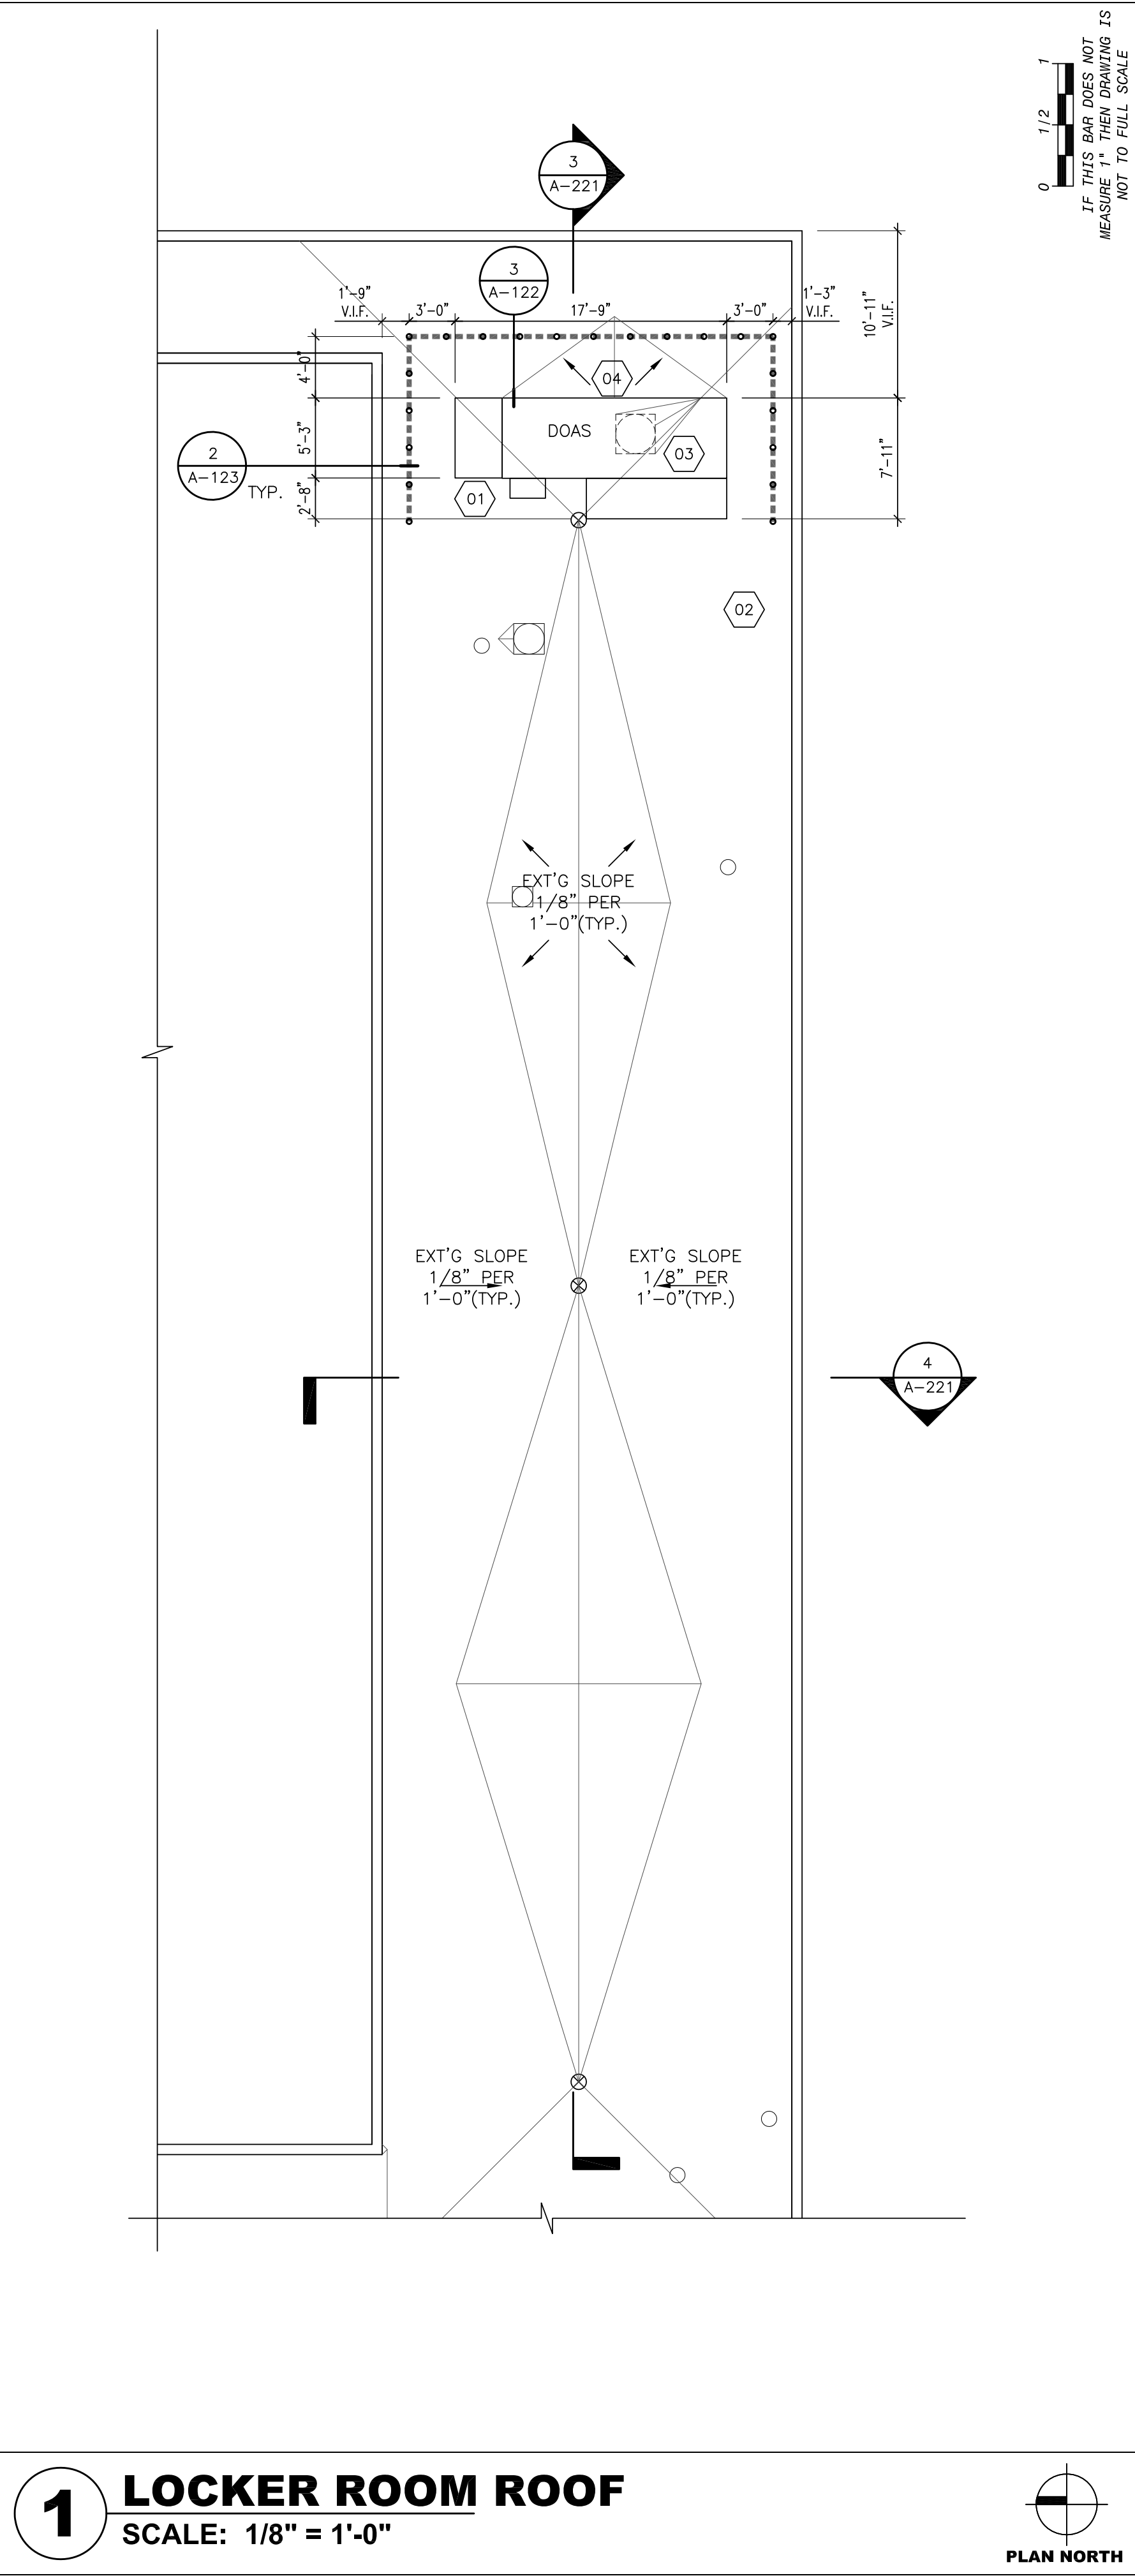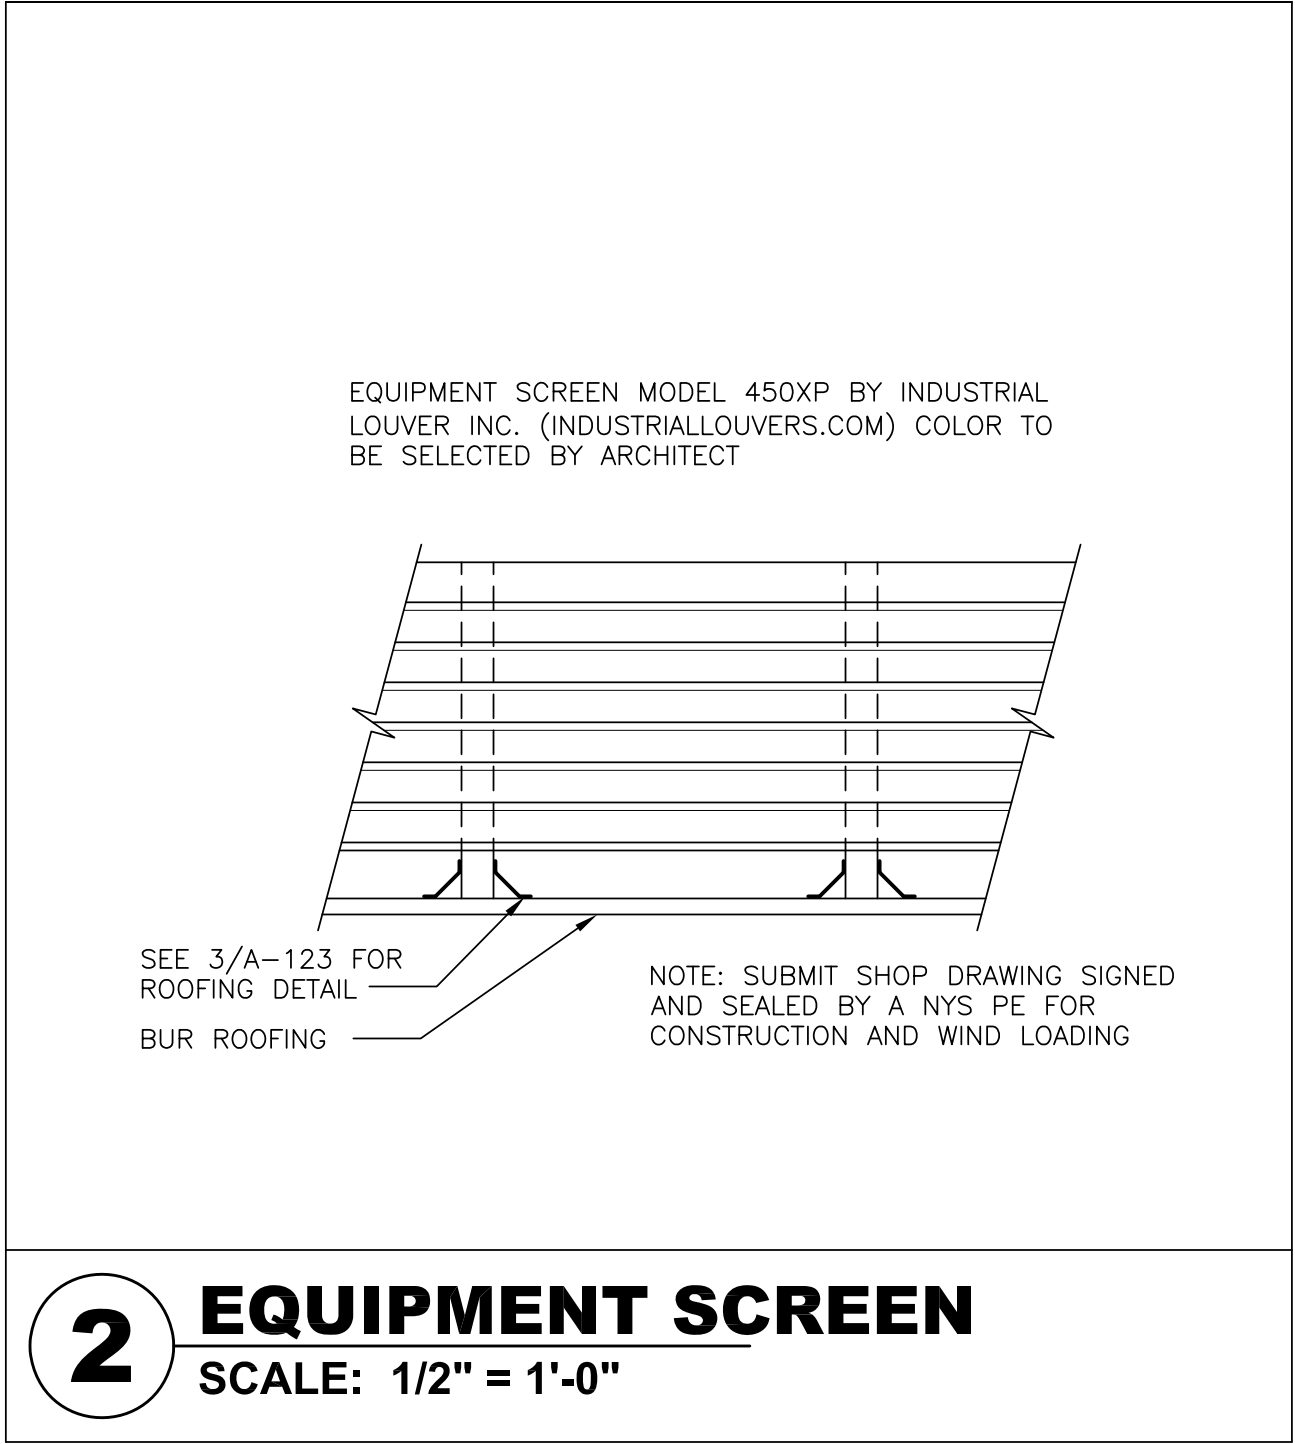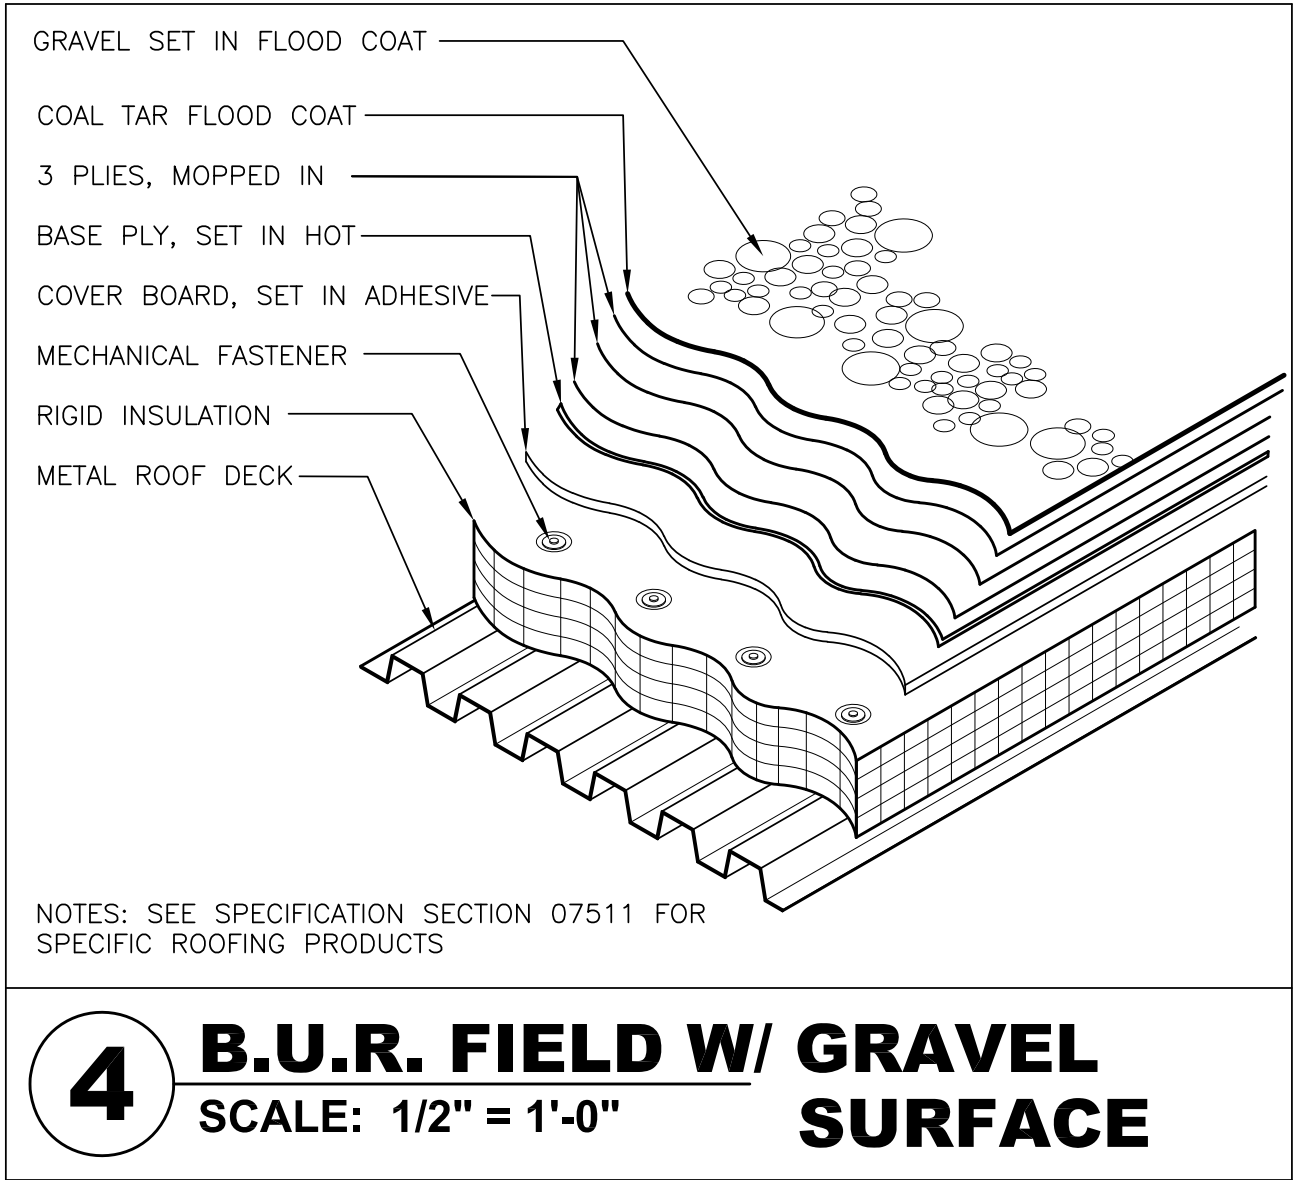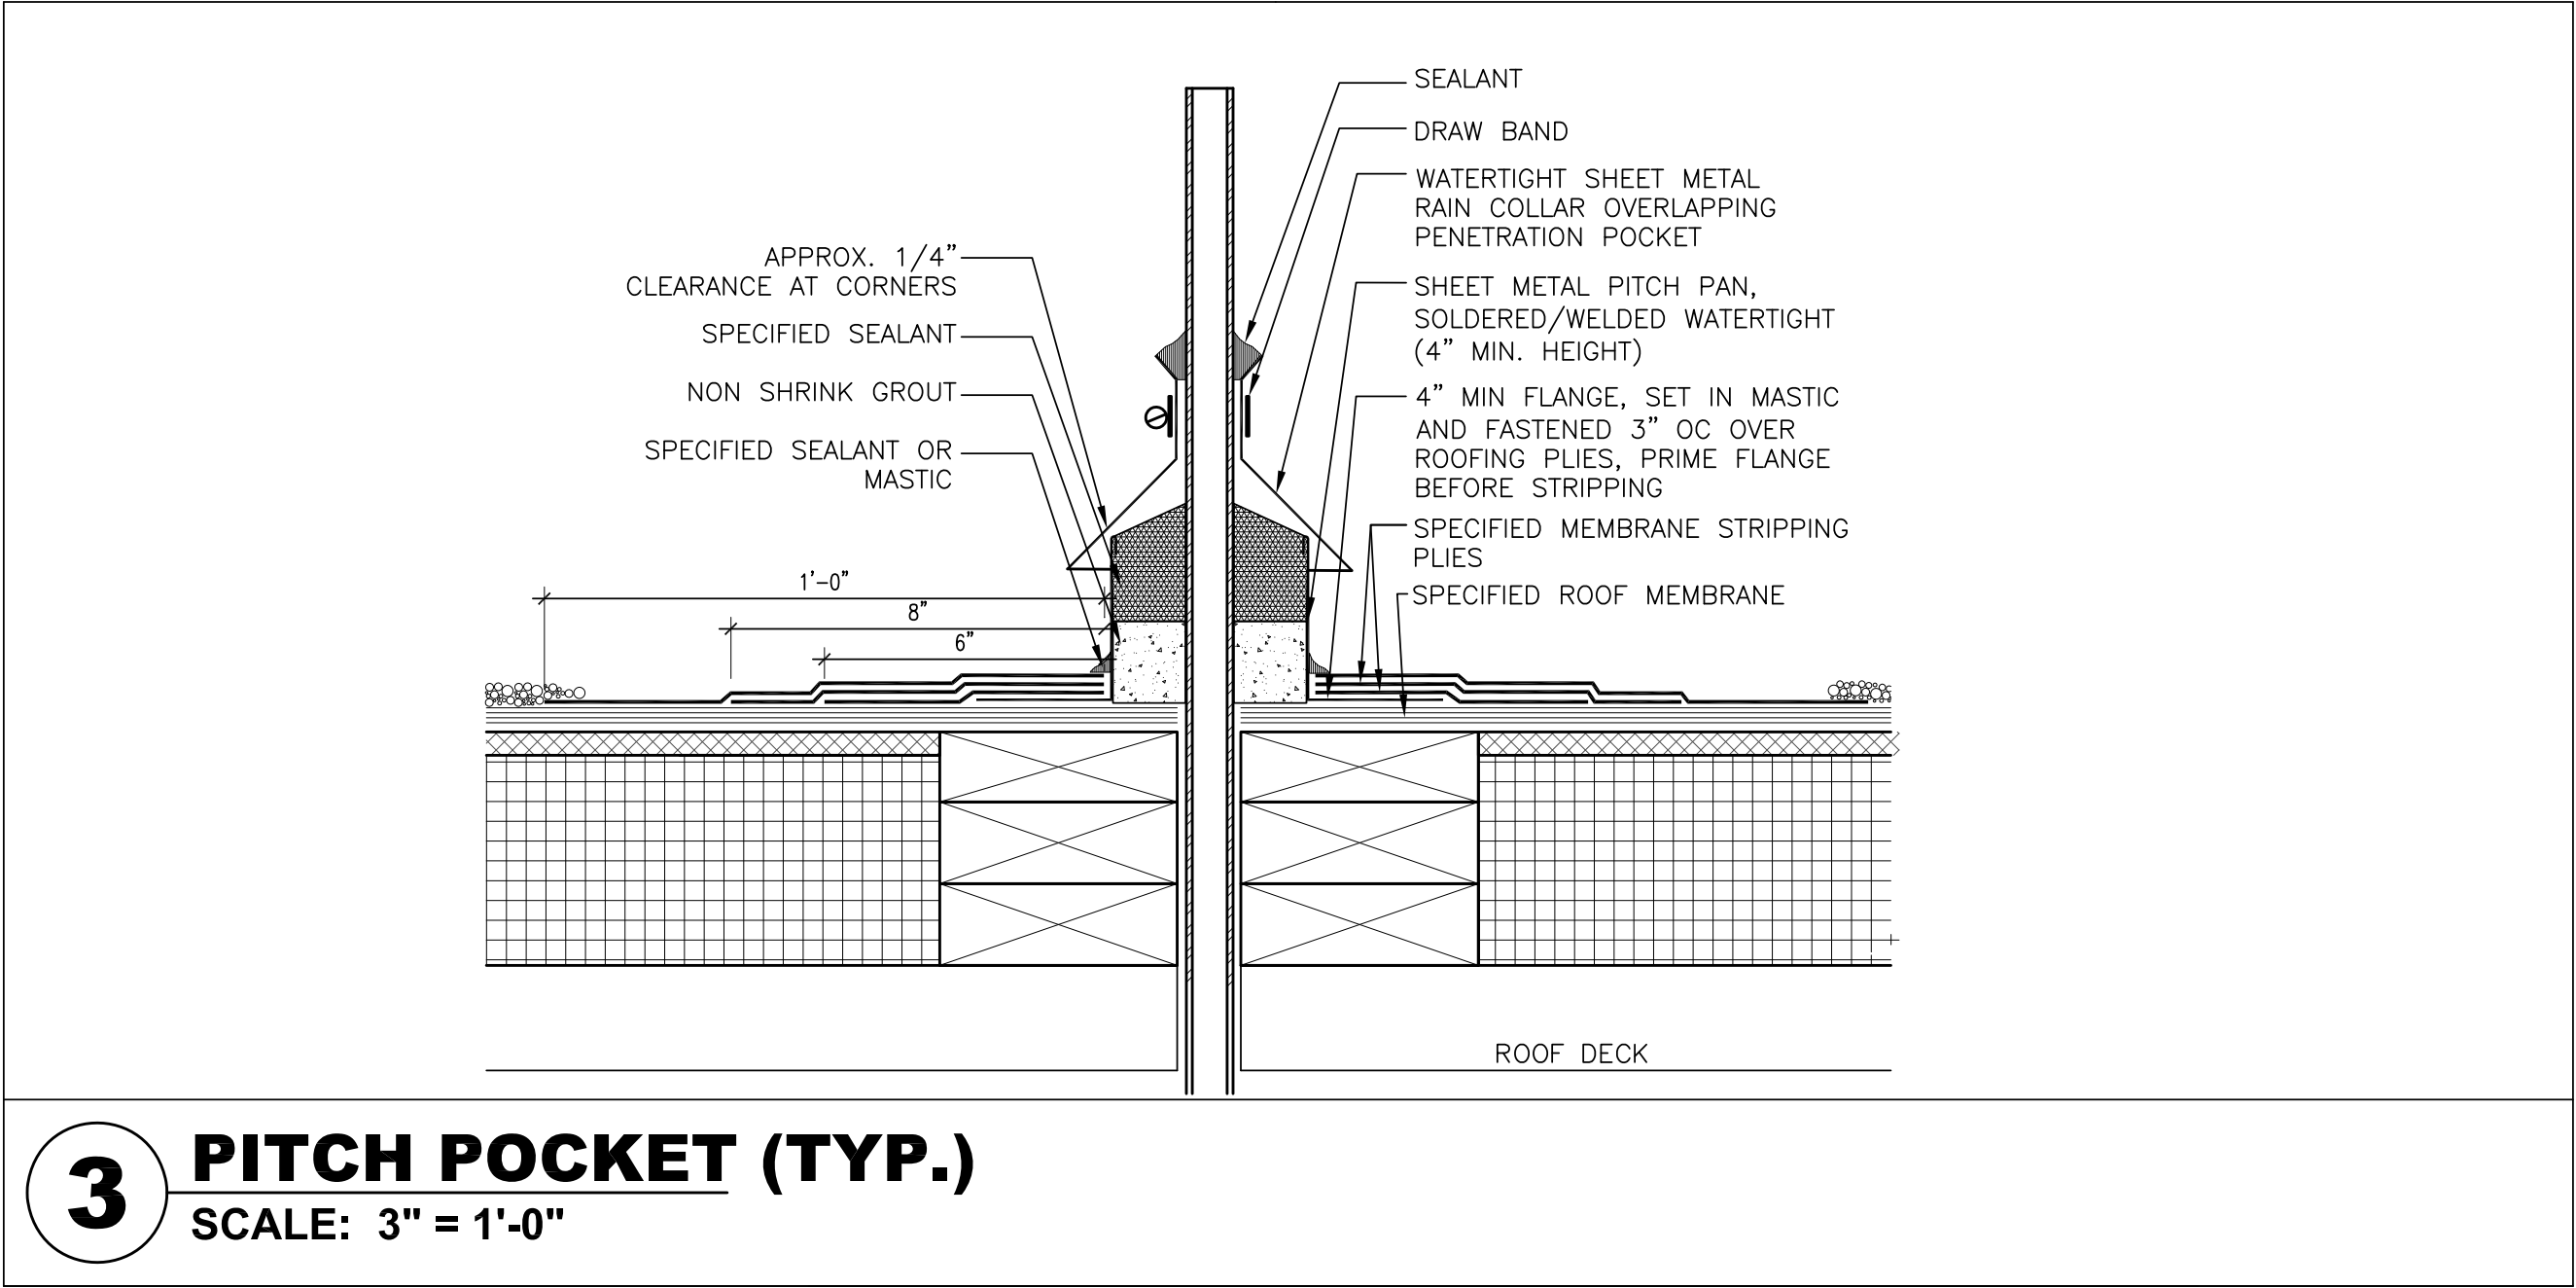  

© COPYRIGHT, MICHAEL SHILALE ARCHITECTS LLP. ALL RIGHTS RESERVED.

Drawing Title
**LOCKER ROOM
ROOF PLAN**

Drawing No.
A-123

North Arrow
PLAN NORTH

Scale
1/8" = 1'-0"

Greenman Pedersen, Inc.
Mechanical & Electrical Engineer
Suite 202, Suffern, NY 10901

North Rockland High School
Projects - Phase 1
High School SD# 50-02-01-06-0-06-085
Press Box (DBAO) SD# 50-02-01-06-0-08-001
New York State Office SD# 50-02-01-06-0-08-001
Concessions SD# 50-02-01-06-0-08-001
108 Ramapo Rd.
Thiells, NY 10984
COUNTY OF ROCKLAND

Drawn by
MAL/JR

Checked by
MS/JC

Project No.
42051

Scale
AS NOTED

Date
07-29-22

Revisions
No. Date

1 01-28-22 BIDDING DOCUMENTS

2 12-09-22 SED ADDENDUM 1


3 01-12-23 SED ADDENDUM 2

4 01-27-23 REVISIONS



- ## GENERAL NOTES

- ## DEMO AND REPAIR NOTES

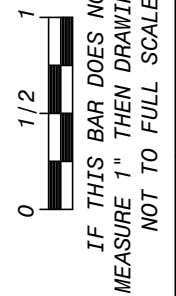[illegible]

Checked by	MS/JC	CP
Project No.	42051	
Scale	AS NOTED	
Date	07-29-22	

Mechanical & Electrical Engineer:	GREENMAN PEDERSEN, INC 2 EXECUTIVE BOULEVARD, SUITE 202, SUFFERN, NY 10901
Structural Engineer:	— — —

**NORTH ROCKLAND
HIGH SCHOOL
PROJECTS - PHASE 1**

HIGH SCHOOL. SD# 92-02-01-06-0-016-035
PRESS BOX (MEMO). SD# 92-02-01-06-7-026-001
CONCESSIONS-PRESS BOX (NWP). SD# 92-02-01-06-7-079-001
FIELDHOUSE. SD# 92-02-01-06-7-008-001.

106 Hammond Rd.,
Thiells, NY 10984

TOWN OF HAVESTRAW
COUNTY OF ROCKLAND



.....

A-130




1 NORTH ROCKLAND HIGH SCHOOL ROOF PLAN

SCALE: 1"=40'-0"



LEGEND

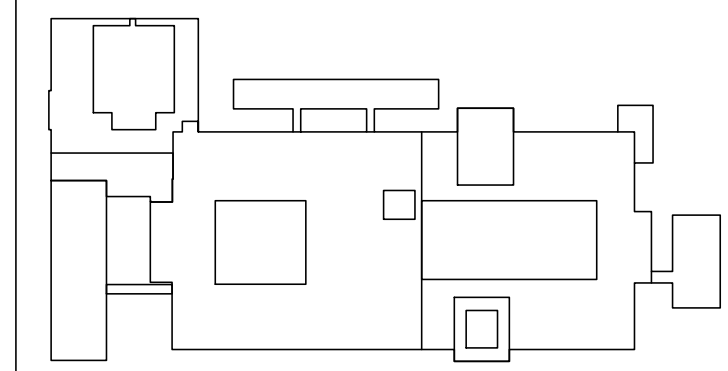

KEY PLAN



4	01-27-23	REVISED	
3	01-12-23	SED ADDENDUM 2	
1	10-28-22	BIDDING DOCUMENTS	
No.	Date	Revisions	

Drawn by	SP
Checked by	MS/JC
Project No.	42051
Scale	AS NOTED
Date	06-24-22

Mechanical & Electrical Engineer:	GREENMAN PEDERSEN, INC 2 EXECUTIVE BOULEVARD, SUITE 202, SUFFERN, NY 10901
Structural Engineer:	

**NORTH ROCKLAND
HIGH SCHOOL
PROJECTS - PHASE 1**


HIGH SCHOOL: SED# 50-02-01-06-0-016-005
PRESS BOX (NORTH): SED# 50-02-01-06-7-7-029-001
PRESS BOX (SOUTH): SED# 50-02-01-06-7-7-029-002
CONCESSIONS-PRESS BOX (NEW): SED# 50-02-01-06-7-7-079-001
FIELDHOUSE: SED# 50-02-01-06-7-7-008-001

100 Hammond Rd.
TOWN OF HAVERSTRAW
COUNTY OF ROCKLAND
New York 10964



MICHAEL SHI LALE ARCHITECTS, L.L.P.
 140 Park Avenue New City, NY 10956 Tel 845-708-2200
www.shi-lale.com

Drawing Title
**HS RTU EXT'G
 SOLAR PV
 ROOF PLAN**

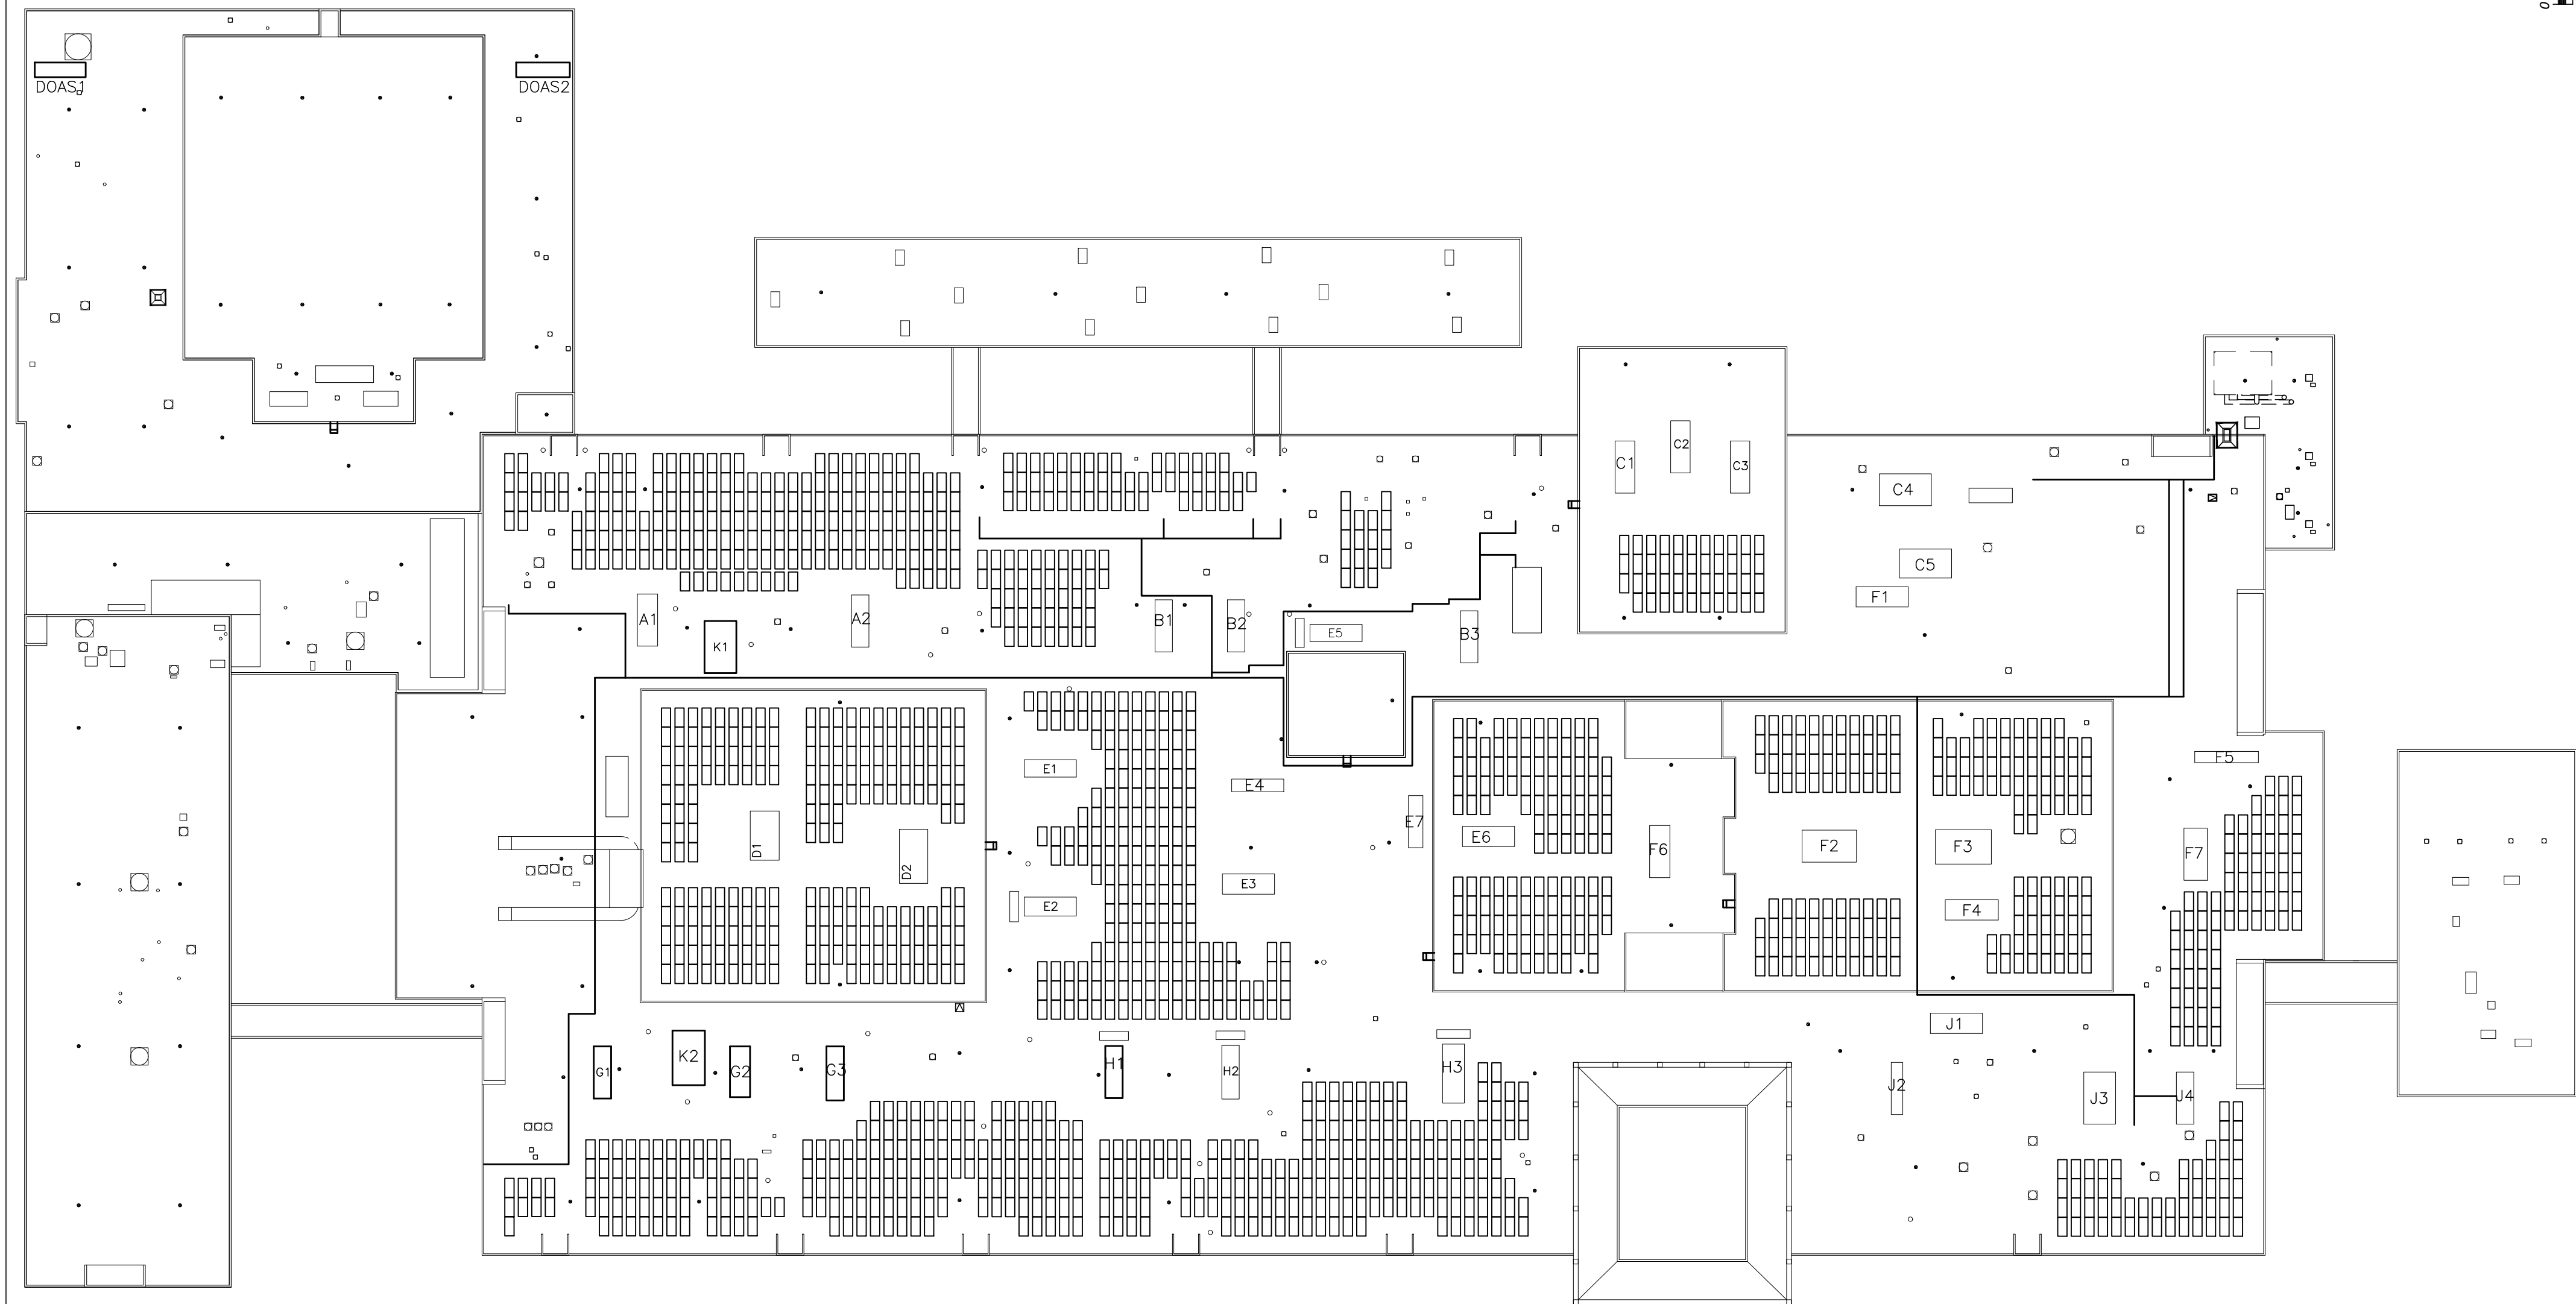

0 1/2 1

IF THIS BAR DOES NOT MEASURE 1" THEN DRAWING NOT TO FULL SCALE



1 NORTH ROCKLAND HIGH SCHOOL SOLAR PV ROOF PLAN

SCALE: 1"=40'-0"




KEY PLAN

- 01) INSTALL NEW HEADER.
- 02) PATCH EXISTING CONCRETE FLOOR, SEE DRAWING 6/A-241
- 05) INSTALL NEW OVERHEAD DOOR.
- 06) MASONRY BLOCK TO FILL EXT'G OPENING
- 07) RE-FEED EXT'G ELECTRICAL PANEL FROM NEW POWER IN CONCESSION BUILDING
- 20) INSTALL NEW ROOF SHINGLES. ROOF SLOPE TO MATCH EXISTING.
PROVIDE NEW GUTTERS & LEADERS.
- 21) ALLOWANCE #41 CONTRACTOR SHALL INCLUDE 320 SF OF ROOF SHEATHING REPLACEMENT,
THICKNESS TO MATCH EXISTING
- 22) ALTERNATE #40 INSTALL NEW METAL ROOFING SYSTEM INSTEAD OF NEW ASPHALT SHINGLES
SEE DETAIL 7/A-241
- 23) NEW CONTINUOUS ALUMINUM GUTTER WITH CONCEALED FASTENERS, LEADERS, AND
DOWNSPOUTS WITH BOOT. CONNECT TO STORM DRAIN SYSTEM.
- 24) ALLOWANCE #40 RAKE AND REPOINT 500 SQ FT OF EXISTING MASONRY ON FIELDHOUSE.
LOCATIONS TO BE DESIGNATED IN FIELD.
- 25) ALLOWANCE #42 INCLUDE 200 SQ FT OF BLOCK FOUNDATION. REPAIR AREAS TO BE
DESIGNATED IN FIELD, SEE 1/A-241.


CONSTRUCTION KEY NOTES

DESIGN LOADS FOR TRUSSES	NOTES
LIVE LOADS: FLOOR: 100 PSF ROOF: 30 PSF WIND LOADS: RISK CATEGORY: III BASE PRESSURE: $g_h=2.3\text{psf}$ SNOW LOADS: GROUND SNOW LOAD: $P_g=30.0\text{ psf}$ DESIGN UNIFORM ROOF SNOW LOAD: 22.0 psf SEISMIC LOADS: RISK CATEGORY: III	

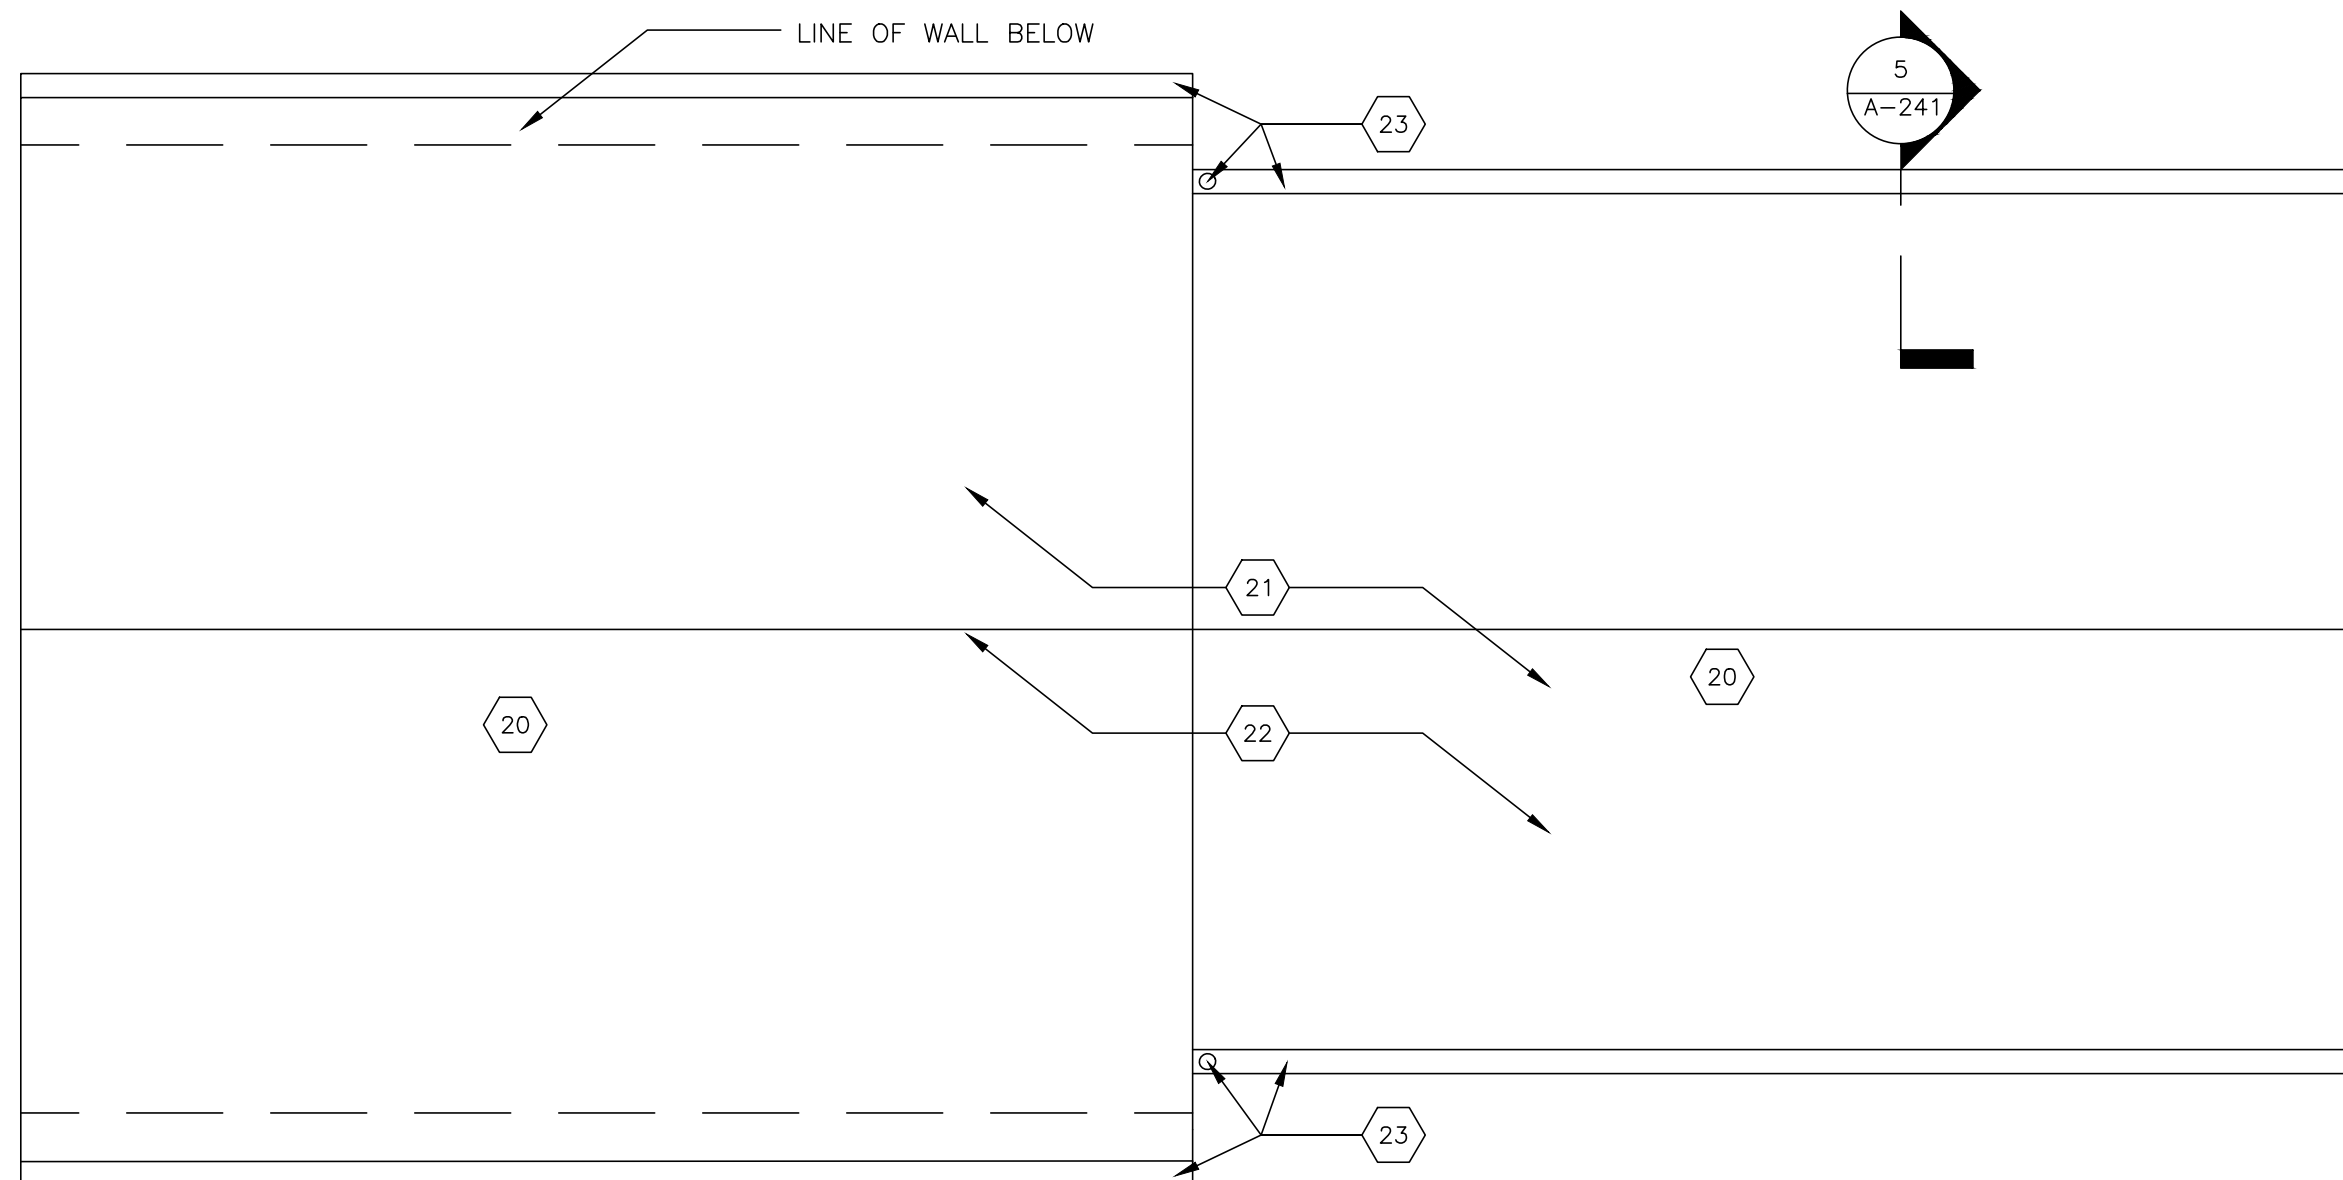

2 ROOF PLAN

SCALE: 1/4" = 1'-0"

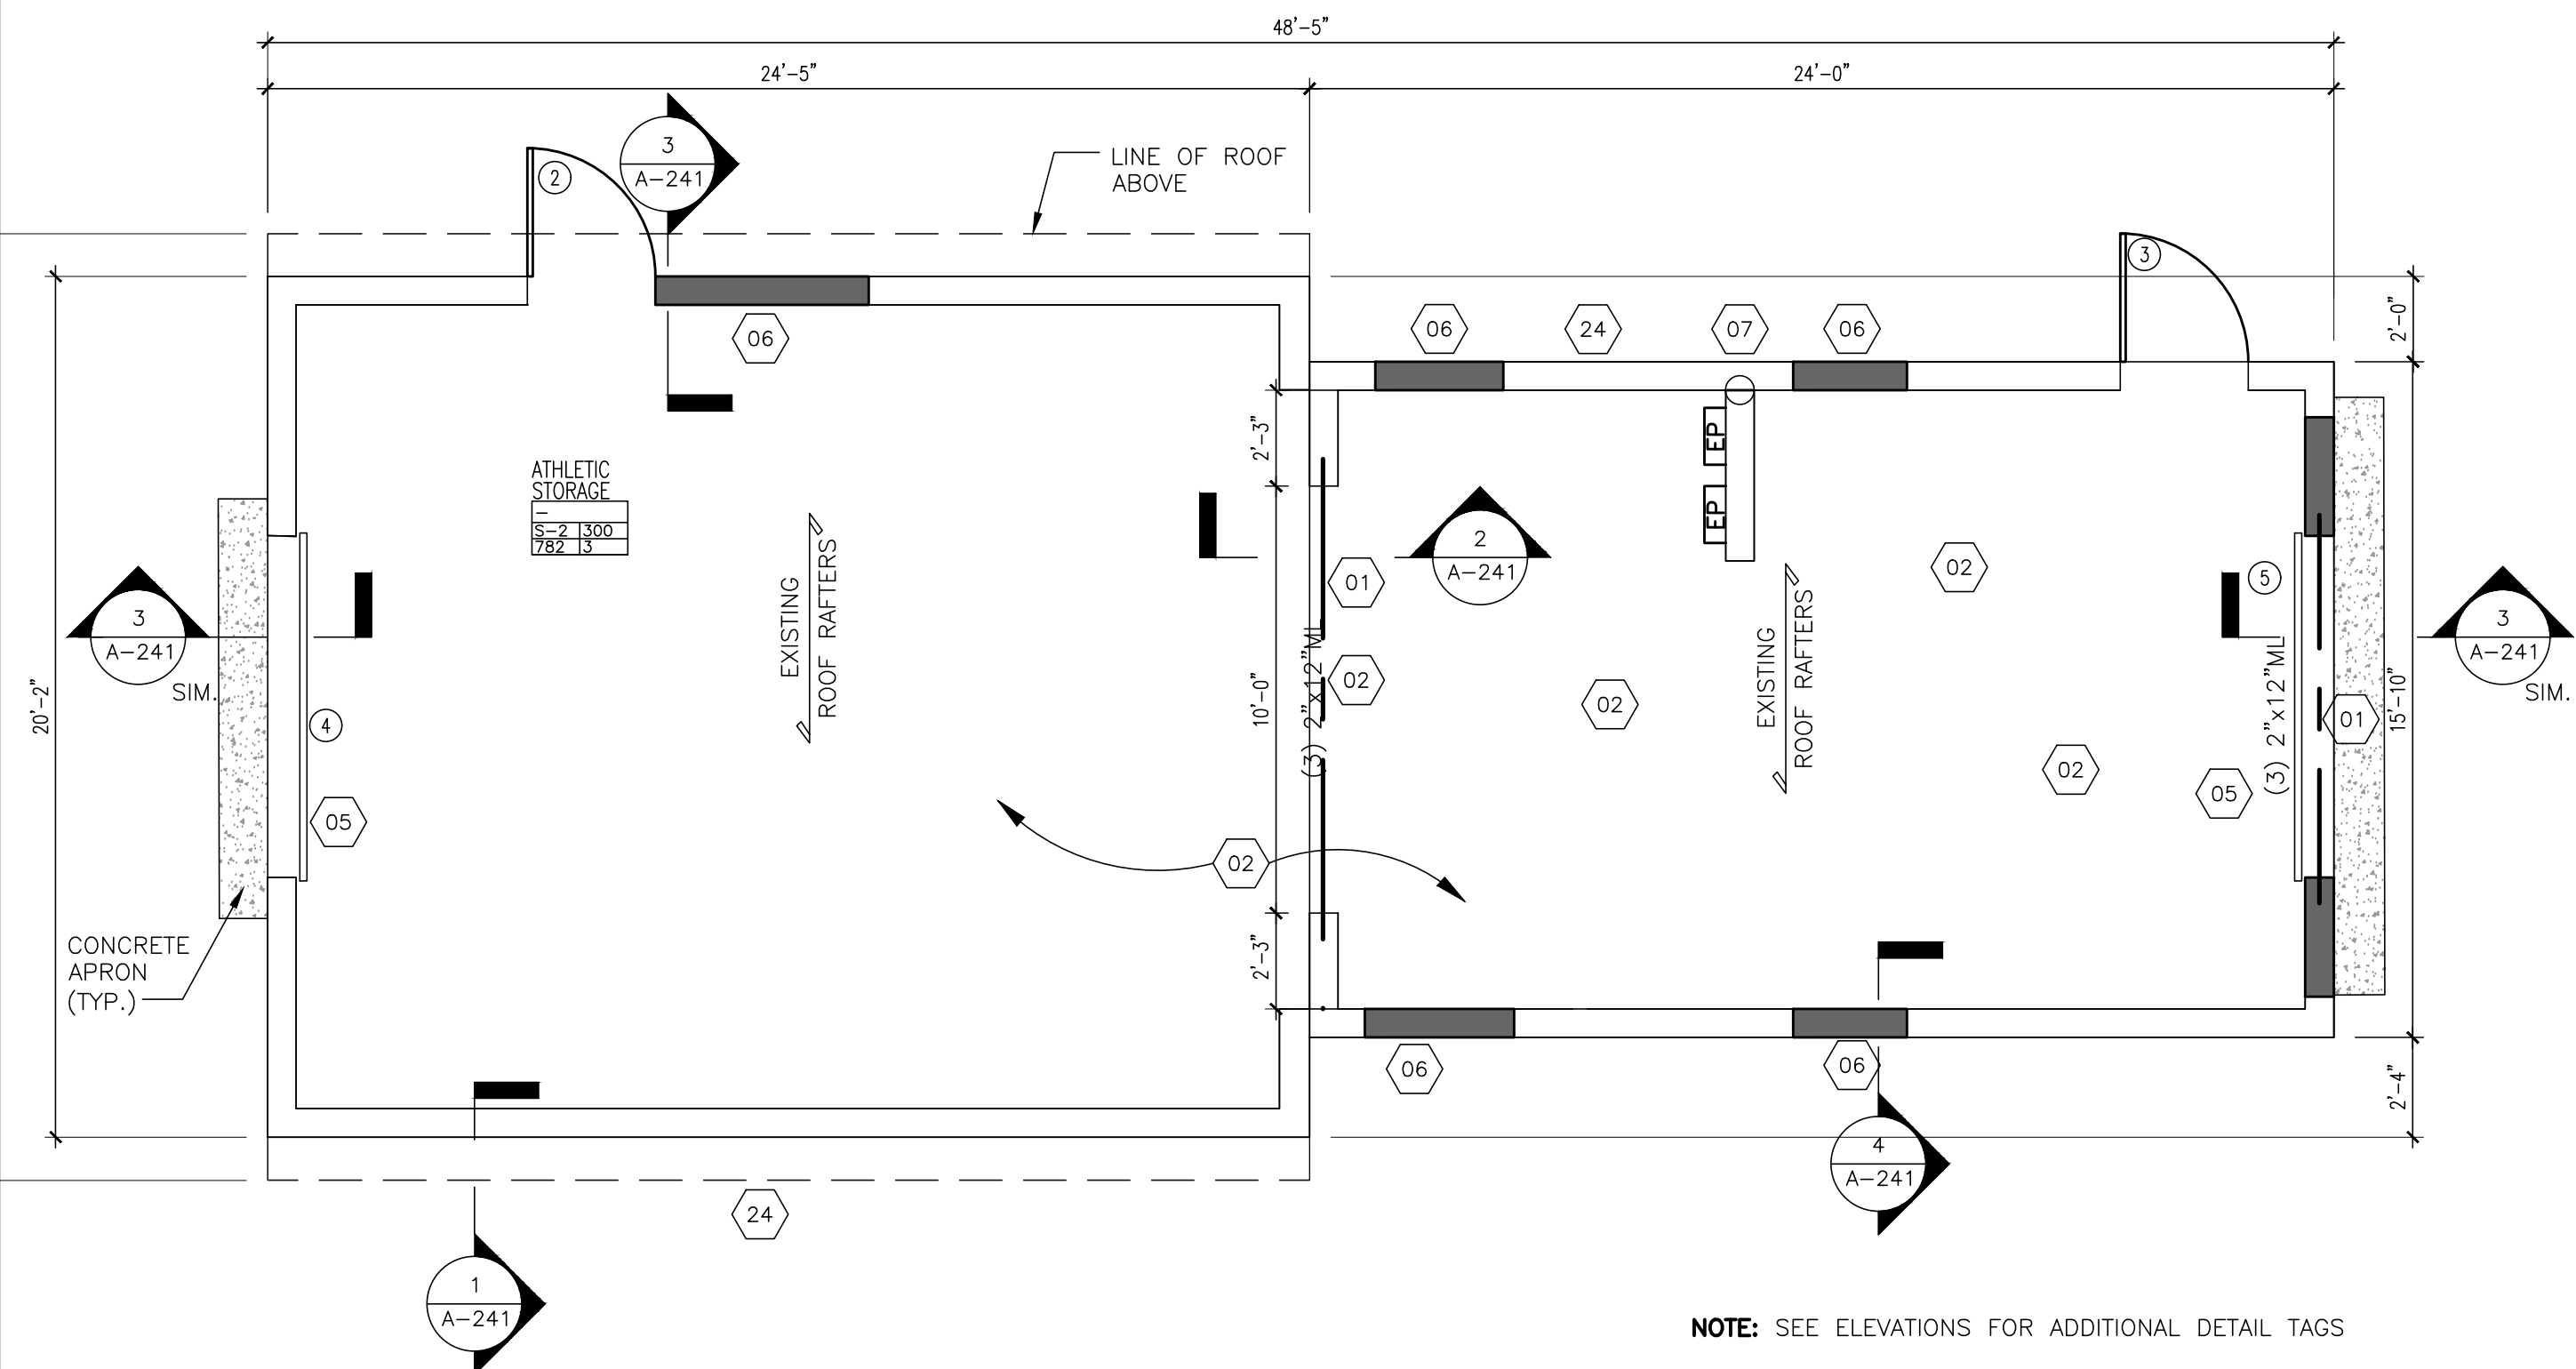

1 FLOOR PLAN

SCALE: 1/4" = 1'-0"



IF THIS BAR DOES NOT MEASURE 1" THEN DRAWING IS NOT TO FULL SCALE

IT IS A VIOLATION OF THE LAW FOR ANY PERSON, UNLESS ACTING UNDER THE DIRECTION OF A LICENSED ARCHITECT, TO ALTER AN ITEM IN ANY WAY.

4	01-27-23	REVISIONS	
3	01-12-23	SED ADDENDUM 2	
2	12-09-22	SED ADDENDUM 1	
1	10-28-22	BIDDING DOCUMENTS	
No.	Date	Revisions	

Drawn by	CP
Checked by	MS/JC
Project No.	42051
Scale	AS NOTED
Date	07-29-22

Mechanical & Electrical Engineer:	GREENMAN PEDERSEN, INC 2 EXECUTIVE BOULEVARD, SUITE 202, SUFFERN, NY 10901
Structural Engineer:	- - - -

NORTH ROCKLAND
HIGH SCHOOL
PROJECTS - PHASE 1

HIGH SCHOOL: SED# 50-02-01-06-0-016-035
PRESS BOX (MEMO): SED# 50-02-01-06-7-028-001
CONCESSIONS-PRESS BOX (NEW): SED# 50-02-01-06-7-079-001
FIELDHOUSE: SED# 50-02-01-06-7-008-001



MICHAEL SHILALE ARCHITECTS, L.L.P.
140 Park Avenue New City, NY 10956 Tel 845-708-9200
www.shilale.com

77-008-001


FIELDHOUSE FLOOR PLANS

Drawing No.

A-140




KEY PLAN

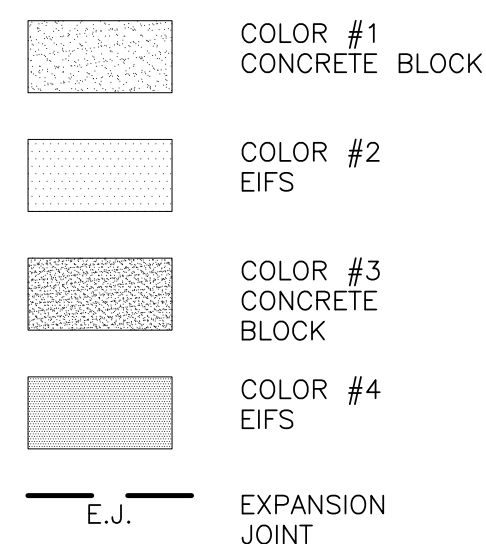

LEGEND

1. SEE DRAWINGS A-514 AND A-515 FOR EIFS DETAILS.


GENERAL NOTES

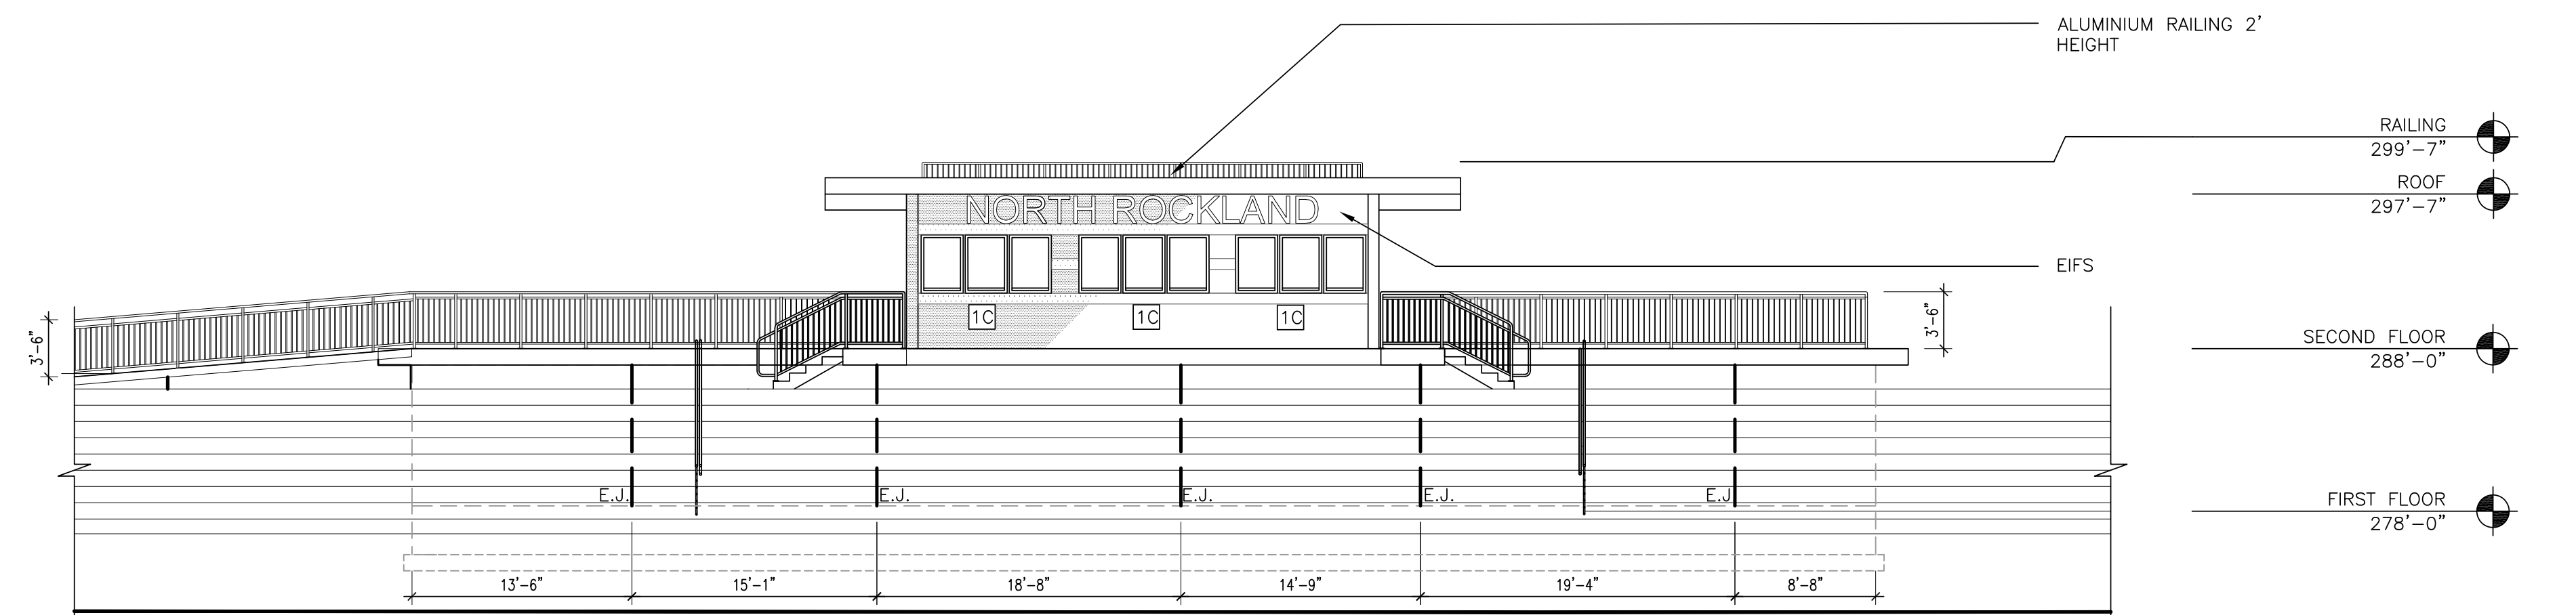

IF THIS BAR DOES NOT MEASURE 1" THEN DRAWING


4 EAST ELEVATION

SCALE: 1/8"=1'-0"

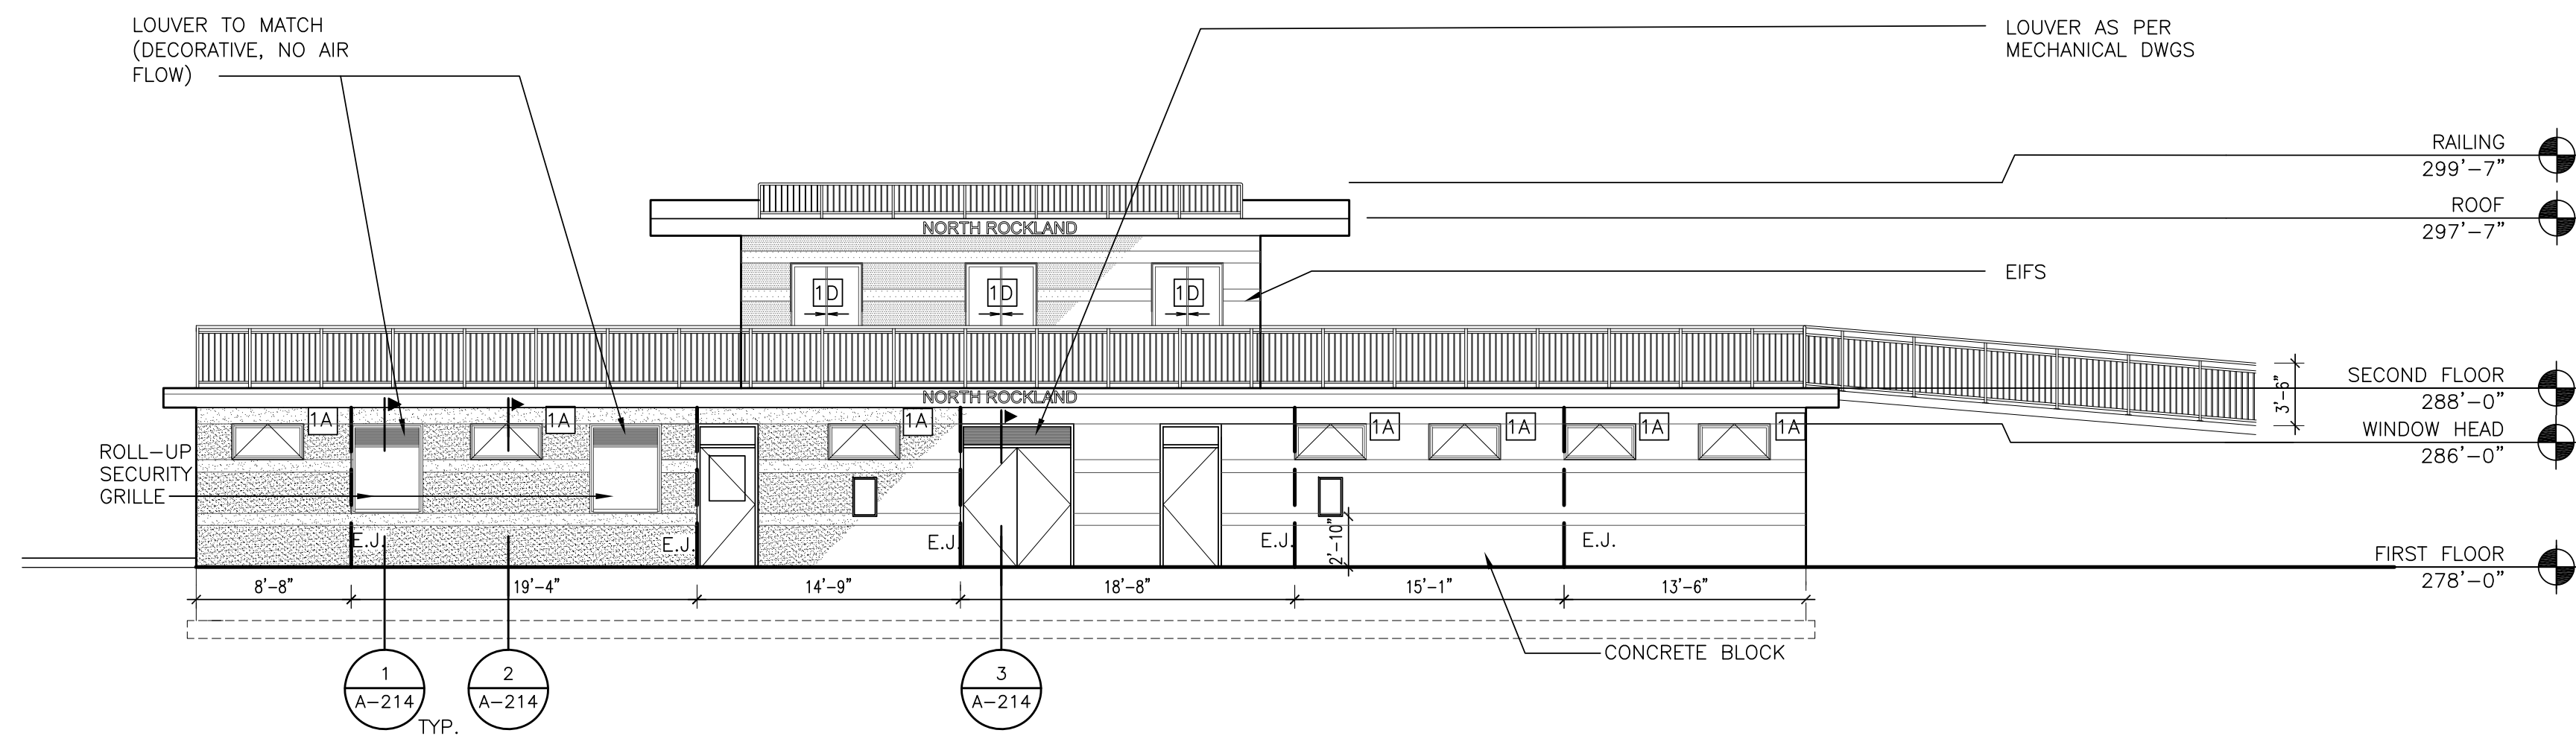


3 WEST ELEVATION

SCALE: 1/8"=1'-0"

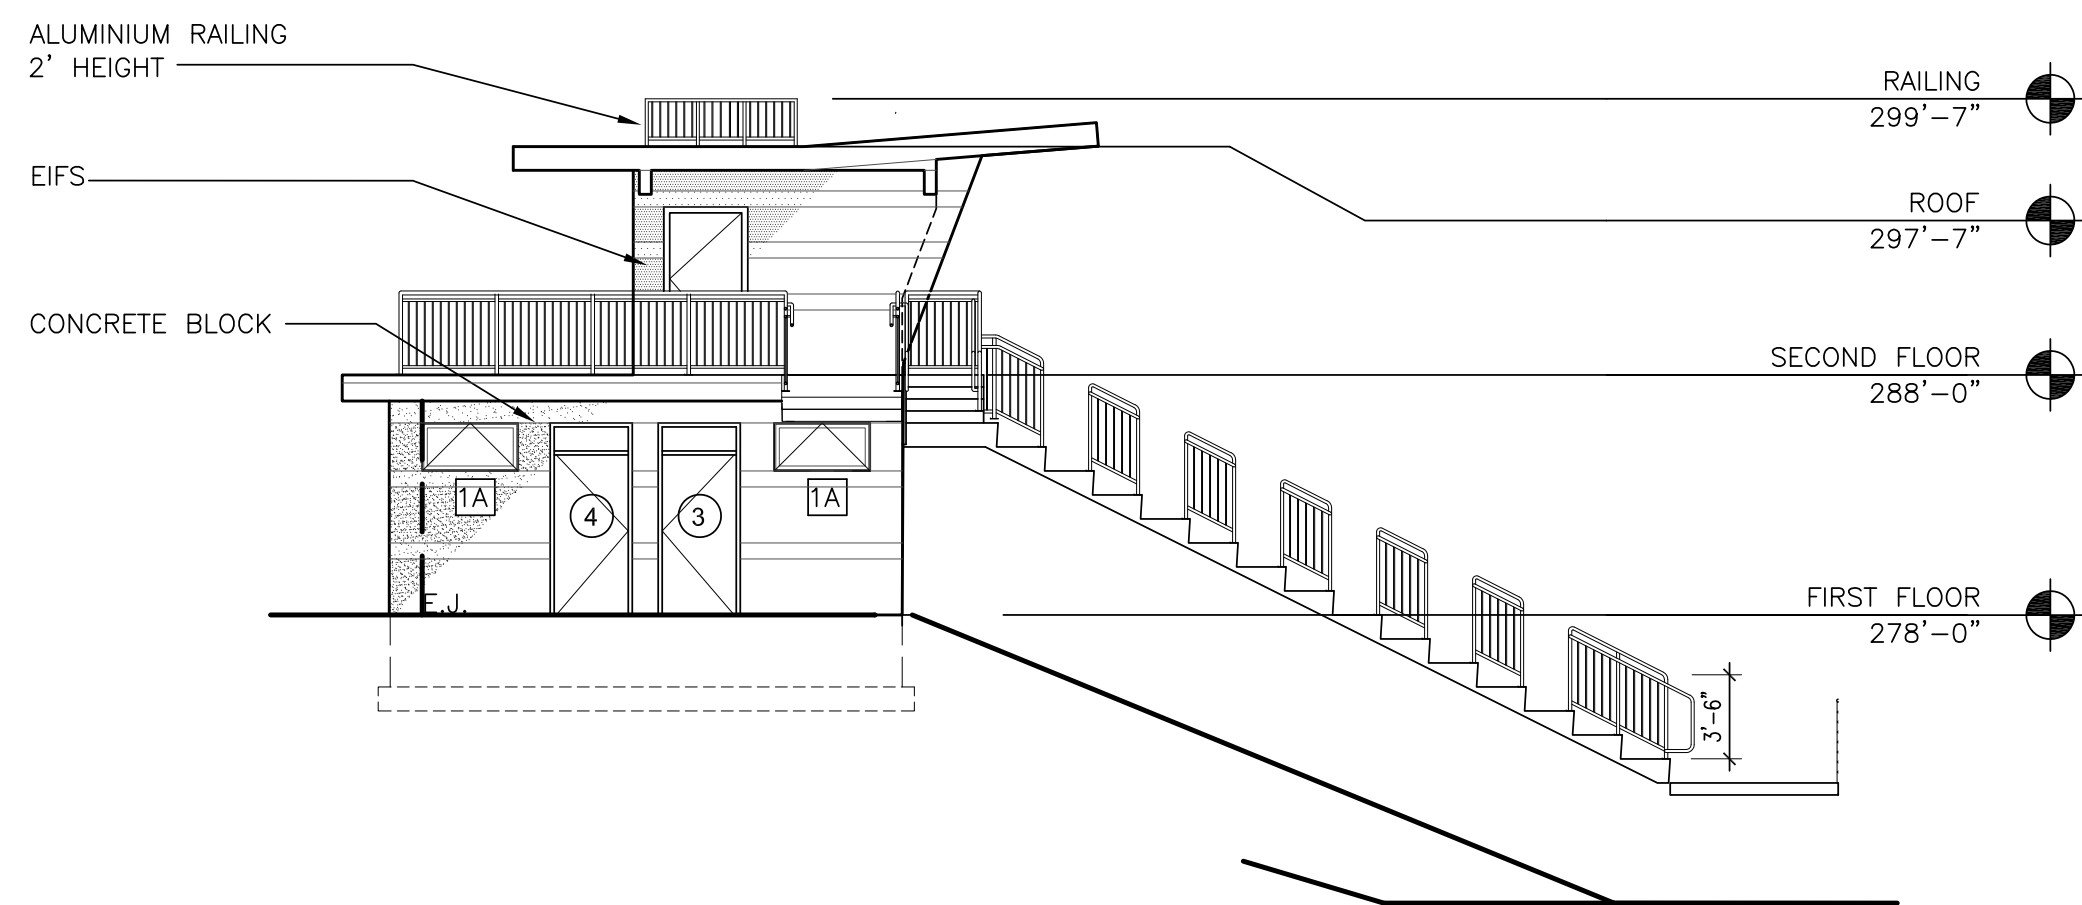

2 SOUTH ELEVATION

SCALE: 1/8"=1'-0"

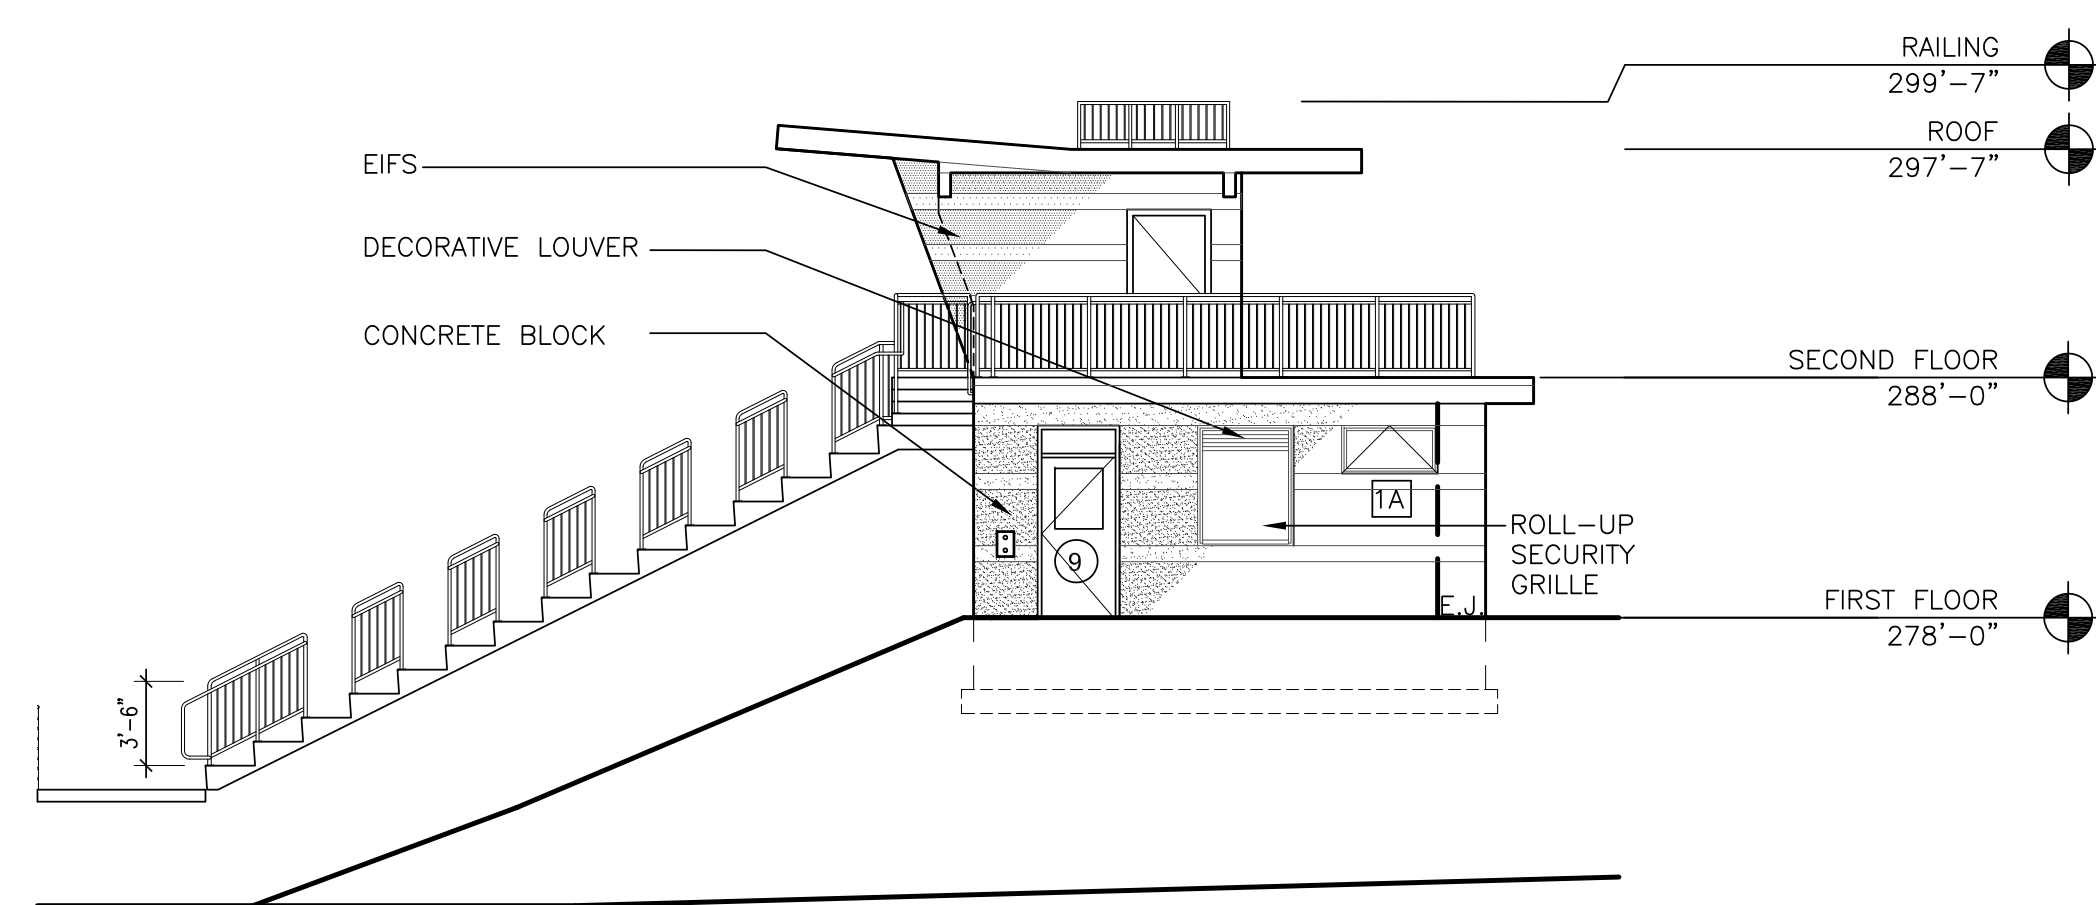

1 NORTH ELEVATION

SCALE: 1/8"=1'-0"

[illegible]

Drawn by	MAL/JR
Checked by	MS/JC
Project No.	42051
Scale	AS NOTED
Date	07-29-22

Mechanical & Electrical Engineer:	GREENMAN PEDERSEN, INC 2 EXECUTIVE BOULEVARD, SUITE 202, SUFFERN, NY 10901
Structural Engineer:	— — —

**NORTH ROCKLAND
HIGH SCHOOL
PROJECTS - PHASE 1**

HIGH SCHOOL: SDW 50-02-01-06-0-0-0-085
PRESS HO (RMO): SDW 50-02-01-06-7-028-001
CONNECTIONS: SDW 50-02-01-06-7-028-001
PREFLIGHT: SDW 50-02-01-06-7-000-001

1000 Huntington Rd.
Thailand, NY 10984

TOWN OF HANDESTRAM
COUNTY OF ROCKLAND

LLP, ALL RIGHTS RESERVED.

© COPYRIGHT, MICHAEL SHULALE ARCHITECTS
Drawing Title
**CONCESSION/
PRESS BOX
ELEVATIONS**
Drawing No.
A-210




EXTERIOR FACADE MATERIALS




Drawing No. **A-211**

IT IS A VIOLATION OF THE LAW FOR ANY PERSON, UNLESS ACTING UNDER THE DIRECTION OF A LICENSED ARCHITECT, TO ALTER AN ITEM IN ANY WAY.



© COPYRIGHT, MICHAEL SHULAE ARCHITECTS LLP, ALL RIGHTS RESERVED.

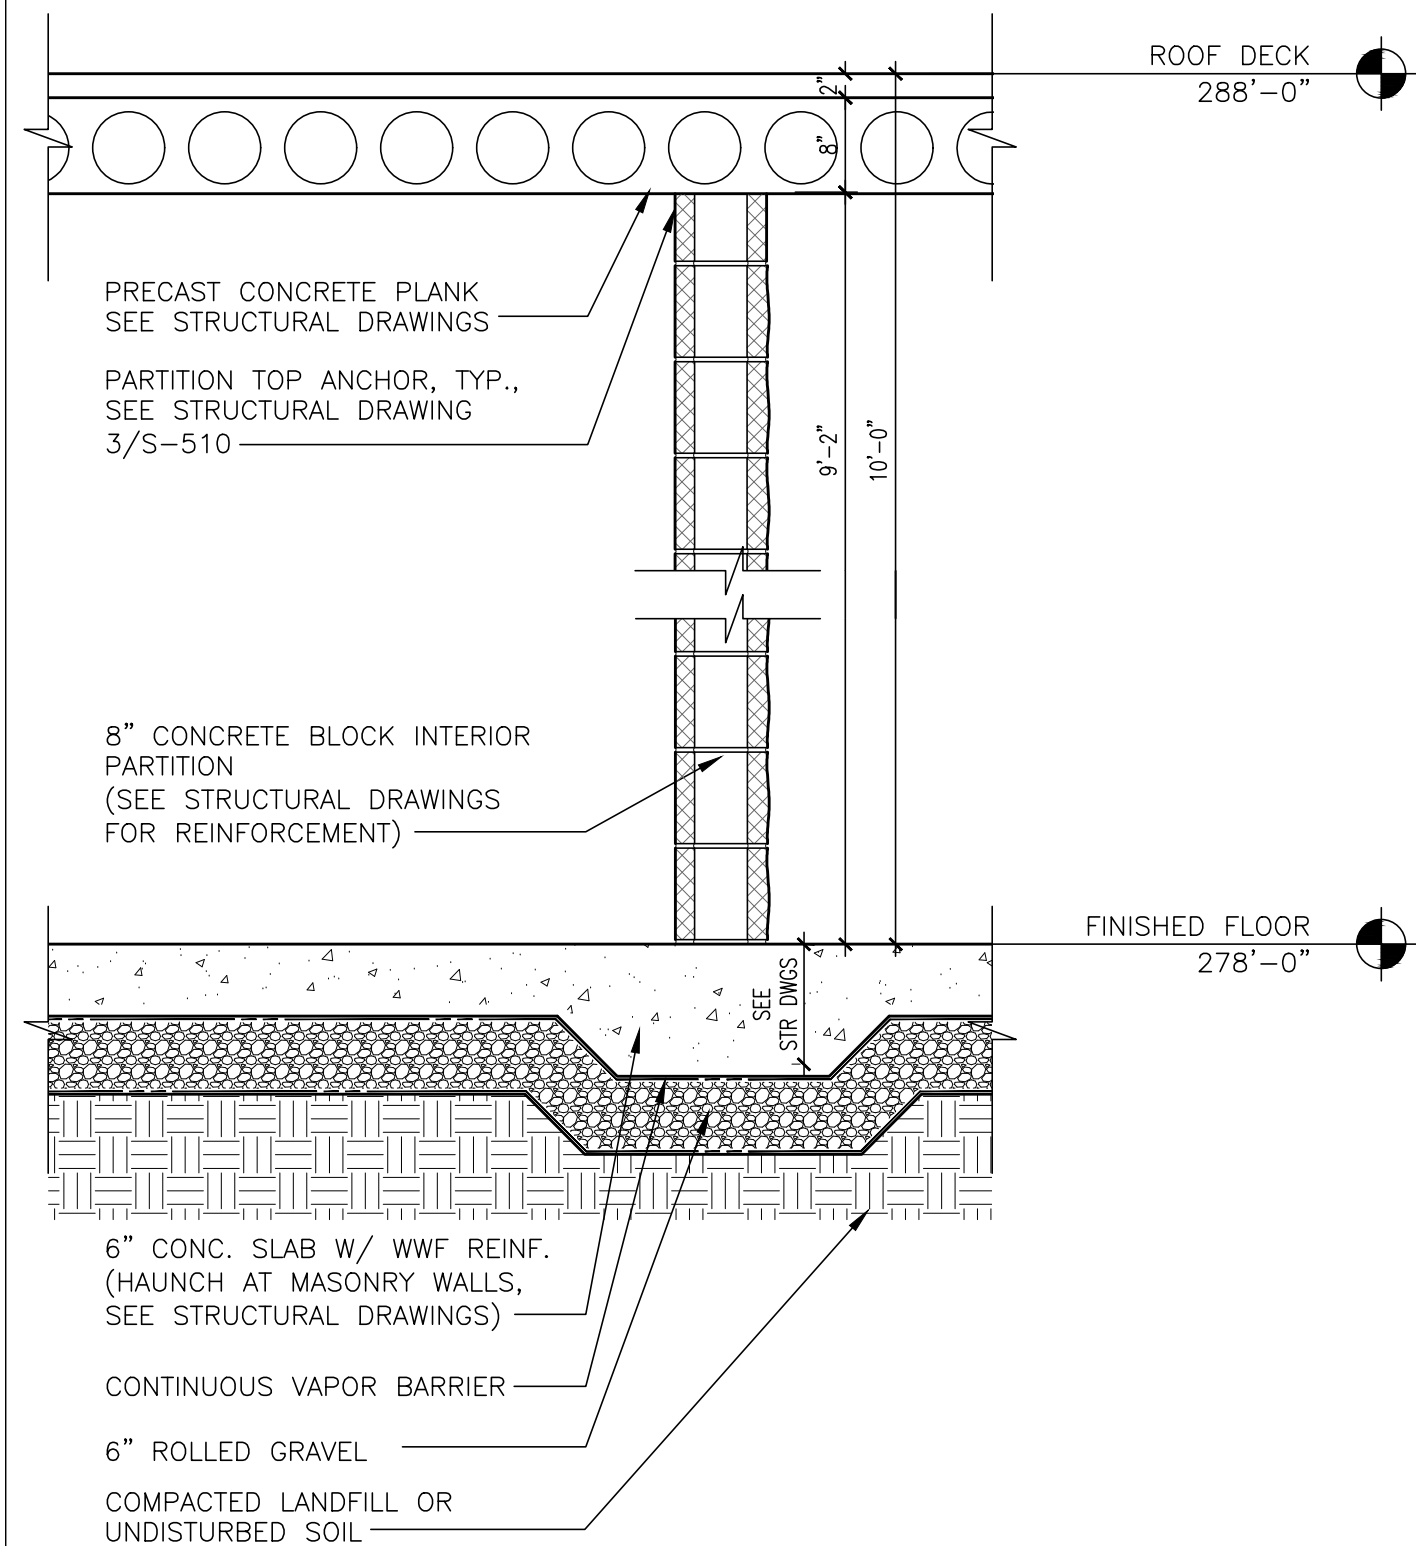


3 WALL SECTION
SCALE: 3/4"=1'-0"

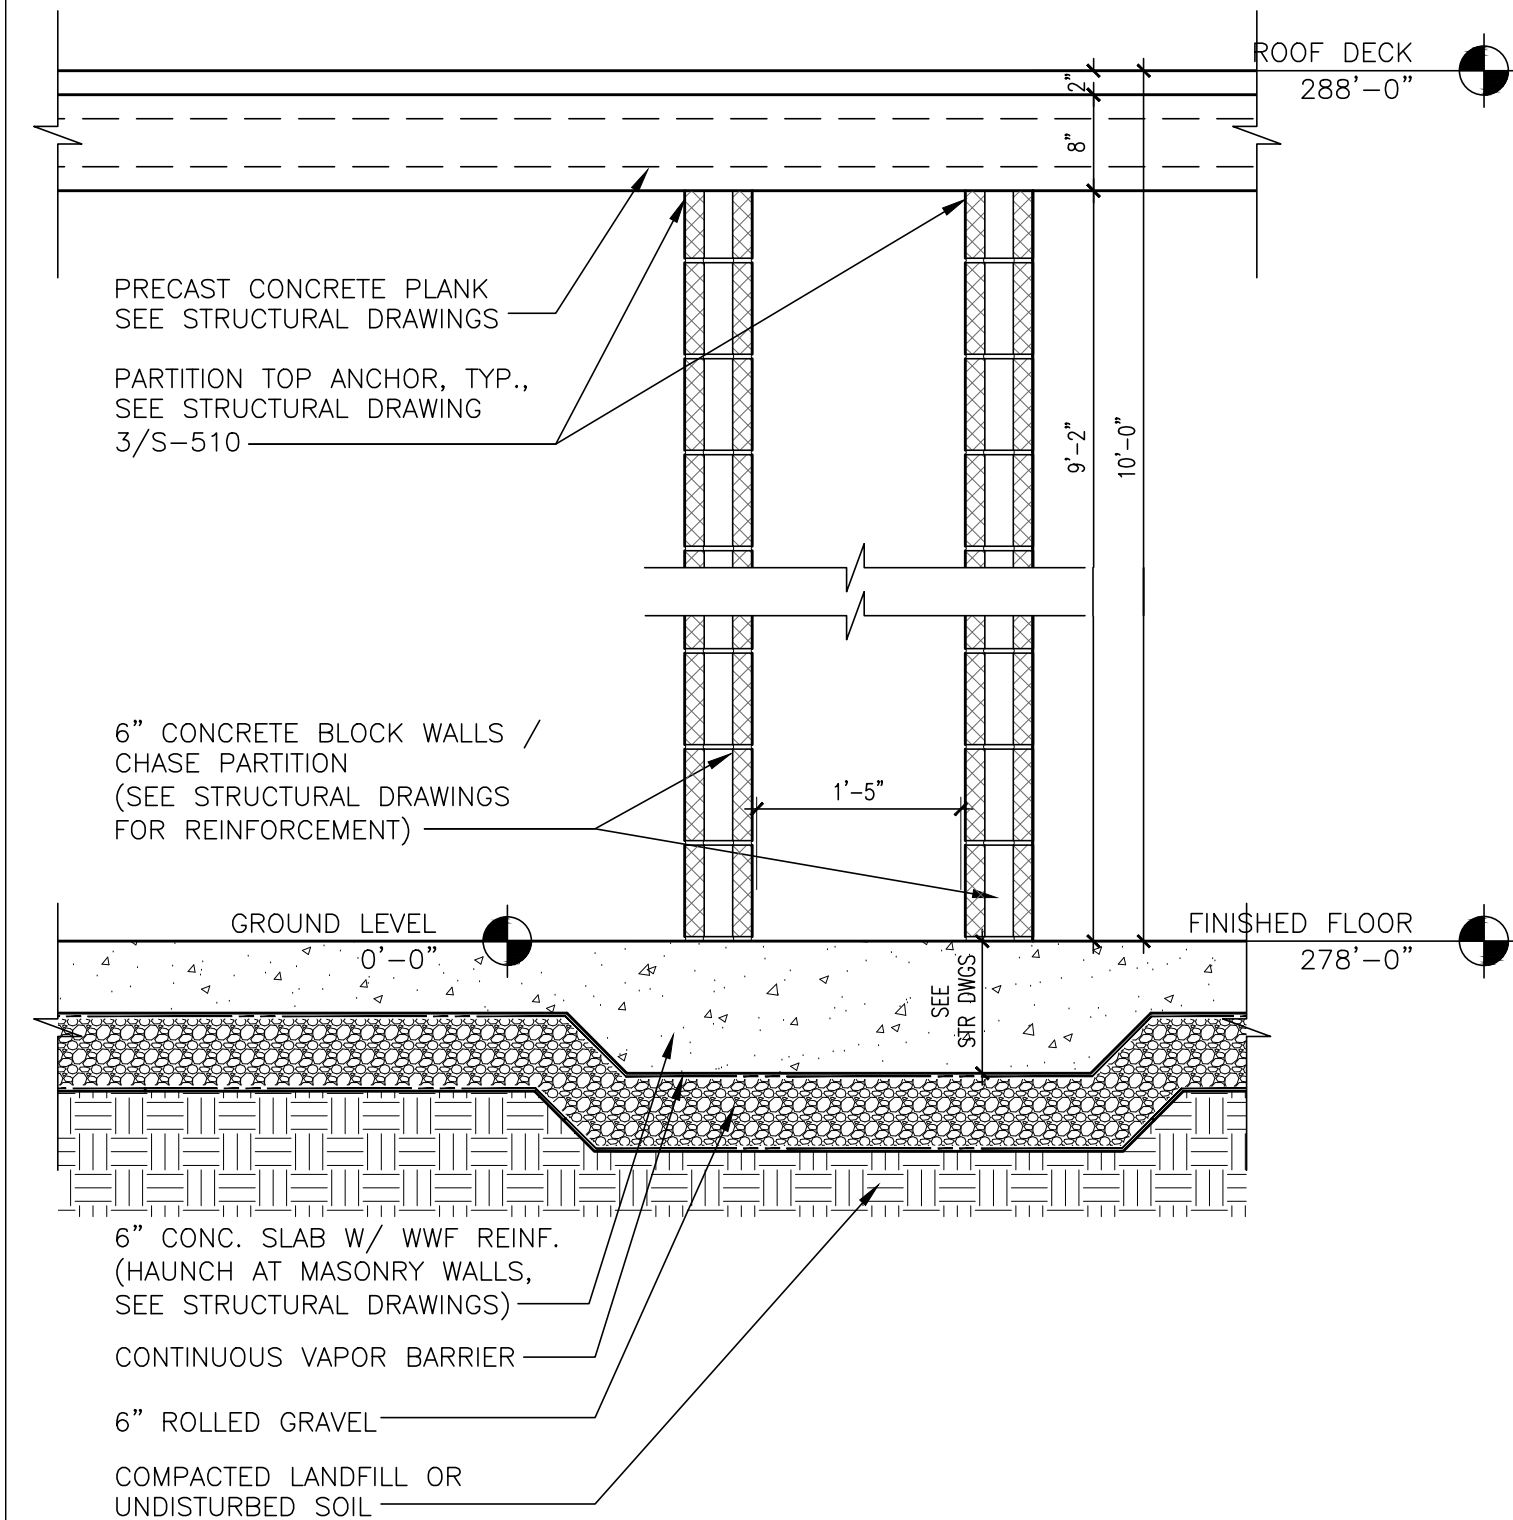

2 WALL SECTION
SCALE: 3/4"=1'-0"

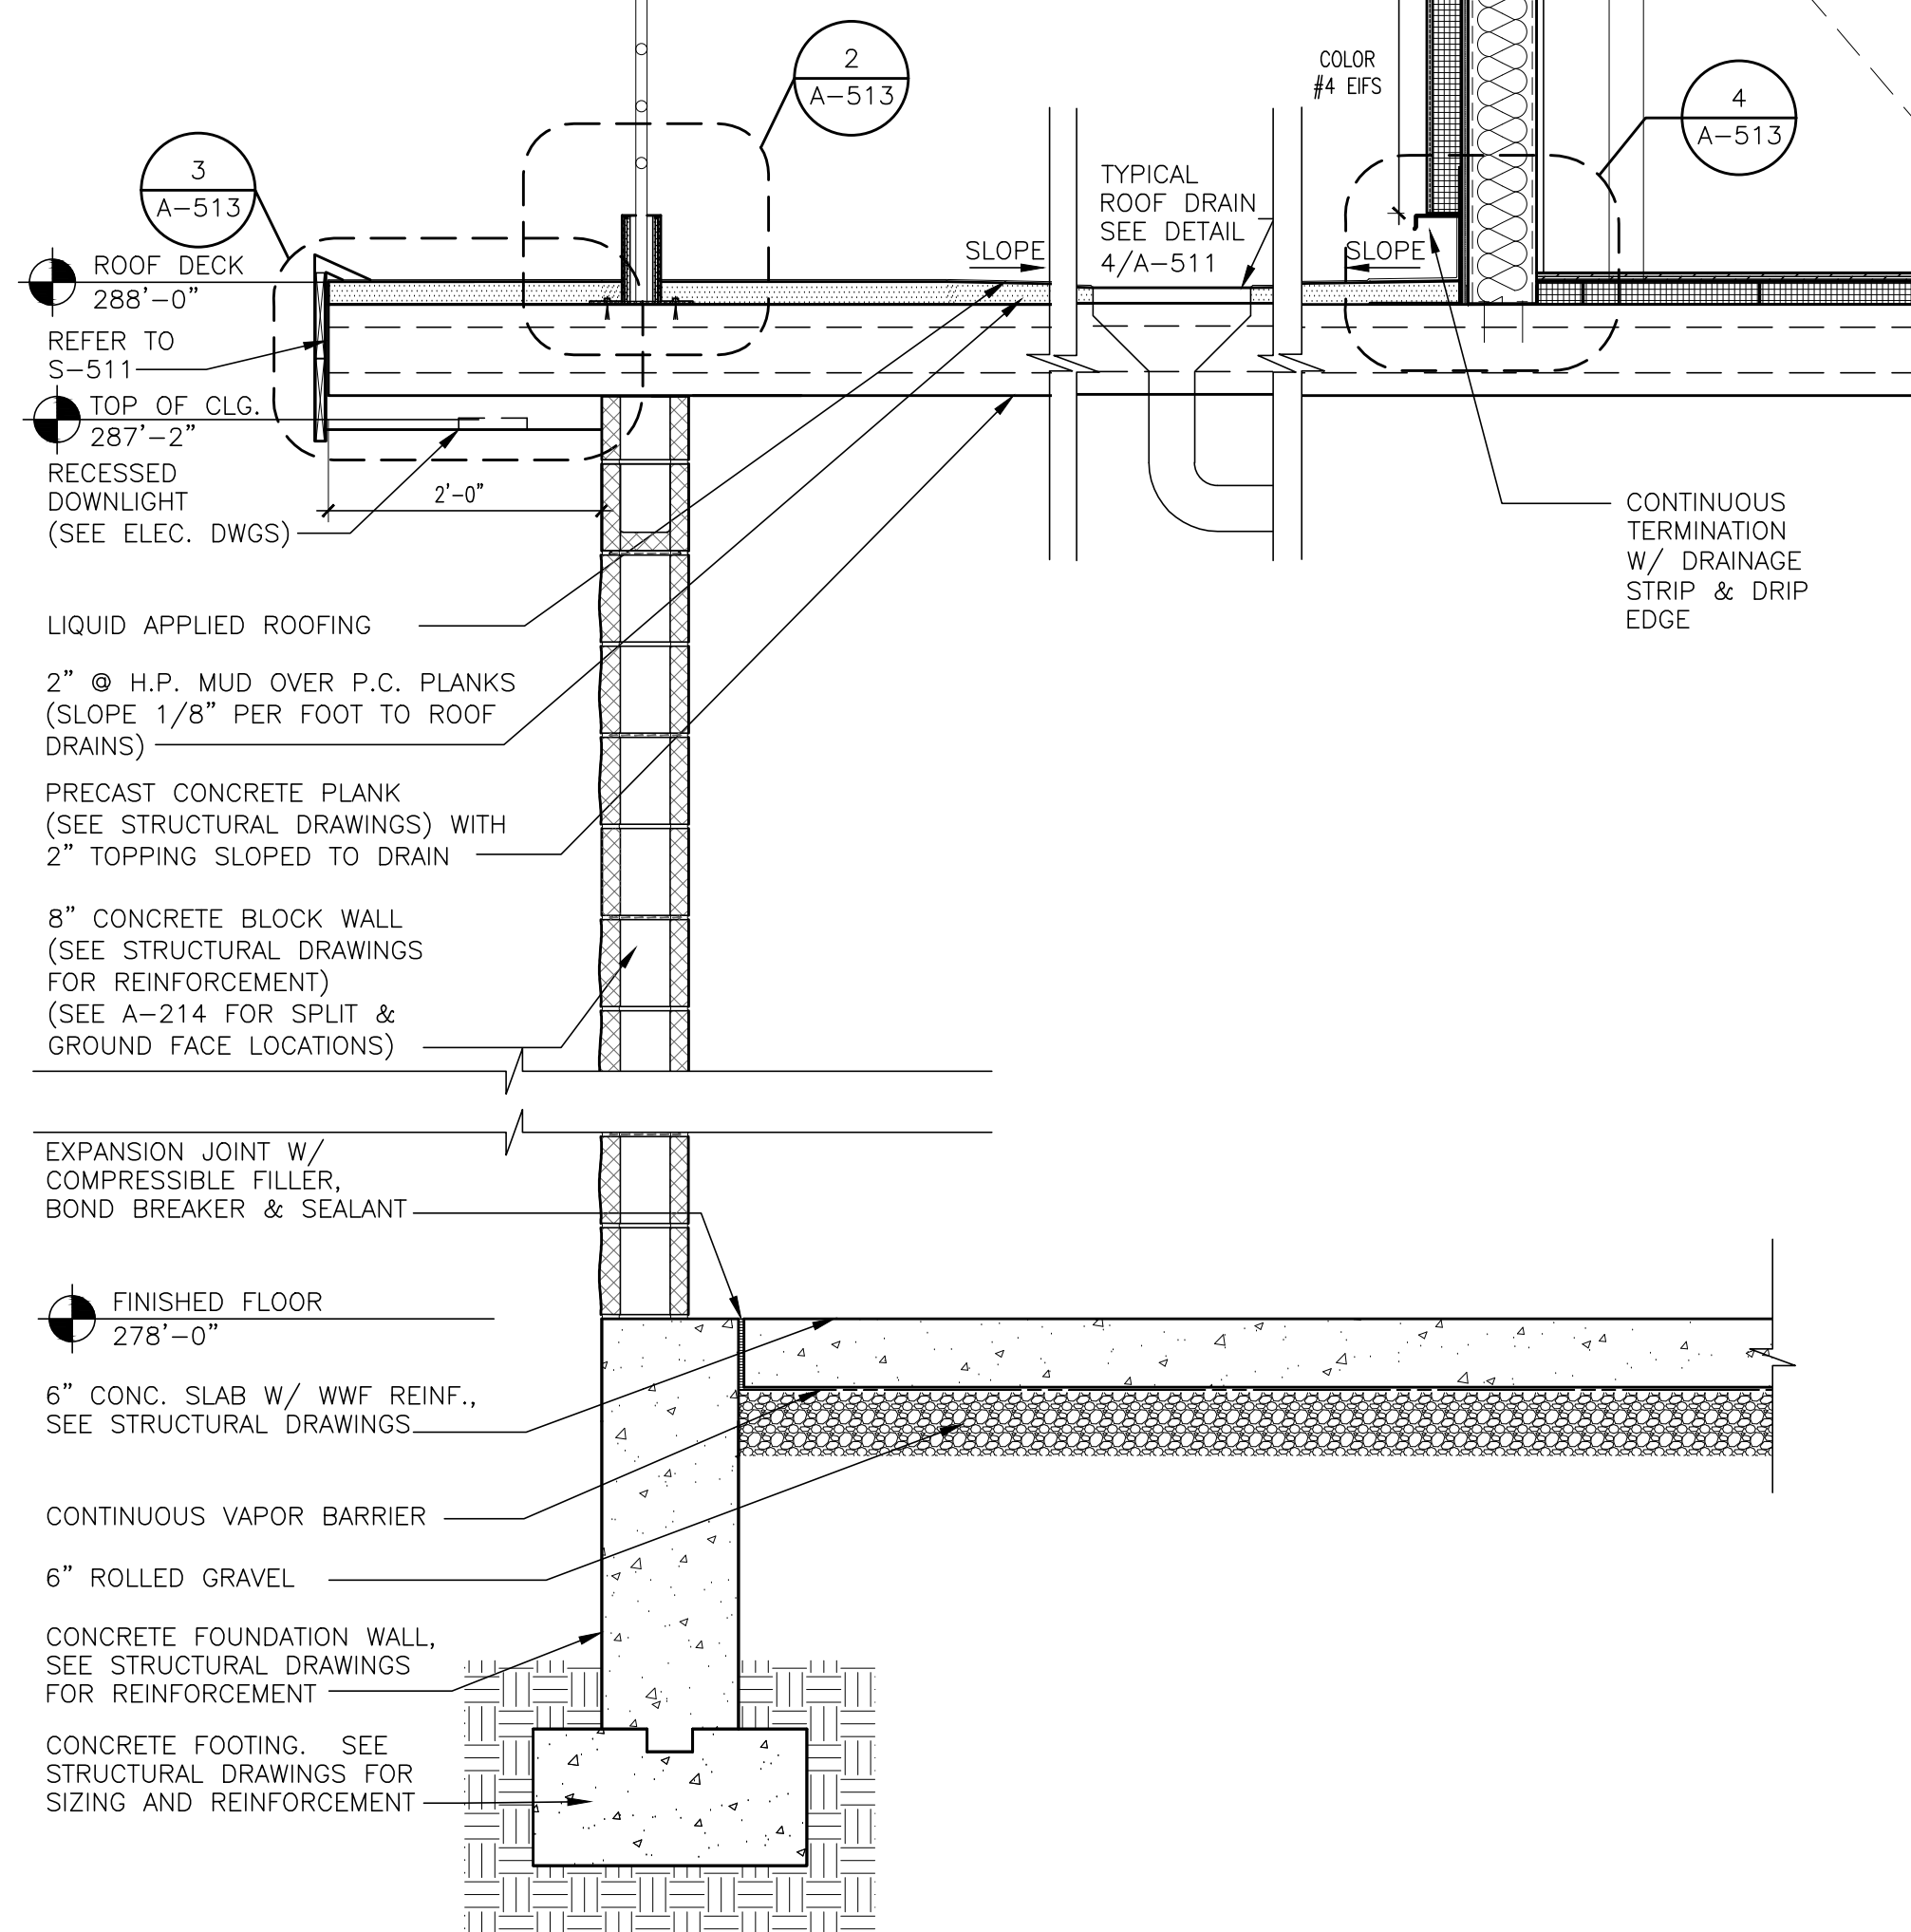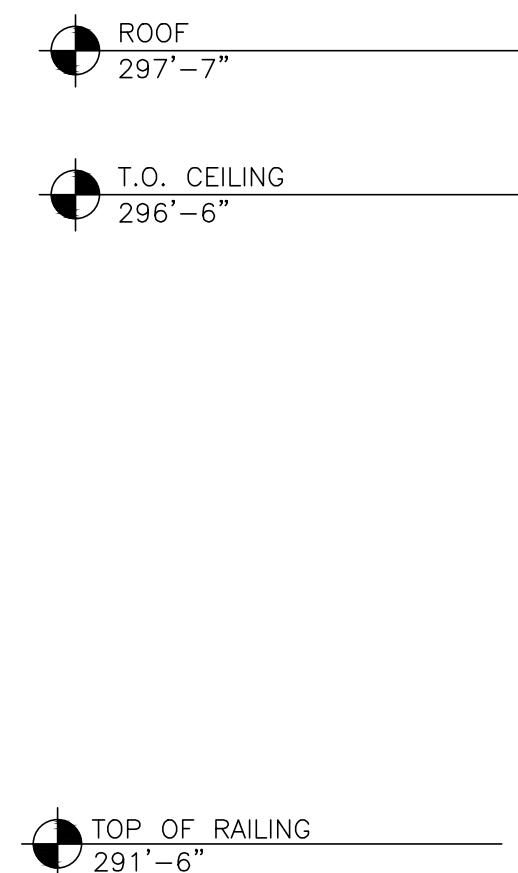

1 WALL SECTION
SCALE: 3/4"=1'-0"

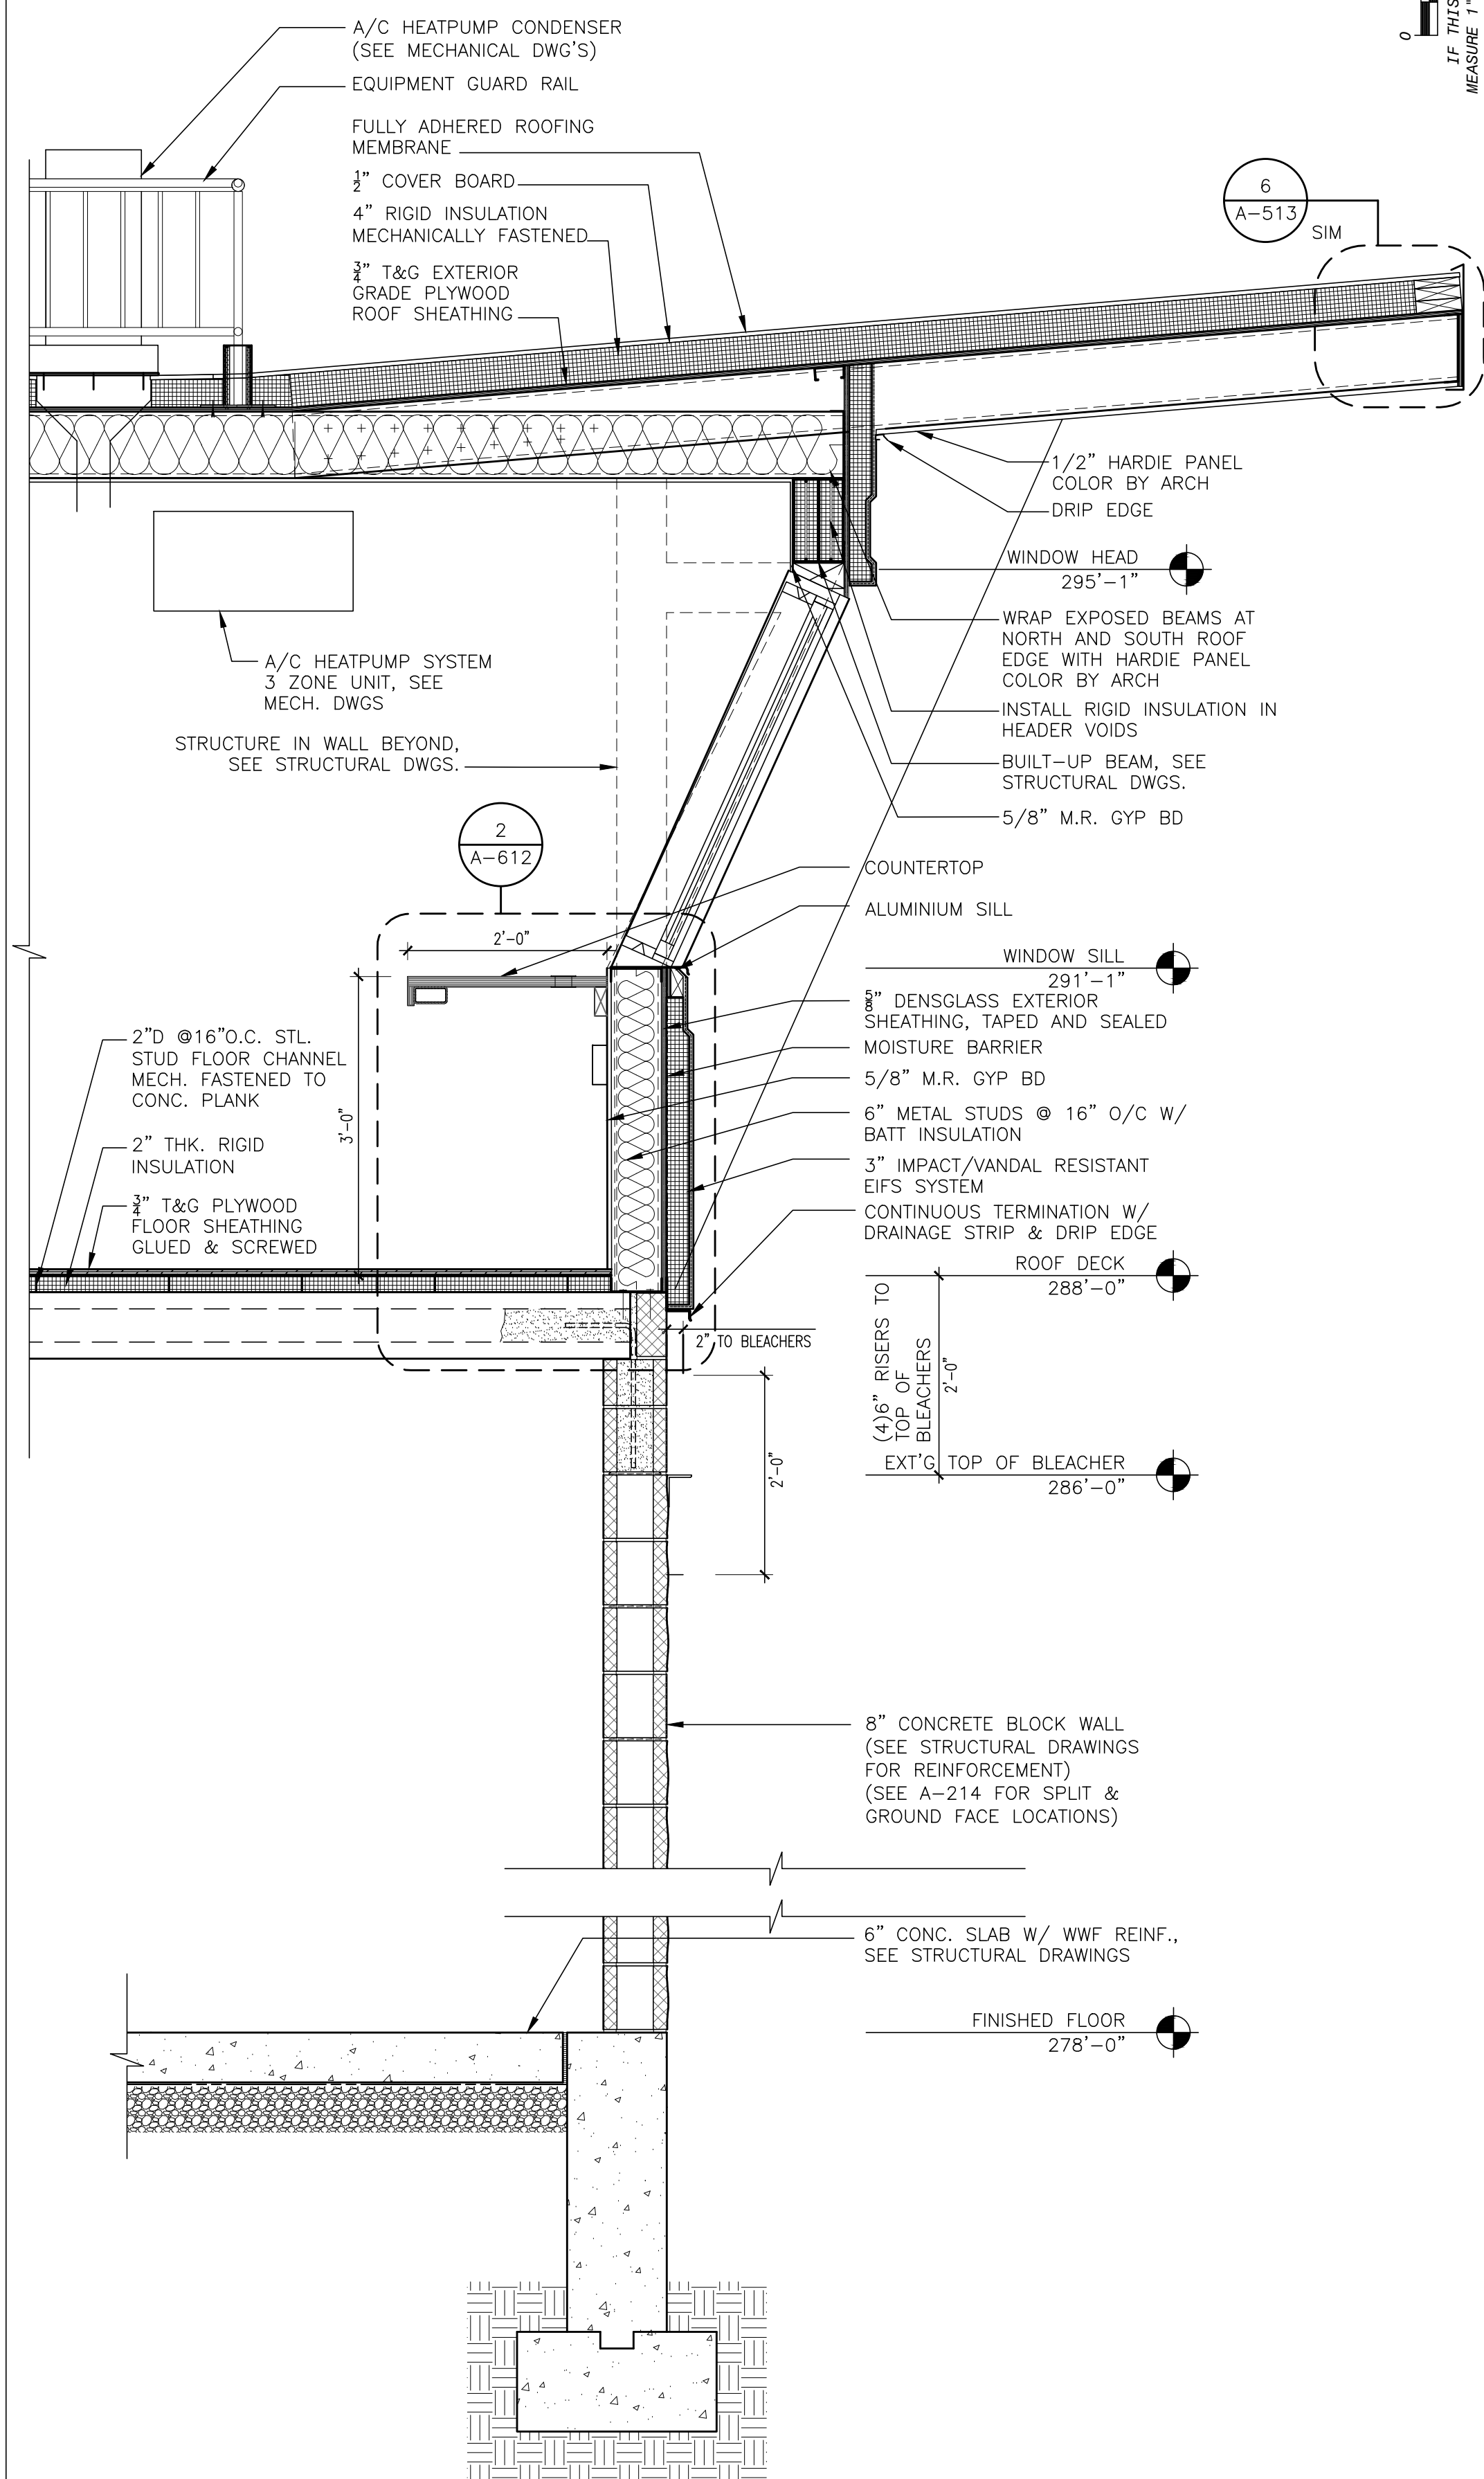

4 WALL SECTION
SCALE: 3/4"=1'-0"

0 1/2 1
IF THIS BAR DOES NOT
MEASURE 1" THEN DRAWING IS
NOT TO FULL SCALE

IT IS A VIOLATION OF THE LAW FOR ANY PERSON, UNLESS ACTING UNDER THE DIRECTION OF A LICENSED ARCHITECT, TO ALTER AN ITEM IN ANY WAY.

No.	Date	Revisions
4	01-27-23	REVISIONS
3	01-12-23	SED ADDENDUM 2
1	10-28-22	BIDDING DOCUMENTS




Drawn by	CP
Checked by	MS/JC
Project No.	42051
Scale	AS NOTED
Date	06-24-22

GREENMAN PEDERSEN, INC MECHANICAL & ELECTRICAL ENGINEERS SUITE 202, SUFFERN, NY 10901	MECHANICAL & ELECTRICAL Engineer:
STRUCTURAL ENGINEER	STRUCTURAL Engineer:

NORTH ROCKLAND HIGH SCHOOL PROJECTS - PHASE 1 HIGH SCHOOL SD# 90-02-01-06-0-008-005 PRESS BOX (D340): SD# 90-02-01-06-0-008-001 PRESS BOX (D340): SD# 90-02-01-06-0-008-001 CONCESSIONS/ PRESS BOX WALL SECTIONS: SD# 90-02-01-06-0-008-001 108 Ilwaco Rd. THURSDAY, NY 10984	COUNTY OF HAVERTIAN COUNTY OF ROCKLAND
--	---

MSA MICHAEL SHILAE ARCHITECTS, L.L.P. 140 Park Avenue New York, NY 10022 Tel 945-708-9200 www.mshlae.com
--

CONCESSIONS/ PRESS BOX WALL SECTIONS	Drawing No. A-212
---	-----------------------------

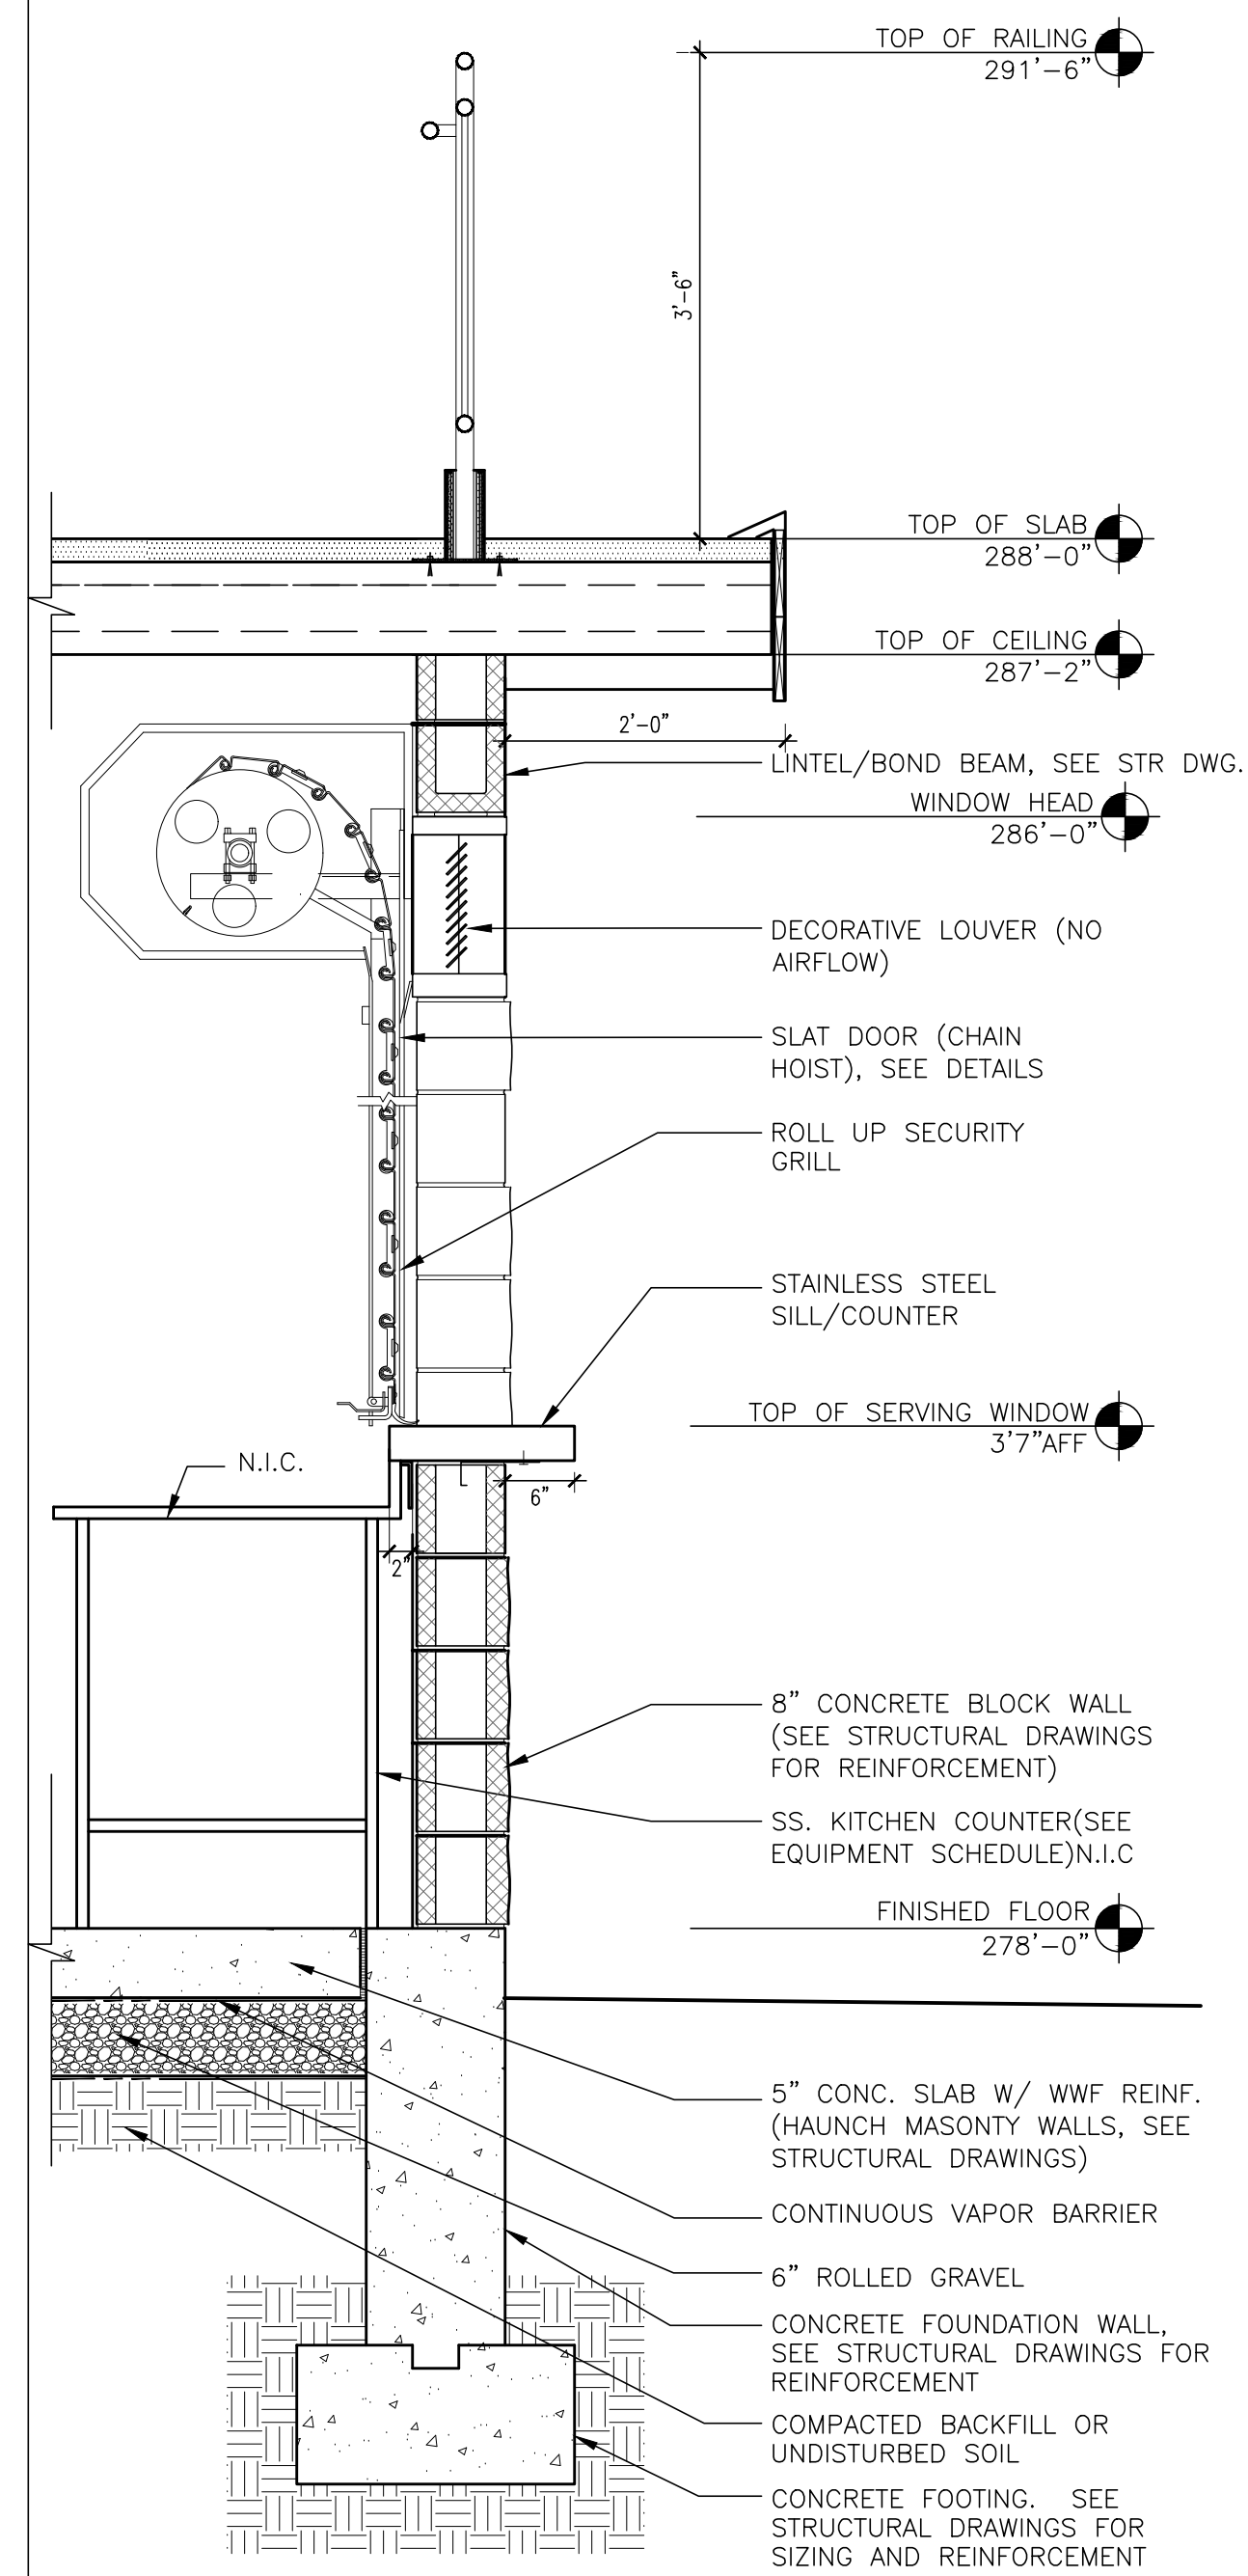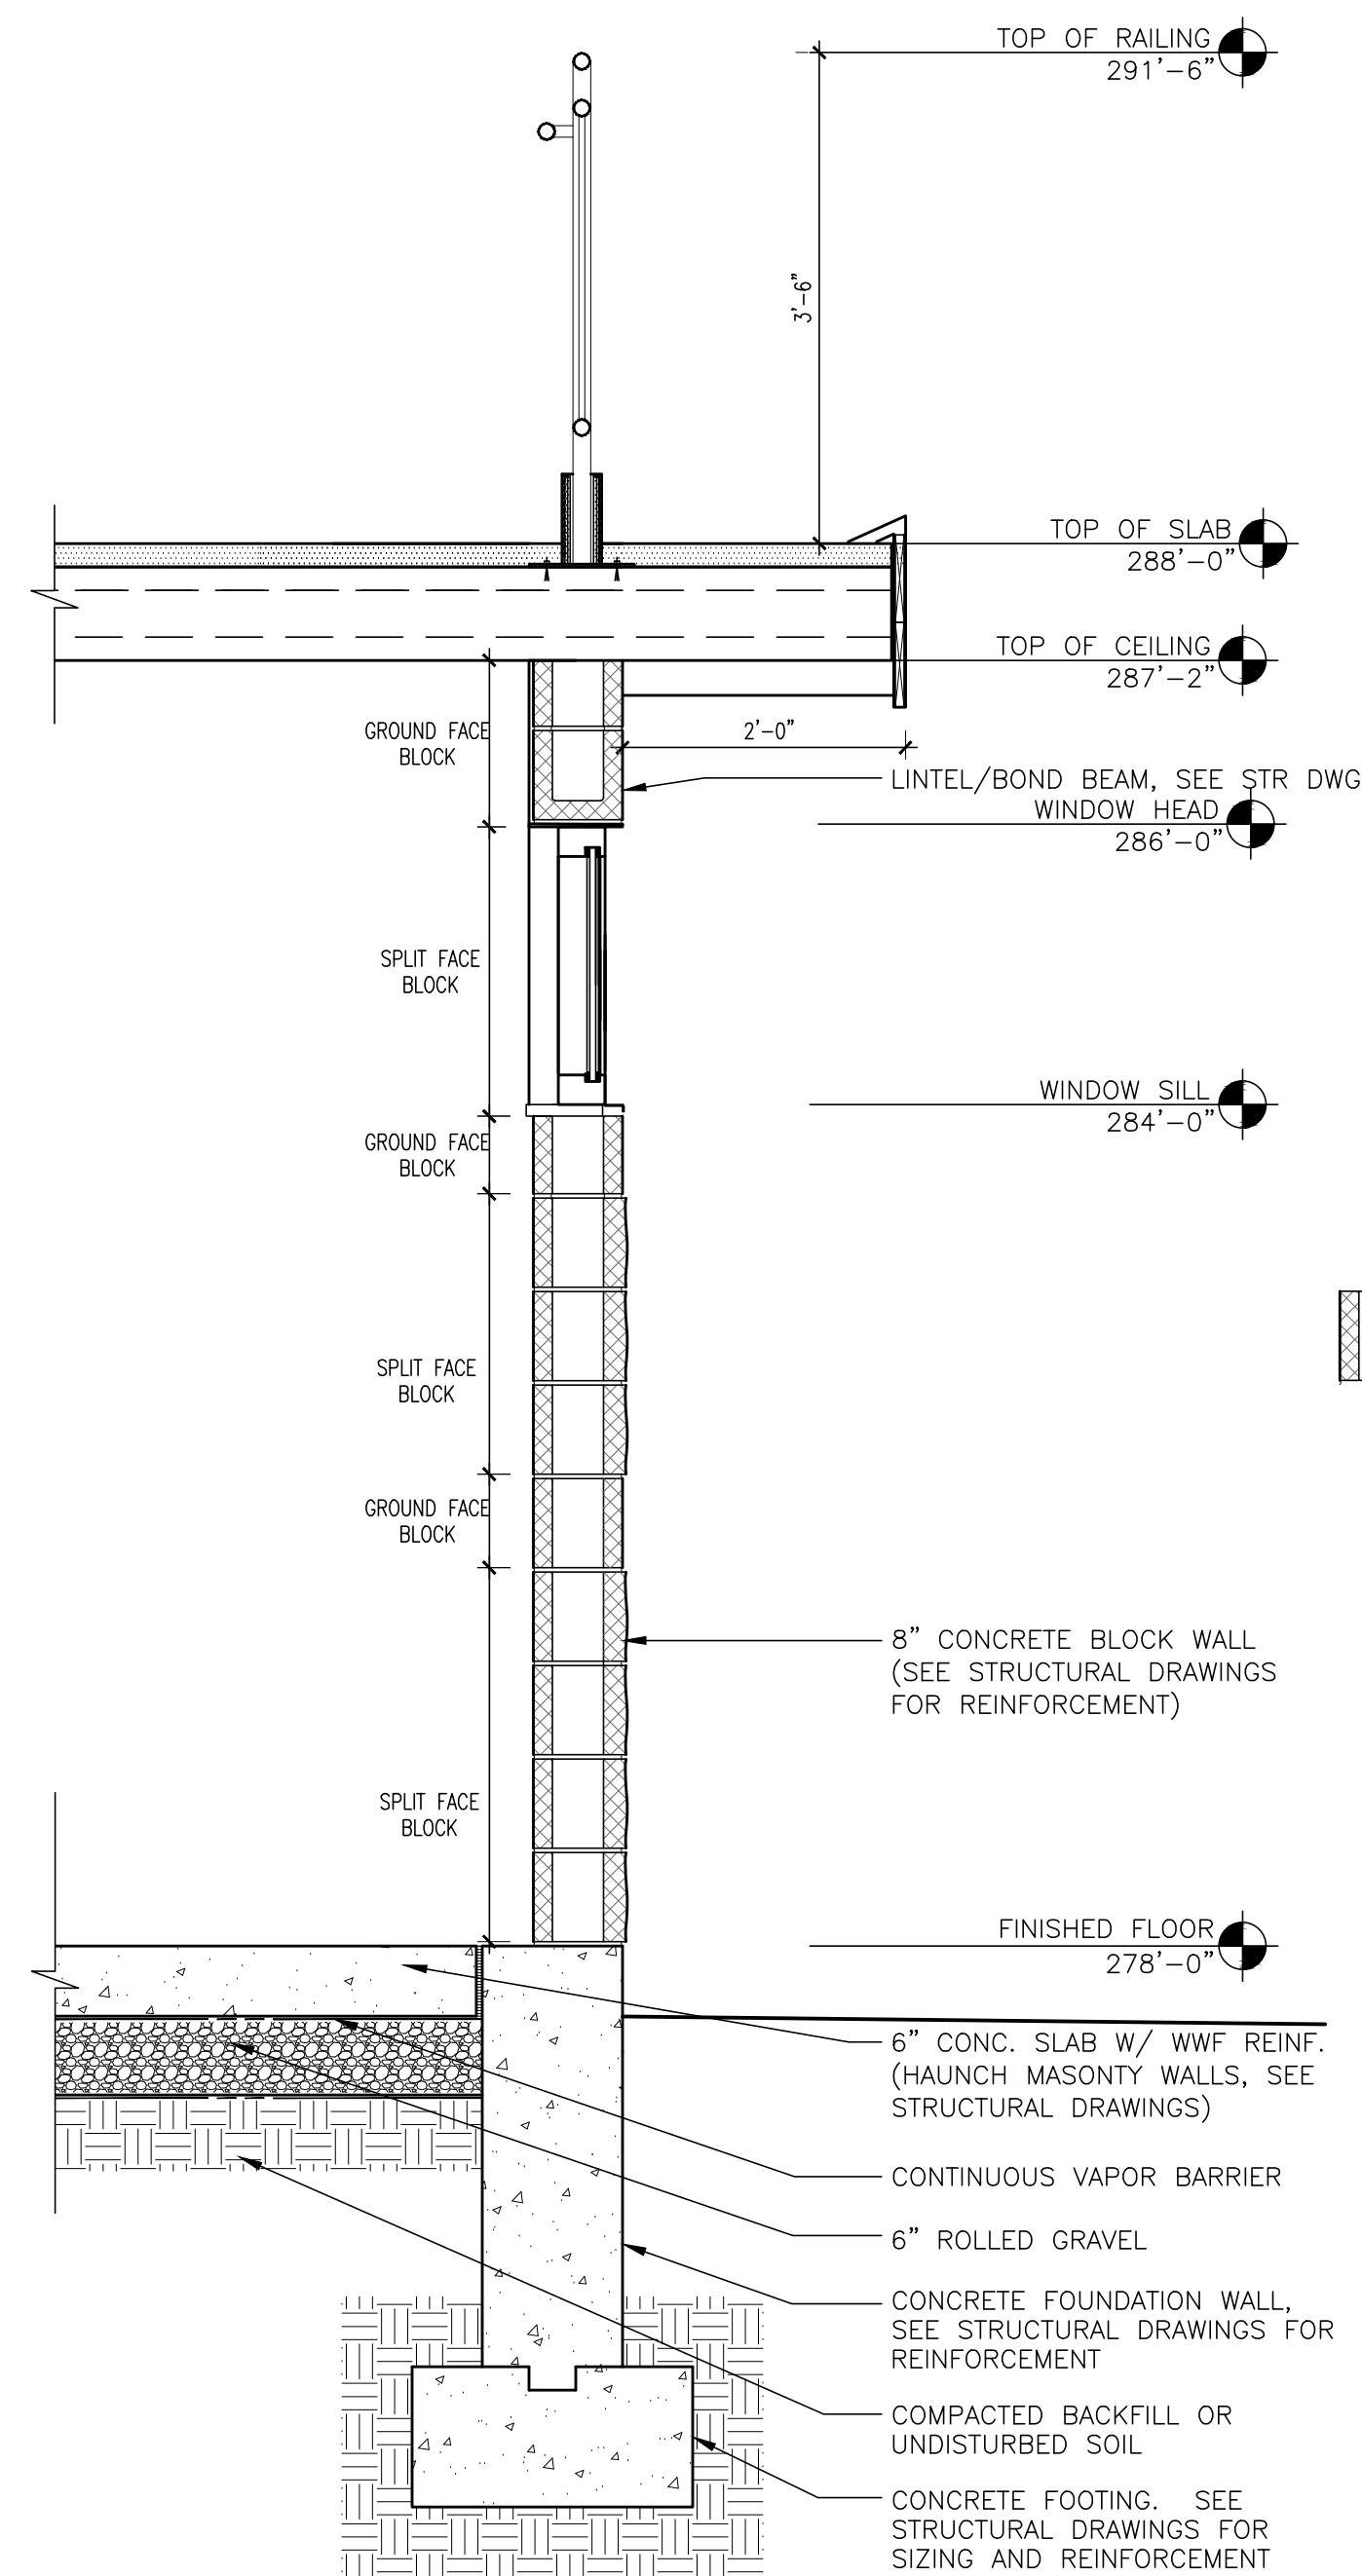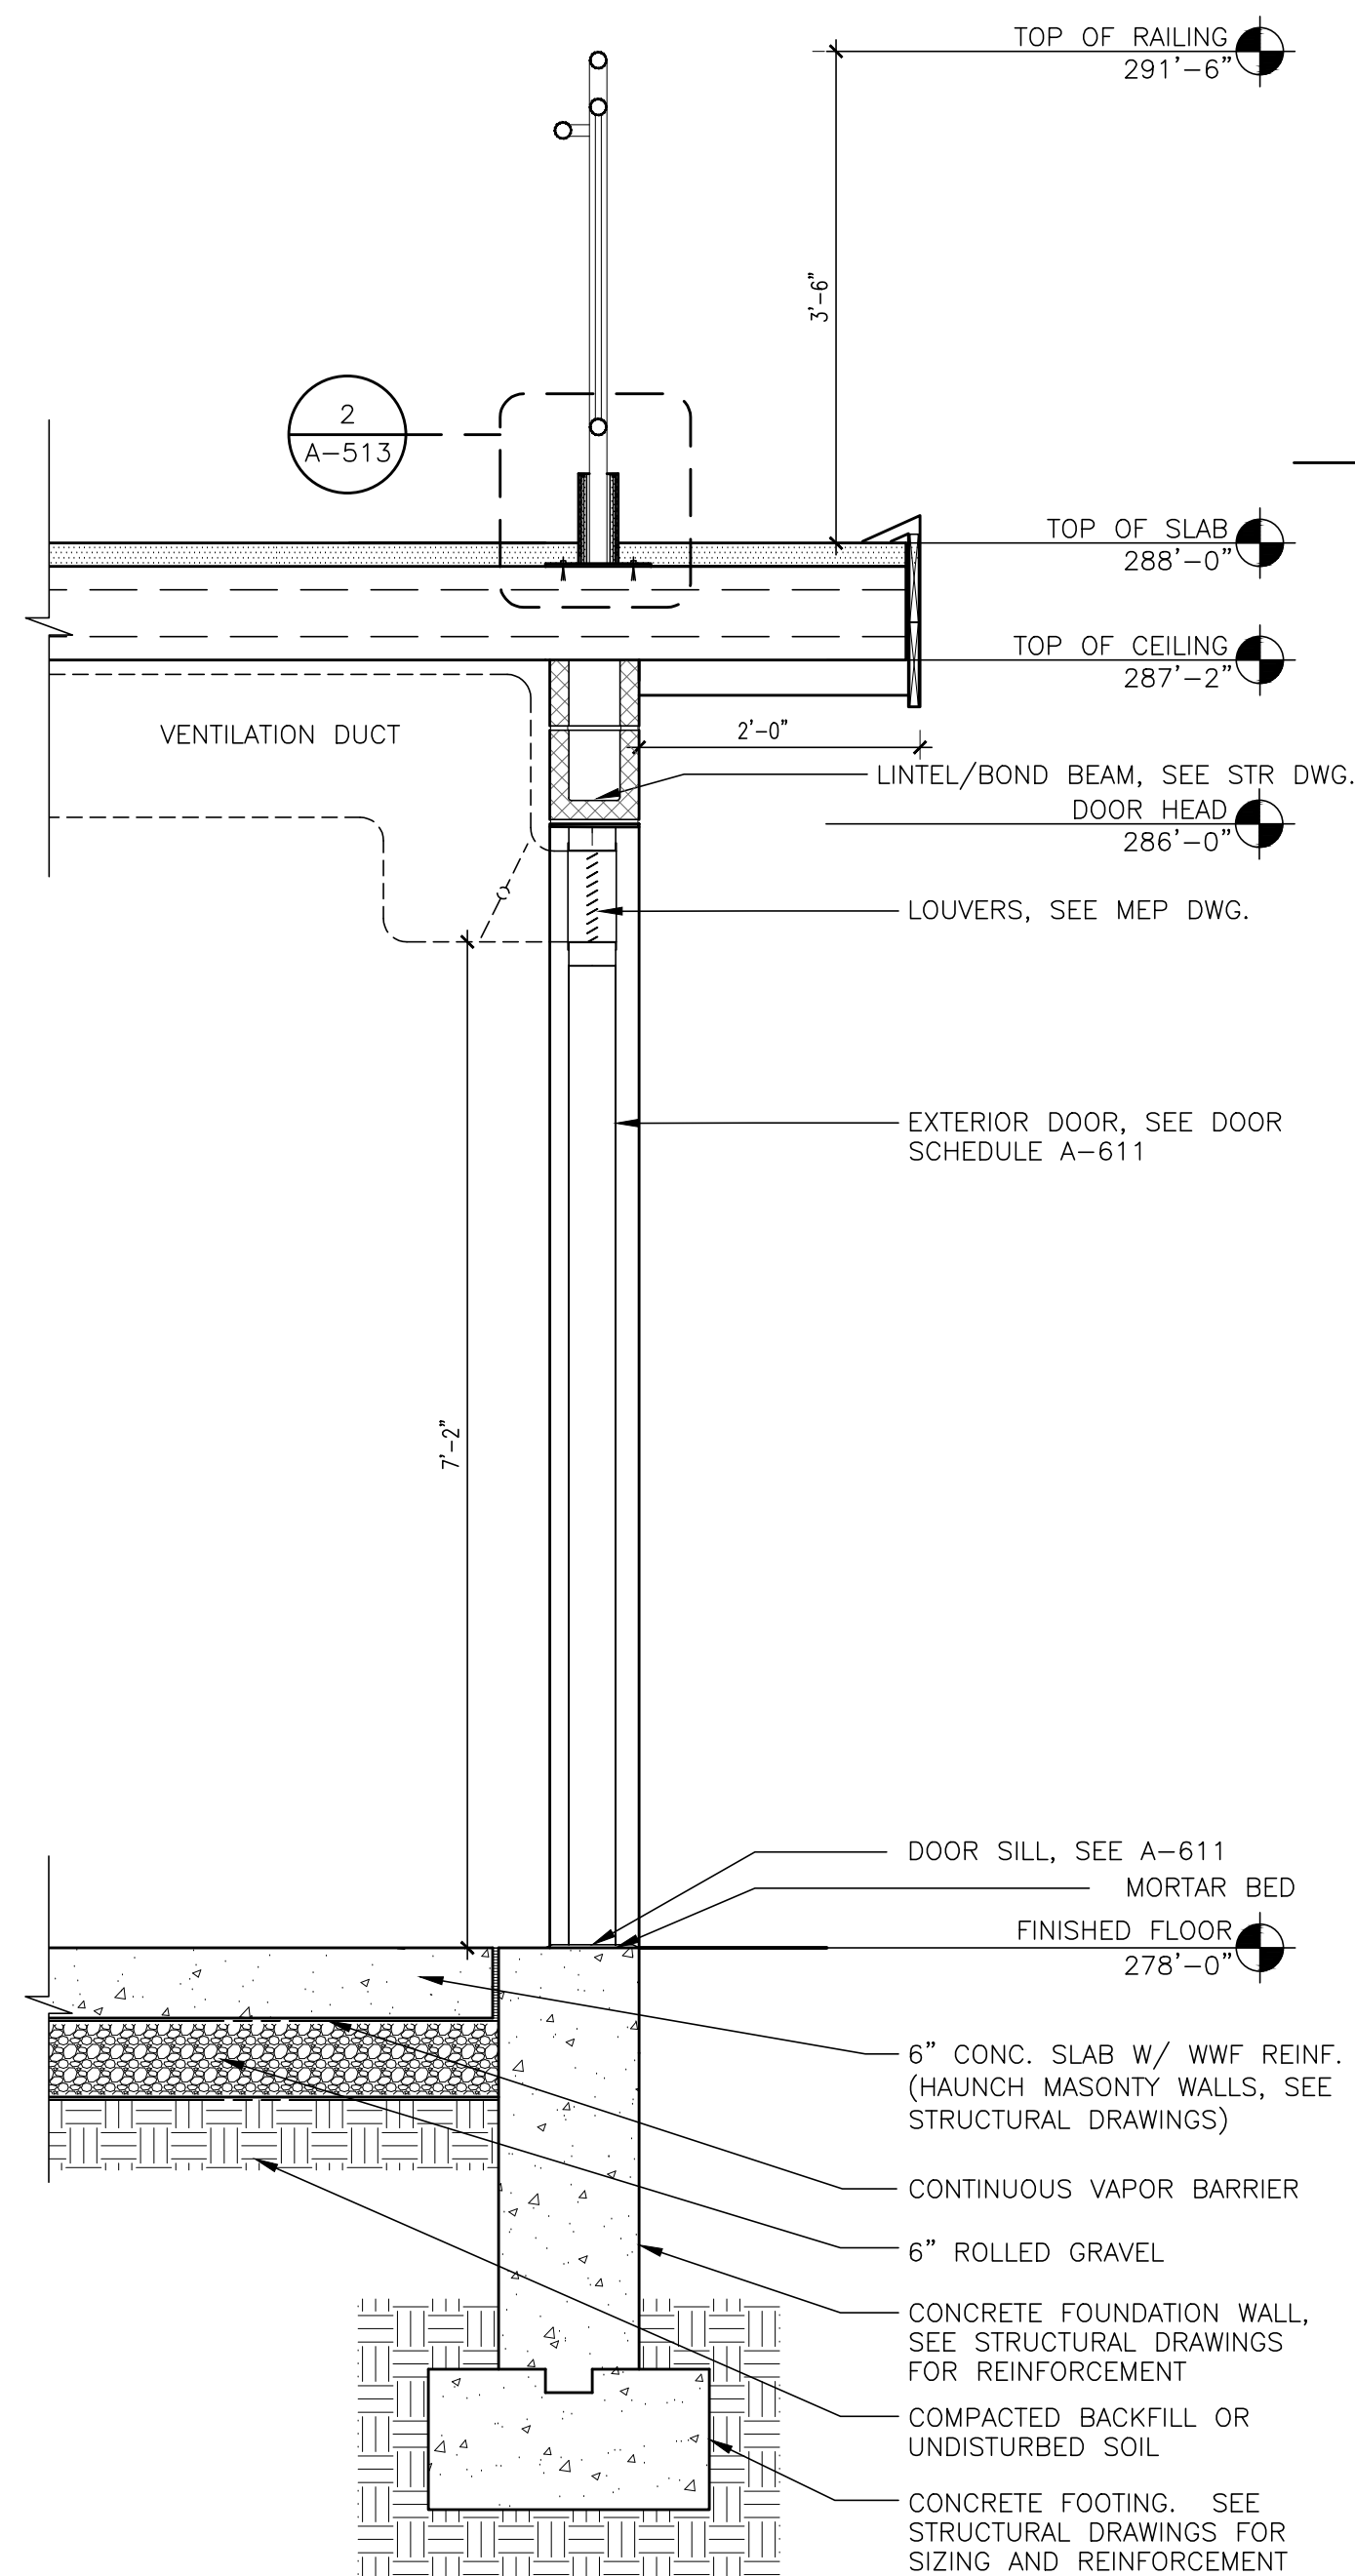

IF THIS BAR DOES NOT
MEASURE 1" THEN DRAWING IS
NOT TO FULL SCALE

No.	Date	Revisions
1	10-28-22	BIDDING DOCUMENTS
2	12-09-22	SED ADDENDUM 1
3	01-12-23	SED ADDENDUM 2
4	01-27-23	REVISIONS

Drawn by	MAL/ML
Checked by	MS/JC
Project No.	42051
Scale	AS NOTED
Date	07-29-22

IT IS A VIOLATION OF THE LAW FOR ANY PERSON, UNLESS ACTING UNDER THE DIRECTION OF A LICENSED ARCHITECT, TO ALTER AN ITEM IN ANY WAY.

Mechanical & Electrical Engineer:	GREENMAN PEDERSEN, INC 2 EXECUTIVE BOULEVARD, SUITE 202, SUFFERN, NY 10901
Structural Engineer:	— — —

**NORTH ROCKLAND
HIGH SCHOOL
PROJECTS – PHASE 1**



HIGH SCHOOL: SED# 50-02-01-06-0-016-003
TRUCKS: SED# 50-02-01-06-0-016-005
CONCRETE: SED# 50-02-01-06-0-016-006
CONCRESSIONS: PRESS BCK (NEW) SED# 50-02-01-06-7-079-001
PRELIMASE SED# 50-02-01-06-7-009-001

100 Hammond Rd.,
Tarrytown, NY 10594







DEPT. OF HIGHWAYS
COUNTY OF ROCKLAND

MSA
MICHAEL SHILA ARCHITECTS, L.L.P.
140 Park Avenue New City, NY 10956 Tel 845-708-3200
www.msaile.com

Drawing Title	CONCESSIONS/ PRESSBOX SECTIONS
Drawing No.	A-214

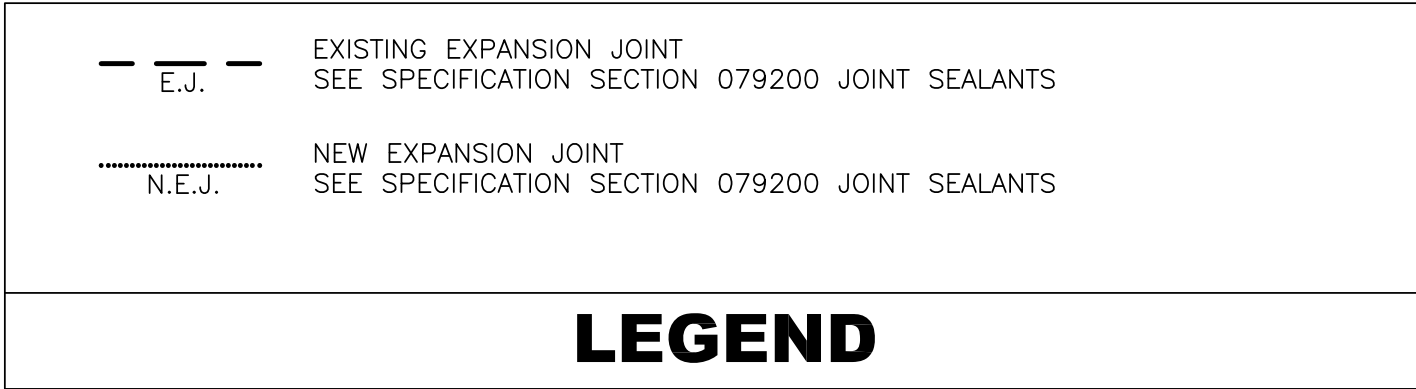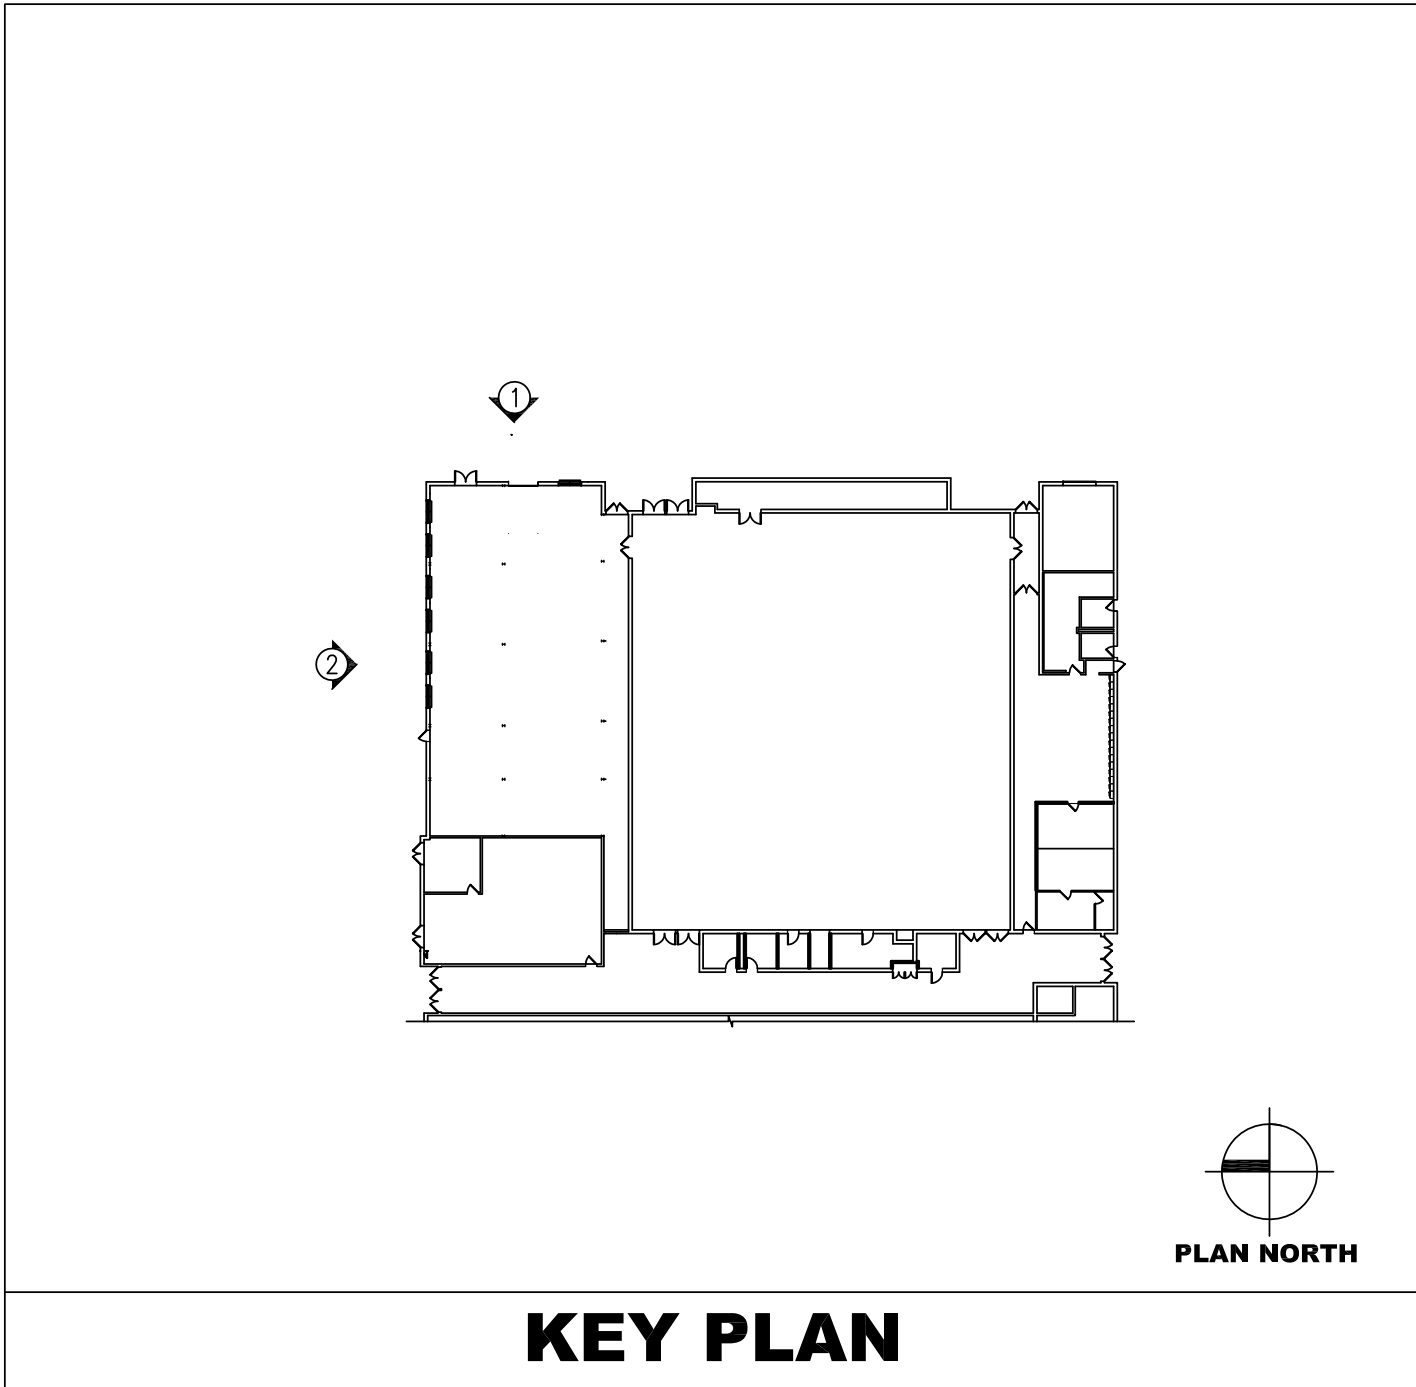

- KEY NOTES**
- 01 REMOVE EXISTING ATTACHED WALL EQUIPMENT.
 - 02 REMOVE EXISTING LIGHT FIXTURE.
 - 03 REMOVE EXISTING FILLER MATERIAL. RAKE, CLEAN, PREP AND INSTALL NEW SEALANT.
 - 04 NEW EXPANSION JOINT. SAWCUT EXISTING MASONRY, CLEAN, PREP, AND INSTALL NEW SEALANT AND BACKER ROD.
 - 05 REMOVE EXISTING LOUVER.
 - 06 REMOVE AND RELOCATE EXISTING PANEL BOX. SEE ELECTRICAL DRAWINGS.
 - 07 NEW WALL PACK/ MOUNTED LIGHT FIXTURE.

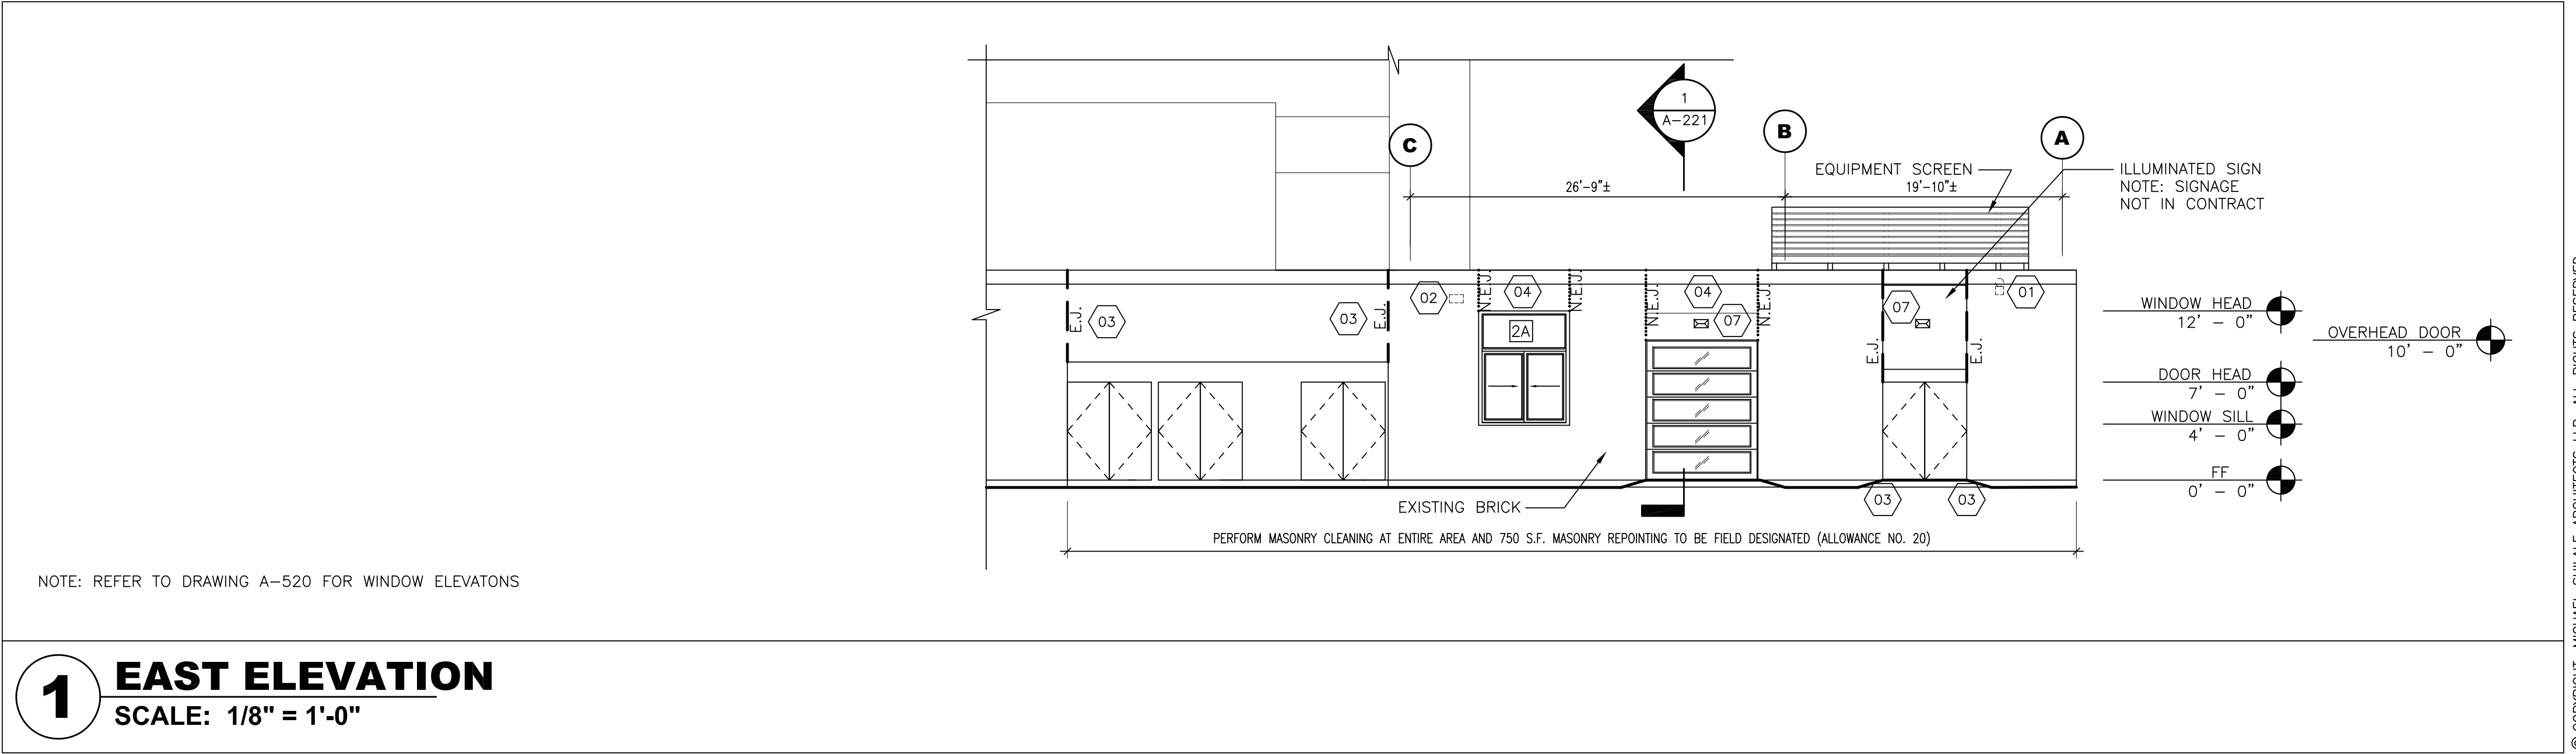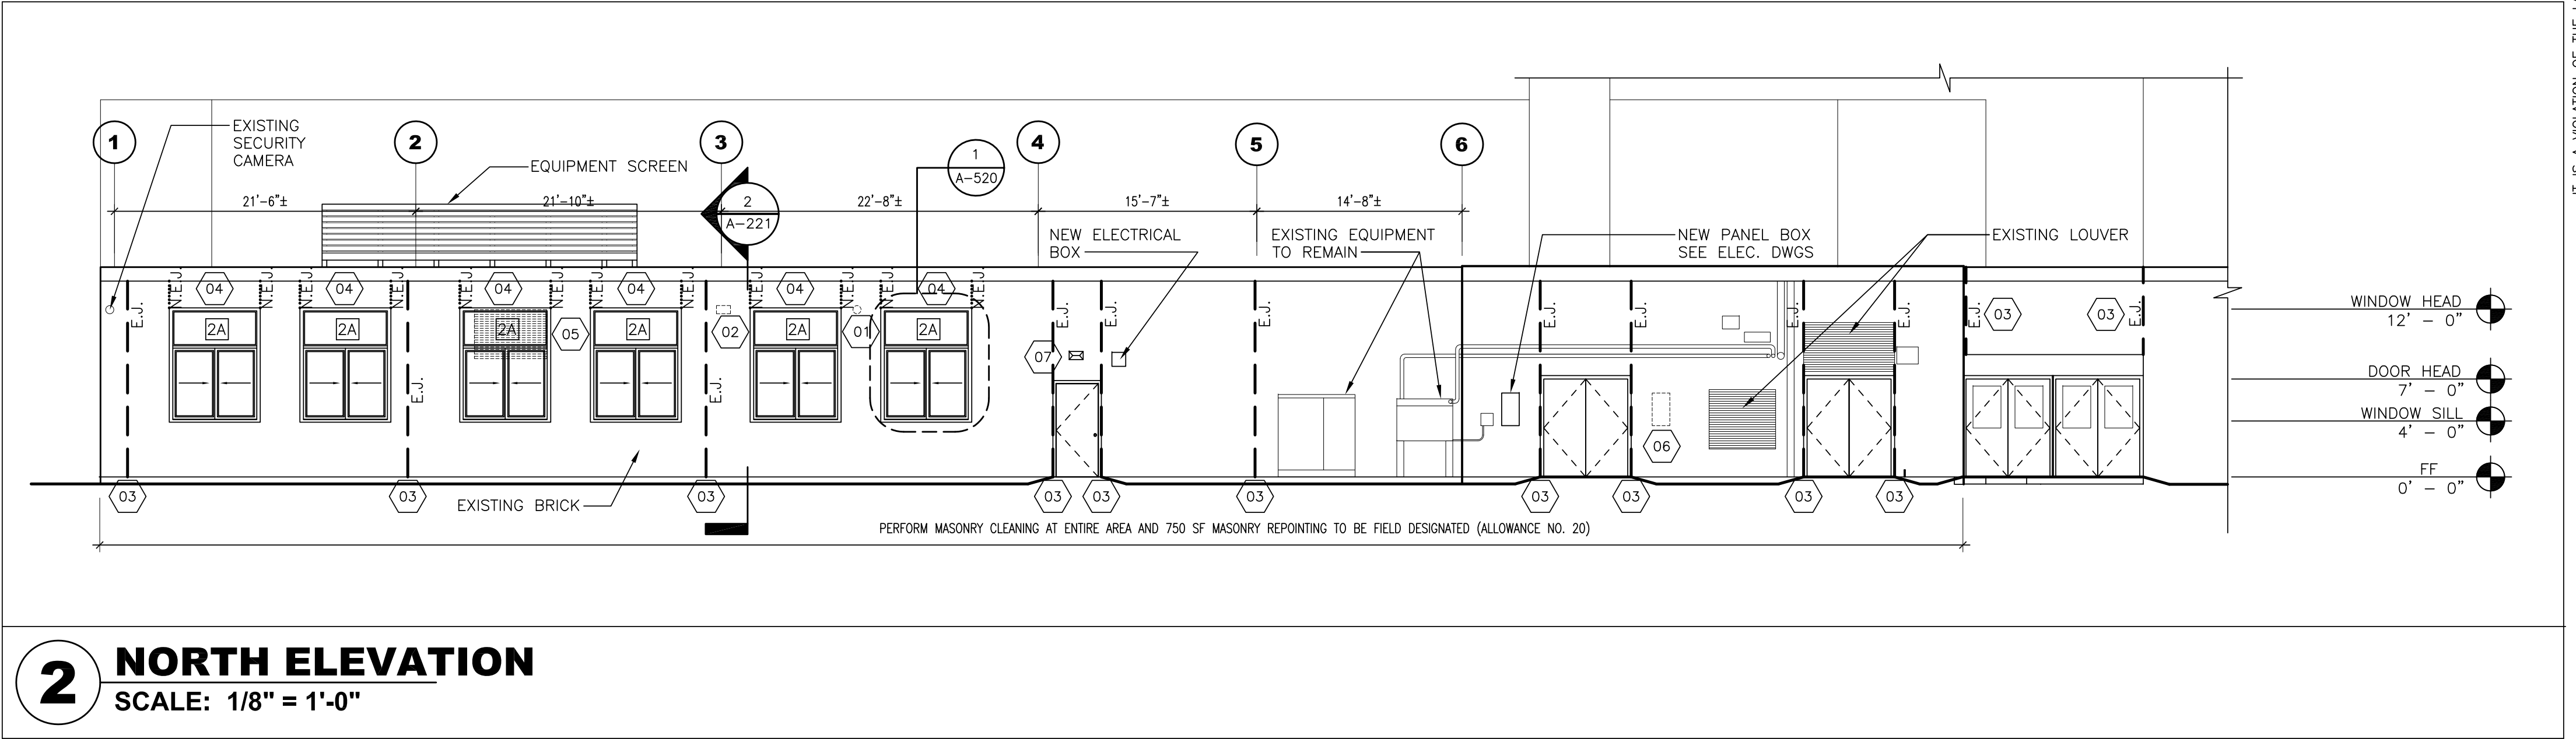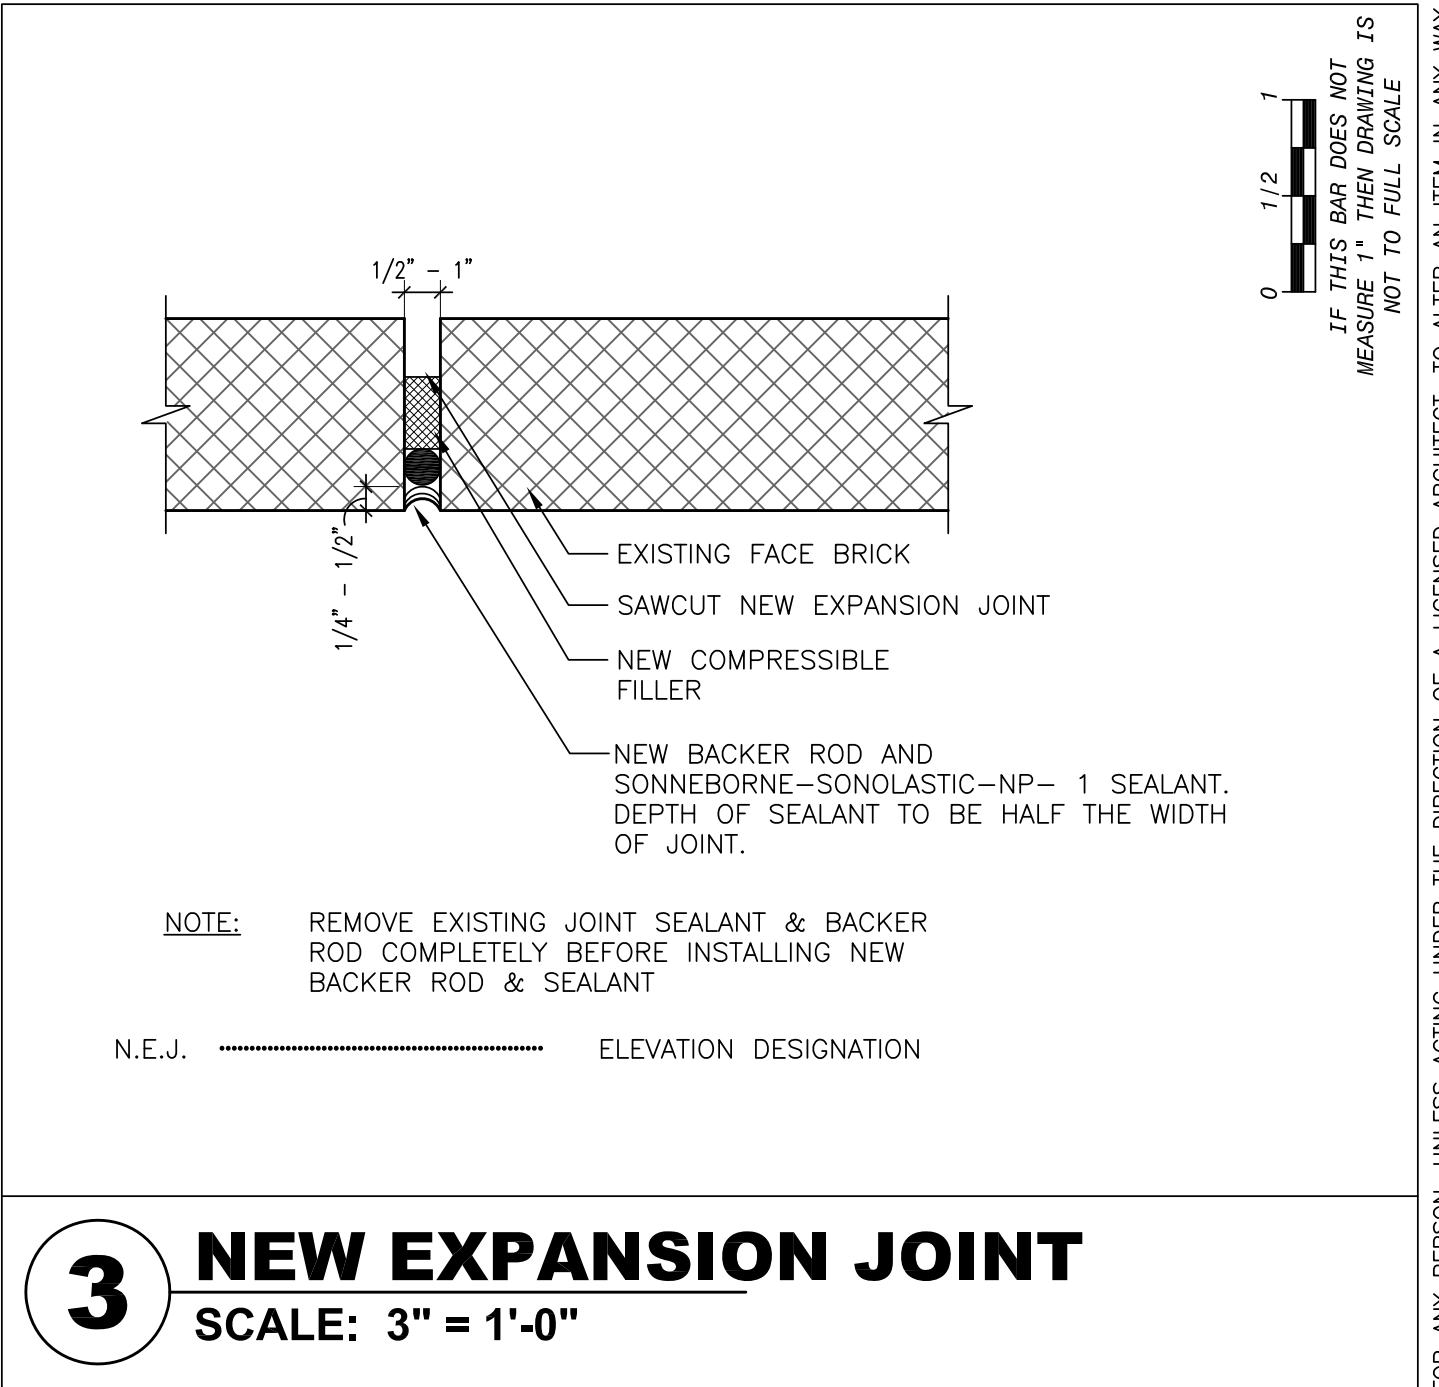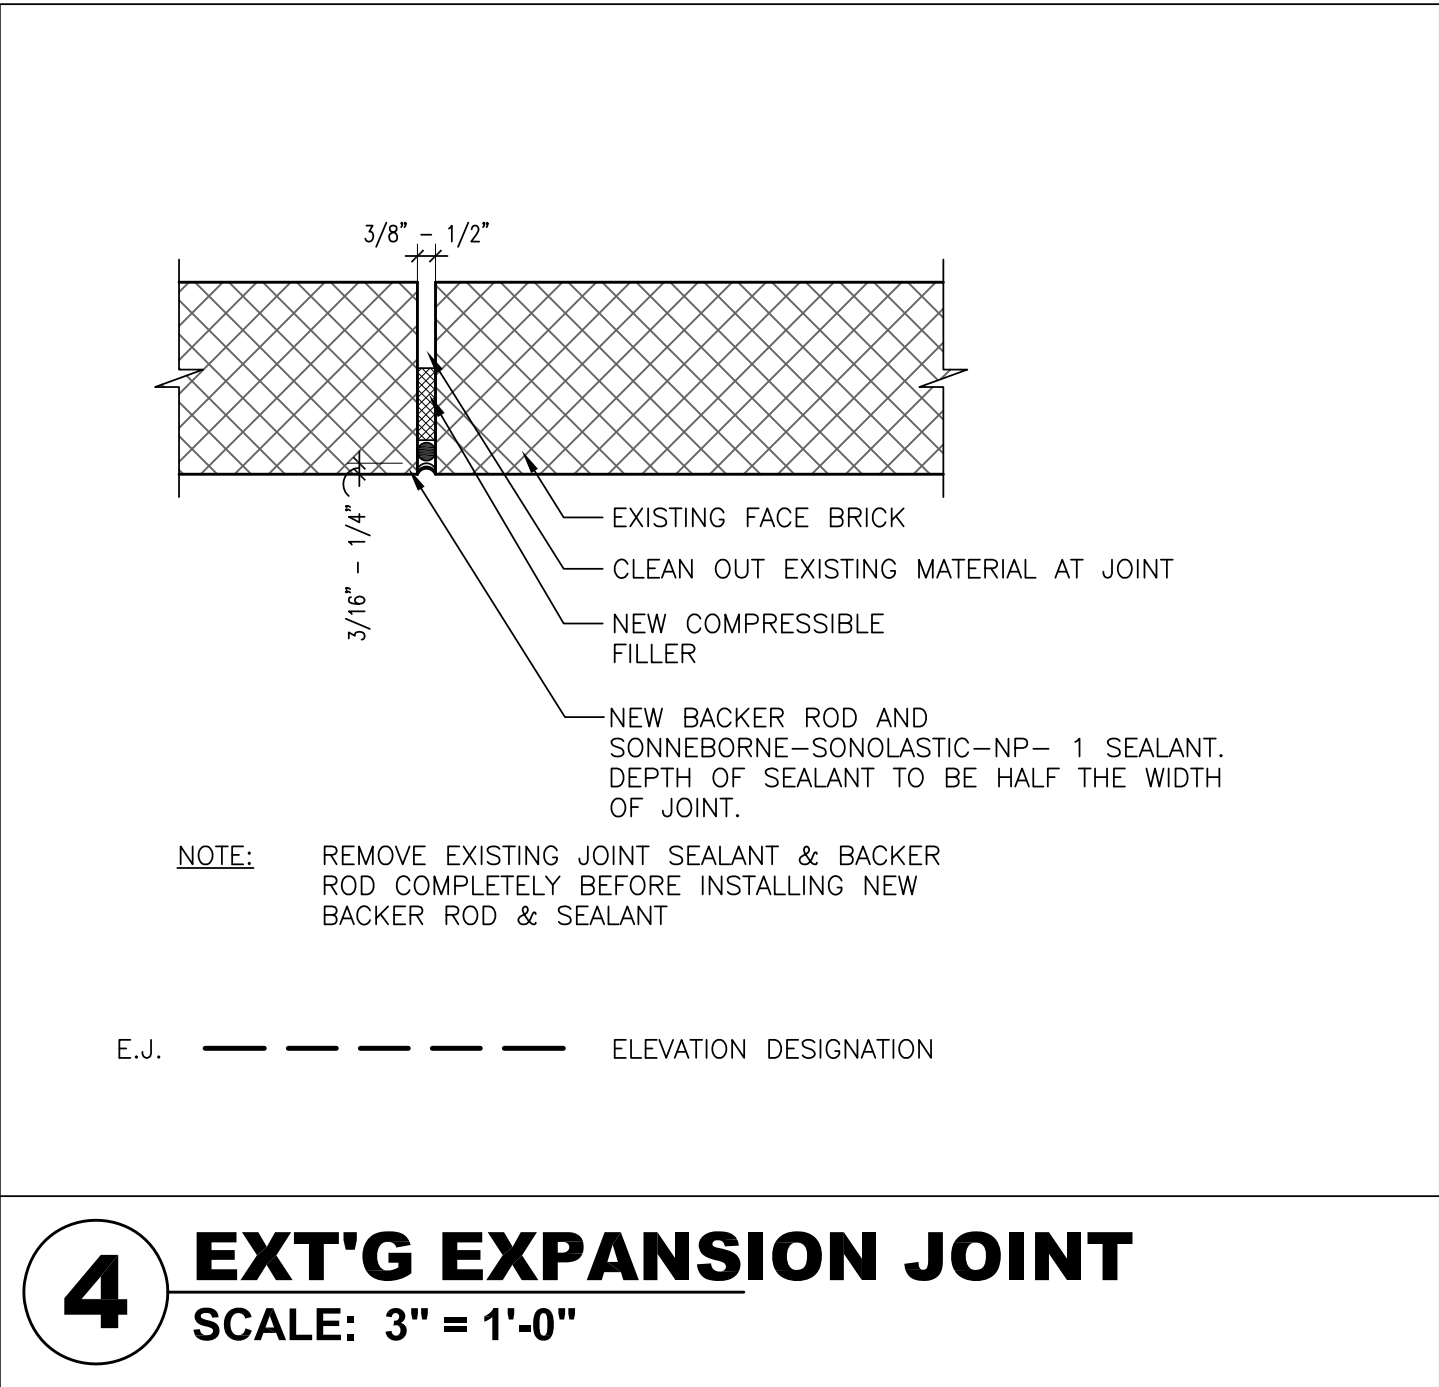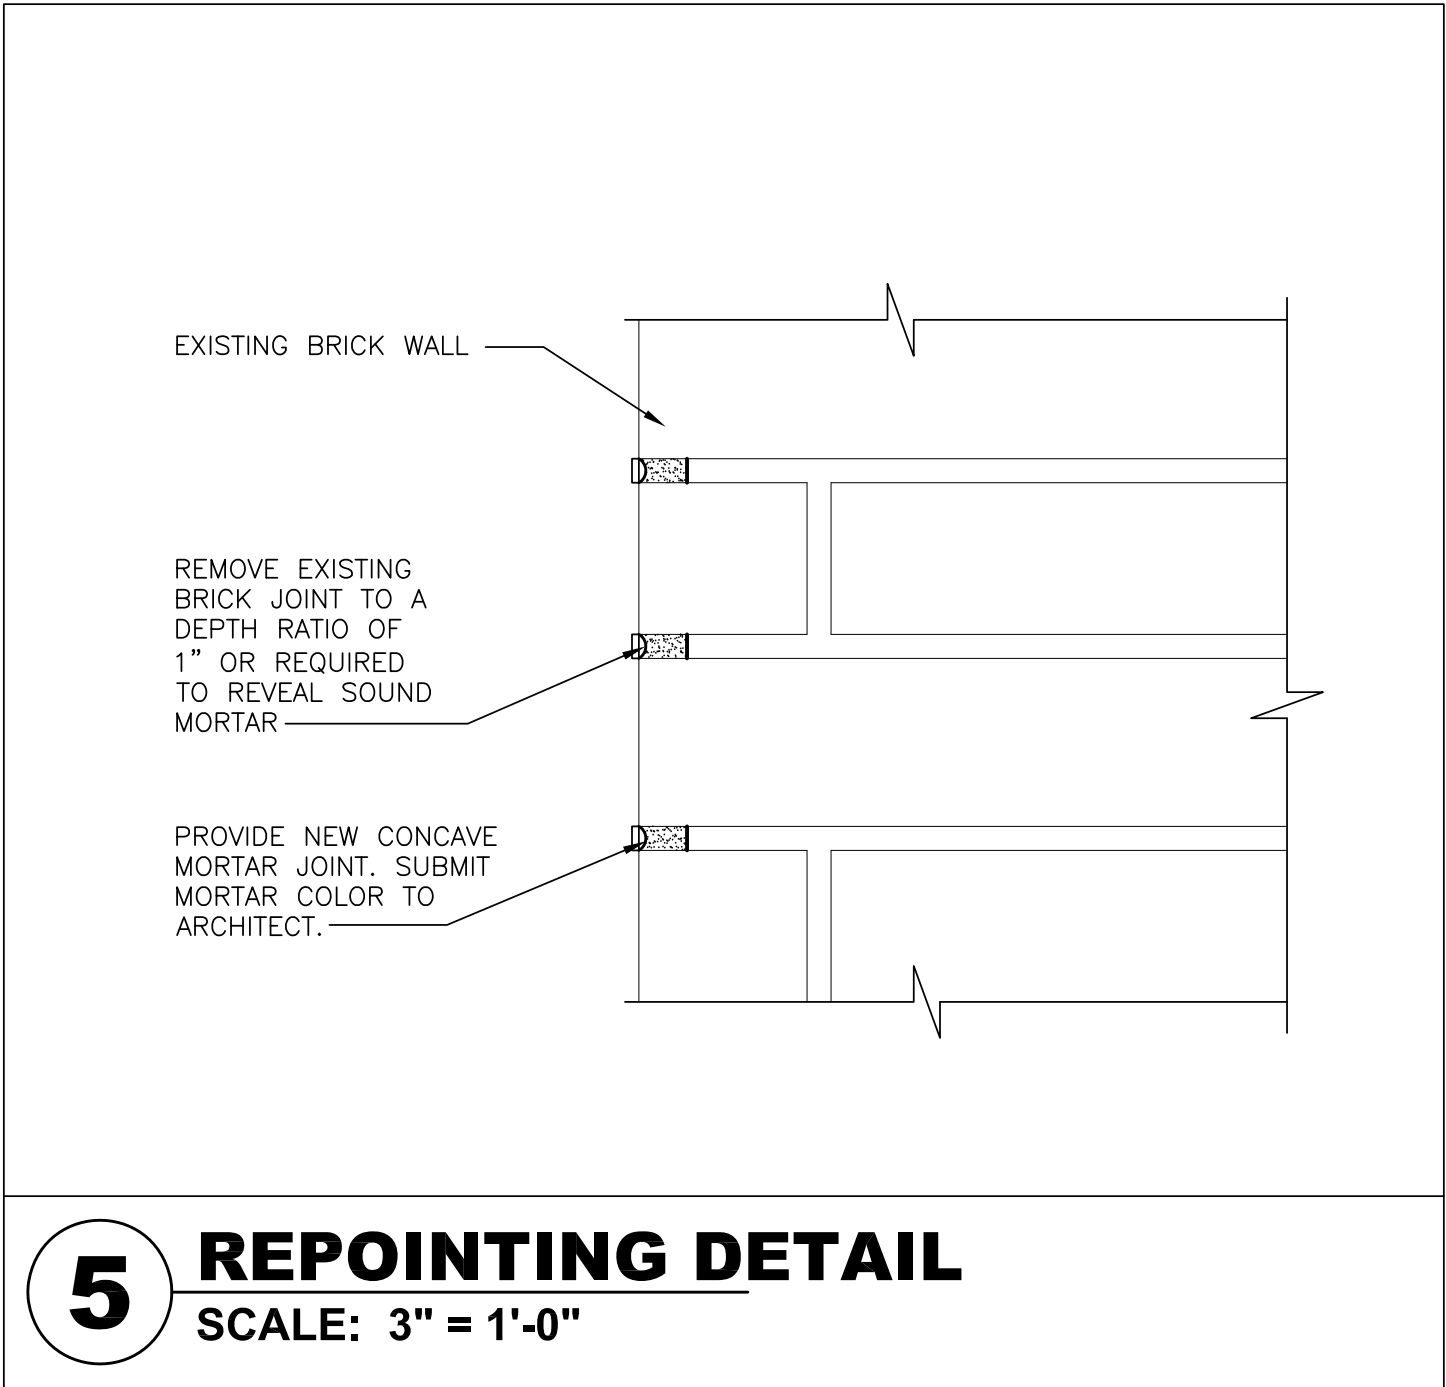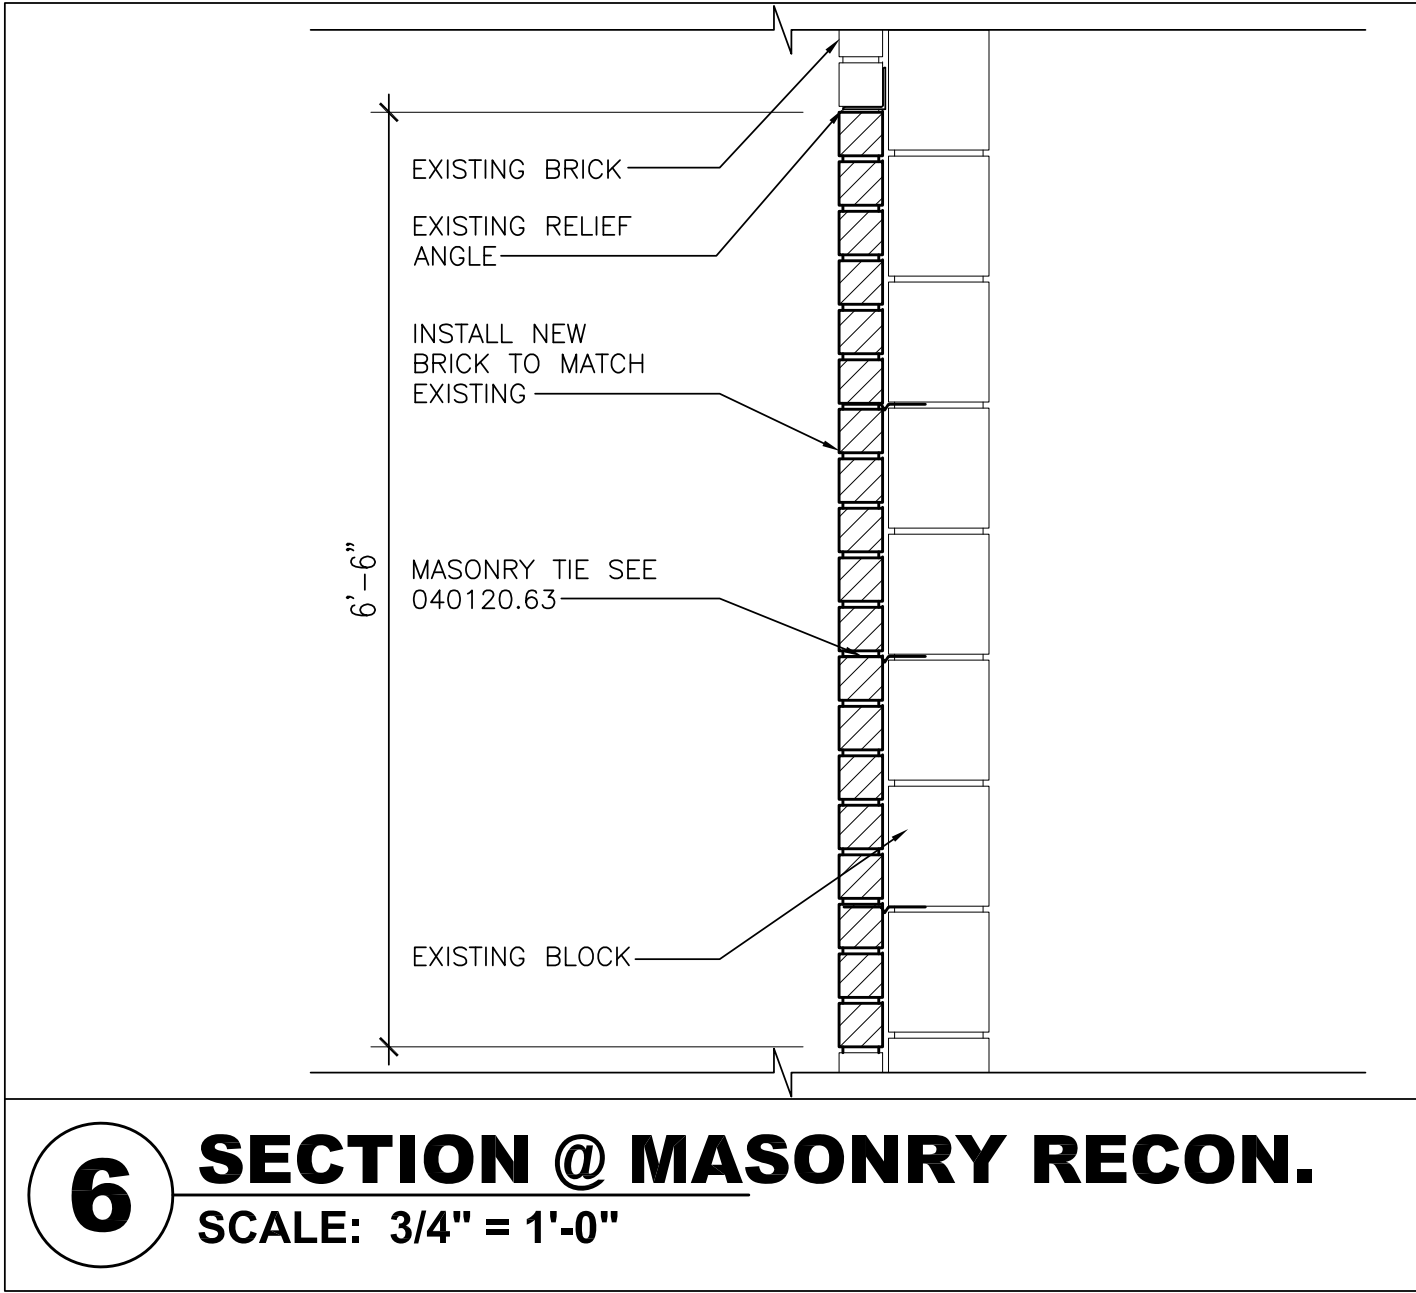

Drawn by	MAL/JR
Checked by	MS/JC
Project No.	42051
Scale	AS NOTED
Date	07-29-22
No.	Date
Revisions	
4	01-27-23 REVISIONS
3	01-12-23 SED ADDENDUM 2
1	10-28-22 BIDDING DOCUMENTS

Mechanical & Electrical Engineer:	Structural Engineer:
GREENMAN PEDERSEN, INC. 100 HANOVER ST., SUITE 202, SUDBURY, NY 10904	

NORTH ROCKLAND HIGH SCHOOL PROJECTS - PHASE 1

HIGH SCHOOL SDNY 50-02-01-06-0-06-035
PRESS BOX (03A0) SDNY 50-02-01-06-0-06-001
CONCESSIONS (03A0) SDNY 50-02-01-06-0-06-001
100 HANOVER ST., SUITE 202, SUDBURY, NY 10904
COUNTY OF ROCKLAND

MSA

MICHAEL SHILALE ARCHITECTS, L.L.P.
140 Park Avenue New York, NY 10022 Tel 945-064900
www.mshale.com

WEIGHT/ LOCKER ROOM ELEVATIONS

Drawing Title

A-220



IT IS A VIOLATION OF THE LAW FOR ANY PERSON, UNLESS ACTING UNDER THE DIRECTION OF A LICENSED ARCHITECT, TO ALTER AN ITEM IN ANY WAY.

© COPYRIGHT, MICHAEL SHILALE ARCHITECTS LLP. ALL RIGHTS RESERVED.



4 LOCKER SECTION 2

SCALE: 1/8" = 1'-0"

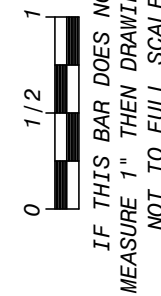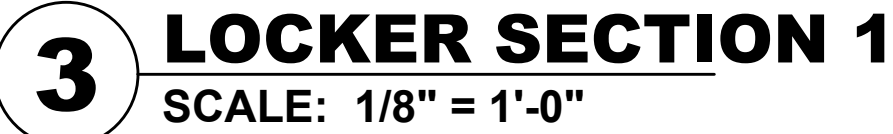

IF THIS BAR DOES NOT
MEASURE 1" THEN DRAWING IS
NOT TO FILL SCALE

4	01-27-23	REVISIONS	
3	01-12-23	SED ADDENDUM 2	
1	10-28-22	BIDDING DOCUMENTS	
No.	Date	Revisions	

Drawn by	MAL/JR
Checked by	MS/JC
Project No.	42051
Scale	AS NOTED
Date	06-27-22

Mechanical and Electrical Engineer:	GREENMAN PEDERSEN, INC 2 EXECUTIVE BOULEVARD, SUITE 202, SUFFERN, NY 10901
Structural Engineer:	— — — —

IT IS A VIOLATION OF THE LAW FOR ANY PERSON, UNLESS ACTING UNDER THE DIRECTION OF A LICENSED ARCHITECT, TO ALTER AN ITEM IN ANY WAY.

**NORTH ROCKLAND
HIGH SCHOOL
PROJECTS - PHASE 1**

HIGH SCHOOL: SD# 50-02-01-06-0-016-085
PRESS BOX (R&M): SD# 50-02-01-06-7-028-001
CONCESSIONS-PRESS BOX (N&P): SD# 50-02-01-06-7-079-001
FIELDHOUSE: SD# 50-02-01-06-7-008-001

106 Hammond Rd.
Thiells, NY 10984

TOWN OF HAVESBROUGH
COUNTY OF ROCKLAND

MSA
MICHAEL SHILALE ARCHITECTS, L.L.P.
140 Park Avenue New City, NY 10956 Tel 845-708-9200

MICHAEL SHILALE ARCHITECTS, L.L.P.
140 Park Avenue New City, NY 10956 Tel 845-708-9200









Drawing No.

A-221

WEIGHT/ LOCKER ROOM SECTIONS


1. REFER TO STRUCTURAL DRAWINGS FOR ROOF STRUCTURE

GENERAL NOTES

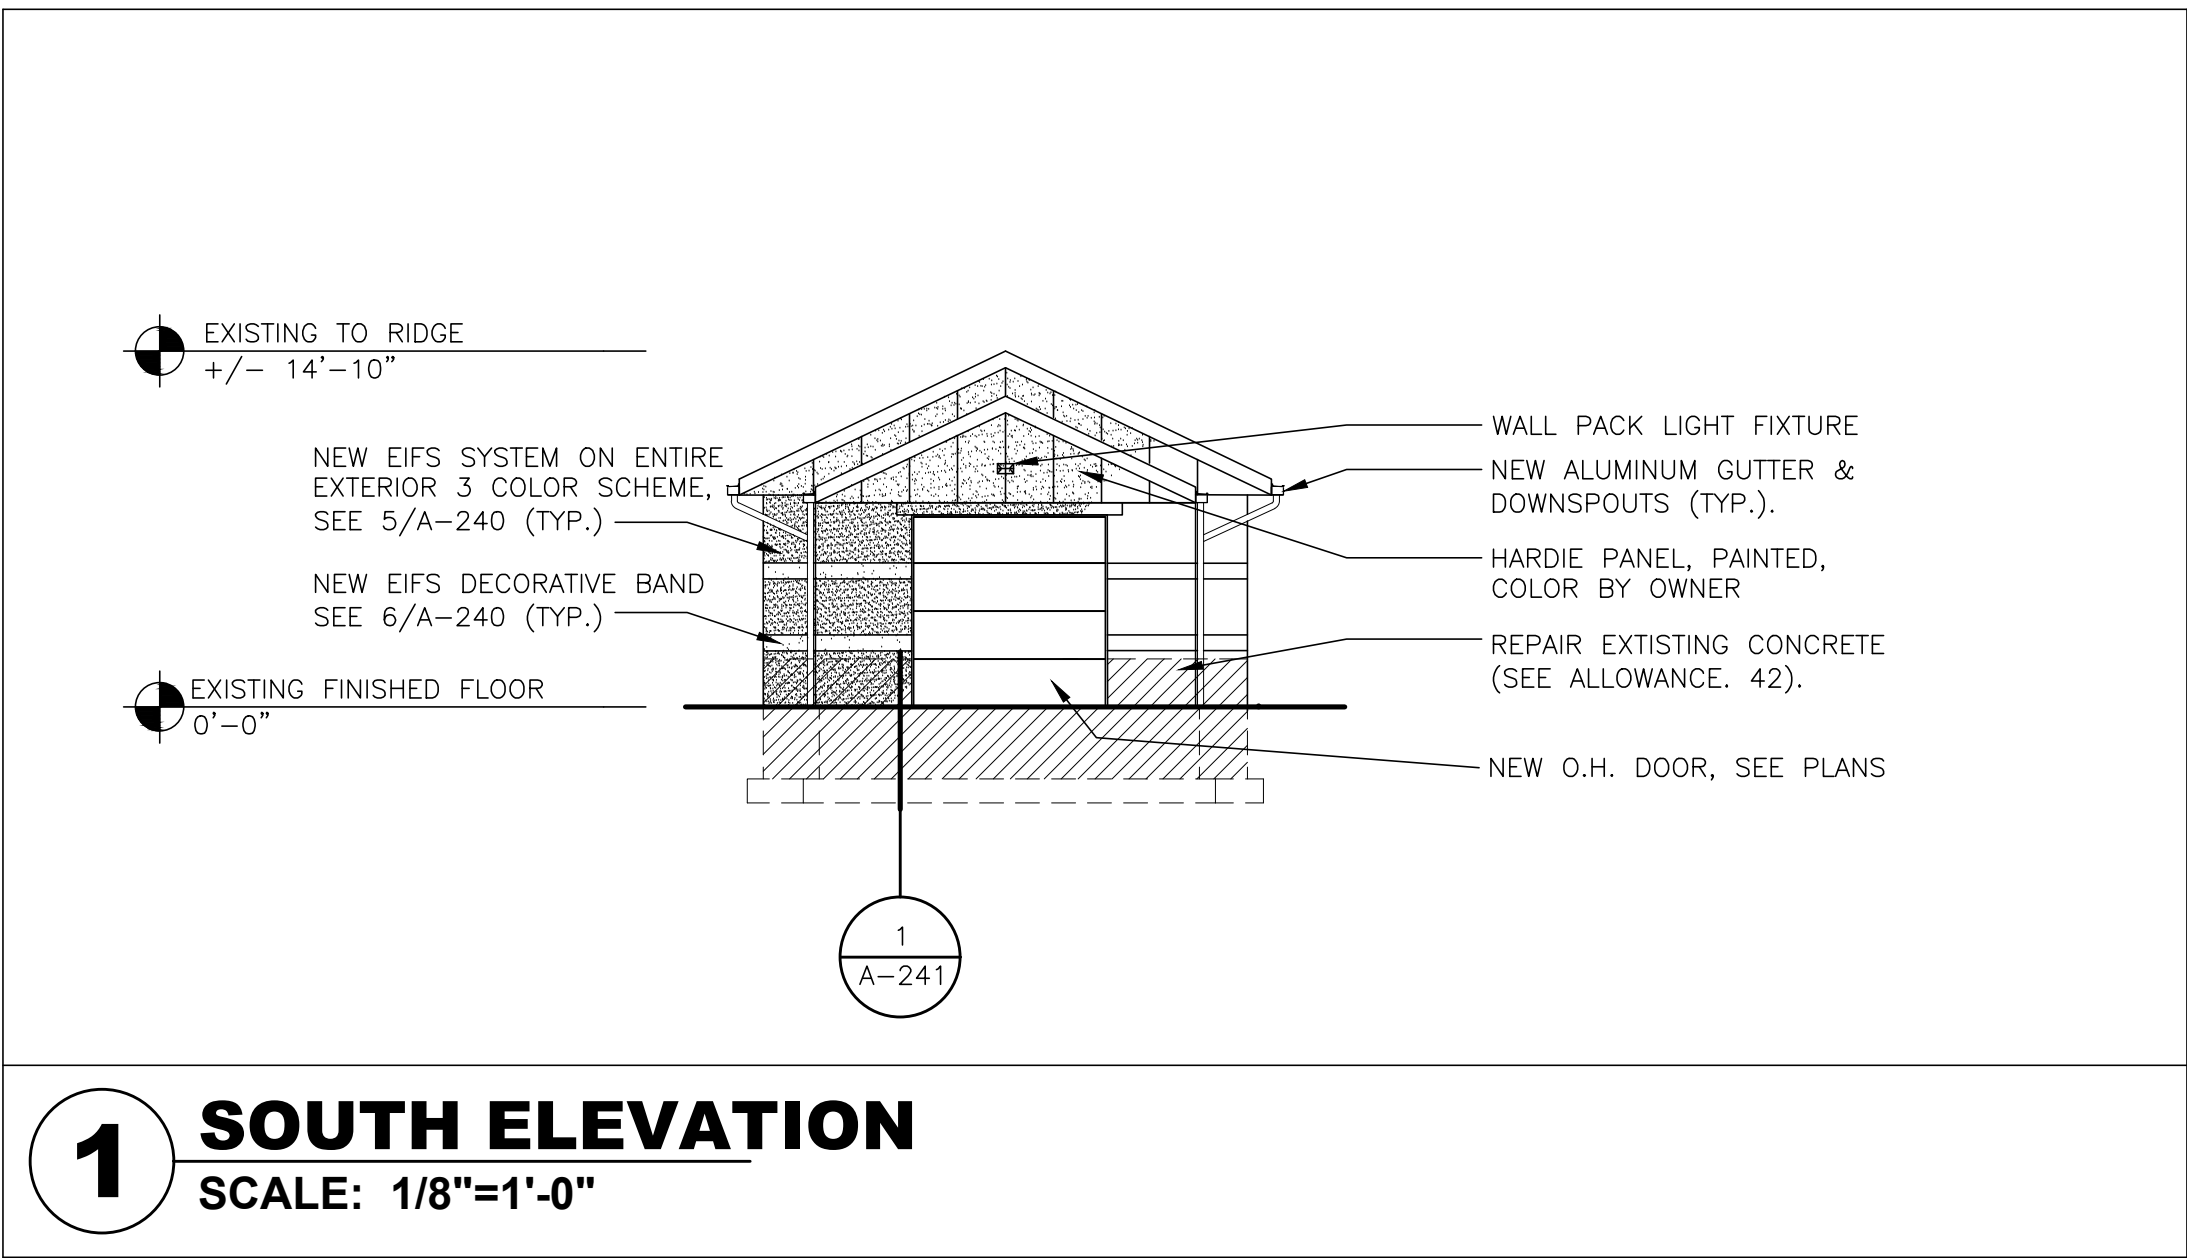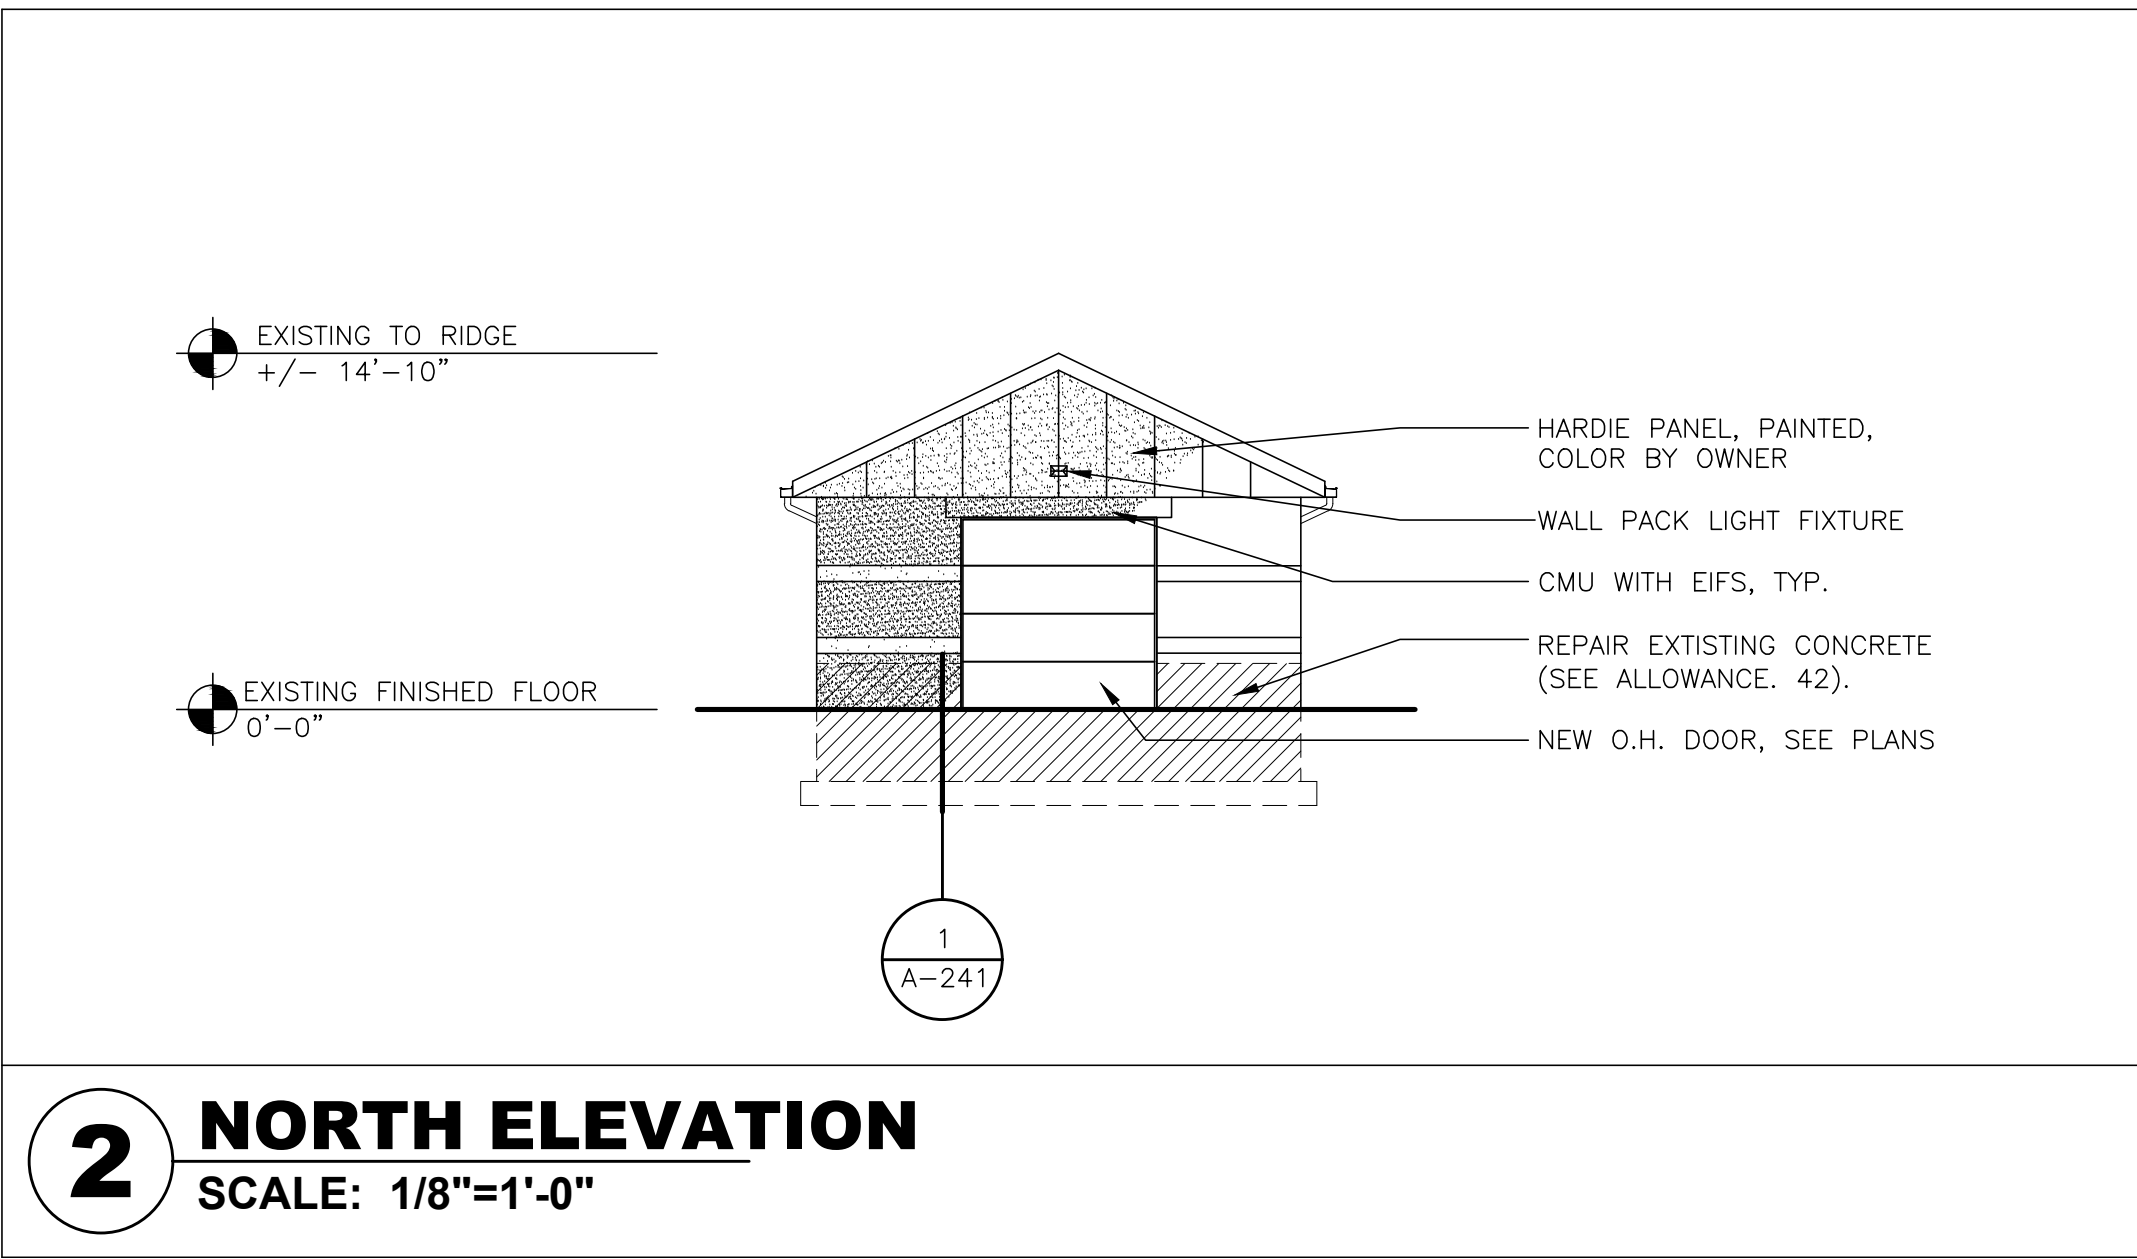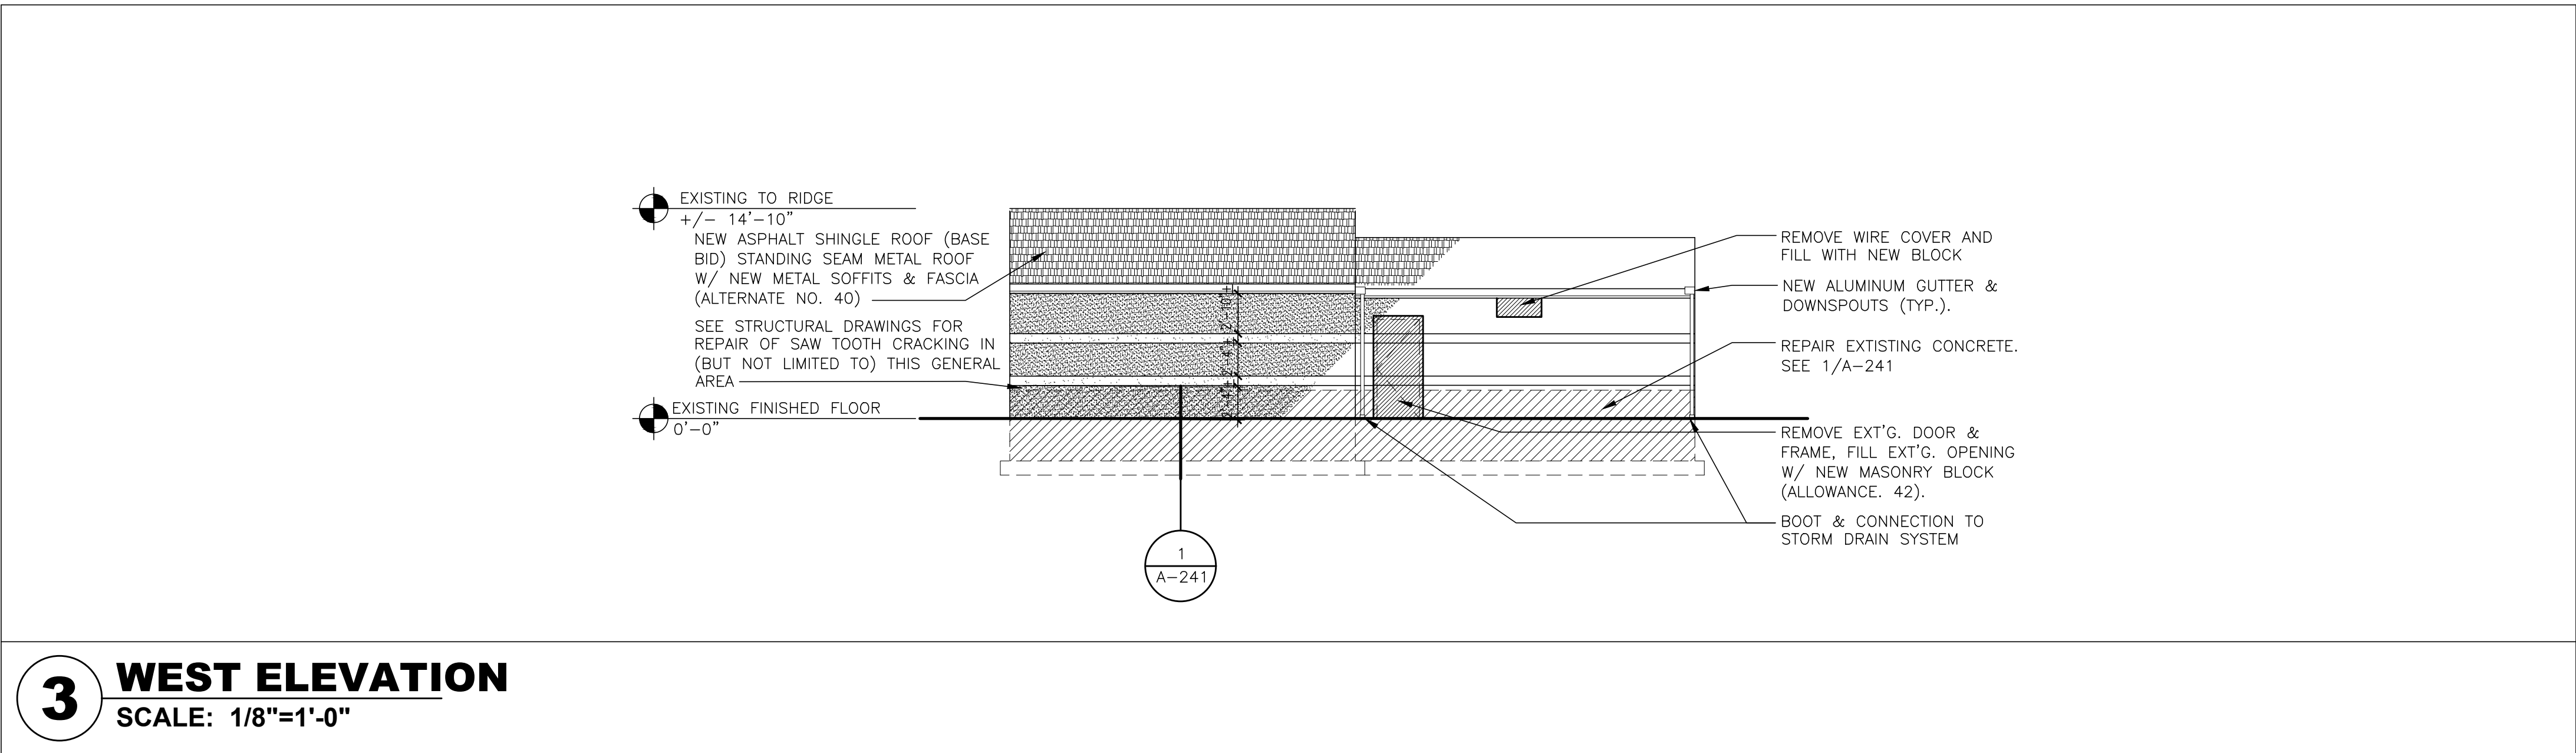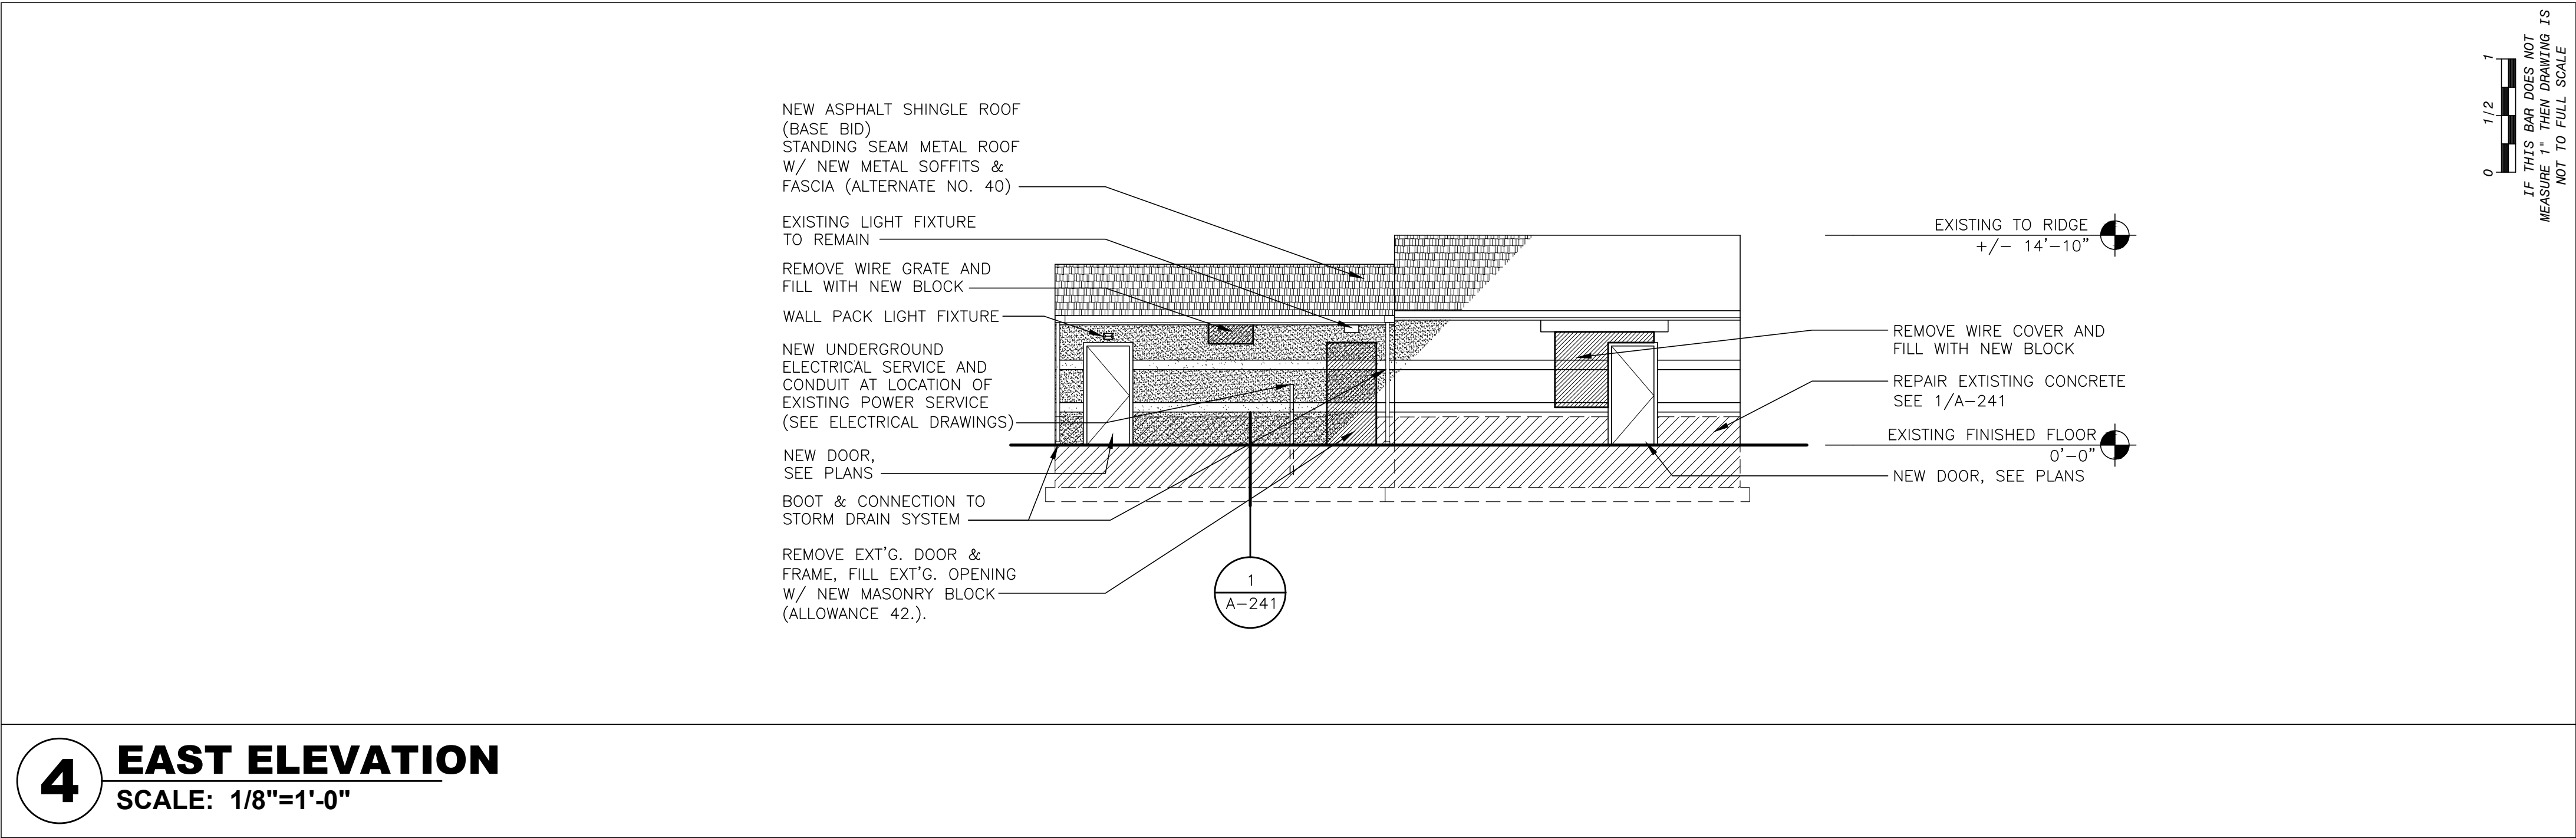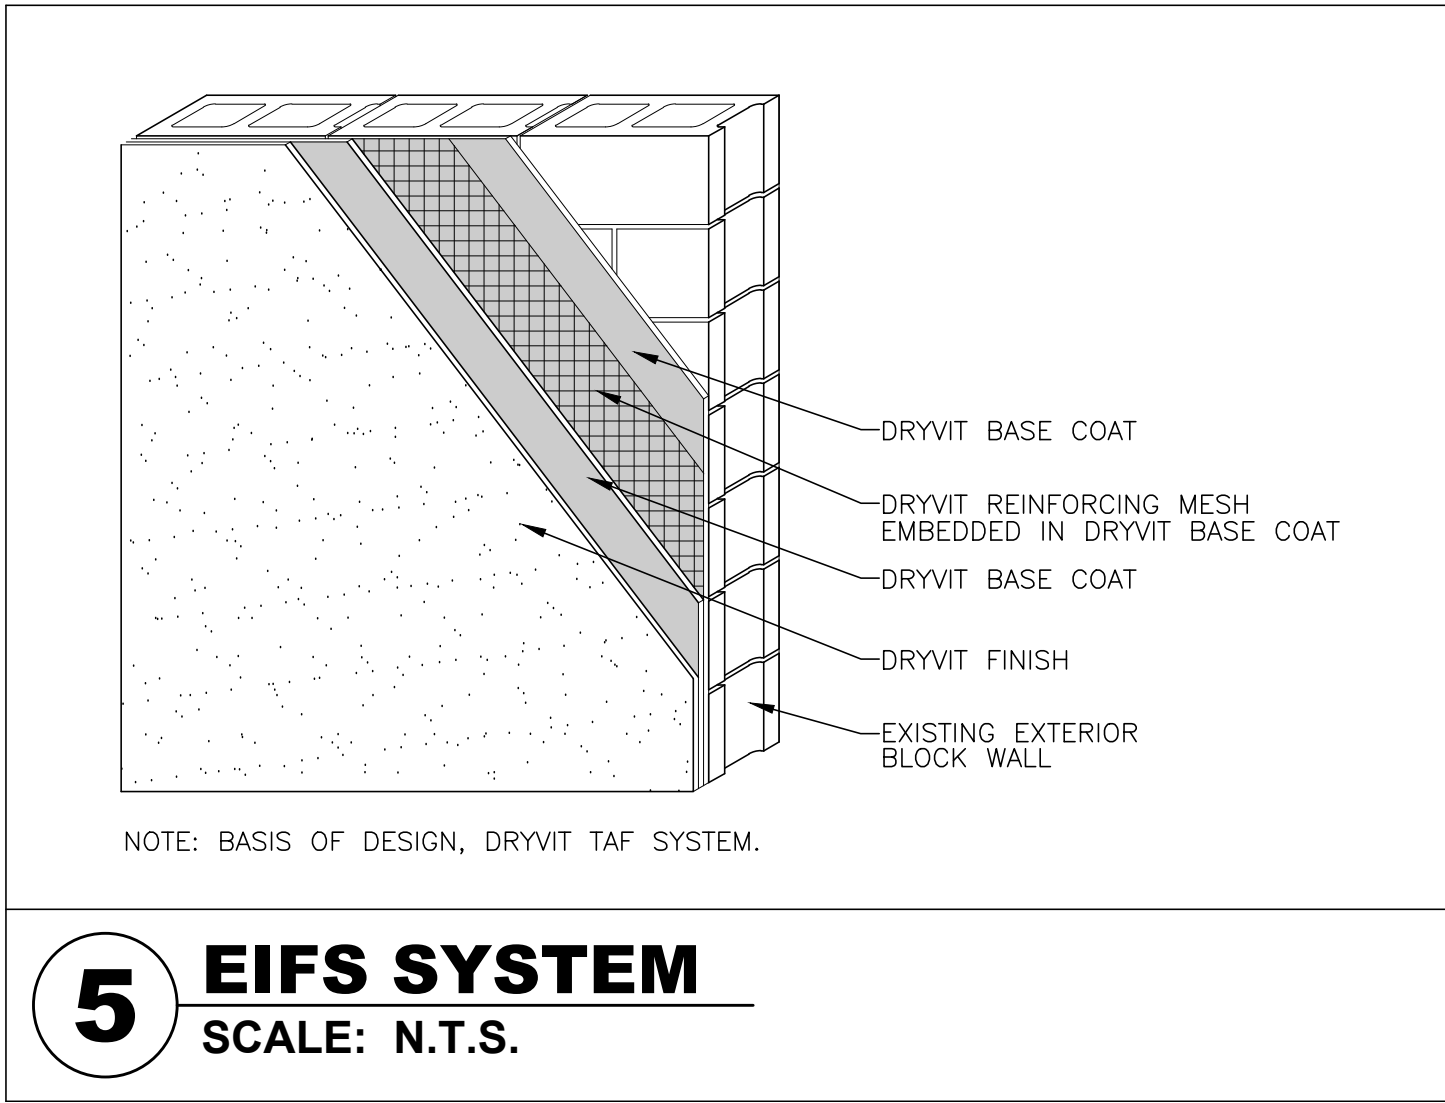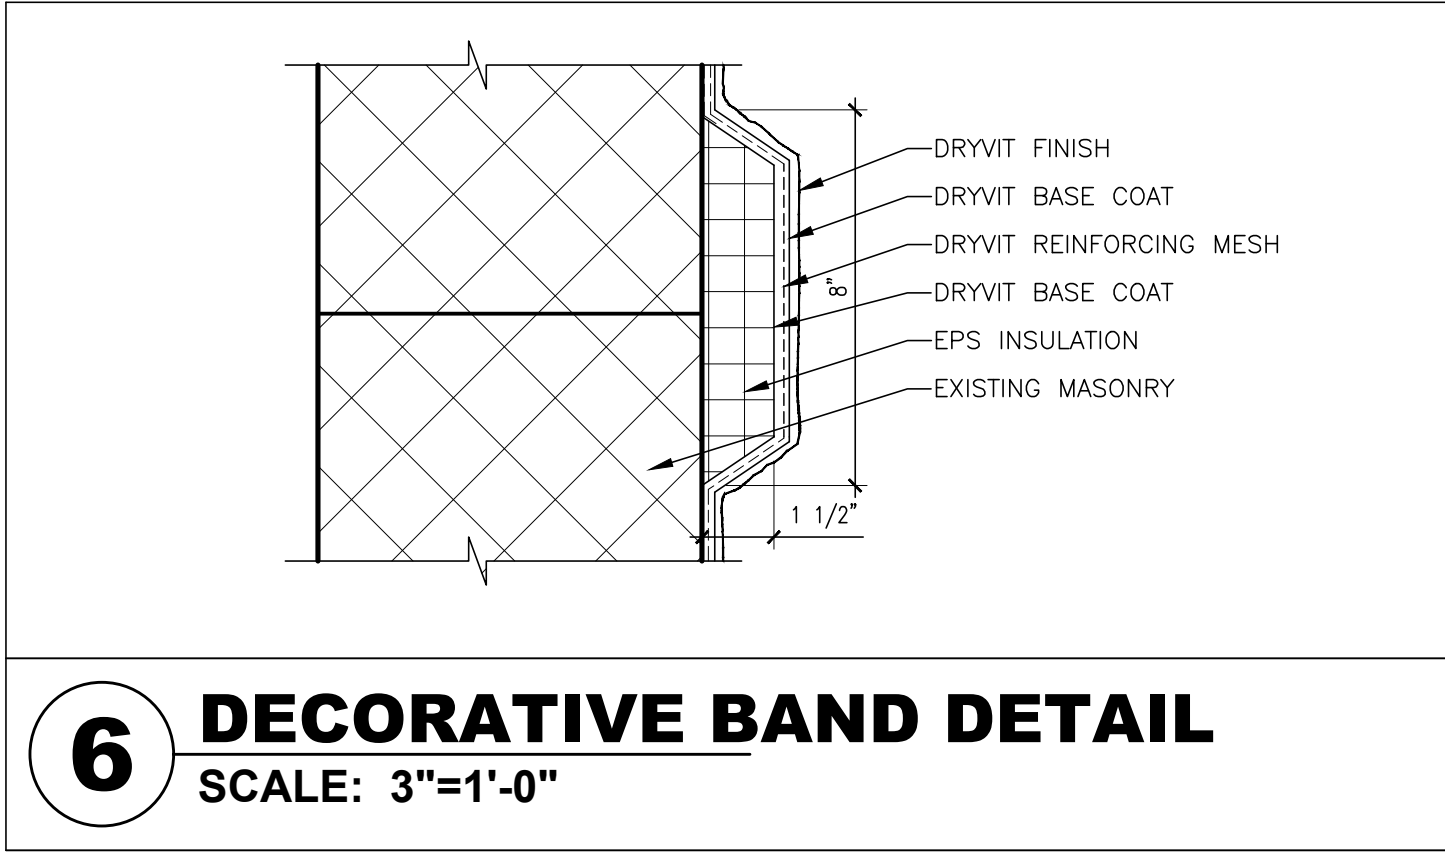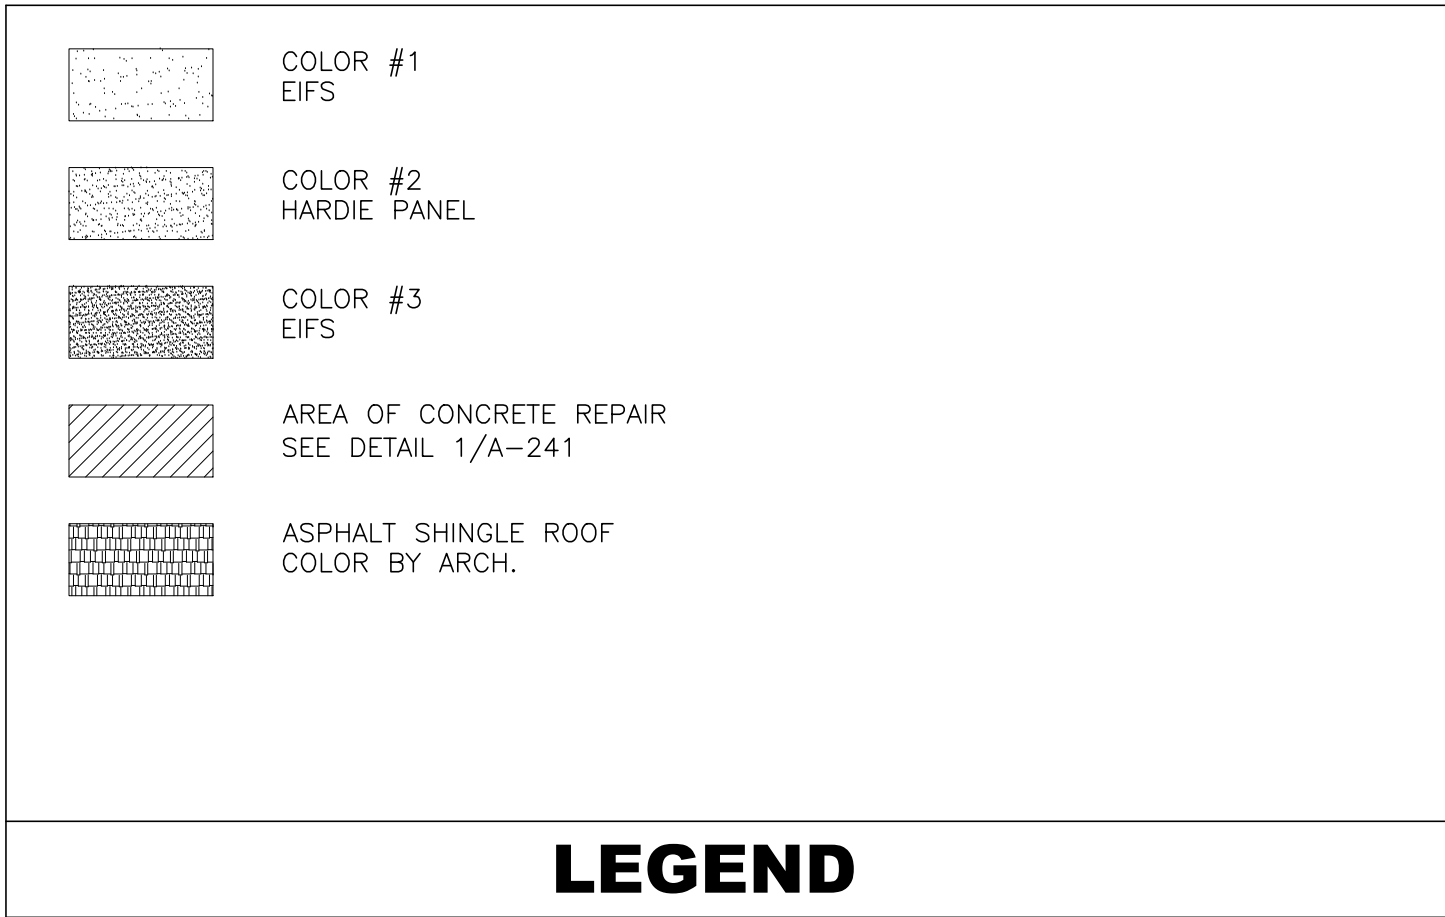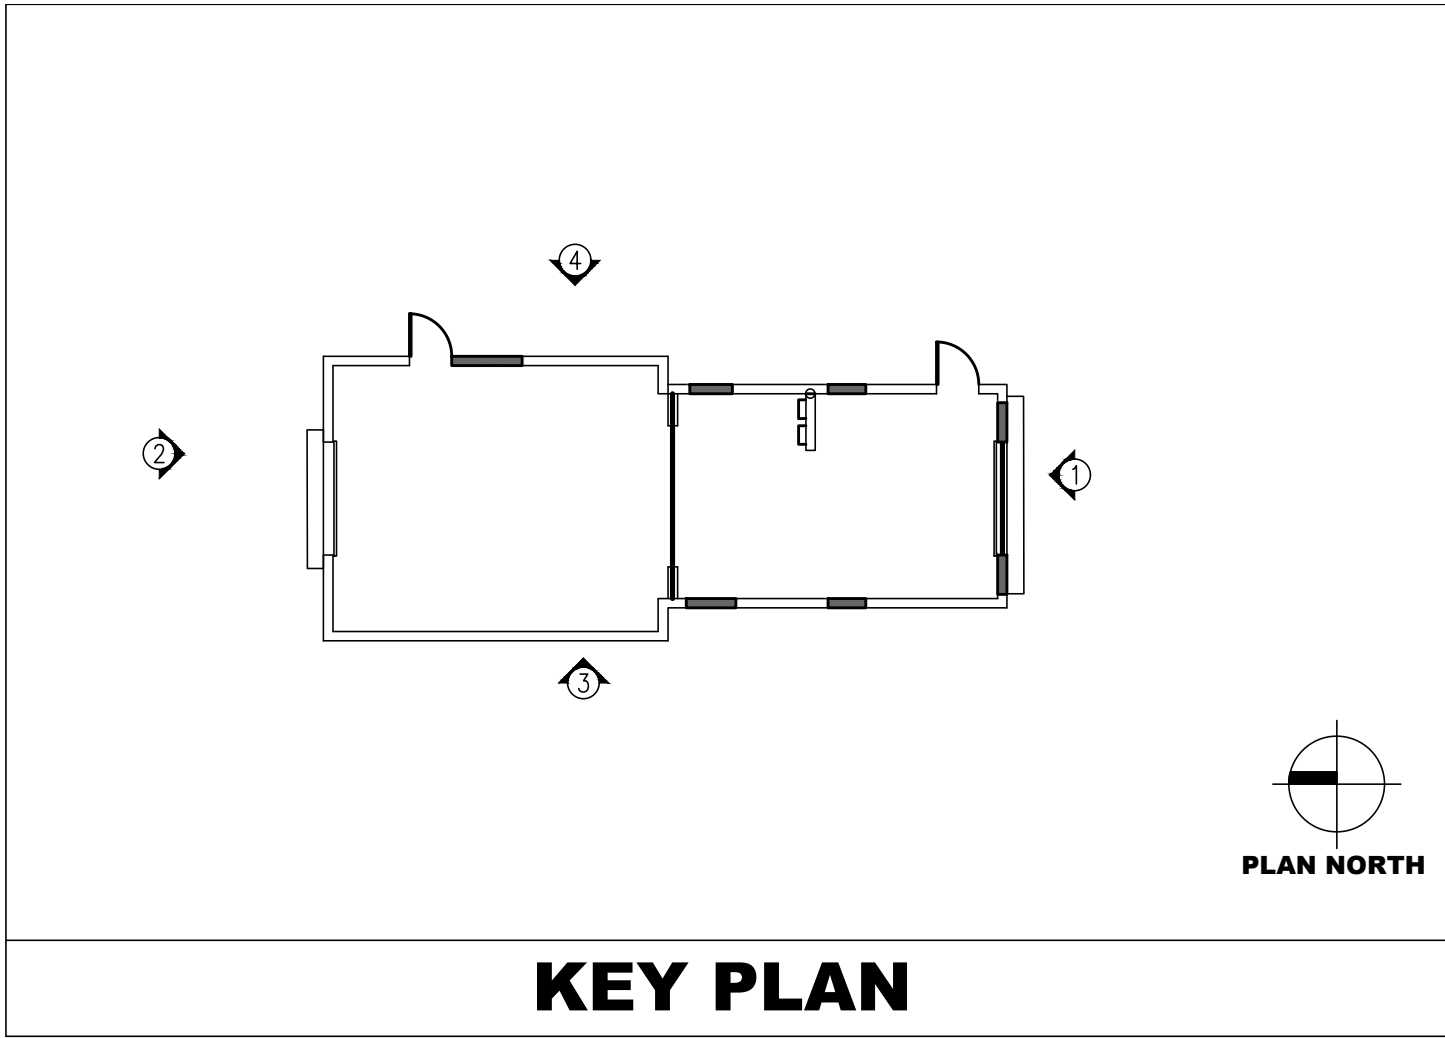

IF THIS BAR DOES NOT MEASURE 1" THEN DRAWING IS NOT TO FULL SCALE

No.	Date	Revisions
1	10-28-22	BIDDING DOCUMENTS
2	12-09-22	SED ADDENDUM 1
3	01-12-23	SED ADDENDUM 2
4	01-27-23	REVISIONS

 

Drawn by	MAL/JR
Checked by	MS/JC
Project No.	42051
Scale	AS NOTED
Date	07-29-22


Mechanical & Electrical Engineer:	GREENMAN PEDERSEN, INC. 1000 PARK AVENUE SUITE 202, SUDBURY, NY 10900
Structural Engineer:	---

NORTH ROCKLAND HIGH SCHOOL PROJECTS - PHASE 1
HIGH SCHOOL SD# 50-02-01-06-0-016-005 PRESS BOX (0360): SD# 50-02-01-06-0-016-001 PRESS BOX (0360): SD# 50-02-01-06-0-016-001 CONCRETE PAVEMENT SD# 50-02-01-06-0-016-001 CONCRETE PAVEMENT SD# 50-02-01-06-0-016-001 COUNTY OF ROCKLAND TOWN OF ROCKLAND

HSA
MICHAEL SHLALE ARCHITECTS, L.L.P. 140 Park Avenue New York, NY 10066 Tel 9457084920 www.hsa.com

Fieldhouse Elevations
Drawing No. A-240

© COPYRIGHT, MICHAEL SHLALE ARCHITECTS LLP. ALL RIGHTS RESERVED.

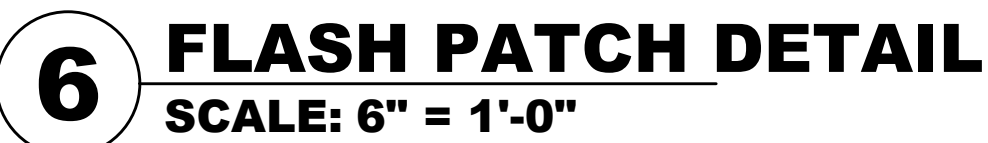

FIELDHOUSE DETAILS

IT IS A VIOLATION OF THE LAW FOR ANY PERSON, UNLESS ACTING UNDER THE DIRECTION OF A LICENSED ARCHITECT, TO ALTER AN ITEM IN ANY WAY.

IF THIS BAR DOES NOT MEASURE 1" THEN DRAWING IS NOT TO FULL SCALE


© COPYRIGHT, MICHAEL SHILALE ARCHITECTS, ALL RIGHTS RESERVED.

Drawing Title



FIELDHOUSE DETAILS

Drawing No.

A-241

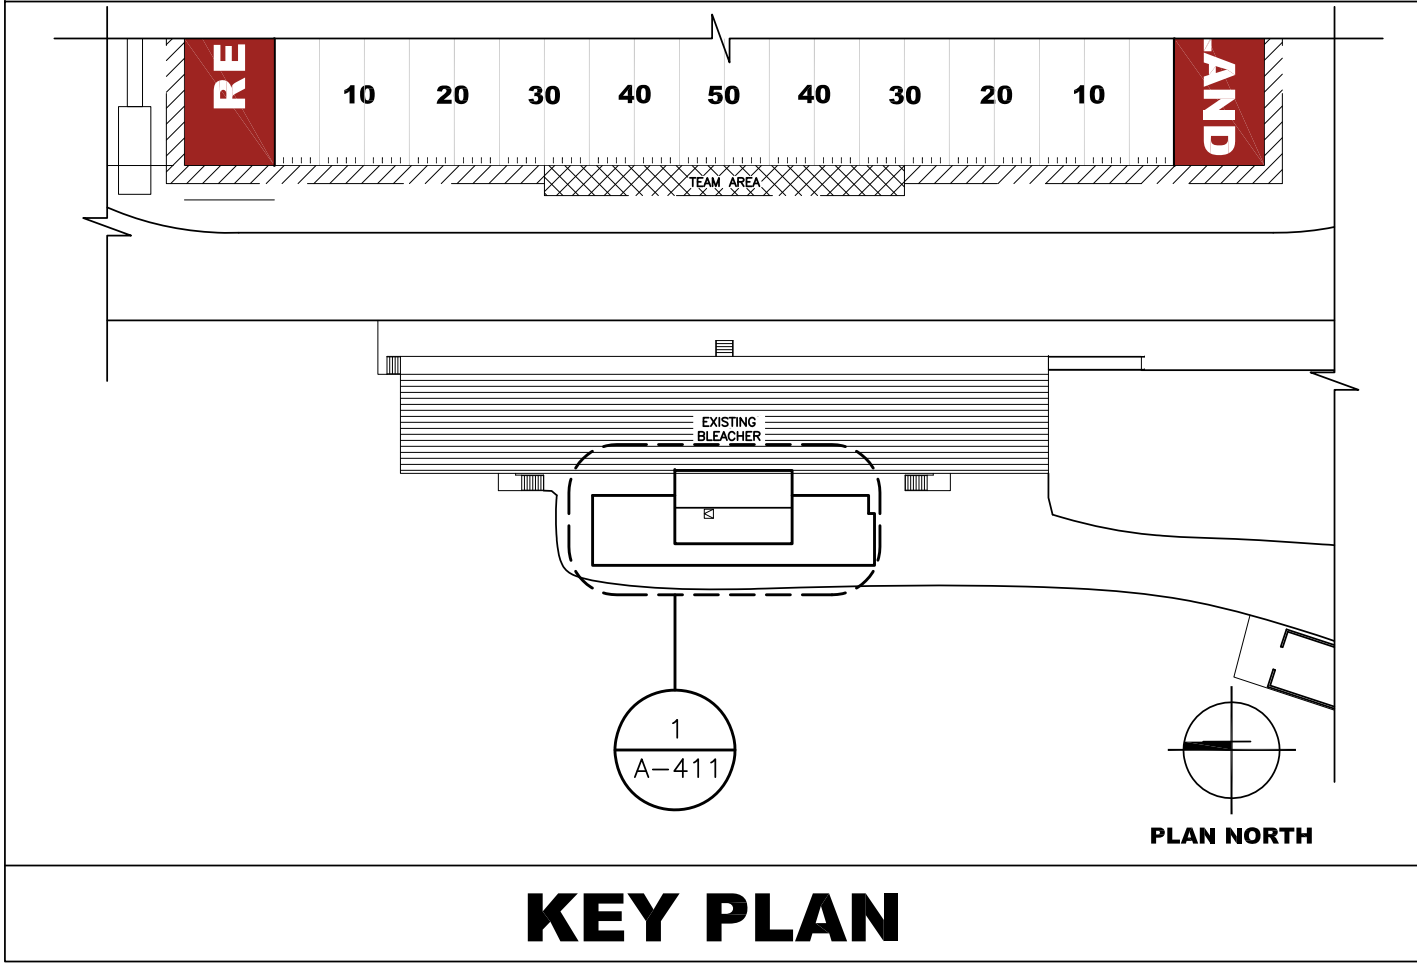

	GYPSUM BOARD CLG.		SUPPLY AIR CEILING DIFFUSER
	2' x 2' SUSPENDED CLG GRID		CEILING RECESSED MOUNTED LIGHT FIXTURE
	2' x 4' SUSPENDED CLG GRID		WALL MOUNTED LIGHT FIXTURE
	EXIT SIGN		2' x 2' SURFACE MOUNT LIGHT FIXTURE
	EXIT SIGN ARROW INDICATES DIRECTION OF TRAVEL. SHADED PORTION INDICATES ILLUMINATED FACE.		2' x 4' RECESSED LIGHT FIXTURE
	EXIT SIGN/EMERGENCY LIGHT WITH SELF-CONTAINED BATTERY BACKUP.		1' x 4' SURFACE MOUNT LIGHT FIXTURE
	EMERGENCY LIGHT WITH SELF-CONTAINED BATTERY BACKUP.		4' x 4' LIGHT FIXTURE
	RETURN AIR CEILING DIFFUSER		4' x 2' LIGHT FIXTURE
			EXISTING BEAM
			SOUND BAFFLE - SLOPED WITH CEILING
			COLORLED SOUND BAFFLE - PARALLEL WITH FINISH FLOOR
			6' x 4' LIGHT FIXTURE
			STORM WATER P
			ROOF DRAIN

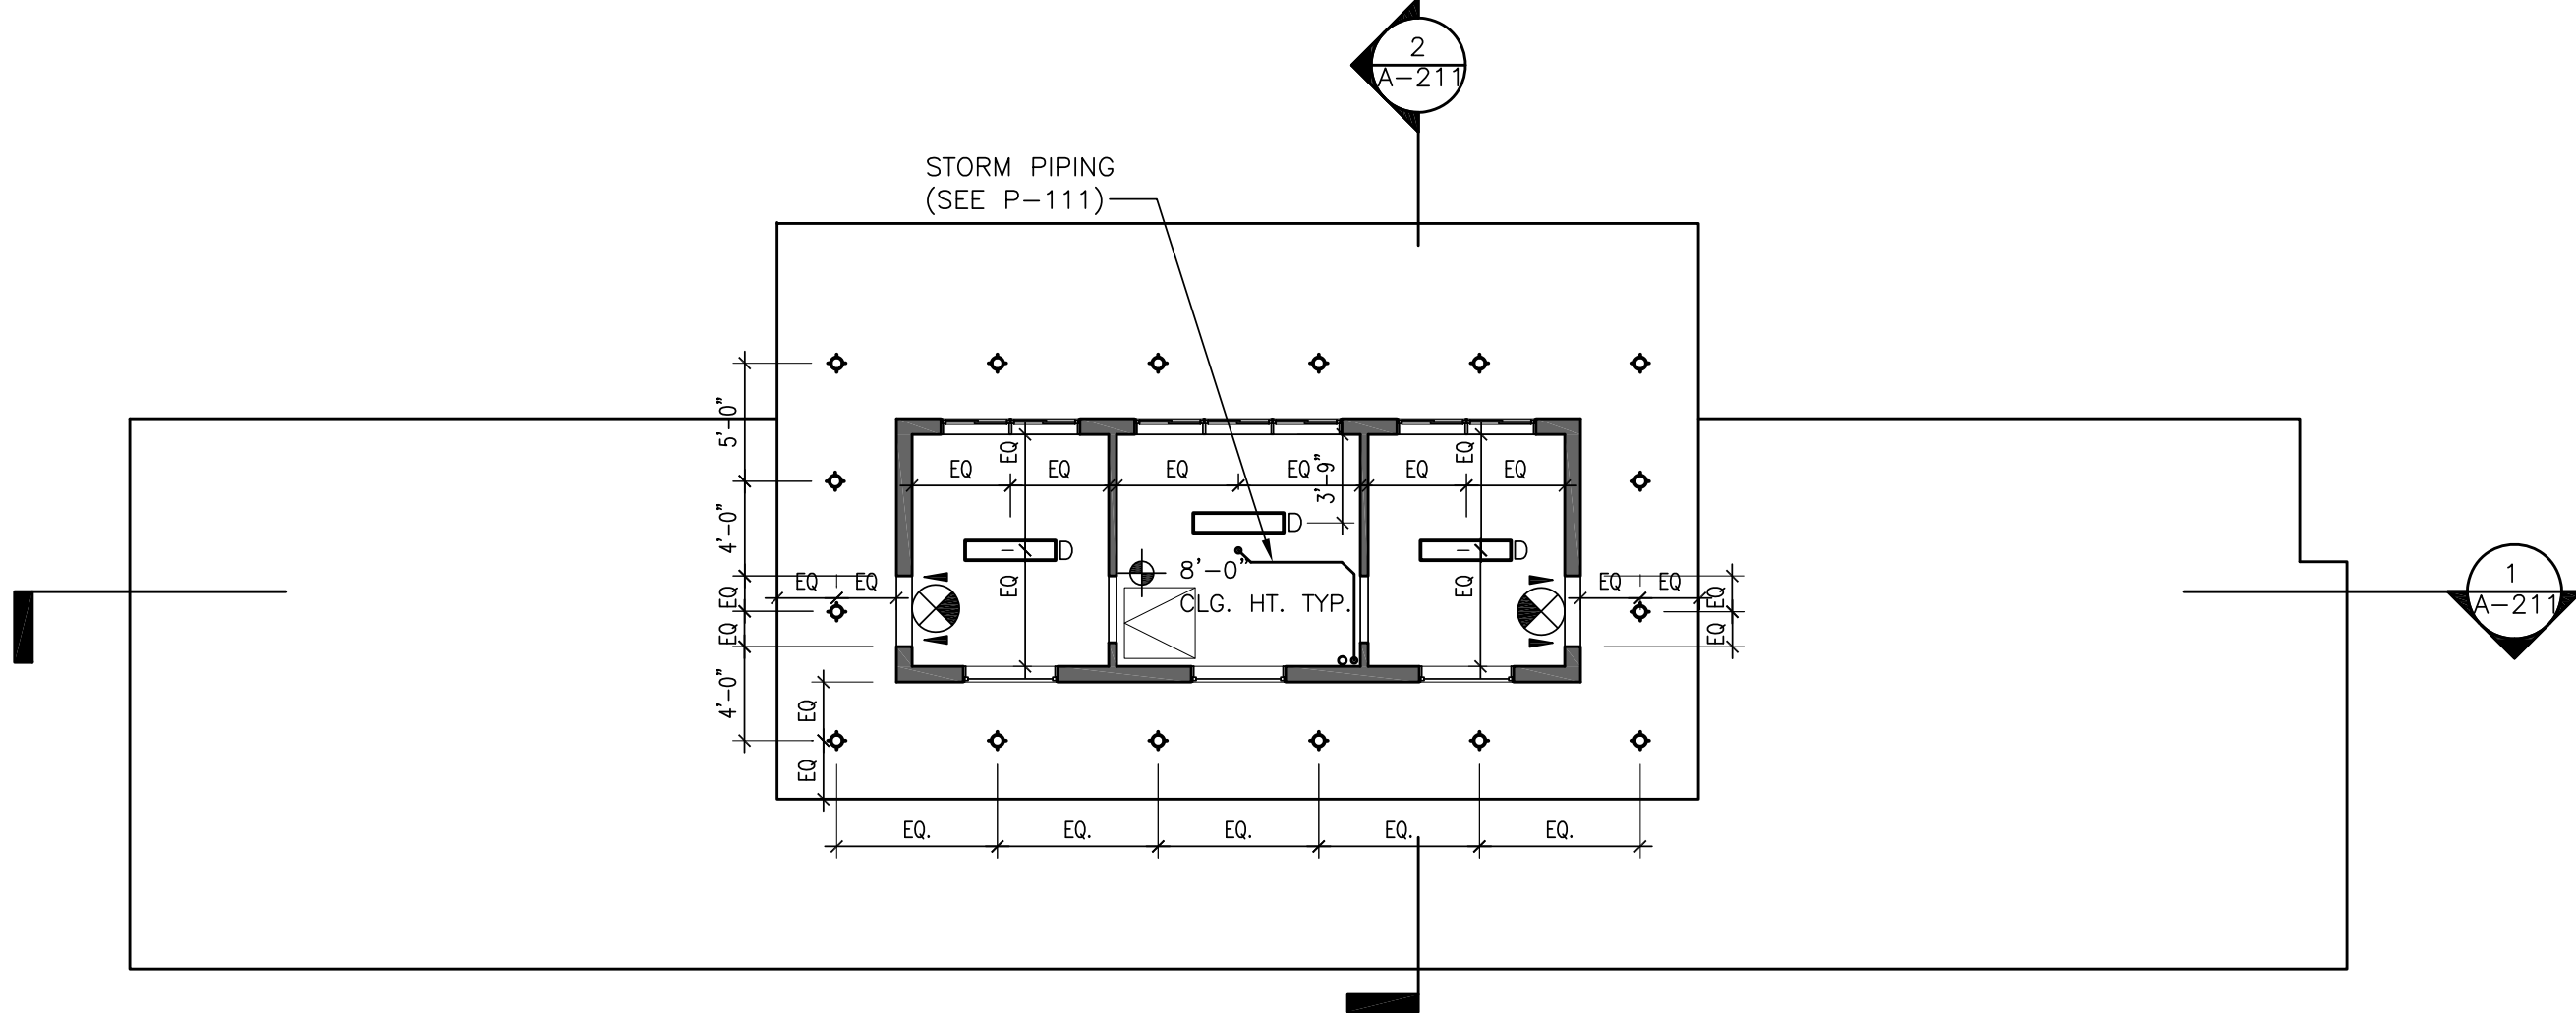 

1 SECOND FLOOR REFLECTED CEILING PLAN
SCALE: 1/8"=1'-0"

NOTE: SEE ELEVATIONS FOR ADDITIONAL DETAIL TAGS



0 1/2 1
IF THIS BAR DOES NOT MEASURE 1" THEN DRAWING IS NOT TO FULL SCALE

CONCESSION/
PRESSBOX
2ND FLOOR RCP

Drawing No.
A-411

MICHAEL SHILALE ARCHITECTS, L.L.P.
140 Park Avenue New York, NY 10022 Tel: 646-709-5200
www.shilale.com

NORTH ROCKLAND
HIGH SCHOOL
PROJECTS - PHASE 1

HIGH SCHOOL: SD# 50-02-01-06-0-01-05
PRESS BOX (RCP): SD# 50-02-01-06-7-002-01
CONCESSION: SD# 50-02-01-06-7-003-01
PRESSBOX: SD# 50-02-01-06-7-004-01
106 Hammond Rd.
Thiells, NY 10984
TOWN OF HANOVER
COUNTY OF ROCKLAND

Mechanical
& Electrical
Engineer

GREENMAN
PEPERSEN, INC
2 EXECUTIVE BOULEVARD,
SUITE 202, SUFFERN, NY 10901

Structural
Engineer

I I I

Drawn by
MAL/ML

Checked by
MS/JC

Project No.
42051

Scale
AS NOTED

Date
07-29-22

Revisions

No.	Date	Revisions
1	10-28-22	BIDDING DOCUMENTS
2	12-09-22	SED ADDENDUM 1
3	01-12-23	SED ADDENDUM 2
4	01-27-23	REVISED

IT IS A VIOLATION OF THE LAW FOR ANY PERSON, UNLESS ACTING UNDER THE DIRECTION OF A LICENSED ARCHITECT, TO ALTER AN ITEM IN ANY WAY.



IT IS A VIOLATION OF THE LAW FOR ANY PERSON, UNLESS ACTING UNDER THE DIRECTION OF A LICENSED ARCHITECT, TO ALTER AN ITEM IN ANY WAY.

© COPYRIGHT, MICHAEL SHULALE ARCHITECTS LLP. ALL RIGHTS RESERVED.

4	01-27-23	REVISIONS	
3	01-12-23	SED ADDENDUM 2	
2	12-09-22	SED ADDENDUM 1	
1	10-28-22	BIDDING DOCUMENTS	
No.	Date	Revisions	

Drawn by	MAL/JR
Checked by	MS/JC
Project No.	42051
Scale	AS NOTED
Date	07-29-22

Mechanical & Electrical Engineer:	GREENMAN PEDERSEN, INC 2 EXECUTIVE BOULEVARD, SUITE 202, SUFFERN, NY 10901
Structural Engineer:	— — —

**NORTH ROCKLAND
HIGH SCHOOL
PROJECTS – PHASE 1**

HIGH SCHOOL. SED# 59-02-01-06-0-016-035
PARKS. SED# 59-02-01-06-0-016-035
CONCESSIONS-PRESS BOX (NEW). SED# 59-02-01-06-7-079-001
RELIEFHOUSE. SED# 59-02-01-06-7-008-001

108 Hammond Rd.
TOWNSHIP OF HARTFORD
COUNTY OF ROCKLAND
Thiells, NY 10984


The logo for Michael Shilale Architects, LLP features the letters 'MSA' in a large, bold, black, sans-serif font. The letters are stylized, with the 'M' and 'S' having thick strokes and the 'A' being a simple triangle. The letters are arranged in a horizontal line, with the 'M' on the left, the 'S' in the middle, and the 'A' on the right. The letters are set against a white background.

M S A

MICHAEL SHILALE ARCHITECTS, LLP

140 Park Avenue New City, NY 10956 Tel 914-708-0200
www.shilale.com


Drawing Title
**WEIGHT ROOM
 REFLECTED
 CEILING PLAN**

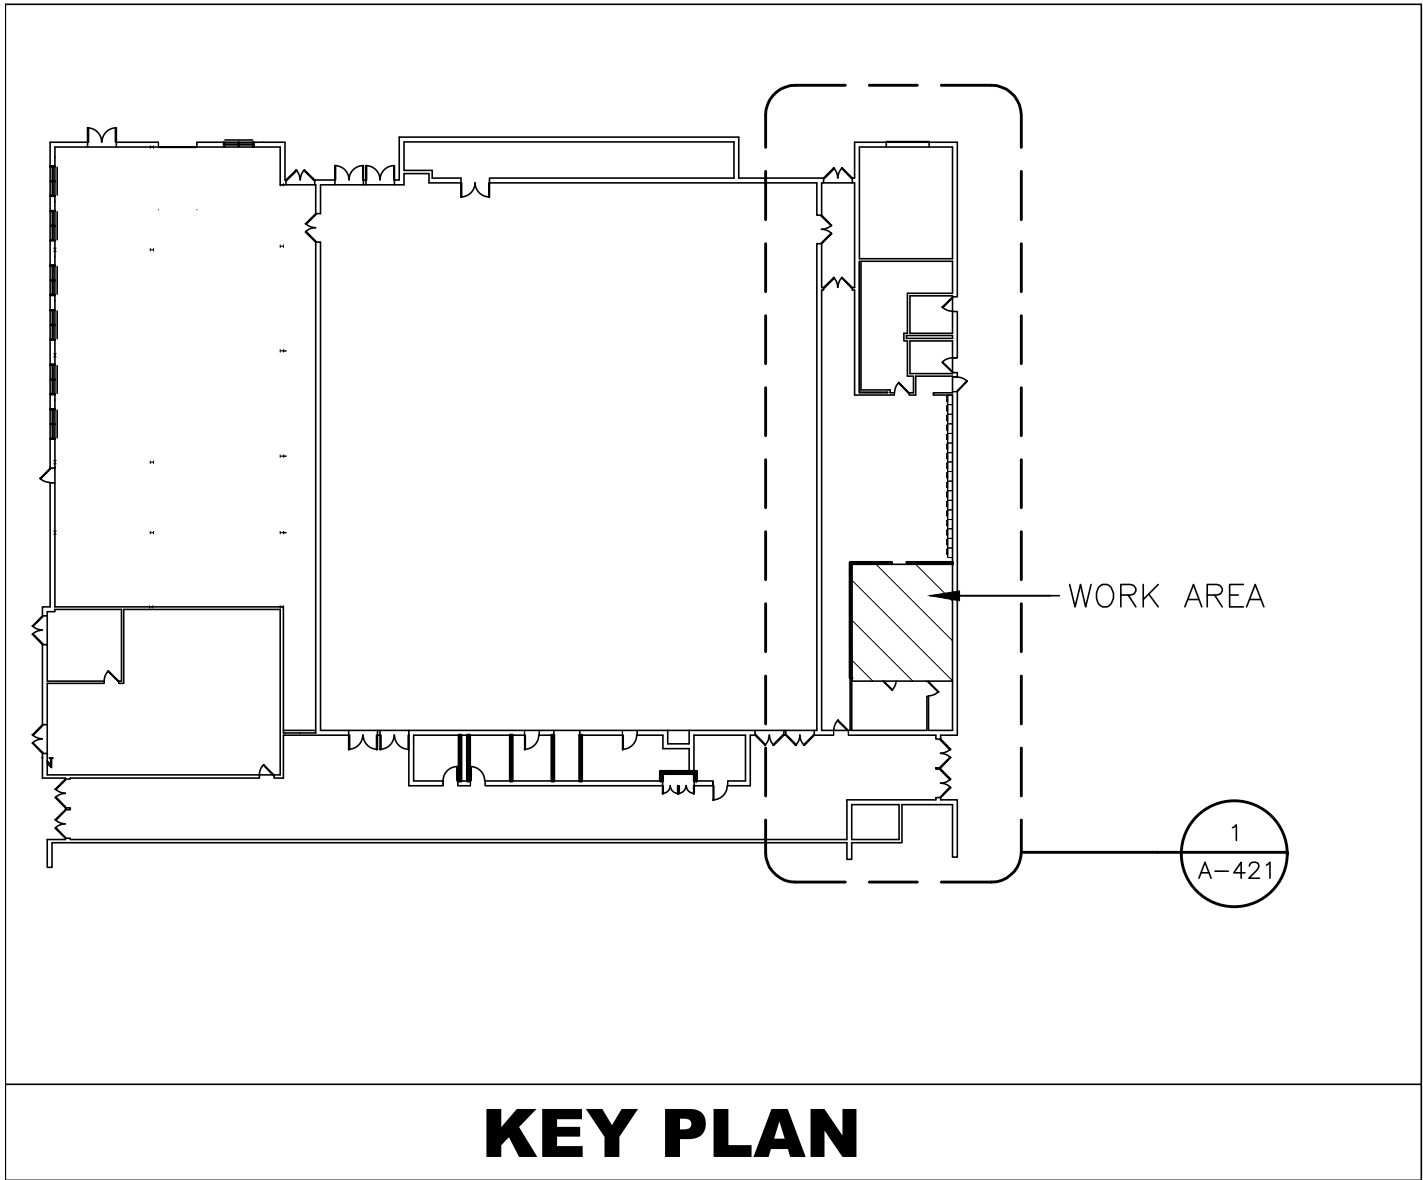


KEY PLAN

1. COORDINATE WITH STRUCTURAL DRAWINGS FOR LOCATIONS OF STEEL REINFORCEMENT. CONTRACTOR TO NOTIFY ARCHITECT OF ANY DISCREPANCIES BETWEEN FIELD CONDITIONS AND DRAWINGS PRIOR TO COMMENCEMENT OF WORK.




GENERAL NOTES

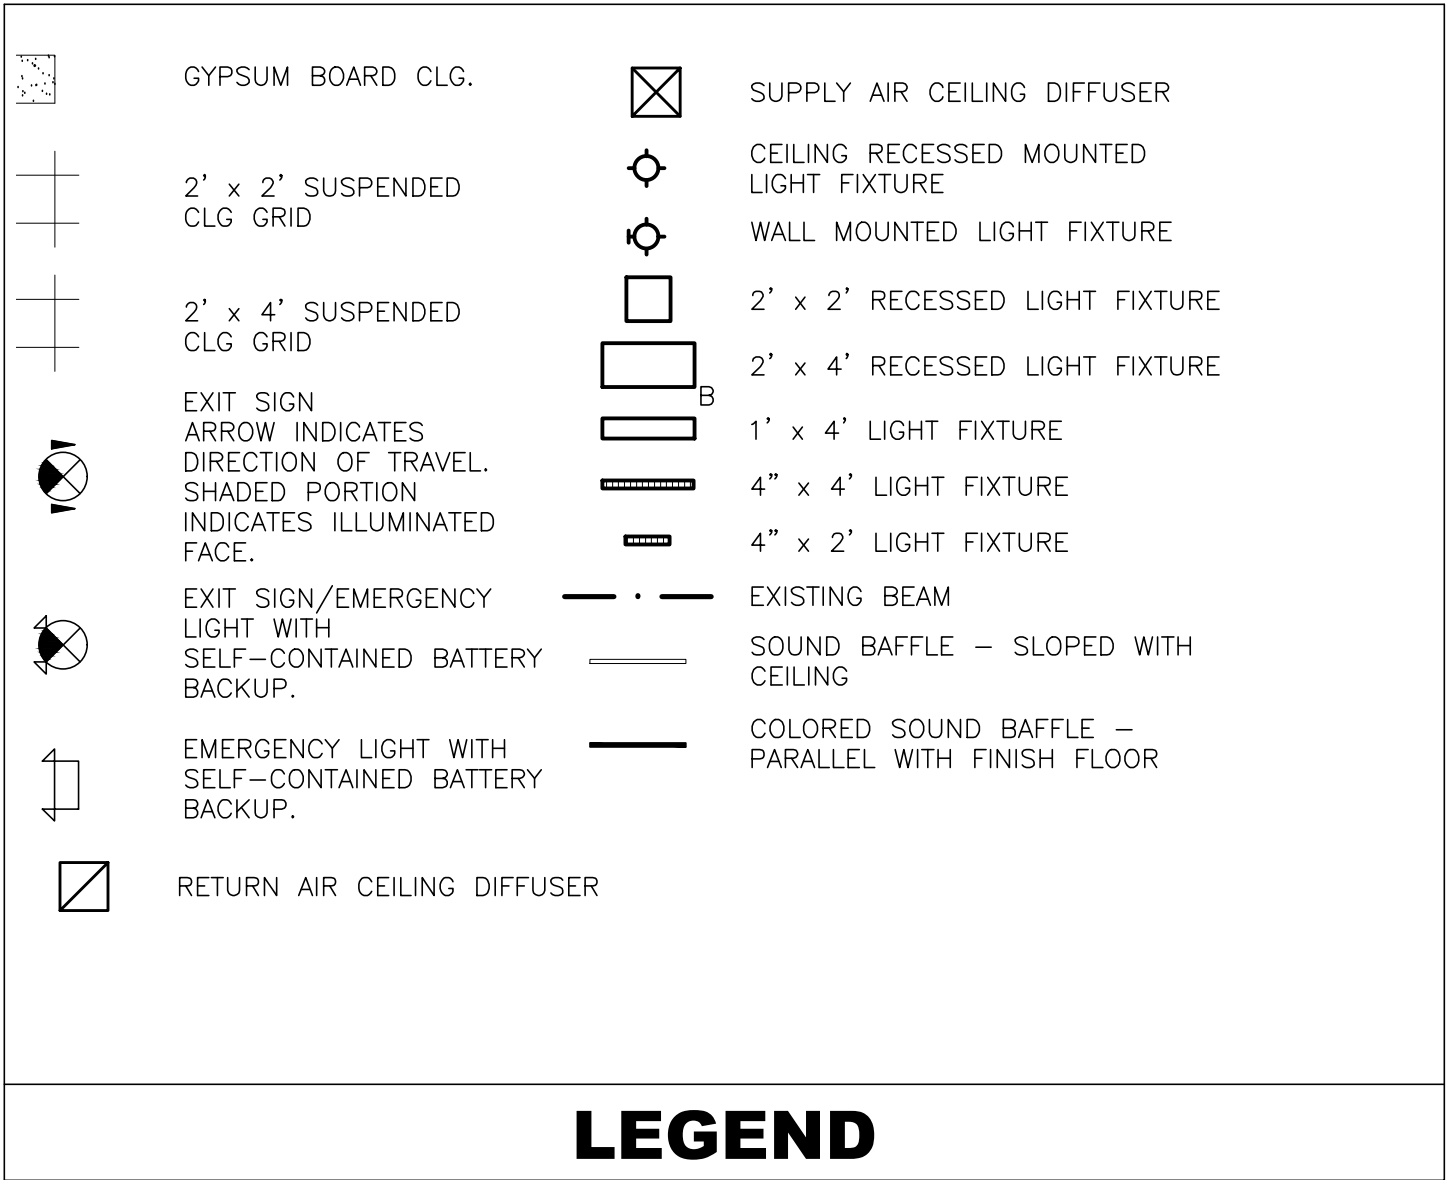


LEGEND

 

KEY NOTES

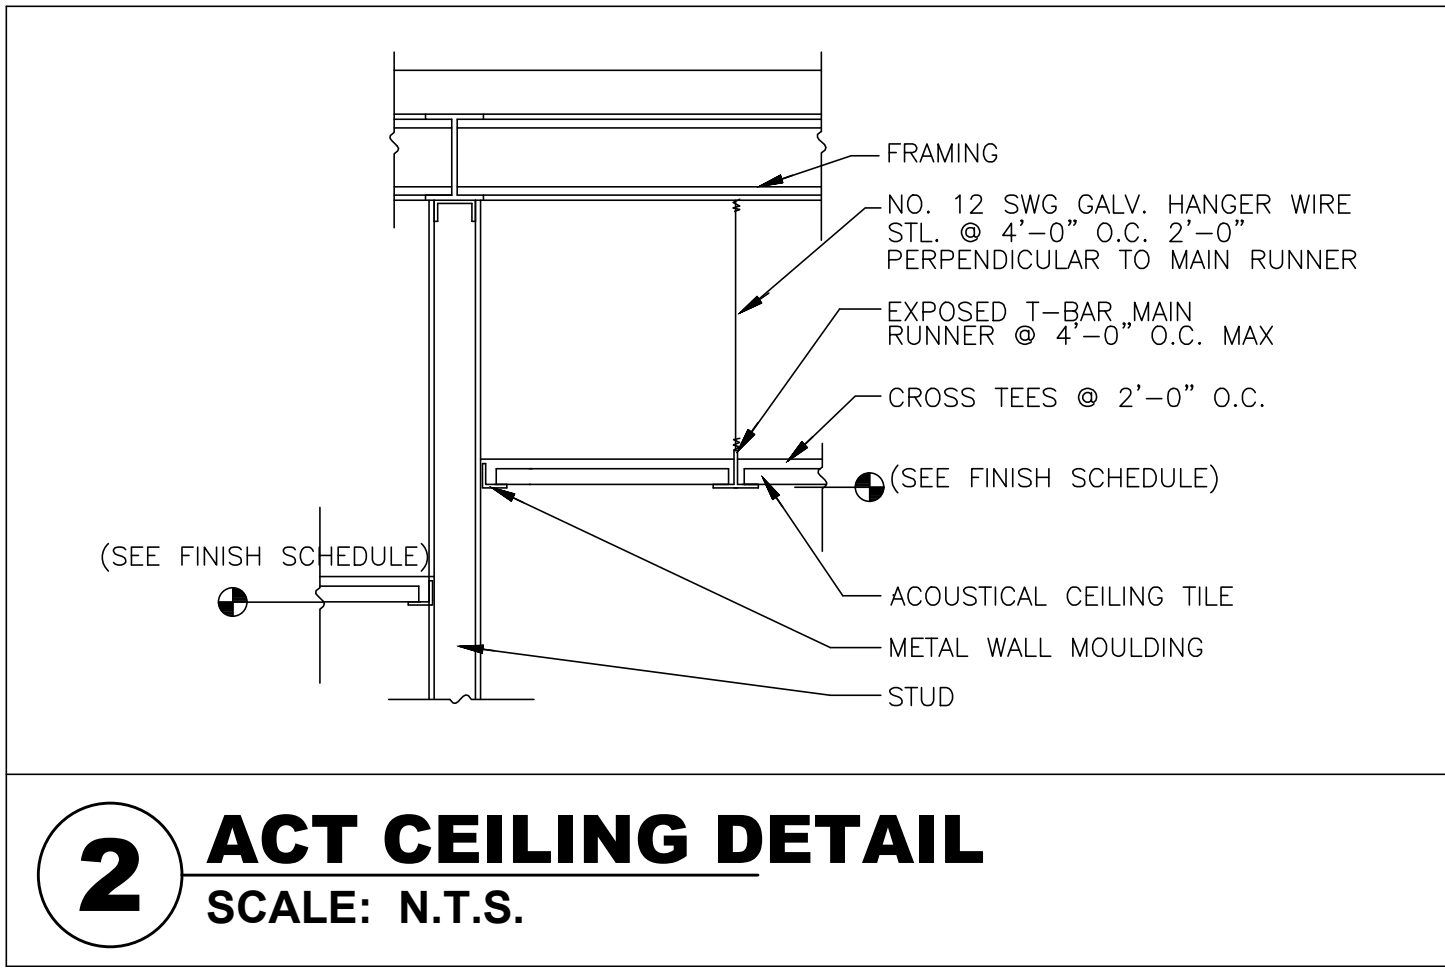  

2 ACT CEILING DETAIL
SCALE: N.T.S.

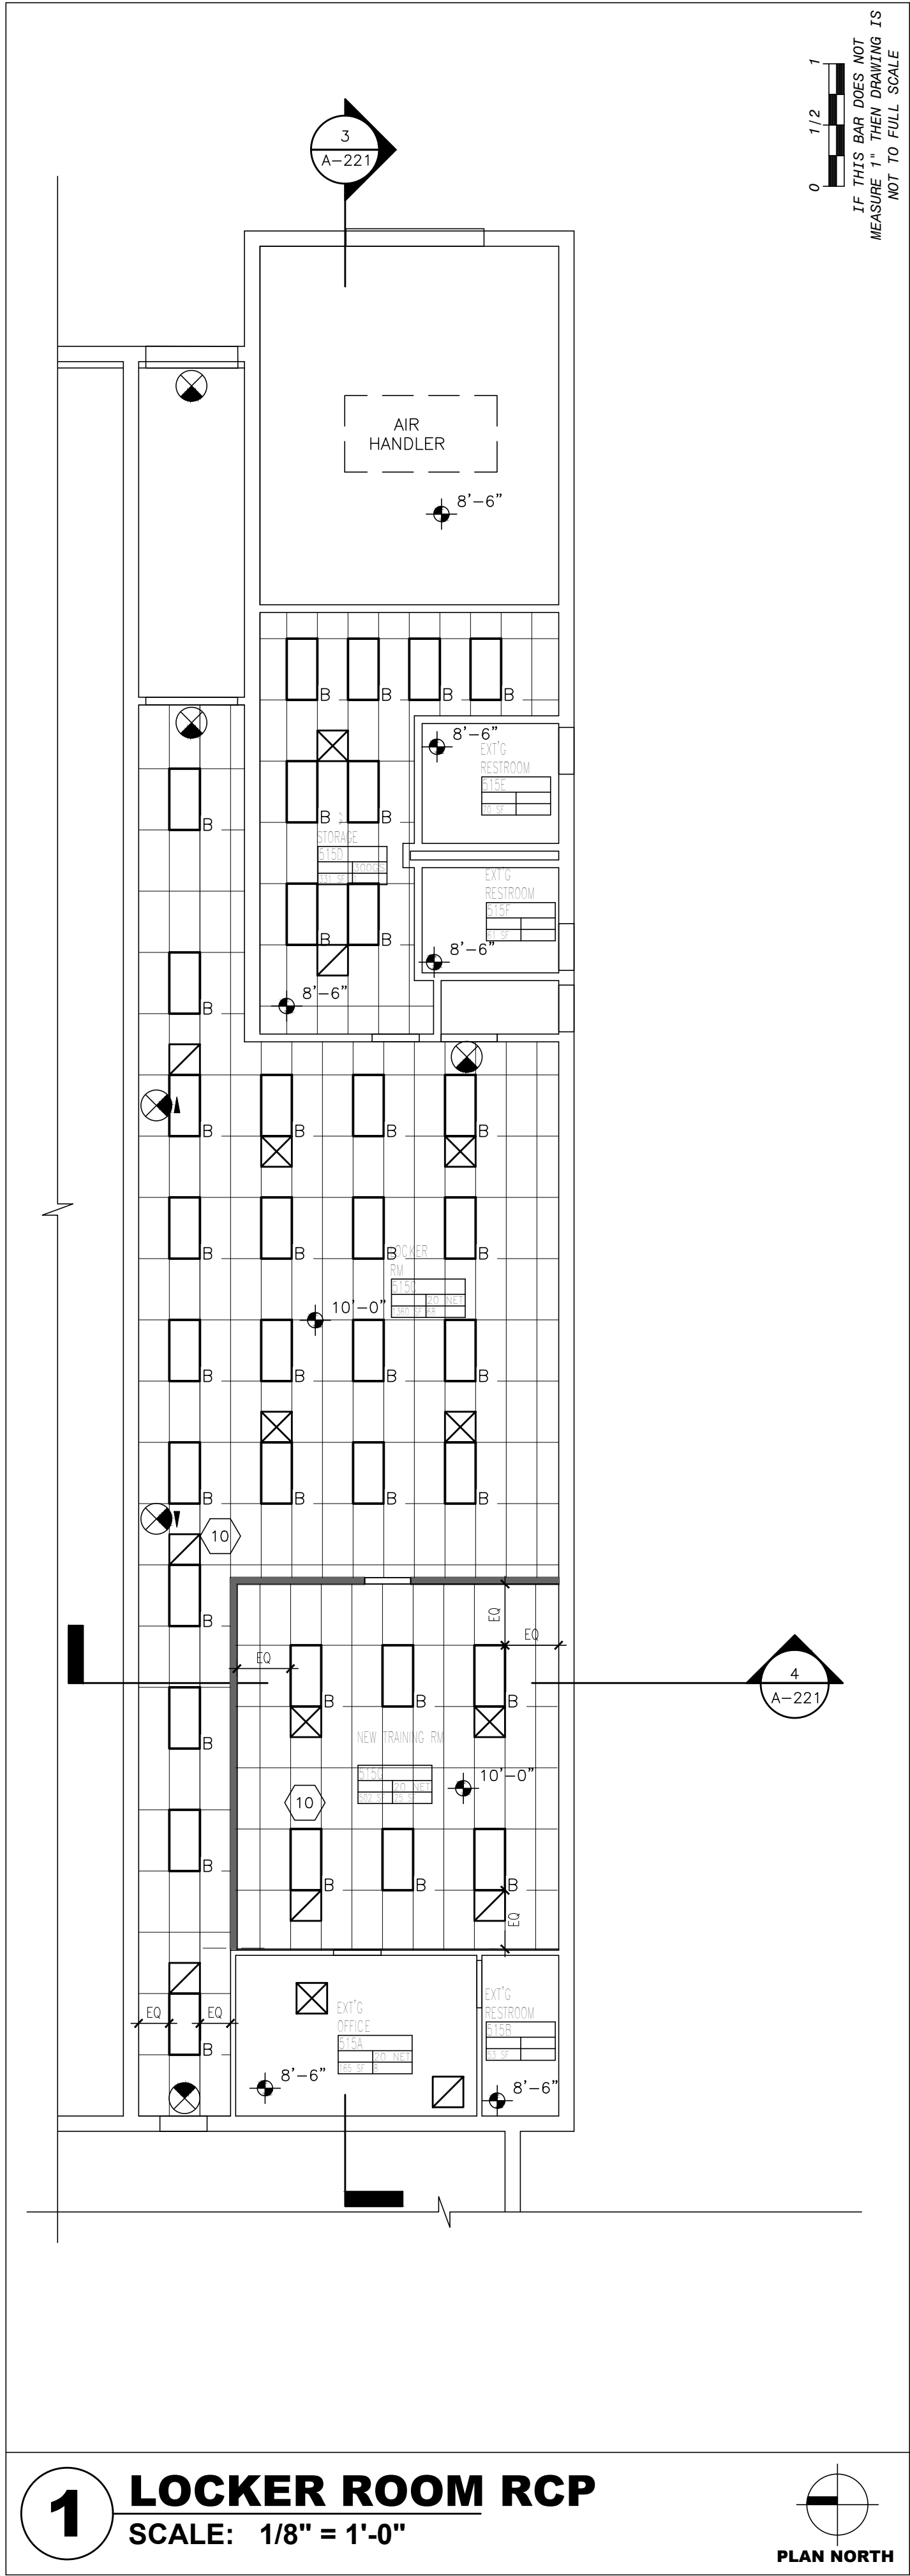

1 LOCKER ROOM RCP
SCALE: 1/8" = 1'-0"

© COPYRIGHT, MICHAEL SHILALE ARCHITECTS LLP. ALL RIGHTS RESERVED.

LOCKER ROOM REFLECTED CEILING PLAN

Drawing No. **A-421**

LOCKER ROOM REFLECTED CEILING PLAN

Drawn by: MAL/JR
Checked by: MS/JC
Project No. 42051
Scale: AS NOTED
Date: 06-27-22

GREENMAN FEDERSEN, INC.
Mechanical & Electrical Engineer
STATE 202, SUPP. NY 10904



NORTH ROCKLAND HIGH SCHOOL PROJECTS - PHASE 1
HIGH SCHOOL SD# 50-02-01-06-0-016-035
PRESS BOX (D340) SD# 50-02-01-06-0-016-035
CONCRETE (D340) SD# 50-02-01-06-0-016-035
PROJECTS SD# 50-02-01-06-0-016-035
108 Ilwaco Rd.
Thruway, NY 10984
COUNTY OF ROCKLAND

MSA
MICHAEL SHILALE ARCHITECTS, L.L.P.
140 Park Avenue New York, NY 10022 Tel 945-708-5200
www.msa.com

No.	Date	Revisions
1	10-28-22	BIDDING DOCS
3	01-12-23	ADDENDUM 2
4	01-27-23	REVISIONS



GENERAL NOTES

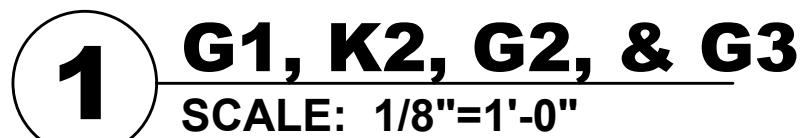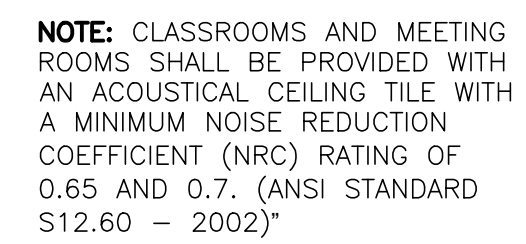

Drawn by	JR/MAL
Checked by	MS/JC
Project No.	42051
Scale	AS NOTED
Date	07-29-22

IT IS A VIOLATION OF THE LAW FOR ANY PERSON, UNLESS ACTING UNDER THE DIRECTION OF A LICENSED ARCHITECT, TO ALTER AN ITEM IN ANY WAY.

**GREENMAN
PEDERSEN, INC**
2 EXECUTIVE BOULEVARD,
SUITE 202, SUFERN, NY 10901

Mechanical
& Electrical
Engineer:

NORTH ROCKLAND
HIGH SCHOOL

PROJECTS - PHASE 1



© COPYRIGHT, MICHAEL SHILALE ARCHITECTS, ALL RIGHTS RESERVED.

Drawing	Title
---------	-------

Drawing Title
**CLG REMOVAL &
 INSTALLATION PLAN**

Drawing No.

A-430

 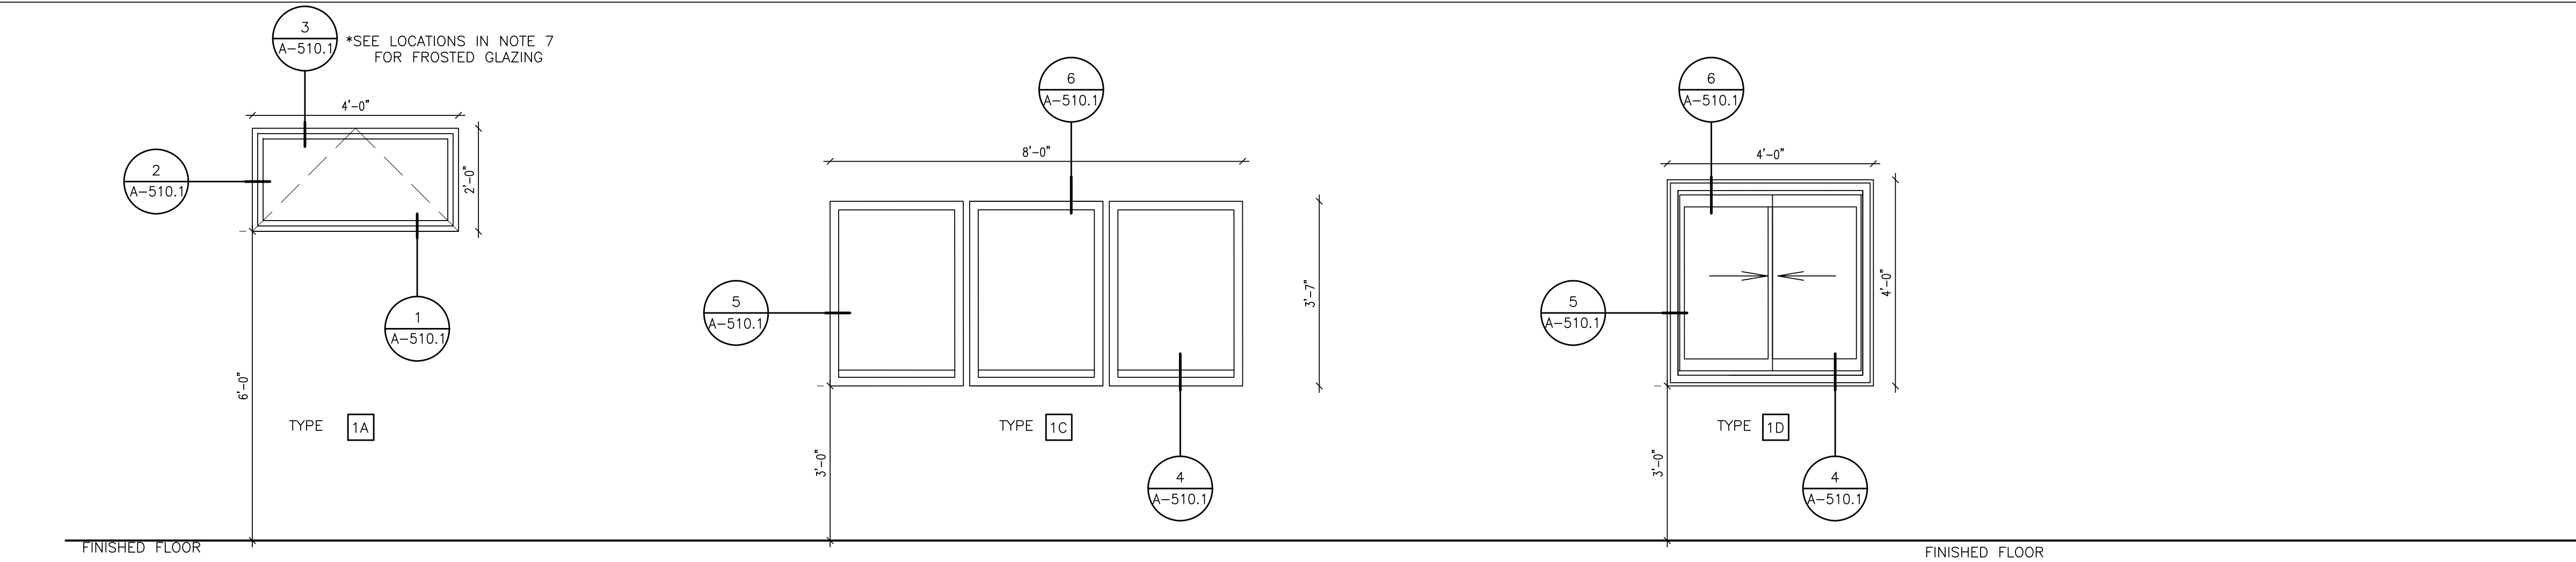

1. ALL INTERIOR WINDOW GLAZING TO BE LAMINATED SAFETY GLASS. LAMINATED SAFETY GLASS IDENTIFICATION MUST BE ETCHED ON EACH PANEL OF WINDOWS NOTED. ALL EXTERIOR WINDOW GLAZING TO BE TEMPERED GLASS.
2. WINDOW AND STOREFRONT FRAMING – BASIS OF DESIGN IS ARCHITECTURAL WINDOW MANUFACTURING CORPORATION. SERIES 3000i FOR AWNING AND SERIES 6700i FOR SLIDING. COLOR NOTED IN SPECIFICATION SECTION--085113.
3. ALL OPENINGS ARE NOT THE SAME EXACT DIMENSIONS. GC RESPONSIBLE TO FIELD VERIFY ALL EXISTING OPENINGS.
4. VOID
5. ALL OPERABLE WINDOWS WILL HAVE STOPS TO LIMIT OPENING TO 6" EXCEPT RESCUE WINDOWS.
6. VOID
7. PROVIDE FROSTED GLAZING FOR ALL WINDOWS AT BATHROOM LOCATIONS.
8. NEW PRESSURE TREATED BLOCKING SHALL BE PROVIDED AT ALL WINDOW OPENINGS.
9. VOID

NOTES

© COPYRIGHT, MICHAEL SHILALE ARCHITECTS LLP. ALL RIGHTS RESERVED.

Drawing Title

**CONCESSIONS/ PRESS
BOX WINDOW
ELEVATIONS**

Drawing No.

A-510

**NORTH ROCKLAND
HIGH SCHOOL
PROJECTS – PHASE 1**


HIGH SCHOOL SD# 50-02-01-00-0-006-005
PRESS BOX (0360): SD# 50-02-01-00-7-009-001
CONCESSIONS (0360): SD# 50-02-01-00-7-009-001
BUSINESS: SD# 50-02-01-00-7-009-001
COUNTY OF HAVERTIAN
THURSDAY, NY 10984

Mechanical
& Electrical
Engineer:

**GREENMAN
PEDERSEN, INC**
1000 ROUTE 92
SUITE 202, SUFFERN, NY 10901

Structural
Engineer:

4	01-27-23	REVISIONS			
3	01-12-23	SED ADDENDUM 2			
1	10-28-22	BIDDING DOCUMENTS			
No.	Date	Revisions			

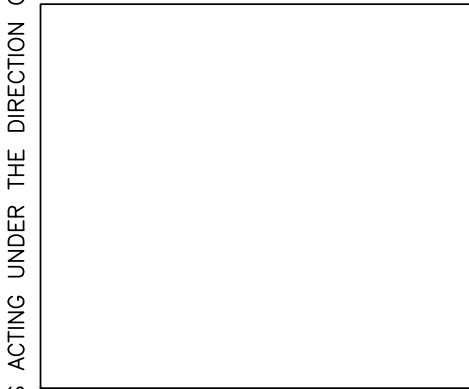

Drawn by

MAL/JR

Checked by

MS/JC

Project No.

42051

Scale

AS NOTED

Date

08-30-22



- IT IS A VIOLATION OF THE LAW FOR ANY PERSON, UNLESS ACTING UNDER THE DIRECTION OF A LICENSED ARCHITECT, TO ALTER AN ITEM IN ANY WAY.

Drawn by	MAL
Checked by	MS/JC
Project No.	42051
Scale	AS NOTED
Date	07-29-22

Mechanical & Electrical Engineer:	GREENMAN PEDERSEN, INC 400 BELLA BOULEVARD MONTEBELLO, NY 10901
Structural Engineer:	— — —

GENERAL NOTES



© COPYRIGHT, MICHAEL SHILALE ARCHITECTS, ALL RIGHTS RESERVED.

CONCESSIONS/ PRESS BOX ROOFING DETAILS

Drawing No.

A-511






NORTH ROCKLAND
HIGH SCHOOL
PROJECTS - PHASE 1

HIGH SCHOOL: SED# 50-02-01-06-0-016-035
PRESS BOX (DEMO): SED# 50-02-01-06-7-028-001
CONCESSIONS-PRESS BOX (NEW): SED# 50-02-01-06-7-079-000

06 Hammond Rd,
 Shiels, NY 10984



MICHAEL SHILALE ARCHITECTS, L.L.P.
140 Park Avenue New City, NY 10956 Tel 845-708-9200

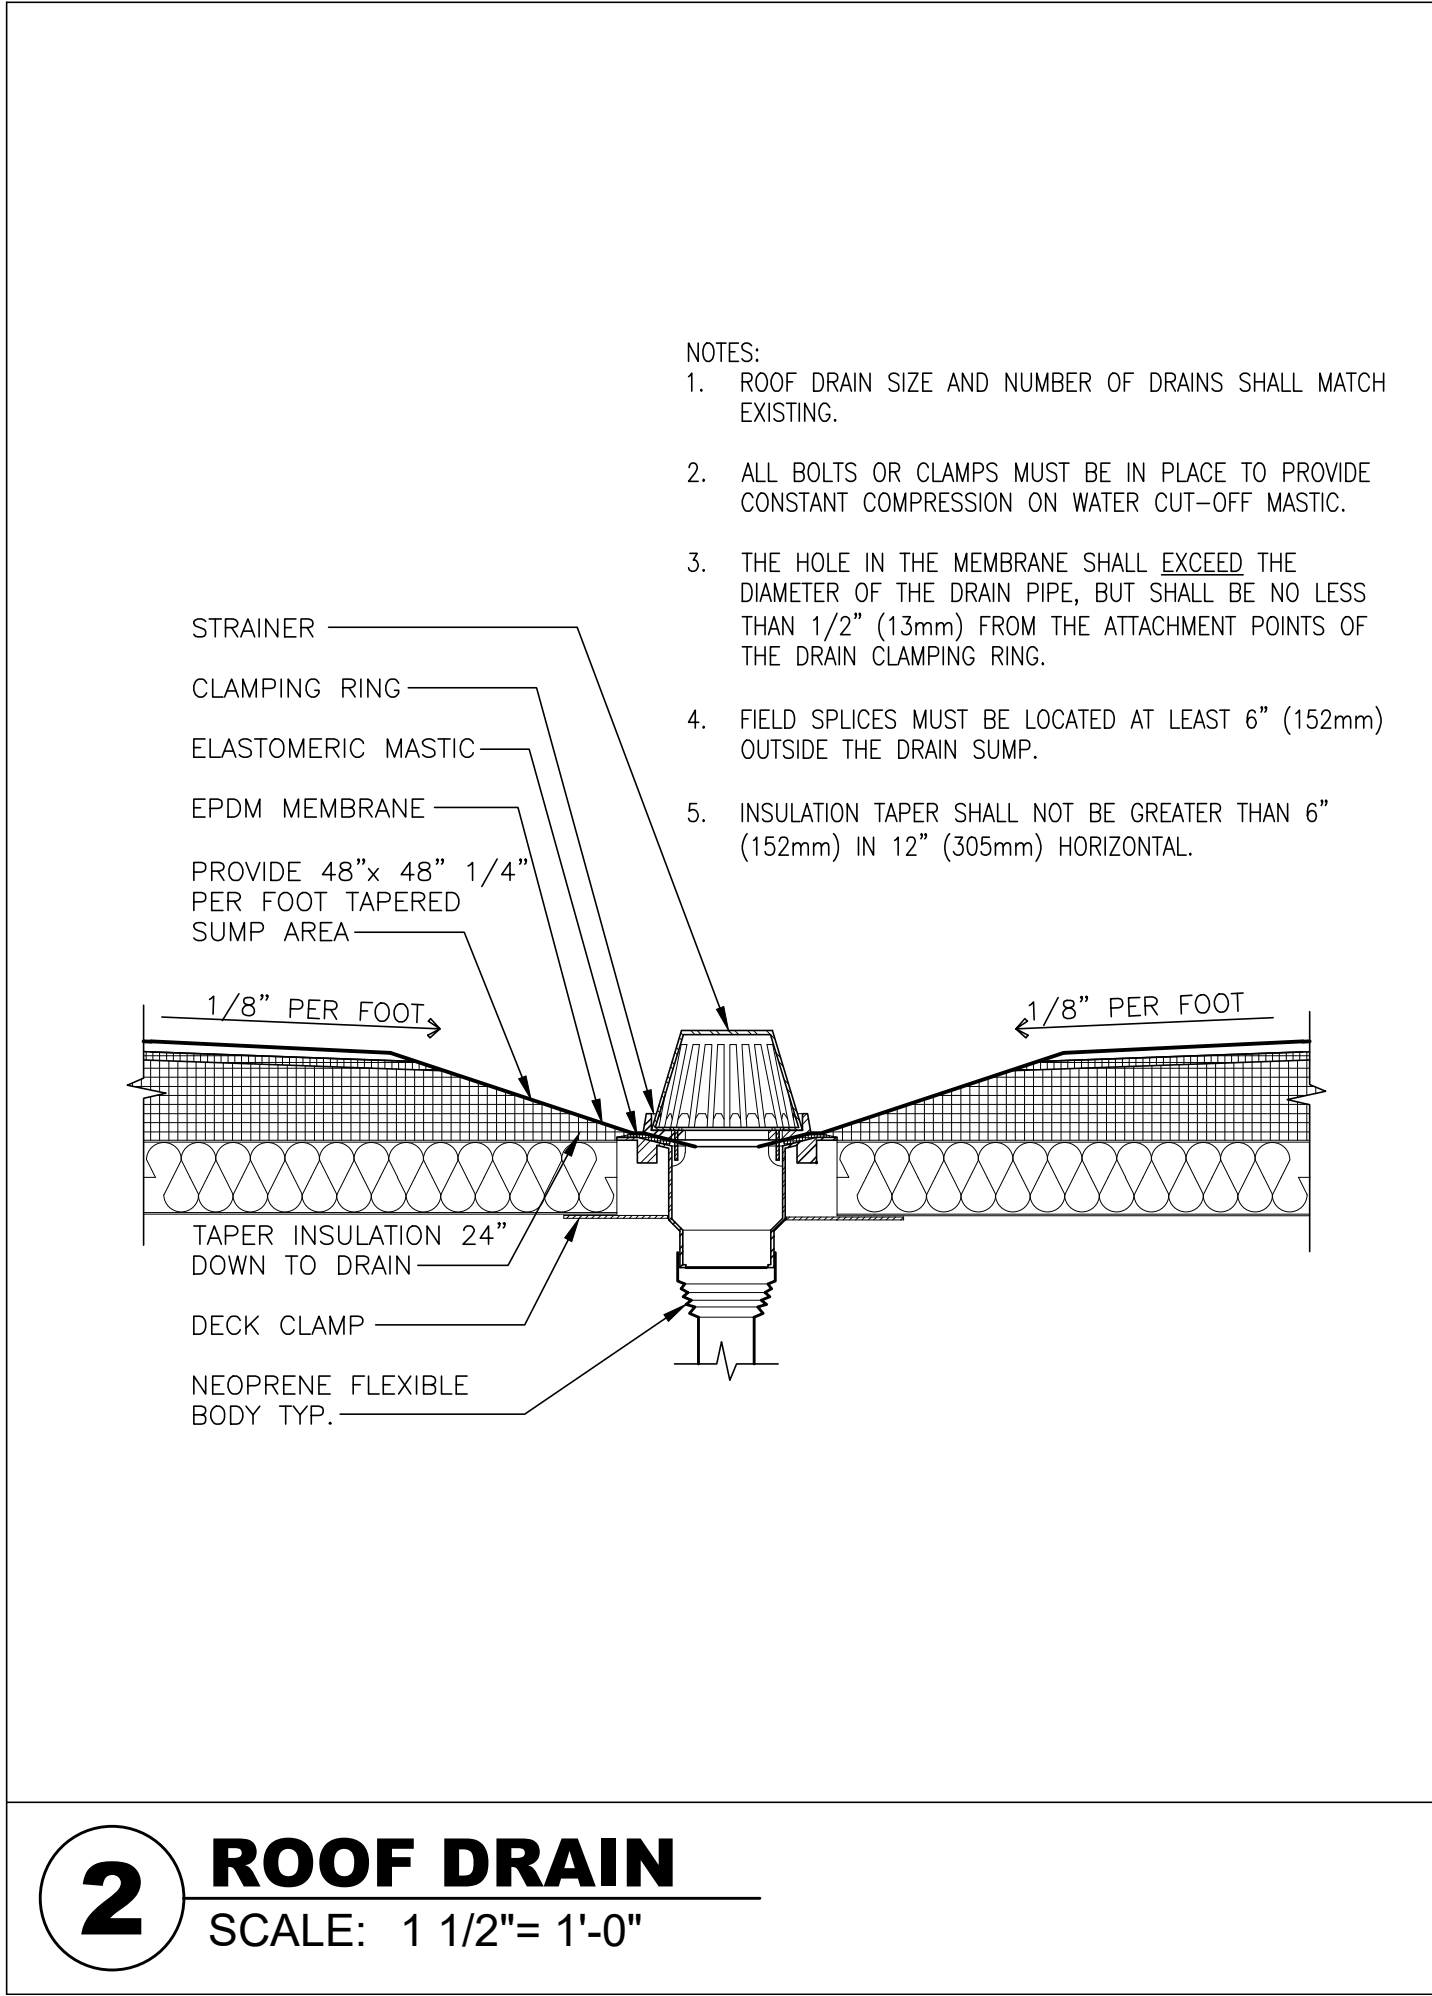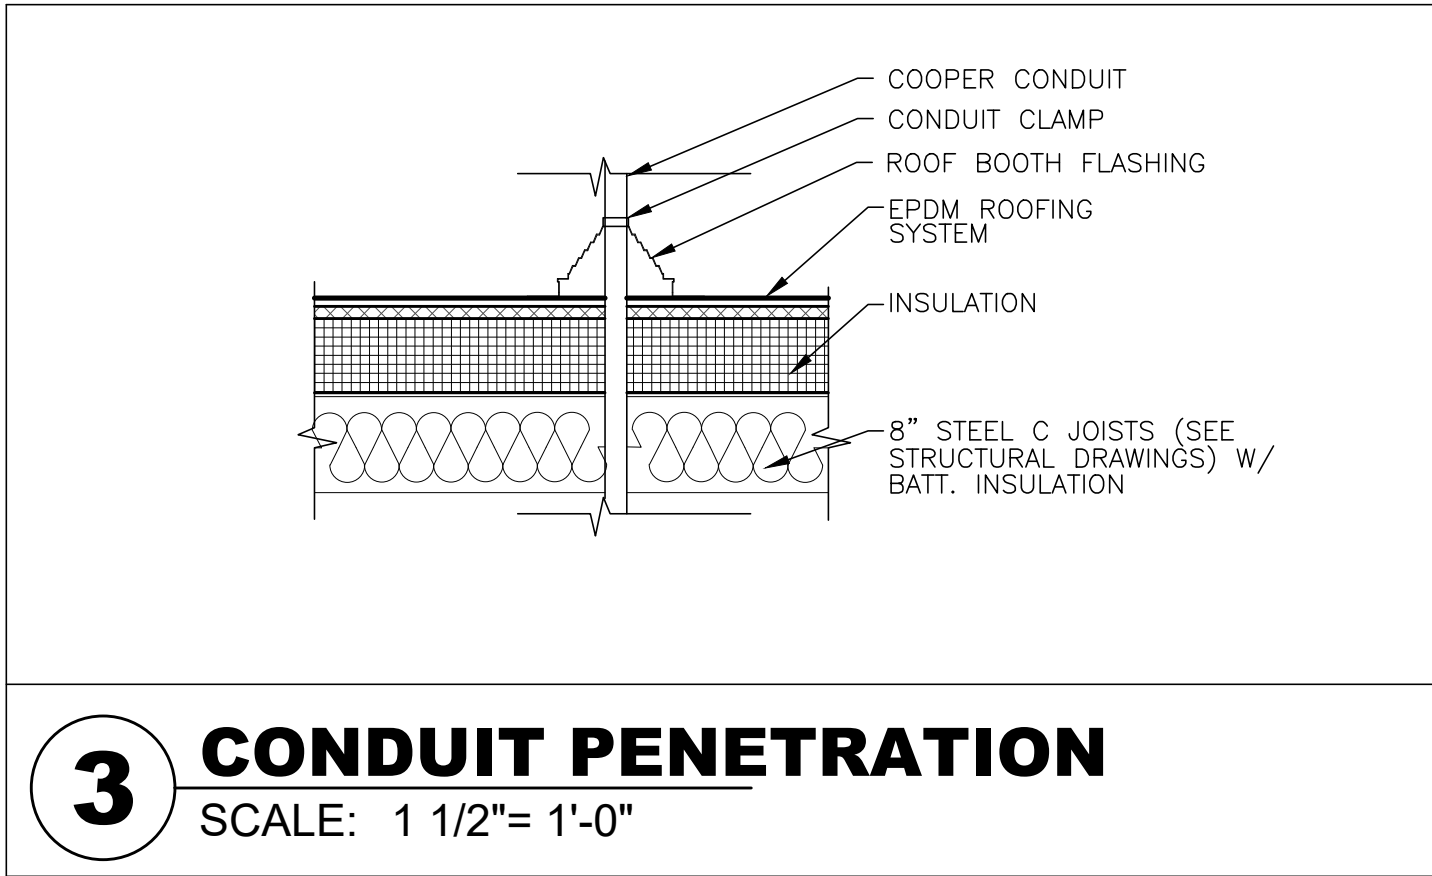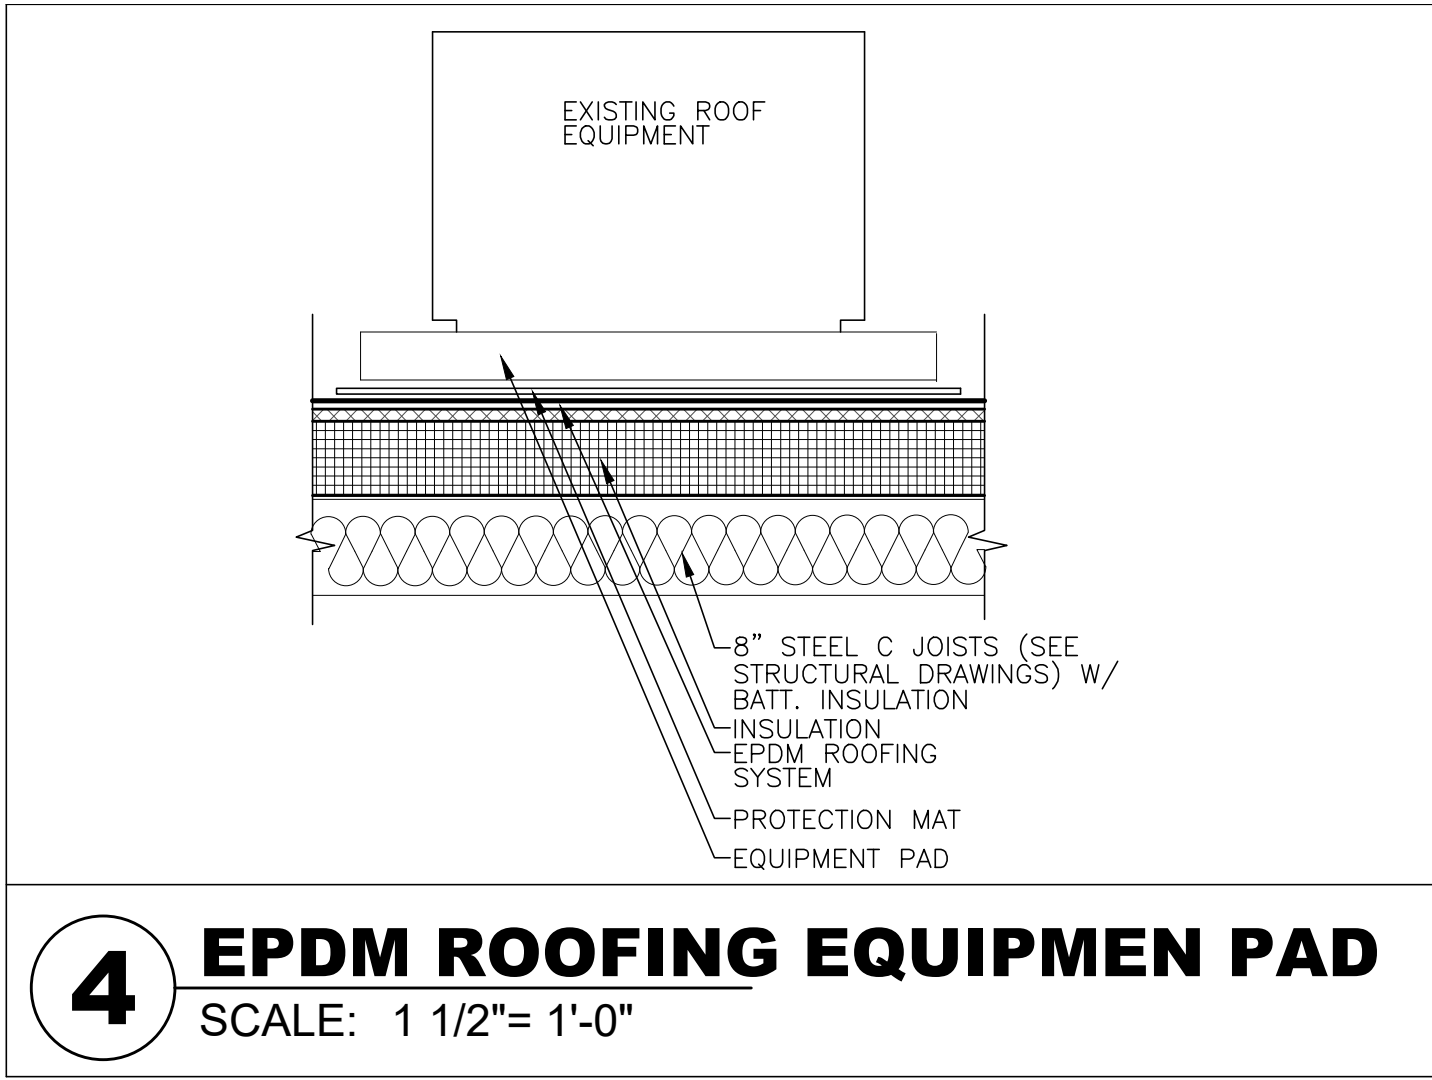  

GENERAL NOTES

NOTE: ROOF INSULATION TO BE MIN R-38.

FULLY ADHERED EPDM MEMBRANE .060 REINFORCE, BLACK

COVER BOARD GLUE DOWN

ISTA-STIK ADHESION FOAM OR EQUAL

RIGID INSULATION, GLUE DOWN

8" STEEL C JOISTS (SEE STRUCTURAL DRAWINGS) W/ BATT. INSULATION AND COVER BOARD

ISTA-STIK ADHESION FOAM OR EQUAL

1 TYP. EPDM ROOFING SYSTEM

SCALE: 1 1/2"=1'-0"

2 ROOF DRAIN

SCALE: 1 1/2"= 1'-0"

3 CONDUIT PENETRATION

SCALE: 1 1/2"= 1'-0"

4 EPDM ROOFING EQUIPMEN PAD

SCALE: 1 1/2"= 1'-0"

© COPYRIGHT, MICHAEL SHILALE ARCHITECTS, ALL RIGHTS RESERVED.

CONCESSIONS/ PRESS BOX ROOFING DETAILS

A-511.1

NORTH ROCKLAND HIGH SCHOOL PROJECTS - PHASE 1

HIGH SCHOOL SD# 50-02-01-06-0-016-035
PRESS BOX (DBAO) SD# 50-02-01-06-7-028-001
PRESS BOX (DBAO) SD# 50-02-01-06-7-029-001
CONCESSIONS SD# 50-02-01-06-7-030-001
108 Haverwood Rd.
Tulane, NY 10964
COUNTY OF ROCKLAND


MSA

MICHAEL SHILALE ARCHITECTS, L.L.P.
140 Park Avenue New City, NY 10656 Tel 914-708-5200
www.mshale.com


Mechanical & Electrical Engineer:		GREENMAN FEDERSEN, INC 1000 Haverwood Rd. Tulane, NY 10964 STATE 202, SUPPERS, NY 10904	
Structural Engineer:		- - -	
Drawn by		CP	
Checked by		MS/JC	
Project No.		42051	
Scale		AS NOTED	
Date		07-29-22	

No.		Date		Revisions	
1		10-28-22		BIDDING DOCUMENTS	
3		01-12-23		ADDENDUM 2	
4		01-27-23		REVISIONS	


0 1/2 1
IF THIS BAR DOES NOT MEASURE 1" THEN DRAWING IS NOT TO FULL SCALE

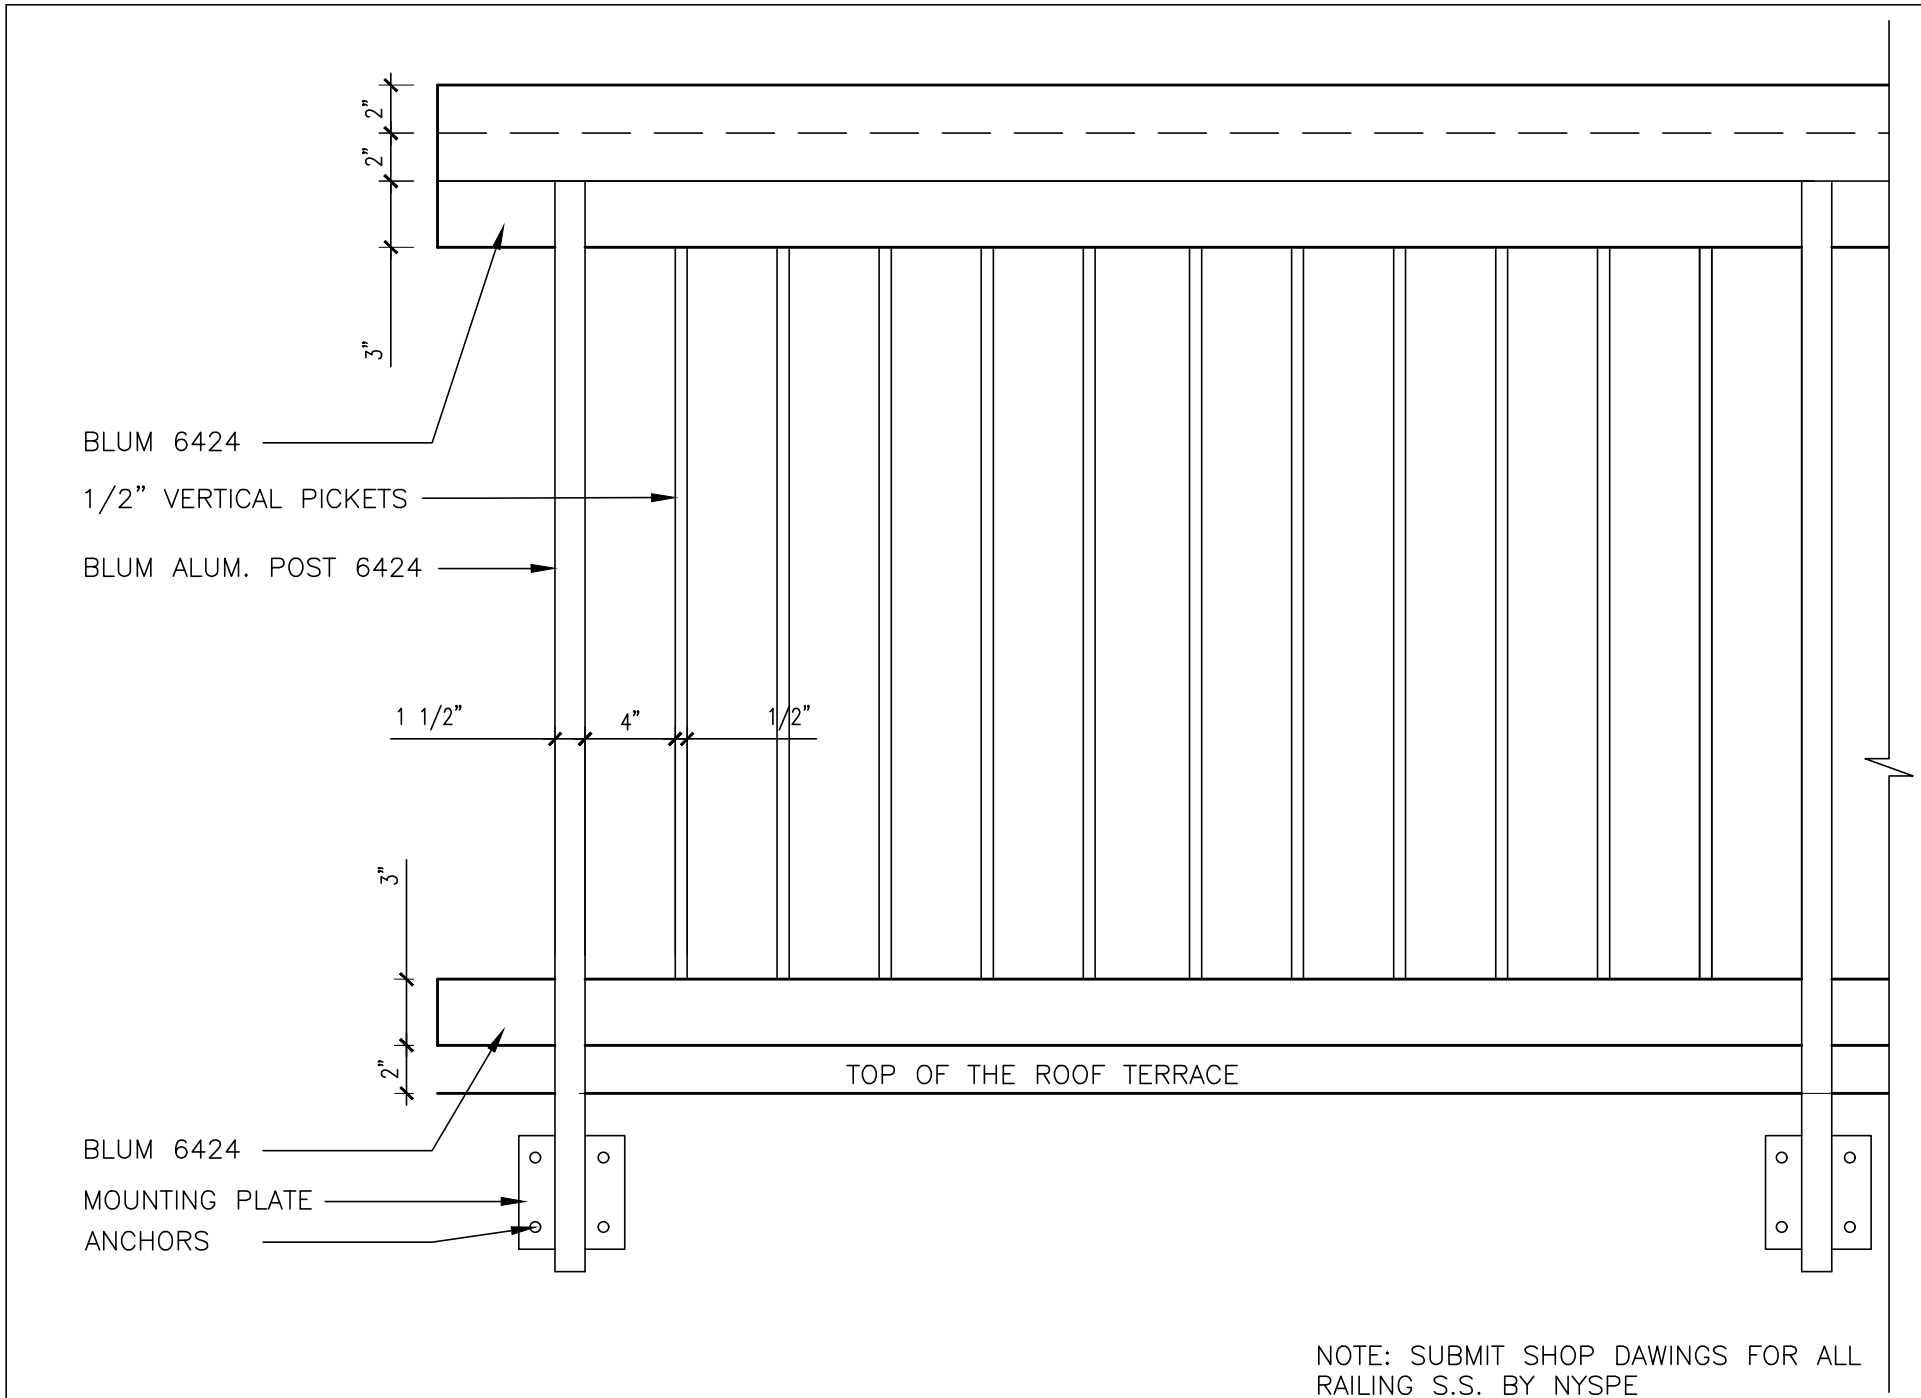


3 ROOF RAILING ELEVATION
SCALE: 1 1/2"=1'-0"

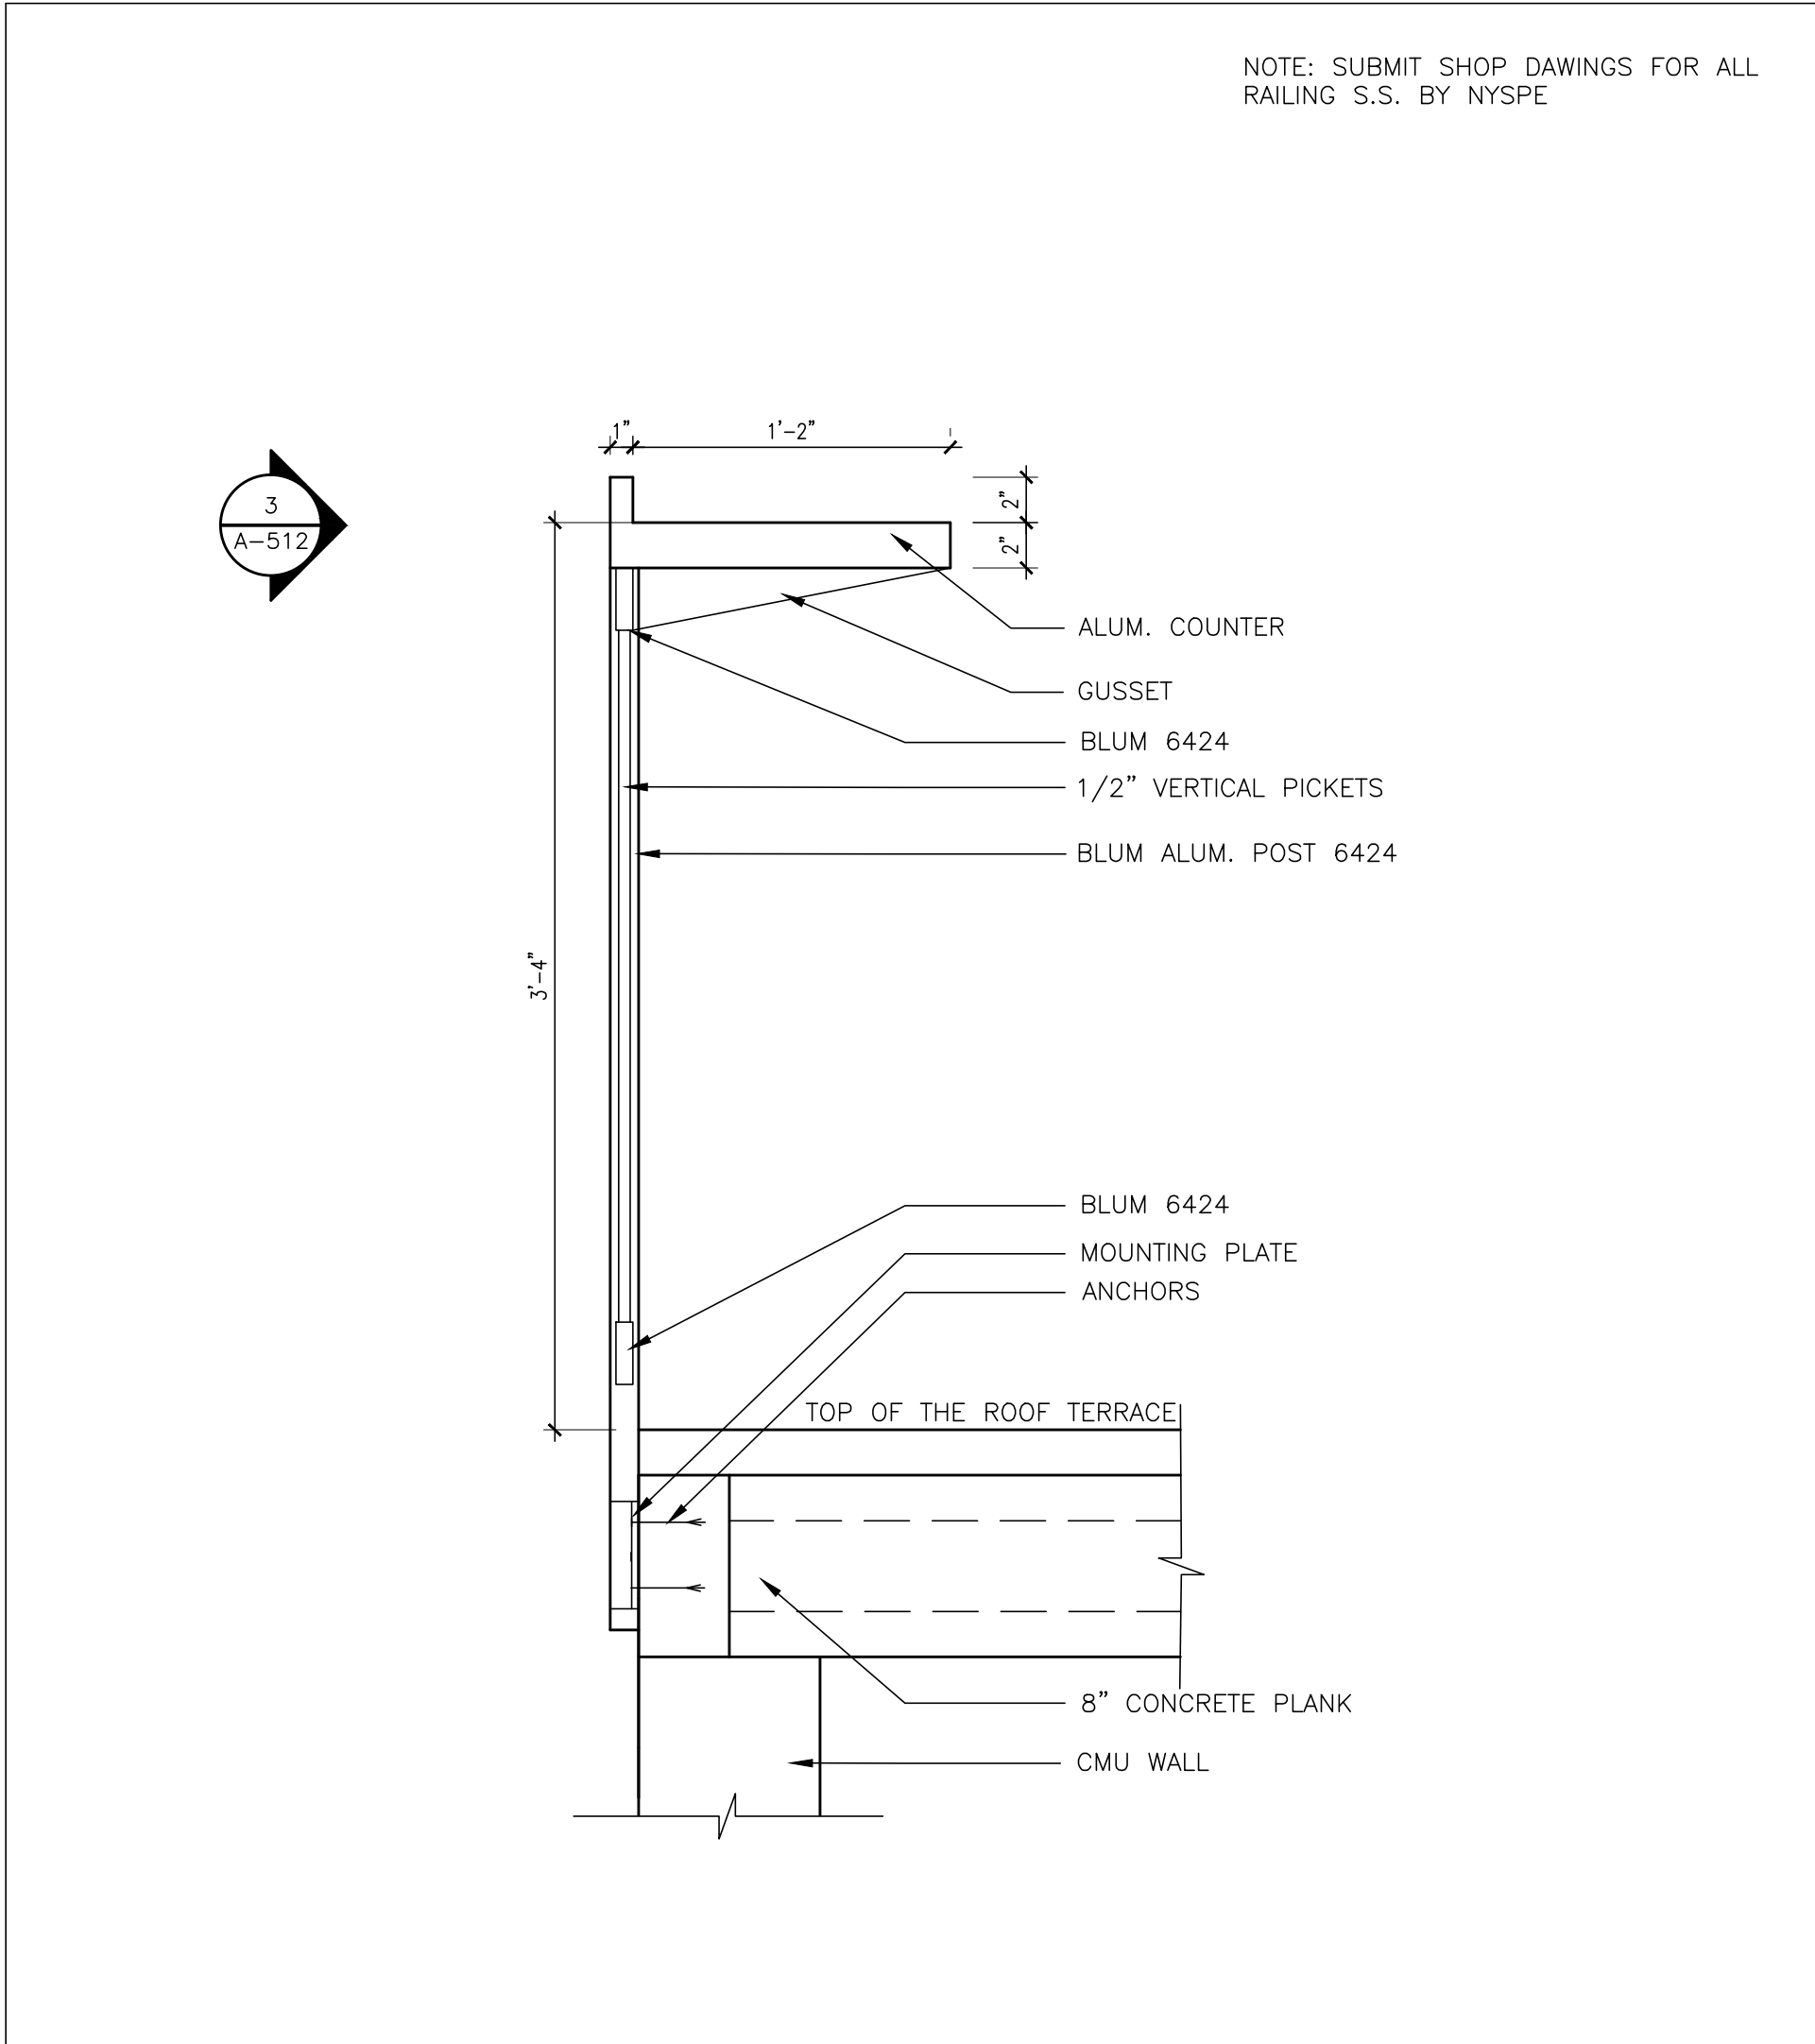

4 ROOF RAILING SECTION
SCALE: 1 1/2"=1'-0"

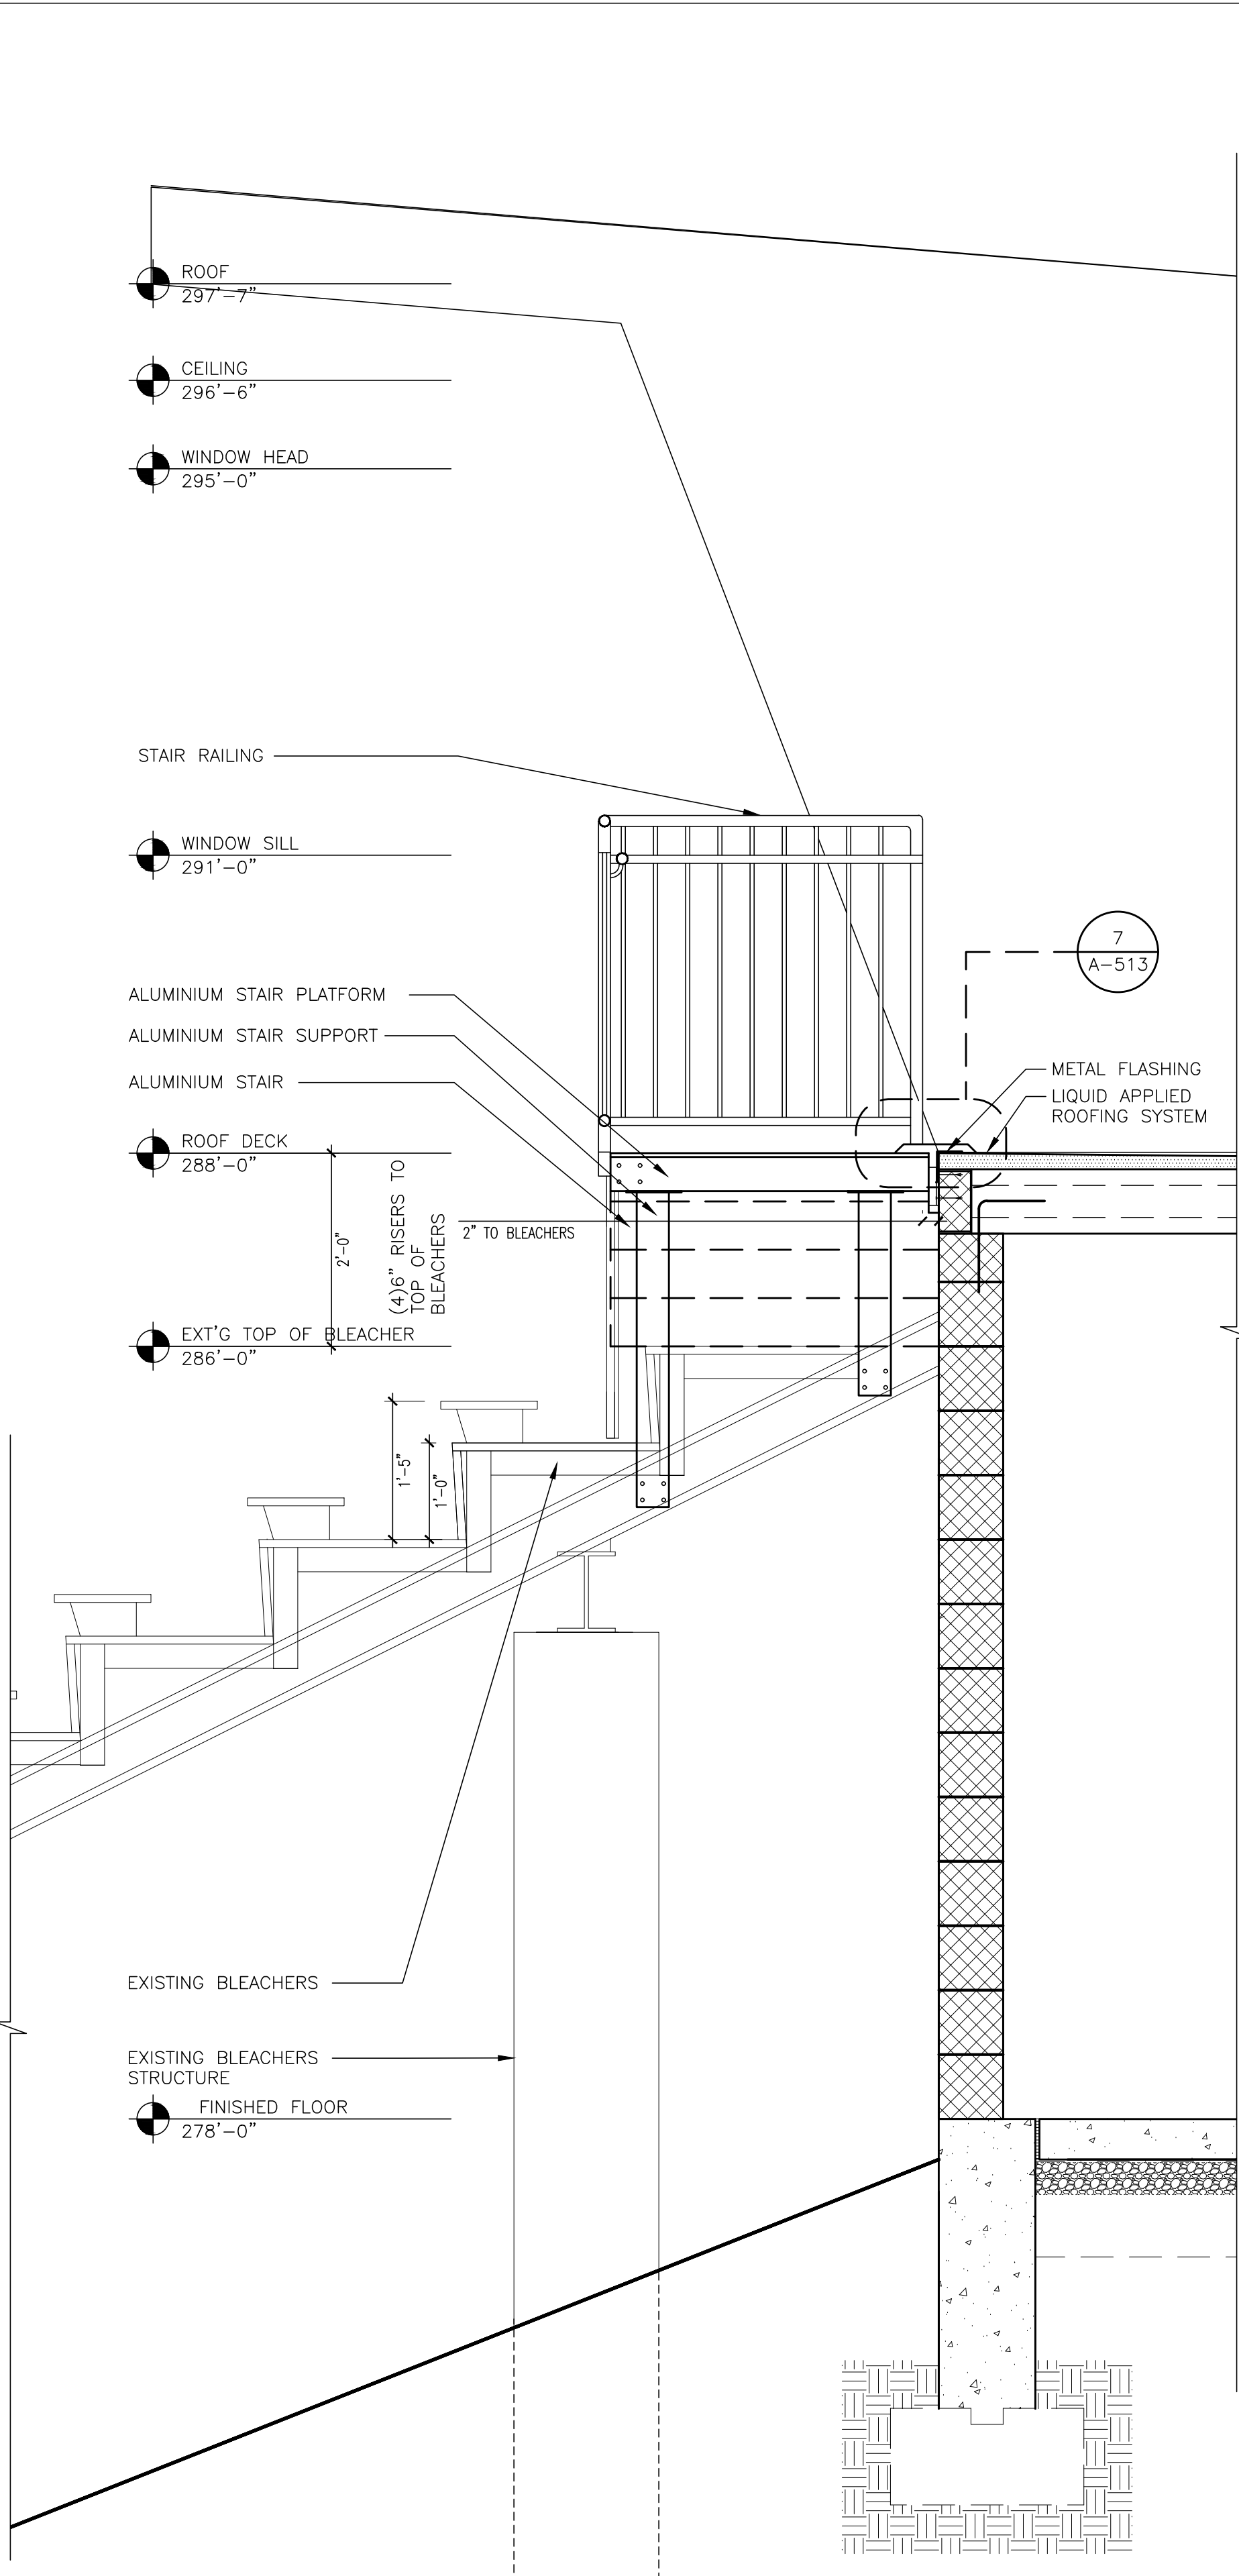

2 WALL SECTION @ BLEACHERS
SCALE: 3/4"=1'-0"

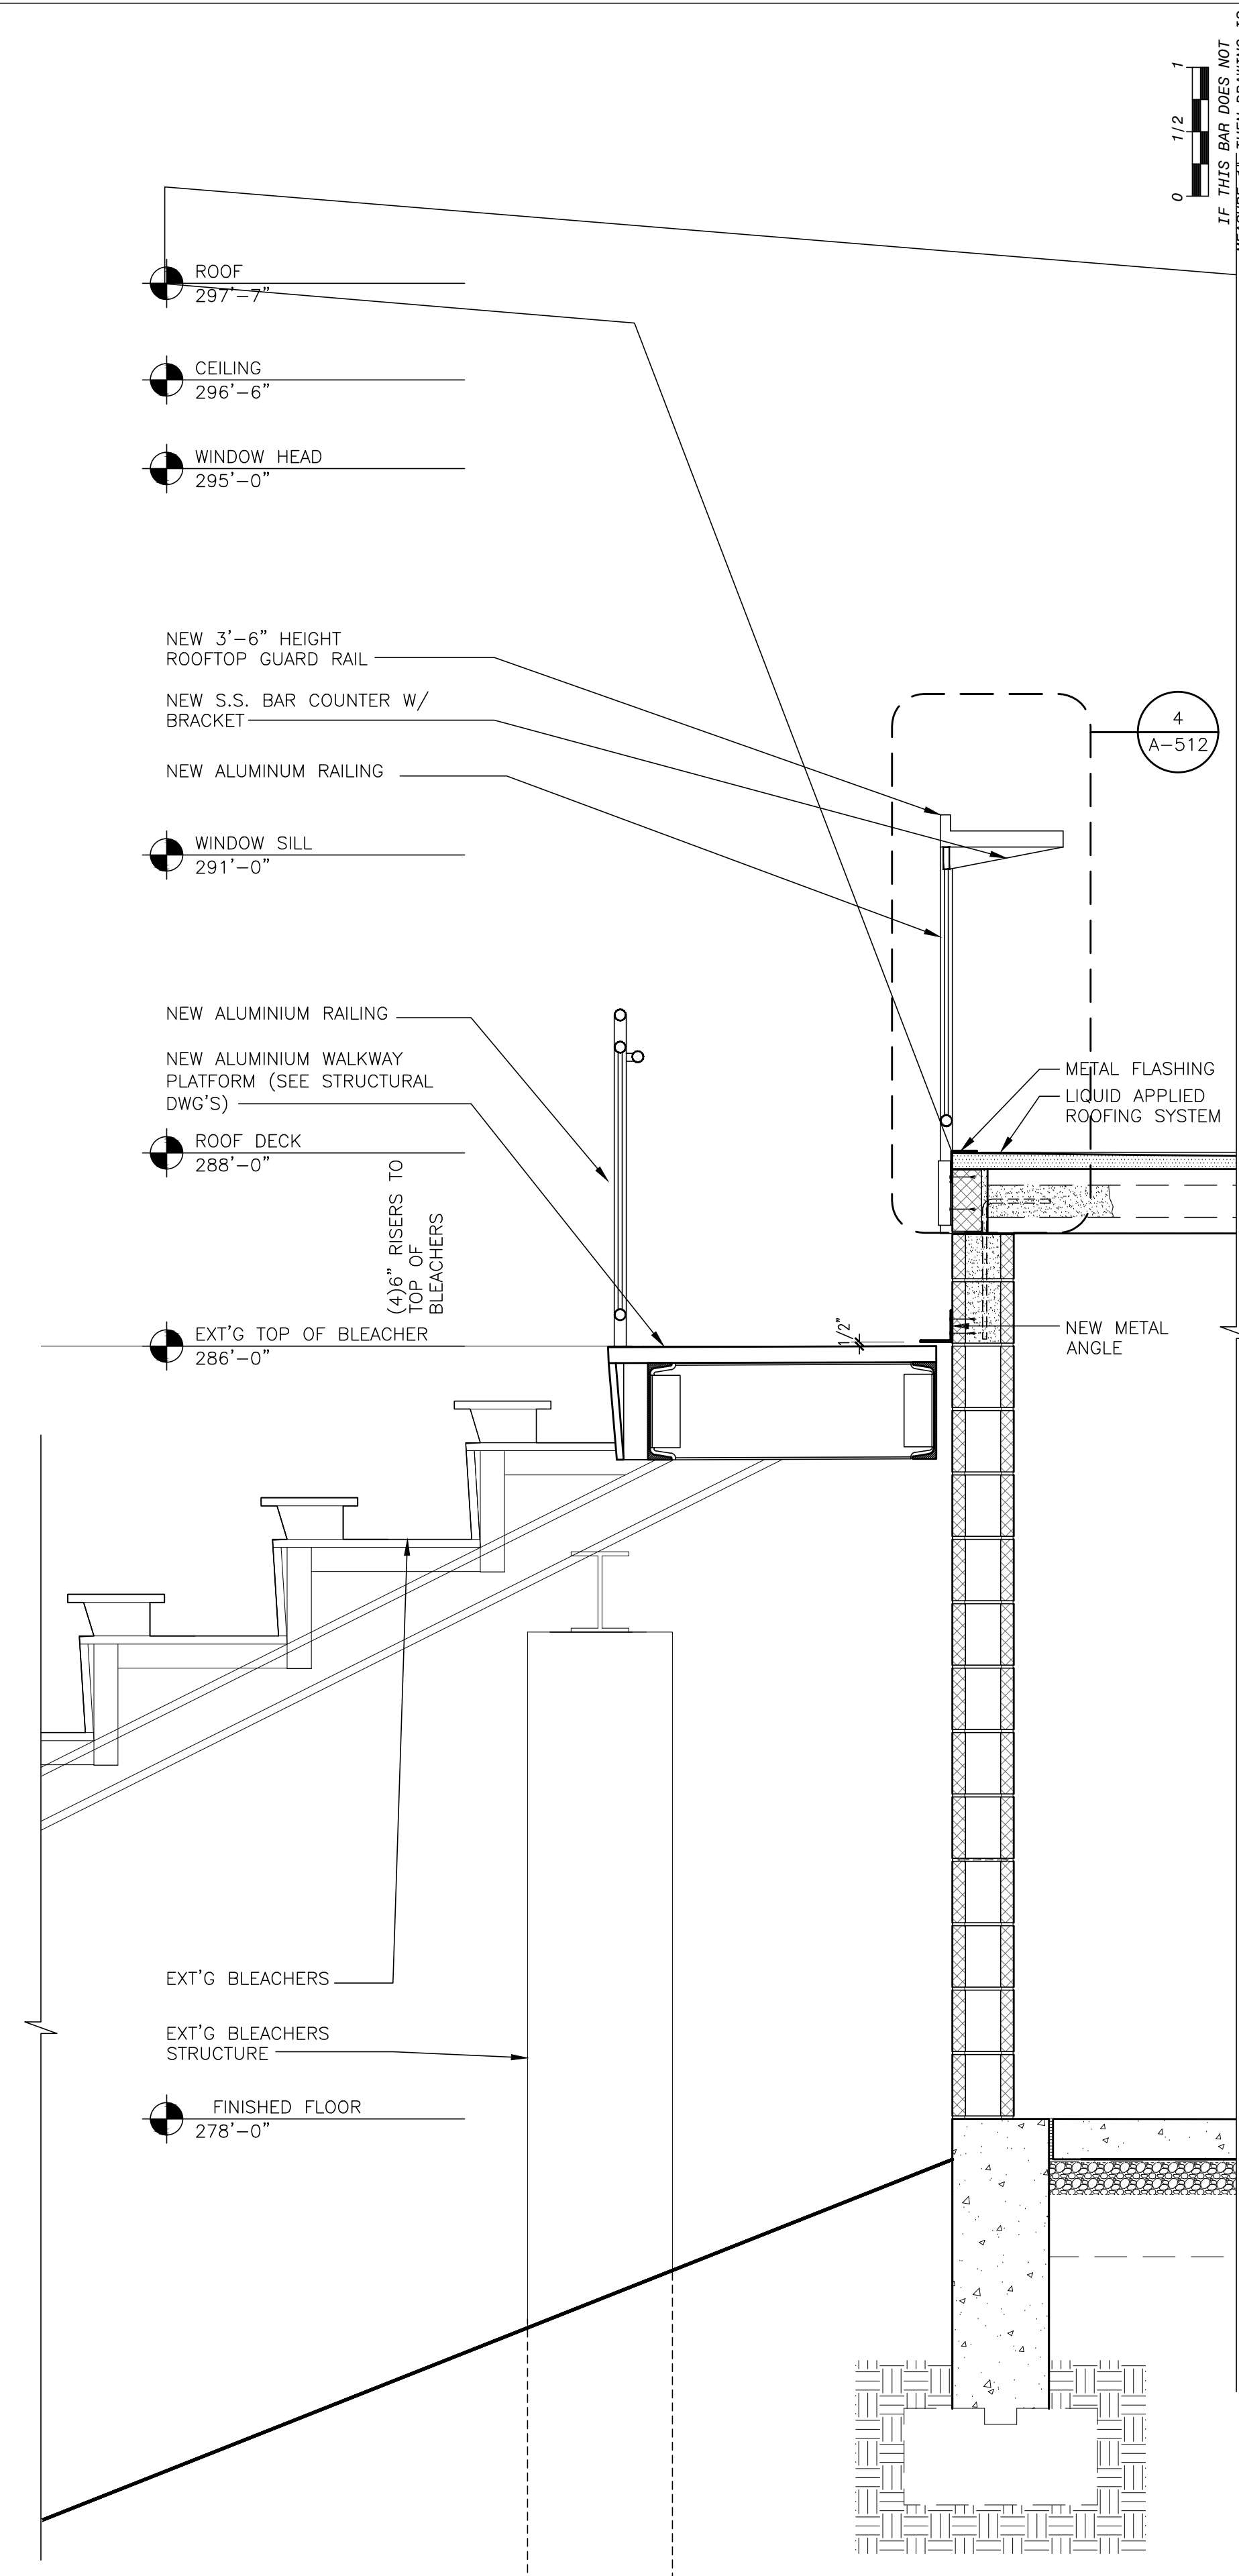

1 WALL SECTION @ BLEACHERS
SCALE: 3/4"=1'-0"

© COPYRIGHT, MICHAEL SHILALE ARCHITECTS, ALL RIGHTS RESERVED.

Drawing Title: **CONCESSIONS/ PRESS BOX SECTIONS**

Drawing No.: **A-512**

North Rockland High School Projects - Phase 1

HCI SYMPL. SD# 50-02-01-06-0-016-005
HSA ARCHITECTS, INC. SD# 50-02-01-06-0-016-005
CONCESSIONS-PRESS BOX AND STAIRS SD# 50-02-01-06-0-016-005
REVISIONS SD# 50-02-01-06-0-016-005

TOWN OF HAVENSTRAY
COUNTY OF ROCKLAND
Thiells, NY 10984


GREENMAN PEDERSEN, INC.
2 EXECUTIVE BOULEVARD,
SUITE 202, SUPTEN, NY 10901

Mechanical
Electrical
Civil
Structural
Engineer:

CP
Checked by MS/JC
Project No. 42051
Scale AS NOTED
Date 08-11-22


4 01-27-23 REVISIONS
3 01-12-23 SED ADDENDUM 2
1 10-28-22 BIDDING DOCUMENTS

No. Date Revisions

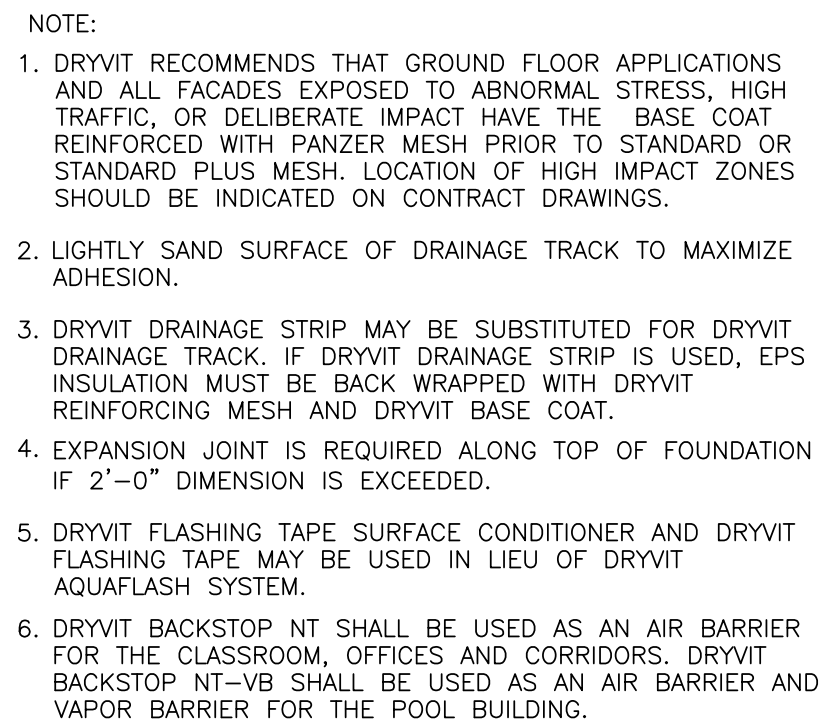


7 ROOF TERMINATION W/ DRAINAGE TRACK

SCALE: N.T.S.

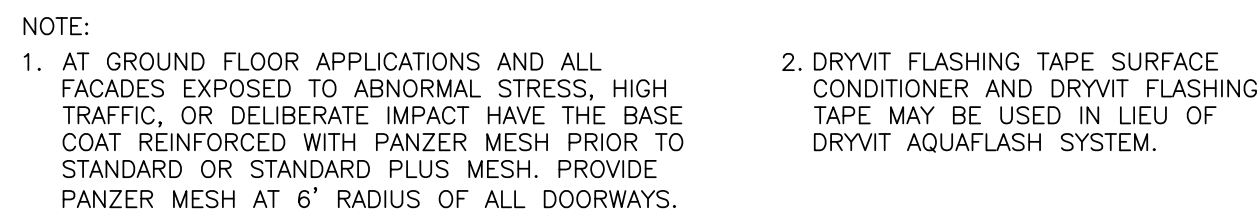

5 JAMB DETAIL
SCALE: N.T.S.

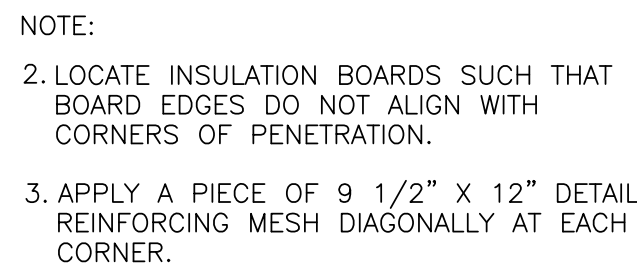

4 WALL PENETRATIONS




3 OUTSULATION PLUS SYS.

SCALE: N.T.S.



6 HEAD/SILL DETAIL

SCALE: N.T.S.

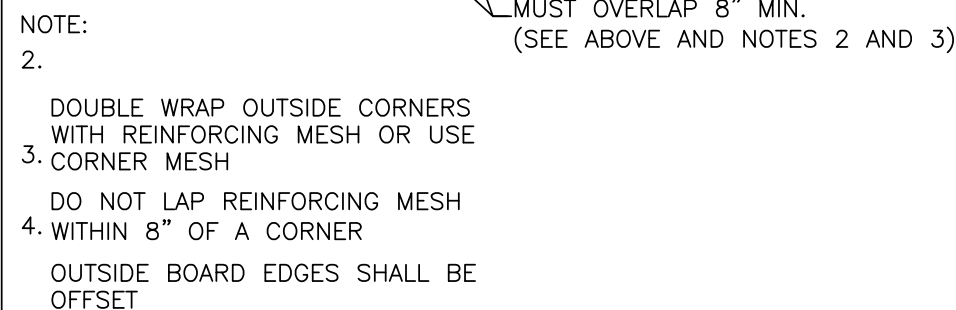

1 INSIDE/OUTSIDE CORNERS

SCALE: N.T.S.

[illegible]

Drawn by	MAL
Checked by	MS/JC
Project No.	42051
Scale	AS NOTED
Date	01-27-23


**GREENMAN
PEDERSEN, INC.**
EXECUTIVE BOULEVARD,
SUITE 200 STURDEN NY 10001

Mechanical
& Electrical
Engineer:

Structural Engineer:

NORTH ROCKLAND
 HIGH SCHOOL
 PROJECTS - PHASE 1

HIGH SCHOOL: SED# 50-02-01-06-0-016-085
PRESS BOX (DEMO): SED# 50-02-01-06-7-028-001
CONCESSIONS-PRESS BOX (NEW): SED# 50-02-01-06-7-079-001
FIELDHOUSE: SED# 50-02-01-06-7-008-001

 

THSA
MICHAEL SHILALE ARCHITECTS, L.L.P.
140 Park Avenue New City, NY 10956 Tel 845-708-9200
www.shilale.com

MICHAEL SHILALE ARCHITECTS, L.L.P.
140 Park Avenue New City, NY 10956 Tel 845-708-9200
www.shilale.com

EIFS DETAILS

Drawing No.

A-514

OPTION A
RECESSED SEALANT

OPTION B
FLUSH SEALANT

OPTION C
EIFS EXPANSION JOINT

4 EXPANSION JOINT OPTIONS
SCALE: N.T.S.

3 EXPANSION JT. - HORIZ.
SCALE: N.T.S.

2 OUTSIDE CORNER
SCALE: N.T.S.

1 SOFFIT/FASCIA INTERSECTION
SCALE: N.T.S.

6 EIFS RECESS DETAIL (TYP)
SCALE: 3"=1'-0"

6 EIFS RECESS DETAIL (TYP)
SCALE: 3"=1'-0"

5 STRUCTURAL EXPANSION JOINT
SCALE: N.T.S.

EIFS DETAILS

A-515

Drawing No.



GREENMAN PEDERSEN, INC.
MECHANICAL & ELECTRICAL ENGINEERS
100 PARK AVENUE NEW YORK, NY 10022
TEL: 212-693-1000 FAX: 212-693-1001

MECHANICAL & ELECTRICAL ENGINEER

STRUCTURAL ENGINEER

PROJECT NO. 42051
SCALE AS NOTED
DATE 01-27-23

NO. 4
DATE 01-27-23
REVISIONS

  

1

WINDOW ELEVATION

SCALE: 1/2"=1'-0"

© COPYRIGHT: MICHAEL SHILALE ARCHITECTS LLP. ALL RIGHTS RESERVED.

WEIGHT/LOCKER

WINDOW

SCHEDULE AND

ELEVATIONS

MSA

MICHAEL SHILALE ARCHITECTS, L.L.P.

140 Park Avenue New York, NY 10056 Tel 945-7063920

www.mshale.com

NOTES

1. VOID

2. WINDOW AND STOREFRONT FRAMING – BASIS OF DESIGN IS ARCHITECTURAL WINDOW MANUFACTURING CORPORATION, SERIES 6700i. COLOR NOTED IN SPECIFICATION SECTION-085113.

3. ALL OPENINGS ARE NOT THE SAME EXACT DIMENSIONS. GC RESPONSIBLE TO FIELD VERIFY ALL EXISTING OPENINGS.

4. RESCUE WINDOW SHALL BE A MINIMUM OF 6 SQ FT CLEAR OPENING. NO DIMENSION SHALL BE LESS THAN 24".

5. ALL OPERABLE WINDOWS WILL HAVE STOPS TO LIMIT OPENING TO 6" EXCEPT RESCUE WINDOWS.

6. VOID

7. NEW PRESSURE TREATED BLOCKING SHALL BE PROVIDED AT ALL WINDOW OPENINGS WHERE REQUIRED.

8. ALL GLAZING TO RECEIVE BULLET RESISTANT GLAZING MANUFACTURED BY ARMoured ONE. SEE SPECIFICATION SECTION 088000 GLAZING.

© COPYRIGHT: MICHAEL SHILALE ARCHITECTS LLP. ALL RIGHTS RESERVED.

WEIGHT/LOCKER

WINDOW

SCHEDULE AND

ELEVATIONS

MSA

MICHAEL SHILALE ARCHITECTS, L.L.P.

140 Park Avenue New York, NY 10056 Tel 945-7063920

www.mshale.com

Drawing No.

A-520

NORTH ROCKLAND
HIGH SCHOOL
PROJECTS – PHASE 1

HIGH SCHOOL: SD# 50-02-01-06-0-016-005
PRESS BOX (DEMOL): SD# 50-02-01-06-7-008-001
CONCESSIONS PRESS BOX (NEW): SD# 50-02-01-06-7-009-001
HALL PRESS BOX: SD# 50-02-01-06-7-010-002
100 Haverhill Rd
THURSDAY, NY 10984
COUNTY OF ROCKLAND

Mechanical
& Electrical
Engineer:

Structural
Engineer:

GREENMAN
PEDERSEN, INC

Professional Engineers
STATE OF NEW YORK, STATE OF NEW YORK

-
-
-

Drawn by
MAL/JR

Checked by
MS/JC

Project No.
42051

Scale
AS NOTED

Date
10-28-22

No.

Date

Revisions

4

01-27-23

REVISIONS

3




01-12-23

SED ADDENDUM 2

1


10-28-22

BIDDING DOCUMENTS

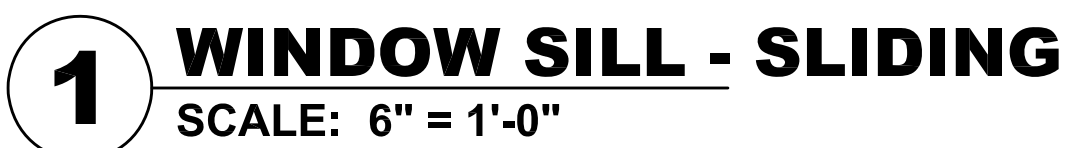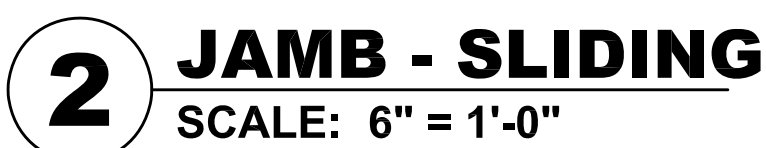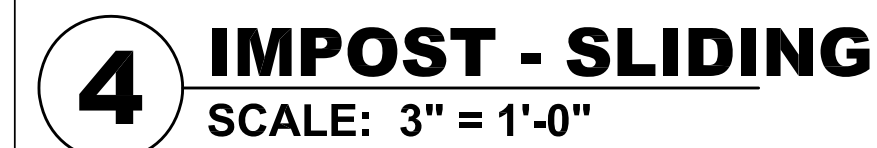

Drawing Title
**WEIGHT/LOCKER ROOM
WINDOW/DOOR DETAILS**

© COPYRIGHT, MICHAEL SHILALE ARCHITECTS LLP, ALL RIGHTS RESERVED.

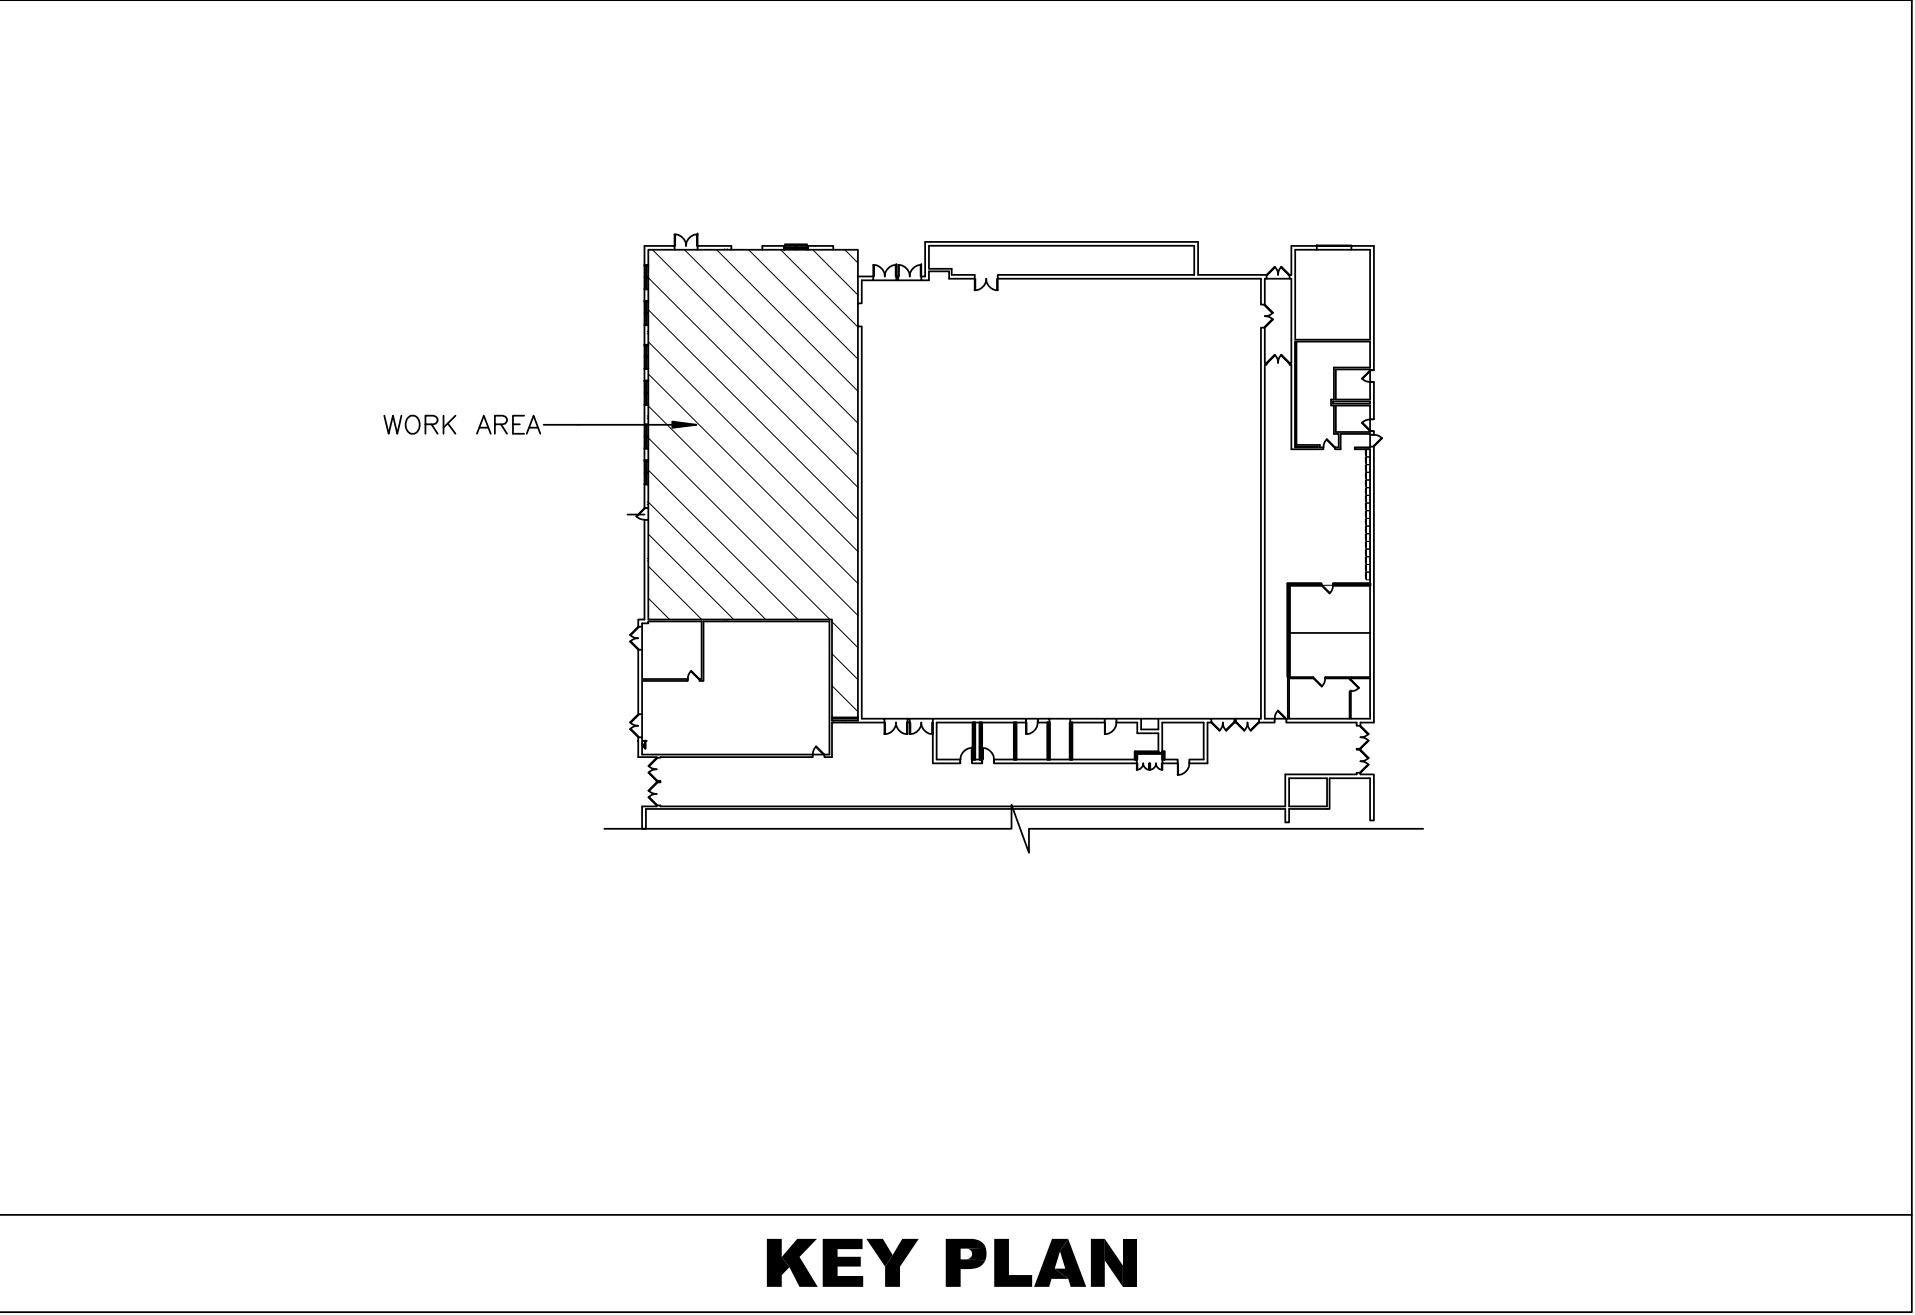

1. BASIS OF DESIGN FOR SINGLE ROLL SHADES IS DRAPER, INC.

NOTES

1/2"

MECHANICALLY FASTEN TO NEW WOOD BLOCKING TO BE PRIMED AND PAINTED



6 1/2"

SINGLE ROLLER SHADE (COLOR BY ARCH)

MANUAL DRIVE CHAIN. PROVIDE RETAINING LOOP AT SILL

6 1/2"

5 HEAD MOUNTED SINGLE ROLL DETAIL
SCALE: 3" = 1'-0"

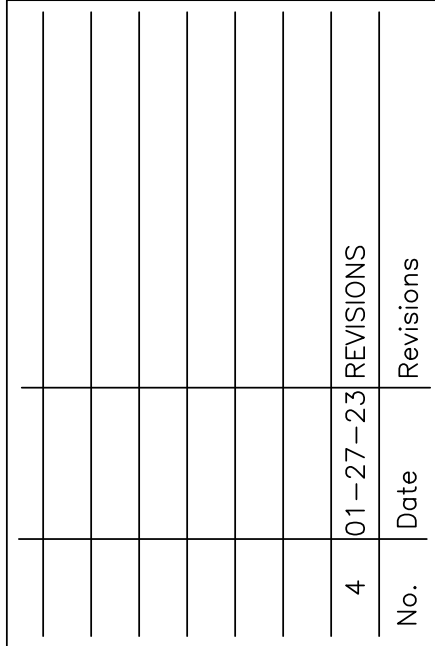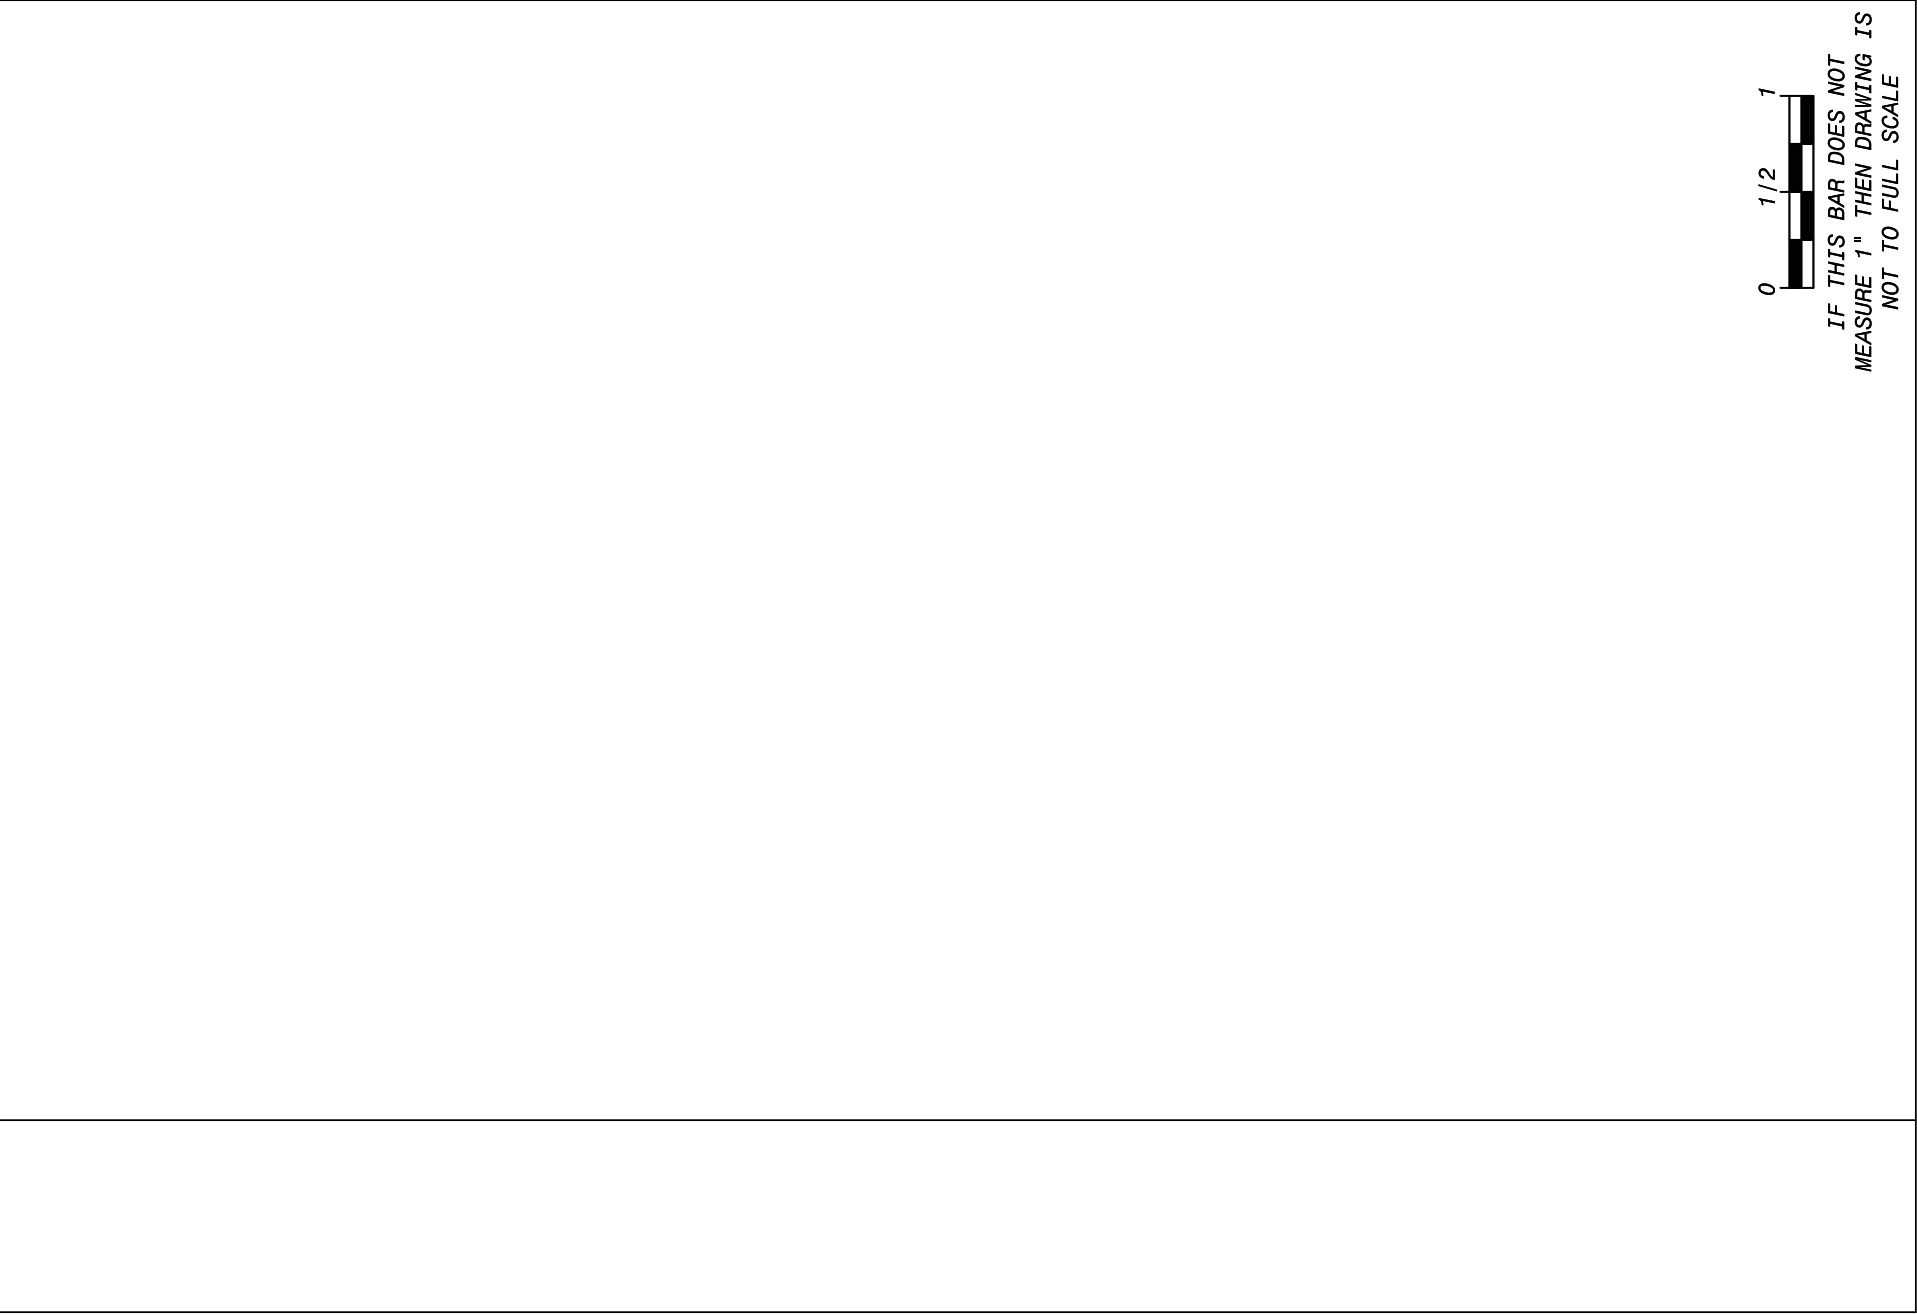

Drawn by	MAL/JR
Checked by	MS/JC
Project No.	42051
Scale	AS NOTED
Date	06-27-22

**NORTH ROCKLAND
HIGH SCHOOL
PROJECTS - PHASE 1**

HIGH SCHOOL, SD# 50-02-01-06-0-016-035
PRESS BOX (ROAD), SD# 50-02-01-06-0-023-001
CONCESSIONS-PRESS BOX (NORTH), SD# 50-02-01-06-0-079-001
FELDERHOUSE, SD# 50-02-01-06-0-008-001

108 Hammond Rd.,
Thaleta, NJ 10884

TOWN OF HAVERTOWN
COUNTY OF ROCKLAND





Drawing No. **A-522**



ALT. NO. 30
ALT. NO. 31

RTU WEIGHT

 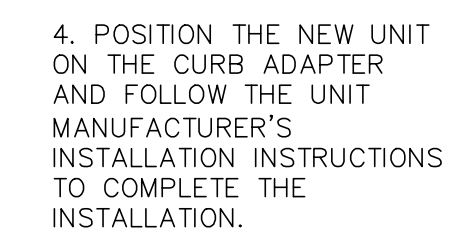

1 TYPICAL ADAPTER CURB DETAIL

SCALE: 1/2"=1'-0"

Drawn by	MAL/ML
Checked by	MS/JC
Project No.	42051
Scale	AS NOTED
Date	11-13-19

Mechanical & Electrical Engineer:	GREENMAN PERDENSEN, INC 2 EXECUTIVE BOULEVARD, SUITE 202, SUFFERN, NY 10901
Structural Engineer:	— — — —

NORTH ROCKLAND
HIGH SCHOOL
PROJECTS - PHASE 1

HIGH SCHOOL: SED# 59-42-01-06-0-016-035
TOWN: SED# 59-42-01-06-0-016-035
CONSENT: SED# 59-42-01-06-0-016-035
PRELIM: SED# 59-42-01-06-7-079-001
PRELIM: SED# 59-42-01-06-7-008-001

86 Haverhill Rd.
Roseland, NY 10984

TOWN OF HAVERTHILL
COUNTY OF ROCKLAND

© COPYRIGHT, MICHAEL SHILALE ARCHITECTS, ALL RIGHTS RESERVED.

Drawing Title

Drawing No.

A-530

CODE	MATERIAL	MANUFACTURER	PRODUCT	CATALOG NO.	FINISH	COLOR	REMARKS
ACT1	2'X2' CEILING TILE	USG	FROST (FL)	418		BY ARCH	W/ FINELINE SUSPENSION SYSTEM
ACT2	2'X4' CEILING TILE	USG	FROST (FL)	450		BY ARCH	W/ CENTRICITEE SUSPENSION SYSTEM
CT1	CERAMIC FLOOR TILE	DAL-TILE	MOSAICS UNGLAZED			BY ARCH	
CT2	CERAMIC FLOOR TILE	DAL-TILE	GLAZED WALL TILE			BY ARCH	
CT3	CERAMIC BASE	DAL-TILE				BY ARCH	
CT4	CERAMIC TILE	CROSSVILLE TILE	VERANDA/STONE	6x6		BY ARCH	
CT5	CERAMIC BASE	CROSSVILLE TILE	VERANDA/STONE	BULLNOSE BASE		BY ARCH	
QT1	QUARRY TILE	DALTILE	QUARRY TILE	6X6		BY ARCH	
PT1	LATEX FINISH	BENJAMIN MOORE	REGAL SELECT	549	EGGSHELL	BY ARCH	(1) COAT PT4, (2) COATS PT1
PT2	LATEX FINISH	BENJAMIN MOORE	REGAL SELECT	551	SEMI-GLOSS	BY ARCH	(1) COAT PT4, (2) COATS PT2
PT3	LATEX FINISH	BENJAMIN MOORE	REGAL SELECT	547	FLAT	BY ARCH	(1) COAT PT4, (2) COATS PT3
PT4	LATEX PRIMER	BENJAMIN MOORE	MULTI PURPOSE PRIMER	067	FLAT	BY ARCH	
PT5	LATEX FINISH	BENJAMIN MOORE	DTM ACRYLIC	HP29	SEMI-GLOSS	BY ARCH	(3) COAT PT5
PT9	NON-SLIP EPOXY COATING	INDUSTRIAL FLOOR CORPORATION	EPOXY QUARTZ FLOOR		FLAKE	BY ARCH	WWW.FLOOREPOXYINDUSTRIAL.COM
PT10	LATEX ENAMEL PRIMER	MOORECRAFT	SUPERSPEC	253		BY ARCH	
PT11	LATEX ENAMEL	MOORECRAFT	SUPERSPEC	276	SEMI-GLOSS	BY ARCH	
PT12	ALKYD FINISH	BENJAMIN MOORE	DTM ACRYLIC	HP25	LOW LUSTRE	BY ARCH	(3) COAT PT12
VCT1	VINYL TILE	ARMSTRONG	STAN. COLOR CHART			BY ARCH	
VB1	VINYL BASE	ROPPE	VINYL BASE	700 SERIES		BY ARCH	STANDARD TOE BASE
GB1	GYP SUM BOARD	USG					
GB2	GYP SUM	USG		TYPE X			
GB3	GYP BD	USG					
MRGB	GYP BD	CERTAINTED	DRYWALL	M2 TECH			
WB1	4" WOOD BASE		CLEAR PINE	COLONIAL		BY ARCH	SUBMIT SAMPLES
WC1	2 1/2" WOOD CASING		CLEAR PINE	COLONIAL		BY ARCH	SUBMIT SAMPLES
CBU1	CEMENTITIOUS BACKER UNIT	USG	"DURO-ROCK"				
ST1	WOOD STAIN	BENJAMIN MOORE	MOORE'S PENET STN	241	LOW LUSTER	BY ARCH	SUBMIT SAMP. (1) COAT ST1
ST2	P.T. WOOD STAIN	BENJAMIN MOORE	MOORE WOOD	070	SEMI-TRANS	BY ARCH	(2) COATS ST2
V1	VARNISH	BENJAMIN MOORE	BEN WOOD POLY				SUBMIT SAMP.(2) COATS V-1
STD	PT DECK STAIN	CABOT		0700 SERIES			
SRT	SOLID RUBBER TILE	JOHNSONITE	-	SOLID	SQUARE RT	BY ARCH	24"x24" TILE
BF	BLOCK FILLER	BENJAMIN MOORE	BLOCK FILLER	958-11			
CS1	CONCRETE STAIN	INSL-X	TUFFCRETE	CST - 5XXX		BY ARCH	
SL1	SELF LEVELING UNDERLAYMENT	ARDEX	K-13				
FINISH MATERIAL SCHEDULE REMARKS 1. - 2. - 3. - 4. - 5. -							

ROOM FINISH SCHEDULE										
Level	Room Number	Name	WALL				BASE	FLR	CLG	REMARKS
			NORTH	EAST	SOUTH	WEST				
FIRST FLOOR	100	SNACK BAR	BF, PT2	BF, PT2	BF, PT2	BF, PT2	VB1	PT9	PT3	
FIRST FLOOR	101	STORAGE	BF, PT2	BF, PT2	BF, PT2	BF, PT2	VB1	PT9	PT3	
FIRST FLOOR	102	MEN'S ROOM	BF, PT2	BF, PT2	BF, PT2	BF, PT2	VB1	PT9	PT3	
FIRST FLOOR	103	WOMEN'S ROOM	BF, PT2	BF, PT2	BF, PT2	BF, PT2	VB1	PT9	PT3	
FIRST FLOOR	104	TOILET ROOM	BF, PT2	BF, PT2	BF, PT2	BF, PT2	VB1	PT9	PT3	
SECOND FLOOR	200	PRESS BOX	MRGB, PT2	MRGB, PT2	MRGB, PT2	MRGB, PT2	VB1	PT9	PT3	
SECOND FLOOR	201	PRESS BOX	MRGB, PT2	MRGB, PT2	MRGB, PT2	MRGB, PT2	VB1	PT9	PT3	
SECOND FLOOR	202	PRESS BOX	MRGB, PT2	MRGB, PT2	MRGB, PT2	MRGB, PT2	VB1	PT9	PT3	

FINISH SCHEDULE

Drawn by	MAL/ML
Checked by	MS/JC
Project No.	42051
Scale	AS NOTED
Date	06-27-22

**NORTH ROCKLAND
HIGH SCHOOL
PROJECTS - PHASE 1**

HIGH SCHOOL, SD# 50-02-01-06-0-016-055
PRESS BOX (ROAD), SD# 50-02-01-06-0-023-001
CONCESSIONS-FRESH BOX (NEW), SD# 50-02-01-06-0-079-001
FELDHOUSE, SD# 50-02-01-06-0-088-001

108 Hammond Rd.,
Thedea, NY 10884

TOWN OF HARVESTOWN
COUNTY OF ROCKLAND

Drawing Title
**CONCESSIONS/
 PRESS BOX FINISH
 SCHEDULE**

IT IS A VIOLATION OF THE LAW FOR ANY PERSON, UNLESS ACTING UNDER THE DIRECTION OF A LICENSED ARCHITECT, TO ALTER AN ITEM IN ANY WAY.




© COPYRIGHT, MICHAEL SHULAE ARCHITECTS LLP, ALL RIGHTS RESERVED.

3 DOOR JAMB / HEAD DETAILS
SCALE: 1/2"=1'-0"

[illegible]

Drawing Title
**CONCESSIONS/
 PRESS BOX DOOR
 SCHEDULE**





Drawing No.
A-611

 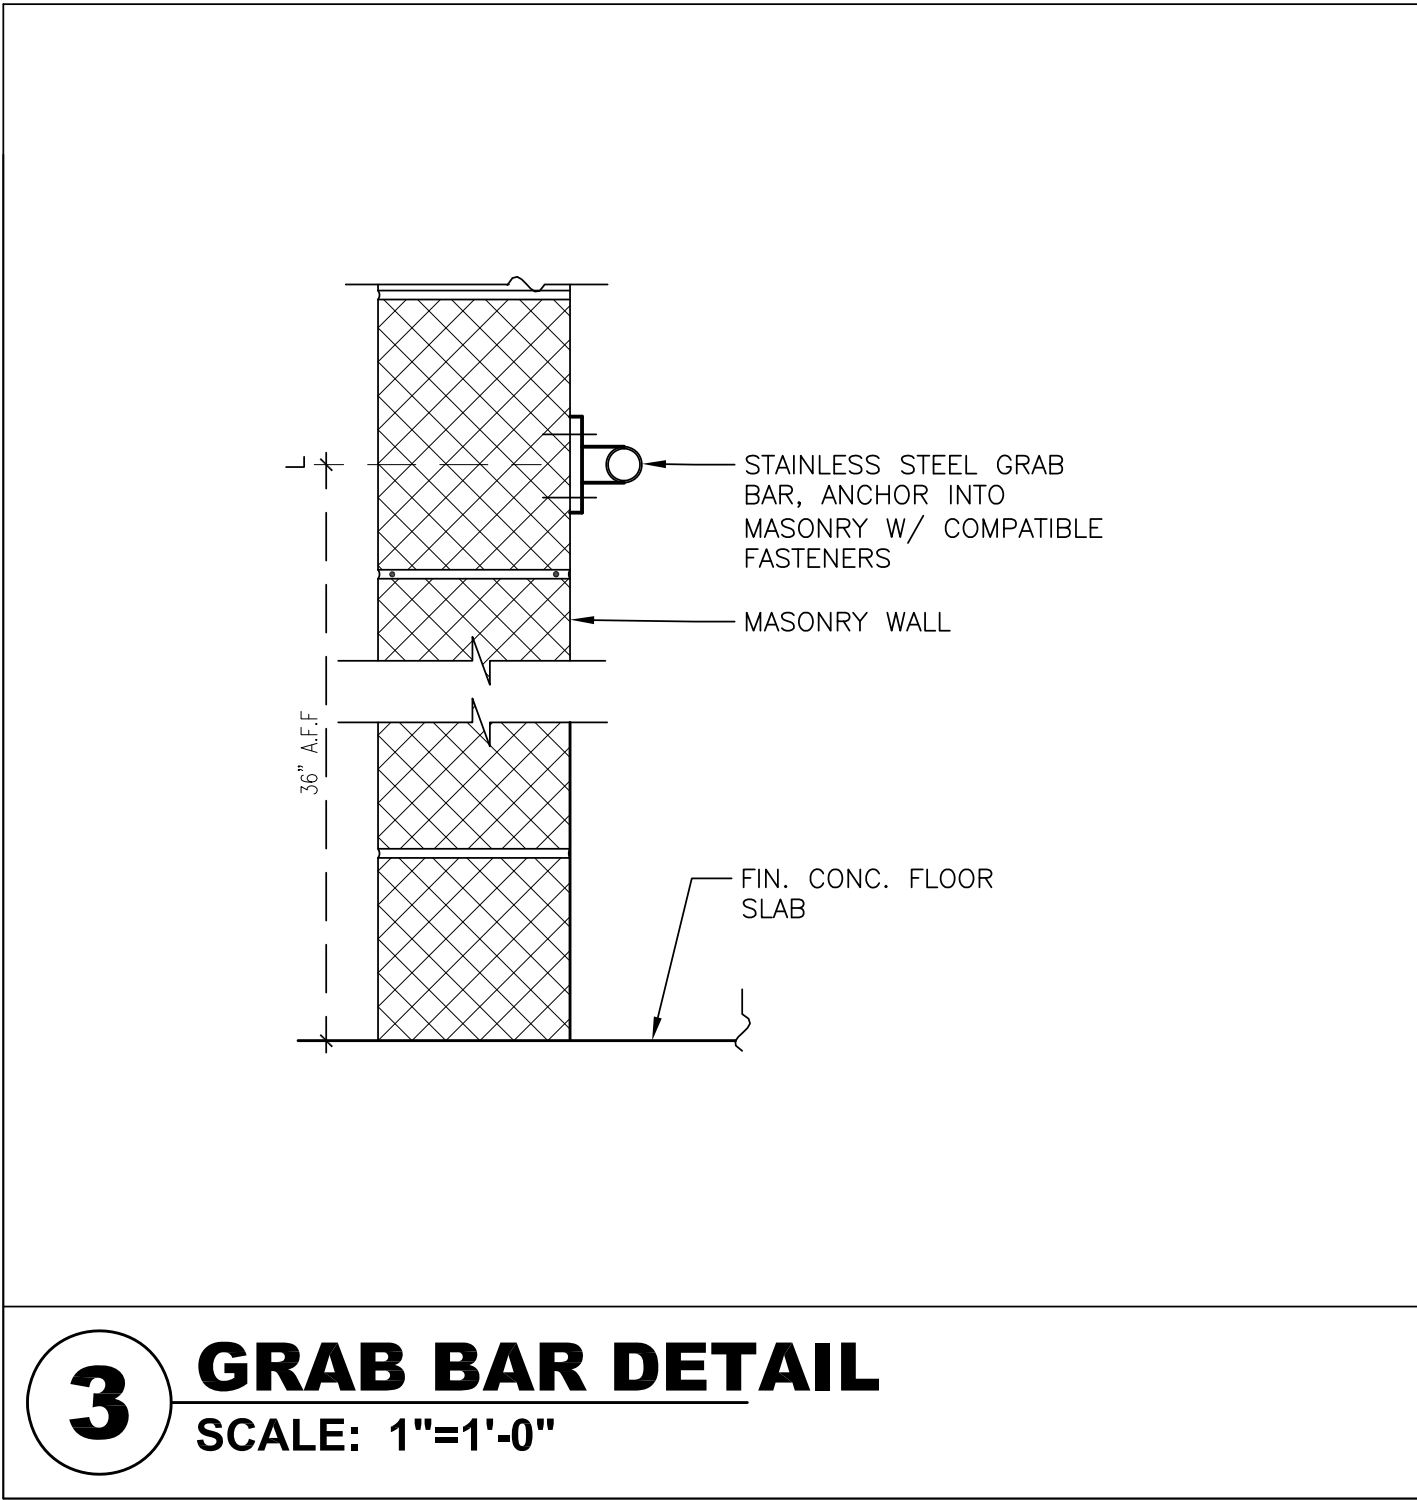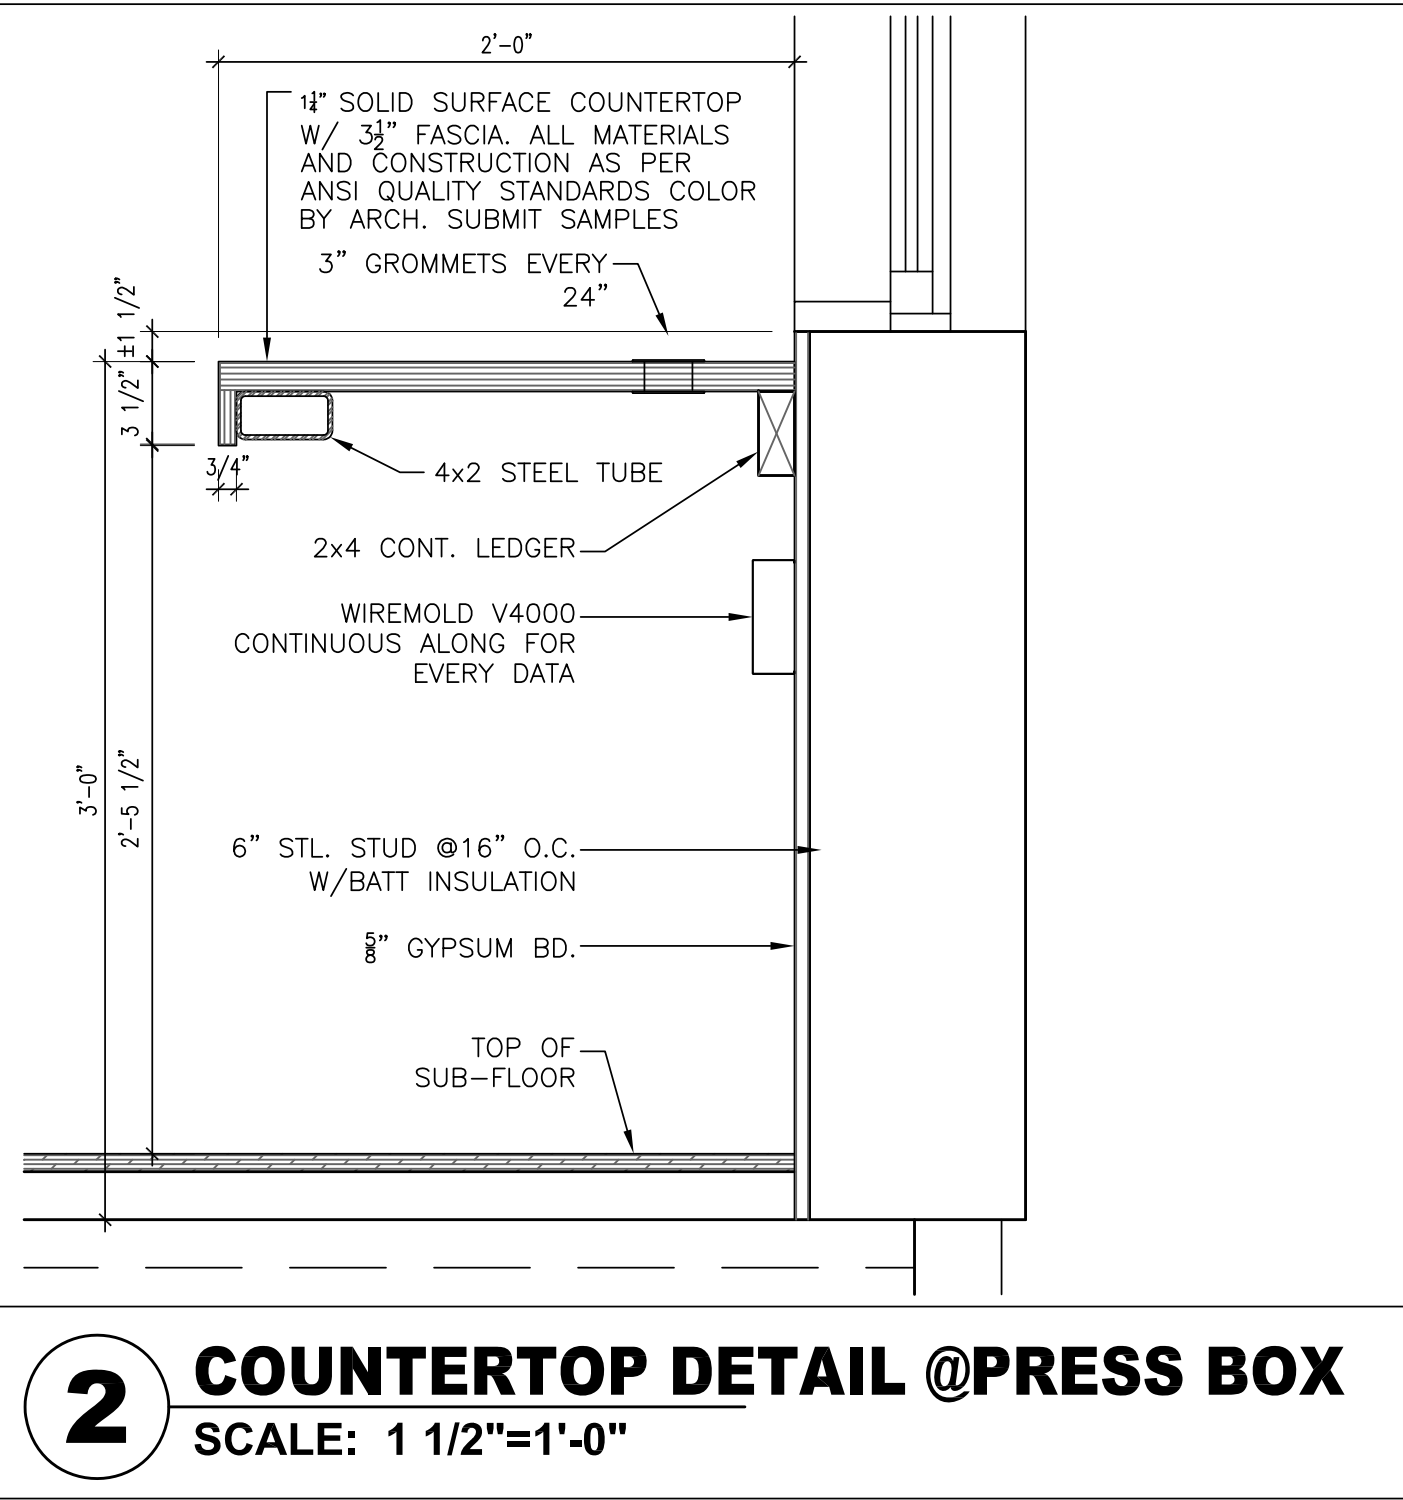

ITEM NO.	DESCRIPTION	MANUFACTURER	MODEL NO.	REMARKS
A	HAND DRYER	EXCEL	XL-SB	STAINLESS STEEL
B	WALL GUARD	EXCEL	89S	STAINLESS STEEL
C	24" TOWEL ROD	BASCO	1642	STAINLESS STEEL ROD
E	SURFACE MTD. MIRROR	BOBRICK	B-165	
F	TOWEL RING	BASCO	1650	STAINLESS STEEL
G	TOILET TISSUE DISP.	BOBRICK	B-2888	STAINLESS STEEL DISPENSER
H	36" GRAB BAR	BASCO	6417HP	
I	48" GRAB BAR	BASCO	6419HP	
J	42" GRAB BAR	BASCO	6418HP	
K	MEDICINE CABINET	BASCO	378P	STAINLESS FRAMED 18"x36"x3" RECESSED
L	SOAP DISPENSER	BRADLEY	6-3100	STAINLESS STEEL SURFACE MOUNTED
M	24" GRAB BAR	BASCO	6414HP	
P	18" GRAB BAR	BASCO	6413HP	
Q	BABY CHANGING STATION	KOALA KARE	KB311-SWM	
V	SANITARY NAPKIN DISP.	BOBRICK	B-35139	STAINLESS STEEL
W	RESTROOM PARTITION	BRADLEY	SERIES 400	SENTINEL

PROVIDED BY OWNER. INSTALLED BY CONTRACTOR

ACCESSORIES SCHEDULE

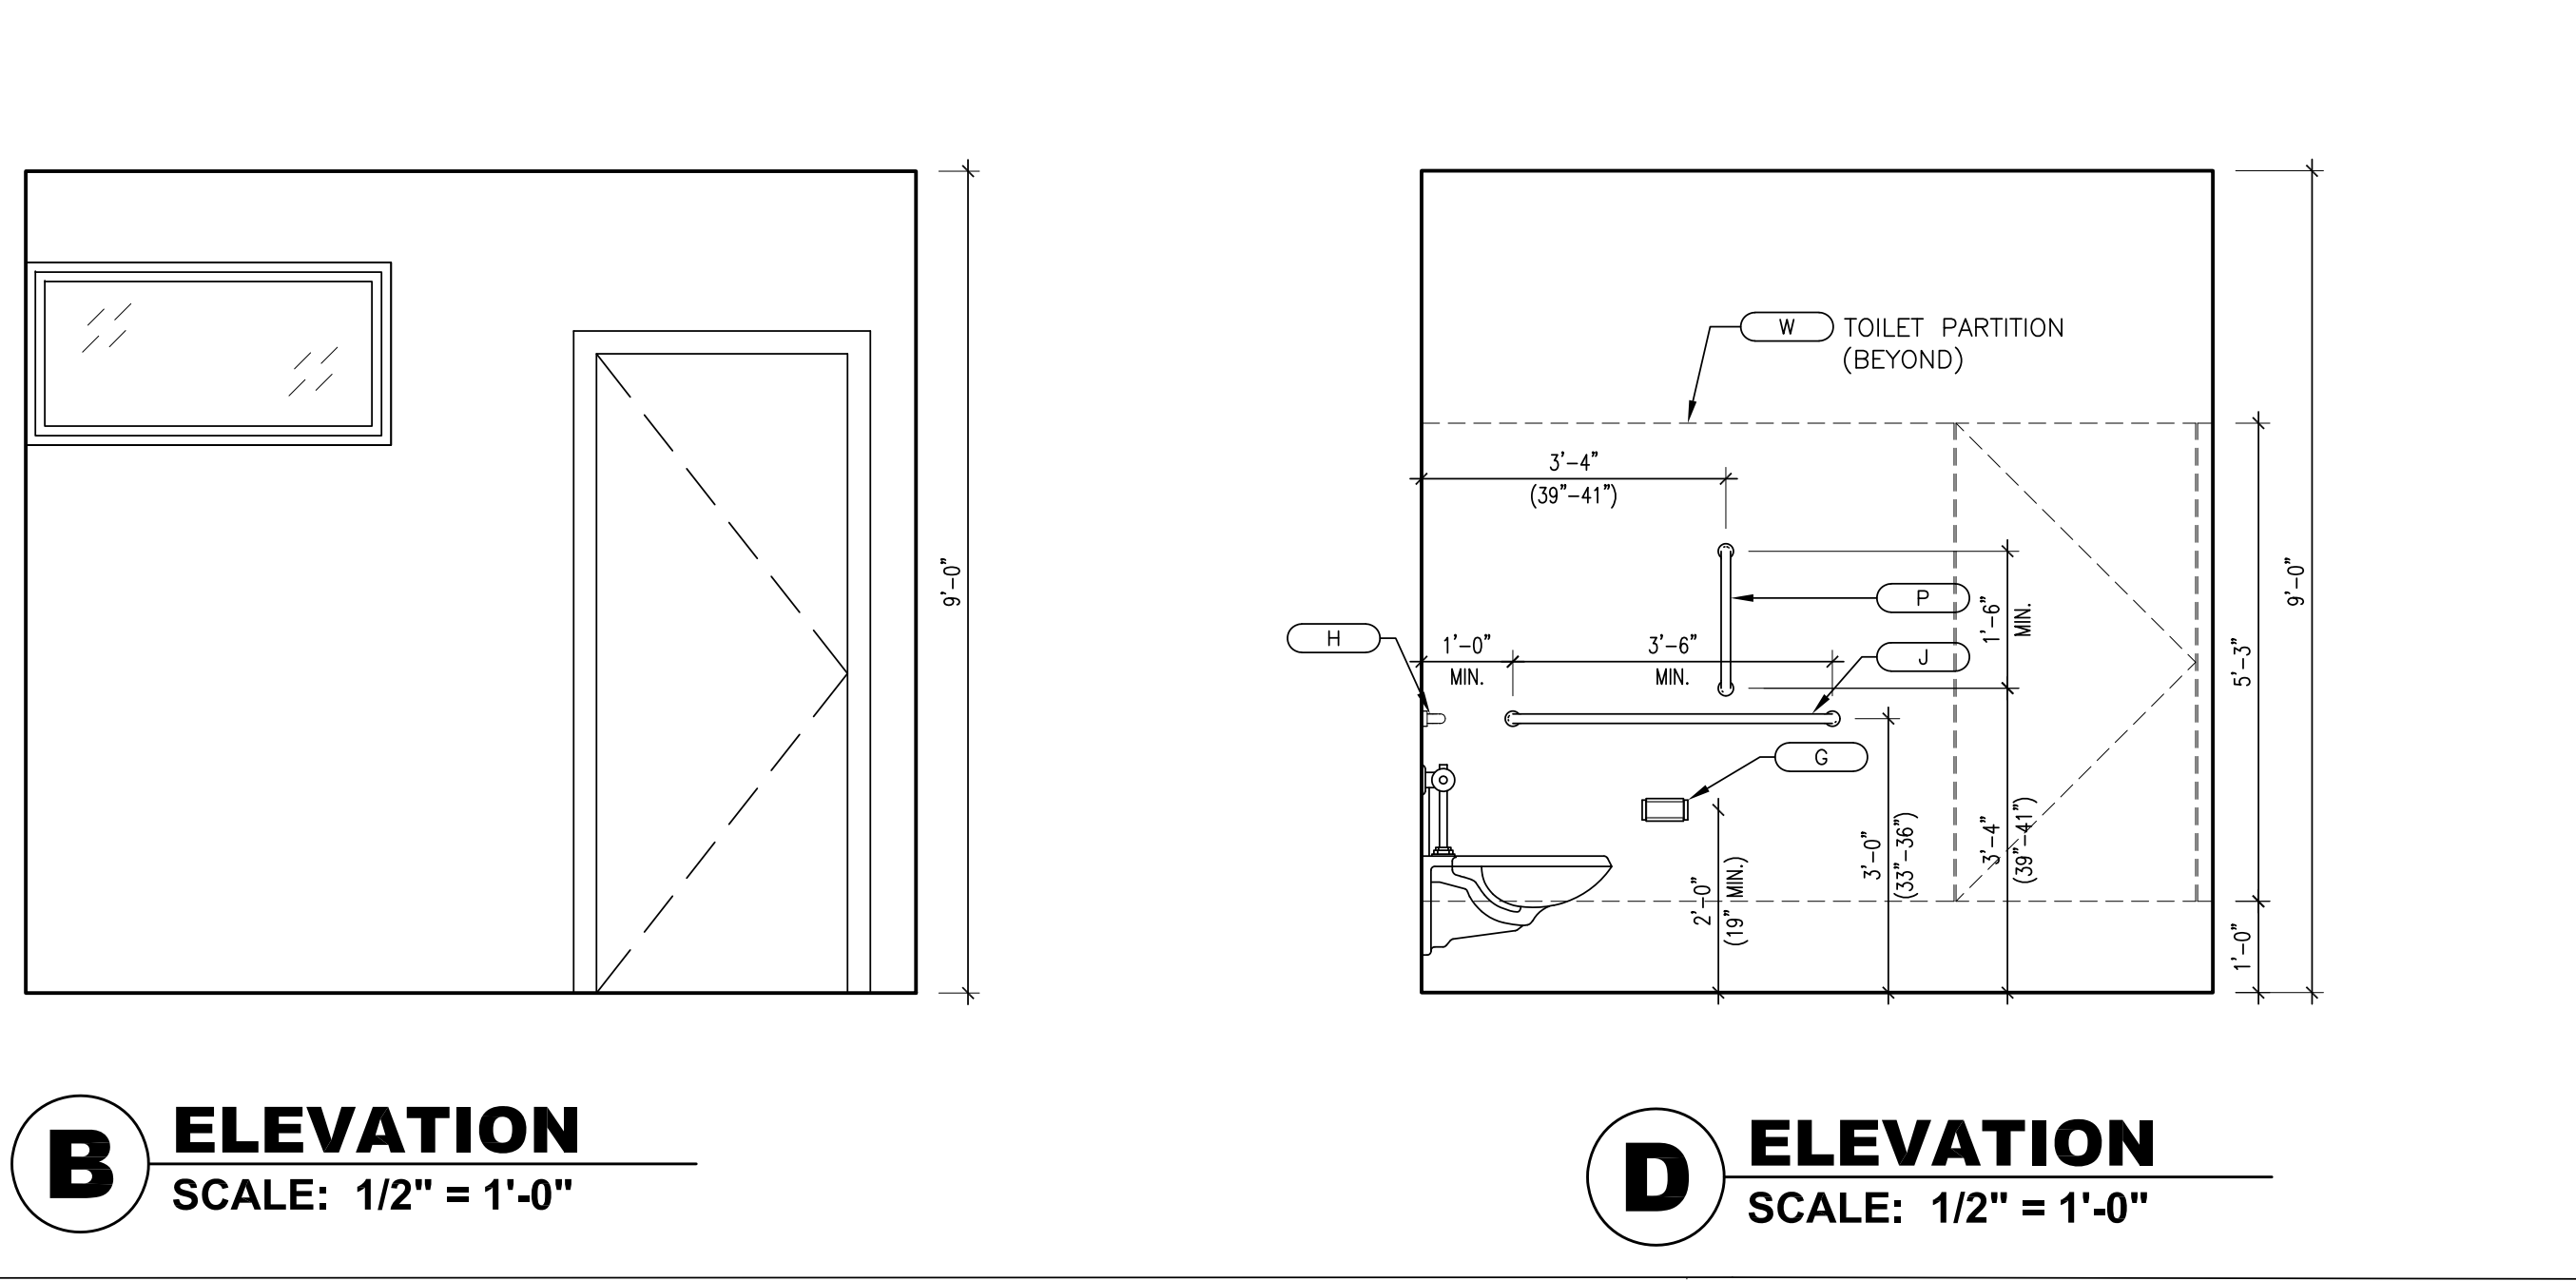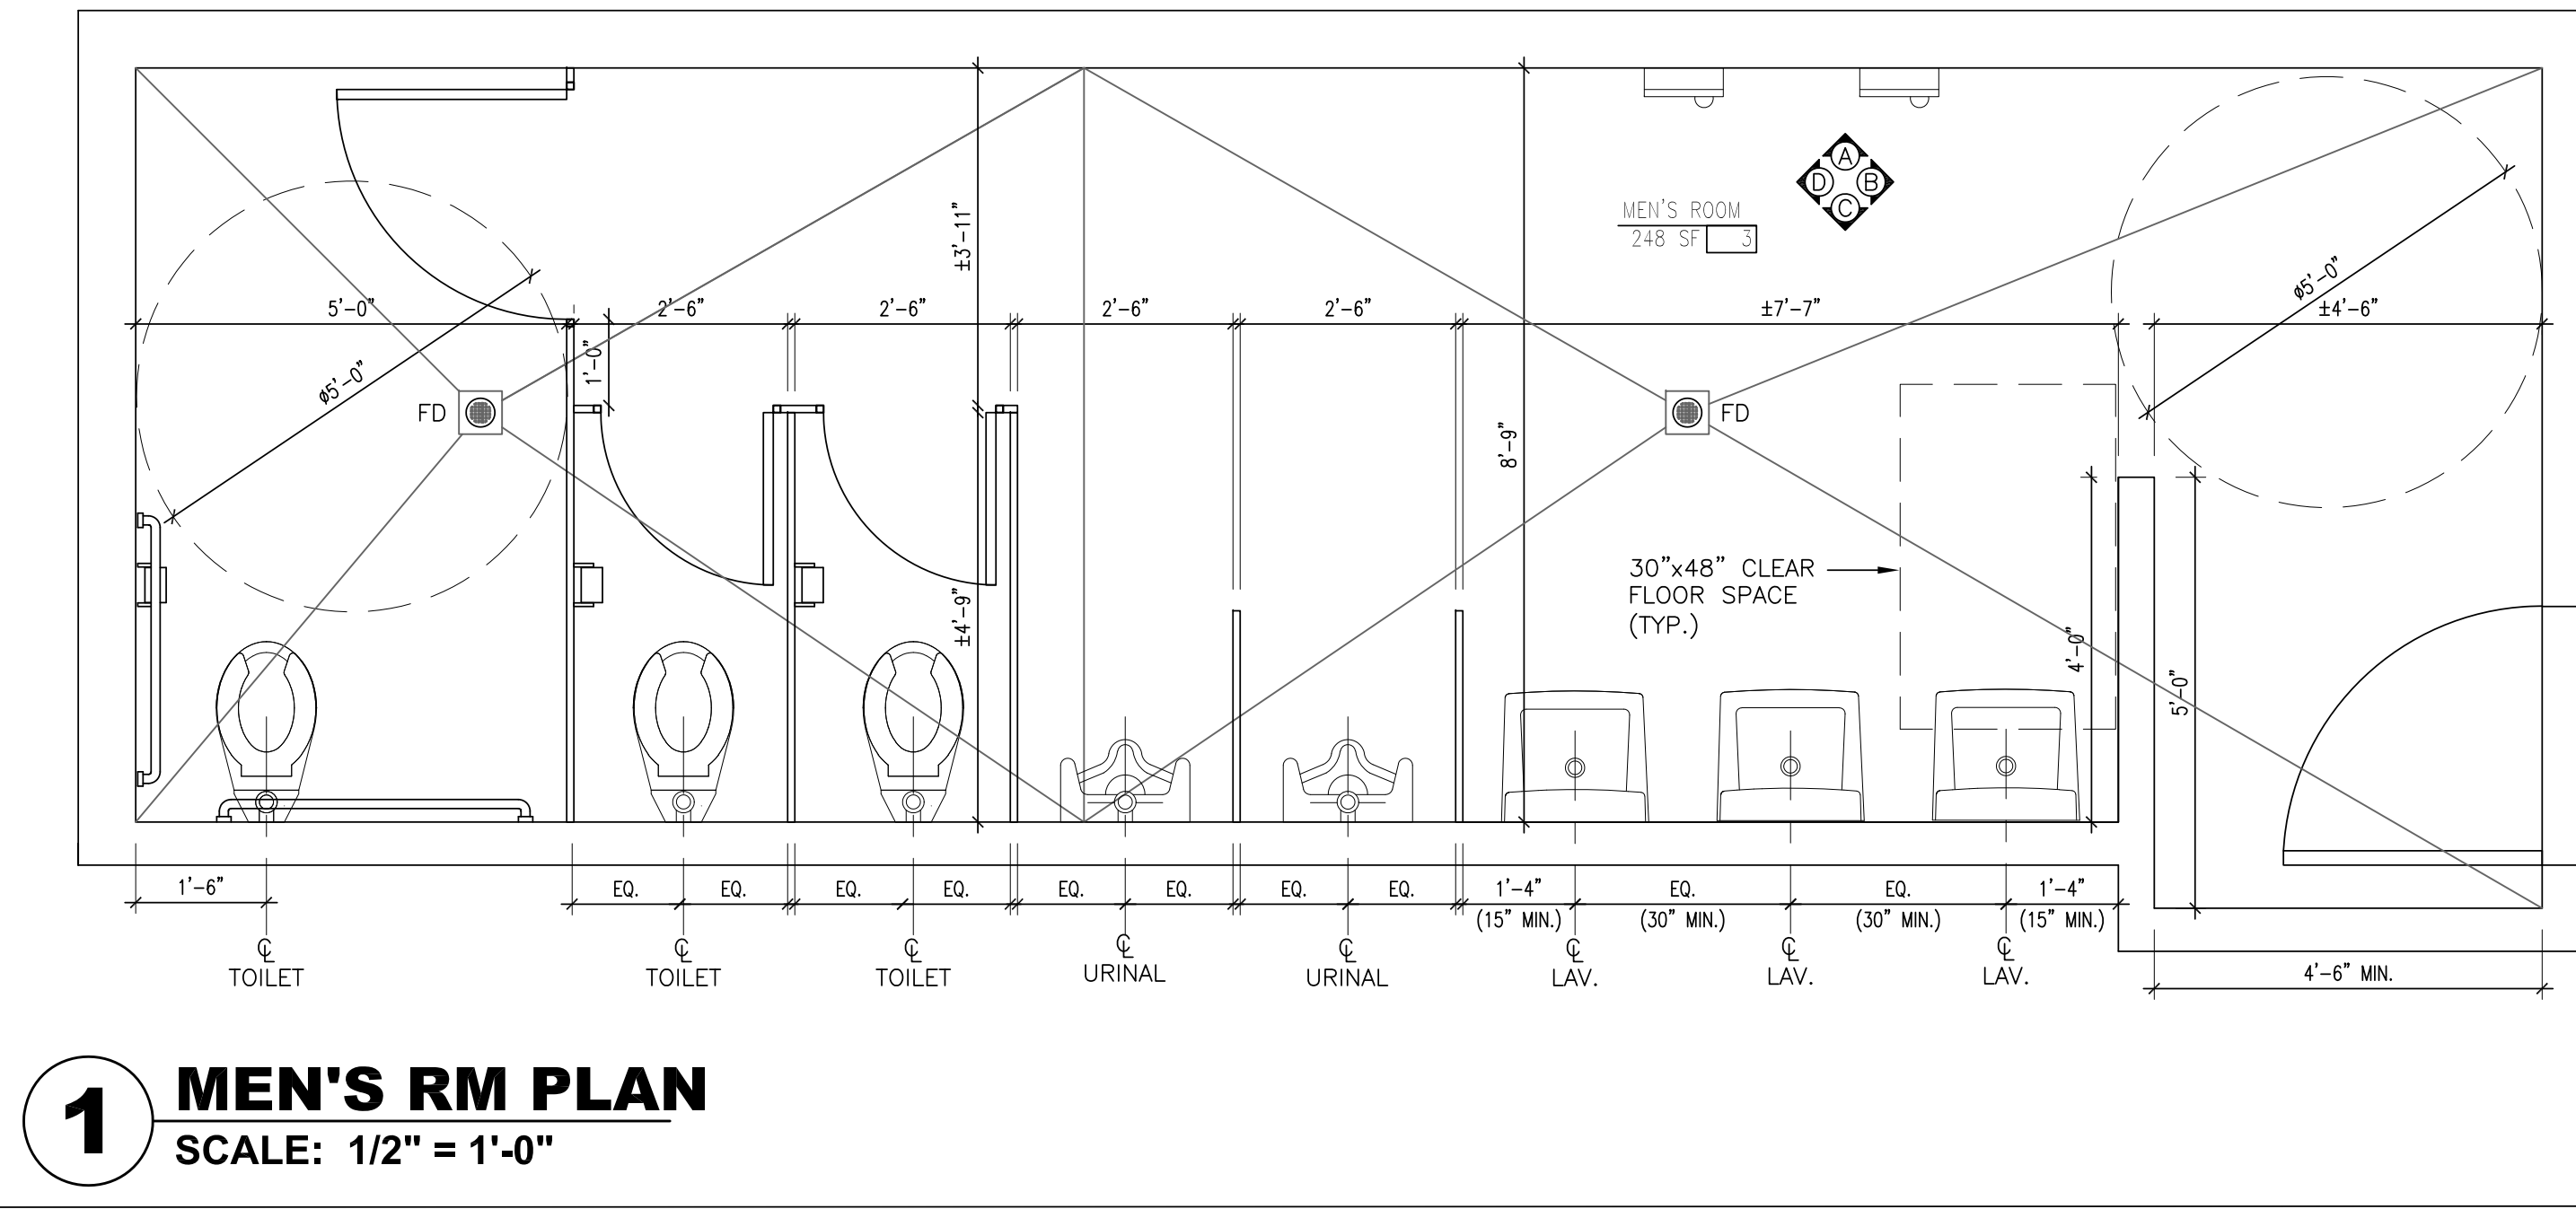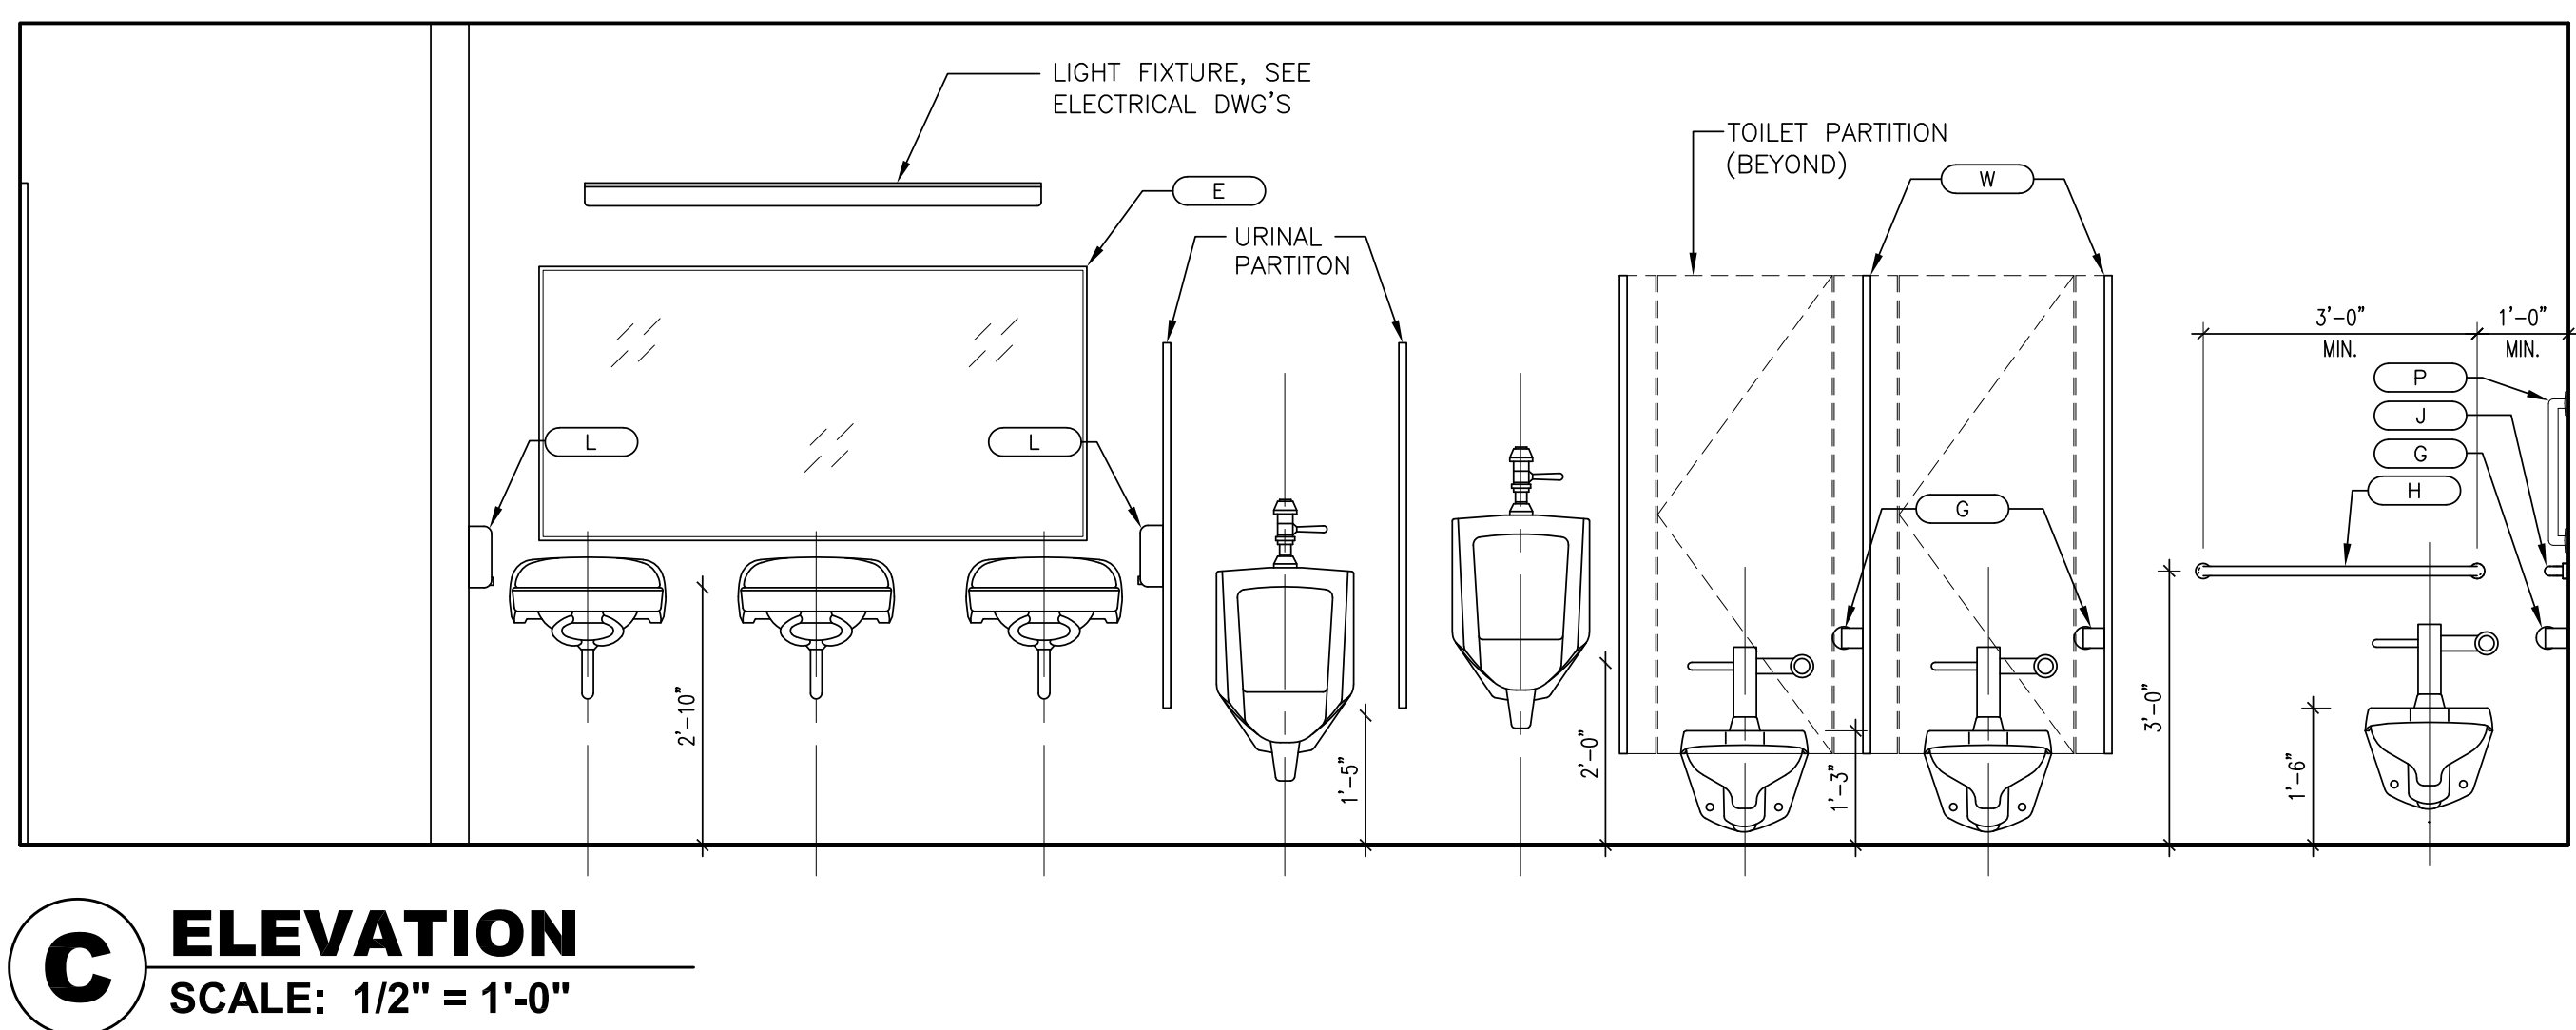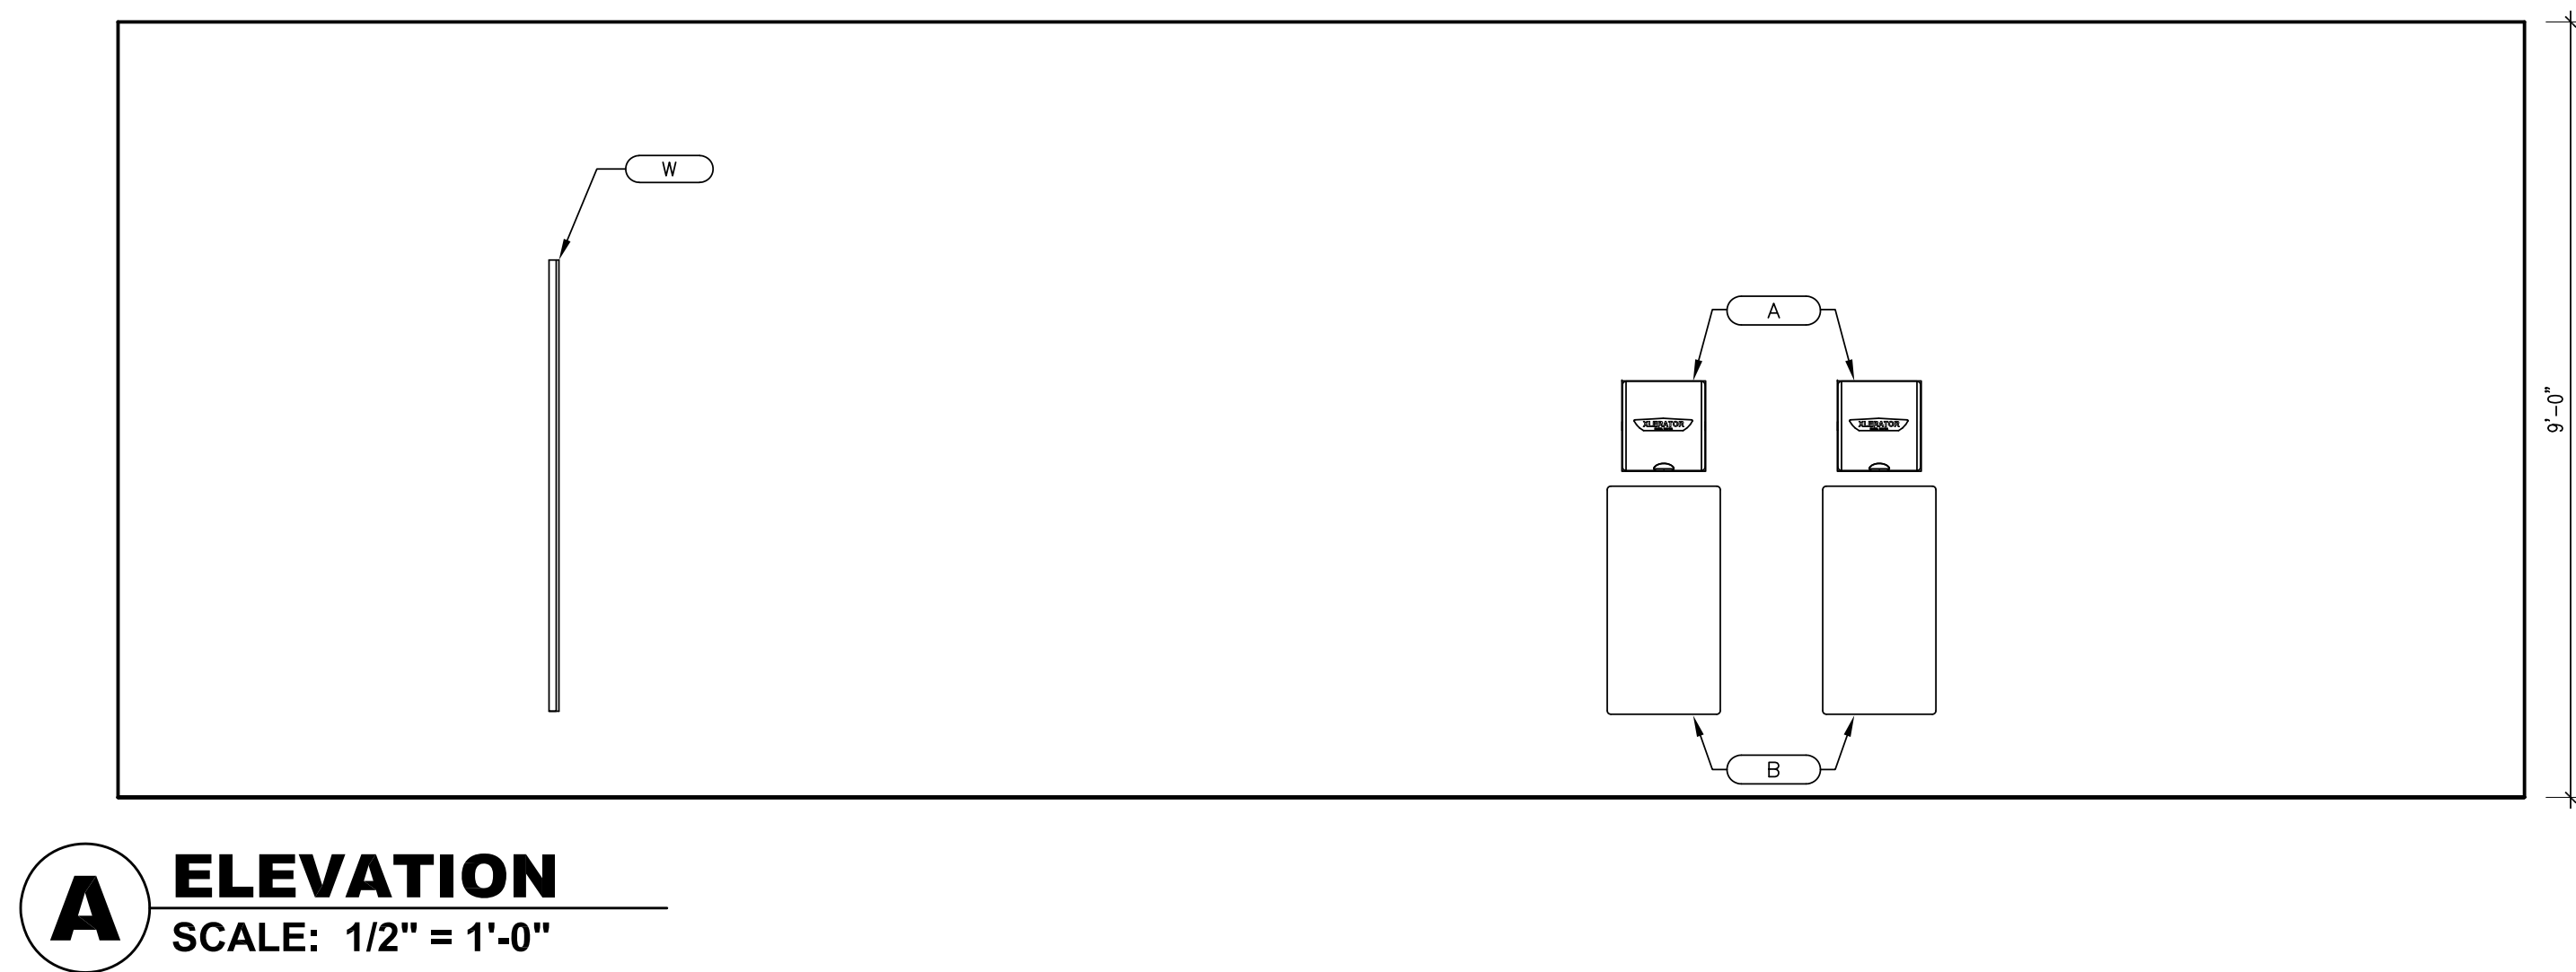

IT IS A VIOLATION OF THE LAW FOR ANY PERSON, UNLESS ACTING UNDER THE DIRECTION OF A LICENSED ARCHITECT, TO ALTER AN ITEM IN ANY WAY.

Drawn by: MAL/JR
Checked by: MS/JC
Project No.: 42051
Scale: AS NOTED
Date: 06-27-22

No. Revisions

GREENMAN PEDERSEN, INC.
Mechanical & Electrical Engineer
1000 ROUTE 202, SUITE 202, SUFFERN, NY 10901

Mechanical & Electrical Engineer
Structural Engineer

NORTH ROCKLAND HIGH SCHOOL PROJECTS - PHASE 1
HIGH SCHOOL SD# 50-02-01-06-0-016-035
PRESS BOX (D300): SD# 50-02-01-06-0-016-035
CONCESSIONS/RESTROOM INTERIORS: SD# 50-02-01-06-0-016-035
100 Hempstead Rd., Suite 100, Rockland, NY 10984

MSA
MICHAEL SHILALE ARCHITECTS, L.L.P.
140 Park Avenue, New York, NY 10022
Tel: 945-0654200
mshilale.com

© COPYRIGHT, MICHAEL SHILALE ARCHITECTS LLP. ALL RIGHTS RESERVED.

Drawing Title: CONCESSIONS/RESTROOM INTERIORS ELEVATIONS

No. A-612




ITEM NO.	DESCRIPTION	MANUFACTURER	MODEL NO.	REMARKS
(1)	COMMERCIAL SINK	BK RESOURCES	BKS-1-18-12-18TS	BASE BID
(2)	STAINLESS STEEL WORK TABLE	SAPPHIRE	SMTB-2460G	N.I.C.
(3)	STAINLESS STEEL WORK TABLE	SAPPHIRE	SMTB-2448G	N.I.C.
(4)	BOTTLE FILLER	MURDOCK	BF16-WF1	BASE BID
(5)	JUG FILLER	MURDOCK	M-824	-
(6)	ICE MACHINE	MANITOWOC	NEO 240 UNDERCOUNTER ICE MACHINE	-

EQUIPMENT SCHEDULE

4	01-27-23	REVISES
3	01-12-23	SED ADDENDUM 2
2	12-09-22	SED ADDENDUM 1
1	10-28-22	BIDDING DOC
No.	Date	Revisions

Drawn by	MAL/JR
Checked by	MS/JC
Project No.	42051
Scale	AS NOTED
Date	06-27-22

FOR ANY PERSON, UNLESS ACTING UNDER THE DIRECTION OF A LICENSED ARCHITECT, TO ALTER AN ITEM IN ANY WAY.

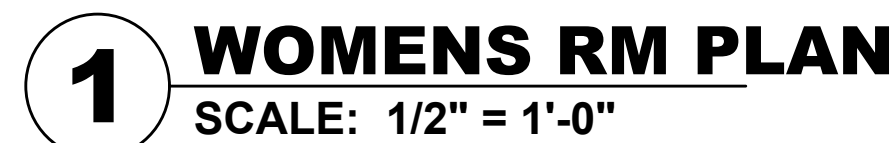

IT IS A VIOLATION OF THE	Mechanical & Electrical Engineer:	GREENMAN & PEDERSEN, INC 2 EXECUTIVE BOULEVARD, SUITE 202, SUFFERN, NY 10901
	Structural Engineer:	_ _ _

**NORTH ROCKLAND
HIGH SCHOOL
PROJECTS - PHASE 1**

HIGH SCHOOL SED# 50-02-01-06-0-016-005
PRESS HQ (PMO): SED# 50-02-01-06-7-002-001
CONSENTS: SED# 50-02-01-06-7-003-001
RELEASE: SED# 50-02-01-06-7-008-001

1000 Hammond Rd.
Thalville, NY 10984

TOWN OF HANOVERSTAD
COUNTY OF ROCKLAND

HSA

MICHAEL SHILALE ARCHITECTS, L.L.P.

140 Park Avenue New York, NY 10056 Tel 844-769-9200
www.hsa.com


© COPYRIGHT, MICHAEL SHILALE ARCHITECTS

Drawing Title

**CONCESSIONS/PRESS
BOX WOMEN'S RM
INTERIOR ELEVATIONS**

Drawing No.


A-613

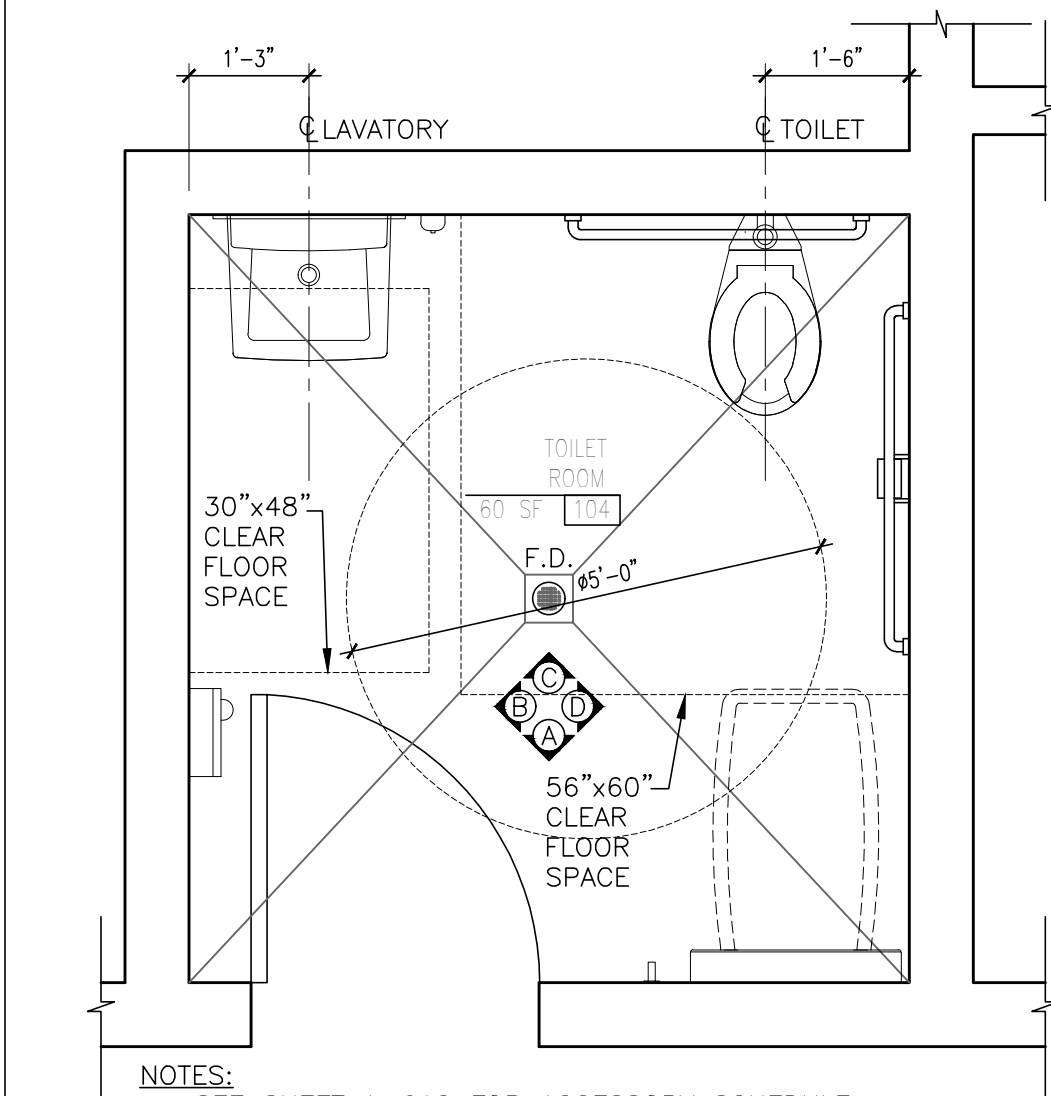


NOTES:

- SEE SHEET A-612 FOR ACCESSORY SCHEDULE
- SEE SHEET A-613 FOR EQUIPMENT SCHEDULE


1 TOILET ROOM PLAN
SCALE: 1/2" = 1'-0"

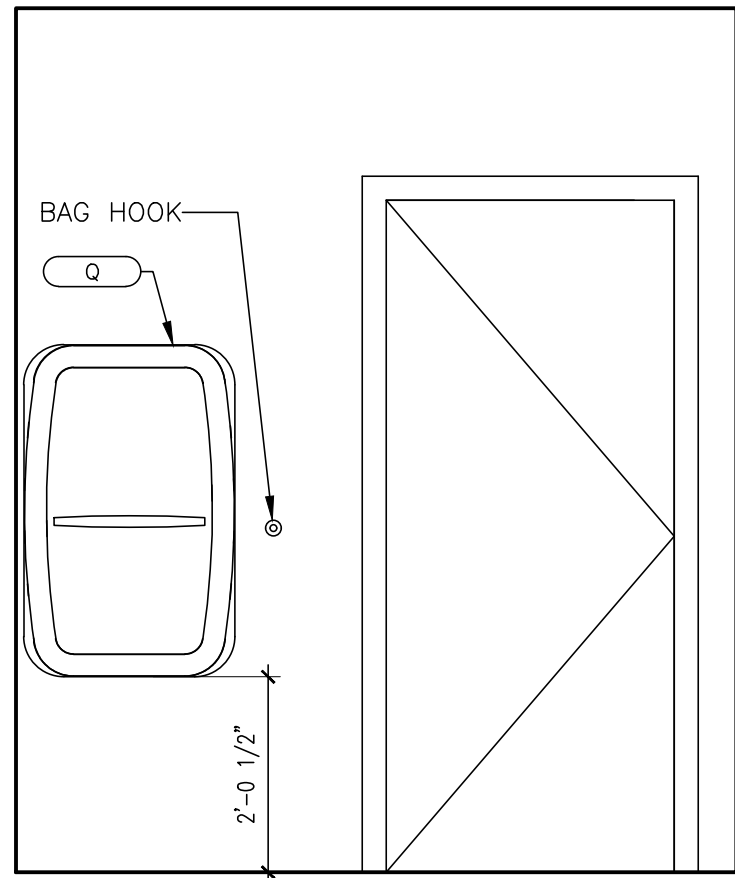


A TOILET ROOM ELEVATION
SCALE: 1/2" = 1'-0"

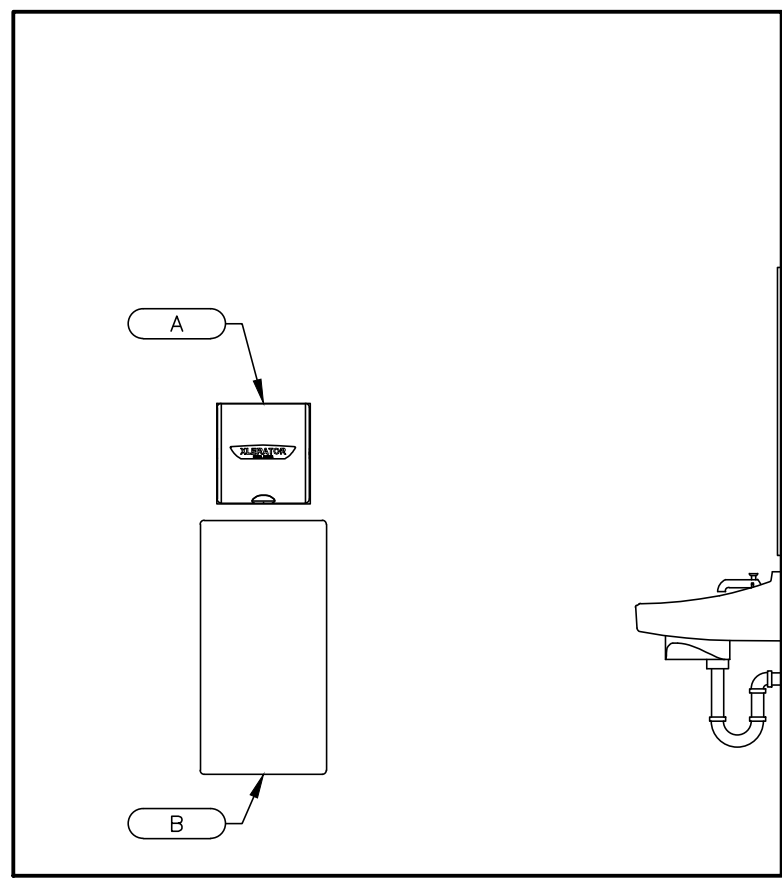

B TOILET ROOM ELEVATION
SCALE: 1/2" = 1'-0"

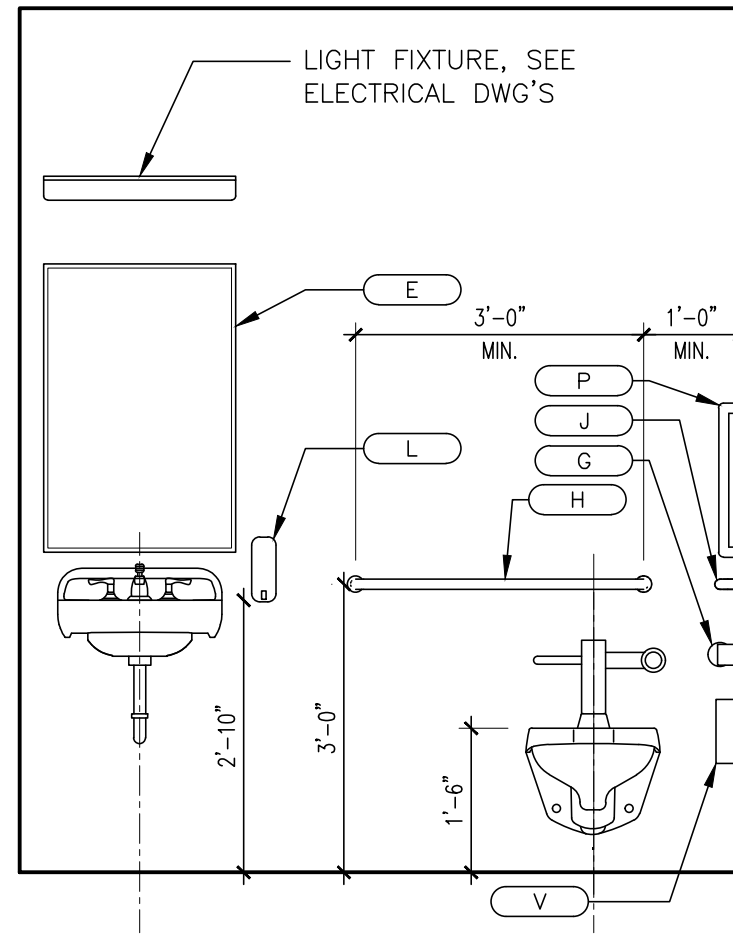

C TOILET ROOM ELEVATION
SCALE: 1/2" = 1'-0"

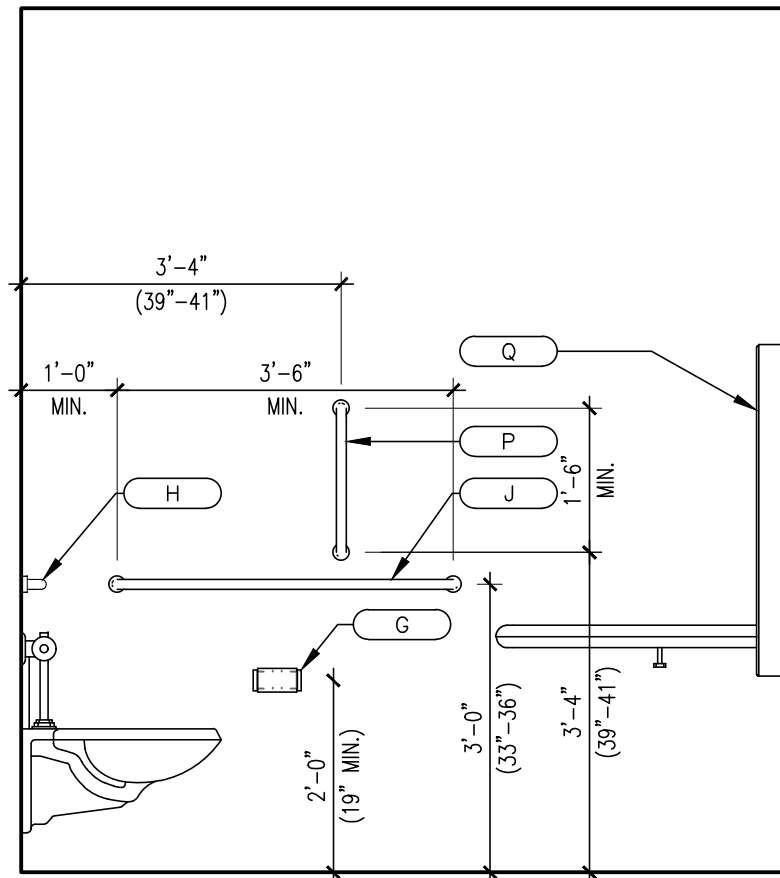

D TOILET ROOM ELEVATION
SCALE: 1/2" = 1'-0"

© COPYRIGHT, MICHAEL SHILALE ARCHITECTS LLP. ALL RIGHTS RESERVED.

Drawing Title
**CONCESSIONS/PRESS
BOX TOILET RM PLAN &
INTERIOR ELEVATIONS**

MSA
MICHAEL SHILALE ARCHITECTS, L.L.P.
140 Park Avenue New York, NY 10066 Tel 945-7064920
www.mshale.com

Drawing No.

A-614

**NORTH ROCKLAND
HIGH SCHOOL
PROJECTS - PHASE 1**
HIGH SCHOOL: SD# 50-02-01-06-0-016-035
PRESS BOX (D340): SD# 50-02-01-06-0-038-001
CONCESSIONS (D340): SD# 50-02-01-06-0-039-001
TOILETS: SD# 50-02-01-06-0-040-001
108 Ramapo Rd.
THURLEIGH, NY 10984
COUNTY OF ROCKLAND

Mechanical
& Electrical
Engineer:

**GREENMAN
PEDERSEN, INC.**
1000 Route 9W
Suite 202, Suffern, NY 10901

Structural
Engineer:

-
-
-

Drawn by MAL/JR
Checked by MS/JC
Project No. 42051
Scale AS NOTED
Date 06-27-22

No.	Date	Revisions
4	01-27-23	REVISIONS

- *1. APPLY BLOCK FILLER TO ALL NEW AND PREVIOUSLY UNPAINTED PORTIONS OF THE CMU WALL TO ACHIEVE A UNIFORM APPEARANCE.
- *2. REMOVE ALL EXISTING MASTIC, SHOT BLAST EXPOSED EXISTING CONCRETE SLAB AND FLASH PATCH W/ ARDEX K-13 PREMIUM SELF-LEVELING UNDERLAYMENT IN PREPARATION FOR 'SPORTS FLOORING' (USE APPROPRIATE PRIMER PER ARDEX RECOMMENDATIONS).
- *3. PT12 TO BE APPLIED TO CEILING AS WELL AS THE EXPOSED PIPING AND THE EXPOSED STRUCTURE.

FINISH SCHEDULE

No.	Date	Revisions
1	10-28-22	BIDDING DOCUMENTS
3	01-12-23	SED ADDENDUM 2
4	01-27-23	REVISIONS

Drawn by	MAL/JR
Checked by	MS/JC
Project No.	42051
Scale	AS NOTED
Date	06-27-22

Mechanical & Electrical Engineer:	GREENMAN PEDERSEN, INC 2 EXECUTIVE BOULEVARD, SUITE 202, SUFFERN, NY 10901
Structural Engineer:	— — — —

**NORTH ROCKLAND
HIGH SCHOOL
PROJECTS - PHASE 1**

HIGH SCHOOL: SED# 50-02-01-06-4-016-035
PRESS BOX (RMO): SED# 50-02-01-06-7-029-001
CONCESSIONS-PRESS BOX (NPT): SED# 50-02-01-06-7-079-001
RELIQUARY: SED# 50-02-01-06-7-008-001

106 Hammond Rd.
Thiells, NY 10984

TOWN OF HAVERSTRAW
COUNTY OF ROCKLAND




MICHAEL SHILALE ARCHITECTS, L.L.P.
140 Park Avenue New City, NY 10956 Tel 914-708-3200
www.shilale.com

Drawing Title
**WEIGHT/LOCKER
 ROOM FINISH
 SCHEDULE**

DOOR HARDWARE SCHEDULE



DOOR SCHEDULE

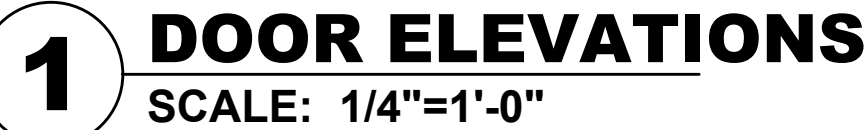

No.	Date	Revisions
4	01-27-23	REVISIONS
3	01-12-23	SED ADDENDUM 2
1	10-28-22	BIDDING DOC

Mechanical & Electrical Engineer:	GREENMAN PEDERSEN, INC. 2 EXECUTIVE BOULEVARD, SUITE 202, SUFFERN, NY 10901
Structural Engineer:	- - -

**NORTH ROCKLAND
HIGH SCHOOL
PROJECTS - PHASE 1**

HIGH SCHOOL. SED# 50-02-01-06-0-016-085
PRESS BOX (REAR). SED# 50-02-01-06-7-028-001
CONCESSIONS-PRESS BOX (NORTH). SED# 50-02-01-06-7-079-001
FIREHOUSE. SED# 50-02-01-06-7-089-001

106 Hammond Rd.
Thiells, NY 10984

TOWN OF HARVESTRAW
COUNTY OF ROCKLAND

The logo for Michael Shilale Architects, LLP features the letters 'HSA' in a large, bold, black, sans-serif font. The letters are stylized with horizontal bars: the 'H' has two bars, the 'S' has one, and the 'A' has two. To the right of the letters, the text 'MICHAEL SHILALE ARCHITECTS, LLP.' is written in a smaller, black, sans-serif font, followed by a horizontal line. Below the line, the address '140 Park Avenue New City, NY 10956' and the phone number 'Tel 945-708-9200' are listed. At the bottom, the website 'www.shilale.com' is provided.

HSA

MICHAEL SHILALE ARCHITECTS, LLP.

140 Park Avenue New City, NY 10956 Tel 945-708-9200

www.shilale.com

Drawing Title
**WEIGHT/LOCKER
ROOMS DOOR
SCHEDULE**

Drawing No.
A-621

FINISH MATERIAL SCHEDULE									
--------------------------	--	--	--	--	--	--	--	--	--

FINISH SCHEDULE

Mechanical and Electrical Engineer:	GREENMAN PEDERSEN, INC 2 EXECUTIVE BOULEVARD, SUITE 202, SUFFERN, NY 10901
Structural Engineer:	— — — —

**NORTH ROCKLAND
HIGH SCHOOL
PROJECTS - PHASE 1**

HIGH SCHOOL. SD# 50-02-01-06-9-016-035
PRESS BOX (RMD). SD# 50-02-01-06-7-028-001
CONCESSIONS-PRESS BOX (NPT). SD# 50-02-01-06-7-079-001
FIELDHOUSE. SD# 50-02-01-06-7-008-001

106 Hammond Rd.
Thiells, NY 10984

TOWN OF HARVESTOWN
COUNTY OF ROCKLAND



MICHAEL SHILALE ARCHITECTS, L.L.P.
141 Park Avenue New City, NY 10956 Tel 914-708-3200
www.shilale.com

Drawing Title

FIELDHOUSE
FINISH SCHEDULE

Drawing No.

A-640

HARDWARE SCHEDULE					
QTY	ITEM	MANUFACTURER	CATALOGUE #	FINISH	KEYNOTE REMARKS
GROUP 1 (PRESSBOX - INTERIOR)					
1	HEAVY DUTY LOCKSET	CORBIN RUSSWIN CL3300	CL3310	US26D (ANSI/BHMA 626)	
1	CONTINUOUS HINGE	MARKAR	FM-300 EDGE MOUNT	US32D	
1	WALL STOPS	IVES	407	US26D	
1	DOOR CLOSER	LCN CLOSER	4110, MC	US26D (689 ALUMINUM)	
GROUP 2 (CLASSROOM - EXTERIOR - EGRESS)					
1	PANIC DEVICE	CORBIN RUSSWIN ED4200	ED4203SM, NBSSET, ANSI NO. 08, LEVER 126	BHMA 630	
1	CONTINUOUS HINGE	MARKAR	FM-300 EDGE MOUNT	US32D (630)	
1	WALL STOPS	IVES	407	US26D	
1	DOOR CLOSERS	LCN CLOSERS	4110, MC	US26D (689 ALUMINUM)	
GROUP 3 (PUBLIC RESTROOM - EXTERIOR)					
1	HEAVY DUTY LOCKSET	CORBIN RUSSWIN CL3300	CL3355, F84, NZD	US26D (ANSI/BHMA 626)	
1	CONTINUOUS HINGE	MARKAR	FM-300 EDGE MOUNT	US32D (630)	
1	WALL STOPS	IVES	407	US26D	
1	DOOR CLOSERS	LCN CLOSERS	4010, MC	US26D (689 ALUMINUM)	
GROUP 4 (PUBLIC RESTROOM - SINGLE USER - EXTERIOR)					
1	HEAVY DUTY LOCKSET	CORBIN RUSSWIN CL3300	CL3393, F92, NZD	US26D (ANSI/BHMA 626)	
1	CONTINUOUS HINGE	MARKAR	FM-300 EDGE MOUNT	US32D (630)	
1	WALL STOPS	IVES	407	US26D	
1	DOOR CLOSERS	LCN CLOSERS	4010, MC	US26D (689 ALUMINUM)	
1	DEAD BOLT W/OCCUPANCY INDICATOR	YALE	D SERIES	US26D	NOTE #4
GROUP 5 (SNACK BAR - EXTERIOR - EGRESS)					
1	PANIC DEVICE	CORBIN RUSSWIN ED4200	ED4203SM, NBSSET, ANSI NO. 08, LEVER 126	BHMA 630	
1	CONTINUOUS HINGE	MARKAR	FM-300 EDGE MOUNT	US32D (630)	
1	WALL STOPS	IVES	407	US26D	
1	DOOR CLOSERS	LCN CLOSERS	4110, MC	US26D (689 ALUMINUM)	
GROUP 6 (SNACK BAR - EXTERIOR)					
1	HEAVY DUTY LOCKSET	CORBIN RUSSWIN CL3300	CL3352, F110, NZD	US26D (ANSI/BHMA 626)	
1	CONTINUOUS HINGE	MARKAR	FM-300 EDGE MOUNT	US32D (630)	
1	WALL STOPS	IVES	407	US26D	
1	DOOR CLOSERS	LCN CLOSERS	4010, MC	US26D (689 ALUMINUM)	
GROUP 7 (STOREROOM - EXTERIOR)					
2	PANIC DEVICE	CORBIN RUSSWIN ED4200	CL3355, N84, NZD	BHMA 630	
2	CONTINUOUS HINGE	MARKAR	FM-300 EDGE MOUNT	US32D (630)	
2	WALL STOPS	IVES	407	US26D	
2	DOOR CLOSERS	LCN CLOSERS	4110, MC	US26D (689 ALUMINUM)	
GROUP 8 (CLOSET - INTERIOR)					
1	HEAVY DUTY LOCKSET	CORBIN RUSSWIN CL3300	CL3355, F86, NZD	US26D (ANSI/BHMA 626)	
1	CONTINUOUS HINGE	MARKAR	FM-300 EDGE MOUNT	US32D (630)	
GROUP 9 (CLASSROOM - DOUBLE - EXTERIOR - EGRESS)					
2	PANIC DEVICE	CORBIN RUSSWIN ED4200	ED4203SM, NBSSET, ANSI NO. 08, LEVER 126	BHMA 630	
2	CONTINUOUS HINGE	MARKAR	FM-300 EDGE MOUNT	US26D	
2	WALL STOPS	IVES	407	US26D	
2	DOOR CLOSERS	LCN CLOSERS	4110N, DEL	US26D	

NOTES:
1. ALL CLOSERS ON EXTERIOR DOORS SHALL BE MOUNTED ON THE INSIDE FACE OF THE DOOR
2. ALL CLOSERS ON INTERIOR DOORS SHALL BE MOUNTED ON THE INSIDE (CLASSROOM, OFFICE, ETC.) FACE OF THE DOOR, NOT ON THE CORRIDOR SIDE
3. LOCATE 12" FROM DOOR TOP & BOTTOM AND AT MID-HEIGHT
4. YALE D SERIES DEAD BOLT W/ OCCUPIED/VACANCY INDICATOR ON THE EXTERIOR AND THUMB TURN ON THE INTERIOR

DOOR HARDWARE SCHEDULE

3 DOOR JAMB / HEAD DETAILS SCALE: 1/2"=1'-0"	

DOOR SCHEDULE																												
DOOR NO.	FLOOR	LOCATION / ROOM NAME	Room Number	INT. / EXT.	DOOR MATERIAL	K	P	HPP	F	R	S	V	L	DOOR TYPE	DOOR SIZE			VISION PANEL / GLAZING TYPES	DOOR ELEVATION	FRAME ELEVATION	Frame Material	FRAME			REQUIRED FIRE RATING	Hardware Set.	REMARKS	DOOR NO.
															Nominal WIDTH	Nominal HEIGHT	Nominal THICKNESS					HEAD Detail 3/A-611	JAMB Detail 3/A-611	SILL/SADDLE Detail 4/A-621				
2	FIRST FLOOR	ATHLETIC STORAGE	-	EXT.	FRP									A	3'-0"	7'-0"	0'-1 3/4"		D1	F1	ALUM	H1	J1	S3	-	2	NOTE # 2	2
3	FIRST FLOOR	ATHLETIC STORAGE	-	EXT.	FRP									A	3'-0"	7'-0"	0'-1 3/4"		D1	F1	ALUM	H1	J1	S3	-	2	NOTE # 2	3
4	FIRST FLOOR	ATHLETIC STORAGE	-	EXT.	INSUL STL									B	8'-0"	8'-0"	0'-2"		D2	F3	STL			-	-		RAYNOR TC SERIES	4
5	FIRST FLOOR	ATHLETIC STORAGE	-	EXT.	INSUL STL									B	8'-0"	8'-0"	0'-2"		D2	F3	STL			-	-		RAYNOR TC SERIES	5

NOTES:

#1

ALL INTERIOR WINDOW GLAZING TO BE LAMINATED SAFETY GLASS. LAMINATED SAFETY GLASS IDENTIFICATION MUST BE ETCHED ON EACH PANEL OF WINDOWS NOTED.

ALL EXTERIOR WINDOW GLAZING TO BE SECURITY GLASS

#2

ALL EXTERIOR DOORS AND FRAMES TO BE PRE-WIRED FOR ELECTRICAL ACCESS CONTROL

DOOR SCHEDULE

DOOR SCHEDULE

F1 FRAME TYPE A	F3 FRAME TYPE 3

1 DOOR FRAMES

SCALE: 1/4"=1'-0"

D1 DOOR TYPE A	D2 DOOR TYPE B

2 DOOR ELEVATIONS

SCALE: 1/4"=1'-0"

S2 SADDLE TYPE 2	S3 SADDLE TYPE 3

4 DOOR SADDLE DETAILS

SCALE: N.T.S.

Drawn by
MAL/JR

Checked by
MS/JC

Project No.
42051

Scale
AS NOTED

Date
06-27-22

IT IS A VIOLATION OF THE LAW FOR ANY PERSON, UNLESS ACTING UNDER THE DIRECTION OF A LICENSED ARCHITECT, TO ALTER AN ITEM IN ANY WAY.

GREENMAN PEDERSEN, INC.
ARCHITECTS
STATE 202, SUFFERN, NY 10904

Mechanical & Electrical Engineer

NORTH ROCKLAND HIGH SCHOOL PROJECTS - PHASE 1

HIGH SCHOOL SD# 50-02-01-06-0-006-085
PRESS BOX (DBAO): SD# 50-02-01-06-0-008-001
CONCESSIONS (DBAO): SD# 50-02-01-06-0-009-001
REPAIRS: SD# 50-02-01-06-0-009-001

COUNTY OF ROCKLAND
108 Ramapo Rd.
Thiells, NY 10984

MECHANICAL & ELECTRICAL ENGINEER













STRUCTURAL ENGINEER

MSEA

MICHAEL SHILAE ARCHITECTS, L.L.P.
140 Park Avenue New York, NY 10022 Tel 945/084900
www.msha.com

FIELDHOUSE DOOR SCHEDULE

A-641

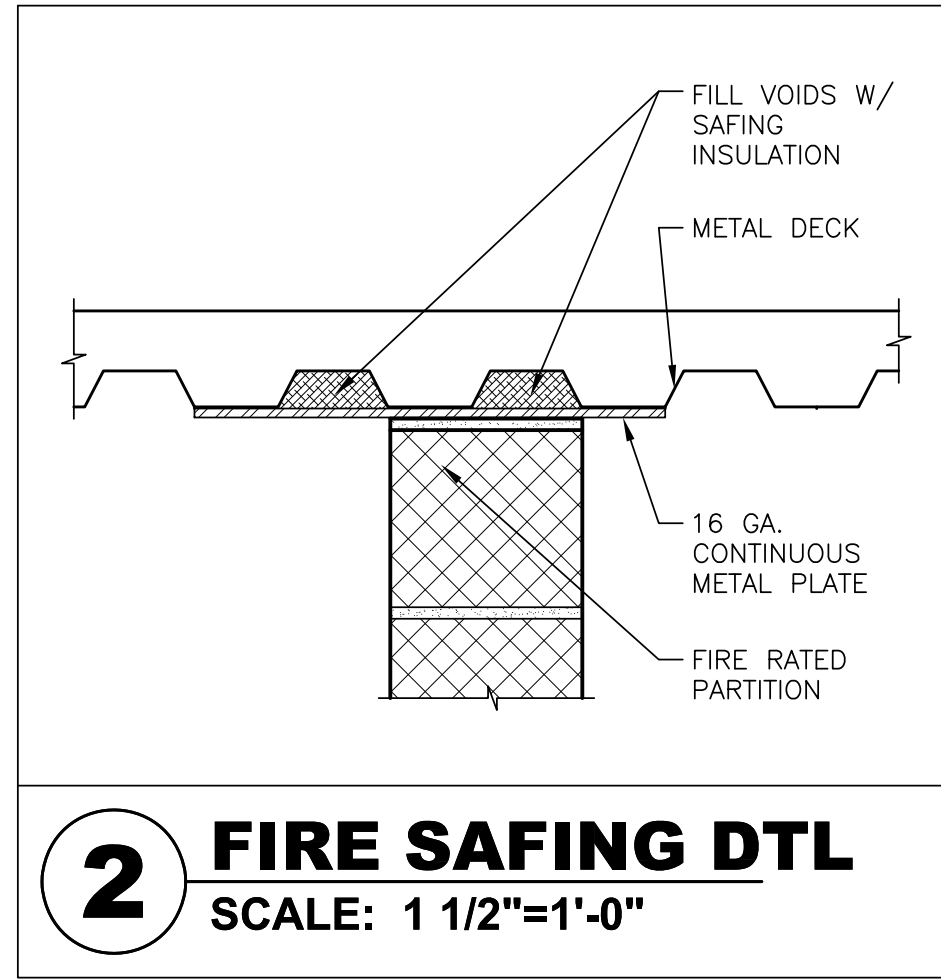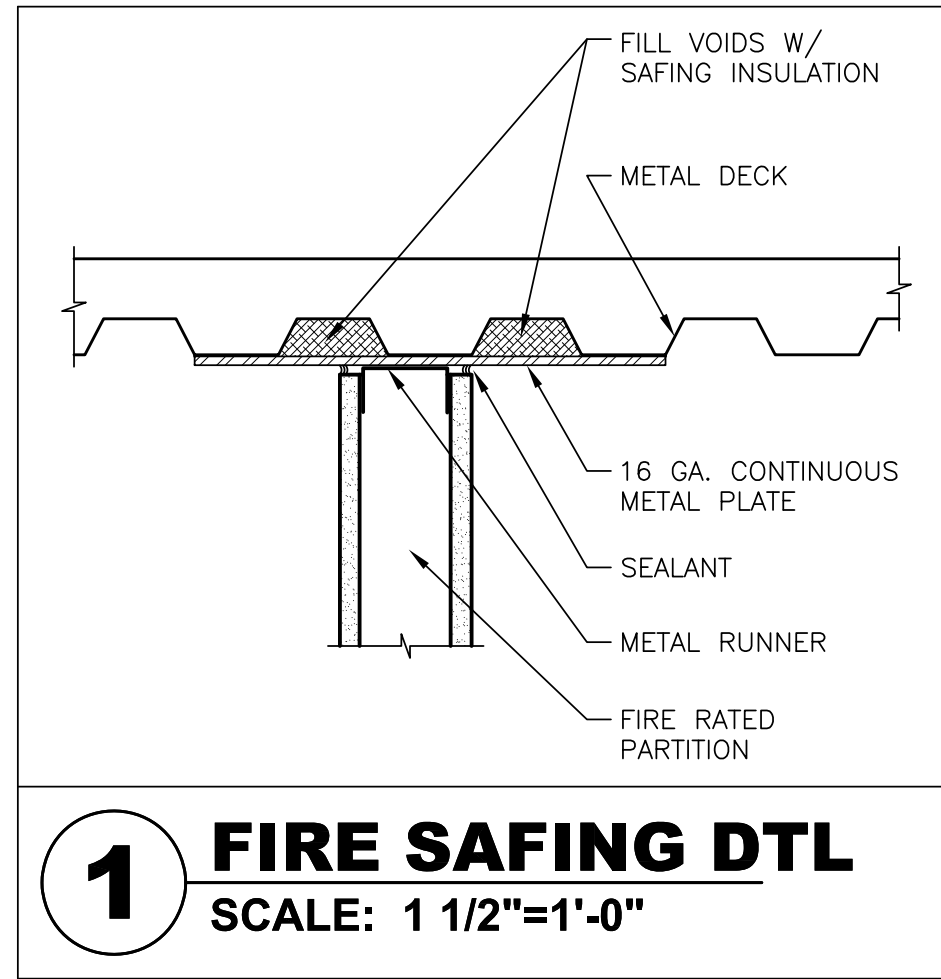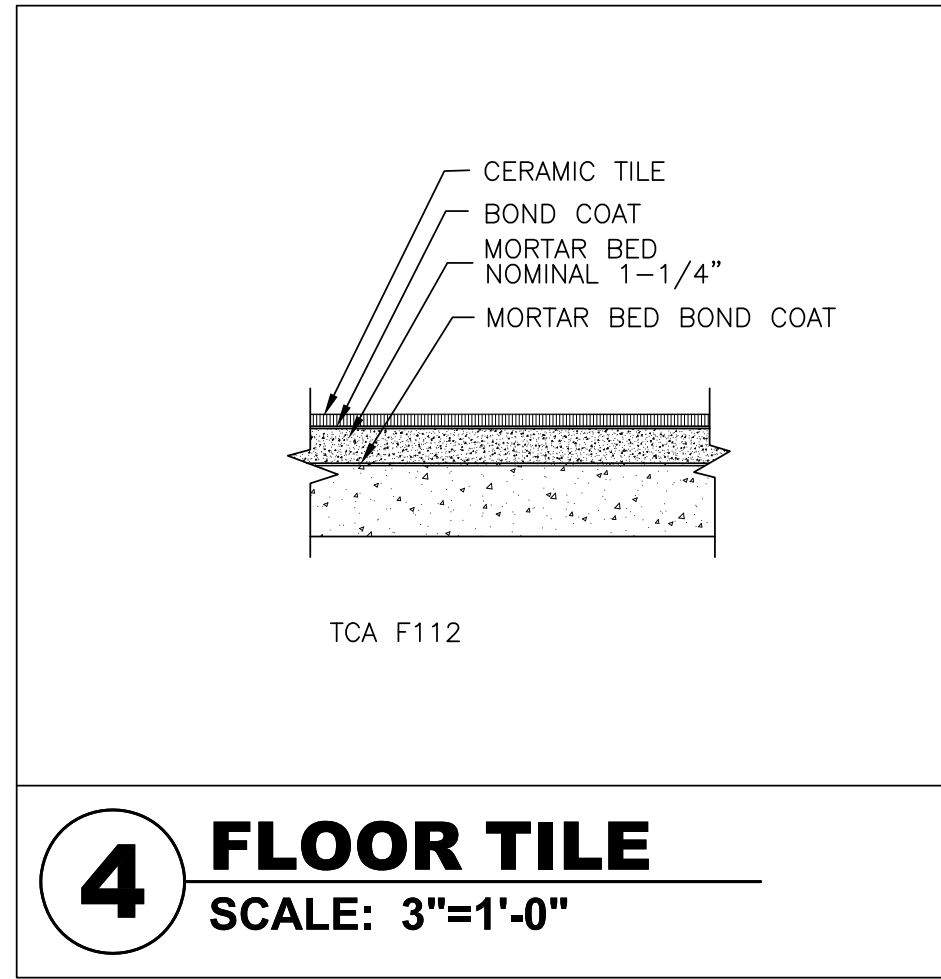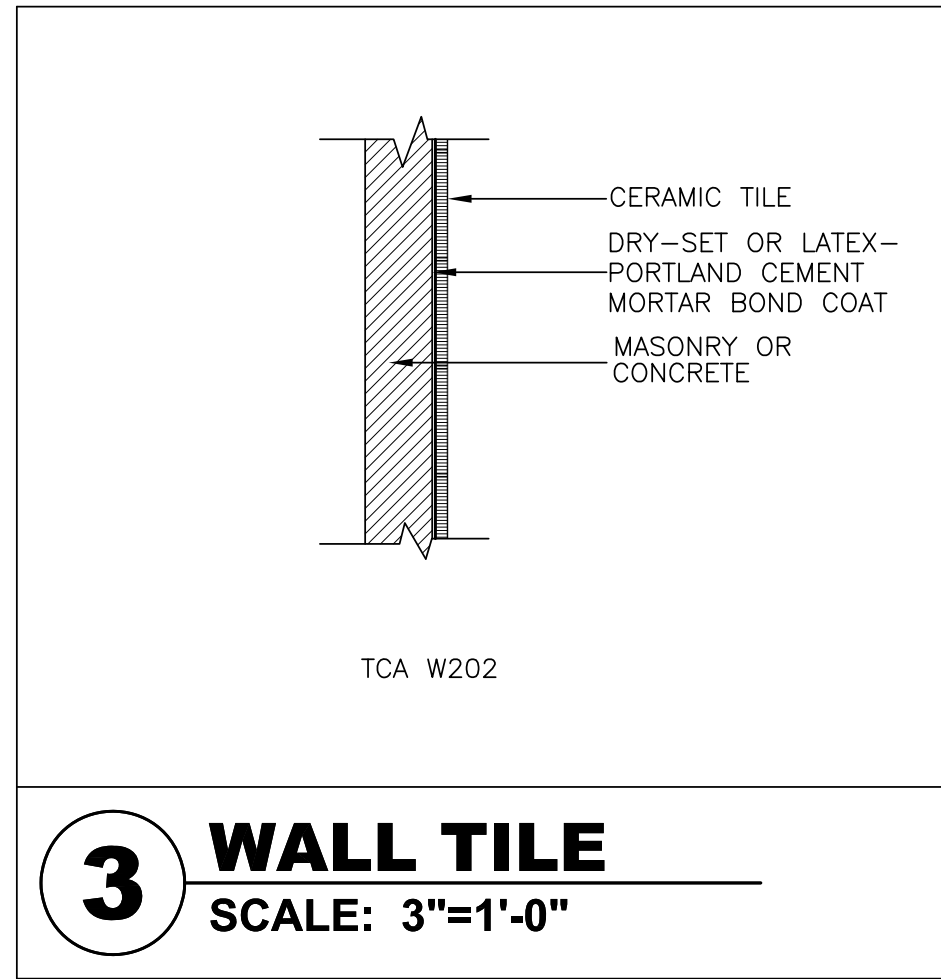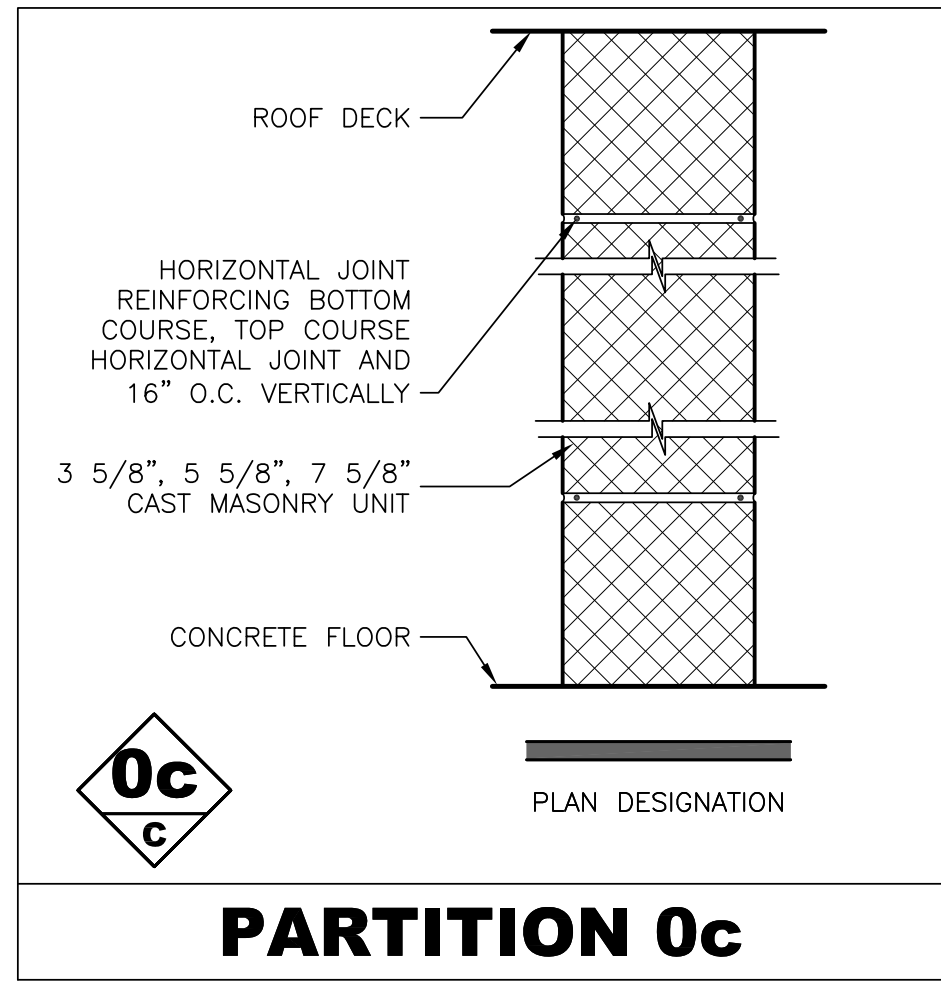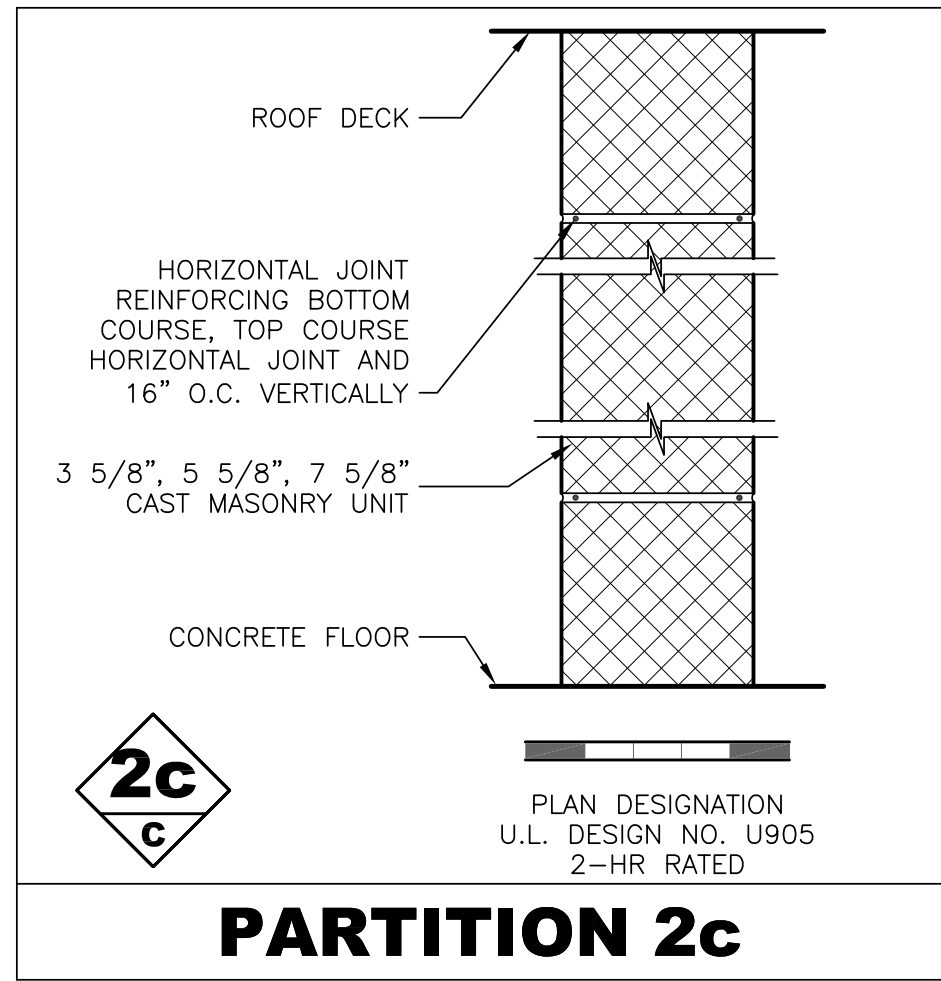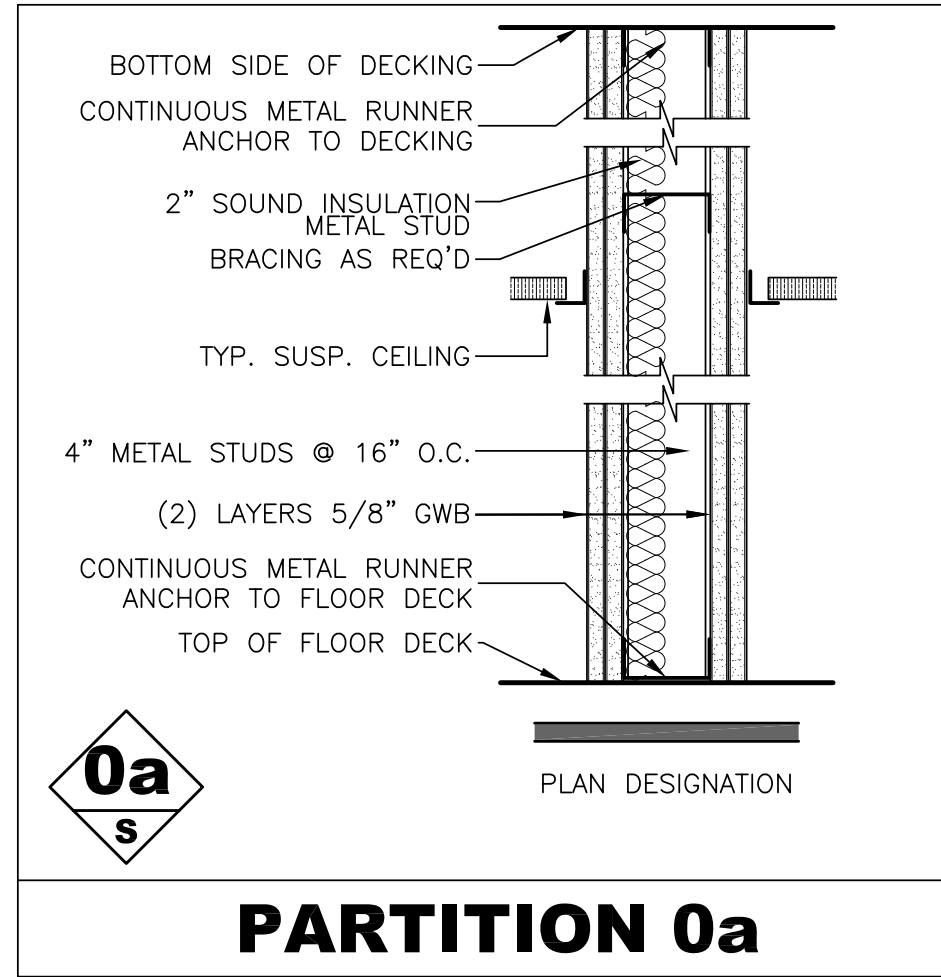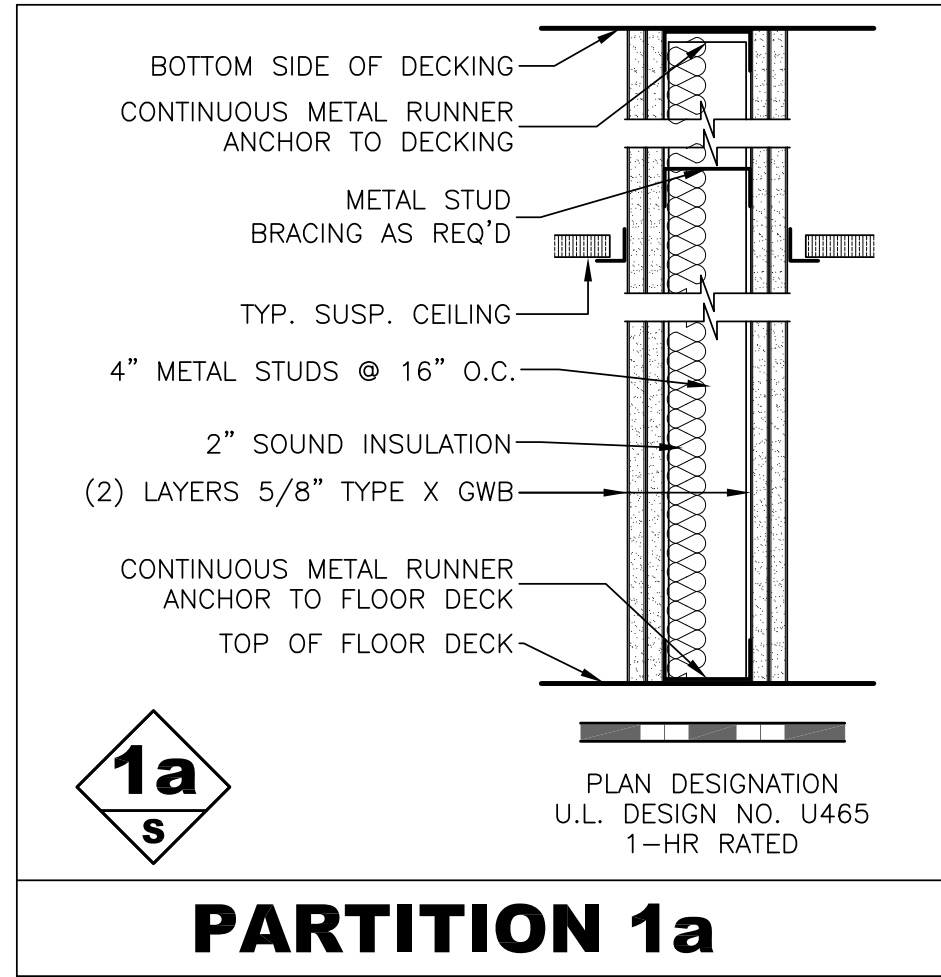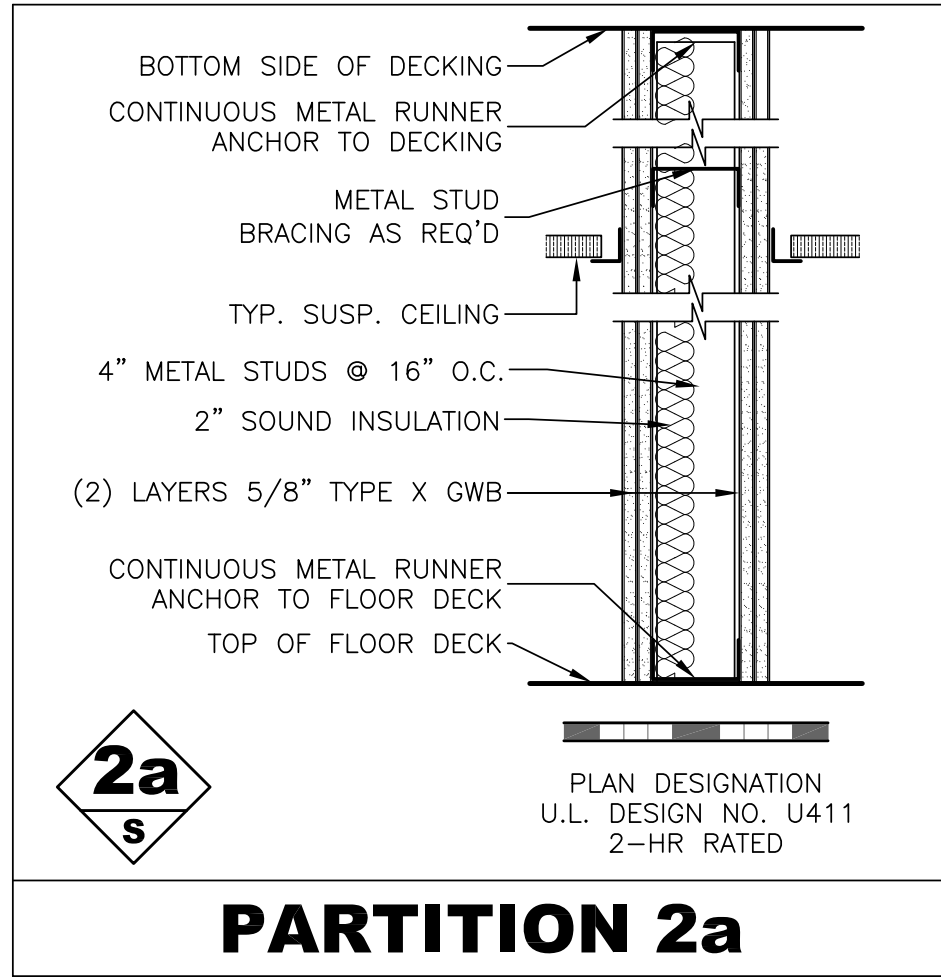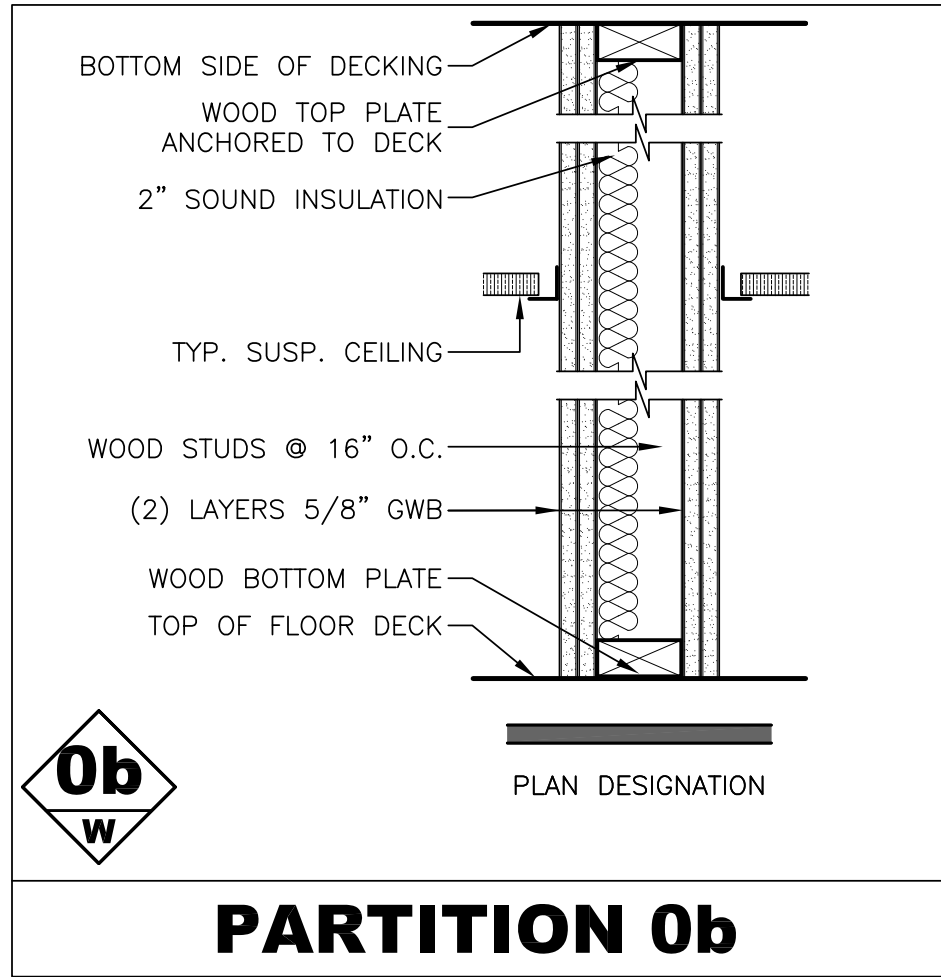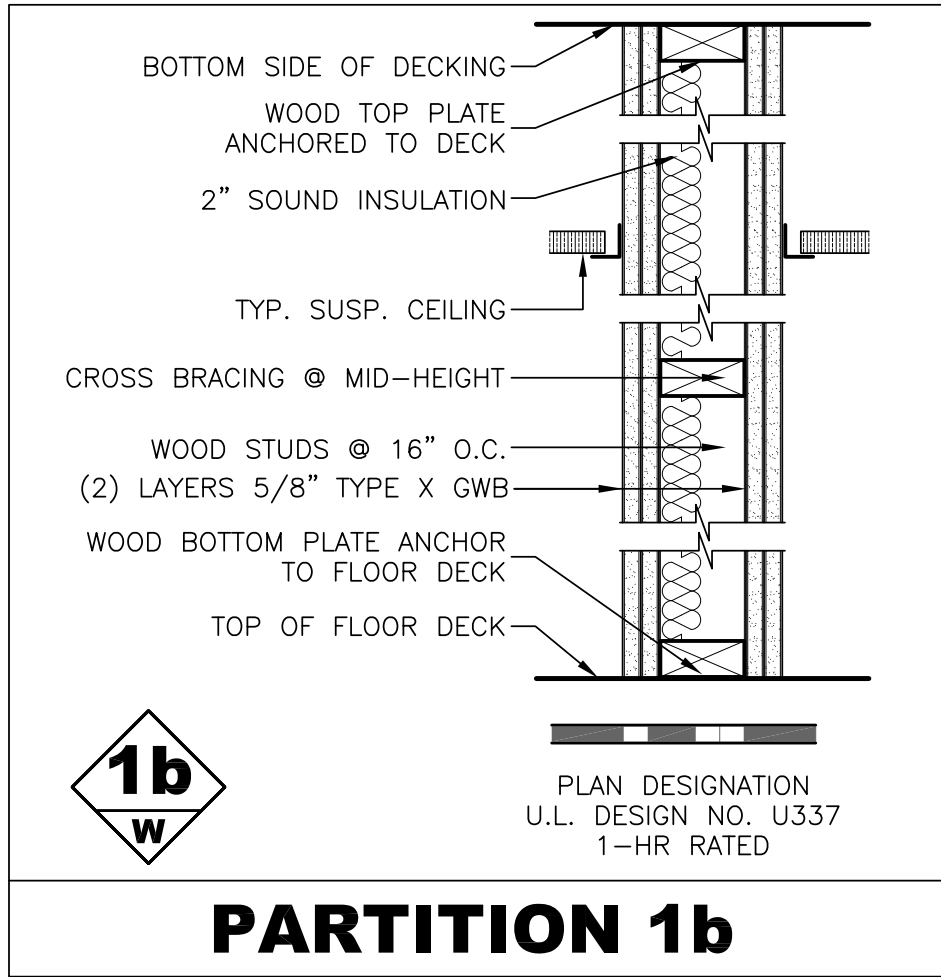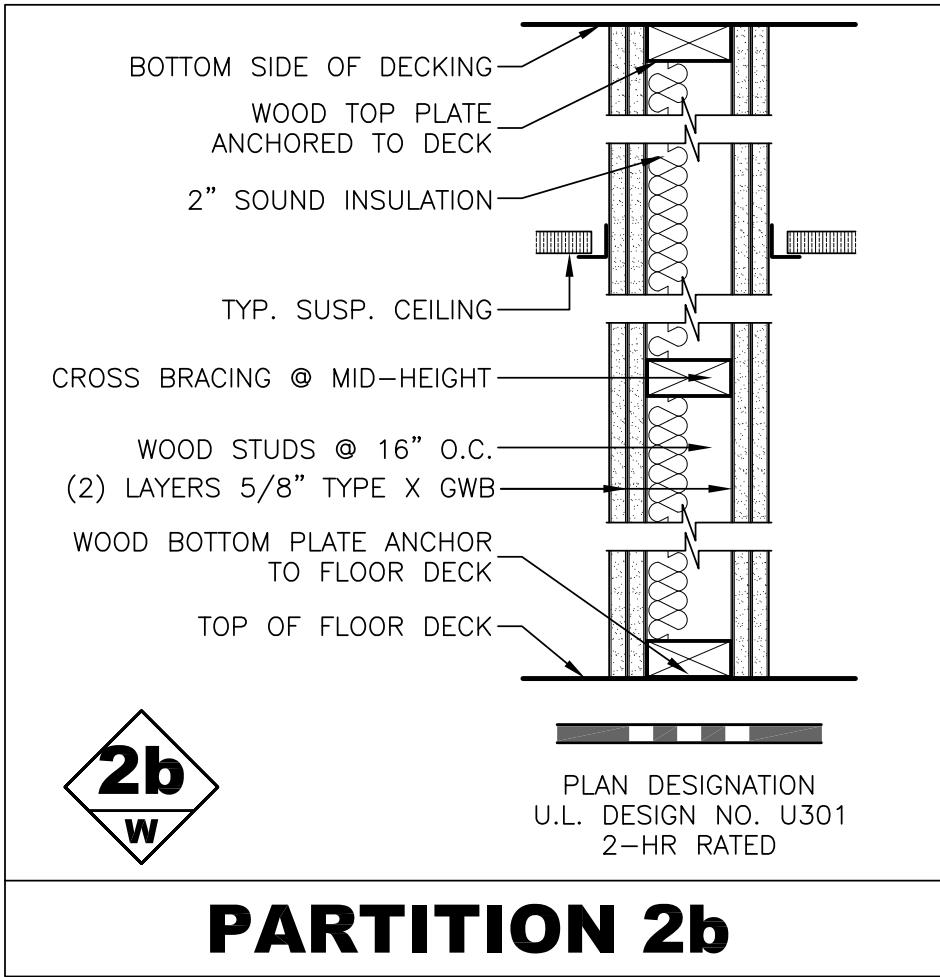

© COPYRIGHT, MICHAEL SHIALE ARCHITECTS LLP, ALL RIGHTS RESERVED.

Drawing Title

PRTN TYPE & DETAILS

Drawing No.

A-690

MSA

MICHAEL SHIALE ARCHITECTS, LLP
140 Park Avenue New York, NY 10022 Tel 845-708-6200
www.shiale.com

NORTH ROCKLAND HIGH SCHOOL PROJECTS - PHASE 1

HIGH SCHOOL, SD# 90-02-01-06-0-016-035
PRESS BOX (0000): SD# 90-02-01-06-7-033-001
CONCRESS (0000): SD# 90-02-01-06-7-033-001
FEDERSEN: SD# 90-02-01-06-7-033-001
108 Ramapo Rd.
Thiells, NY 10984
TOWN OF MAURISTOWN
COUNTY OF ROCKLAND


GREENMAN PEDERSEN, INC
MECHANICAL & ELECTRICAL ENGINEERING
SUITE 202, SUPTEN, NY 10901

Drawn by KPT
Checked by MS/JC
Project No. 42051
Scale AS NOTED
Date 03-16-15

Mechanical & Electrical Engineer:
Structural Engineer:


No.	Date	Revisions
1	10-28-22	BIDDING DOCUMENTS
2	12-09-22	ADDENDUM 1
3	01-12-23	ADDENDUM 2
4	01-27-23	REVISIONS

IT IS A VIOLATION OF THE LAW FOR ANY PERSON, UNLESS ACTING UNDER THE DIRECTION OF A LICENSED ARCHITECT, TO ALTER AN ITEM IN ANY WAY.

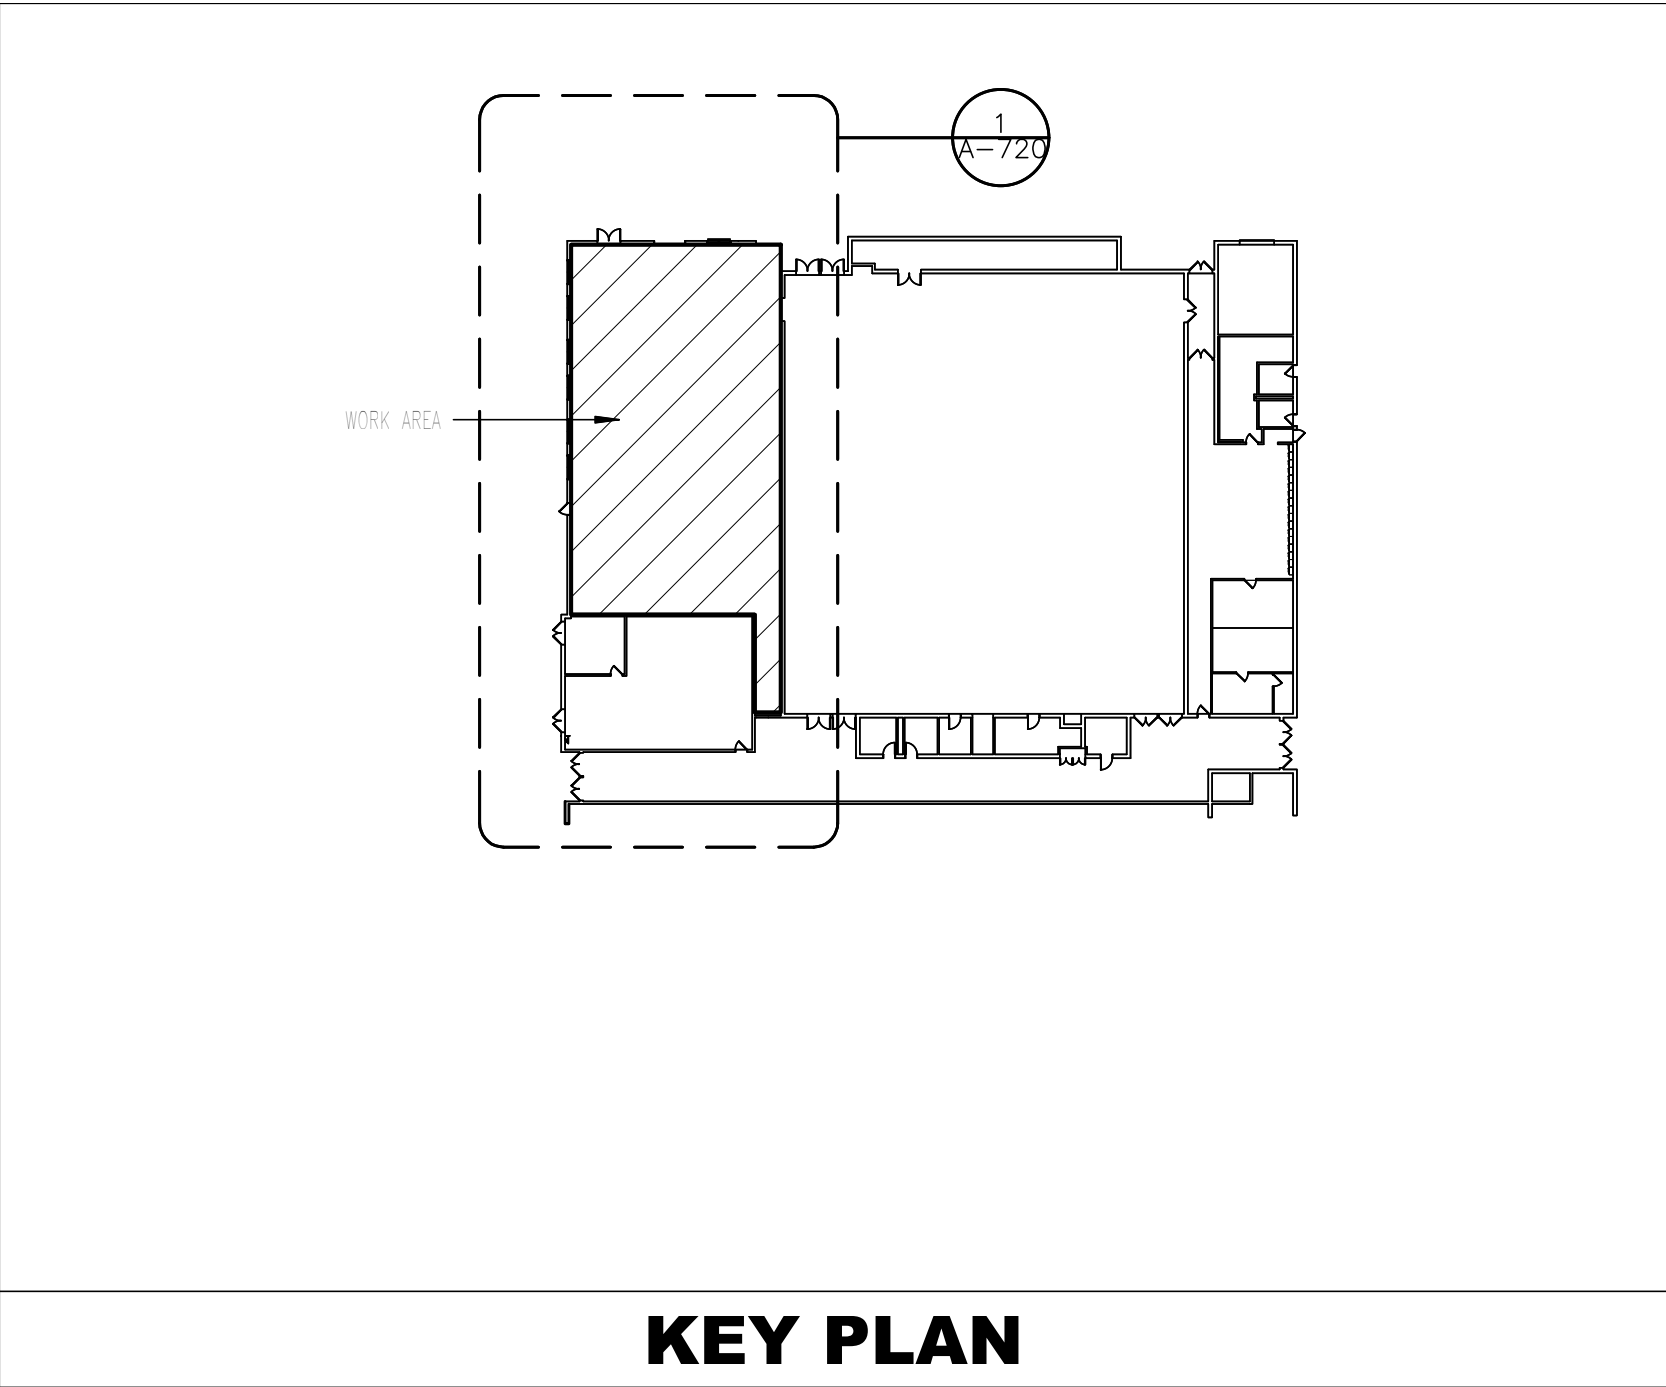


KEY PLAN


GENERAL NOTES

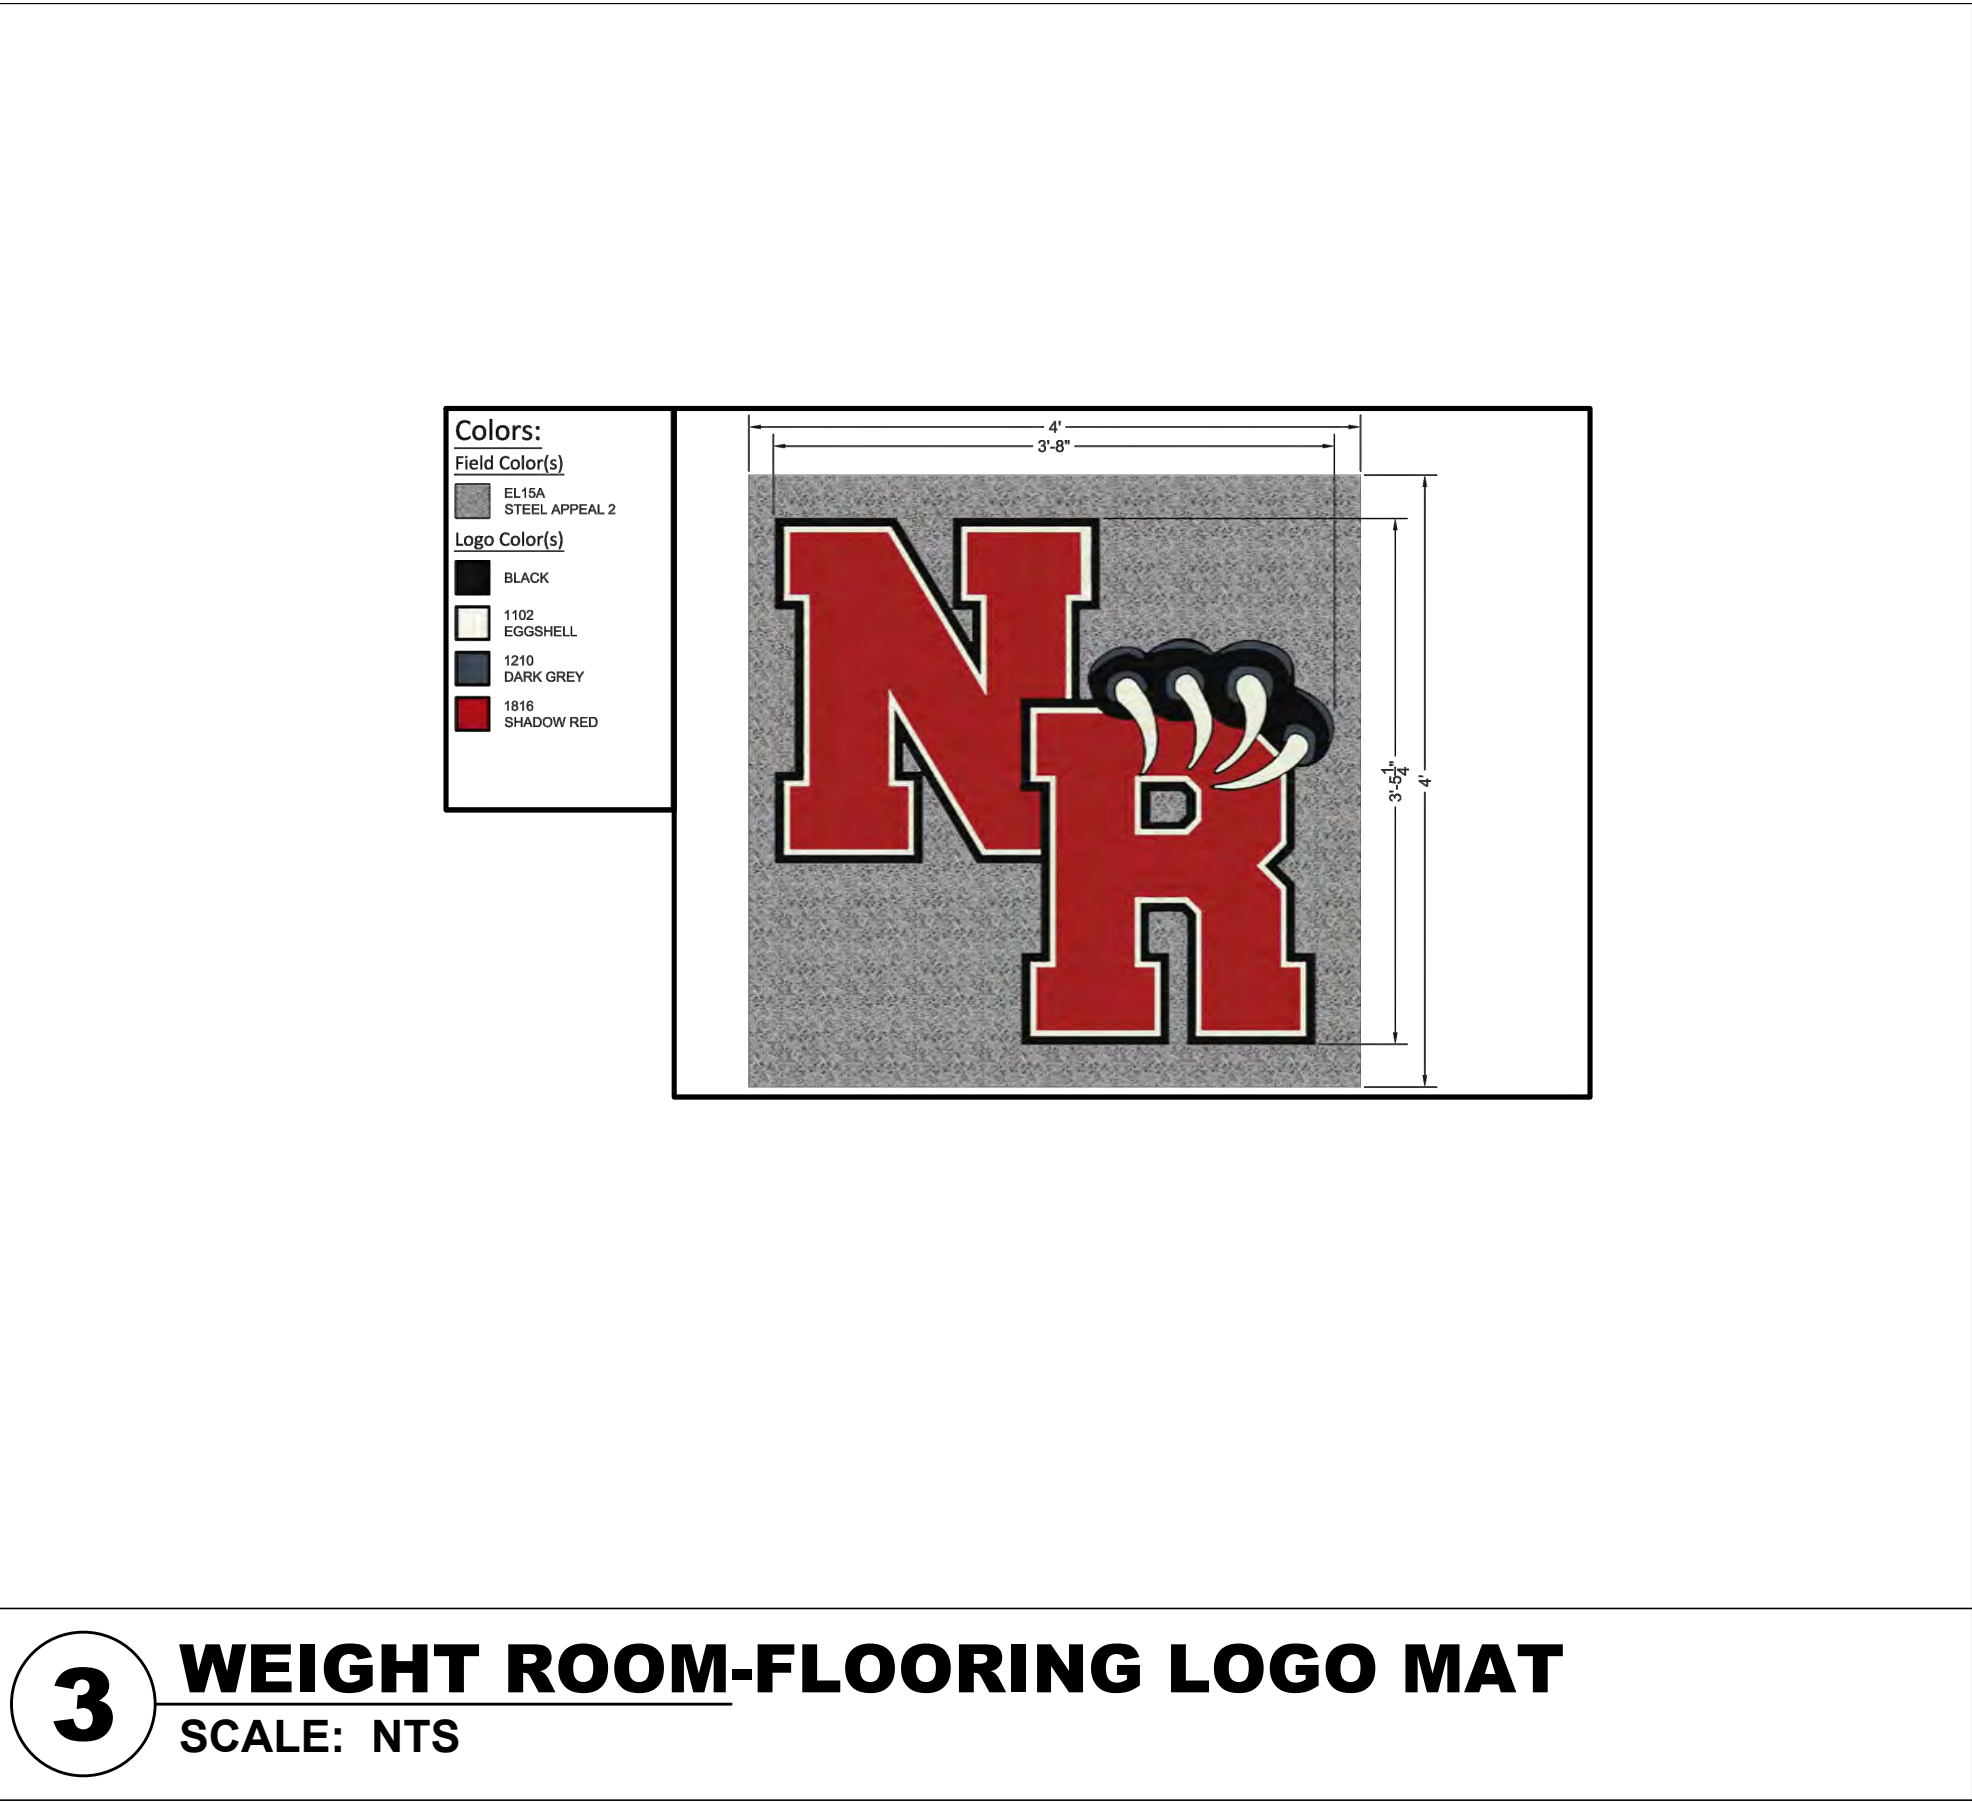

3 WEIGHT ROOM-FLOORING LOGO MAT
SCALE: NTS

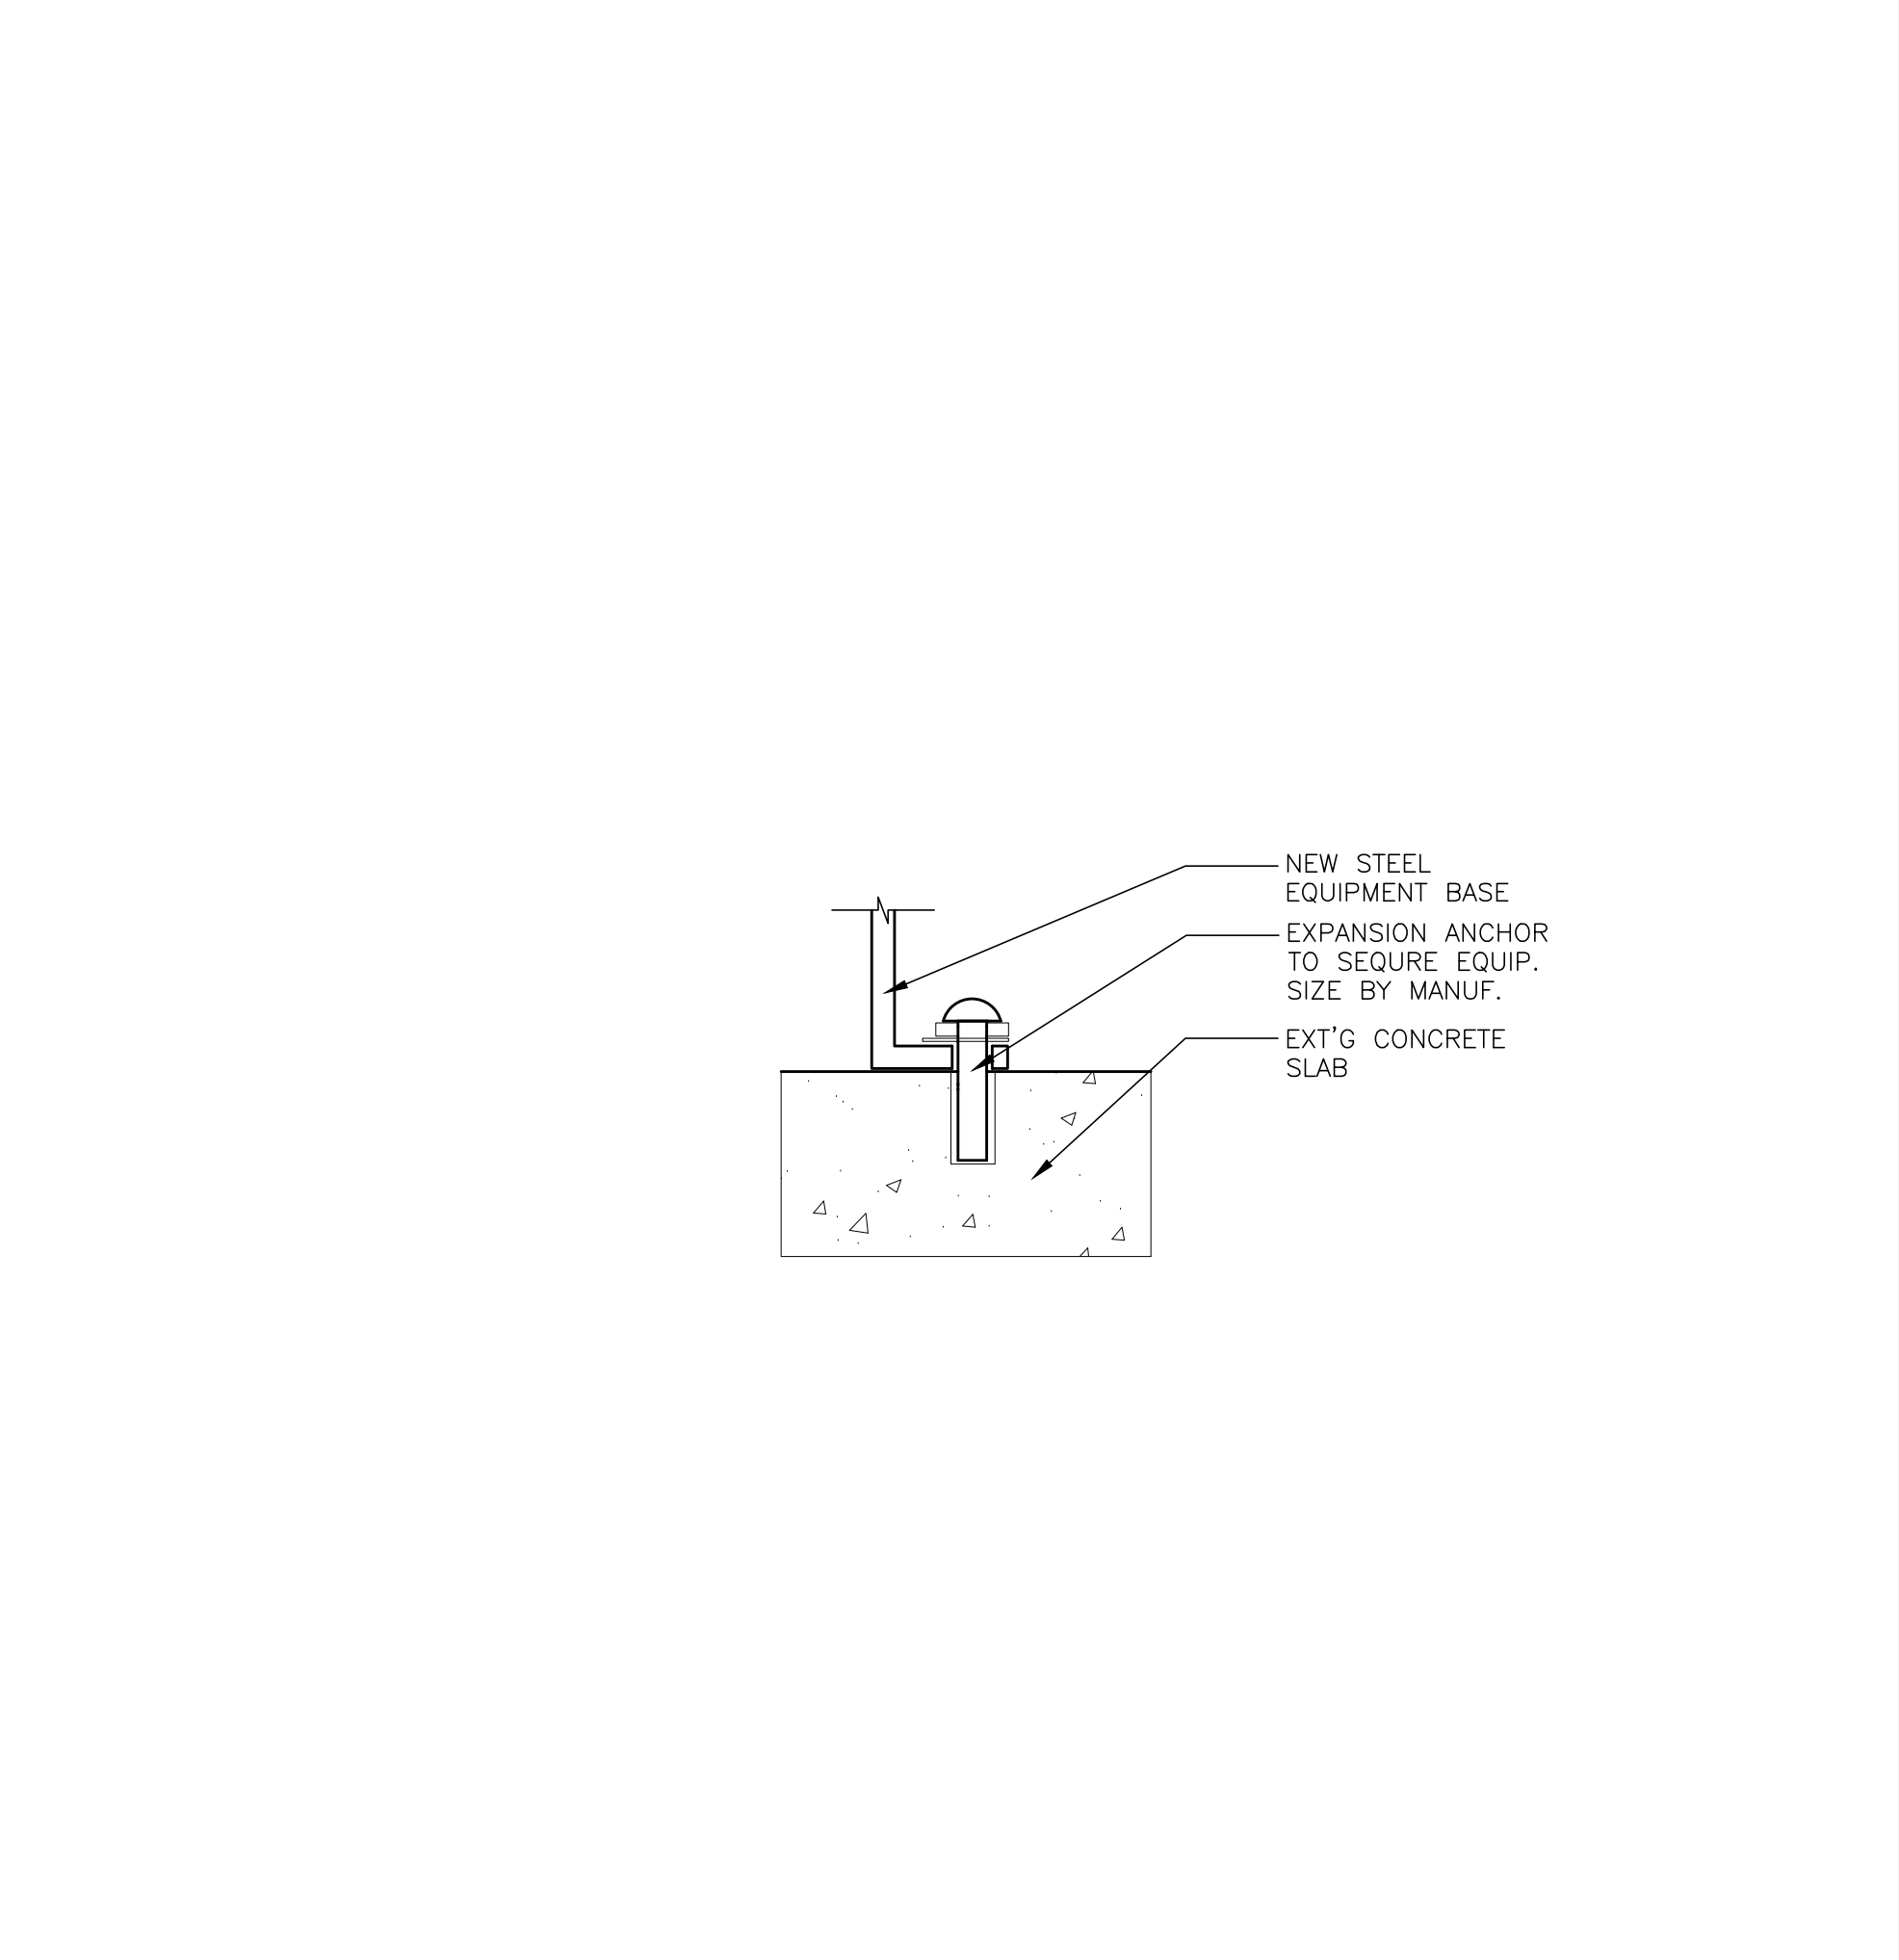

2 EQUIPMENT MOUNTING DETAIL
SCALE: 3"=1'-0"

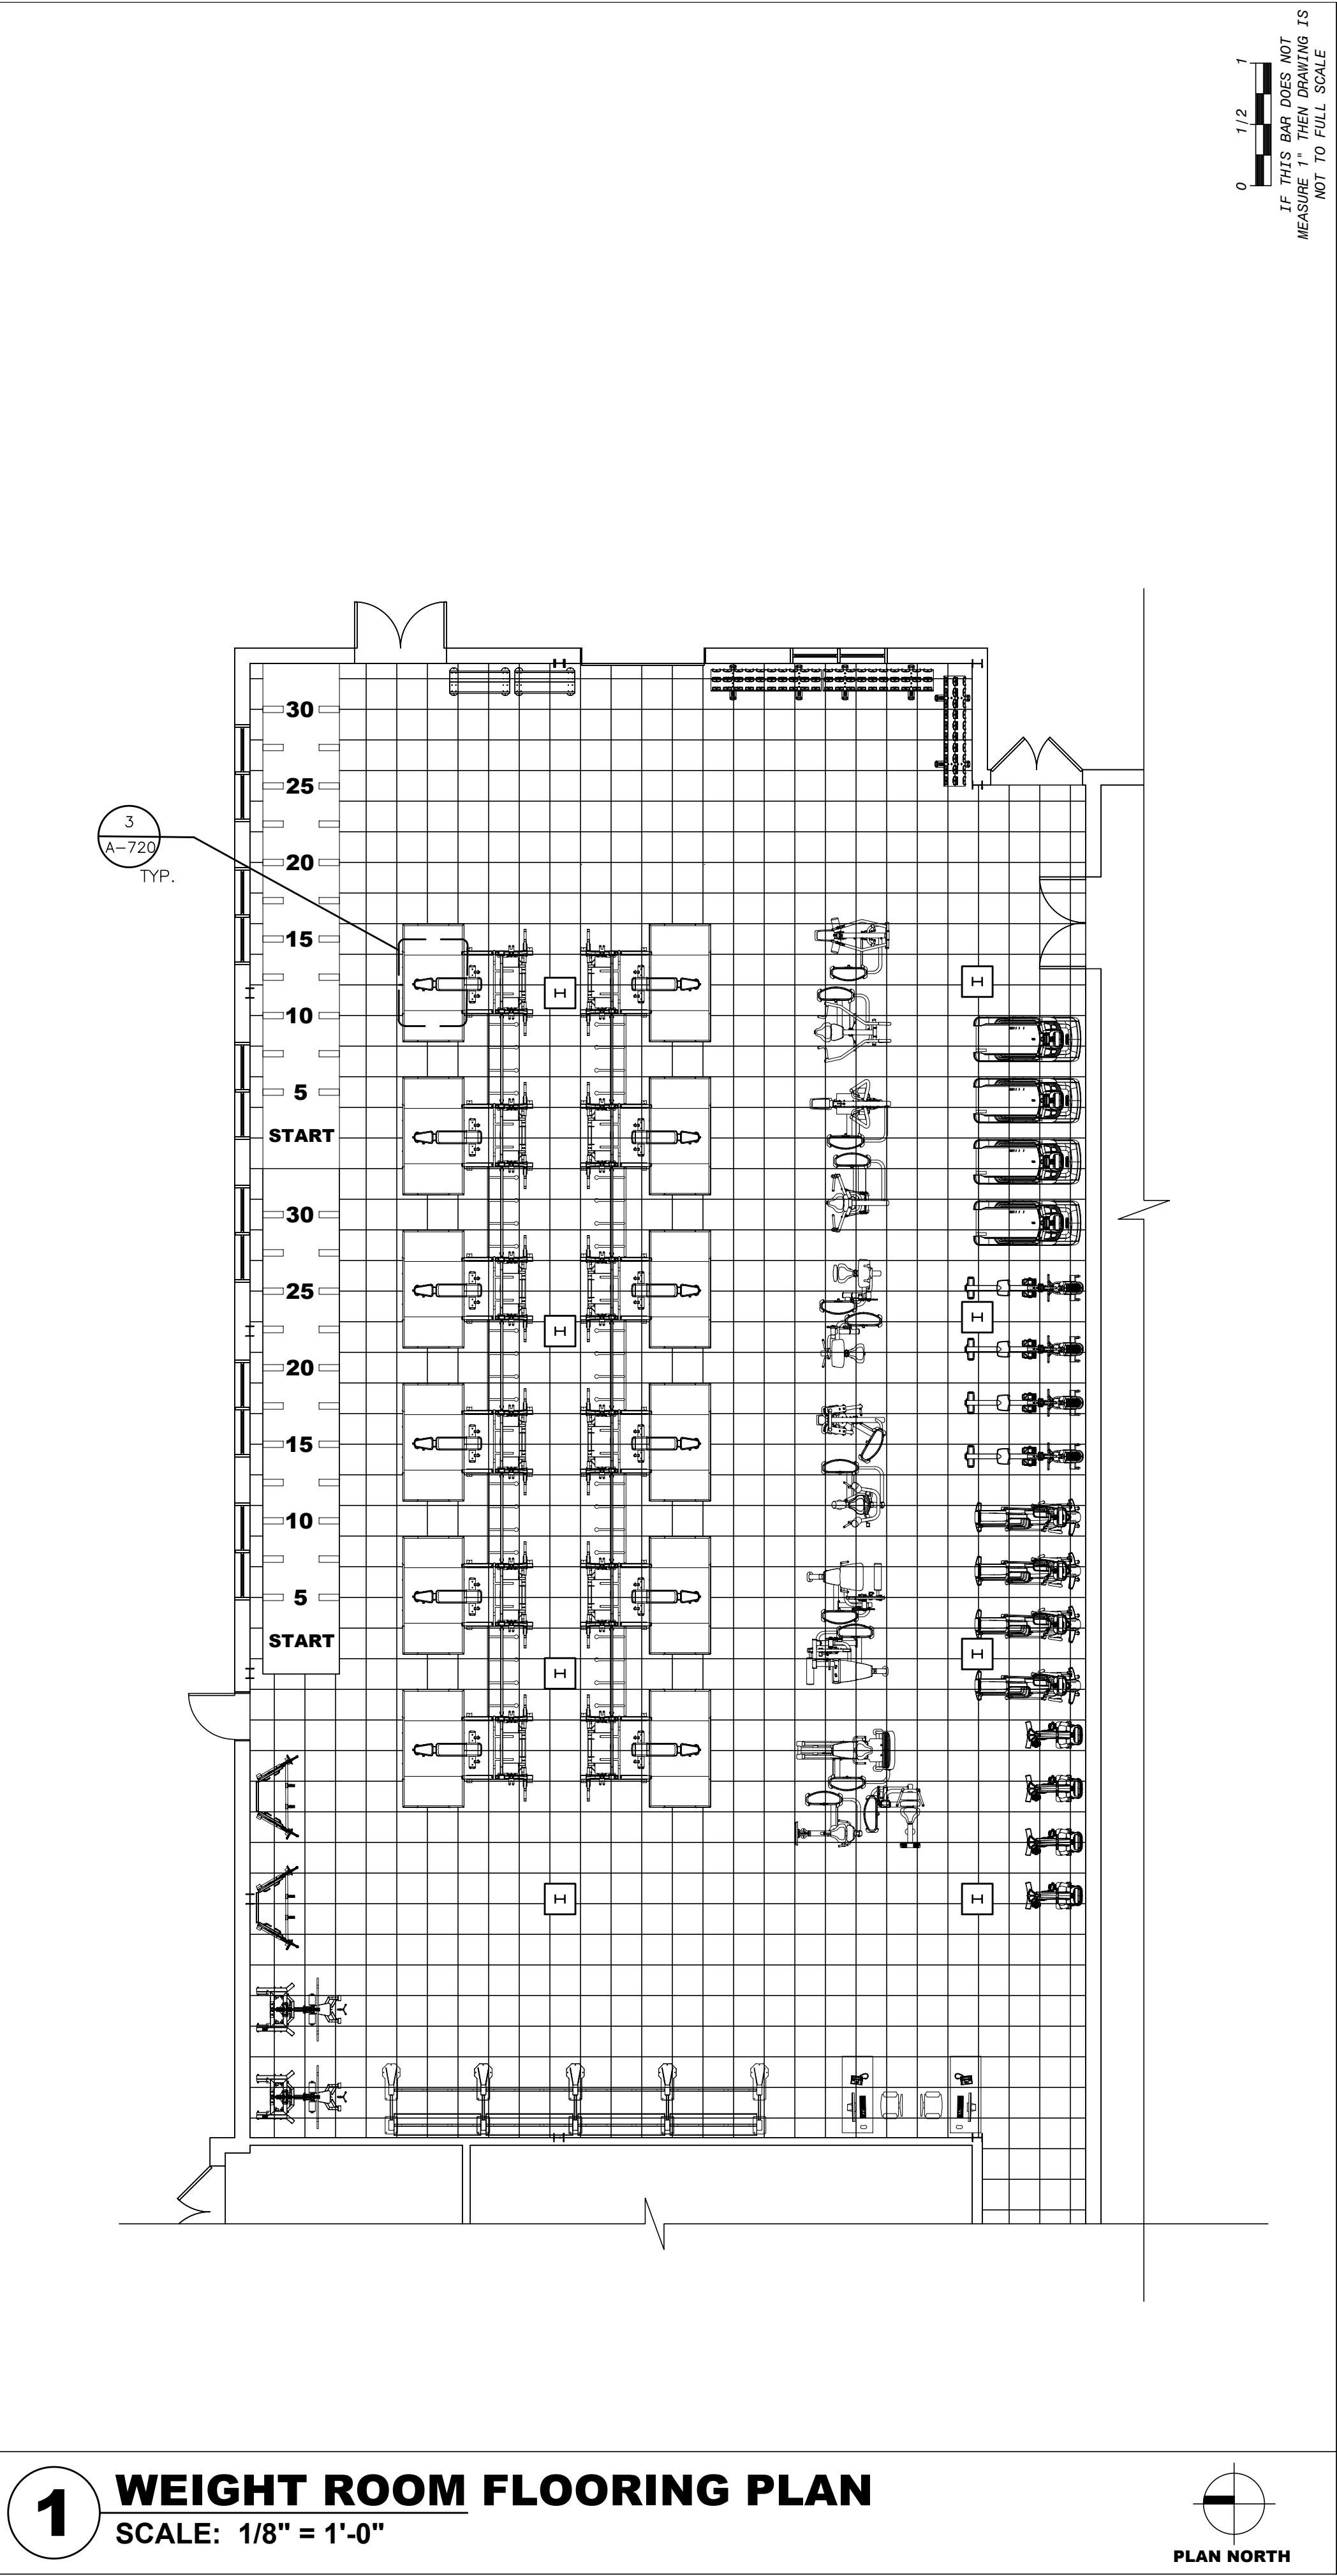

1 WEIGHT ROOM FLOORING PLAN
SCALE: 1/8" = 1'-0"

© COPYRIGHT, MICHAEL SHILALE ARCHITECTS LLP. ALL RIGHTS RESERVED.

Drawing Title
**WEIGHT/LOCKER
ROOM FLOORING
PLAN**

Drawing No.
A-720

North ROCKLAND
HIGH SCHOOL
PROJECTS - PHASE 1
HIGH SCHOOL SD# 50-02-01-06-0-016-085
PRESS BOX (DD#): SD# 50-02-01-06-0-08-001
CONCESSIONS (DD#): SD# 50-02-01-06-0-09-001
BUSINESS: SD# 50-02-01-06-0-09-001
108 Hempstead Rd.
THURSDAY, NY 10984
COUNTY OF ROCKLAND

GREENMAN
PEDERSEN, INC.
MECHANICAL & ELECTRICAL ENGINEER
SUITE 202, SUFFERN, NY 10901

Mechanical & Electrical Engineer:
Structural Engineer:

Drawn by: MAL/JR
Checked by: MS/JC
Project No.: 42051
Scale: AS NOTED
Date: 06-27-22

IT IS A VIOLATION OF THE LAW FOR ANY PERSON, UNLESS ACTING UNDER THE DIRECTION OF A LICENSED ARCHITECT, TO ALTER AN ITEM IN ANY WAY.

IF THIS BAR DOES NOT MEASURE 1" THEN DRAWING IS NOT TO FULL SCALE

0 1/2 1

No.	Date	Revisions
1	10-28-22	BIDDING DOCUMENTS
2	01-12-23	ADDENDUM
3	01-12-23	ADDENDUM
4	01-27-23	REVISIONS

MICHAEL SHILALE ARCHITECTS LLP.
140 Park Avenue New York, NY 10017
Tel: 945-708-9200
www.mshala.com



GENERAL NOTES

EQUIPMENT SCHEDULE

WEIGHT ROOM EQUIPMENT PLAN

SCALE: 1/8" = 1'-0"



© COPYRIGHT, MICHAEL SHILALE ARCHITECTS LLP, ALL RIGHTS RESERVED.

Drawing Title
WEIGHT/LOCKER ROOM EQUIPMENT PLAN

Drawing No.

A-721

NORTH ROCKLAND
HIGH SCHOOL
PROJECTS - PHASE 1

HIGH SCHOOL: SED# 50-02-01-06-0-016-035
PRESS BOX (DEMO): SED# 50-02-01-06-7-028-001
CONCESSIONS-PRESS BOX (NEW): SED# 50-02-01-06-7-028-001
FIELDHOUSE: SED# 50-02-01-06-7-008-001

06 Hammond Rd,
Rhinehills, NY 10984

**GREENMAN
PEDERSEN, INC**
2 EXECUTIVE BOULEVARD,
SUITE 202, SUFFERN, NY 10901

Checked by	MS/JC
Project No.	42051
Scale	AS NOTED
Date	06-27-22

Structural Engineer:

Structural Engineer:

IT IS A VIOLATION OF THE LAW FOR ANY PERSON, UNLESS ACTING UNDER THE DIRECTION OF A LICENSED ARCHITECT, TO ALTER AN ITEM IN ANY WAY.

IF THIS BAR DOES NOT
MEASURE 1" THEN DRAWING IS

4	01-27-23	REVIEWS
3	01-12-23	SED ADDENDUM 2
1	10-28-22	BIDDING DOCUMENTS
No.	Date	Revisions