

PRELIMINARY PLANS PREPARED FOR

MONTABELLO CROSSING DEVELOPMENT


VILLAGE OF MONTEBELLO
ROCKLAND COUNTY, NEW YORK

STANDARD NOTES:

1. THIS IS A SITE PLAN FOR TAX LOT 55.10-1-2 AS SHOWN ON THE VILLAGE OF MONTEBELLO TAX MAPS.
2. AREA OF TRACT:.....11.07 ACRES
3. ZONE:.....ROUTE 59 DEVELOPMENT DISTRICT
4. PROPOSED USE:.....ASSISTED LIVING RESIDENCE, MEDICAL OFFICE AND LOCAL CONVENIENCE.
5. RECORD OWNER/APPLICANT:.....MONTEBELLO CROSSING, LLC
100 DUTCH HILL ROAD, SUITE 340
ORANGEBURG, NEW YORK 10962
6. FIRE DISTRICT:.....TALLMAN FP004
7. SCHOOL DISTRICT:.....RAMAPO CENTRAL, 392601
8. WATER DISTRICT:.....SUEZ WATER NEW YORK
9. WATER SUPPLY BY:.....SUEZ WATER NEW YORK
10. SEWER DISTRICT:.....RR, RCSD #1
11. DATUM:.....N.A.V.D. 88
12. ALL UTILITIES SHALL BE UNDERGROUND. ELECTRIC SERVICE SHALL BE IN CONDUIT OF NOT LESS THAN TWO (2) INCH DIAMETER.
13. THERE ARE NO COVENANTS, DEED RESTRICTIONS, EASEMENTS OR OTHER RESERVATIONS OF LAND RELATIVE TO THIS SITE, EXCEPT AS SHOWN ON THIS PLAN, SUBJECT TO THE FINDINGS OF A COMPLETE AND UP-TO-DATE TITLE SEARCH.
14. NO SIGN(S) OTHER THAN THOSE SHOWN ON THESE DRAWINGS ARE PERMITTED WITHOUT PRIOR APPROVAL OF THE PLANNING BOARD. TENANTS ARE TO BE ADVISED OF THIS.
15. ALL CONSTRUCTION TO MEET WITH CURRENT VILLAGE OF MONTEBELLO SPECIFICATIONS.
16. THE PROPERTY IS LOCATED BETWEEN MILE MARKERS 202 8501 1006 AND 202 8501 1005.
17. ALL TRAFFIC SIGNS SHALL CONFORM WITH "N.Y.S.D.O.T. MANUAL OF UNIFORM TRAFFIC CONTROL DEVICES."
18. UNDERGROUND UTILITIES ARE SHOWN IN AN APPROXIMATE WAY FROM AVAILABLE INFORMATION. THE CONTRACTOR SHALL CALL THE LOCAL UNDERGROUND FACILITIES PROTECTIVE ORGANIZATION TO HAVE ALL UNDERGROUND UTILITIES MARKED IN THE FIELD PRIOR TO ANY CLEARING, DIGGING, OR CONSTRUCTION. THE CONTRACTOR SHALL ALSO VERIFY THE LOCATION AND INVERT OF ALL UTILITIES PRIOR TO ANY CONSTRUCTION. ANY UTILITY FOR WHICH NO EVIDENCE CAN BE SEEN ON THE SURFACE OF THE LANDS MAY NOT BE SHOWN ON THIS DRAWING.
19. ALL LANDSCAPING AS SHOWN ON THIS SITE PLAN SHALL BE MAINTAINED IN A VIGOROUS GROWING CONDITION. ANY PLANTS NOT SO MAINTAINED SHALL BE REPLACED WITH HEALTHY NEW PLANTS OF COMPARABLE SIZE, TYPE AND QUALITY AT THE BEGINNING OF THE IMMEDIATE FOLLOWING GROWING SEASON.
20. IF ANY EXISTING TREES THAT ARE DESIGNATED TO REMAIN ARE DESTROYED DURING CONSTRUCTION, OR OTHERWISE, THEY SHALL BE REPLACED IN KIND WITH A MINIMUM 4" CALIPER TREE.
21. THE UNDERSIGNED, OWNER AND/OR APPLICANT, AS A CONDITION OF APPROVAL OF THIS SITE PLAN, HEREBY AGREES TO COMPLETE THE WITHIN SITE PLAN AS DRAWN AND ALL IMPROVEMENTS SHOWN THEREON, AS A CONDITION OF THE ISSUANCE OF A BUILDING PERMIT. THE APPLICANT/OWNER IS AWARE THAT NO CHANGES IN THIS PLAN MAY BE MADE UNLESS APPROVED BY THE PLANNING BOARD.

APPLICANT _____ DATE _____
OWNER _____ DATE _____
22. PLANS ARE BASED ON FIELD ENGINEERING DATA AND CERTIFIED HERETO BY:

LICENSED PROFESSIONAL ENGINEER OR LAND SURVEYOR _____ DATE _____

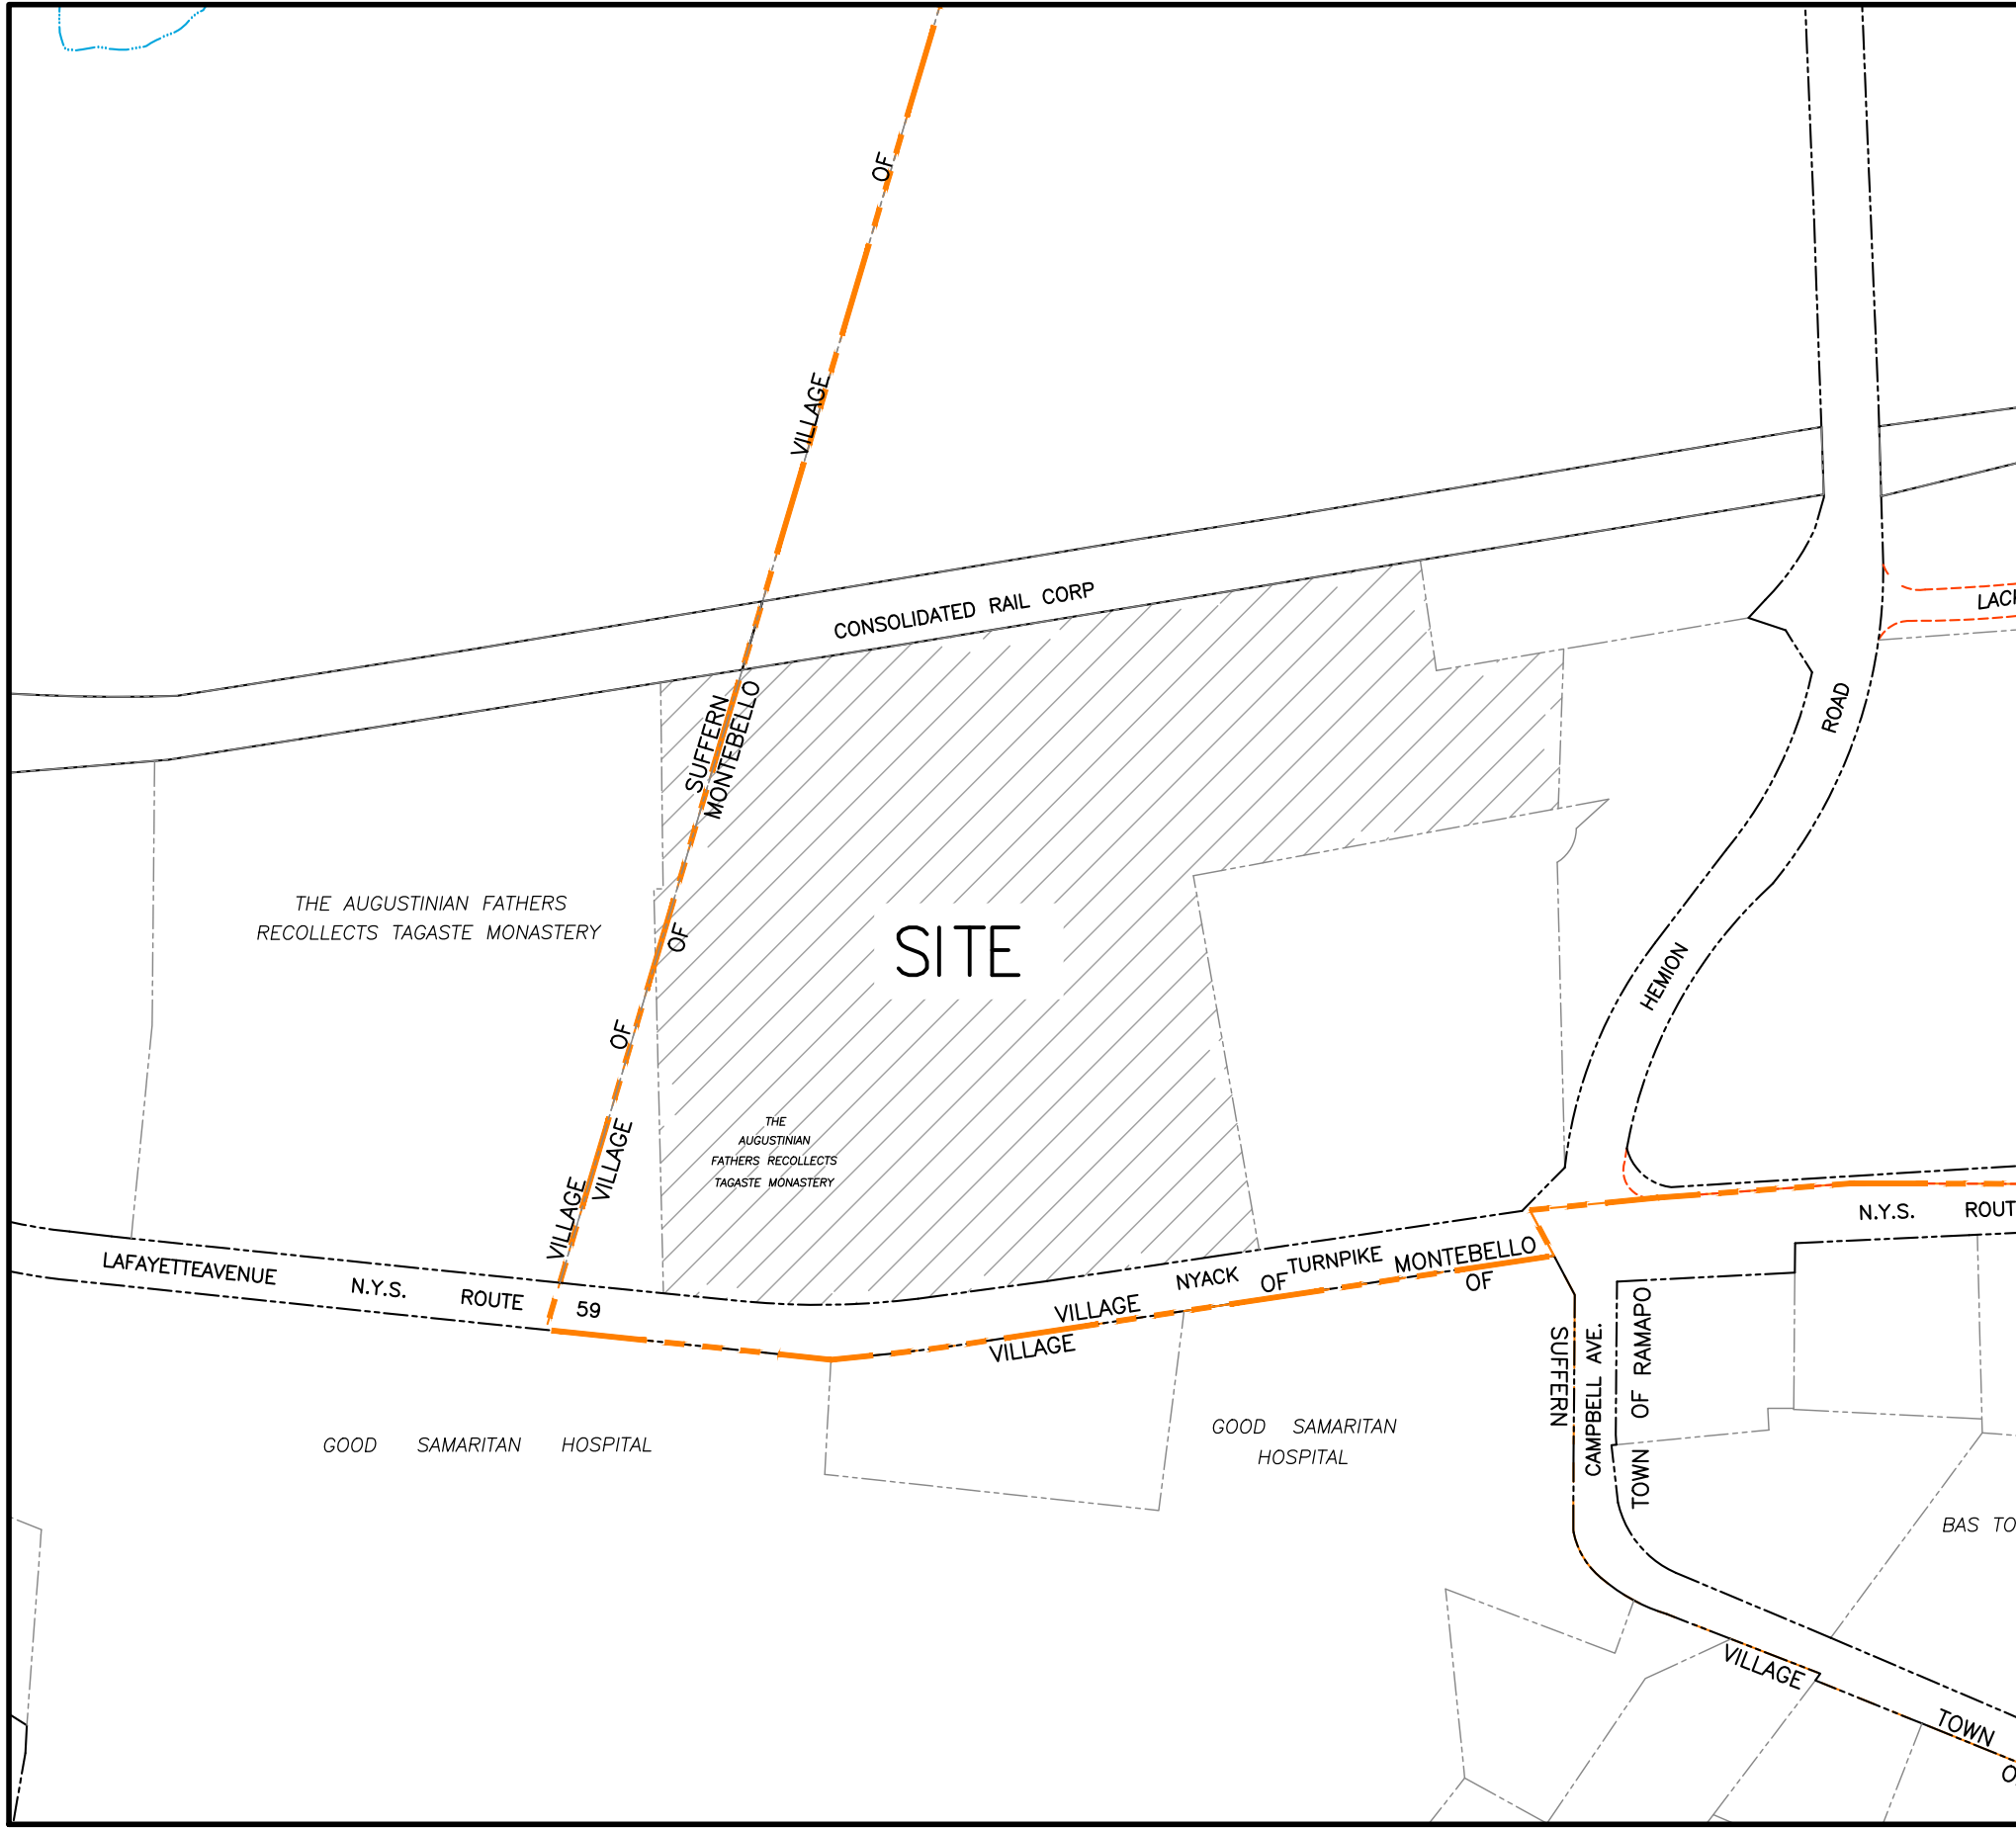

VICINITY MAP
SCALE: 1"=200'

LIST OF DRAWINGS

1. TITLE SHEET
2. SUBDIVISION PLAT
3. SITE PLAN
4. GRADING AND UTILITY
5. EROSION AND SEDIMENT CONTROL PLAN
- 5A. EROSION AND SEDIMENT CONTROL DETAILS
6. SIGNAGE PLAN
7. FIRE TRUCK MANEUVERING PLAN (1 OF 3)
8. FIRE TRUCK MANEUVERING PLAN (2 OF 3)
9. FIRE TRUCK MANEUVERING PLAN (3 OF 3)
10. CONSTRUCTION DETAILS (1 OF 4)
11. CONSTRUCTION DETAILS (2 OF 4)
12. CONSTRUCTION DETAILS (3 OF 4)
13. CONSTRUCTION DETAILS (4 OF 4)
14. MAIN ACCESS ROAD PROFILE
15. TREE MAP
16. TREE TABLE

PL-1 LANDSCAPING PLAN (BY OTHERS)
PL-2 LIGHTING PLAN (BY OTHERS)

APPLICANT/OWNER:

MONTEBELLO CROSSING, LLC
100 DUTCH HILL ROAD, SUITE 340
ORANGEBURG, NEW YORK 10962

SITE ENGINEER:

BROOKER ENGINEERING P.L.L.C.
74 LAFAYETTE AVENUE, SUITE 501
SUFFERN, NEW YORK 10901
(845) 357-4411

LAND SURVEYOR:

GREENWELL SURVEYING
85 LAFAYETTE AVENUE, #A
SUFFERN, NEW YORK 10901
(845) 357-0830

REV	DESCRIPTION	BY	DATE
6	PER PB COMMENTS	ZK	11/21/17
5	PER PB COMMENTS	AP	10/20/17
4	PER PB COMMENTS	AP	9/18/17
3	SITE PLAN SUBMISSION	AP	8/16/17
2	AS PER COMMENTS	AP	5/17/17
1	AS PER PB COMMENTS	AP	1/24/17

DISCLAIMER:
UNAUTHORIZED ALTERATION OR ADDITIONS TO THESE PLANS IS A VIOLATION OF THE N.Y.S. EDUCATION LAW, ARTICLE 145, SECTION 7209, SUBSECTION 2.




BROOKER ENGINEERING, PLLC
PROFESSIONAL ENGINEERS AND LAND SURVEYORS
LAND DEVELOPMENT • MUNICIPAL • STRUCTURAL • HYDROLOGICAL • SURVEYING
www.BrookerEngineering.com

74 Lafayette Avenue, Suite 501
Suffern, NY 10901
(845) 357-4411

46 N. Central Avenue
Ramsey, NJ 07446
(201) 684-1221

PROJECT: **MONTABELLO CROSSING**
VILLAGE OF MONTEBELLO
ROCKLAND COUNTY
NEW YORK

TITLE: **TITLE SHEET**

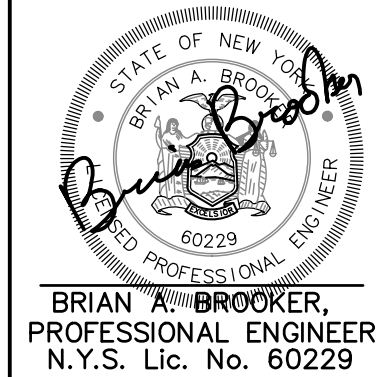

BRIAN A. BROOKER,
PROFESSIONAL ENGINEER
N.Y.S. Lic. No. 60229

PROJECT NO:	DRAWN:	CHECKED:
13082	Z.K.	B.B.
SCALE:	AS SHOWN	
GRAPHIC SCALE:		
DATE:	DRAWING NO:	
5/27/2016	1	

NOTE: WETLANDS AS LOCATED BY
BY ROBERT TORGENSEN, ASLA IN
JAN. 2011

AREA WETLAND "A"
TOTAL AREA= 3106 SF
AREA ON SITE= 589 SF

SUBDIVISION NOTES:

1. KNOWN AS SECTION 55.190, BLOCK 1, LOT 2 OF THE VILLAGE OF MONTEBELLO TAX MAPS
2. TOTAL AREA OF PARCELS: 11.07 ACRES
3. ZONE: ROUTE 59 DEVELOPMENT DISTRICT
4. NUMBER OF LOTS: 3 PROPOSED
5. RECORD OWNER: MONTEBELLO CROSSING, LLC
100 DUTCH HILL ROAD, SUITE 340
ORANBURG, NEW YORK 10962
6. APPLICANT: MONTEBELLO CROSSING, LLC
100 DUTCH HILL ROAD, SUITE 340
ORANBURG, NEW YORK 10962
7. FIRE DISTRICT: RAMAPO CENTRAL
8. SCHOOL DISTRICT: SUEZ WATER NEW YORK
9. WATER DISTRICT: SUEZ WATER NEW YORK
10. WATER SUPPLY: SUEZ WATER NEW YORK
11. SEWER DISTRICT: RCSD
12. DATUM: USGS: NAVD 88
13. MONUMENTS IN ACCORDANCE WITH VILLAGE SPECIFICATIONS TO BE SET AT LOCATIONS MARKED WITH THE SYMBOL ED
14. ALL PROPERTY CORNERS TO BE MARKED WITH 3/4" IRON PIPE.
15. THE INDIVIDUAL LOTS ARE DESIGNATED WITH THE TAX LOT NUMBERS SHOWN THUS: []
16. THIS PLAT DOES NOT CONFLICT WITH THE COUNTY OFFICIAL MAP AND HAS BEEN APPROVED IN THE MANNER SPECIFIED BY SECTION 239N OF THE GENERAL MUNICIPAL LAW.
17. THIS PLAT IS SUBJECT TO COMPLIANCE WITH ALL LAWS, REGULATIONS AND SPECIFICATIONS OF THE VILLAGE OF MONTEBELLO, AND WITH ALL DETAILS AND SPECIFICATIONS INDICATED ON THE APPROVED CONSTRUCTION PLANS ON FILE WITH THE VILLAGE OF MONTEBELLO.
18. BOUNDARY AND TOPOGRAPHIC SURVEY PREPARED BY JAY A. GREENWELL P.L.S. N.Y. LIC# 49676 ON 2/27/14.
19. WETLANDS DELINEATED BY ROBERT TORGENSEN, ASLA IN JANUARY 2011.
20. SEWER AND WATER SERVICE LINES SHALL BE LAID IN SEPARATE TRENCHES WITH A MINIMUM SEPARATION OF 10 FEET.
21. SANITARY SEWER INFILTRATION AND EXFILTRATION LIMIT IS 25 GALLONS PER INCH DIAMETER PER MILE PER DAY. CERTIFICATES OF OCCUPANCY MAY NOT BE REQUESTED, NOR ANY OCCUPANCY PERMITTED, UNTIL A CERTIFICATE OF COMPLIANCE, CERTIFIED BY A LICENSED NEW YORK STATE PROFESSIONAL ENGINEER, IS SUBMITTED TO AND APPROVED BY THE TOWN OF RAMAPO AND RCSD #1. COPIES OF THIS CERTIFICATE SHOULD ALSO BE SENT TO THE ROCKLAND COUNTY DEPARTMENT OF HEALTH AND ROCKLAND COUNTY SEWER DISTRICT #1.
22. ALL SANITARY SEWER CONSTRUCTION TO MEET CURRENT TOWN OF RAMAPO AND RCSD #1 STANDARDS. IF TOWN OF RAMAPO AND RCSD #1 STANDARDS CONTRADICT, THE STRICTER STANDARD SHALL APPLY.
23. SANITARY SEWER PERMITS MUST BE OBTAINED FROM THE TOWN OF RAMAPO AND RCSD #1 PRIOR TO THE ISSUANCE OF BUILDING PERMITS.
24. THE INSPECTION FEE FOR THE SANITARY SEWERS IS TO BE PAID TO THE TOWN OF RAMAPO AND RCSD#1.
25. IF THE LOWEST FLOOR TO BE SEWERED IS LOWER THAN THE UPSTREAM RIM ELEVATION OF THE SANITARY SEWER MANHOLE, AN INTERIOR CHECK VALVE MUST BE INSTALLED.
26. ALL MANHOLES TO BE VACUUM TESTED AS REQUIRED BY THE TOWN OF RAMAPO AND RCSD #1.
27. ROCKLAND COUNTY DEPARTMENT OF HEALTH (RCDOH) APPROVAL IS LIMITED TO 5 YEARS AND SHALL EXPIRE 5 YEARS FROM THE DATE OF THE FILING OF THE PLAT IN THE ROCKLAND COUNTY CLERK'S OFFICE. TIME EXTENSIONS MAY BE GRANTED BY THE RCDOH BASED UPON DEVELOPMENT FACTS AND THE REALTY SUBDIVISION REGULATIONS IN EFFECT AT THAT TIME. A NEW PLAN SUBMISSION MAY BE REQUIRED TO OBTAIN A TIME EXTENSION.
28. AS-BUILT SANITARY SEWER AND WATER MAIN DRAWINGS (PLAN AND PROFILE) ARE TO BE SUBMITTED TO THE RCDOH FOR REVIEW AND ACCEPTANCE UPON COMPLETION OF THE INSTALLATION OF IMPROVEMENTS.
29. THE WATER SYSTEM WAS DESIGNED TO PROVIDE A NEEDED FIRE FLOW UP TO 750 GPM. THE WATER SYSTEM MUST BE EVALUATED FOR ANY PROPOSED STRUCTURES REQUIRING A FIRE FLOW GREATER THAN 750 GPM.
30. EROSION CONTROL MEASURES FOR INDIVIDUAL LOTS SHALL BE PROVIDED ON LOT PLANS AT TIME OF APPLICATION FOR BUILDING PERMITS.
31. THE LONG TERM MAINTENANCE OF THE STORMWATER MANAGEMENT FACILITIES SHALL BE THE RESPONSIBILITY OF THE PROPERTY OWNERS. A LEGALLY BINDING STORMWATER MANAGEMENT MAINTENANCE AGREEMENT SHALL BE FILED IN THE OFFICE OF THE ROCKLAND COUNTY CLERK.

REV	DESCRIPTION	BY	DATE
6	PER PB COMMENTS	ZK	11/21/17
5	PER PB COMMENTS	AP	10/20/17
4	PER PB COMMENTS	AP	9/18/17
3	SITE PLAN SUBMISSION	AP	8/16/17
2	AS PER COMMENTS	AP	5/17/17
1	AS PER PB COMMENTS	AP	1/24/17

DISCLAIMER:
UNAUTHORIZED ALTERATION OR ADDITIONS TO THESE PLANS IS A VIOLATION OF THE N.Y.S. EDUCATION LAW, ARTICLE 145, SECTION 7209, SUBSECTION 2.




BROOKER ENGINEERING, PLLC

PROFESSIONAL ENGINEERS AND LAND SURVEYORS
LAND DEVELOPMENT • MUNICIPAL • STRUCTURAL • HYDROLOGICAL • SURVEYING
www.BrookerEngineering.com

74 Lafayette Avenue, Suite 501
Suffern, NY 10901
(845) 357-4411

46 N. Central Avenue
Ramsey, NJ 07446
(201) 684-1221

PROJECT:	MONTEBELLO CROSSING VILLAGE OF MONTEBELLO ROCKLAND COUNTY NEW YORK		
TITLE:	SUBDIVISION PLAT		

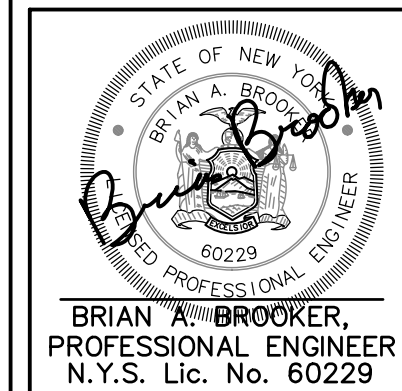

PROJECT NO:	13082	DRAWN:	Z.K.	CHECKED:	B.B.
SCALE:	1"=40'				
GRAPHIC SCALE:					
DATE:	5/27/2016	DRAWING NO:	2		

PARKING SPACES				
USE	REQUIREMENT	SPACES REQUIRED	SPACES PROVIDED	
LOCAL CONVENIENCE COMMERCIAL	1 SPACE PER 150 S.F. OF FLOOR AREA	14,698 S.F. / 150 S.F. = 98 SPACES	91 SPACES	
ASSISTED LIVING	1 SPACE PER 2 BEDS	200 BEDS / 2 BEDS = 100	100 SPACES	
MEDICAL OFFICE	1 SPACE PER 250 S.F. OF FLOOR AREA + 3 PER SUITE	10,000 S.F. / 250 S.F. = 40 SPACES (4 SUITES) + 3 = 43 SPACES 52 TOTAL SPACES	52 SPACES	

TABLE OF BULK REQUIREMENTS - ZONE: ROUTE 59 DEVELOPMENT DISTRICT
ZONE: ROUTE 59 DEVELOPMENT DISTRICT
USE GROUP: N/A

	GROSS LOT AREA, AC	NET LOT AREA, AC	LOT WIDTH, FT	FRONT SETBACK, FT	FRONT YARD, FT	SIDE SETBACK, FT	TOTAL SIDE SETBACK, FT	SIDE YARD, FT	REAR SETBACK, FT	REAR YARD, FT	STREET FRONTAGE, FT	MAXIMUM BUILDING HEIGHT, FT	MAXIMUM DEVELOPMENT COVERAGE RATIO	MAXIMUM FLOOR AREA RATIO
LOT 1	289,470	255,466	N/A	N/A	N/A	101.6	317.8	50.6	46.1	45.9	N/A	46	0.435	0.136
LOT 2	145,171	143,095	430.8	175.1	107.1	61	271.2	18.6	50.4	0	454.6	<=30	0.513	0.103
LOT 3	64,677	62,733	180.9	163.8	102.9	13.3	153	13.3	139.7	70.1	170.7	<=30	0.399	0.08

NOTE: WETLANDS AS LOCATED BY
BY ROBERT TORGENSEN, ASLA IN
JAN. 2011

AREA WETLAND "A"
TOTAL AREA= 3106 SF
AREA ON SITE= 589 SF

PROPOSED 6' HIGH
CHAIN LINK FENCE

TAX LOT 55.10-1-4
N OR F DUTS REALTY CO, INC

NOTES:

1. OPERATIONAL TRAFFIC SIGNAL REQUIRED PRIOR TO THE ISSUANCE OF CERTIFICATE OF OCCUPANCY.
2. FUTURE PARKING EXPANSION AT THE DISCRETION OF THE BUILDING INSPECTOR AND AND/OR PROPERTY OWNER.
3. REFER TO DRAWING No.10 FOR "STANDARD PARKING SPACE AND PAINTING REQUIREMENT DETAIL".
4. ARB APPROVAL REQUIRED PRIOR TO ISSUING OF BUILDING PERMIT

REV	DESCRIPTION	BY	DATE
6	PER PB COMMENTS	ZK	11/21/17
5	PER PB COMMENTS	AP	10/20/17
4	PER PB COMMENTS	AP	9/18/17
3	SITE PLAN SUBMISSION	AP	8/16/17
2	AS PER COMMENTS	AP	5/17/17
1	AS PER PB COMMENTS	AP	1/24/17


DISCLAIMER:
UNAUTHORIZED ALTERATION OR ADDITIONS TO THESE PLANS IS A VIOLATION
OF THE N.Y.S. EDUCATION LAW, ARTICLE 145, SECTION 7209, SUBSECTION 2.



BROOKER ENGINEERING, PLLC
PROFESSIONAL ENGINEERS AND LAND SURVEYORS
LAND DEVELOPMENT • MUNICIPAL • STRUCTURAL • HYDROLOGICAL • SURVEYING
www.BrookerEngineering.com
74 Lafayette Avenue, Suite 501
Suffern, NY 10901
(845) 357-4411
46 N. Central Avenue
Rome, NY 13224
(315) 684-1221

PROJECT: **MONTEBELLO CROSSING**
VILLAGE OF MONTEBELLO
ROCKLAND COUNTY
NEW YORK

TITLE: **SITE PLAN**

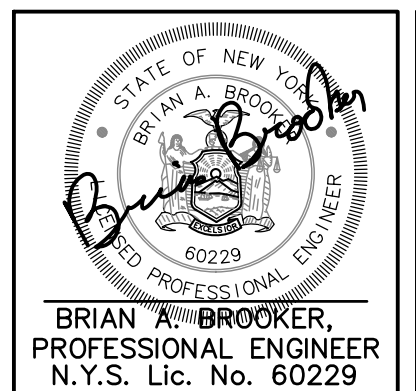


PROJECT NO:	13082	DRAWN:	Z.K.	CHECKED:	B.B.
SCALE:	1"=40'				
GRAPHIC SCALE:	0 40' 80'				
DATE:	5/27/2016	DRAWING NO:	3		

PARKING SPACES			
USE	REQUIREMENT	SPACES REQUIRED	SPACES PROVIDED
LOCAL CONVENIENCE COMMERCIAL	1 SPACE PER 150 S.F. OF FLOOR AREA	14,698 S.F. / 150 S.F. = 98 SPACES	91 SPACES
ASSISTED LIVING	1 SPACE PER 2 BEDS	200 BEDS / 2 BEDS = 100	100 SPACES
MEDICAL OFFICE	1 SPACE PER 250 S.F. OF FLOOR AREA + 3 PER SUITE	10,000 S.F. / 250 S.F. = 40 SPACES (4 SUITES) x 3 = 12 SPACES 52 TOTAL SPACES	52 SPACES

TABLE OF BULK REQUIREMENTS - ZONE: ROUTE 59 DEVELOPMENT DISTRICT
ZONE: ROUTE 59 DEVELOPMENT DISTRICT
USE GROUP: N/A

	GROSS LOT AREA, AC	NET LOT AREA, AC	LOT WIDTH, FT	FRONT SETBACK, FT	FRONT YARD, FT	SIDE SETBACK, FT	TOTAL SIDE SETBACK, FT	SIDE YARD, FT	REAR SETBACK, FT	REAR YARD, FT	STREET FRONTAGE, FT	MAXIMUM BUILDING HEIGHT, FT	MAXIMUM DEVELOPMENT COVERAGE RATIO	MAXIMUM FLOOR AREA RATIO
LOT 1	269.470	255.466	N/A	N/A	N/A	101.6	317.8	50.6	46.1	45.9	N/A	46	0.435	0.136
LOT 2	145.171	143.095	430.8	175.1	107.1	61	271.2	18.6	50.4	0	454.6	<=30	0.513	0.103
LOT 3	64.677	62.733	180.9	163.8	102.9	13.3	153	13.3	139.7	70.1	170.7	<=30	0.399	0.08

P:\BREV\13082\13082.dwg, 11/21/2017 1:37:22 PM, Zkonn

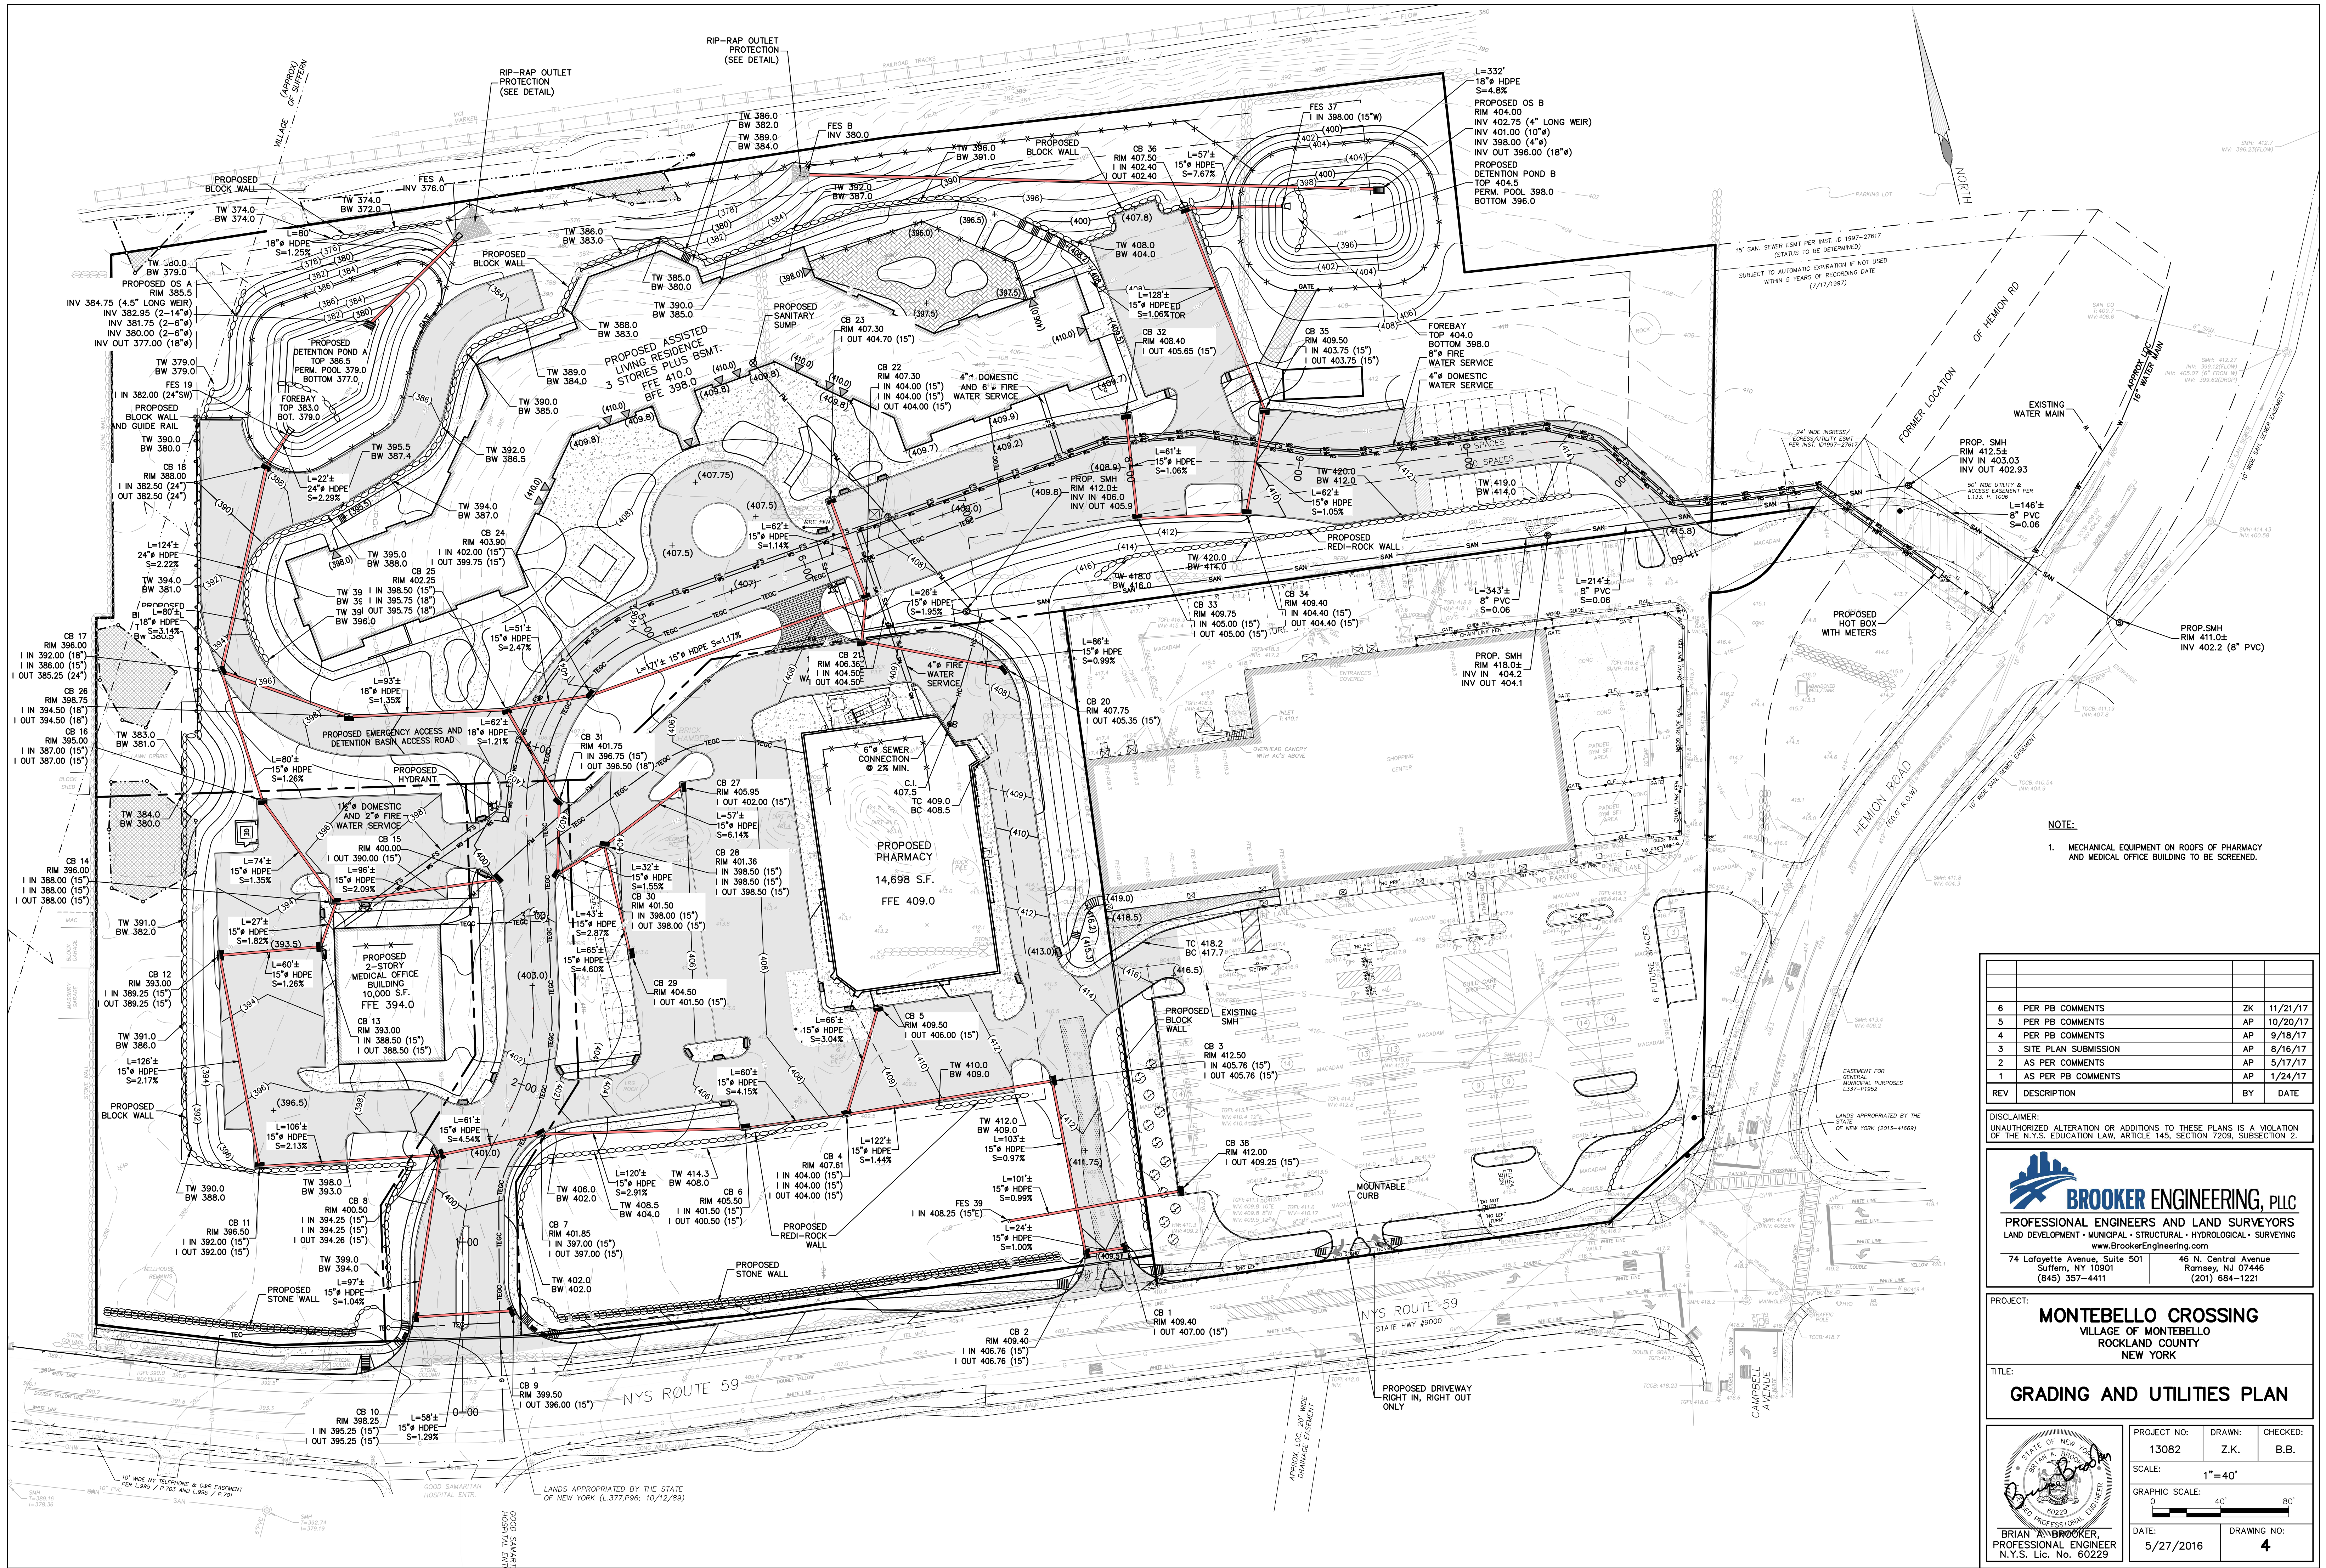

- NOTE:
- MECHANICAL EQUIPMENT ON ROOFS OF PHARMACY AND MEDICAL OFFICE BUILDING TO BE SCREENED.

REV	DESCRIPTION	BY	DATE
6	PER PB COMMENTS	ZK	11/21/17
5	PER PB COMMENTS	AP	10/20/17
4	PER PB COMMENTS	AP	9/18/17
3	SITE PLAN SUBMISSION	AP	8/16/17
2	AS PER COMMENTS	AP	5/17/17
1	AS PER PB COMMENTS	AP	1/24/17

DISCLAIMER:
UNAUTHORIZED ALTERATION OR ADDITIONS TO THESE PLANS IS A VIOLATION OF THE N.Y.S. EDUCATION LAW, ARTICLE 145, SECTION 7209, SUBSECTION 2.




BROOKER ENGINEERING, PLLC
PROFESSIONAL ENGINEERS AND LAND SURVEYORS
LAND DEVELOPMENT • MUNICIPAL • STRUCTURAL • HYDROLOGICAL • SURVEYING
www.BrookerEngineering.com

74 Lafayette Avenue, Suite 501
Suffern, NY 10901
(845) 357-4411


46 N. Central Avenue
Ramsey, NJ 07446
(201) 684-1221

PROJECT:
MONTEBELLO CROSSING
VILLAGE OF MONTEBELLO
ROCKLAND COUNTY
NEW YORK

TITLE:
GRADING AND UTILITIES PLAN

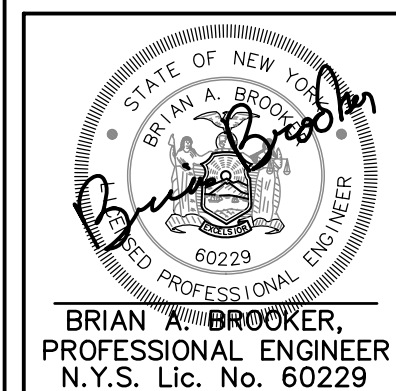

PROJECT NO:	DRAWN:	CHECKED:
13082	Z.K.	B.B.
SCALE:	1"=40'	
GRAPHIC SCALE:		
DATE:	5/27/2016	
DRAWING NO:	4	

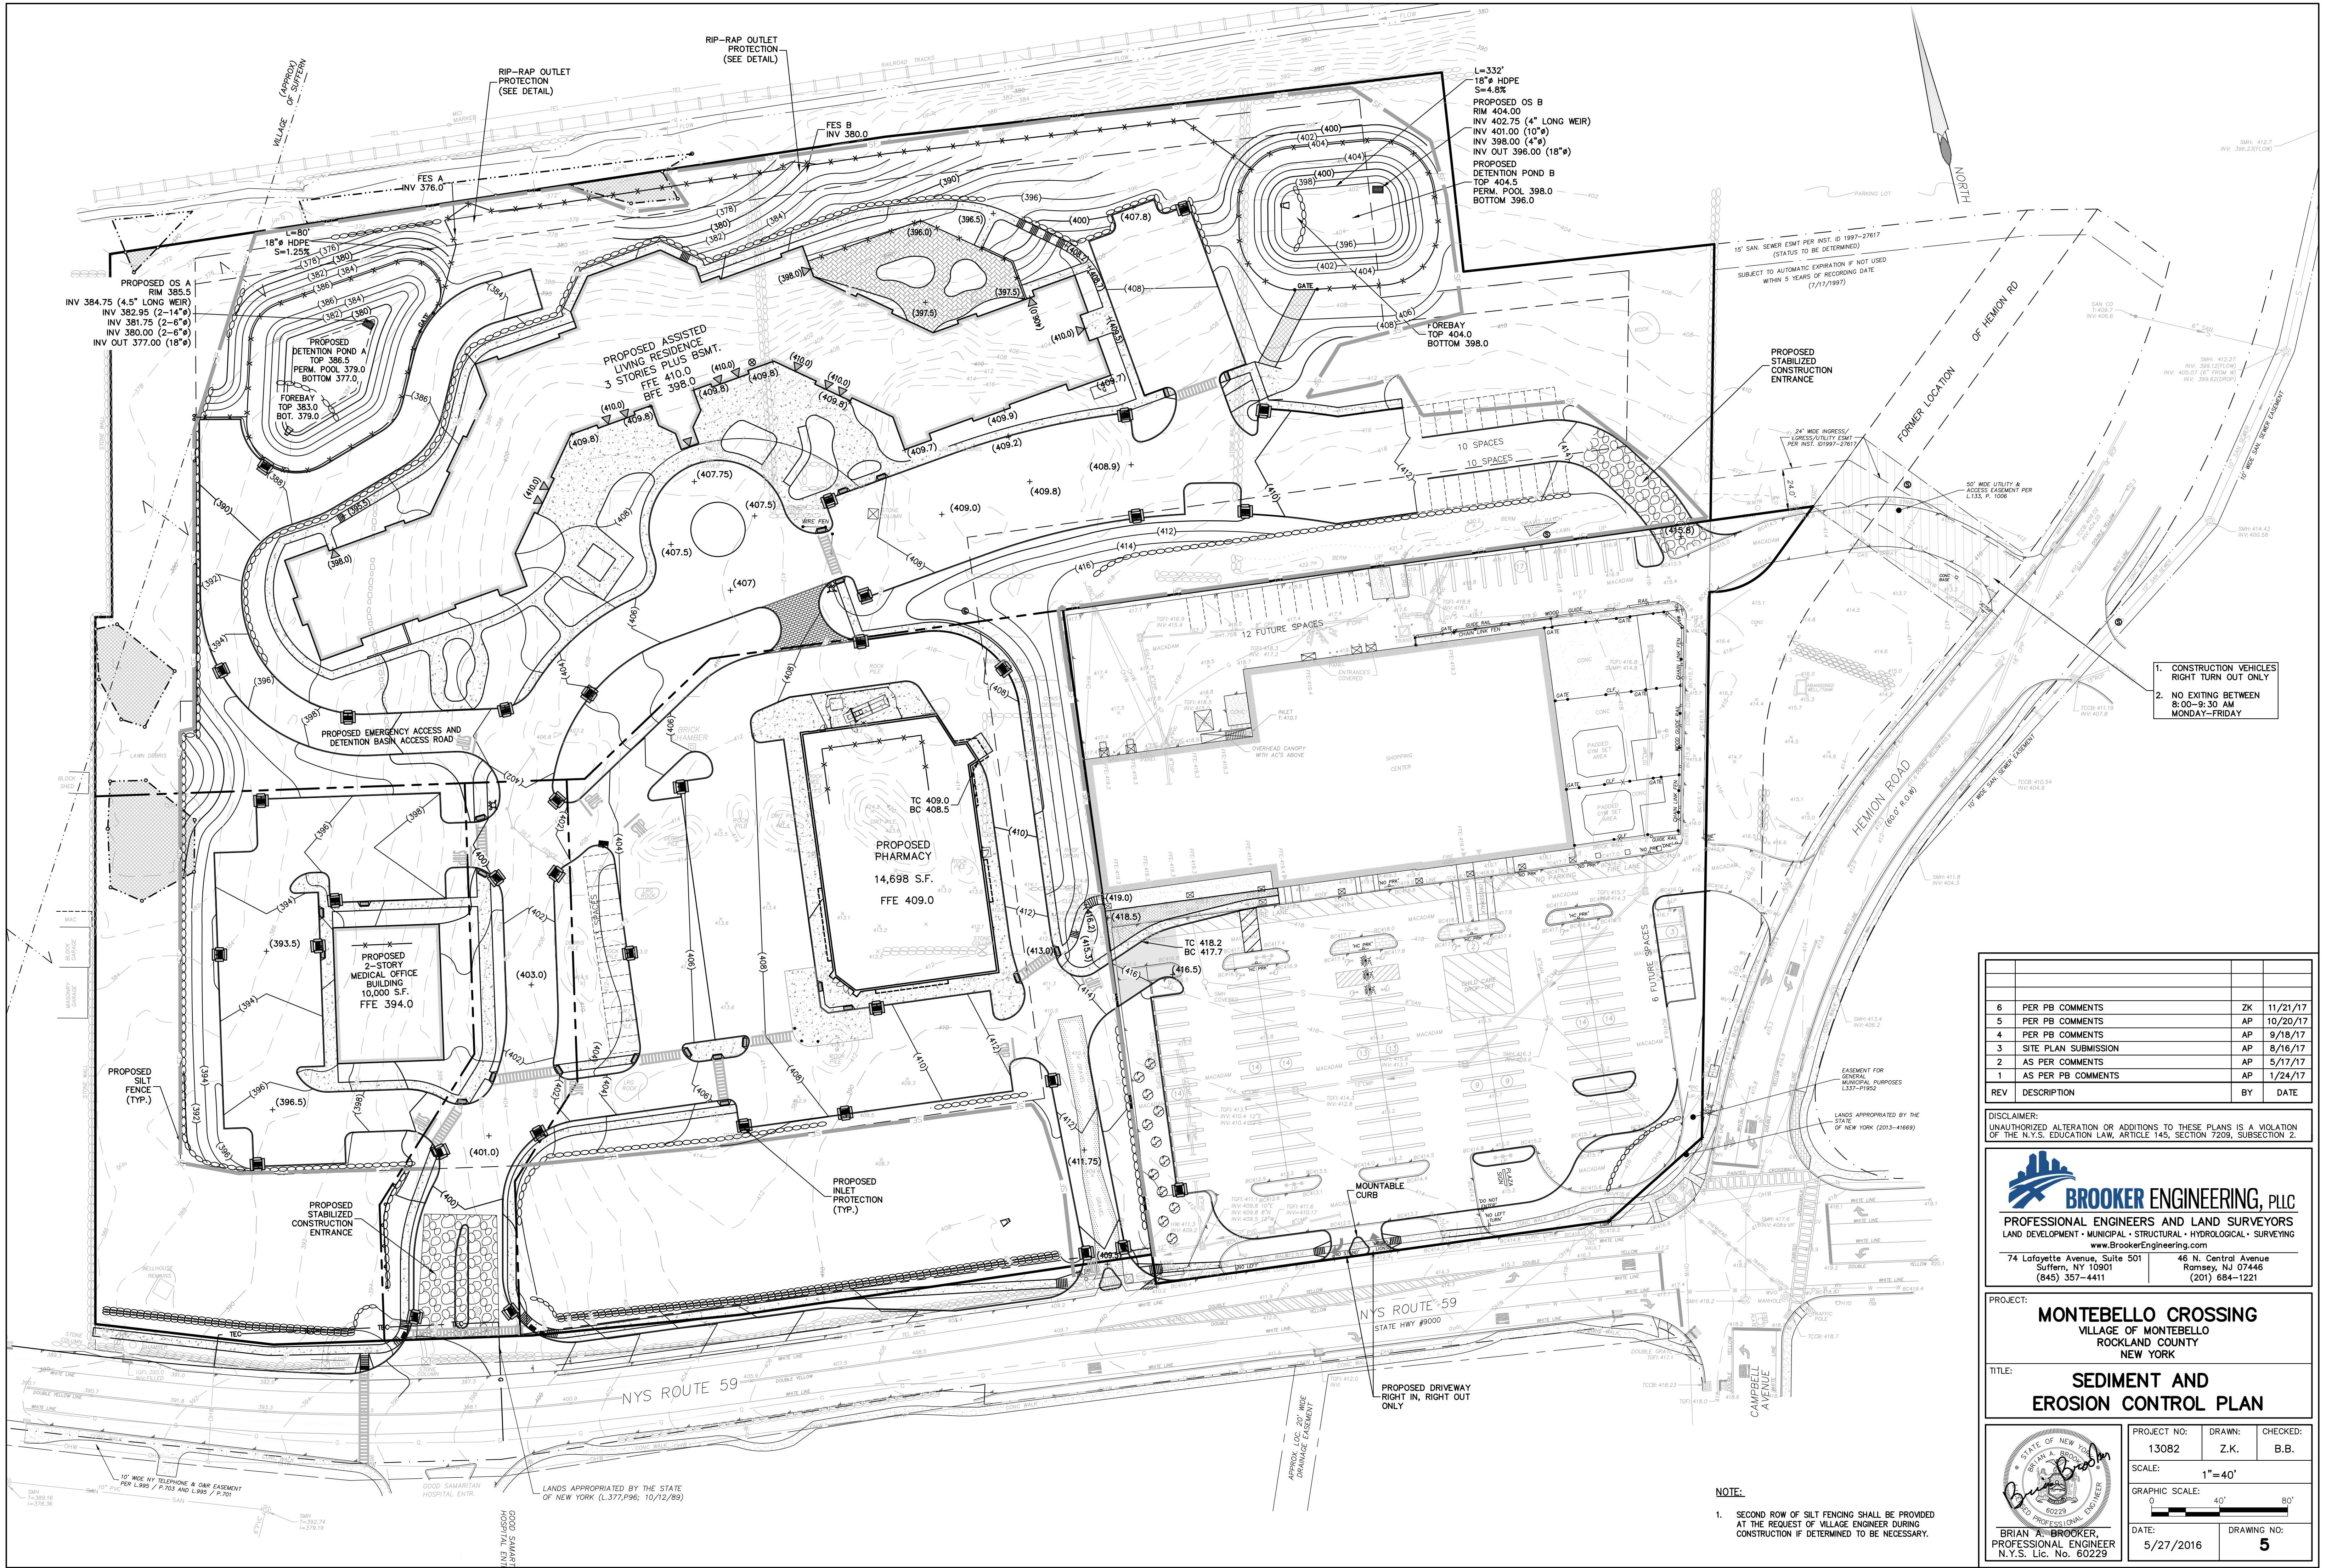

1. CONSTRUCTION VEHICLES
RIGHT TURN OUT ONLY
2. NO EXITING BETWEEN
8:00-9:30 AM
MONDAY-FRIDAY

REV	DESCRIPTION	BY	DATE
6	PER PB COMMENTS	ZK	11/21/17
5	PER PB COMMENTS	AP	10/20/17
4	PER PB COMMENTS	AP	9/18/17
3	SITE PLAN SUBMISSION	AP	8/16/17
2	AS PER COMMENTS	AP	5/17/17
1	AS PER PB COMMENTS	AP	1/24/17

DISCLAIMER:
UNAUTHORIZED ALTERATION OR ADDITIONS TO THESE PLANS IS A VIOLATION
OF THE N.Y.S. EDUCATION LAW, ARTICLE 145, SECTION 7209, SUBSECTION 2.


BROOKER ENGINEERING, PLLC
PROFESSIONAL ENGINEERS AND LAND SURVEYORS
LAND DEVELOPMENT • MUNICIPAL • STRUCTURAL • HYDROLOGICAL • SURVEYING
www.BrookerEngineering.com
74 Lafayette Avenue, Suite 501
Suffern, NY 10901
(845) 357-4411
46 N. Central Avenue
Ramsey, NJ 07446
(201) 684-1221

PROJECT: **MONTEBELLO CROSSING**
VILLAGE OF MONTEBELLO
ROCKLAND COUNTY
NEW YORK

TITLE: **SEDIMENT AND
EROSION CONTROL PLAN**

PROJECT NO: 13082 DRAWN: Z.K. CHECKED: B.B.
SCALE: 1"=40'
GRAPHIC SCALE: 0 40' 80'
DATE: 5/27/2016 DRAWING NO: 5

NOTE:
1. SECOND ROW OF SILT FENCING SHALL BE PROVIDED
AT THE REQUEST OF VILLAGE ENGINEER DURING
CONSTRUCTION IF DETERMINED TO BE NECESSARY.

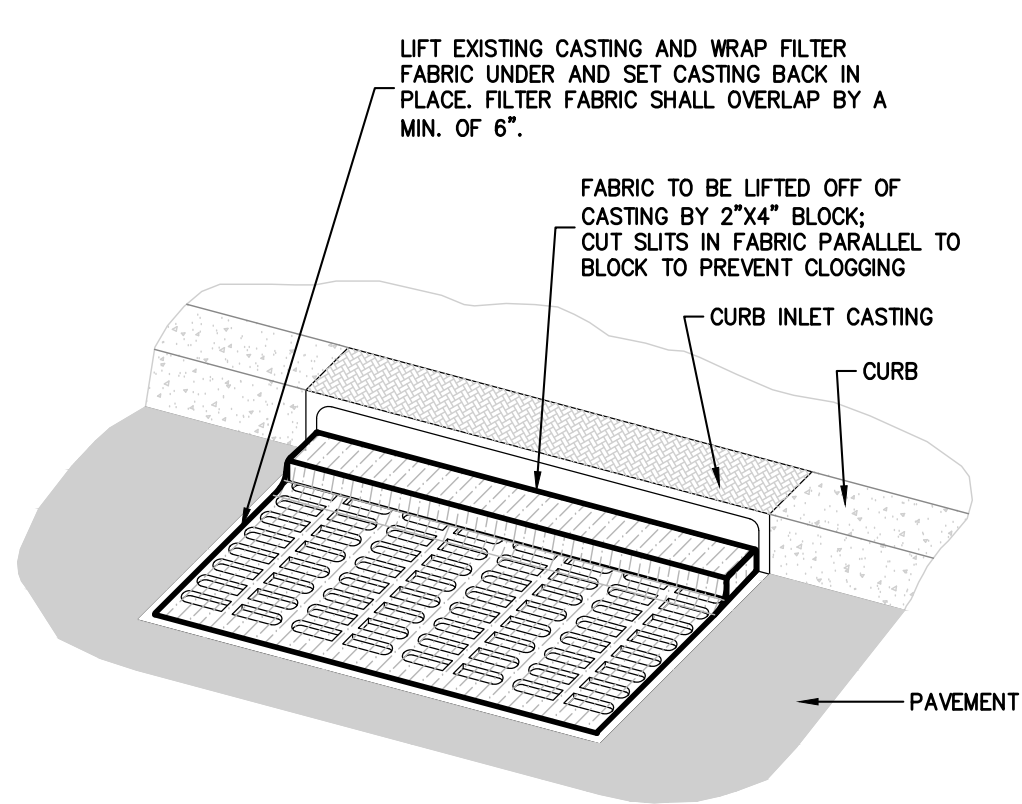


NOTE:

1. CONTRACTOR IS TO CLEAN INLET FILTER AFTER EVERY STORM
2. CONTRACTOR TO REMOVE FABRIC AND LUMBER UPON COMPLETION OF PROJECT
3. FABRIC TO BE MIRAFI 100X OR EQUIVALENT

CURB INLET FILTER DETAIL

N.T.S.

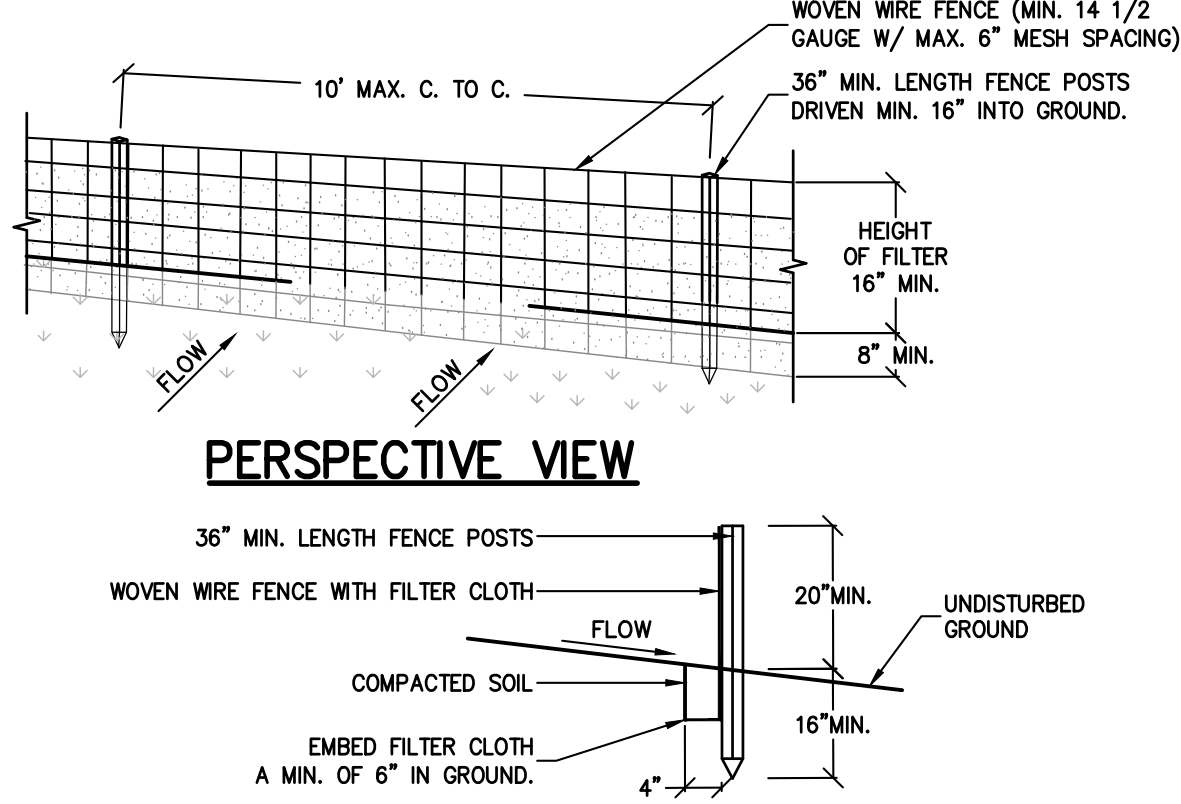

PERSPECTIVE VIEW


SECTION VIEW

NOTES:

1. WOVEN WIRE FENCE TO BE FASTENED SECURELY TO FENCE POSTS WITH WIRE TIES OR STAPLES. POSTS SHALL BE STEEL EITHER "I" OR "U" TYPE OR HARDWOOD.
2. FILTER CLOTH TO BE TO BE FASTENED SECURELY TO WOVEN WIRE FENCE WITH TIES SPACED EVERY 24" AT TOP AND MID SECTION. FENCE SHALL BE WOVEN WIRE, 12 1/2 GAUGE, 6" MAXIMUM MESH OPENING.
3. WHEN TWO SECTIONS OF FILTER CLOTH ADJOIN EACH OTHER THEY SHALL BE OVER-LAPPED BY SIX INCHES AND FOLDED. FILTER CLOTH SHALL BE EITHER FILTER X, MIRAFI 100X, STABILINKA T140N, OR APPROVED EQUIVALENT.
4. PREFABRICATED UNITS SHALL BE GEOFAB, ENVIROFENCE, OR APPROVED EQUIVALENT.
5. MAINTENANCE SHALL BE PERFORMED AS NEEDED AND MATERIAL REMOVED WHEN "BULGES" DEVELOP IN THE SILT FENCE.

SILT FENCE


N.T.S.

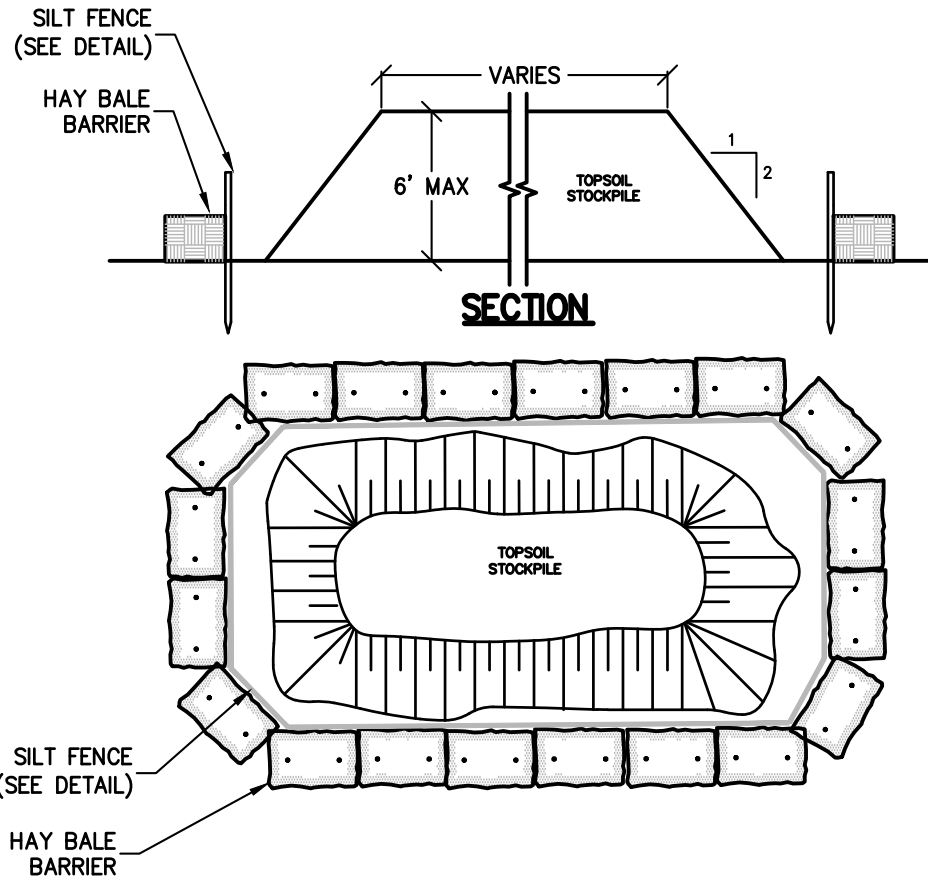

PLAN VIEW

SOIL STOCKPILE SEDIMENT BARRIER


N.T.S.

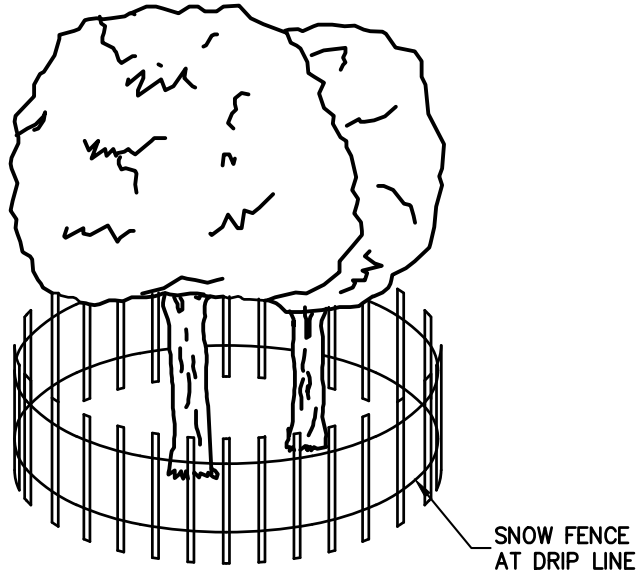

NOTE:
PROVIDE PROTECTION FOR TREES TO
REMAIN WITHIN THE LIMIT OF DISTURBANCE

TREE PROTECTION DETAIL

N.T.S.

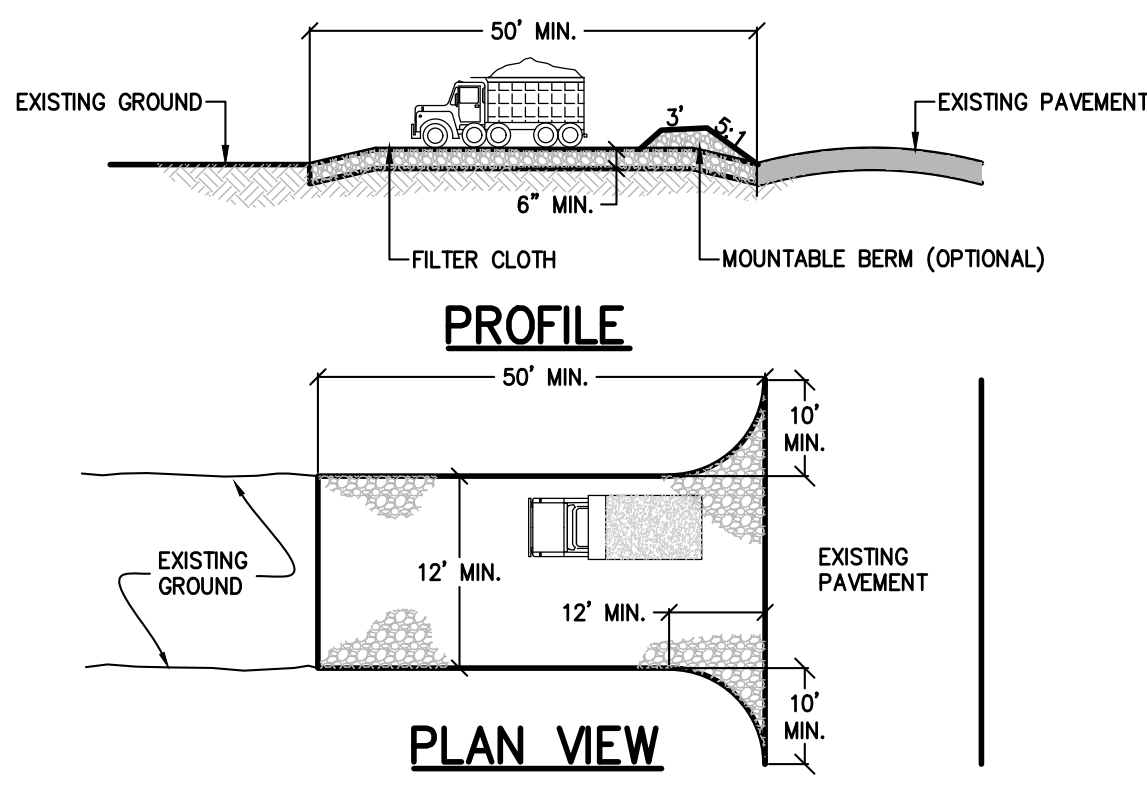

PROFILE

PLAN VIEW

NOTES:

1. STONE SIZE - USE 1 INCH STONE, OR RECLAIMED OR RECYCLED CONCRETE EQUIVALENT.
2. LENGTH - NOT LESS THAN 50' (EXCEPT ON A SINGLE RESIDENCE LOT WHERE A 30 FOOT MINIMUM LENGTH WOULD APPLY).
3. THICKNESS - NOT LESS THAN SIX (6) INCHES.
4. WIDTH - TWELVE (12) FOOT MINIMUM, BUT NOT LESS THAN THE FULL WIDTH AT POINTS WHERE INGRESS AND EGRESS OCCURS. TWENTY (20) FEET MINIMUM.
5. GEOTEXTILE - WILL BE PLACED OVER THE ENTIRE AREA PRIOR TO PLACING OF STONE.
6. SURFACE WATER - ALL SURFACE WATER FLOWING OR DIVERTED TOWARD CONSTRUCTION ENTRANCES SHALL BE PIPED BENEATH THE ENTRANCE. IF PIPING IS IMPRACTICAL, A MOUNTABLE BERM WITH 5:1 SLOPES WILL BE PERMITTED.
7. MAINTENANCE - THE ENTRANCE SHALL BE MAINTAINED IN A CONDITION WHICH WILL PREVENT TRACKING OR FLOWING OF SEDIMENT SPILLED, DROPPED, WASHED OR TRACTED ONTO PUBLIC RIGHTS-OF-WAY, ALL SEDIMENT SPILLED, DROPPED, WASHED OR TRACTED ONTO PUBLIC RIGHTS-OF-WAY MUST BE REMOVED IMMEDIATELY.
8. WHEN WASHING IS REQUIRED, IT SHALL BE DONE ON AN AREA STABILIZED WITH STONE AND WHICH DRAINS INTO AN APPROVED SEDIMENT TRAPPING DEVICE.
9. PERIODIC INSPECTION AND NEEDED MAINTENANCE SHALL BE PROVIDED AFTER EACH RAIN.

STABILIZED CONSTRUCTION ENTRANCE DETAIL

N.T.S.

STANDARD EROSION CONTROL NOTES:

1. ALL SOIL EROSION AND SEDIMENT CONTROL PRACTICES SHALL BE INSTALLED IN ACCORDANCE WITH THE NEW YORK STANDARDS AND SPECIFICATIONS FOR EROSION AND SEDIMENT CONTROL, AND SHALL BE INSTALLED IN PROPER SEQUENCE AND MAINTAINED UNTIL PERMANENT STABILIZATION IS ESTABLISHED.
2. THE SITE AT ALL TIMES SHALL BE GRADED AND MAINTAINED SUCH THAT ALL STORMWATER RUNOFF IS DIVERTED TO SOIL EROSION AND SEDIMENT CONTROL FACILITIES.
3. THE CONTRACTOR IS RESPONSIBLE FOR MAINTAINING AND INSPECTING ALL SOIL EROSION AND SEDIMENT CONTROL MEASURES ON A REGULAR BASIS, INCLUDING AFTER EVERY STORM EVENT.
4. STOCKPILES ARE NOT TO BE LOCATED WITHIN A FLOODPLAIN, BUFFER, ON A SLOPE, ROADWAY OR DRAINAGE FACILITY. THE BASE OF ALL STOCKPILES SHALL BE CONTAINED BY A HAY BALE SEDIMENT BARRIER OR SILT FENCE.
5. A CRUSHED STONE, VEHICLE WHEEL-CLEANING BLANKET SHALL BE INSTALLED WHEREVER A CONSTRUCTION ACCESS ROAD INTERSECTS ANY PAVED ROADWAY IN ACCORDANCE WITH THE NEW YORK STANDARDS AND SPECIFICATIONS FOR EROSION AND SEDIMENT CONTROL.
6. ALL SOIL WASHED, DROPPED, SPILLED, OR TRACKED OUTSIDE THE WORK AREA OR ONTO PUBLIC RIGHT-OF-WAY, SHALL BE REMOVED IMMEDIATELY. PAVED ROADWAYS MUST BE KEPT CLEAN AT ALL TIMES.
7. DUST SHALL BE CONTROLLED AT ALL TIMES IN ACCORDANCE WITH THE NEW YORK STANDARDS AND SPECIFICATIONS FOR EROSION AND SEDIMENT CONTROL.
8. TREES TO REMAIN AFTER CONSTRUCTION WITHIN THE WORK AREA SHALL BE PROTECTED WITH A SUITABLE FENCE INSTALLED AT THE DRIP LINE OR BEYOND IN ACCORDANCE WITH THE NEW YORK STANDARDS AND SPECIFICATIONS FOR EROSION AND SEDIMENT CONTROL.
9. TEMPORARY SEDIMENTATION ENTRAPMENT AREAS SHALL BE PROVIDED AT KEY LOCATIONS TO INTERCEPT AND CLARIFY SILT LADEN RUNOFF FROM THE SITE. THESE MAY BE EXCAVATED OR MAY BE CREATED UTILIZING EARTHEN BERMS, RIP-RAP OR CRUSHED STONE DAMS, HAY BALES, OR OTHER CHANNELIZATION SHALL BE CONSTRUCTED TO INSURE THAT ALL SILT LADEN WATERS ARE DIRECTED INTO THE ENTRAPMENT AREAS, WHICH SHALL NOT BE PERMITTED TO FILL IN, BUT SHALL BE CLEANED PERIODICALLY DURING THE COURSE OF CONSTRUCTION. THE COLLECTION SILT SHALL BE DEPOSITED IN AREAS SAFE FROM FURTHER EROSION.
10. ALL DISTURBED AREAS, EXCEPT ROADWAYS, WHICH WILL REMAIN OPEN OR UNFINISHED FOR MORE THAN 10 DAYS SHALL BE TEMPORARILY SEEDED WITH 1/2 LB. OF RYE GRASS OR MULCHED WITH 100 LBS. OF STRAW OR HAY PER 1,000 SQUARE FEET. ROADWAYS SHALL BE STABILIZED AS RAPIDLY AS PRACTICABLE BY THE INSTALLATION OF THE BASE COURSE. A TEMPORARY SEEDING AND/ OR MULCHING SHOULD BE APPLIED TO DISTURBED AREAS THAT ARE LEFT FOR 15 DAYS UNLESS CONSTRUCTION WILL BEGIN WITHIN 30 DAYS.
11. SILT THAT LEAVES THE SITE SHALL BE COLLECTED AND REMOVED AS DIRECTED BY APPROPRIATE MUNICIPAL AUTHORITIES.
12. AT THE COMPLETION OF THE PROJECT, ALL TEMPORARY SILTATION DEVICES SHALL BE REMOVED AND THE AFFECTED AREAS RE-GRADED, PLANTED, OR TREATED IN ACCORDANCE WITH THE APPROVED PLANS.
13. ALL AREAS DISTURBED BY ON-SITE GRADING, THAT WILL NOT BE CONSTRUCTED UPON, SHALL BE STABILIZED WITH PERMANENT VEGETATIVE COVER, USING THE FOLLOWING SEEDING SCHEDULE, OR EQUIVALENT:

	1 LB. PER ACRE	1 LB. PER 1,000 SF
KENTUCKY BLUE GRASS -	20	0.45
CREeping RED FESCUE	20	0.45
PERENNIAL RYE GRASS -	5	0.10
14. ALL SEEDED AREAS TO HAVE AN APPLICATION OF THE FOLLOWING:		
LIME - AMOUNT NEEDED TO OBTAIN A pH OF 5.5		
FERTILIZER - 15 LBS. PER 1,000 SF OF 10-20-10 FERTILIZER OR APPROVED EQUAL		
IF NOT LANDSCAPED OTHERWISE, ALL NEW CONSTRUCTED STEEP PERMANENT SLOPED LESS THEN 1 (VERTICAL) : 2.5 (HORIZONTAL) TO BE SEEDED WITH THE FOLLOWING:		
	1 LB. PER ACRE	1 LB. PER 1,000 SF
CREeping RED FESCUE -	10	0.45
CROWN VETCH -	15	0.35
BIRDFOOT TREFOIL -	8	0.20
TALL FESCUE OR SMOOTH BROMEGRASS -	15	0.35
W/PERENNIAL RYE GRASS -	5	0.10
15. ALL SLOPES 1 (VERTICAL) : 2.5 (HORIZONTAL) TO BE MULCHED AND STABILIZED WITH CLOTH FABRIC AND PINNED TO THE GROUND.		
16. SOD CAN BE USED INSTEAD OF SEED.		
CONSTRUCTION SEQUENCE:		
a. CONSTRUCT STABILIZING CONSTRUCTION ENTRANCE.		
b. INSTALL SEDIMENT BARRIERS AS PER NOTE 1 ABOVE.		
c. CONSTRUCT DIVERSIONS SWALES AND DRAINAGE SYSTEMS WITH MINIMUM NECESSARY CLEARING.		
d. CLEAR EXISTING TREES AND VEGETATION FROM AREAS TO BE EXCAVATED OR FILLED, STRIP AND STOCKPILE TOPSOIL FROM ALL AREAS TO BE DISTURBED.		
e. PERFORM NECESSARY EXCAVATION OR FILL OPERATIONS TO BRING SITE TO DESIRED SUBGRADE. INSTALL STORM DRAINAGE SYSTEM.		
f. INSTALL SEDIMENT CONTROL BARRIERS AROUND ALL STORM DRAIN INLETS.		
g. SEED ALL DISTURBED AREAS WHICH WILL REMAIN UNDISTURBED FOR A PERIOD OF 30 DAYS AS PER NOTE 2 ABOVE.		
h. AFTER COMPLETION OF THE SITE CONSTRUCTION FINE GRADE AND SPREAD TOPSOIL ON ALL LAWN AREAS AND SEED AS PER NOTES 5 AND 6 ABOVE.		
i. REMOVE SEDIMENT BARRIERS AS PER NOTE 4 ABOVE.		
j. MAINTAIN ALL SEEDED AND PLANTED AREAS TO INSURE A VIABLE STABILIZED VEGETATIVE SPECS.		
9. ALL CONSTRUCTION TO MEET CURRENT VILLAGE SPECS.		
10. 4" OF TOP SOIL TO BE SPREAD PRIOR TO SEEDING IN ALL DISTURBED AREAS.		

REV	DESCRIPTION	BY	DATE
6	PER PB COMMENTS	ZK	11/21/17
5	PER PB COMMENTS	AP	10/20/17
4	PER PB COMMENTS	AP	9/18/17
3	SITE PLAN SUBMISSION	AP	8/16/17
2	AS PER COMMENTS	AP	5/17/17
1	AS PER PB COMMENTS	AP	1/24/17

DISCLAIMER:
UNAUTHORIZED ALTERATION OR ADDITIONS TO THESE PLANS IS A VIOLATION
OF THE N.Y.S. EDUCATION LAW, ARTICLE 145, SECTION 7209, SUBSECTION 2.

BROOKER ENGINEERING, PLLC
PROFESSIONAL ENGINEERS AND LAND SURVEYORS
LAND DEVELOPMENT • MUNICIPAL • STRUCTURAL • HYDROLOGICAL • SURVEYING
www.BrookerEngineering.com

74 Lafayette Avenue, Suite 501
Suffern, NY 10901
(845) 357-4411

46 N. Central Avenue
Ramsey, NJ 07446
(201) 684-1221

PROJECT: **MONTEBELLO CROSSING**
VILLAGE OF MONTEBELLO
ROCKLAND COUNTY
NEW YORK


TITLE: **SEDIMENT AND
EROSION CONTROL DETAILS**

PROJECT NO: 13082
DRAWN: Z.K.
CHECKED: B.B.

SCALE: AS SHOWN
GRAPHIC SCALE: 0 40' 80'


DATE: 5/27/2016
DRAWING NO: 5A



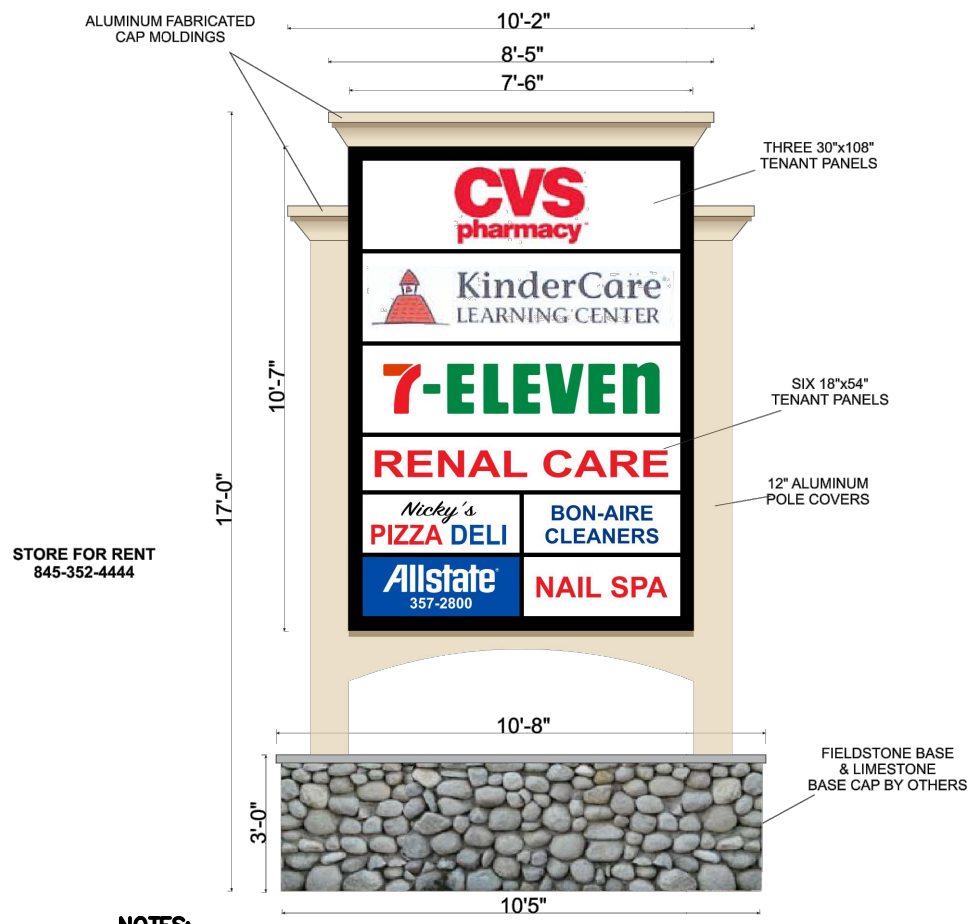


- NOTES:
1. FABRICATE & INSTALL ONE DOUBLE FACED INTERNALLY ILLUMINATED PYLON SIGN AS SHOWN.
 2. COLORS: DARK GREEN CABINET, POSTS, SKIRT, & CAP MOLDINGS.

SIGN DETAIL #1
N.T.S.

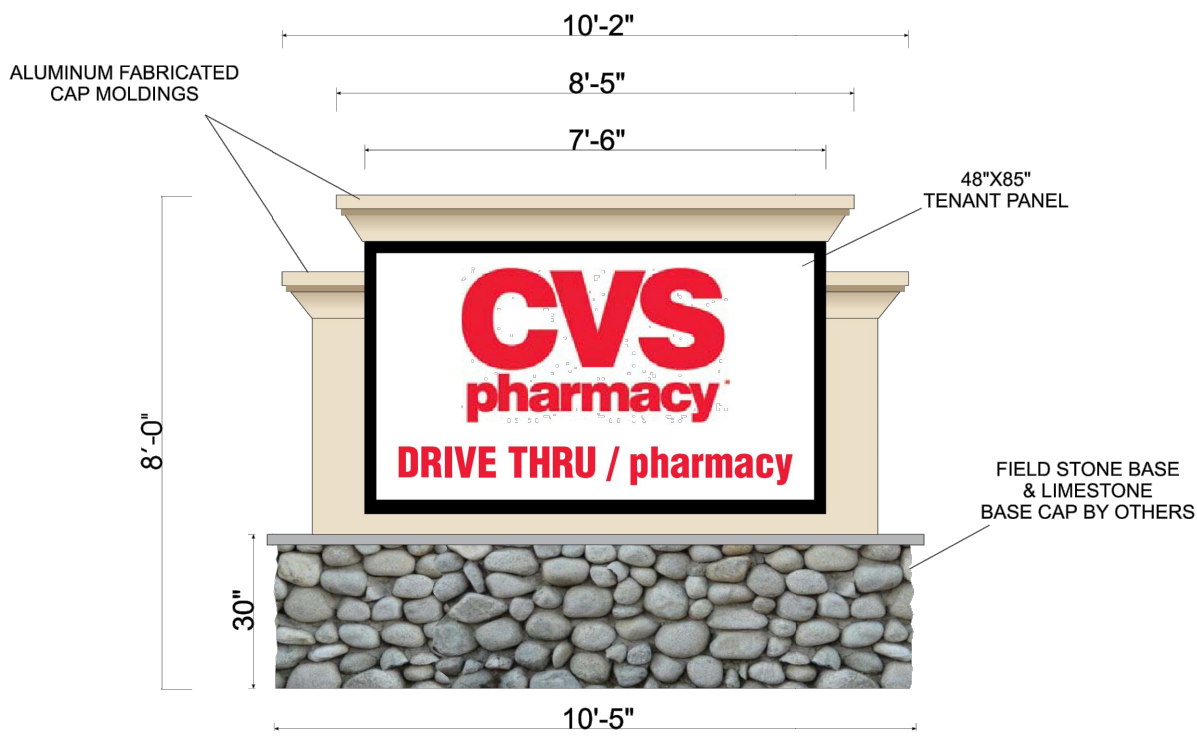


- NOTES:
1. FABRICATE & INSTALL ONE DOUBLE FACED INTERNALLY ILLUMINATED MONUMENT SIGN AS SHOWN.
 2. COLORS: DARK GREEN CABINET RED GRAPHICS ON WHITE FACE.

SIGN DETAIL #2
N.T.S.

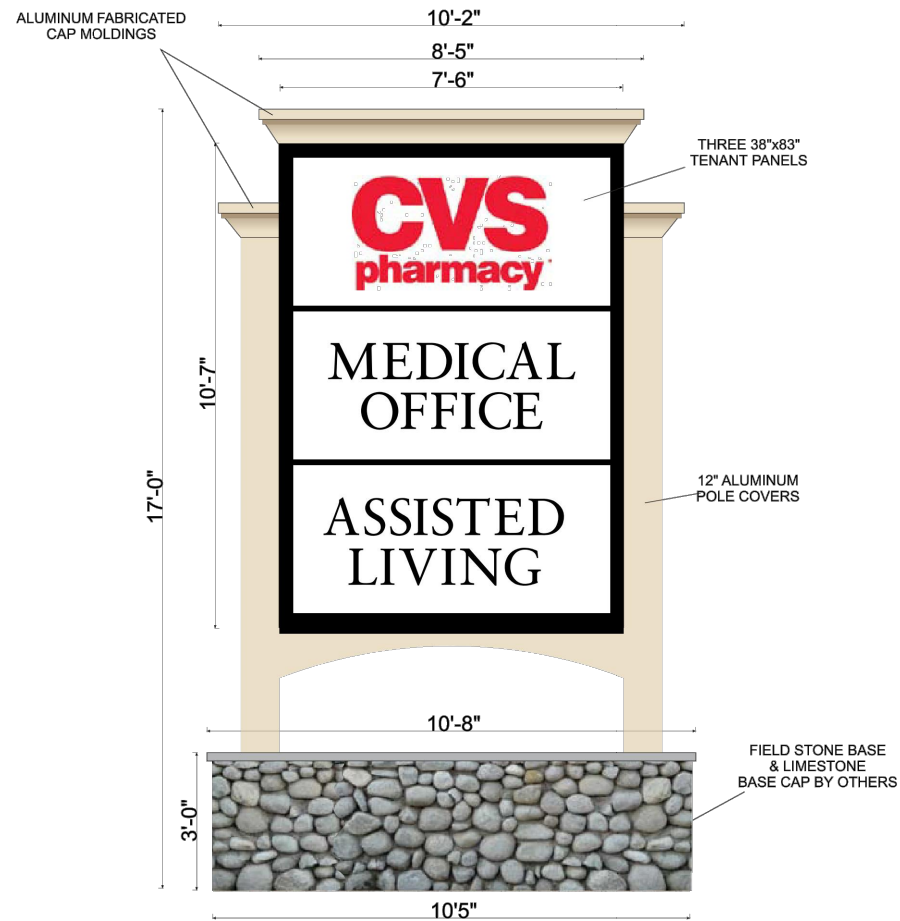


- NOTES:
1. FABRICATE & INSTALL ONE DOUBLE FACED INTERNALLY ILLUMINATED PYLON SIGN AS SHOWN.
 2. COLORS: DARK GREEN CABINET, POSTS, SKIRT, & CAP MOLDINGS.

SIGN DETAIL #3
N.T.S.

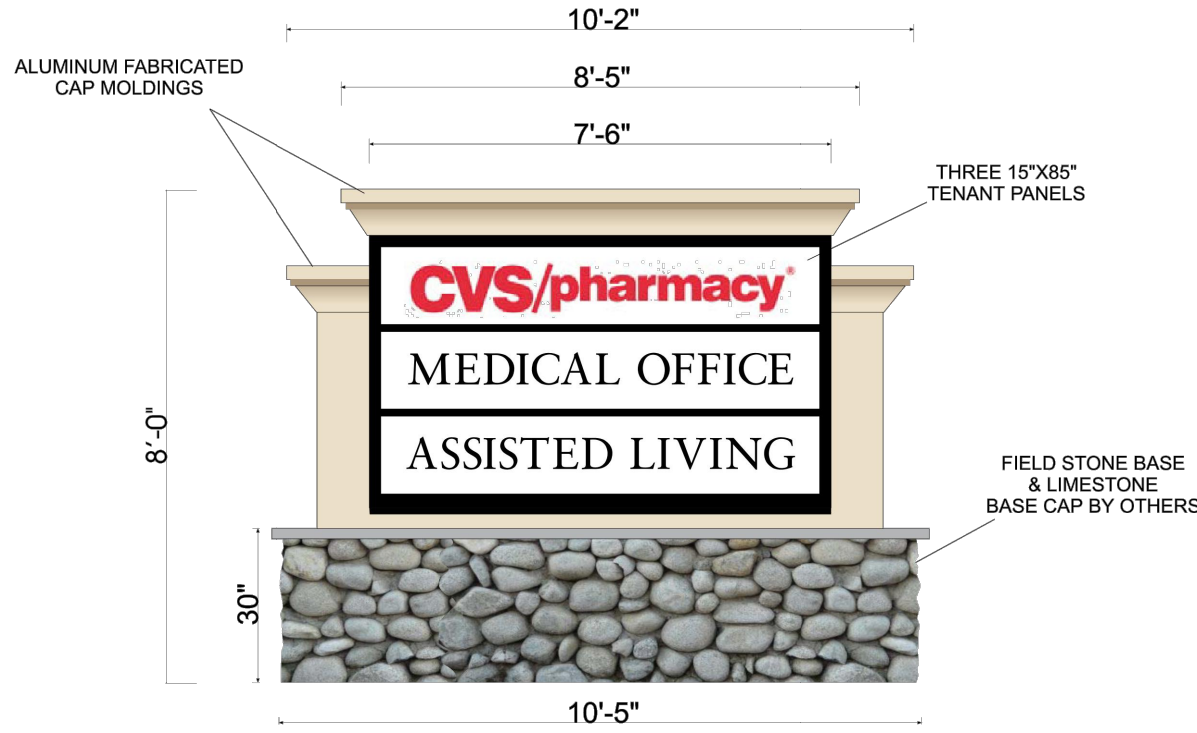


- NOTES:
1. FABRICATE & INSTALL ONE DOUBLE FACED INTERNALLY ILLUMINATED MONUMENT SIGN AS SHOWN.
 2. COLORS: DARK GREEN CABINET RED & BLACK GRAPHICS ON WHITE FACE.

SIGN DETAIL #4
N.T.S.

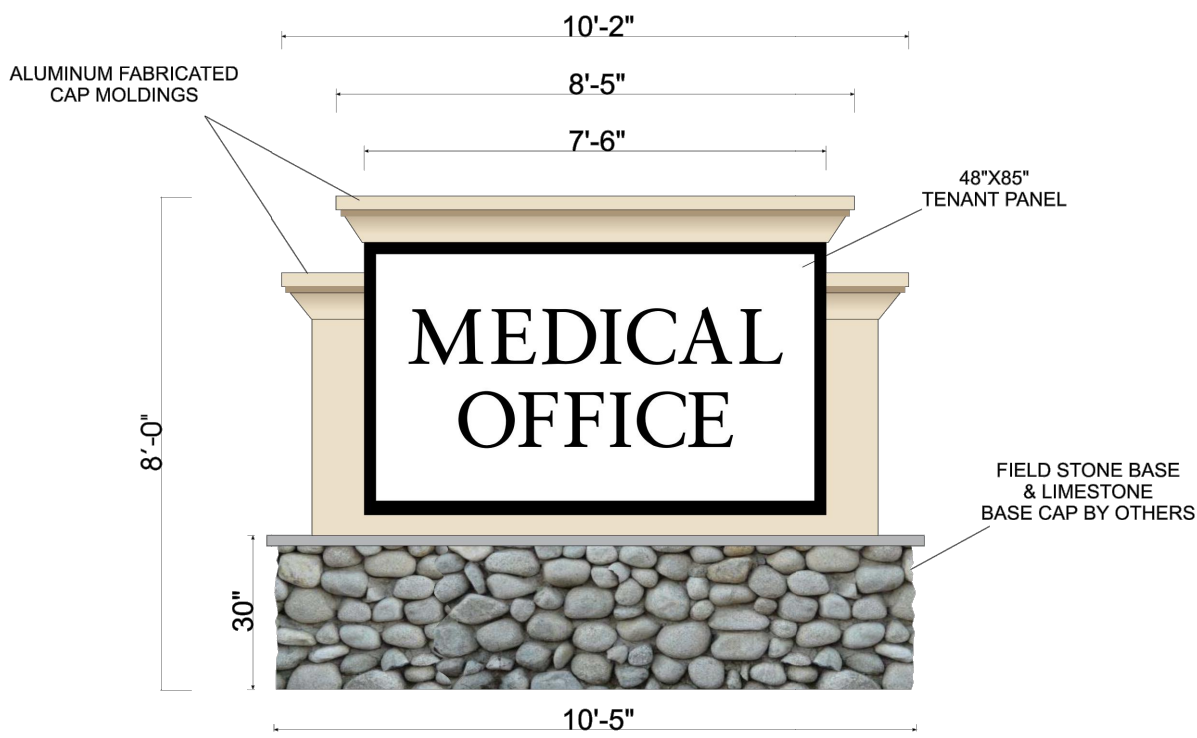

- NOTES:
1. FABRICATE & INSTALL ONE DOUBLE FACED INTERNALLY ILLUMINATED MONUMENT SIGN AS SHOWN.
 2. COLORS: DARK GREEN CABINET BLACK GRAPHICS ON WHITE FACE.

SIGN DETAIL #5
N.T.S.

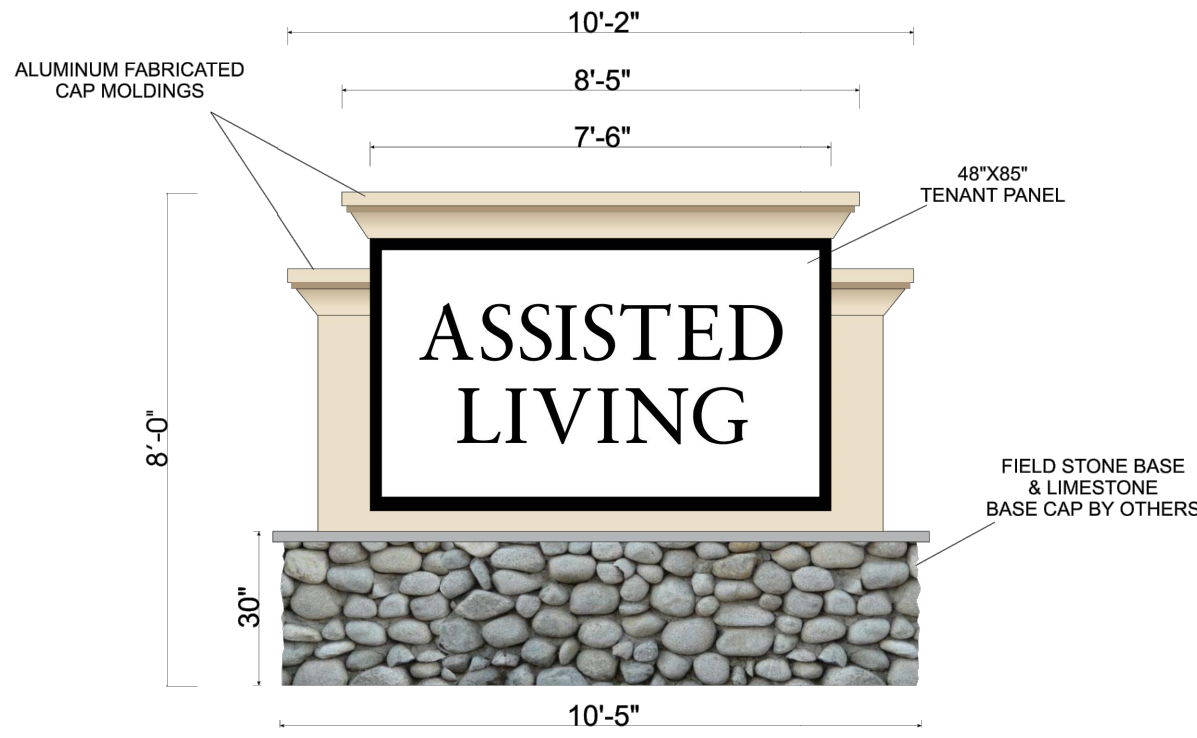

- NOTES:
1. FABRICATE & INSTALL ONE DOUBLE FACED INTERNALLY ILLUMINATED MONUMENT SIGN AS SHOWN.
 2. COLORS: DARK GREEN CABINET BLACK GRAPHICS ON WHITE FACE.

SIGN DETAIL #6
N.T.S.

REV	DESCRIPTION	BY	DATE
6	PER PB COMMENTS	ZK	11/21/17
5	PER PB COMMENTS	AP	10/20/17
4	PER PB COMMENTS	AP	9/18/17
3	SITE PLAN SUBMISSION	AP	8/16/17
2	AS PER COMMENTS	AP	5/17/17
1	AS PER PB COMMENTS	AP	1/24/17

DISCLAIMER:
UNAUTHORIZED ALTERATION OR ADDITIONS TO THESE PLANS IS A VIOLATION OF THE N.Y.S. EDUCATION LAW, ARTICLE 145, SECTION 7209, SUBSECTION 2.




BROOKER ENGINEERING, PLLC
PROFESSIONAL ENGINEERS AND LAND SURVEYORS
LAND DEVELOPMENT • MUNICIPAL • STRUCTURAL • HYDROLOGICAL • SURVEYING
www.BrookerEngineering.com

74 Lofoyette Avenue, Suite 501
Suffern, NY 10901
(845) 357-4411

46 N. Central Avenue
Ramsey, NJ 07446
(201) 684-1221

PROJECT:
MONTEBELLO CROSSING
VILLAGE OF MONTEBELLO
ROCKLAND COUNTY
NEW YORK

TITLE:
SIGNAGE PLAN

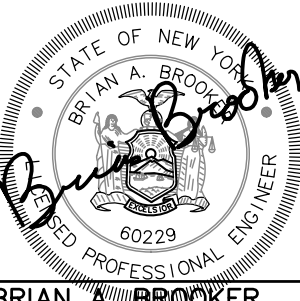


BRIAN A. BROOKER,
PROFESSIONAL ENGINEER
N.Y.S. Lic. No. 60229

PROJECT NO: 13082
DRAWN: Z.K.
CHECKED: B.B.


SCALE: AS SHOWN
GRAPHIC SCALE:

DATE: 5/27/2016


DRAWING NO: 6

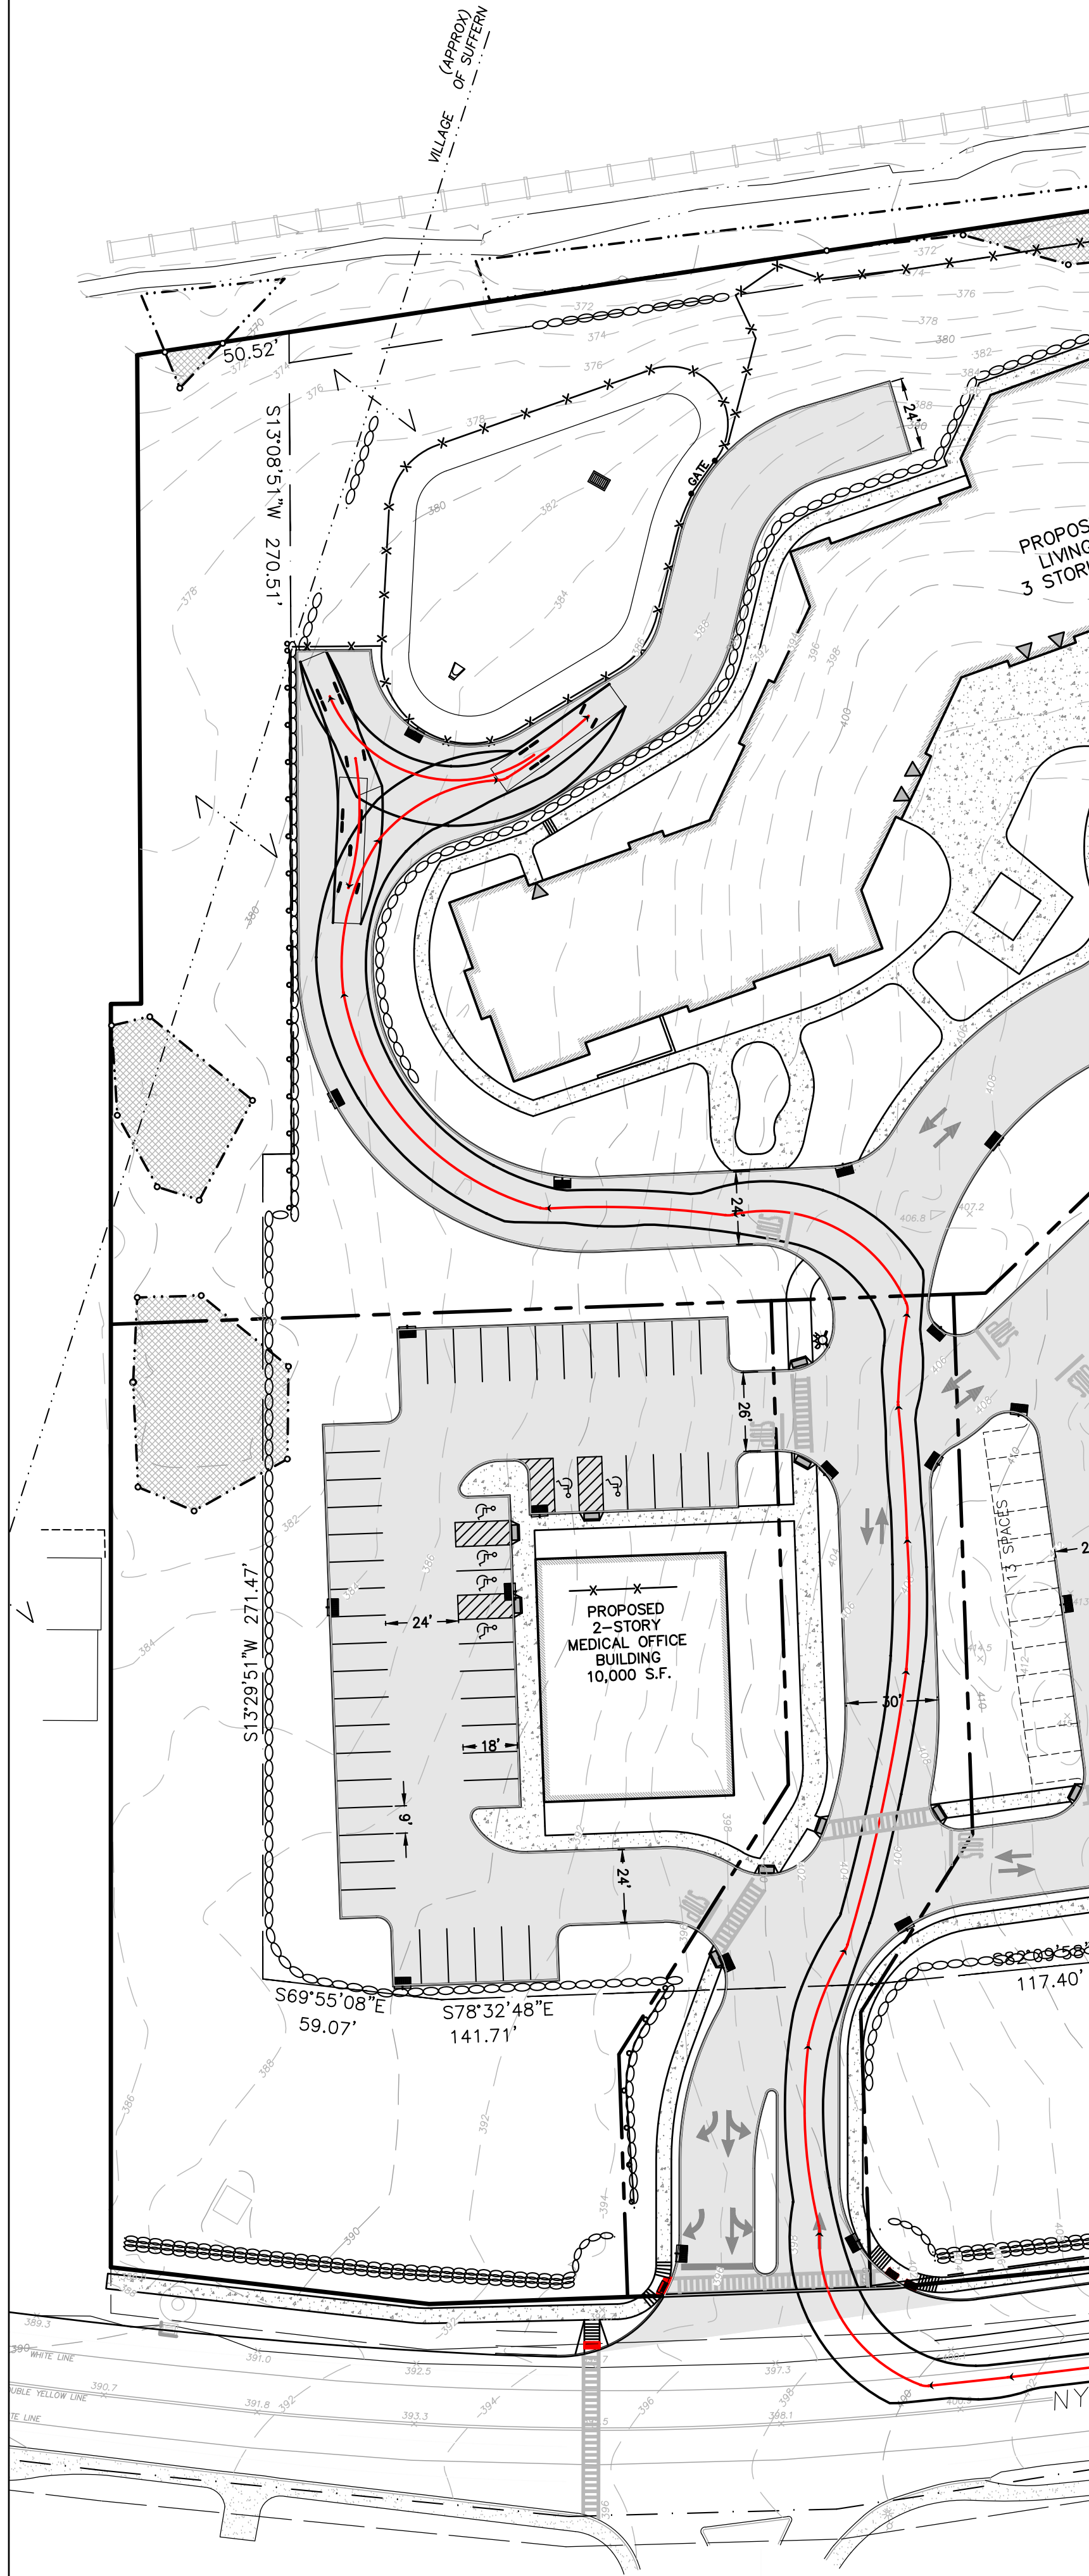


ALR ACCESS FROM ROUTE 59

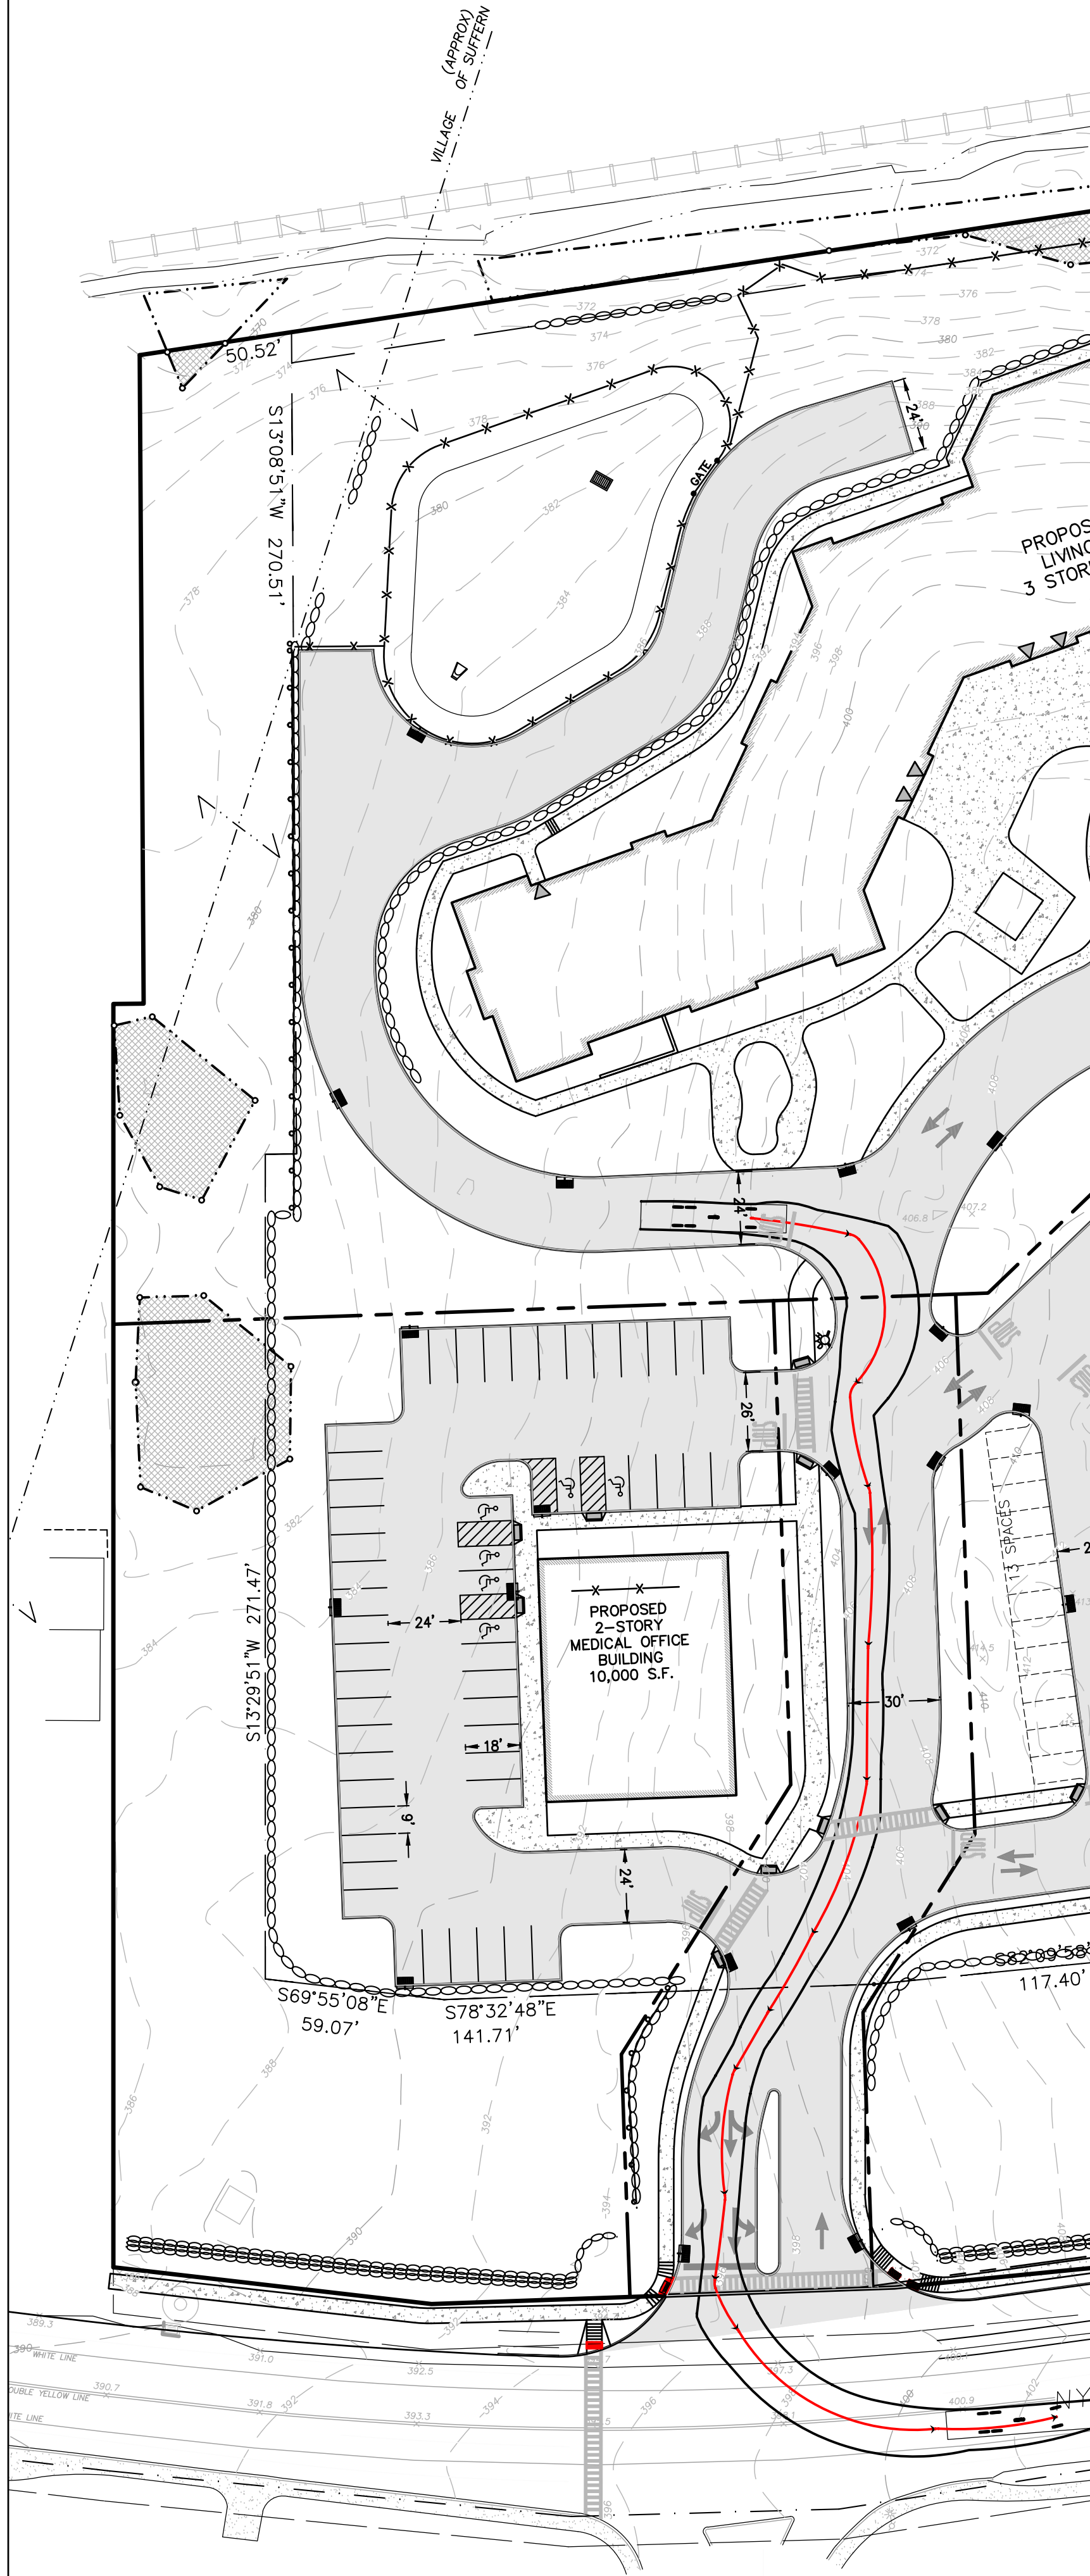

ALR ACCESS OUT TO ROUTE 59

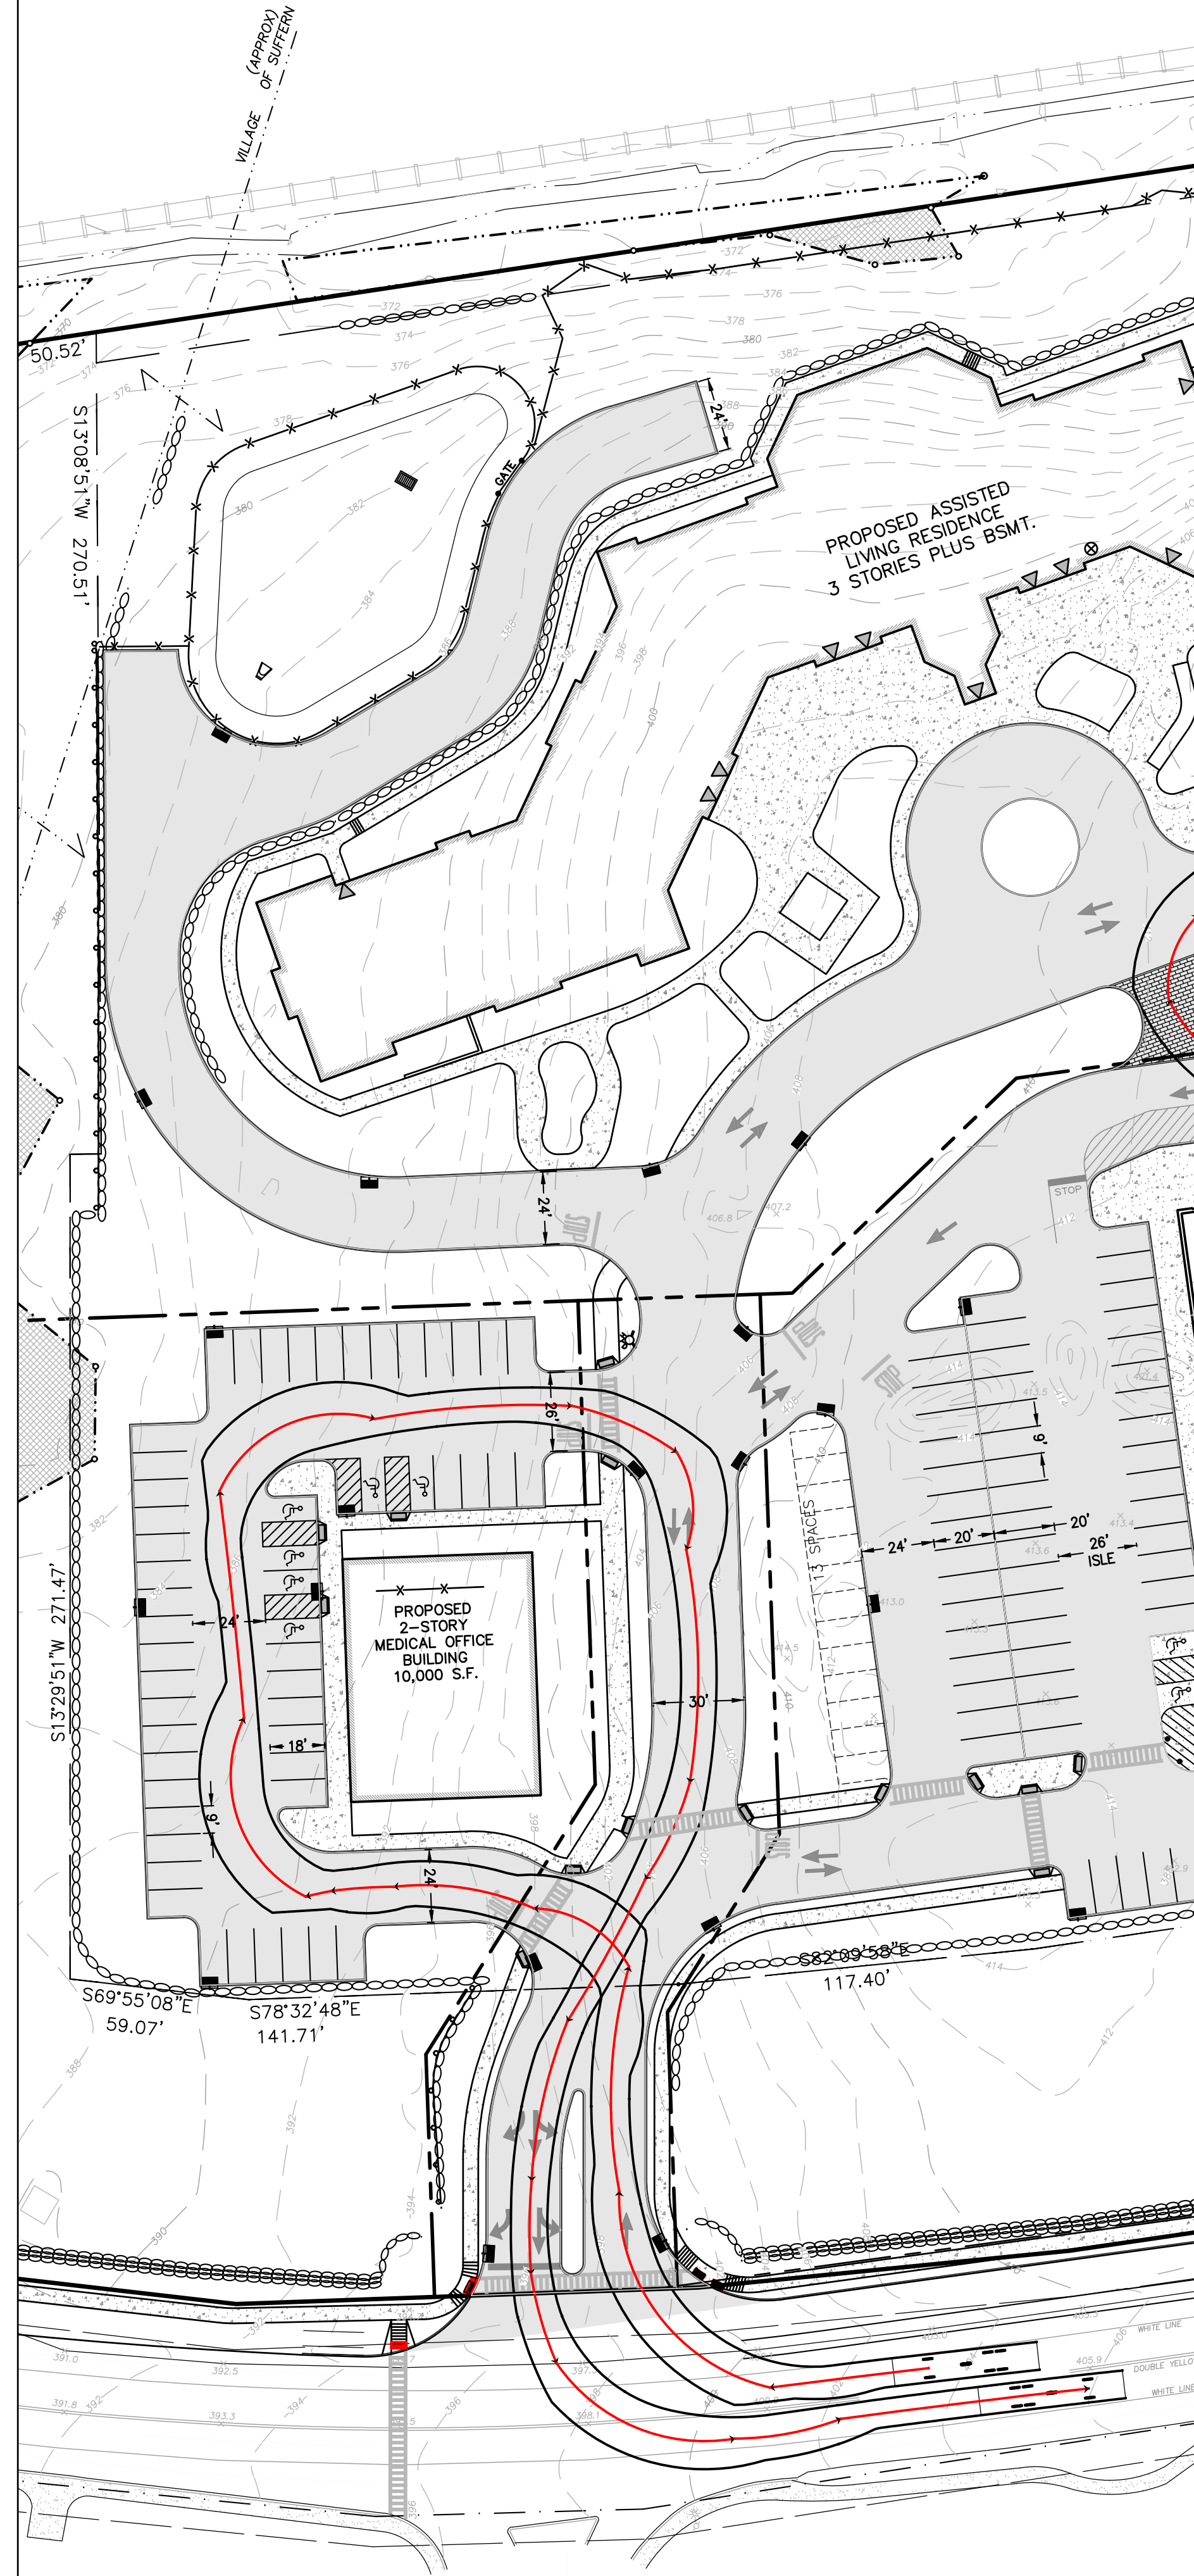

MEDICAL OFFICE ACCESS FROM ROUTE 59

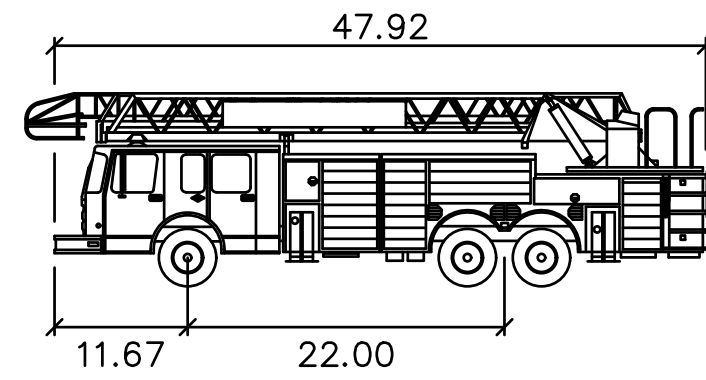

20-TOWER TALLMAN
Width : 9.17
Track : 6.91
Lock to Lock Time : 6.0
Steering Angle : 45.0

REV	DESCRIPTION	BY	DATE
6	PER PB COMMENTS	ZK	11/21/17
5	PER PB COMMENTS	AP	10/20/17
4	PER PB COMMENTS	AP	9/18/17
3	SITE PLAN SUBMISSION	AP	8/16/17
2	AS PER COMMENTS	AP	5/17/17
1	AS PER PB COMMENTS	AP	1/24/17

DISCLAIMER:
UNAUTHORIZED ALTERATION OR ADDITIONS TO THESE PLANS IS A VIOLATION
OF THE N.Y.S. EDUCATION LAW, ARTICLE 145, SECTION 7209, SUBSECTION 2.




BROOKER ENGINEERING, PLLC
PROFESSIONAL ENGINEERS AND LAND SURVEYORS
LAND DEVELOPMENT • MUNICIPAL • STRUCTURAL • HYDROLOGICAL • SURVEYING
www.BrookerEngineering.com

74 Lofoyette Avenue, Suite 501
Suffern, NY 10901
(845) 357-4411


46 N. Central Avenue
Ramsey, NJ 07446
(201) 684-1221

PROJECT: **MONTEBELLO CROSSING**
VILLAGE OF MONTEBELLO
ROCKLAND COUNTY
NEW YORK

TITLE: **FIRE TRUCK MANEUVERING PLAN
(1 OF 3)**

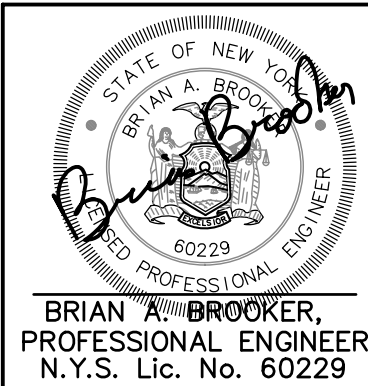

PROJECT NO:	DRAWN:	CHECKED:
13082	Z.K.	B.B.
SCALE:	1"=40'	
GRAPHIC SCALE:	0 40' 80'	
DATE:	5/27/2016	DRAWING NO:
		7

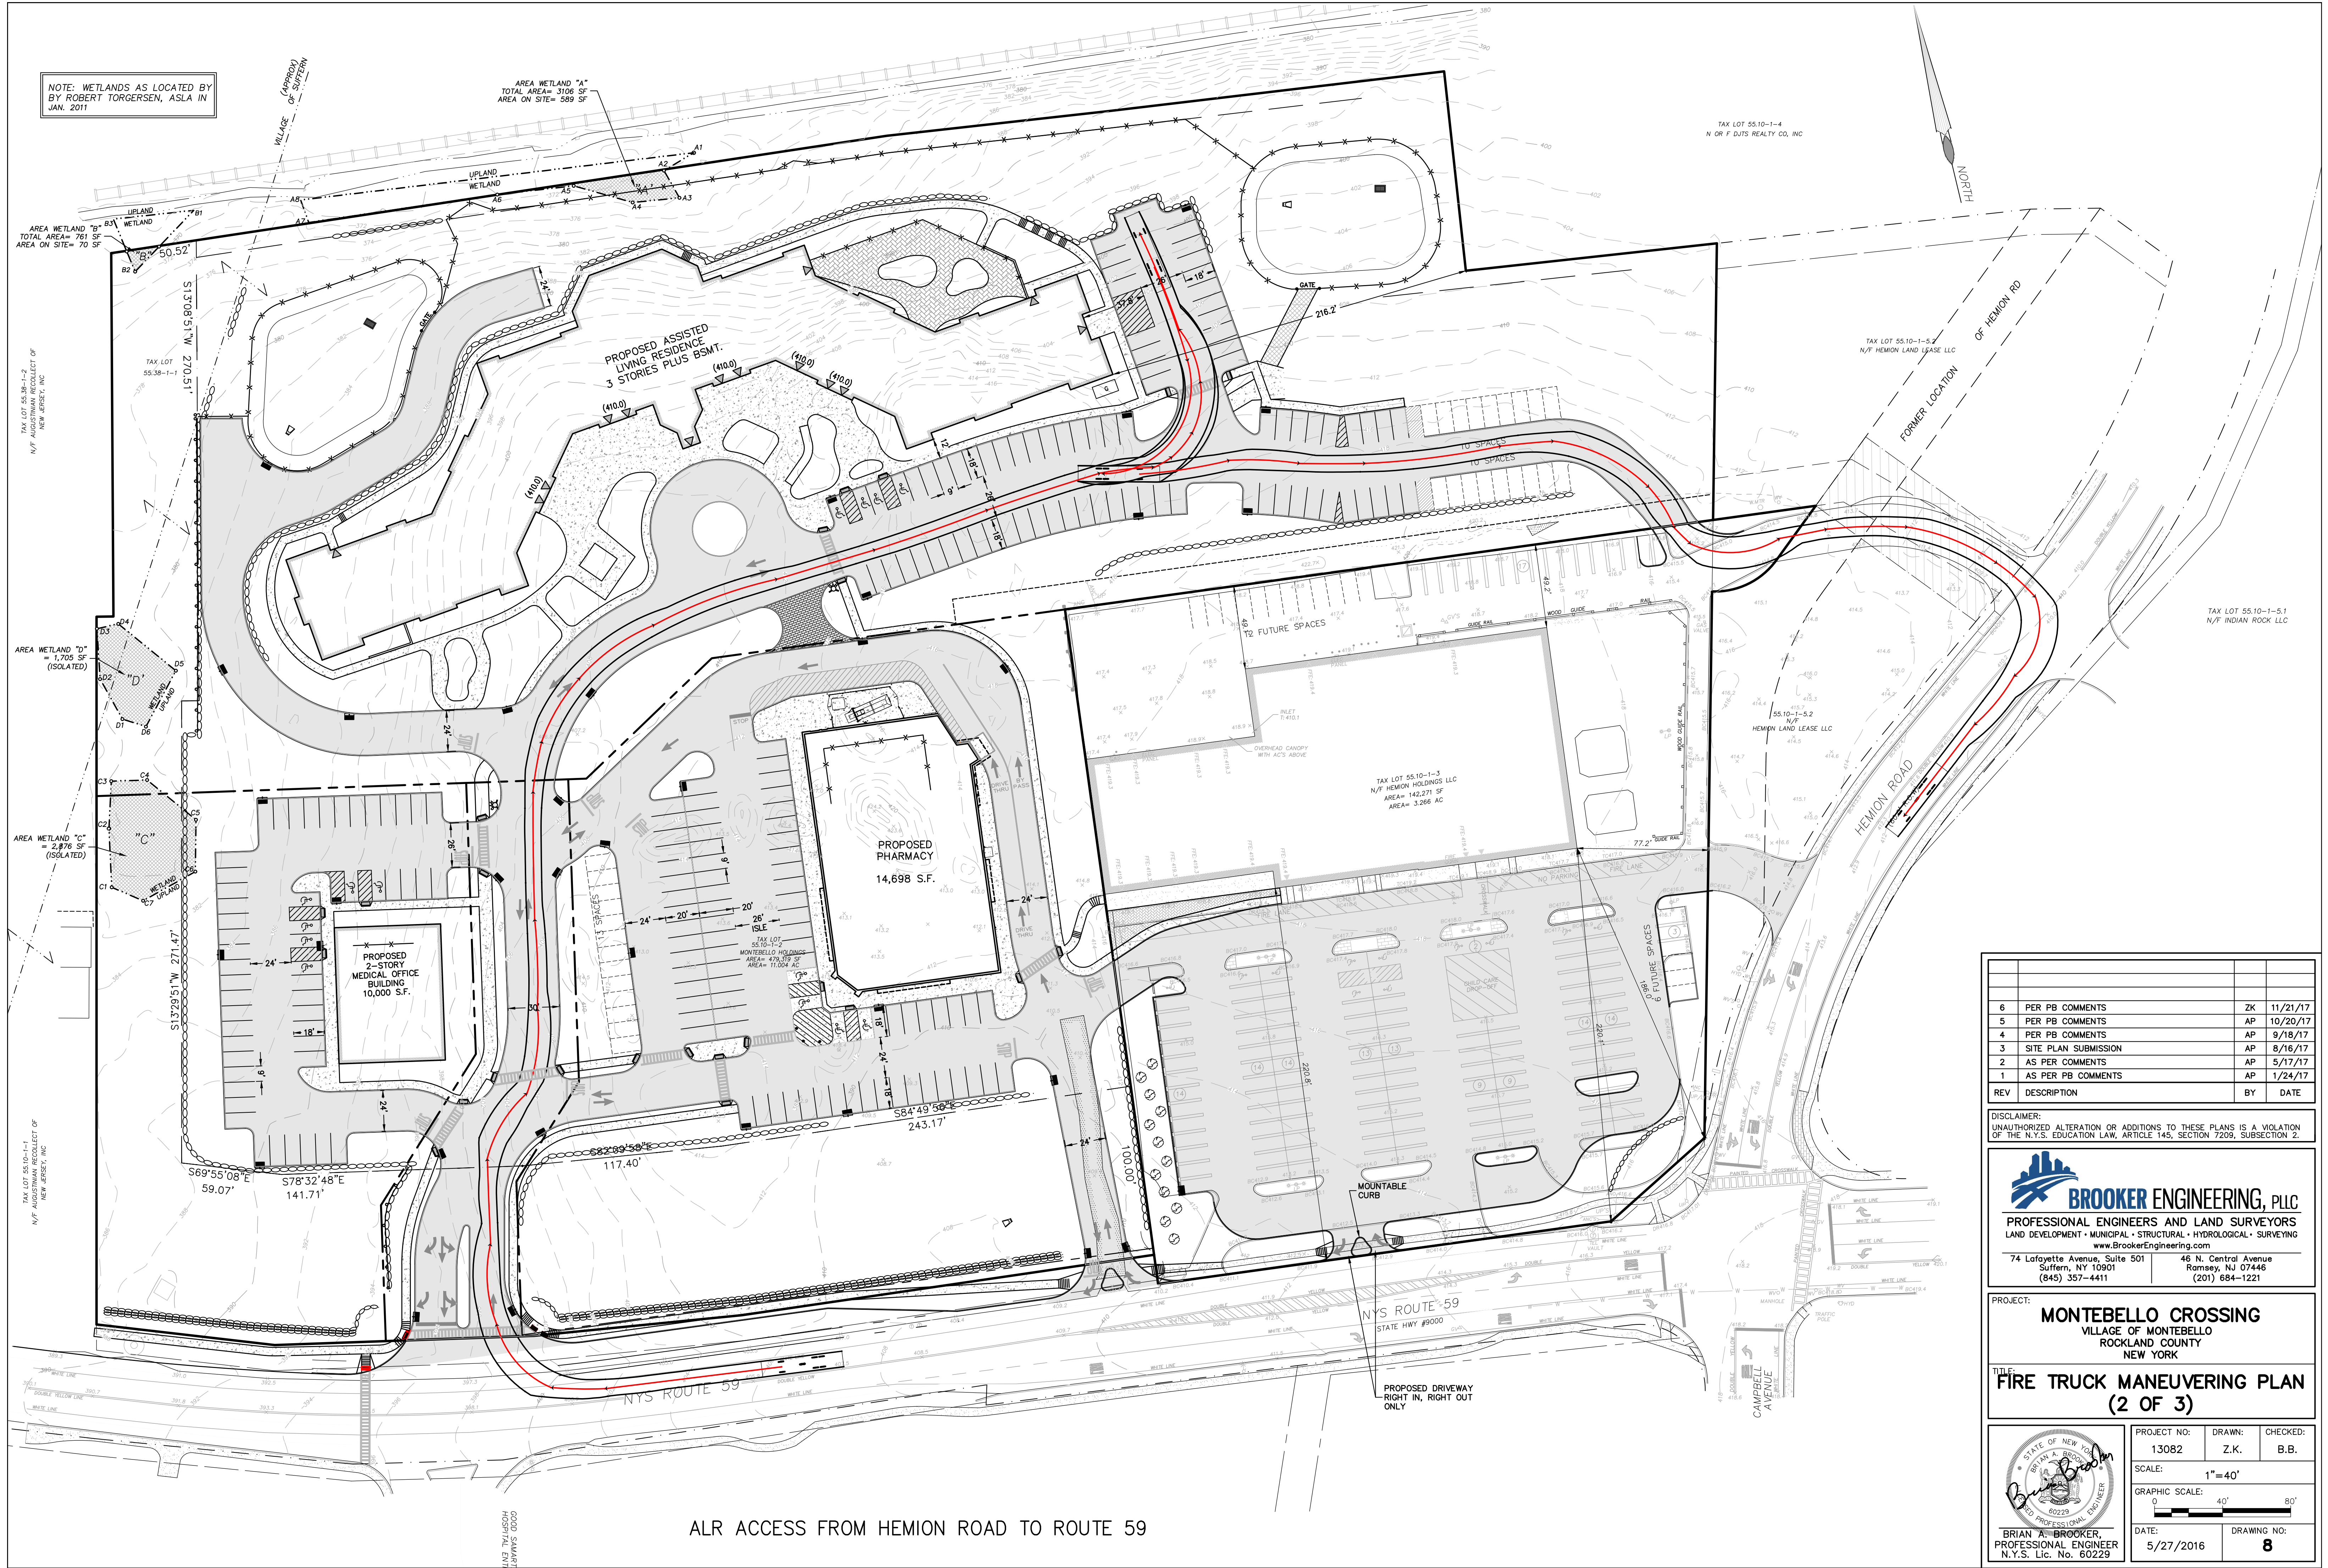


REV	DESCRIPTION	BY	DATE
6	PER PB COMMENTS	ZK	11/21/17
5	PER PB COMMENTS	AP	10/20/17
4	PER PB COMMENTS	AP	9/18/17
3	SITE PLAN SUBMISSION	AP	8/16/17
2	AS PER COMMENTS	AP	5/17/17
1	AS PER PB COMMENTS	AP	1/24/17

DISCLAIMER:
UNAUTHORIZED ALTERATION OR ADDITIONS TO THESE PLANS IS A VIOLATION
OF THE N.Y.S. EDUCATION LAW, ARTICLE 145, SECTION 7209, SUBSECTION 2.

BROOKER ENGINEERING, PLLC
PROFESSIONAL ENGINEERS AND LAND SURVEYORS
LAND DEVELOPMENT • MUNICIPAL • STRUCTURAL • HYDROLOGICAL • SURVEYING
www.BrookerEngineering.com
74 Lofoyette Avenue, Suite 501
Suffern, NY 10901
(845) 357-4411
46 N. Central Avenue
Ramsey, NJ 07446
(201) 684-1221

PROJECT: **MONTEBELLO CROSSING**
VILLAGE OF MONTEBELLO
ROCKLAND COUNTY
NEW YORK
TITLE: **FIRE TRUCK MANEUVERING PLAN**
(2 OF 3)


PROJECT NO: 13082
SCALE: 1"=40'
GRAPHIC SCALE: 0 40' 80'
DATE: 5/27/2016
DRAWING NO: 8
BRIAN A. BROOKER, PROFESSIONAL ENGINEER
N.Y.S. Lic. No. 60229

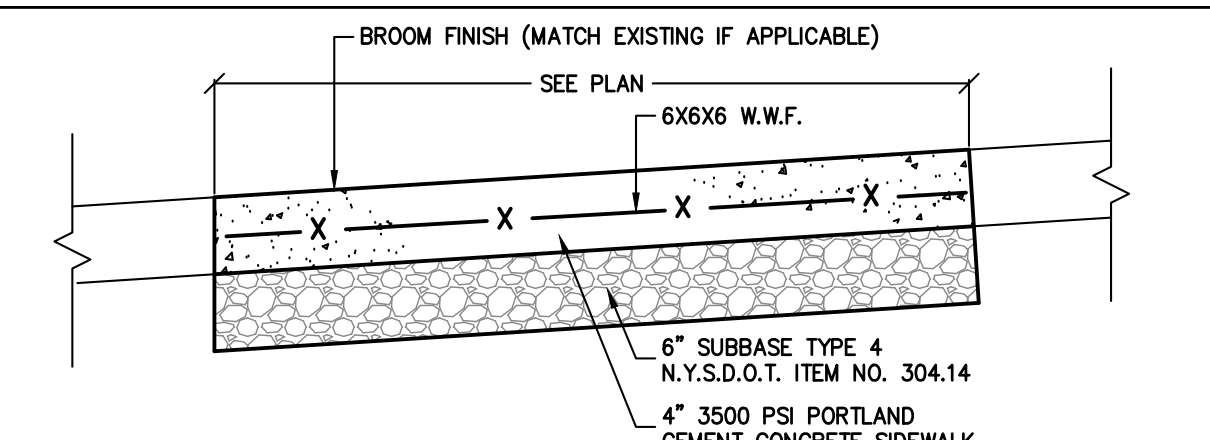


CONCRETE SIDEWALK NOTES

1. FULL DEPTH TRANSVERSE CONSTRUCTION JOINTS SHALL BE PLACED EVERY 18-20 FEET.
2. CONCRETE SURFACE SHALL BE SCORED AND TOOLED EVERY 5 FEET.
3. ALL EDGES SHALL BE FINISHED WITH AN EDGING TOOL WITH A RADIUS OF 1/4 INCH.
4. A 3/4 INCH BITUMINOUS JOINT FILLER SHALL BE PLACED AT ALL JOINTS BETWEEN SIDEWALK, CURB, PAVEMENT, BUILDING, ETC.
5. THE CONCRETE SHALL BE FINISHED TO PRODUCE A SMOOTH FINISH AND THEN LIGHTLY BROOMED TO A UNIFORM TEXTURE.
6. A CLEAR MEMBRANE CURING COMPOUND SHALL BE USED UPON COMPLETION OF FINISHING.
7. ALL SIDEWALKS SHALL ADHERE TO ADA GUIDELINES.


CONCRETE SIDEWALK DETAIL
N.T.S.

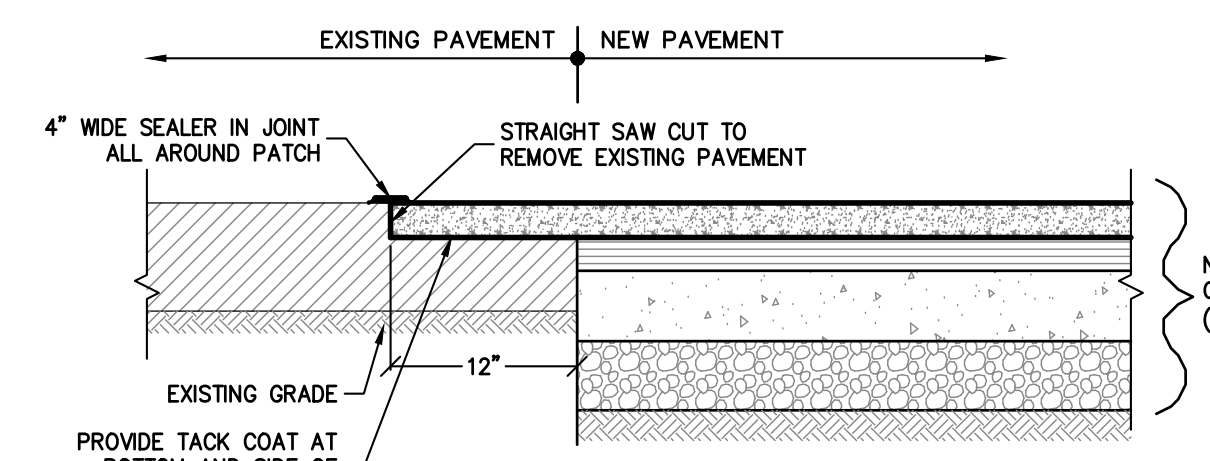


PAVEMENT BUTTING DETAIL
N.T.S.

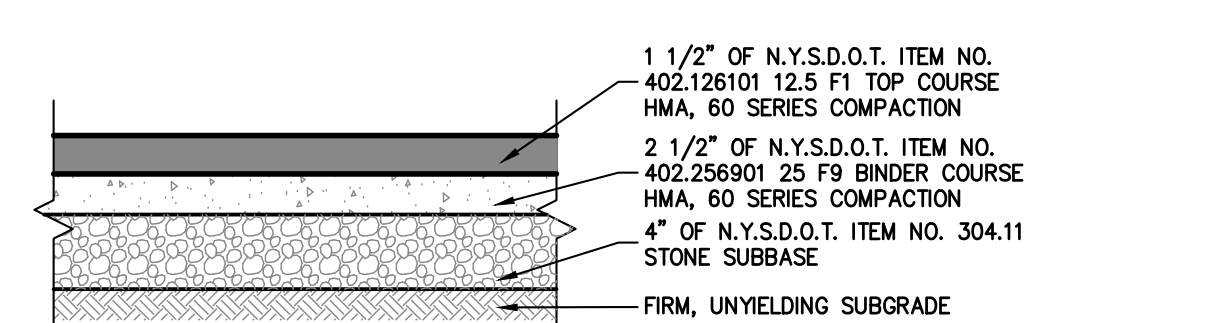

PARKING LOT PAVEMENT SECTION
N.T.S.

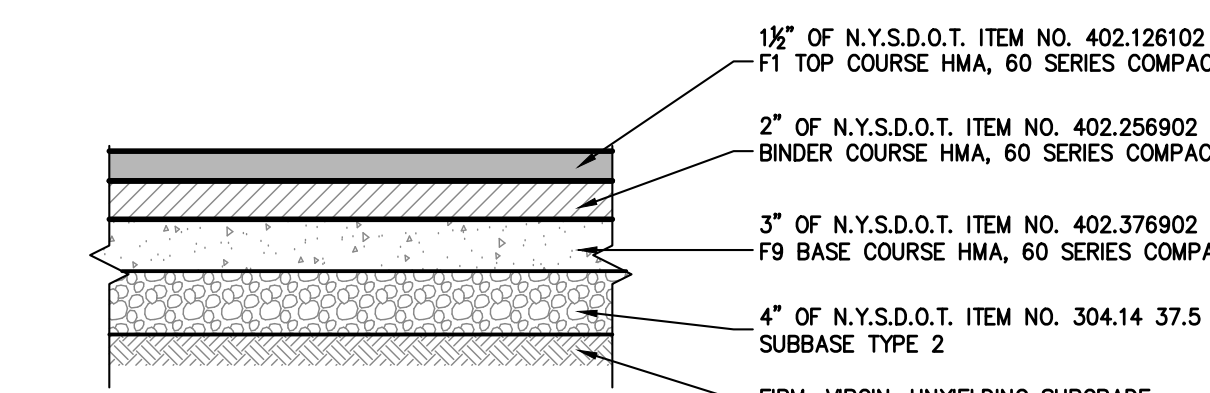



ROAD PAVEMENT SECTION DETAIL
N.T.S.

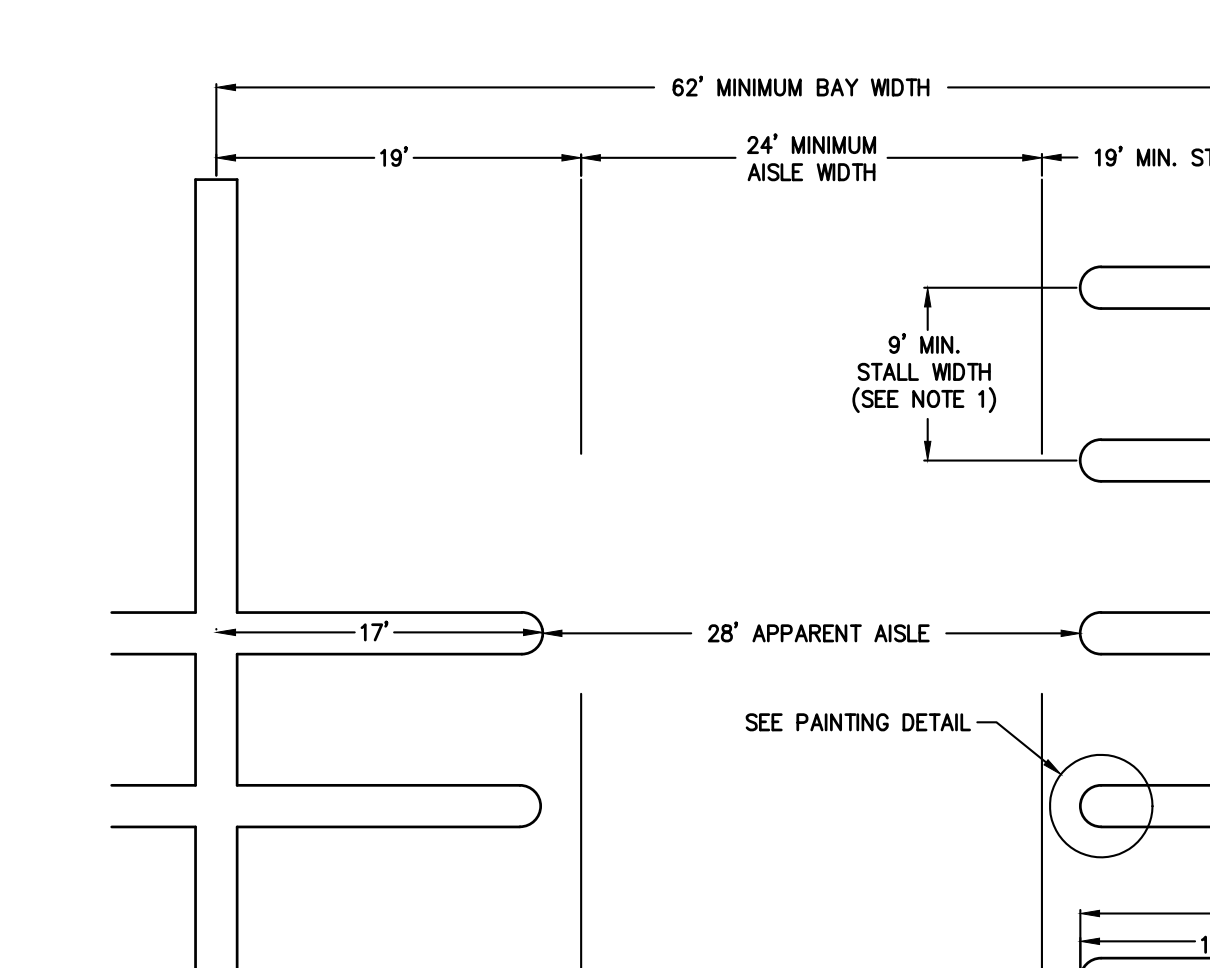


NOTES:

1. THE PANNING BOARD MAY PERMIT 8"-8" STALLS IN ALL DISTRICTS, WHERE SUCH SPACES ARE SPECIFICALLY RESERVED FOR EMPLOYEE.
2. NO MORE THAN TREE FEET OF NON-PAVED AREA ABUTTING A STALL MAY BE COUNTED AS STALL LENGTH PROVIDED A NON-MOUNTABLE CONCRETE CURB, NOT MORE THAN 6" ABOVE GRADE OF PARKING SURFACE, IS PROVIDED. SUCH OVERHANG AREA SHALL NOT BE DEEMED TO MEET ANY WALK OR PLANTING REQUIREMENT.
3. PAINTED LINES TO BE NOT LESS THAN 4" IN WIDTH OF APPROVED EXTERIOR GRADE ROADWAY PAINT.
4. FLAT ENDS INSTEAD OF ROUNDED ENDS ARE PERMISSIBLE.


STANDARD PARKING SPACE AND PAINTING REQUIREMENT DETAIL
N.T.S.

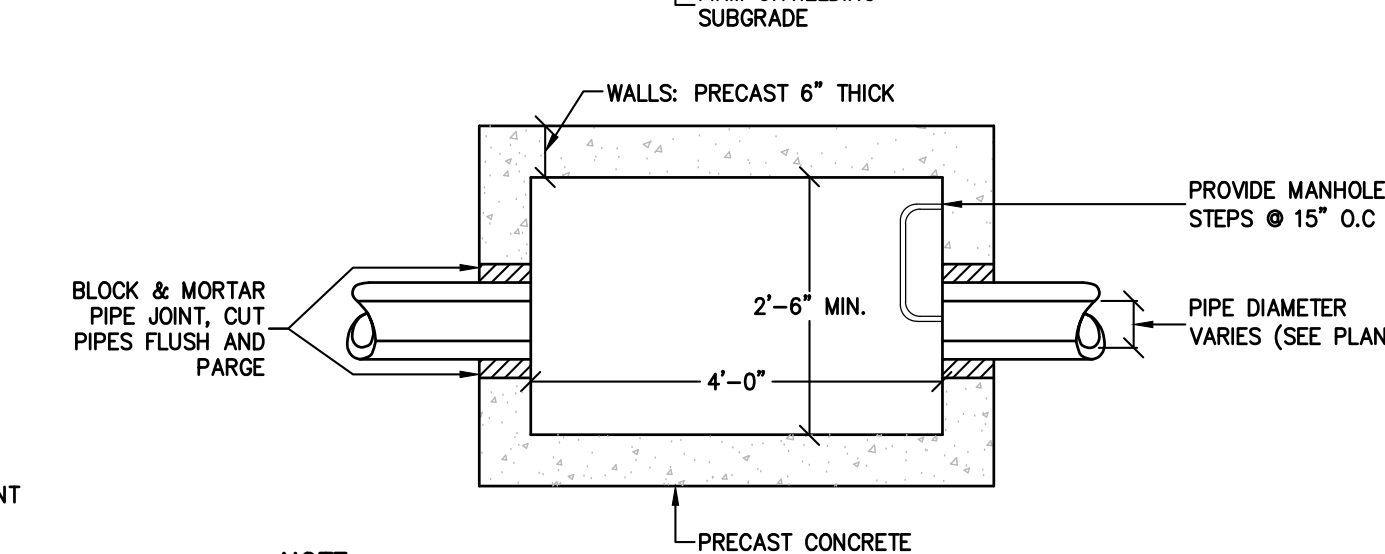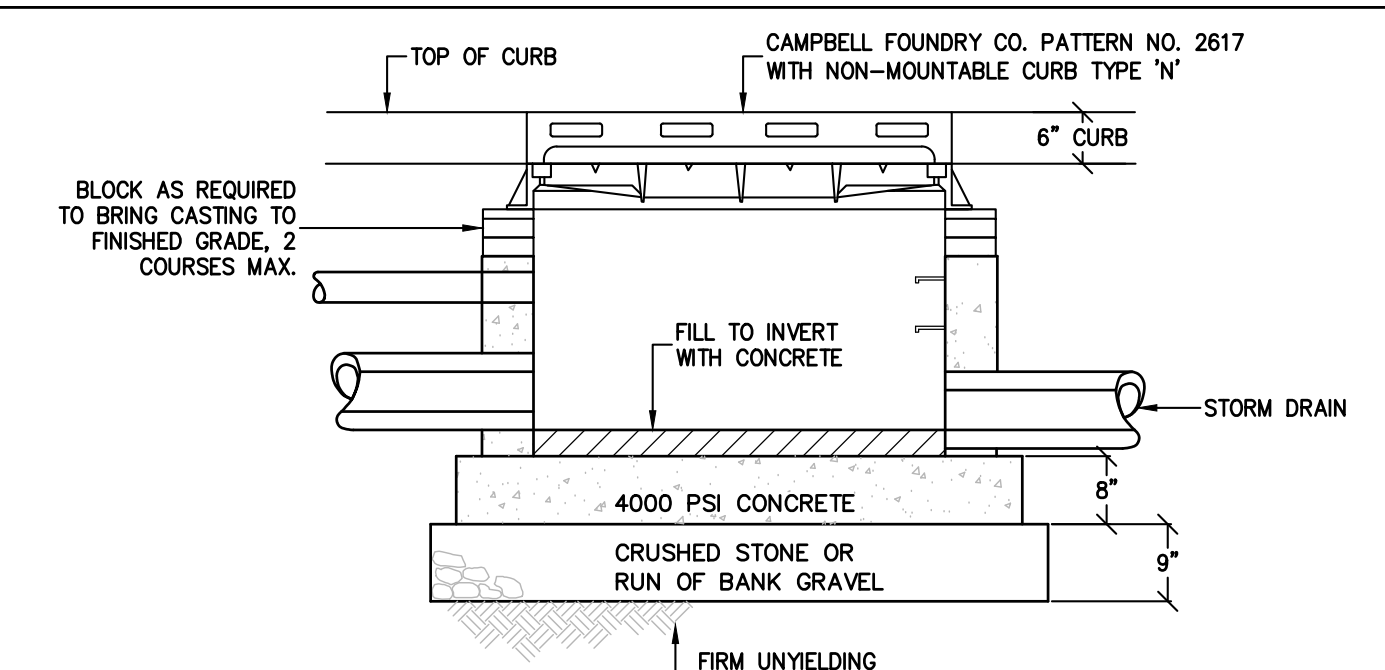


CATCH BASIN DETAIL
N.T.S.

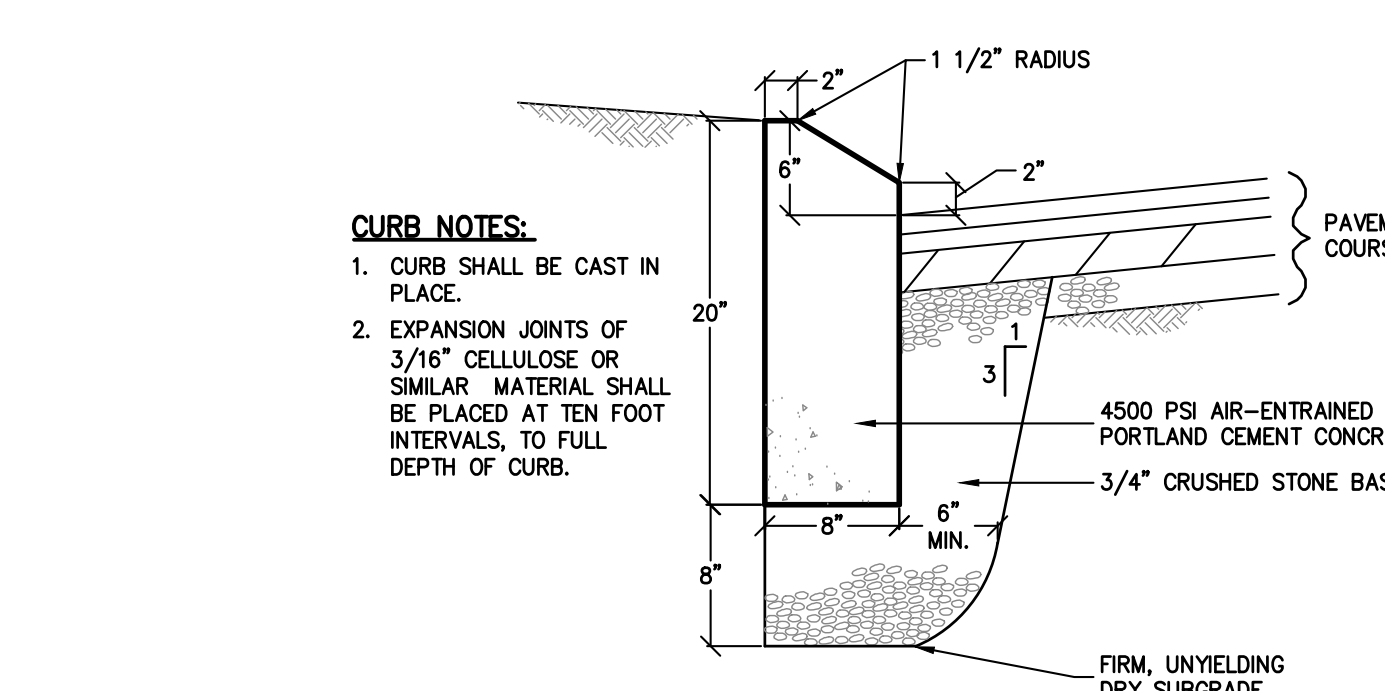


CONCRETE MOUNTABLE CURB DETAIL
N.T.S.

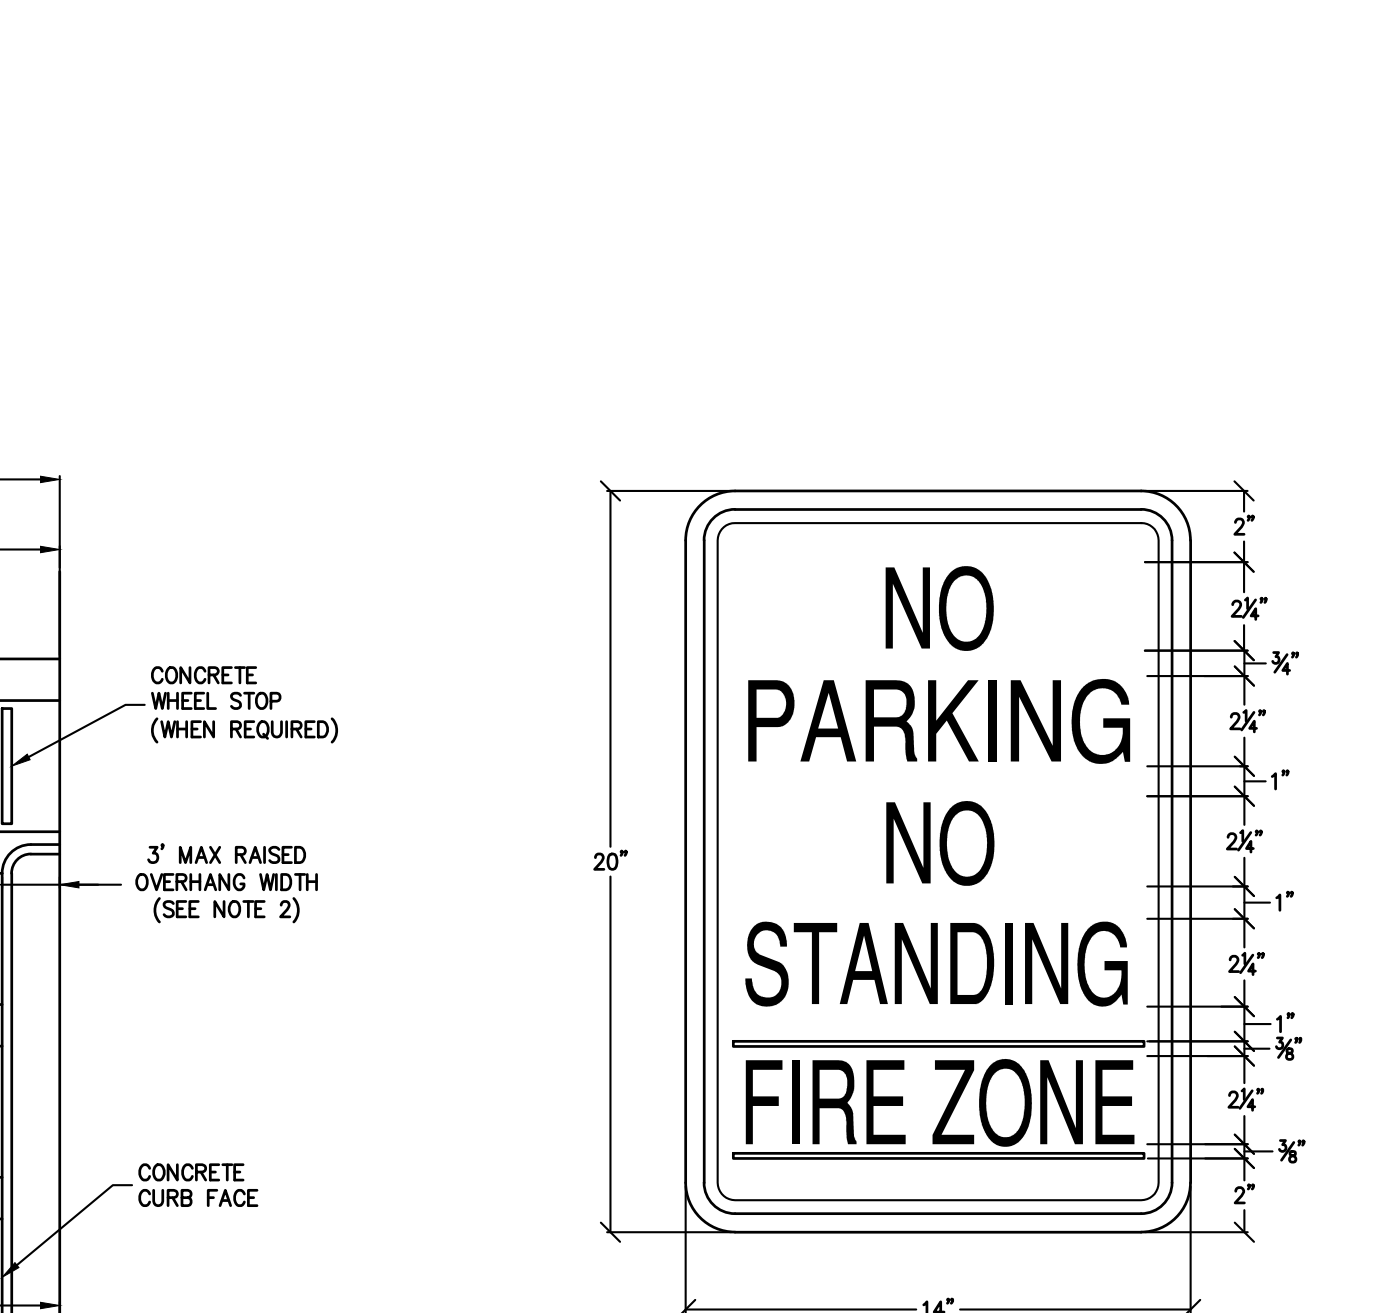


CONCRETE CURB DETAIL
N.T.S.

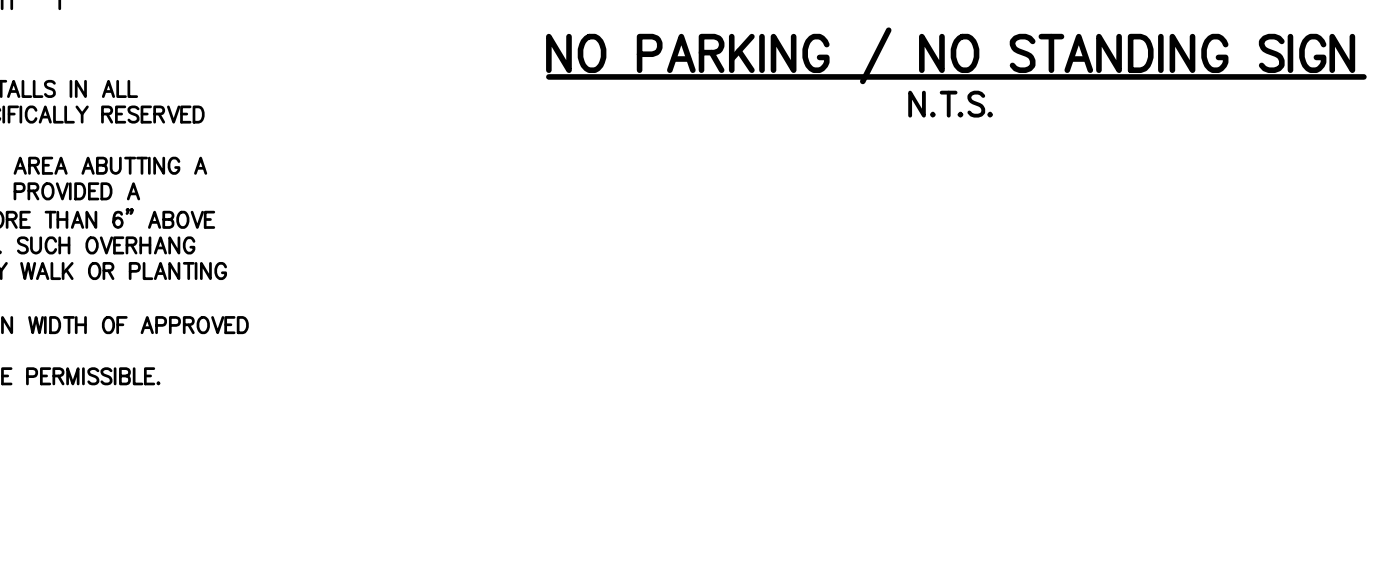

STANDARD STORM MANHOLE DETAIL
N.T.S.

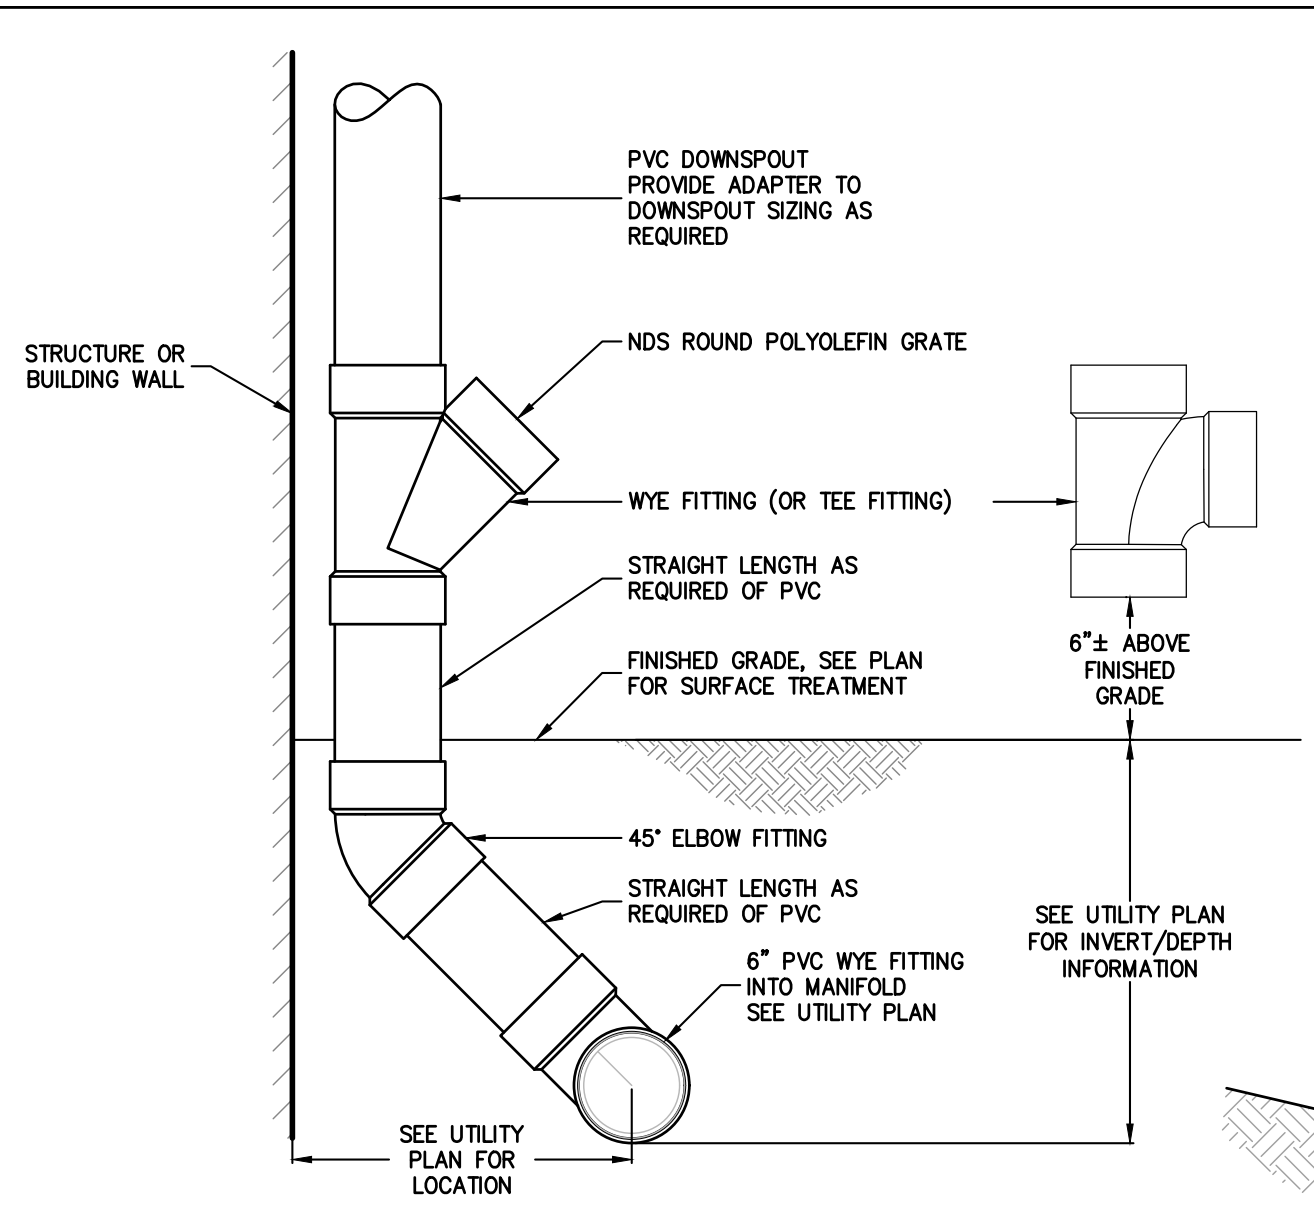


ROOF LEADER CLEANOUT DETAIL
N.T.S.

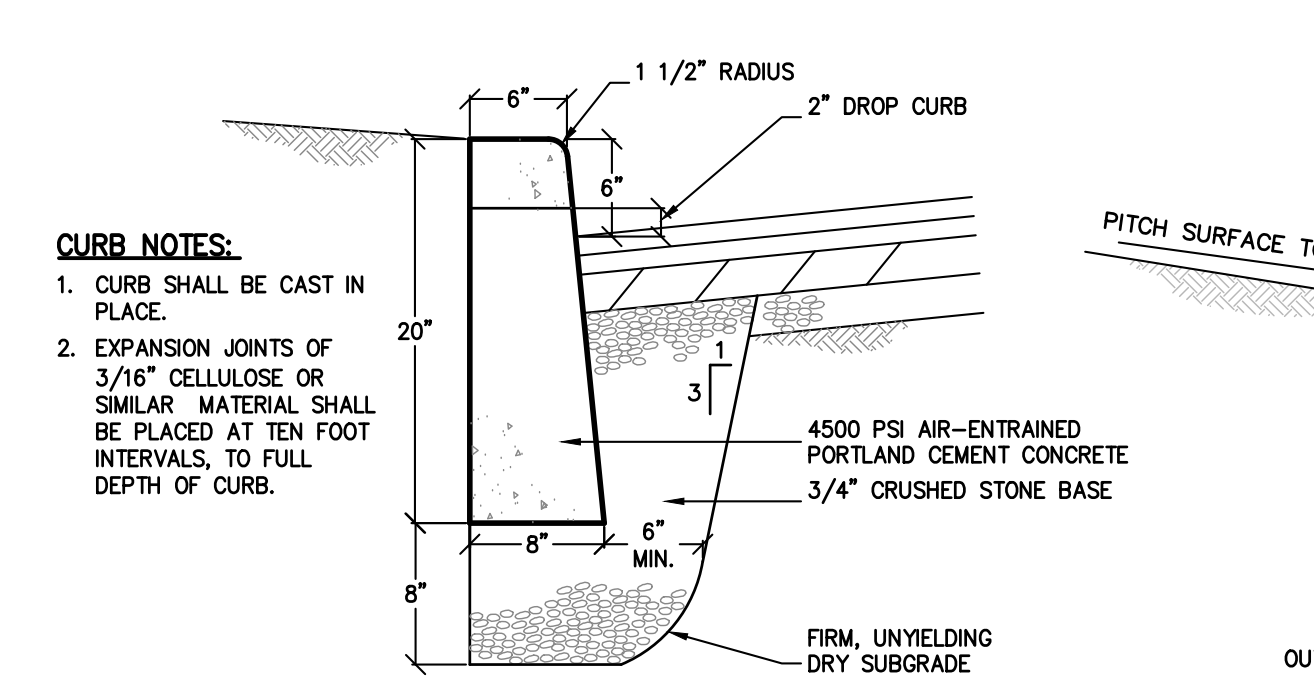


UNDERDRAIN DETAIL
N.T.S.




YARD DRAIN DETAIL
N.T.S.

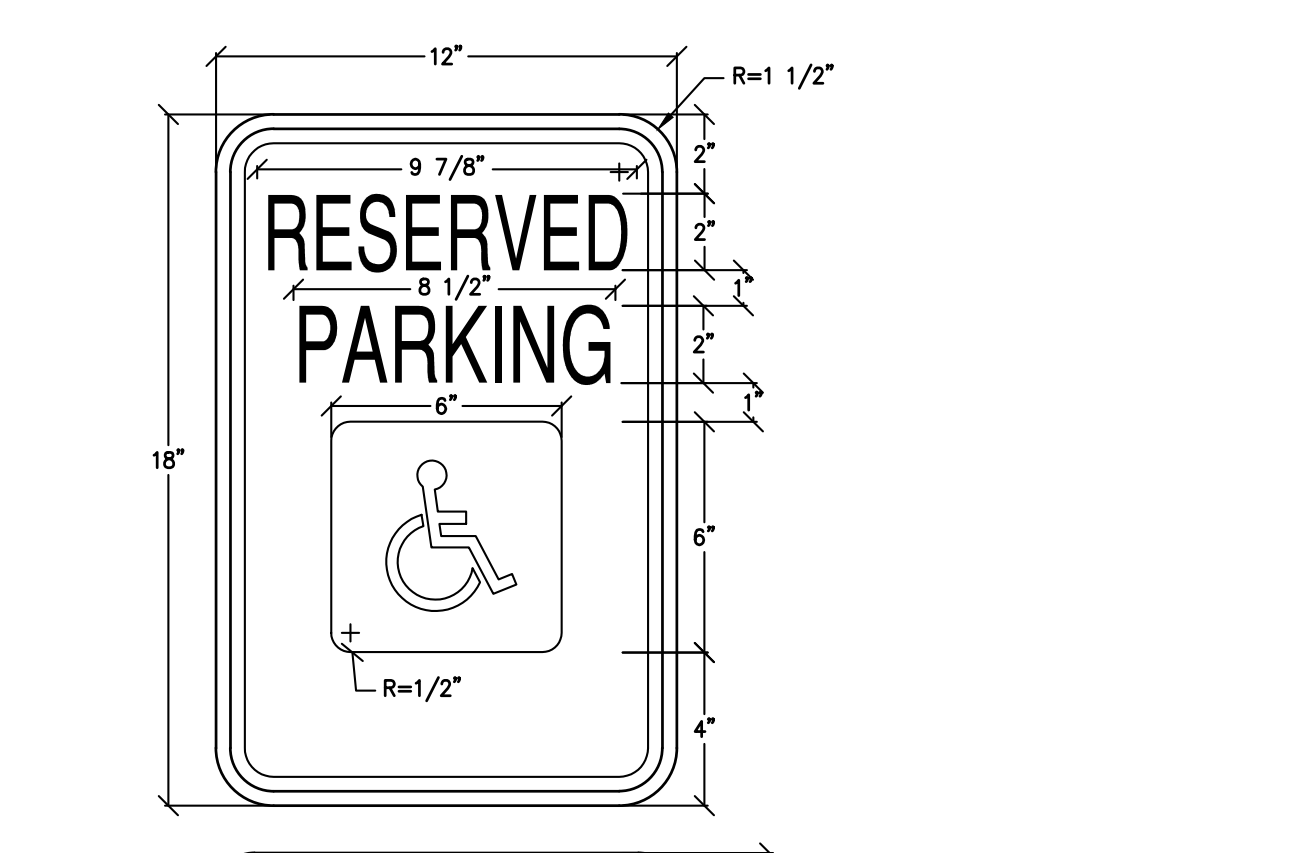


HANDICAP PARKING SIGN
N.T.S.

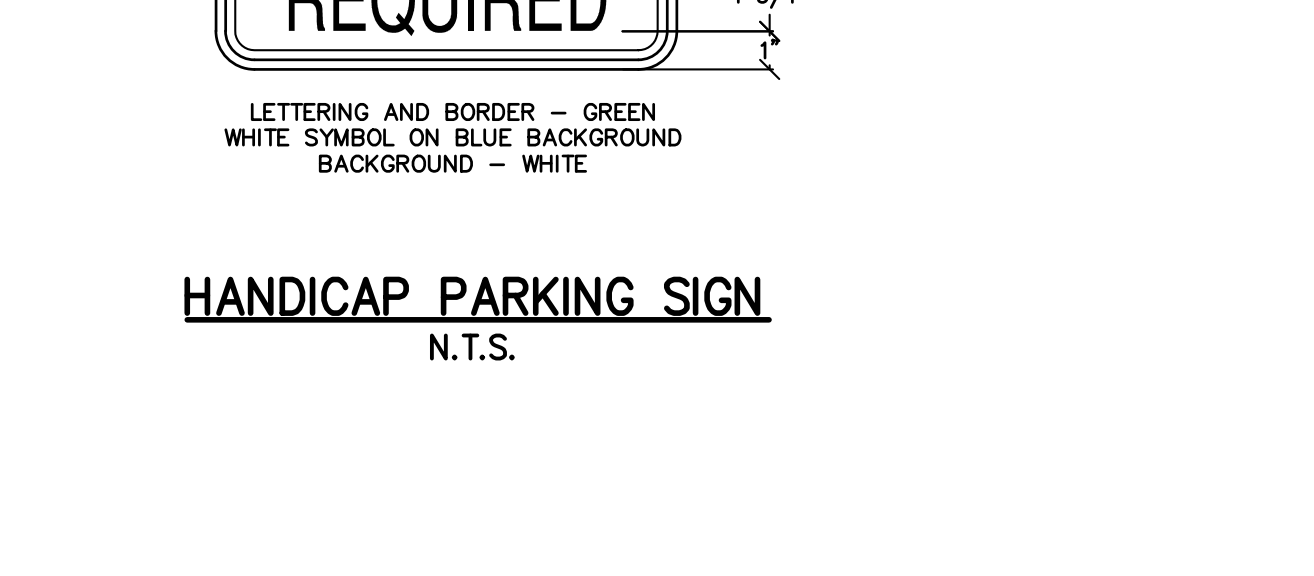


NO PARKING / NO STANDING SIGN
N.T.S.

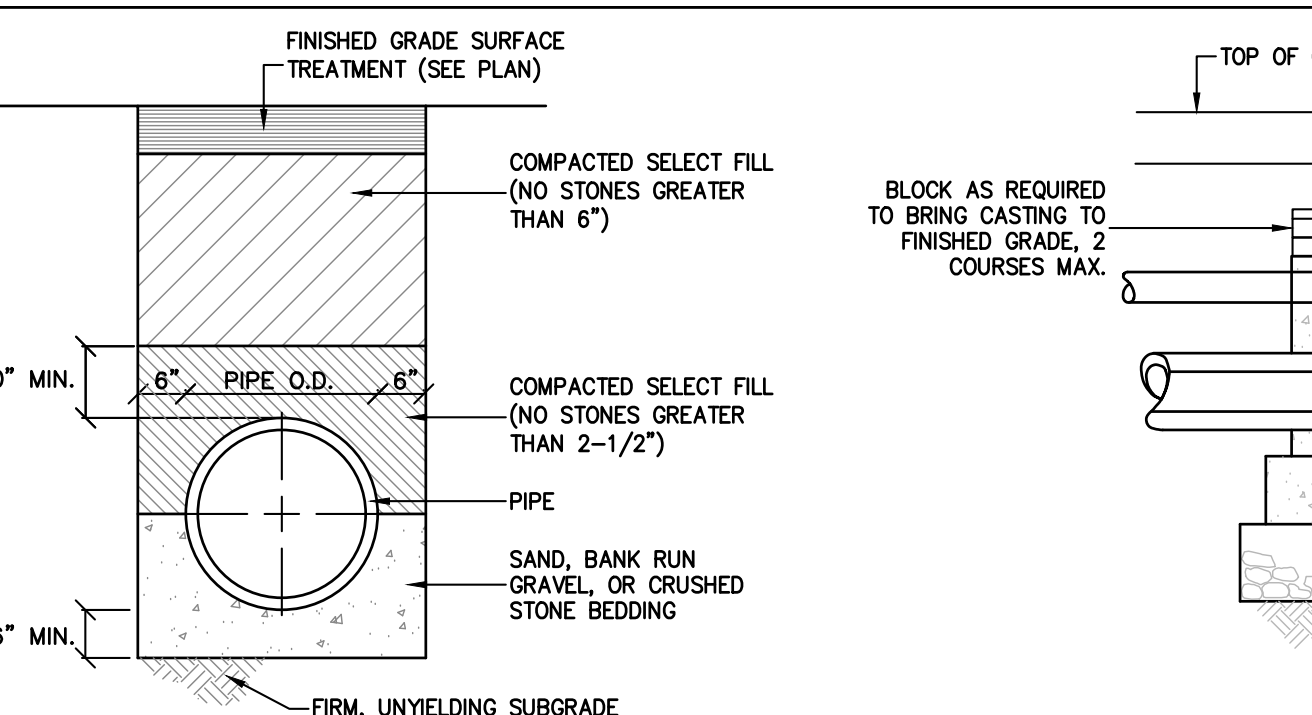


STORM PIPE BEDDING DETAIL
N.T.S.

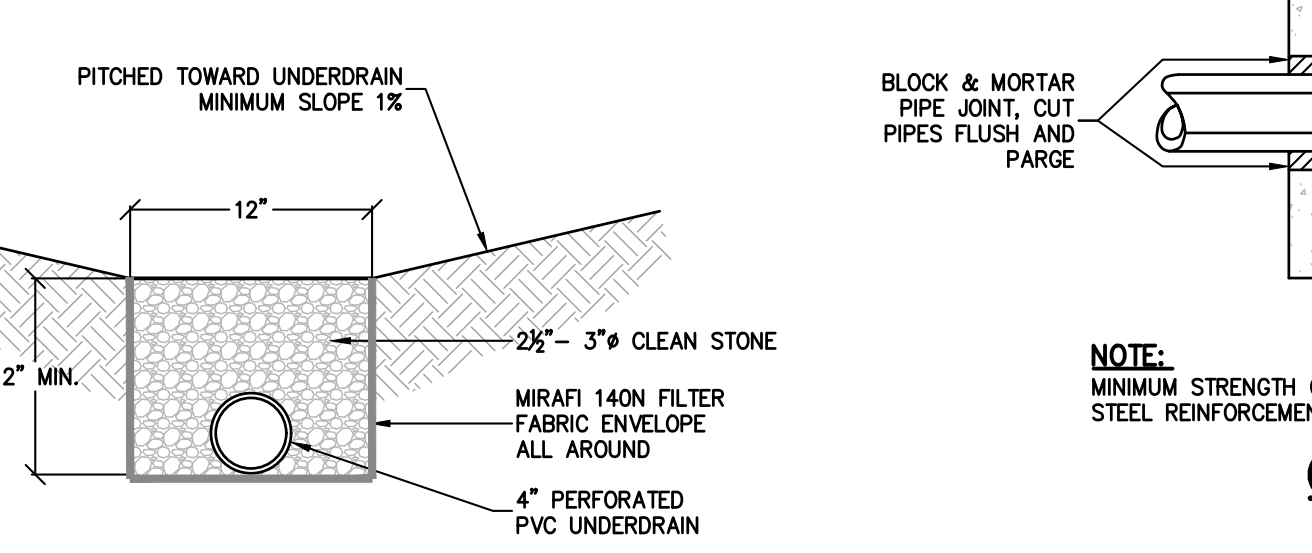


CATCH BASIN DETAIL
N.T.S.

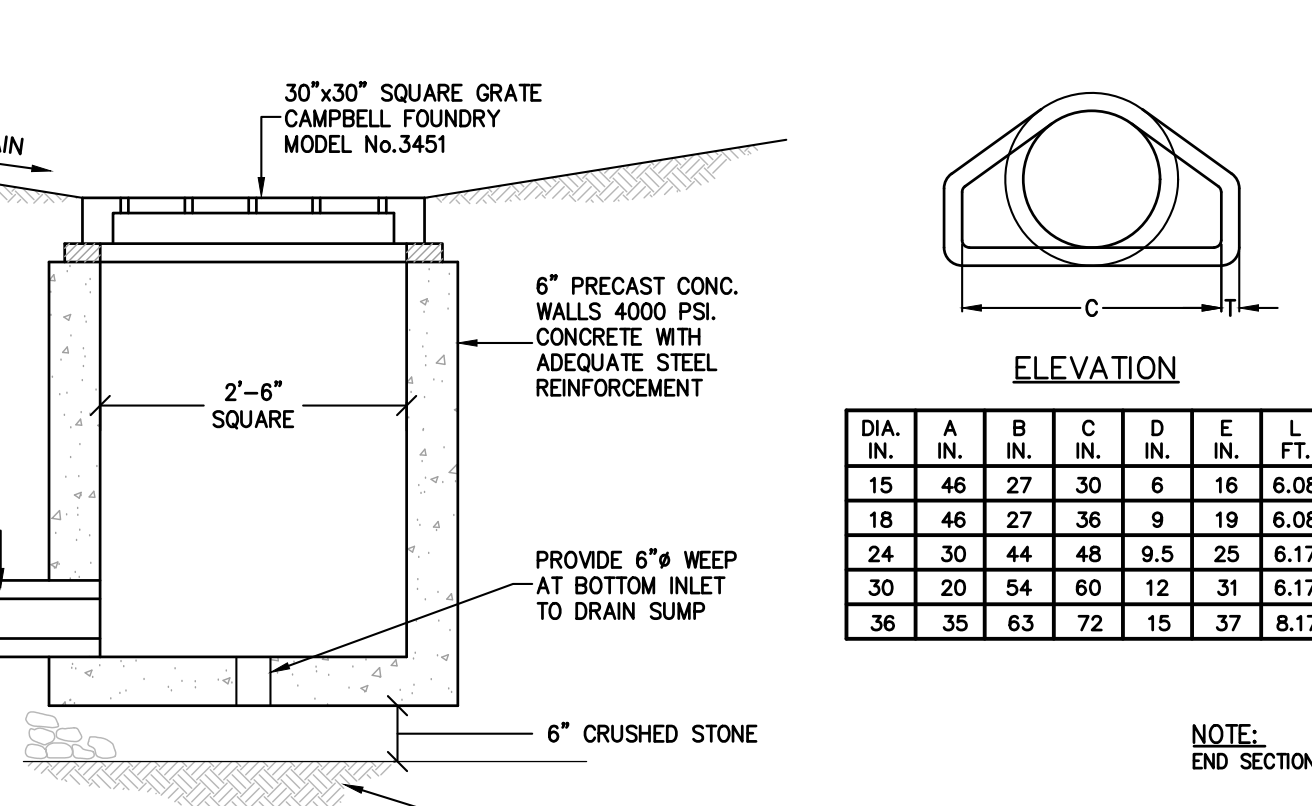


FLARED END SECTION DETAIL
N.T.S.

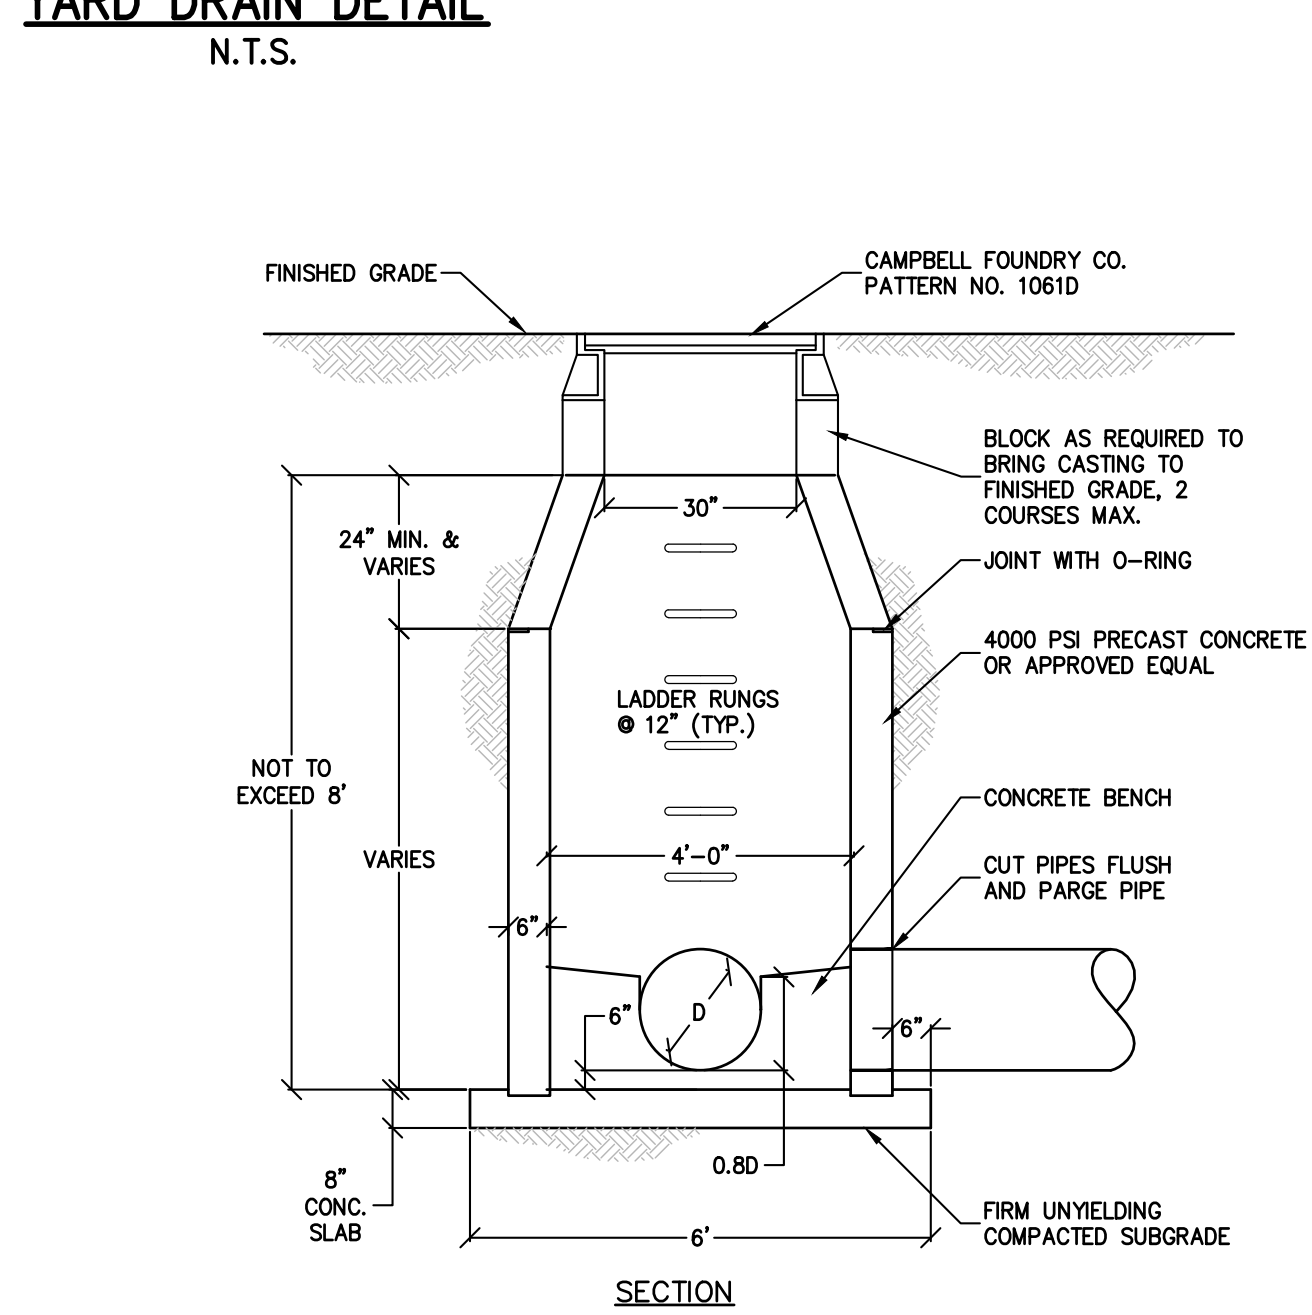


STANDARD STORM MANHOLE DETAIL
N.T.S.

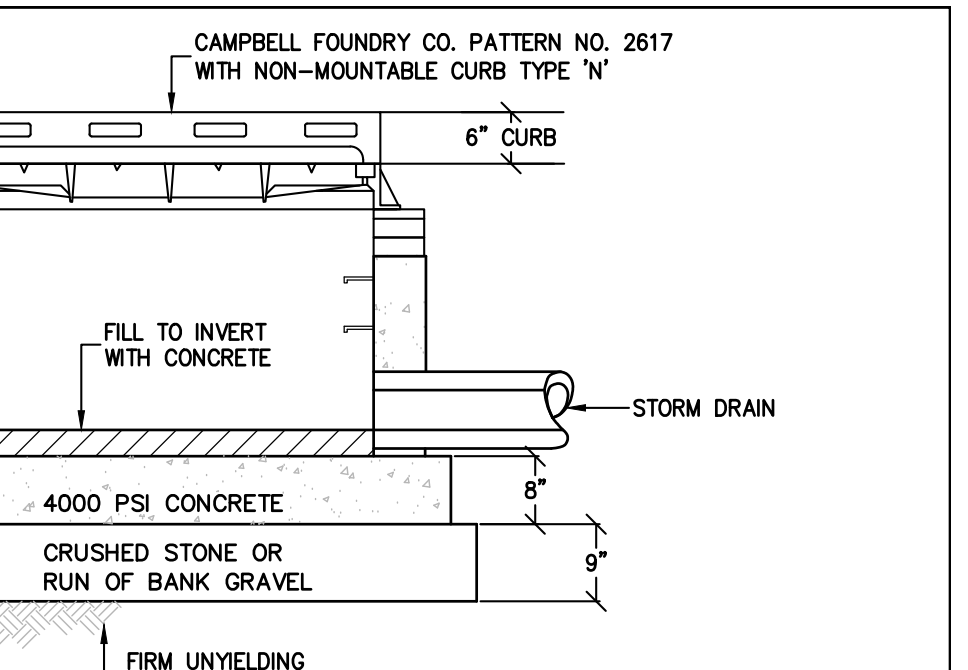

CATCH BASIN DETAIL
N.T.S.

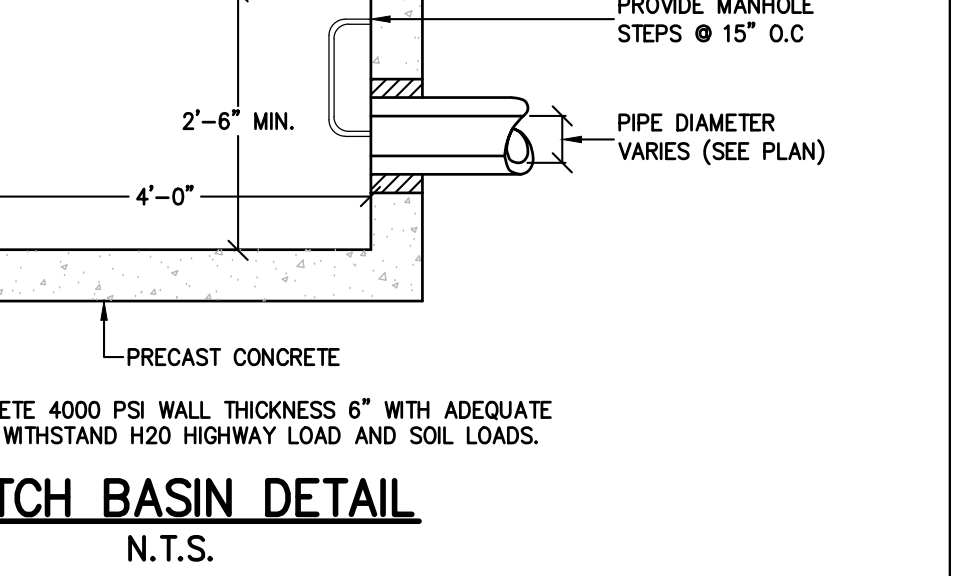

FLARED END SECTION DETAIL
N.T.S.

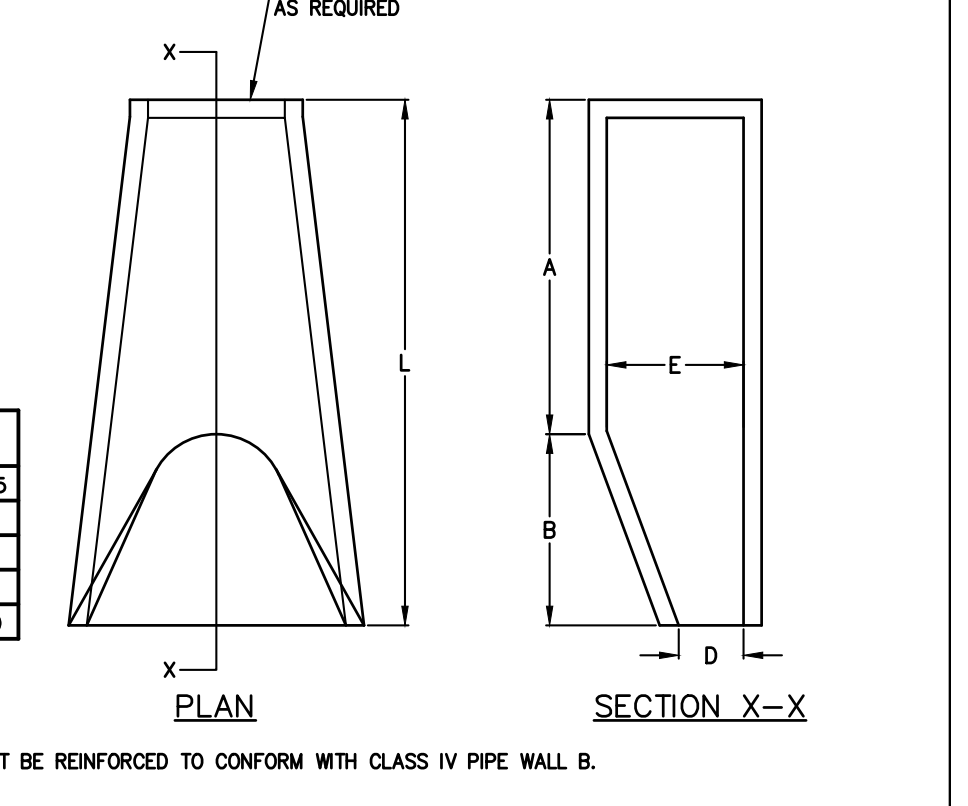

STANDARD STORM MANHOLE DETAIL
N.T.S.

REV	DESCRIPTION	BY	DATE
6	PER PB COMMENTS	ZK	11/21/17
5	PER PB COMMENTS	AP	10/20/17
4	PER PB COMMENTS	AP	9/18/17
3	SITE PLAN SUBMISSION	AP	8/16/17
2	AS PER COMMENTS	AP	5/17/17
1	AS PER PB COMMENTS	AP	1/24/17



DISCLAIMER:
UNAUTHORIZED ALTERATION OR ADDITIONS TO THESE PLANS IS A VIOLATION OF THE N.Y.S. EDUCATION LAW, ARTICLE 145, SECTION 7209, SUBSECTION 2.

BROOKER ENGINEERING, PLLC
PROFESSIONAL ENGINEERS AND LAND SURVEYORS
LAND DEVELOPMENT • MUNICIPAL • STRUCTURAL • HYDROLOGICAL • SURVEYING
www.BrookerEngineering.com
74 Lofayette Avenue, Suite 501
Suffern, NY 10901
(845) 357-4411
46 N. Central Avenue
Ramsey, NJ 07446
(201) 684-1221

PROJECT: **MONTEBELLO CROSSING**
VILLAGE OF MONTEBELLO
ROCKLAND COUNTY
NEW YORK
TITLE: **CONSTRUCTION DETAILS**
(1 OF 4)


PROJECT NO: 13082
SCALE: AS SHOWN
GRAPHIC SCALE:
DATE: 5/27/2016
DRAWING NO: 10

BRIAN A. BROOKER,
PROFESSIONAL ENGINEER
N.Y.S. Lic. No. 60229

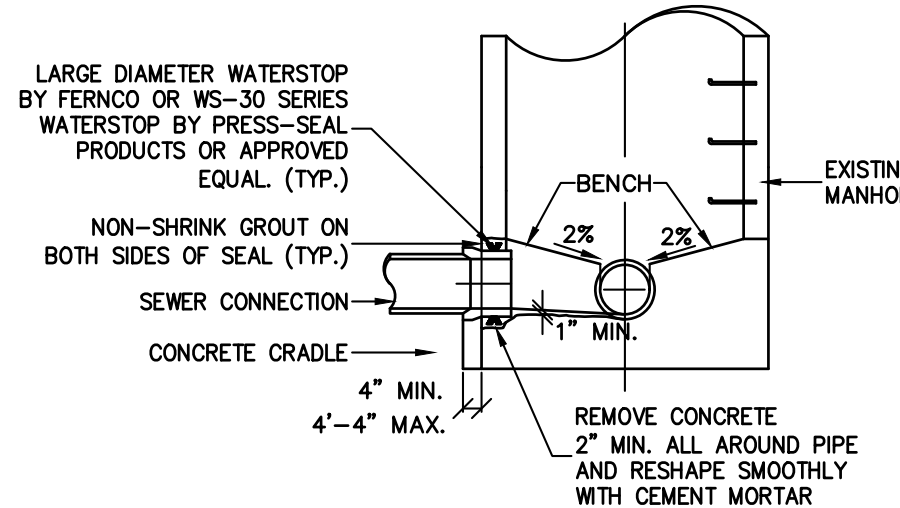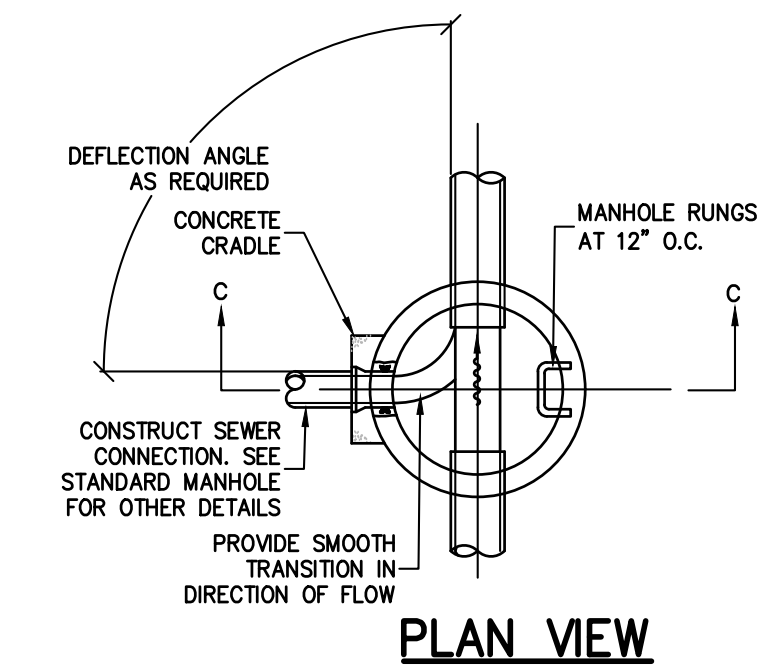


- NOTES:**
- CLEAN AND ROUGHEN ALL SURFACES AGAINST WHICH NEW MORTAR IS TO BE PLACED.
 - EXIST CONC. TO BE REMOVED TO MEET NEW CHANNEL. CONC. TO BE REMOVED TO A LINE AT LEAST 1-INCH BEYOND FINISHED CHANNEL LINE AND FINISHED OFF TO NEW LINE WITH CEMENT MORTAR.
 - WHERE PIPE IS ABANDONED, PLUG PIPE WITH 12-INCH MIN. CONC. AND BUILDUP CHANNEL TO ELEV. OF EXISTING BENCH TO DIVERT FLOW OF NEW MH CHANNEL.
 - THE PIPE PENETRATION MUST NOT BE THROUGH THE CONE SECTION OR A MANHOLE JOINT NOR SHALL IT INTERFERE WITH THE MANHOLE RUNGS.


SEWER CONNECTION TO EXISTING MANHOLE
N.T.S.

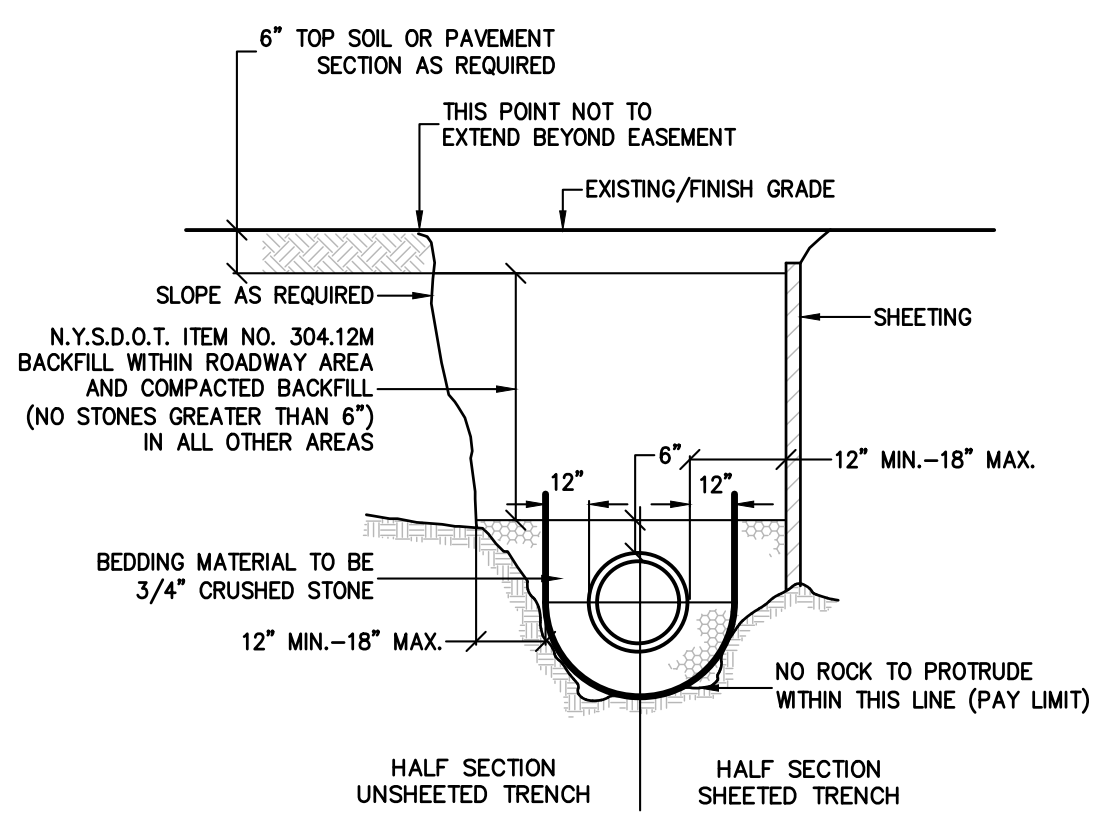


TRENCH IN ROCK DETAIL
N.T.S.

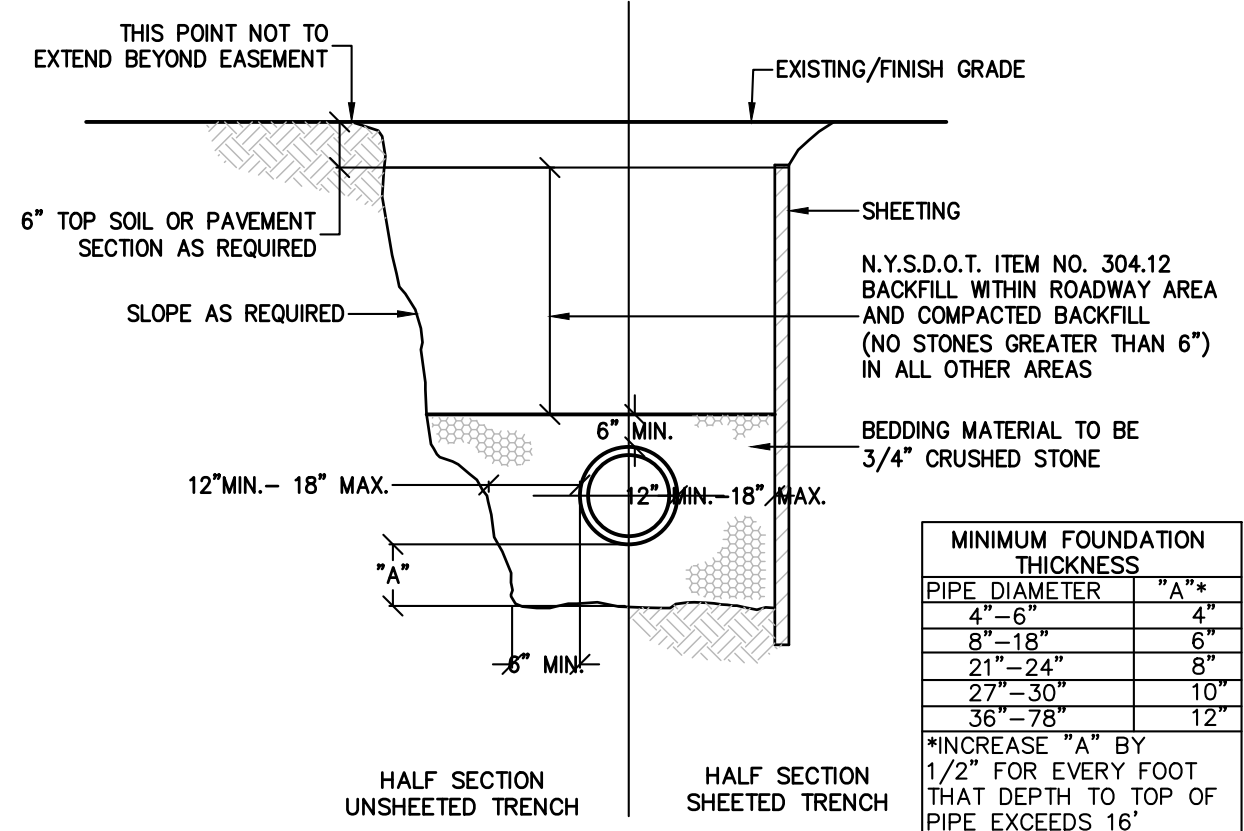


SANITARY TRENCH IN EARTH DETAIL
N.T.S.

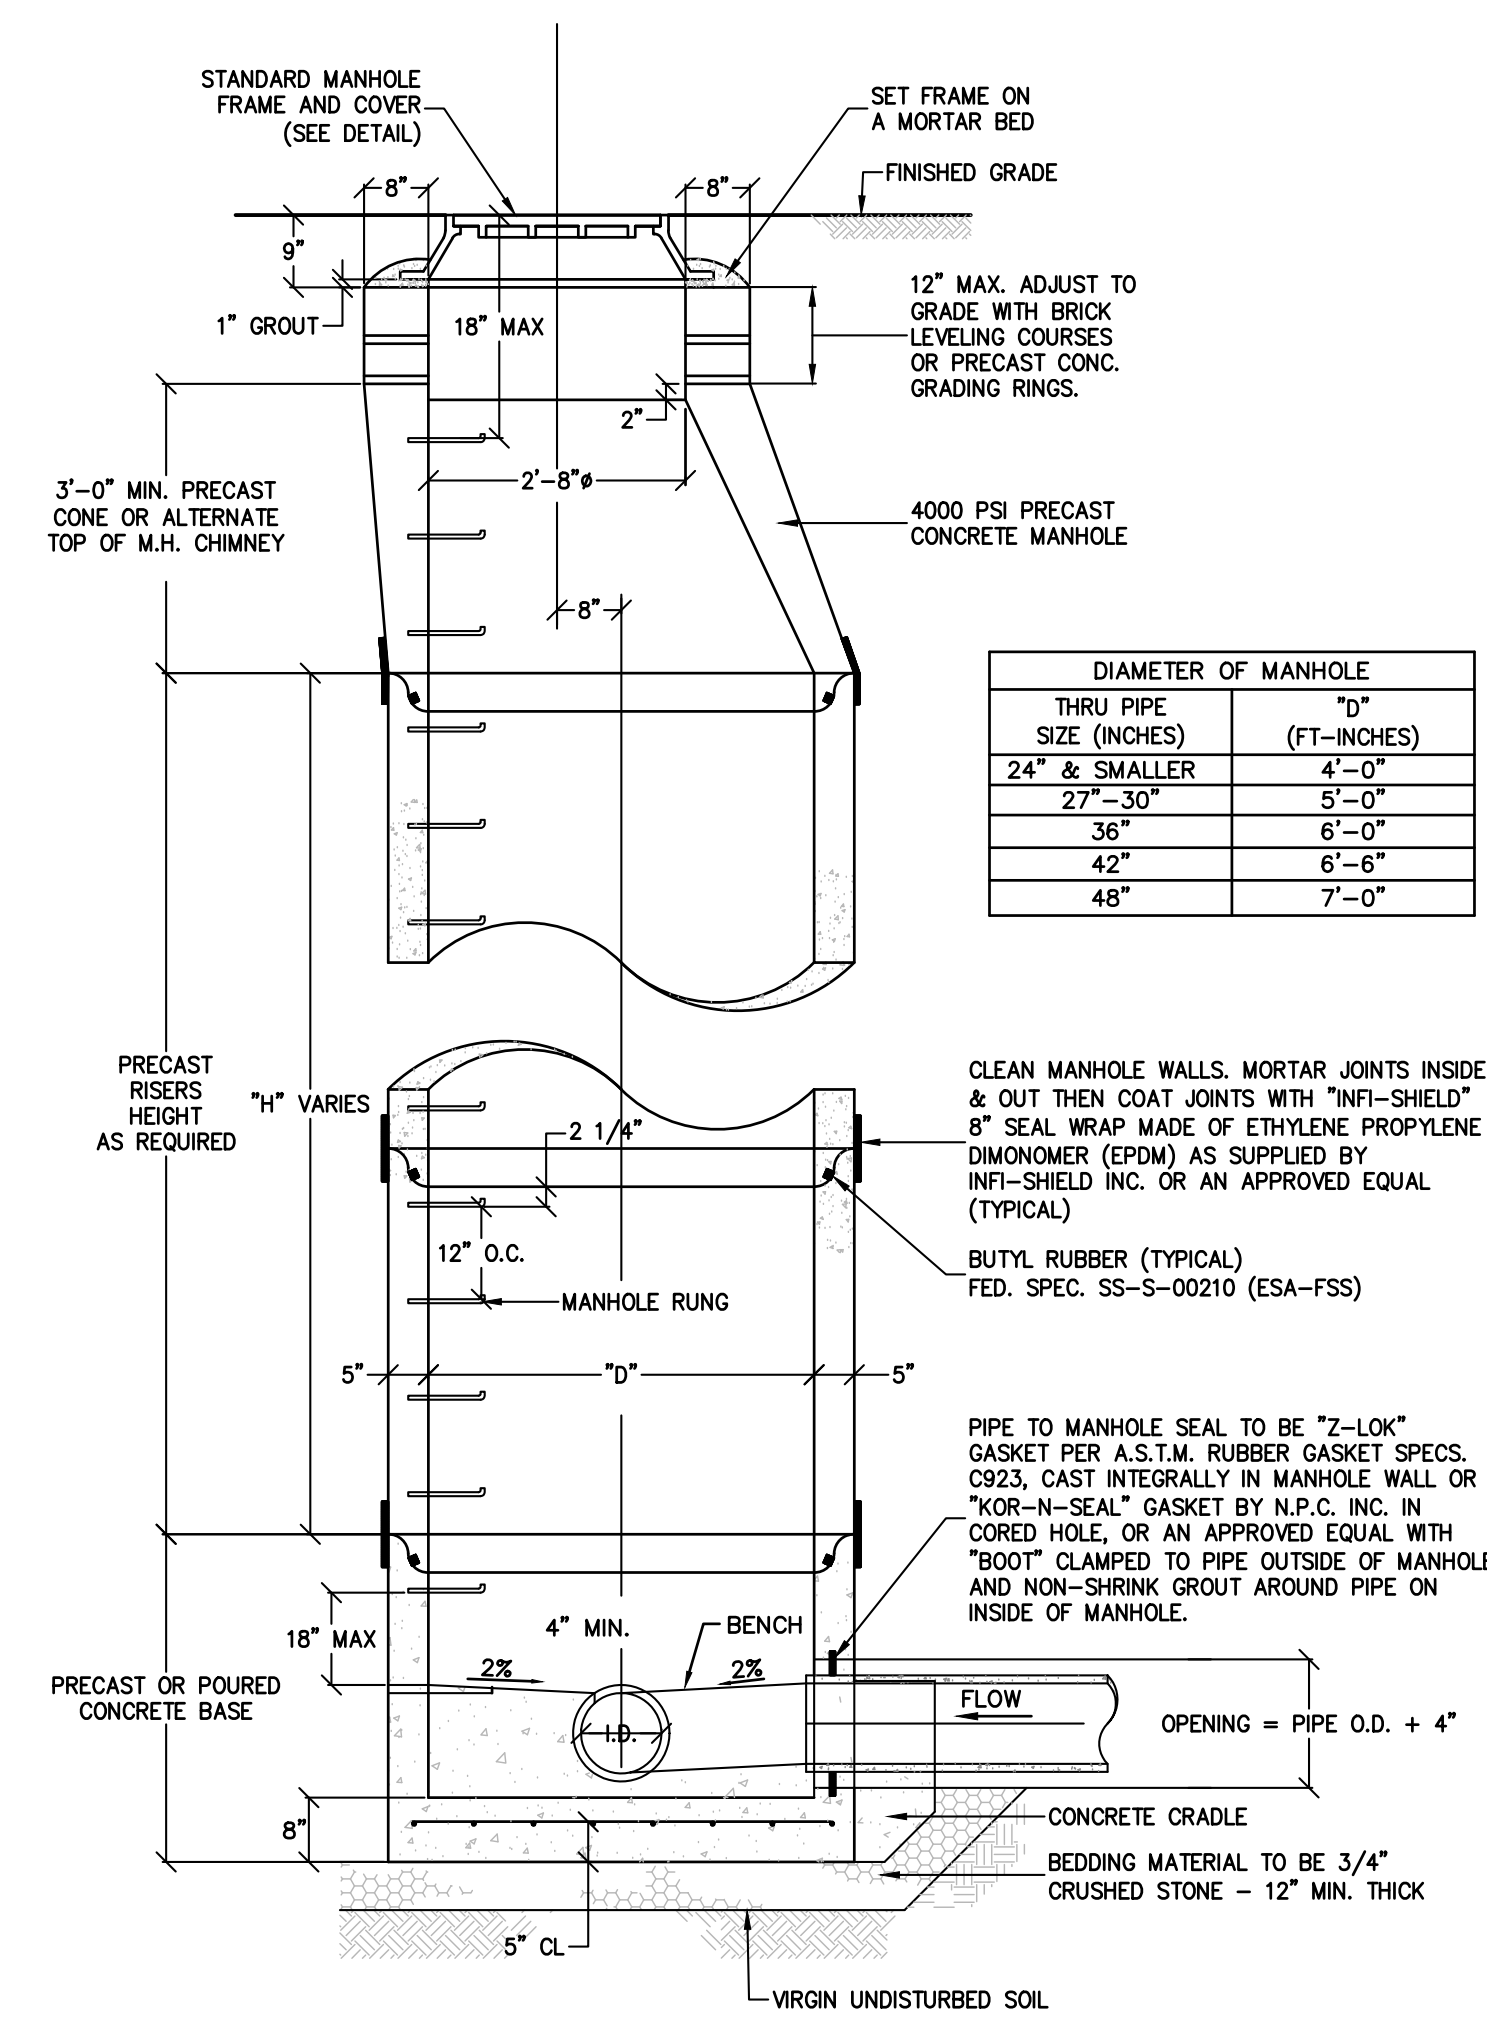


PRECAST STANDARD MANHOLE
N.T.S.

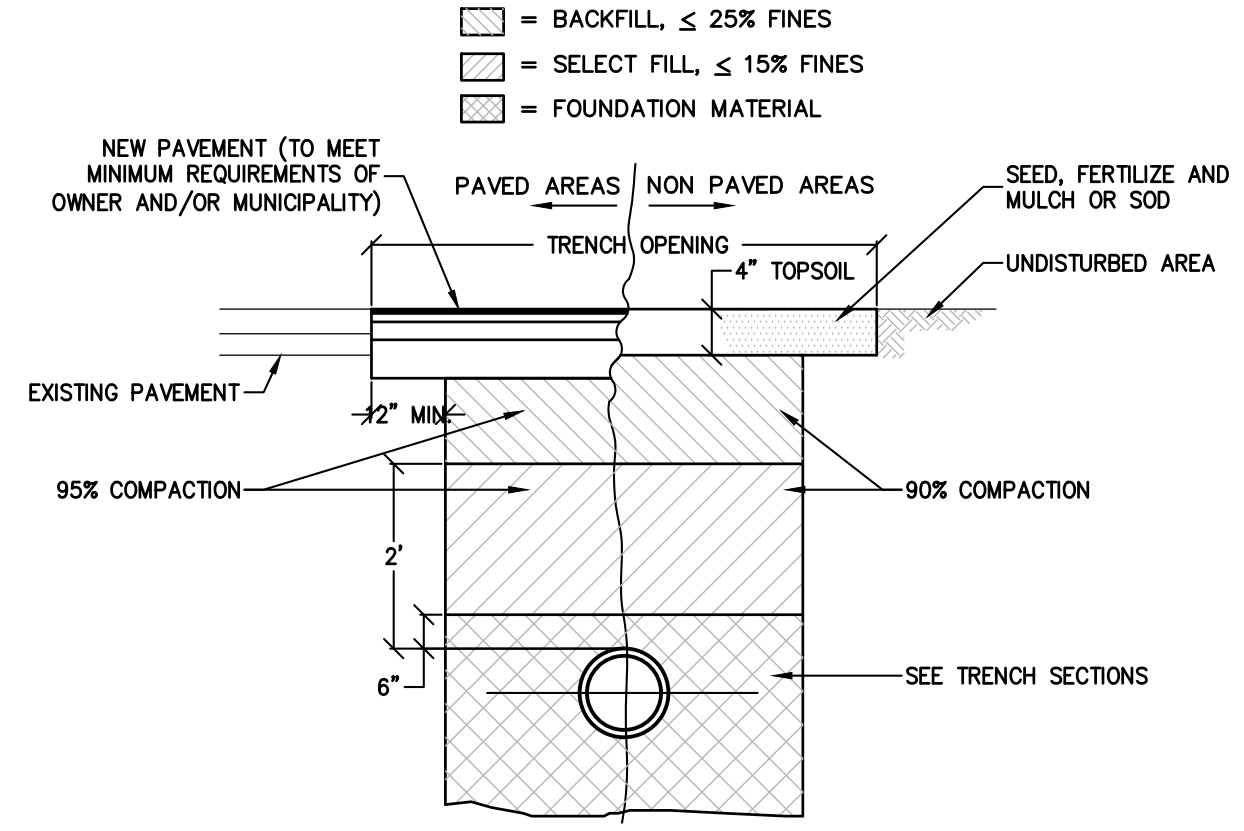


PIPE TRENCH BACKFILL DETAIL
N.T.S.

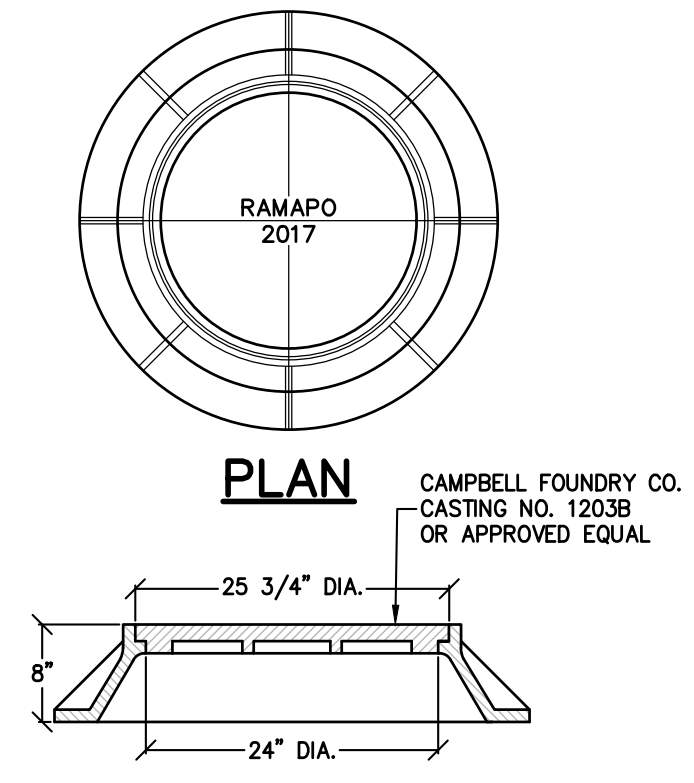


STANDARD MANHOLE FRAME AND COVER
N.T.S.

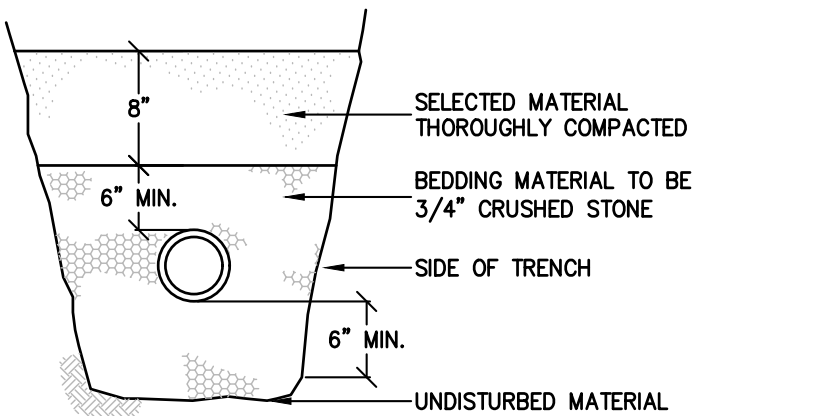

SECTION B-B

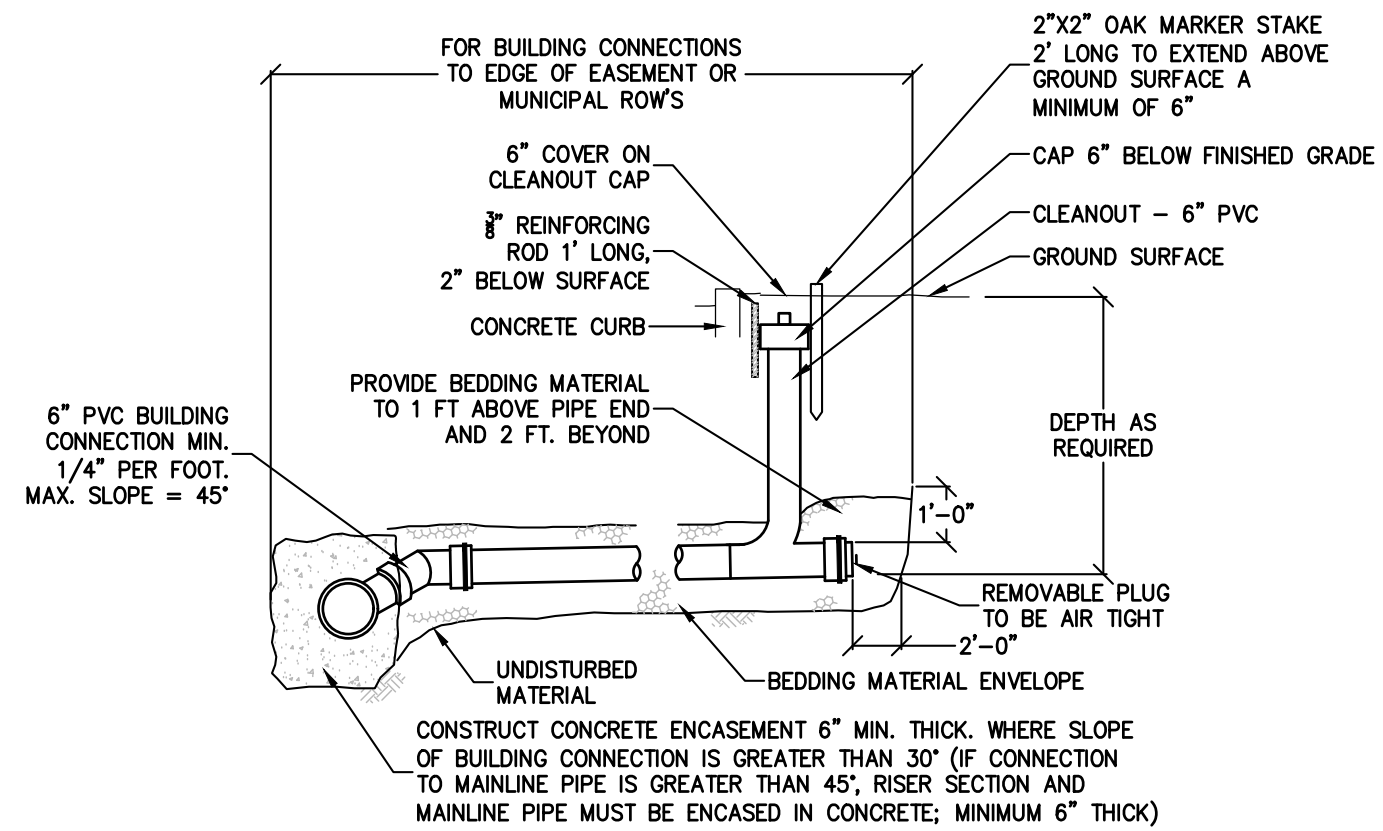

PLAN BUILDING CONNECTION DETAILS
N.T.S.

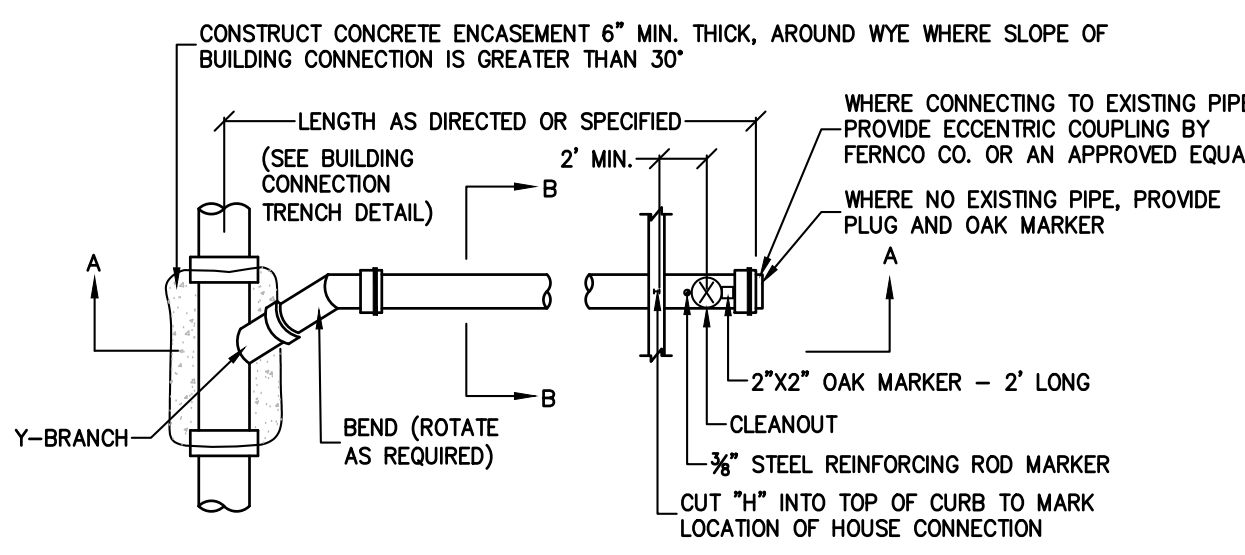

REV	DESCRIPTION	BY	DATE
6	PER PB COMMENTS	ZK	11/21/17
5	PER PB COMMENTS	AP	10/20/17
4	PER PB COMMENTS	AP	9/18/17
3	SITE PLAN SUBMISSION	AP	8/16/17
2	AS PER COMMENTS	AP	5/17/17
1	AS PER PB COMMENTS	AP	1/24/17

DISCLAIMER:
UNAUTHORIZED ALTERATION OR ADDITIONS TO THESE PLANS IS A VIOLATION OF THE N.Y.S. EDUCATION LAW, ARTICLE 145, SECTION 7209, SUBSECTION 2.

BROOKER ENGINEERING, PLLC
PROFESSIONAL ENGINEERS AND LAND SURVEYORS
LAND DEVELOPMENT • MUNICIPAL • STRUCTURAL • HYDROLOGICAL • SURVEYING
www.BrookerEngineering.com

74 Lofayette Avenue, Suite 501
Suffern, NY 10901
(845) 357-4411

46 N. Central Avenue
Ramsey, NJ 07446
(201) 684-1221

PROJECT: **MONTEBELLO CROSSING**
VILLAGE OF MONTEBELLO
ROCKLAND COUNTY
NEW YORK



TITLE: **CONSTRUCTION DETAILS**
(2 OF 4)

BRIAN A. BROOKER
PROFESSIONAL ENGINEER
N.Y.S. Lic. No. 60229

PROJECT NO: 13082
SCALE: AS SHOWN
GRAPHIC SCALE:

DRAWN: Z.K.
CHECKED: B.B.

DATE: 5/27/2016
DRAWING NO: 11

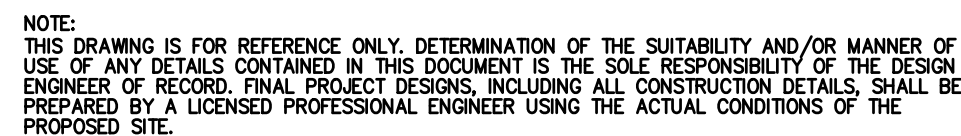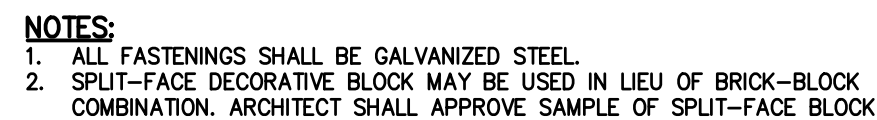

*Series 2000 Standard Alphabets.

COLORS: LEGEND — BLACK
BACKGROUND— YELLOW (RETROREFLECTIVE)


2-133



THE FOLLOWING GATES SHALL INSTALLED AS PART OF THIS PROJECT SCOPE OF WORK. LOCATIONS OF ALL GATES SHALL BE AS DIRECTED BY THE OWNER.

- (1) 4'-0" WIDE GATE
- (2) 6'-0" WIDE GATES


ALL INSTALLED AT 5'-0" HEIGHTS WITH BLACK VINYL FILL-IN SLATS.

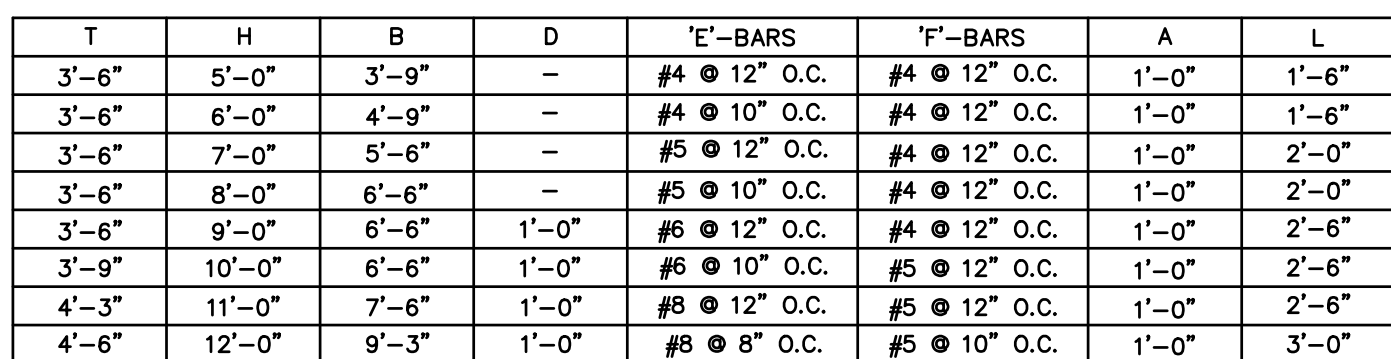

NOTES:

1. FINAL DESIGN IS SUBJECT TO REVISION OR AMENDMENT BY A PROFESSIONAL ENGINEER BASED ON FIELD CONDITIONS AND INTEGRITY OF EXISTING ROCK AND SOIL PROFILE.
2. WALL CONSTRUCTION METHODOLOGY AND MATERIAL MAY BE SUBSTITUTED FOR THE CONCRETE WALL DESIGN SUBJECT, SUBJECT TO DESIGN AND CERTIFICATION BY A NYS LICENSED PROFESSIONAL ENGINEER.
3. WALLS IN PARKING AREAS SHALL BE INSTALLED WITH A GUIDERAIL AND CONCRETE PARKING BLOCK. IN ADDITION, THE TOP OF WALL ELEVATION SHALL BE RAISED BY ONE FOOT ABOVE FINISHED GRADE.
4. SOIL CRITERIA SHALL PERFORM SUBGRADE INSPECTION AS PER NYS CODE CHAPTER 17 TO VERIFY THE FOLLOWING DESIGN CRITERIA:
 $\gamma = 110 \text{ PCF}$, $c_u = 28'$, $\phi = 0.50$, $c = 3000 \text{ PSF}$

TYPICAL CONCRETE RETAINING WALL
N.T.S.

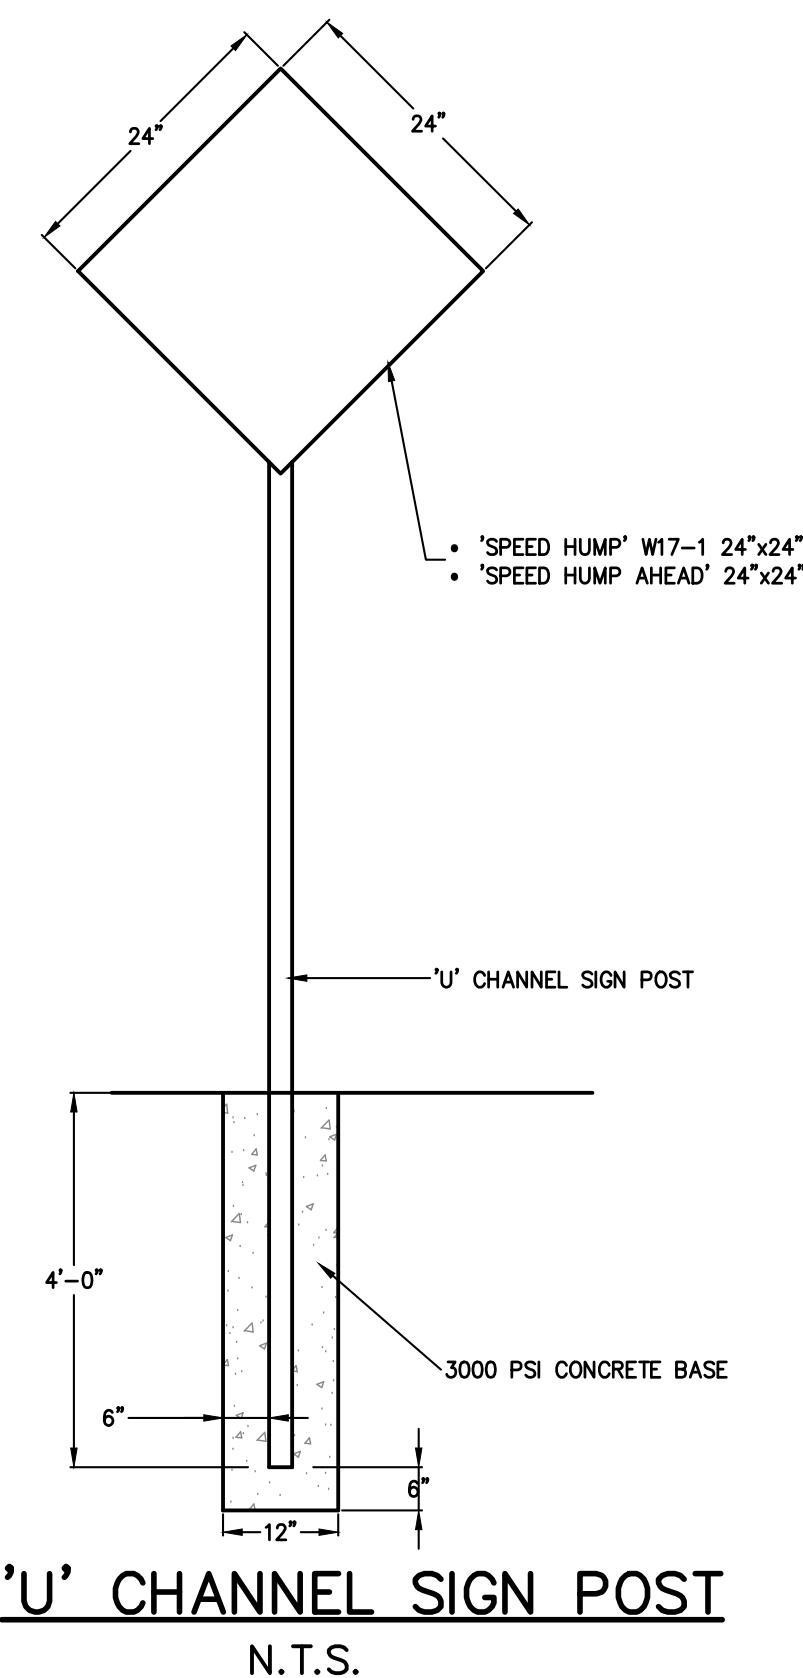


DISCLAIMER:
UNAUTHORIZED ALTERATION OR ADDITIONS TO THESE PLANS IS A VIOLATION
OF THE N.Y.S. EDUCATION LAW, ARTICLE 145, SECTION 7209, SUBSECTION 2.





PROJECT: **MONTEBELLO CROSSING**
VILLAGE OF MONTEBELLO
ROCKLAND COUNTY
NEW YORK

TITLE: CONSTRUCTION DETAILS
(3 OF 4)



PROJECT NO: 13082	DRAWN: Z.K.	CHECKED: B.B.
SCALE: AS SHOWN		
GRAPHIC SCALE:		
DATE: 5/27/2016		DRAWING NO: 12

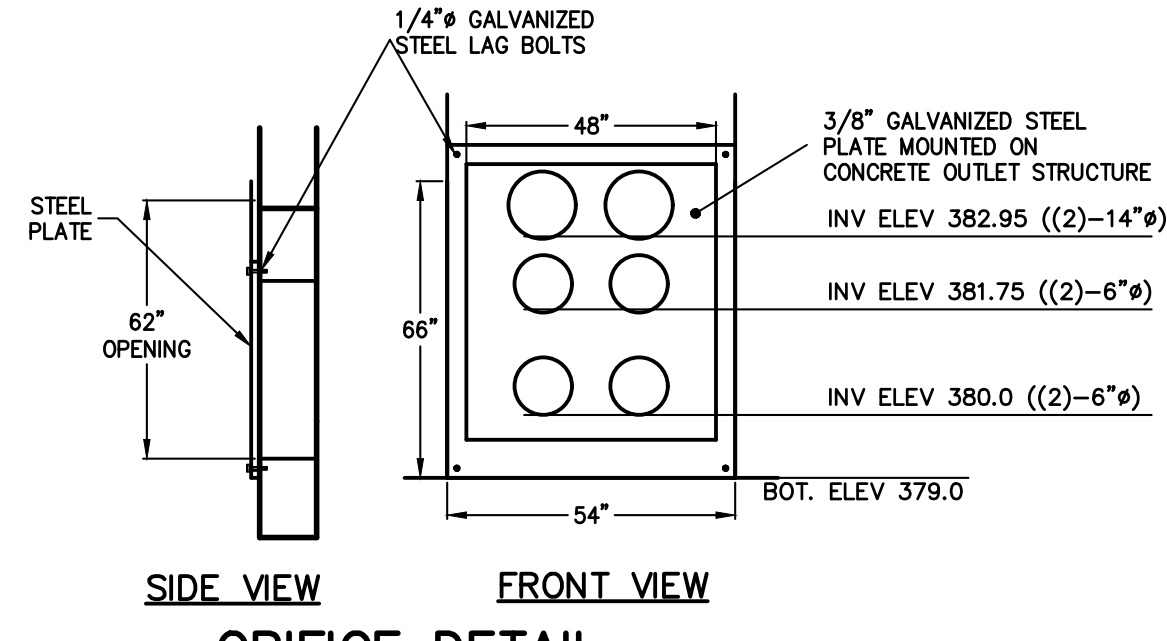

1. ALL BERM FILL TO BE COMPACTED TO 95% MODIFIED PROCTOR MINIMUM DENSITY. LOW PERMEABLE SOIL, FREE OF ORGANIC MATERIALS, TO BE UTILIZED IN BERM CONSTRUCTION.
2. SHOP DRAWINGS OF ALL STRUCTURES TO BE SUBMITTED TO THE DESIGN ENGINEER FOR APPROVAL PRIOR TO CONSTRUCTION.

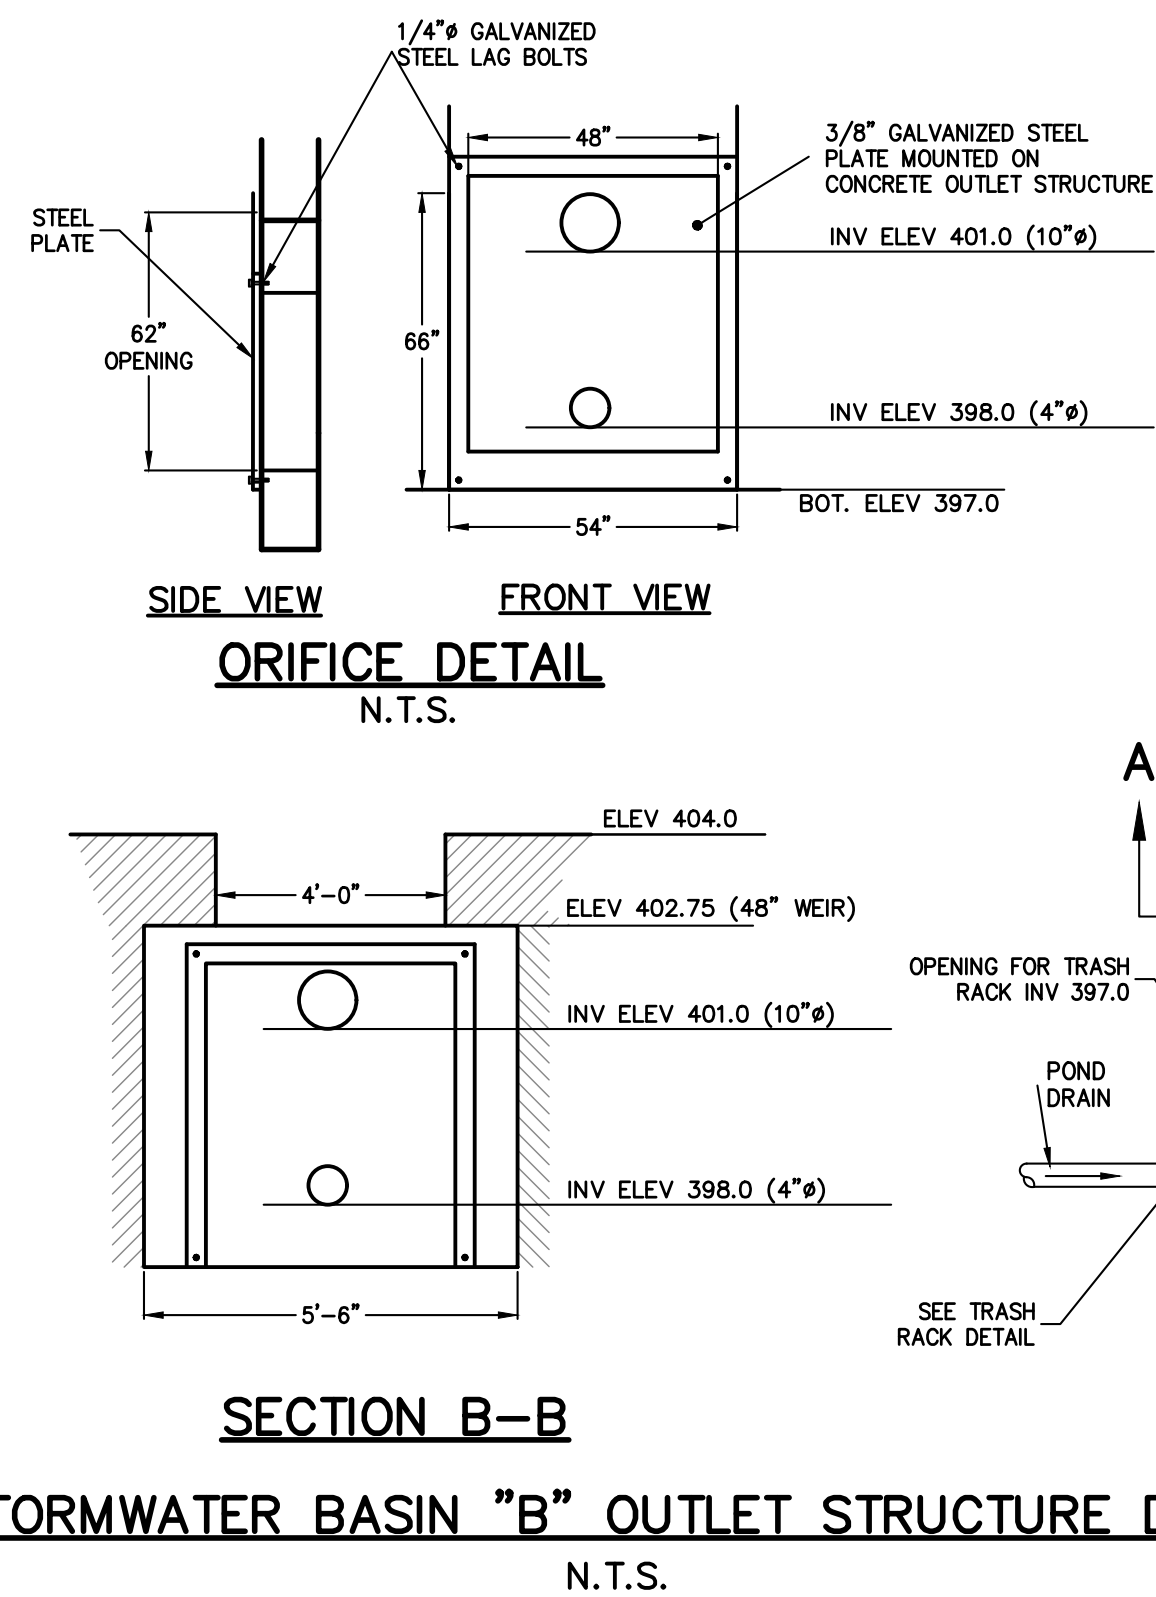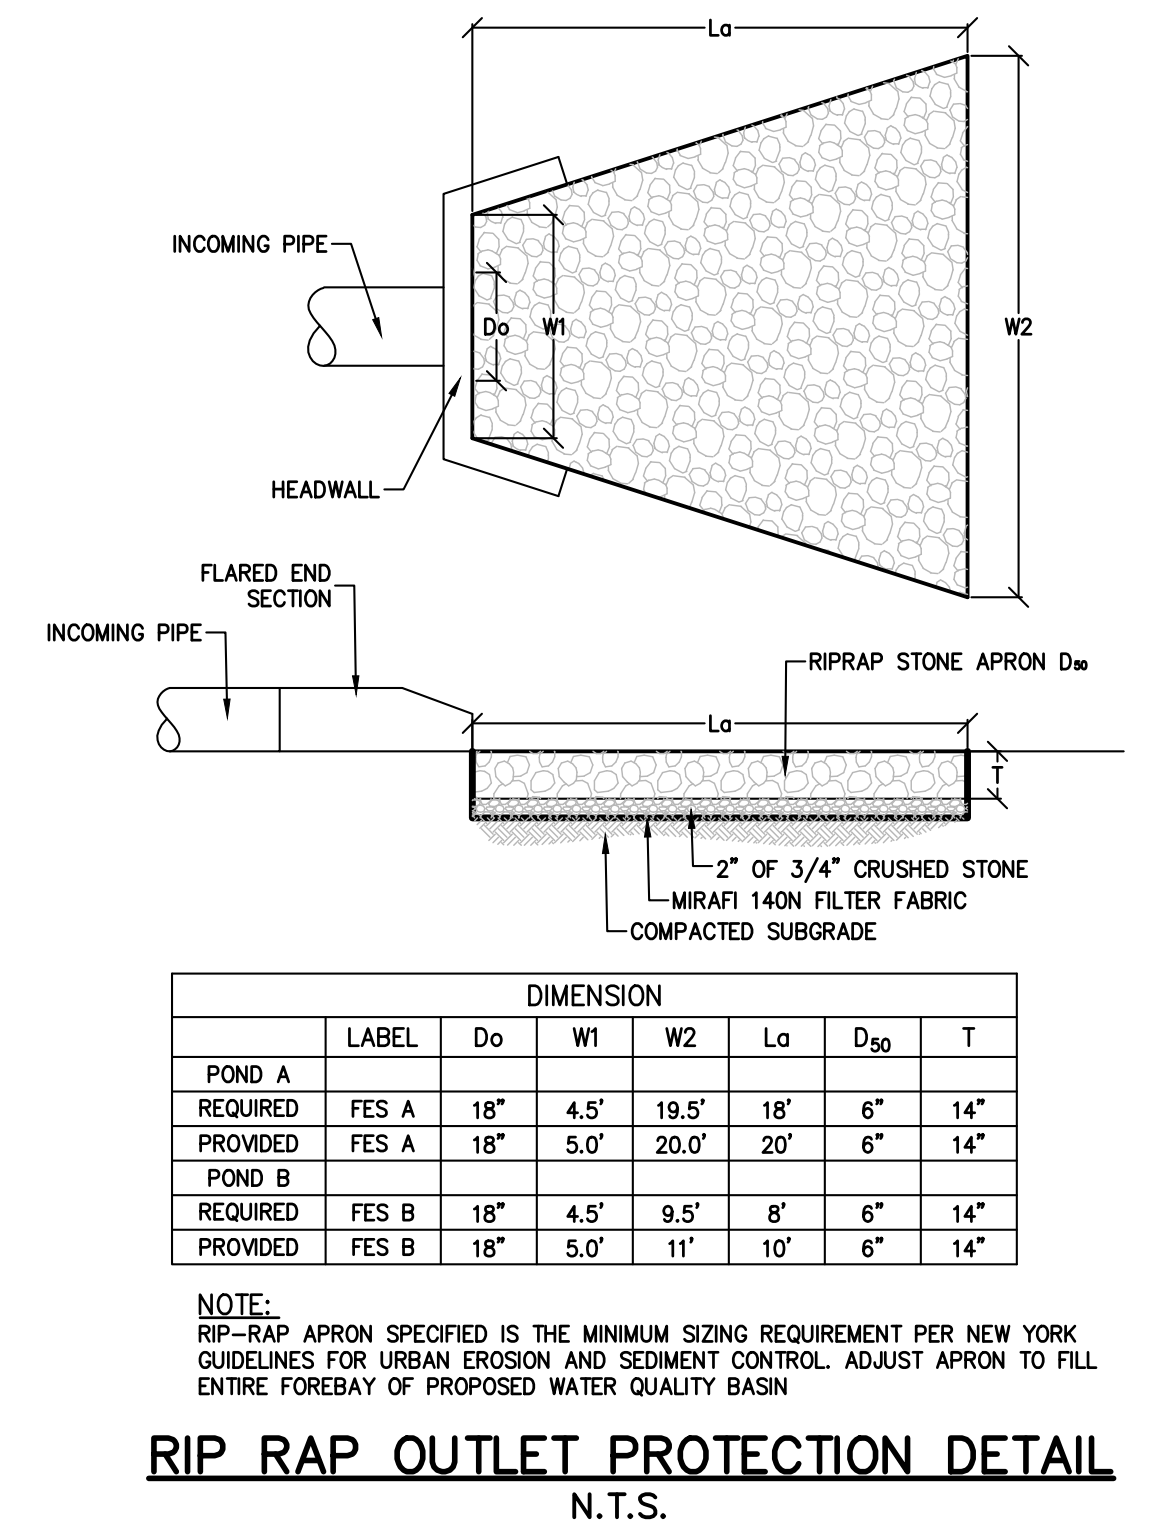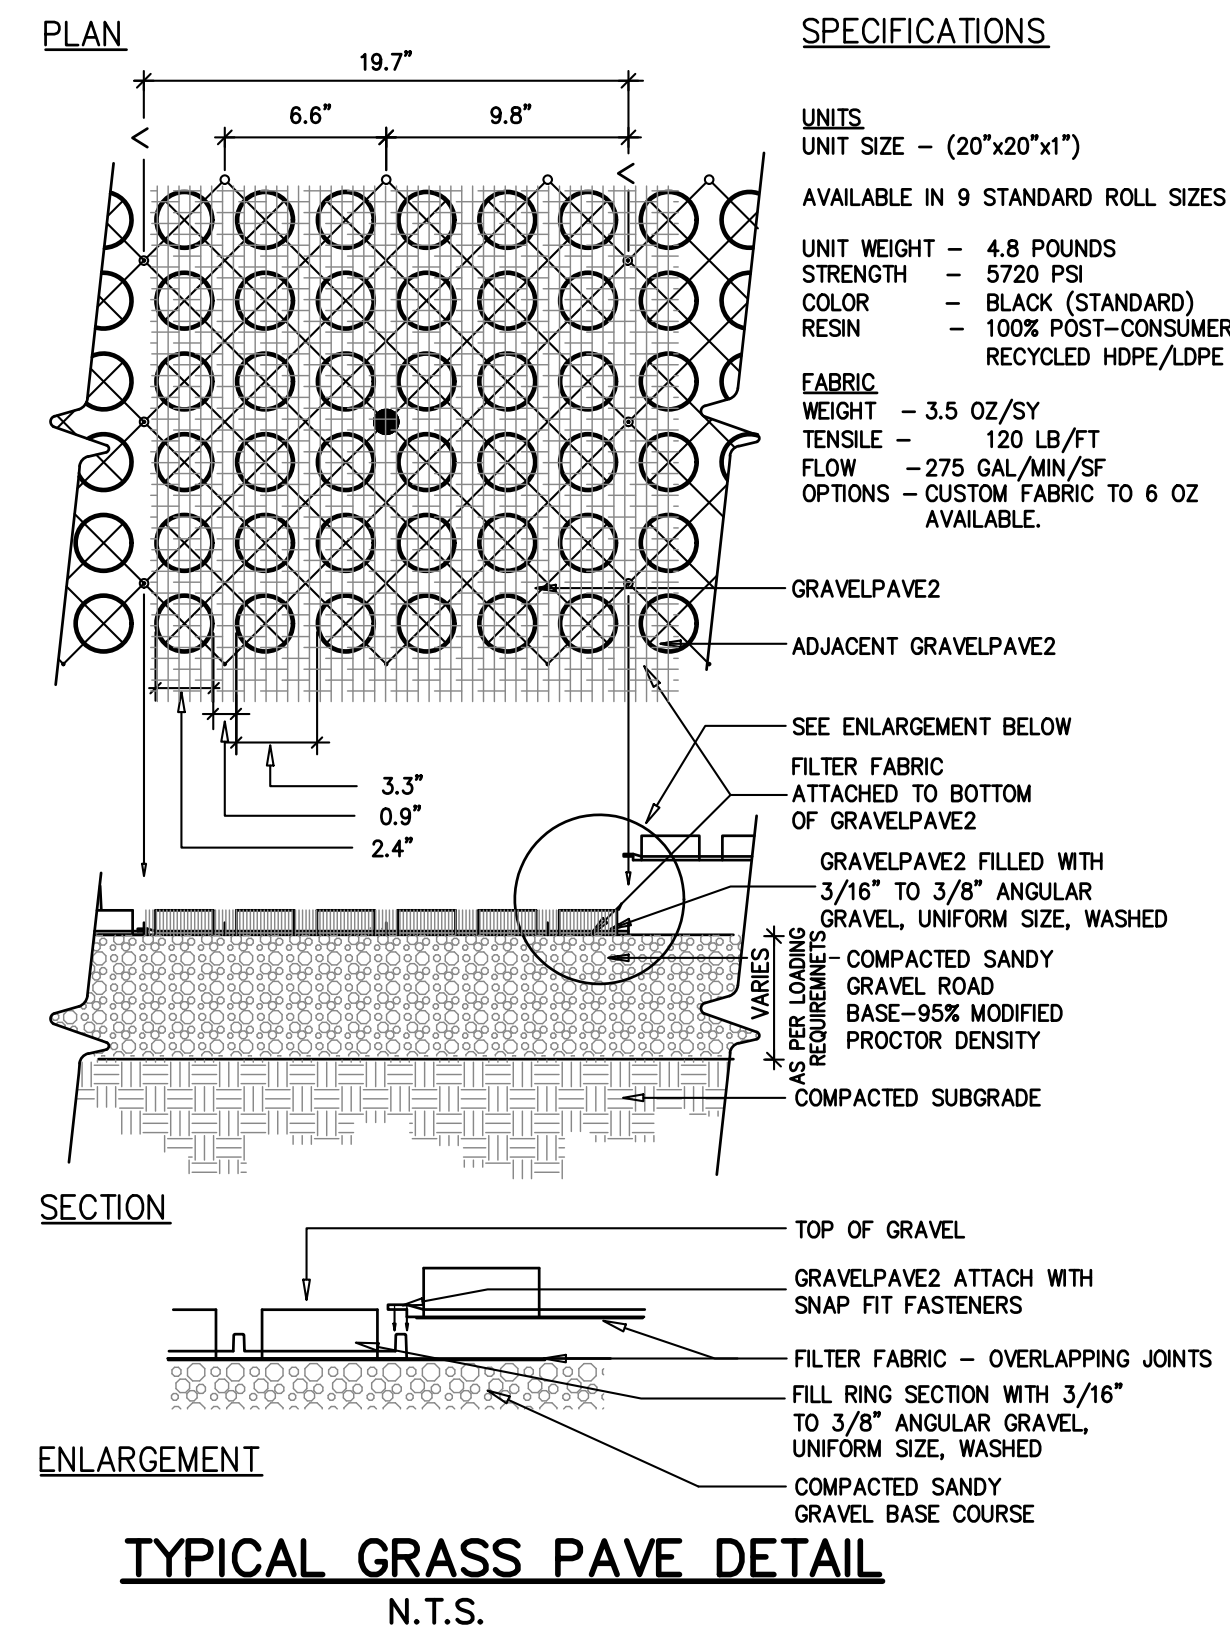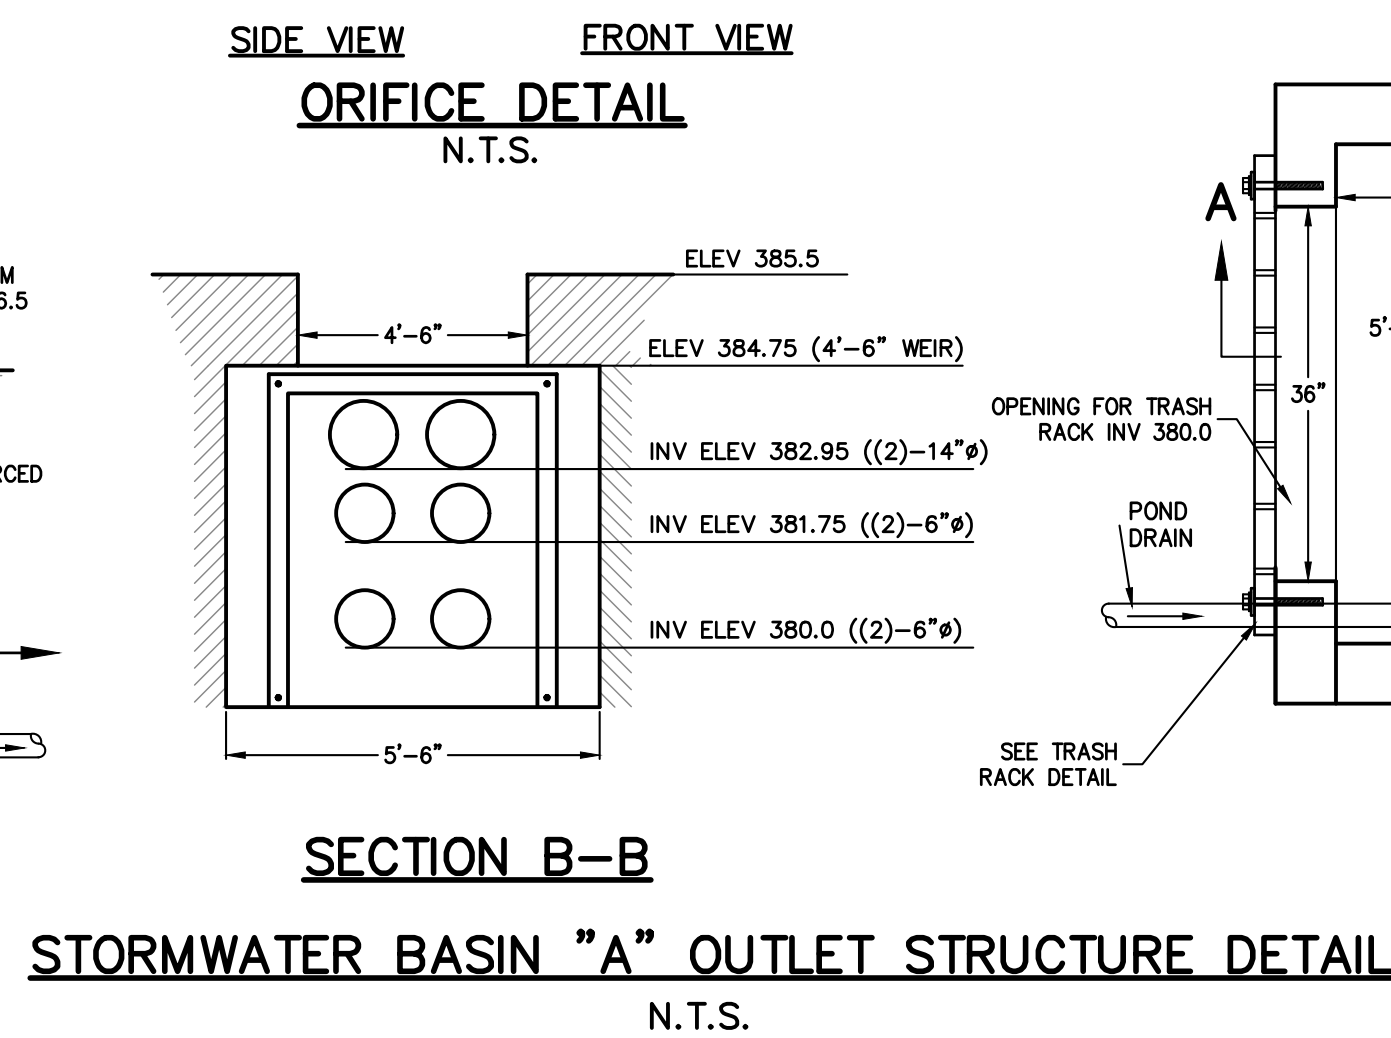

1. ALL BERM FILL TO BE COMPACTED TO 95% MODIFIED PROCTOR MINIMUM DENSITY. LOW PERMEABLE SOIL, FREE OF ORGANIC MATERIALS, TO BE UTILIZED IN BERM CONSTRUCTION.
2. SHOP DRAWINGS OF ALL STRUCTURES TO BE SUBMITTED TO THE DESIGN ENGINEER FOR APPROVAL PRIOR TO CONSTRUCTION.

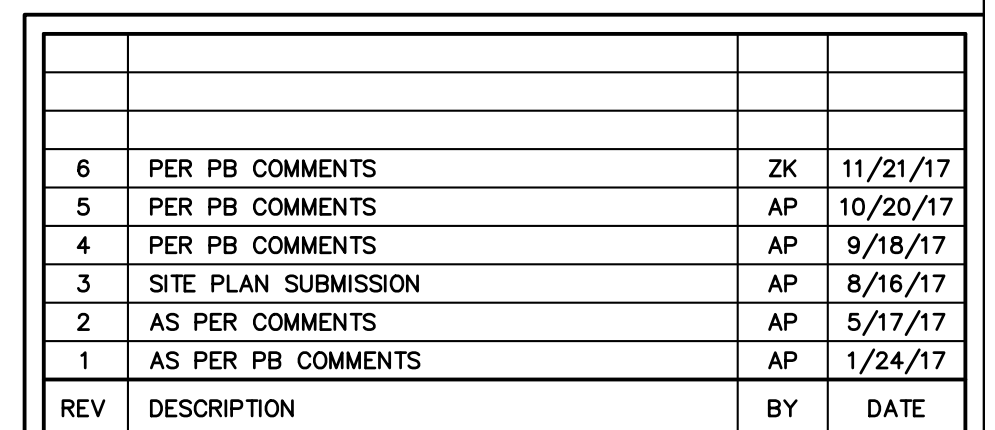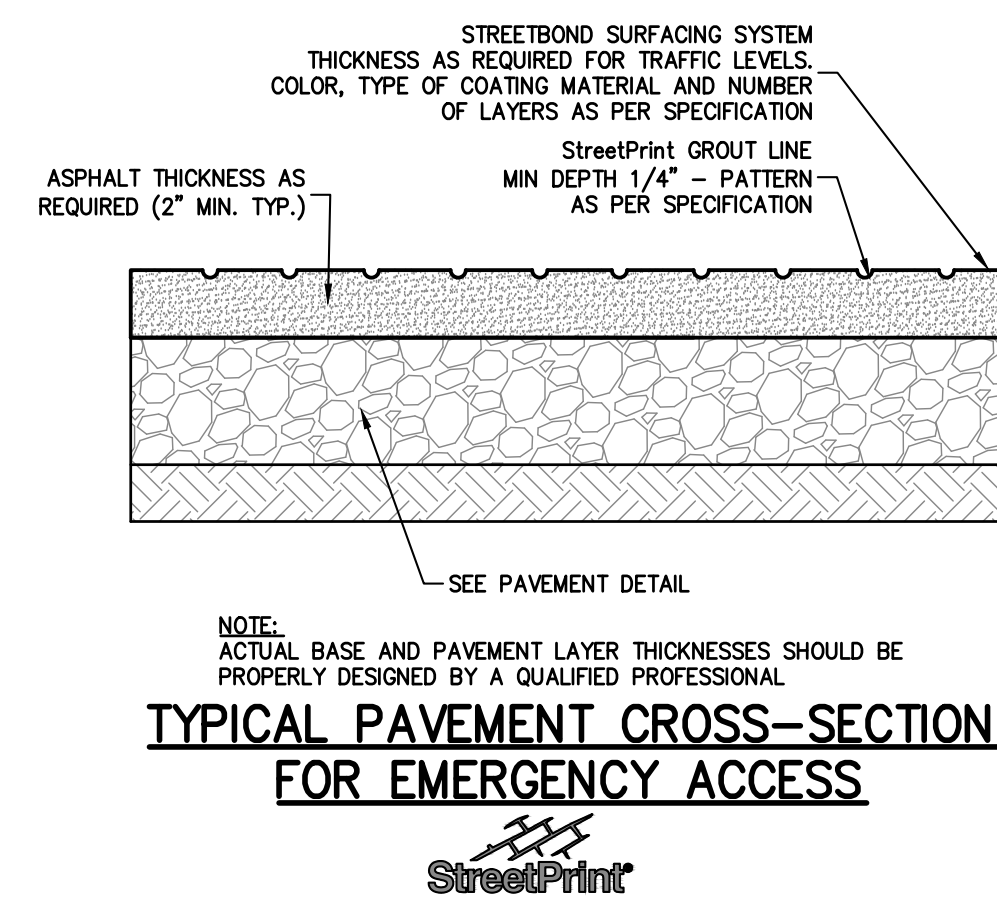

DISCLAIMER:
UNAUTHORIZED ALTERATION OR ADDITIONS TO THESE PLANS IS A VIOLATION
OF THE N.Y.S. EDUCATION LAW, ARTICLE 145, SECTION 7209, SUBSECTION 2.




BROOKER ENGINEERING, PLLC
 PROFESSIONAL ENGINEERS AND LAND SURVEYORS
 LAND DEVELOPMENT • MUNICIPAL • STRUCTURAL • HYDROLOGICAL • SURVEYING
www.BrookerEngineering.com


74 Lafayette Avenue, Suite 501 Suffern, NY 10901 (845) 357-4411	46 N. Central Avenue Ramsey, NJ 07446 (201) 684-1221
---	--

PROJECT: **MONTEBELLO CROSSING**
VILLAGE OF MONTEBELLO
ROCKLAND COUNTY
NEW YORK

TITLE: CONSTRUCTION DETAILS
(4 OF 4)

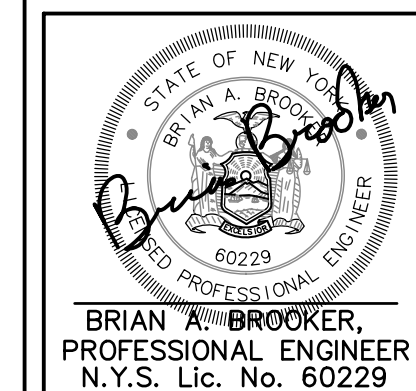

PROJECT NO: 13082	DRAWN: Z.K.	CHECKED: B.B.
SCALE: AS SHOWN		
GRAPHIC SCALE:		
DATE: 5/27/2016		DRAWING NO: 13

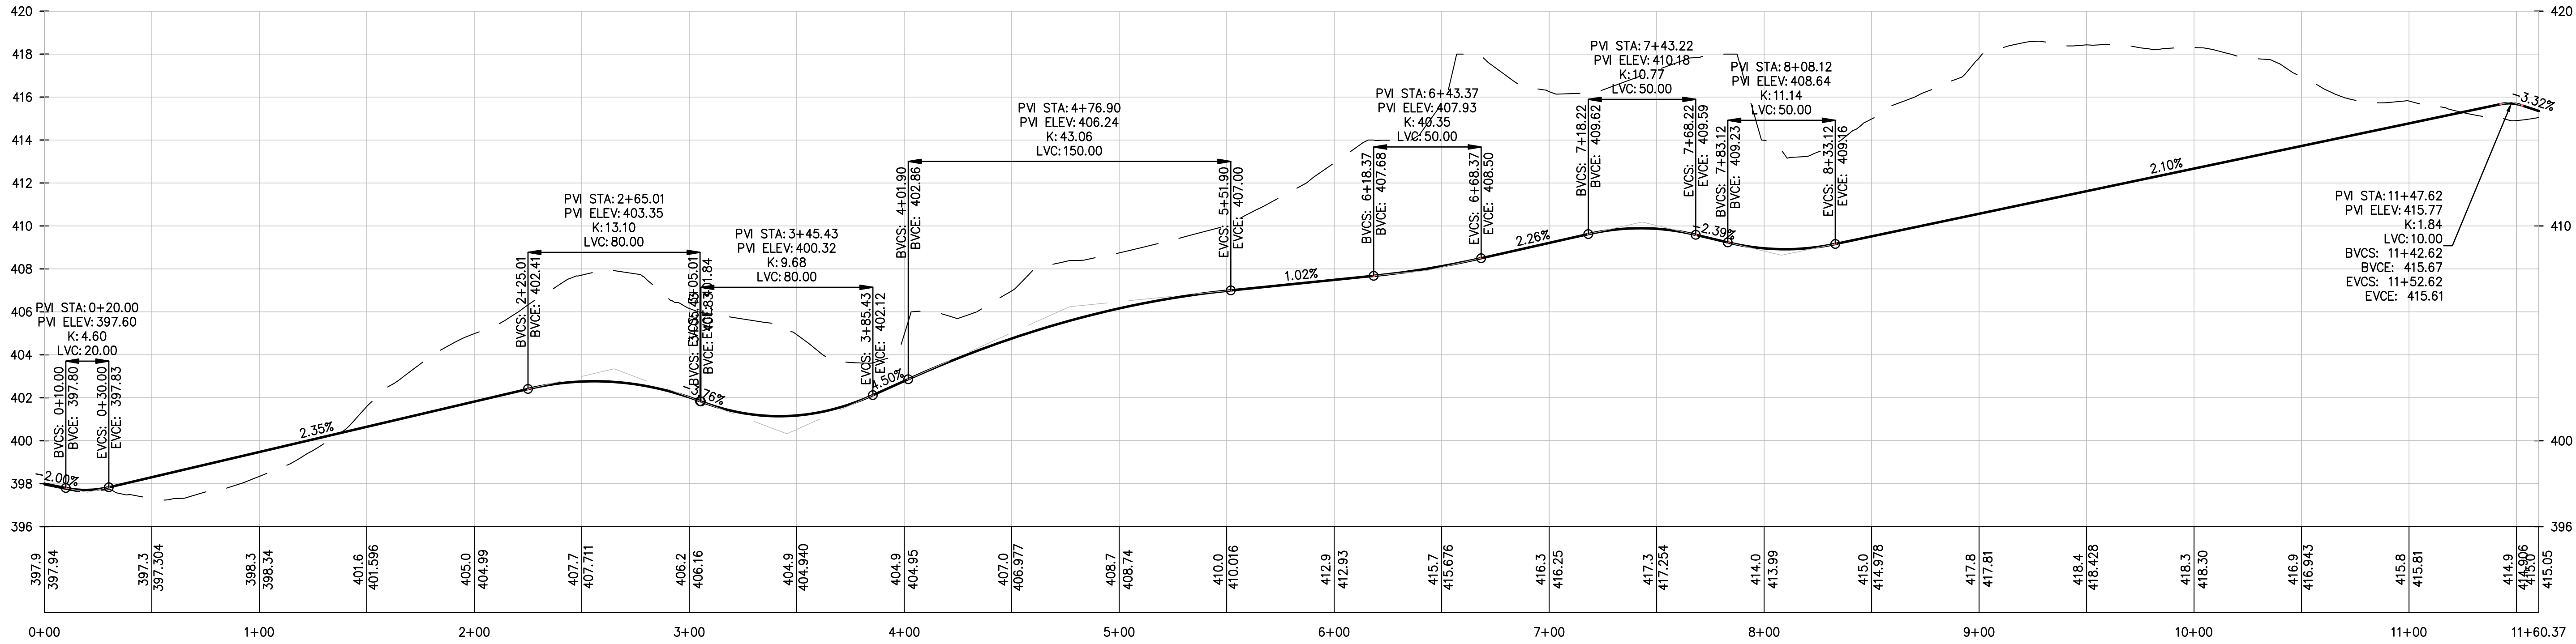

PROFILE
MAIN ACCESS ROAD
SCALE: HORIZ. 1"=40'
SCALE: VERT. 1"=4'

REV	DESCRIPTION	BY	DATE
6	PER PB COMMENTS	ZK	11/21/17
5	PER PB COMMENTS	AP	10/20/17
4	PER PB COMMENTS	AP	9/18/17
3	SITE PLAN SUBMISSION	AP	8/16/17
2	AS PER COMMENTS	AP	5/17/17
1	AS PER PB COMMENTS	AP	1/24/17

DISCLAIMER:
UNAUTHORIZED ALTERATION OR ADDITIONS TO THESE PLANS IS A VIOLATION
OF THE N.Y.S. EDUCATION LAW, ARTICLE 145, SECTION 7209, SUBSECTION 2.




BROOKER ENGINEERING, PLLC

PROFESSIONAL ENGINEERS AND LAND SURVEYORS
LAND DEVELOPMENT • MUNICIPAL • STRUCTURAL • HYDROLOGICAL • SURVEYING
www.BrookerEngineering.com

74 Lofoyette Avenue, Suite 501
Suffern, NY 10901
(845) 357-4411

46 N. Central Avenue
Ramsey, NJ 07446
(201) 684-1221

PROJECT:	MONTEBELLO CROSSING VILLAGE OF MONTEBELLO ROCKLAND COUNTY NEW YORK		
TITLE:	MAIN ACCESS ROAD PROFILE		

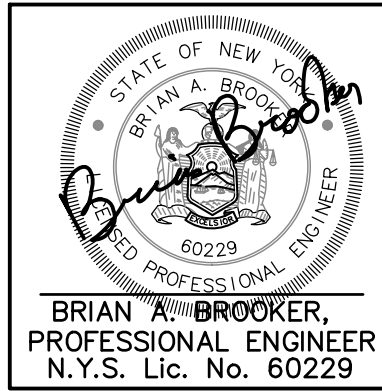

BRIAN A. BROOKER,
PROFESSIONAL ENGINEER
N.Y.S. Lic. No. 60229

PROJECT NO:	13082	DRAWN:	Z.K.	CHECKED:	B.B.
SCALE:	1"=40'				
GRAPHIC SCALE:					
DATE:	5/27/2016		DRAWING NO:		
			14		

Tree Number	Tree Type	Tree Size	Tree Condition	Notes
1	Pine	33"		TBR
2	Tulip	28"		TBR
3	Birch	14"		TBR
4	Birch	9"		TBR
5	Oak	30"		TBR
6	Ash	9"		TR
7	Elm (Twin)	5",10"		TR
8	Oak	30"		TR
9	Birch	8"		TR
10	Birch (Twin)	6",9"		TR
11	Birch	10"		TR
12	Birch	10"		TR
13	Birch	7"		TR
14	Birch	12"		TR
15	Maple	9"		TR
16	Birch	10"		TR
17	Maple	8"		TR
18	Birch	14"		TR
19	Birch	16"		TBR
20	Birch	10"		TBR
21	Elm	9"		TBR
22	Oak	11"		TR
23	Tulip	34"		TR
24	Birch	11"		TR
25	Birch	10"		TBR
26	Oak	12"		TBR
27	Oak	8"		TBR
28	Birch	8"		TBR
29	Oak	14"		TBR
30	Hickory	8"		TR
31	Oak	36"		TR
32	Maple	8"		TR
33	Birch	9"		TBR
34	Birch	10"		TBR
35	Birch	11"		TBR
36	Oak	10"		TBR
37	Oak	8"		TBR
38	Birch	9"		TBR
39	Oak	12"		TBR
40	Birch	8"		TR
41	Oak	24"		TR
42	Oak	16"		TBR
43	Birch	8"		TR
44	Birch (Triple)	8",8",10"		
45	Oak	17"		TR
46	Birch	8"		TR
47	Maple (Triple)	5",5",4"		
48	Birch	8"		TR
49	Birch	8"		TR
50	Oak	28"		TR
51	Oak (Twin)	4",8"		TR
52	Ash	8"		TR
53	Oak	12"		TR
54	Oak	24"		TBR
55	Birch	8"		TR
56	Oak	22"		TBR
57	Birch	12"		TR
58	Oak	32"		TR
59	Maple	8"		TR
60	Oak	18"		TBR
61	Maple	10"		TBR
62	Maple	10"		TBR
63	Birch	8"		TBR
64	Birch	8"		TBR
65	Birch	8"		TBR
66	Birch	14"		TBR
67	Birch (Twin)	10"		TBR
68	Oak	38"		TBR
69	Birch	8"		TBR
70	Oak	10"		TBR
71	Oak	10"		TBR
72	Birch	10"		TBR
73	Oak	18"		TBR
74	Hickory	16"		TBR
75	Oak	12"		TBR
76	Oak	10"		TBR
77	Maple (Twin)	6",8"		TBR
78	Oak	8"		TBR
79	Maple	9"		TBR
80	Birch	15"		TBR
81	Beech	9"		TBR
82	Oak	24"		TBR
83	Birch	9"		TBR
84	Birch	12"		TBR
85	Birch	12"		TBR
86	Oak	9"		TBR
87	Oak	10"		TBR
88	Oak	26"		TBR
89	Oak	18"		TBR
90	Oak	10"		TBR
91	Oak	8"		TBR
92	Hickory	9"		TBR
93	Oak	20"		TBR
94	Oak	12"		TBR
95	Oak	28"		TBR
96	Oak	14"		TBR
97	Oak	14"		TBR
98	Oak	16"		TBR
99	Oak	16"		TBR
100	Oak	8"		TBR
101	Oak	14"		TBR
102	Oak	9"		TBR
103	Oak	10"		TBR
104	Elm	10"		TR
105	Elm	8"		TR
106	Oak	20"		TR
107	Birch	8"		TR
108	Oak	32"		TBR
109	Elm	9"		TBR
110	Oak	28"		TR
111	Ash	8"		TBR
112	Ash	10"		TBR
113	Ash	8"		TBR
114	Tulip	40"		TBR
115	Ash	8"		TBR
116	Birch (Twin)	8",7"		TBR
117	Oak	14"		TBR
118	Oak	8"		TBR
119	Ash	8"		TBR
120	Maple	10"		TR
121	Maple	10"		TBR
122	Elm	8"		TBR
123	Ash	8"		TBR
124	Oak	21"		TBR
125	Ash	8"		TBR
126	Hickory	18"		TBR
127	Oak	24"		TBR
128	Ash	8"		TBR
129	Ash	8"		TBR
130	Tulip	10"		TBR
131	Maple	14"		TBR
132	Oak	22"		TBR
133	Ash	8"		TBR

134	Hickory	17"		TBR
135	Maple	8"		TBR
136	Tulip	16"		TBR
137	Maple	8"		TBR
138	Maple	8"		TBR
139	Maple	8"		TBR
140	Maple	36"		TBR
141	Maple	10"		TBR
142	Maple	8"		TBR
143	Maple	8"		TBR
144	Oak	8"		TBR
145	Oak	32"		TBR
146	Elm	10"		TBR
147	Oak	24"		TBR
148	Ash	10"		TBR
149	Oak	10"		TBR
150	Maple	8"		TBR
151	Oak	24"		TBR
152	Oak	8"		TBR
153	Maple	24"		TBR
154	Oak	38"		TBR
155	Maple	28"		TBR
156	Ash	11"		TBR
157	Ash	12"		TBR
158	Ash	8"		TBR
159	Maple	8"		TBR
160	Birch	9"		TBR
161	Oak	9"		TBR
162	Oak	12"		TBR
163	Maple	11"		TBR
164	Hickory	8"		TBR
165	Maple	12"		TBR
166	Cherry	10"		TBR
167	Maple (Triple)	11"		TBR
168	Ash	12"		TBR
169	Oak	10"		TBR
170	Maple	12"		TBR
171	Tulip	24"		TBR
172	Tulip	18"		TBR
173	Maple (Triple)	10"		TBR
174	Oak	8"		TBR
175	Ash	8"		TBR
176	Sassafras	10"		TBR
177	Sassafras	10"		TBR
178	Maple	8"		TBR
179	Ash	10",12"		TBR
180	Birch	16"		TBR
181	Maple	10"		TBR
182	Oak	11"		TBR
183	Beech	38"	Dead	TBR
184	Oak	14"		TBR
185	Ash	9"		TBR
186	Oak	11"		TBR
187	Oak	10"		TBR
188	Pine	16"		TBR
189	Birch	12"		TBR
190	Oak	24"		TBR
191	Tulip	8"		TBR
192	Maple (Group)			TBR
193	Oak	16"		TR
194	Oak	14"		TR
195	Oak	18"		TR
196	Oak	12"		TR
197	Oak	22"		TR
198	Oak	24"		TR
199	Maple	10"		TR
200	Maple	10"		TR
201	Maple	10"		TBR
202	Ash	10"		TR
203	Elm	10"		TR
204	Ash	10"		TR
205	Oak	36"		TR
206	Ash	8"		TR
207	Maple	24"		TBR
208	Oak	28"		TBR
209	Ash	9"		TBR
210	Hickory	18"		TBR
211	Oak	12"		TBR
212	Oak	36"		TBR
213	Maple	5",11"		TBR
214	Maple	9"		TBR
215	Elm	8"		TBR
216	Ash	16"		TR
217	Ash	21"		TR
218	Ash	16"		TR
219	Maple	8"		TBR
220	Ash	9"		TR
221	Ash (Twin)	12",16"		TR
222	Elm	8"		TR
223	Maple	10"		TBR
224	Elm	9"		TBR
225	Elm	12"		TR
226	Birch	8"		TR
227	Birch	8"		TR
228	Oak	22"		TBR
229	Birch	10"		TBR
230	Tulip	36"		TBR
231	Oak	20"		TBR
232	Ash	8"		TBR
233	Maple	12"		TR
234	Oak	28"		TR
235	Ash	8"		TR
236	Hickory	20"		TBR
237	Tulip	32"		TBR
238	Tulip	26"		TBR
239	Hickory	8"		TR
240	Ash	8"		TR
241	Oak	28"		TR
242	Oak	20"		TR
243	Ash	8"		TBR
244	Ash	9"		TBR
245	Ash	10"		TBR
246	Oak	10"		TBR
247	Tulip	46"		TBR
248	Ash	20"		TR
249	Oak	8"		TBR
250	Maple	8"		TBR
251	Oak	9"		TBR
252	Tulip	28"		TBR
253	Walnut	16"		TBR
254	Tulip	24"		TBR
255	Tulip	22"		TBR
256	Cherry	16"		TBR
257	Maple	8"		TBR
258	Maple	9"		TBR
259	Tulip	30"		TBR
260	Tulip	20"		TBR
261	Maple (Twin)	7"		TBR
262	Oak	36"		TBR
263	Oak	36"		TBR
264	Oak	36"		TBR
265	Maple	26"		TBR
266	Maple	8"		TBR
267	Birch	8"		TR
268	Maple	12"		TBR

269	Birch	12"		TBR
270	Oak	24"		TBR
271	Hickory	12"		TBR
272	Oak	16"		TBR
273	Oak	9"		TBR
274	Tulip	36"		TBR
275	Oak	38"		TBR
276	Ash	12"		TBR
277	Ash	8"		TBR
278	Hickory	8"		TBR
279	Tulip	12"		TBR
280	Ash	14"		TBR
281	Tulip	16"		TBR
282	Tulip	13"		TBR
283	Hickory	11"		TBR
284	Tulip	14"		TBR
285	Maple	9"		TBR
286	Walnut	18"		TBR
287	Oak	10"		TBR
288	Hickory	9"		TBR
289	Tulip	16"		TBR
290	Cherry	7"		TR
291	Oak	21"		TR
292	Oak	10"		TR
293	Oak	20"		TR
294	Oak	12"		TR
295	Tulip	30"		TR
296	Oak	15"		TR
297	Oak	18"		TR
298	Oak	22"		TR
299	Oak	16"		TR
300	Oak	22"		TR
301	Oak	26"		TR
302	Oak	18"		TR
303	Maple	15"		TR
304	Oak	21"		TR
305	Hickory	18"		TR
306	Oak (Twin)	24"		TR
307	Oak	8"		TR
308	Oak	16"		TR
309	Maple	20"		TR
310	Hickory	8"		TR
311	Maple	8"		TR
312	Maple	24"		TR
313	Oak	16"		TBR
314	Maple	22"		TBR
315	Oak	24"		TBR
316	Maple	10"		TBR
317	Oak	32"		TBR
318	Maple	8"		TBR
319	Oak	25"		TR
320	Maple	8"		TBR
321	Tulip	22"		TBR
322	Maple	8"		TR
323	Maple	8"		TR
324	Maple	26"		TR
325	Ash	12"		TR
326	Ash	9"		TR
327	Oak	10"		TR
328	Ash	10"		TR
329	Ash	8"		TR
330	Ash	11"		TR
331	Maple	10"		TR
332	Hickory	9"		TR
333	Maple	8"		TR
334	Maple (Twin)	7", 8"		TBR
335	Ash	16"		TR
336	Oak	8"		TBR
337	Maple	9"		TR
338	Maple	9"		TR
339	Maple	12"		TR
340	Maple	14"		TBR
341	Maple	36"		TBR
342	Maple	10"		TBR
343	Maple	12"		TBR
344	Ash	9"		TBR
345	Hickory	10"		TBR
346	Maple	24"		TR
347	Oak	24"		TBR
348	Hickory	20"		TBR
349	Sassafras (Twin)	8"	Dead (1 only)	TBR
350	Maple	8"		TBR
351	Oak	8"		TBR
352	Maple	8"		TBR
353	Maple	12"		TBR
354	Oak	10"		TBR
355	Cherry	8"		TBR
356	Cedar	8"		TBR
357	Maple	8"		TBR
358	Tulip	26"		TBR
359	Maple	12"		TBR
360	Maple	8"		TBR
361	Cedar	12"		TBR
362	Maple	8"		TBR
363	Oak	8"		TBR
364	Cherry	18"		TBR
365	Maple	10"		TBR
366	Maple	11"		TBR
367	Maple	10"		TBR
368	Maple	8"		TBR
369	Maple	9"		TBR
370	Maple	12"		TBR
371	Maple	10"		TR
372	Tulip	14"		TR
373	Maple	14"		TBR
374	Maple	9"		TBR
375	Poplar	40"		TBR
376	Maple	8"		TBR
377	Ash	22"	Dead	TBR
378	Maple	10"		TBR
379	Cedar	9", 12"		TBR
380	Cedar	10"		TBR
381	Cedar	10"	Dead	TBR
382	Maple	10"		TBR
383	Cherry	10"		TBR
384	Cherry	12"	Dead	TBR
385	Ash	16"		TBR
386	Ash	16"		TBR
387	Tulip	12"		TBR
388	Cedar (Twin)	8"		TBR
389	Maple	22"		TBR
390	Tulip	18"		TBR
391	Tulip	12"		TBR
392	Maple	8"		TR
393	Maple	8"		TR
394	Maple	8"		TR
395	Maple	8"		TR
396	Maple	12"		TBR
397	Maple	10"		TBR
398	Maple	10"		TR
399	Maple	18"		TBR
400	Maple	8"		TBR
401	Maple	8"		TR
402	Maple	8"		TR