

Electric Service Calculation - Engineering Estimate						WPAOG Egner Hall	
- Existing: 208/120V, 3-Phase, 4-Wire, 300KVA, 833 Amps							
- Requested: 208/120V, 3-Phase, 4-Wire, 500KVA, 1236 Amps						West Point, NY	
Article 220.42 & 220.44 (General Lighting and Receptacles)							
		Quantity	Unit	Load (VA)	Total	Unit	
General Lighting Load		49,639	SqFt	1.00	49,639	VA	
General Receptacle Load		49,639	Ea	0.75	37,229	VA	
Dedicated Receptacles		0	Ea	0.00	0	VA	
Exterior Lighting (Included in Rec's)		0	LS	0.00	0	VA	
Table 220.42		Connected Load =		86,868			
First 10KVA Gen Receptacle		Diversity #1		10,000	@ 100%	10,000 VA	
Remaining Rec/Misc Load		Diversity #2		27,229	@ 50%	13,615 VA	
Lighting Load		Diversity #3		49,639	@ 100%	49,639 VA	
Demand Load =						73,254 VA	
Article 220.50 & 220.51							
#	Equipment	Notes	Quantity	Unit	Load (VA)	Total	Unit
1	Ex HP-1	8 Amps	0.85	Ea	1,664	1,414	VA
2	Ex HP-2	8 Amps	0.85	Ea	1,664	1,414	VA
3	Ex CU-1	36 Amps	0.85	Ea	12,954	11,011	VA
4	Ex HV-1	24HP	0.85	Ea	2,700	2,295	VA
5	Ex Window AC	2A	0.85	Ea	1,440	1,224	VA
6	Ex AHU-1	7.5HP	0.85	Ea	7,161	6,087	VA
7	Ex AHU-2	8HP	0.85	Ea	9,313	7,916	VA
8	Ex AHU-3	9HP	0.85	Ea	4,858	4,129	VA
9	Ex P1	7.5HP	0.85	Ea	8,750	7,438	VA
10	Ex P3	3HP	0.85	Ea	3,820	3,247	VA
11	Ex P5	0.5HP	0.85	Ea	800	680	VA
12	Ex Shop EF	0.5HP	0.85	Ea	800	680	VA
13	Ex Dust Collector	15HP	0.85	Ea	2,075	1,764	VA
14	Elevator	20HP Replacement	0.85	Ea	23,666	20,116	VA
15	Ex CH-1	350RLA	0.85	Ea	125,944	107,052	VA
16	Ex Air Comp	0.5hp	0.85	Ea	800	680	VA
17	Ex Misc Equipment		0.85	Ea	10,000	8,500	VA
18	Enviro Ctr Unit	Indoor+Outdoor	1	Ea	30,500	30,500	VA
19	RTU-1	7.5 Tons	1	Ea	40,340	40,340	VA
20	RTU-2	9 Tons	1	Ea	34,760	34,760	VA
21	Electric Reheat		3	Ea	9,500	28,500	VA
22	Electric Reheat		1	Ea	1,500	1,500	VA
23	Electric Reheat		0	Ea	2,000	0	VA
24	Electric Reheat		0	Ea	3,000	0	VA
25	New SG-2		1	Ea	11,983	11,983	VA
26	New Misc Equipment		1	Ea	10,000	10,000	VA
27	New SG-1	Humidifier	1	Ea	23,965	23,965	VA
28	New EF	1 @ 14HP	1	Ea	750	750	VA
29	Air Curtain	2 @ 12HP	1	Ea	2,250	2,250	VA
30			0	Ea	0	0	VA
31	n/a		0	Ea	0	0	VA
32	n/a		0	Ea	0	0	VA
33	n/a		0	Ea	0	0	VA
					Added Load = @ 100%		184,548
					Total Connected Load = @ 100%		370,196 VA
Article 220.54 (Electric Dryer Load)							
		Quantity	Unit	Load (W)	Total		
Electric Clothes Dryer		0	Ea	0	0	VA	
		Demand Load (Table 220.54) =			0 VA		
Article 220.55 (Ranges and Cooktops)							
		Quantity	Unit	Load (W)	Total		
Electric Range		0	Ea	0	0	VA	
		Demand Load (Table 220.54 Col. C) =			0 VA		
Article 220 - Parts I / II / III (Branch Circuit, Feeder, & Service Calculations)						Total Demand Load = 443,449 VA	
Voltage: 208						Electric Service Ampacity = 1,232 Amps	
Phase: 3							
Receptacles= 23,615		Lighting = 49,639		Air Conditioning= 227,716		Misc = 142,480	

ELECTRICAL DEVICE MOUNTING HEIGHT SCHEDULE	
DEVICE	MOUNTING HEIGHT
LIGHT SWITCHES, WALL MOUNTED OCCUPANCY SENSORS	44" TO CENTERLINE OF BOX. ALL EXISTING SWITCH LOCATIONS BEING RE-USED SHALL BE LOWERED TO MATCH NEW HEIGHT.
WALL MOUNTED EXIT SIGNS	90" CENTERLINE OF SIGN OR CENTERED IN WALL AREA BETWEEN TOP OF DOOR AND CEILING.
PENDANT MOUNTED FIXTURES	REFERENCE FIXTURE SCHEDULE
RECEPTACLES	18" TO CENTERLINE OF BOX U.O.N.
RECEPTACLES -- ABOVE COUNTER	40" TO CENTERLINE OF BOX U.O.N.--UNIT LAUNDRY/BATHROOM 44" TO CENTERLINE OF BOX U.O.N.--UNIT KITCHENS
RECEPTACLES -- REFRIGERATORS/VENDING	54" TO BOTTOM OF BOX U.O.N.
SPECIAL OUTLETS OR RECEPTACLES	16" TO BOTTOM OF BOX OR AS NOTED ON DRAWINGS.
VOICE/DATA OUTLETS	16" TO BOTTOM OF BOX. EXCEPTION: 44" MAXIMUM TO TOP ABOVE COUNTERS WHICH ARE 20"-25"D
TELEPHONE OUTLETS -- WALL TYPE	44" TO DIAL CENTER (NON-ACCESSIBLE). 48" TO HIGHEST OPERABLE PART (ACCESSIBLE).
FIRE ALARM MANUAL PULL STATIONS	MINIMUM 44" ABOVE FINISHED FLOOR AND A MAXIMUM OF 48" ABOVE FINISHED FLOOR TO CENTER OF DEVICE.-- NOT MORE THAN 5'-0" FROM EXIT
FIRE ALARM HORNS, BELLS, STROBES, ETC.	STROBES SHALL BE MOUNTED SUCH THAT THE ENTIRE LENS IS NOT LESS THAN 80" AND NOT GREATER THAN 96" ABOVE FINISH FLOOR OR 6" BELOW CEILING, WHICH EVER IS LOWER.
WALL MOUNTED REMOTE INDICATOR LIGHT FOR DUCT MOUNTED SMOKE DETECTORS	80" TO CENTERLINE OF DEVICE OR 6" BELOW CEILING, WHICHEVER IS LOWER.
INTERCOM STATION/AREA OF RESCUE	44" TO CENTERLINE OF BOX.
THERMOSTATS	44" TO CENTERLINE OF BOX.
TEMPERATURE/HUMIDITY SENSORS	44" TO CENTERLINE OF BOX.
STARTERS AND DISCONNECT SWITCHES	5'-0" TO CENTERLINE FROM FINISHED FLOOR.
PANELBOARDS	6'-6" TO TOP CIRCUIT BREAKER (MAXIMUM)
MOTION DETECTORS, CAMERAS, AND GLASS BREAK DETECTORS	COORDINATE WITH SECURITY SYSTEMS VENDOR/MANUFACTURER
TELEVISION AND CABLE TV OUTLETS	18" TO CENTERLINE OF BOX. U.O.N.
1. ALL DIMENSIONS ARE CONSIDERED FROM FINISHED FLOOR AND, UNLESS NOTED OTHERWISE, AND SHALL NOT VARY. ALL DIMENSIONS SHALL BE COORDINATED WITH ARCHITECTURAL DETAILS AND MAY BE ADJUSTED TO CONFORM WITH ARCHITECTURAL REQUIREMENTS AS LONG AS NO CODE RESTRICTION IS VIOLATED.	
2. OUTLETS INSTALLED LOWER THAN 15" AFF (FORWARD REACH) AND 9" AFF (SIDE REACH) ARE IN VIOLATION OF ADA.	
3. EXIT SIGNS SHALL NOT BE INSTALLED SO THAT IT BLOCKS FIRE ALARM VISUAL DEVICES.	
4. CONTRACTOR SHALL COORDINATE ALL THE ABOVE MOUNTING HEIGHTS WITH THOSE SHOWN ON THE ARCHITECTURAL PLANS PRIOR TO ROUGH-IN.	
5. COORDINATE DEVICE HEIGHTS WITH CASEWORK ELEVATIONS, BACK SPLASH, AND FIXED IN PLACE APPLIANCES.	

DISCONNECT SWITCHES	
MECHANICAL EQUIPMENT	RESPONSIBLE CONTRACTOR
CUH -- CABINET UNIT HEATERS	MECHANICAL
EF -- SINGLE PHASE	ELECTRICAL
EF -- THREE PHASE	ELECTRICAL
EF -- UPBLAST CENTRIFUGAL ROOF EXHAUSTER -- SINGLE PHASE	MECHANICAL
EF -- UPBLAST CENTRIFUGAL ROOF EXHAUSTER -- THREE PHASE	ELECTRICAL
VF -- SIDEWALL PROPELLER FANS	ELECTRICAL
VF -- IN-LINE CENTRIFUGAL	ELECTRICAL
PUMPS (NON-VFD CONTROLLED)	ELECTRICAL
AHU -- AIR HANDLING UNITS	ELECTRICAL
AC/CU -- AIR CONDITIONING/CONDENSING UNITS	MECHANICAL
ERV -- ENERGY RECOVERY UNITS	MECHANICAL
MAU -- MAKE-UP UNITS	ELECTRICAL
DOAS -- DEDICATED OUTSIDE AIR UNIT	ELECTRICAL
CH -- CHILLER	MECHANICAL
ATC/BAS PANELS	MECHANICAL
DOMESTIC DUPLEX BOOSTER PUMP	MECHANICAL
SUMP PUMPS	ELECTRICAL
DOMESTIC RE-CIRC PUMPS	ELECTRICAL
DOMESTIC WATER HEATERS	ELECTRICAL
FCU/FC -- FAN COIL UNITS	MECHANICAL
RTU -- PACKAGED ROOF TOP UNITS	MECHANICAL
EC-1/EC-1C -- ENVIRONMENTAL CONTROL UNIT	MECHANICAL
VAV/EHC -- VARIABLE AIR VOLUME BOXES/HEATING COIL	MECHANICAL
SG -- ELECTRIC STEAM GENERATOR	MECHANICAL
ELEVATOR	ELECTRICAL
TRAP PRIMING STATIONS	ELECTRICAL
DOCK LEVELERS & LIFTS	ELECTRICAL

NOTE: WHERE DISCONNECT SWITCHES ARE BEING SUPPLIED BY THE MECHANICAL CONTRACTOR, THEY ARE SHOWN ON THE ELECTRICAL DRAWINGS FOR REFERENCE. DISCONNECT SWITCHES SHIPPED LOOSE FROM THE MANUFACTURER SHALL BE INSTALLED BY THE ELECTRICAL CONTRACTOR.


VOLTAGE DROP SCHEDULE (1Ø)													
		AMPERAGE (6A THRU 16A)											
		6	7	8	9	10	11	12	13	14	15	16	
	AWG	MAXIMUM LENGTH OF CIRCUIT IN FEET											
120V	#12	150	135	117	104	93	85	78	72	67	62	58	
	#10	250	220	186	165	150	135	125	115	105	100	90	
	#8	400	350	295	260	235	215	200	180	165	155	145	
277V	#12	365	310	270	240	215	200	180	165	155	145	135	
	#10	580	500	430	380	340	310	285	265	245	230	215	
	#8	890	775	680	600	545	495	453	420	385	365	340	
208V	#12	270	230	200	180	162	145	135	125	115	110	100	
	#10	450	380	320	285	255	235	215	200	185	170	160	
	#8	675	600	510	455	410	370	340	315	290	270	255	

LOW VOLTAGE CONDUIT SIZING CHART												
TRADE SIZE CONDUIT (IN)	INTERNAL DIAMETER (IN)	WIRE O.D. (INCHES)										
		0.13	0.18	0.22	0.24	0.29	0.31	0.37	0.53	0.62	0.70	
1/2"	0.62	1	1	0	0	0	0	0	0	0	0	
3/4"	0.82	6	5	4	3	2	2	1	0	0	0	
1"	1.05	8	8	7	6	3	3	2	1	0	0	
1-1/4"	1.38	16	14	12	10	6	4	3	1	1	1	
1-1/2"	1.61	20	18	16	15	7	6	4	2	1	1	
2"	2.07	30	26	22	20	14	12	7	4	3	2	
2-1/2"	2.47	45	40	36	30	17	14	12	6	3	3	
3"	3.07	70	60	50	40	20	20	17	7	6	6	
3-1/2"	3.55	-	-	-	-	-	-	22	12	7	6	
4"	4.02	-	-	-	-	-	-	30	14	12	7	

WIRE COLOR CODING CHART				
CONDUCTOR	AC WIRING		DC WIRING	
	120/208/240V SYSTEM	277/480V SYSTEM	CONDUCTOR	UNGROUNDED SYSTEM
PHASE A	BLACK	BROWN	POSITIVE	RED
PHASE B	RED	ORANGE	NEGATIVE	BLACK
PHASE C	BLUE	YELLOW	GROUND	GREEN
NEUTRAL	WHITE	GREY	—	—
V REF	WHITE	GREY	—	—
GROUND	GREEN	GREEN	—	—

EMT SIZING CHART						
TRADE SIZE RACEWAY EMT (IN)	INTERNAL DIAMETER (IN)	WIRE GAUGE (THHN/THWN/THWN-2)				
		#12	#10	#8	#6	#4
		MAX QUANTITY / RACEWAY				
3/4"	0.824	16	10	6	4	2
1"	1.049	26	16	9	7	4
1-1/4"	1.380	45	28	16	12	7
1-1/2"	1.610	61	38	22	16	10
WHEN THE NUMBER OF CONDUCTORS IN EMT EXCEEDS THREE, THE AMPACITIES ARE TO BE REDUCED PER THE NEC.						

CODES AND STANDARDS	
U.S. MILITARY ACADEMY / CITY OF WEST POINT / ORANGE COUNTY / NEW YORK	
2019	UNIFIED FACILITIES CRITERIA UFC 1-200-01 GENERAL BUILDING REQUIREMENTS
2018	- EXCEPT AS INDICATED, USE STATE OF NEW YORK ADOPTED 2018 IBC AND 2018 IEBC
2018	IBC CHAPTER 27 - ELECTRICAL - EXCEPT AS MODIFIED BY UFC 3-520-01 INTERIOR ELECTRICAL SYSTEMS
2018	IBC CHAPTER 27 - ELECTRICAL - EXCEPT AS MODIFIED BY UFC 3-530-01 LIGHTING CONTROLS
2018	IBC CHAPTER 27 - ELECTRICAL - EXCEPT AS MODIFIED BY

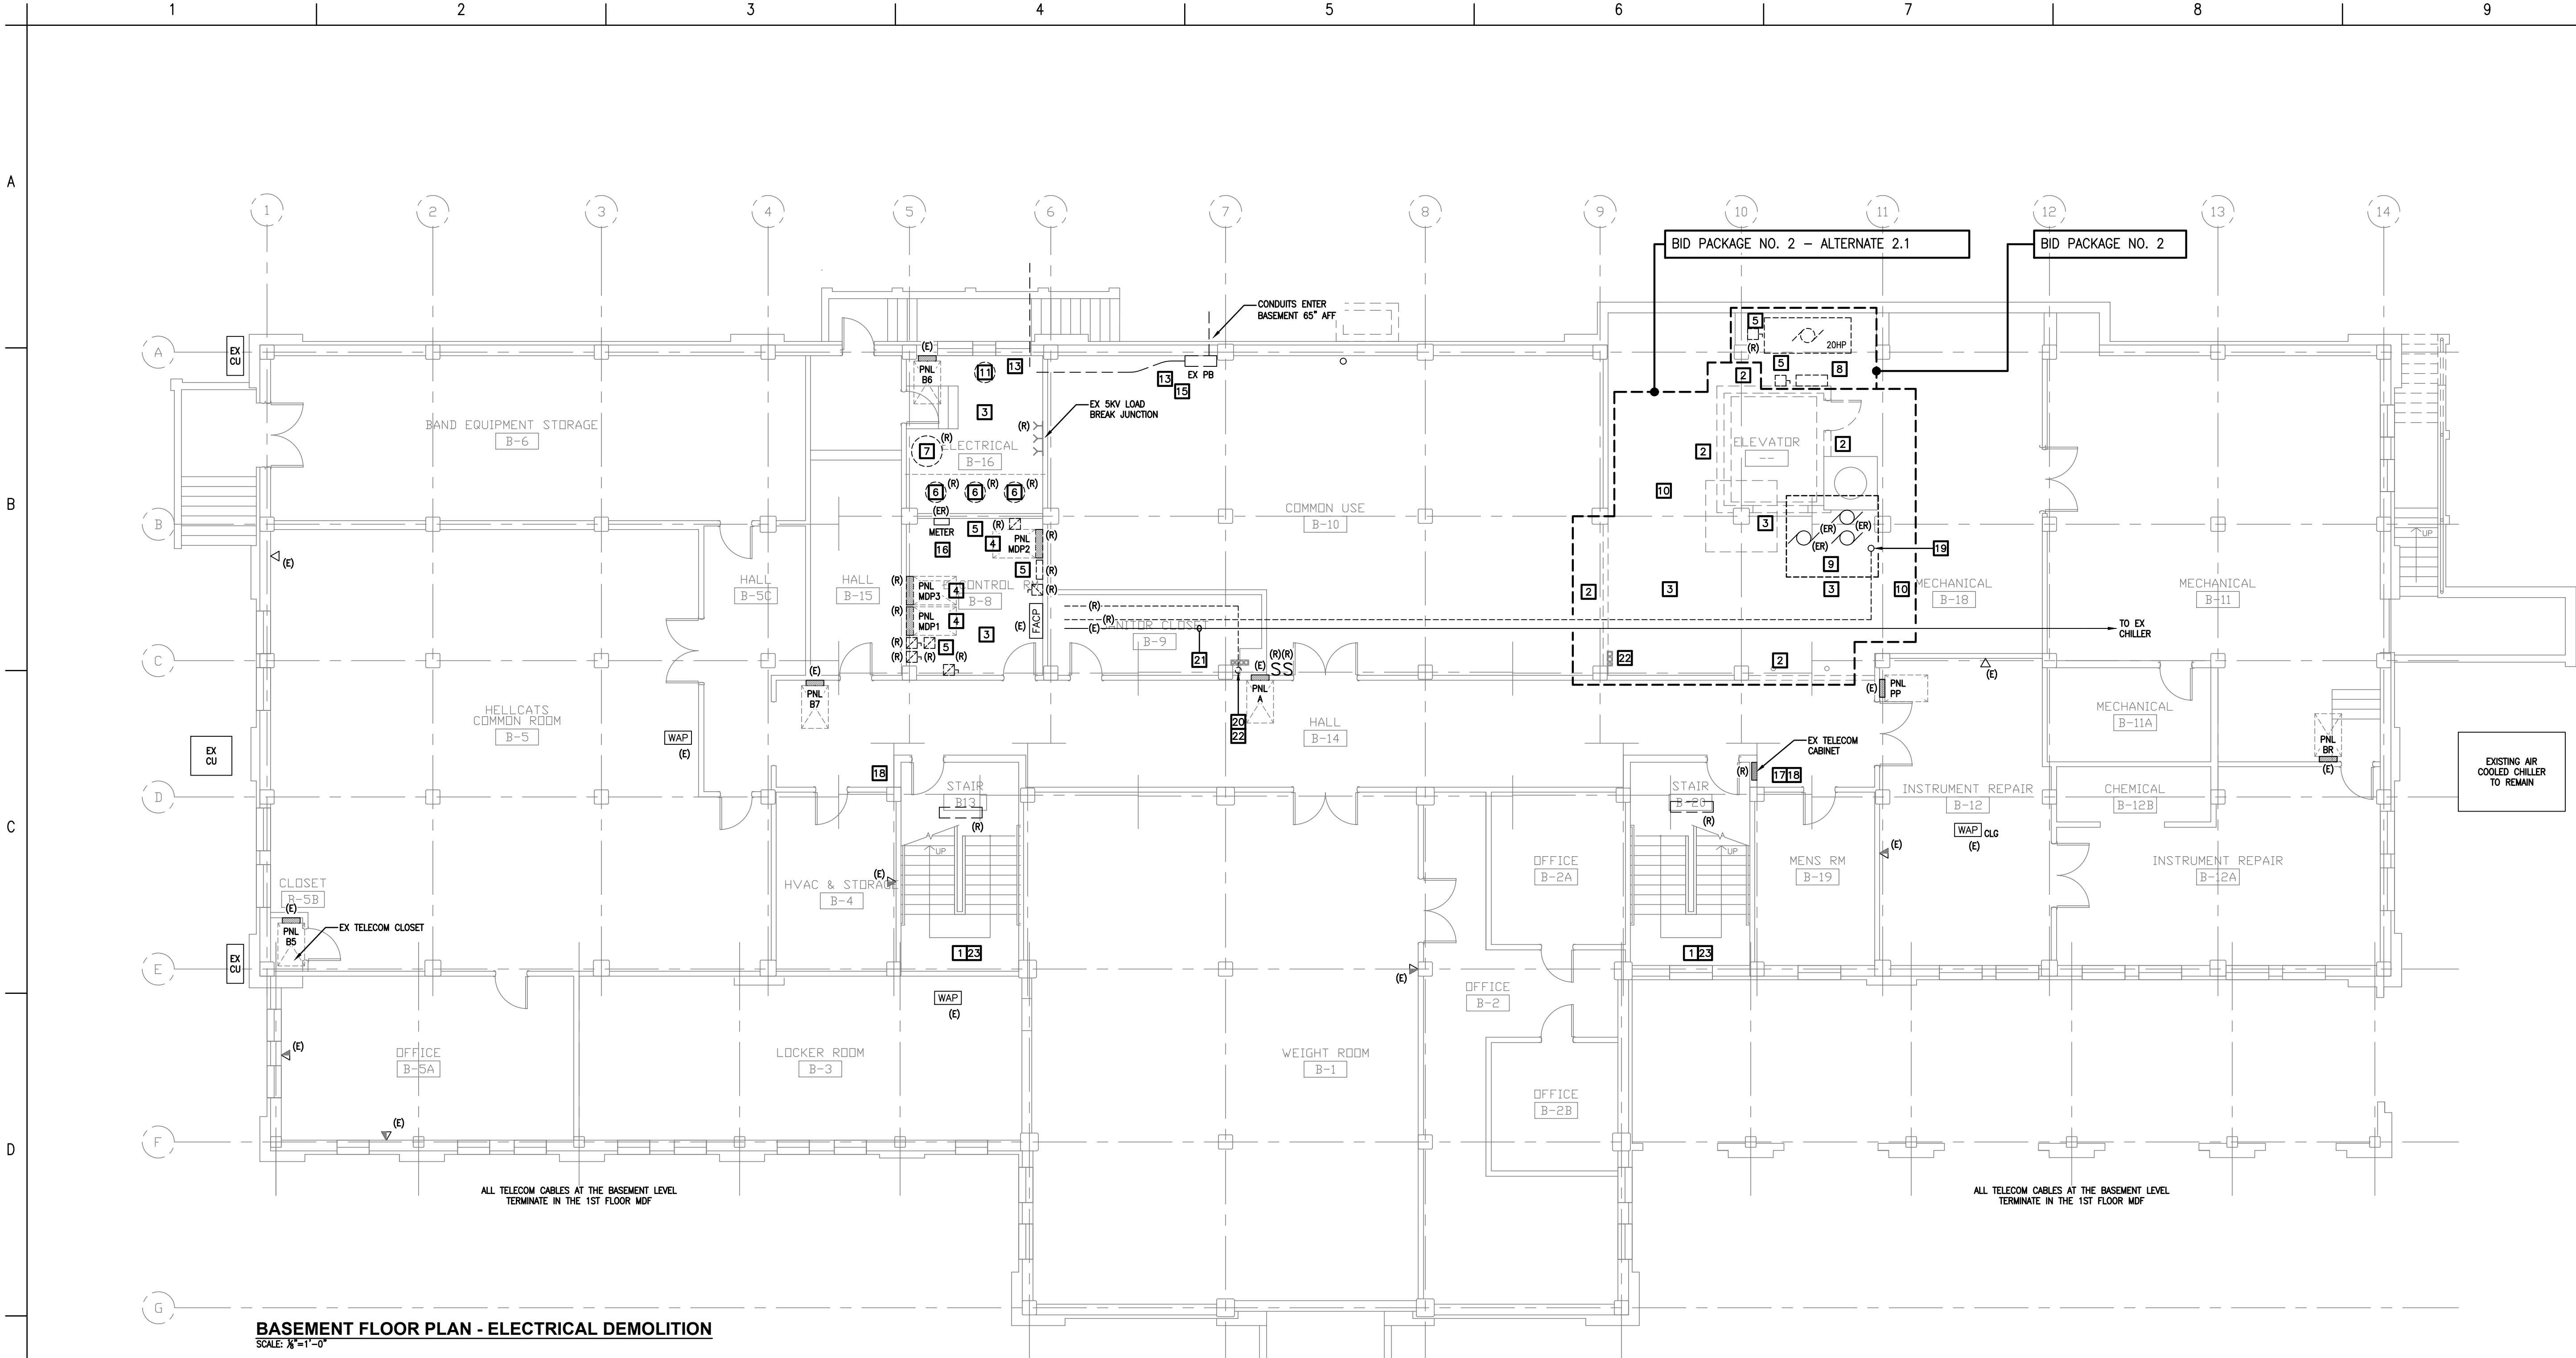

BASEMENT FLOOR PLAN - ELECTRICAL DEMOLITION
SCALE: 1/8"=1'-0"

ELECTRICAL DEMOLITION & RELOCATION NOTES

1. REMOVE ALL EXISTING ELECTRICAL DEVICES AND BRANCH CIRCUITS, UNLESS OTHERWISE SHOWN TO REMAIN. ALL WIRING THAT FEEDS OTHER DEVICES/EQUIPMENT OUTSIDE THE AREA OF WORK NOT AFFECTED BY THE RENOVATION SHALL BE RELOCATED OUTSIDE THE AREA OF WORK AND RECONNECTED.
 - REMOVE ALL EXISTING LIGHTING FIXTURES, SWITCH CONTROL, AND BRANCH CIRCUITS.
 - REMOVE ALL BRANCH CIRCUITS BACK TO SOURCE OF POWER.
 - REMOVE ALL EXISTING FIRE ALARM DEVICES, UNLESS OTHERWISE SHOWN TO REMAIN.
 - REMOVE ALL BRANCH CIRCUITS, CONTROLLERS, DISCONNECTS, AND WIRING FOR EQUIPMENT INDICATED TO BE DEMOLISHED ON THE MECHANICAL, PLUMBING, AND FIRE PROTECTION DRAWINGS.
 - EXISTING DEVICES TO REMAIN AND BE RE-USED IN THEIR ORIGINAL LOCATION SHALL BE TEMPORARILY REMOVED AND REINSTALLED FOR NEW FINISHES. PROTECT DEVICES DURING DEMOLITION AND CONSTRUCTION.
 - REMOVE EXISTING EMERGENCY LIGHTING WALL PACKS AND BRANCH CIRCUITS.
 - REMOVE ALL SURFACE MOUNTED RACEWAYS, CONDUITS, BOXES, AND MOUNTING HARDWARE.
2. REMOVE ALL DEVICES AND BRANCH CIRCUITS FROM WALL BEING DEMOLISHED. WIRING REQUIRED TO REMAIN IN SERVICE SHALL BE RELOCATED AND CONCEALED IN THE NEW AND EXISTING CONSTRUCTION.
3. REMOVE ALL EXISTING LIGHTING FIXTURES, SWITCH CONTROL, AND BRANCH CIRCUITS.
4. REMOVE EXISTING PANELBOARD AND ASSOCIATED BRANCH CIRCUITS AND FEEDER. BRANCH CIRCUITS REQUIRED TO REMAIN IN SERVICE SHALL BE RE-CIRCUITED TO THE NEW PANELBOARDS.
5. REMOVE EXISTING DISCONNECT/CIRCUIT BREAKER SWITCH AND ASSOCIATED FEEDERS.
6. REMOVE EXISTING TRANSFORMER AND PRIMARY/SECONDARY CABLING.
7. REMOVE EXISTING SKV SWITCH MODULE.
8. REMOVE EXISTING ELEVATOR CONTROLLER, PUMPING UNIT, WIRING, AND FEEDER.
9. EXISTING AIR COMPRESSORS, DRYER, DEVICES, STARTERS, AND DISCONNECTS/CONTROLS TO BE RELOCATED TO ADJACENT MECHANICAL ROOM. EXTEND AND RECONNECT ASSOCIATED BRANCH CIRCUITS.
10. MODIFY EXISTING LIGHTING FIXTURES TO ACCOMMODATE THE NEW WORK.

11. REMOVE EXISTING ABANDONED OIL FILLED TRANSFORMER AND OIL FILLED SKV SWITCHES.
12. NOT USED.
13. EXISTING SKV CABLES TO BE REMOVED BY THE LOCAL UTILITY COMPANY, CITY LIGHT & POWER (CLP).
14. NOT USED.
15. EXISTING SKV CONDUITS AND PULL BOX TO BE REMOVED BY CONTRACTOR AFTER THE SKV CABLES ARE REMOVED BY CLP. CONTRACTOR SHALL SEAL AND WATER-PROOF EXISTING THROUGH-WALL DUCT.
16. EXISTING SHARK SUBMETER TO BE RELOCATED AS SHOWN ON DRAWING E200 AND RECONNECTED WITH NEW VOLTAGE SENSING CIRCUIT AND NEW CT'S.
17. REMOVE EXISTING TELECOM CABINET IN ITS ENTIRETY, INCLUDING INTERCONNECTING RACEWAYS. EXISTING YELLOW, ORANGE, GRAY, BLUE AND RED TELECOM AND LV CABLE RISERS SHALL BE REMOVED AND REPLACED IN NEW RISER LOCATION. COORDINATE NEW RISER LOCATION WITH ARCHITECT. CABLES SHALL BE TERMINATED AND TESTED. ALL CABLING SHALL BE RELOCATED AND REPLACED FROM END TO END PRIOR TO REMOVING THE TELECOM CABINETS. ALL 66-BLOCK TYPE TELEPHONE BLOCKS AND MULTI-PAIR (LARGE) GRAY TELEPHONE CABLES IN THE CABINETS CAN BE REMOVED.
18. EXISTING FIXTURES AND DEVICES AT BASEMENT LEVEL THAT ARE FED FROM BRANCH CIRCUITS BEING DEMOLISHED ON UPPER FLOORS (STAIR DOORS/WALLS) SHALL BE RE-CIRCUITED FROM LOCAL SOURCE.
19. EXISTING FEEDER RISER TO BE REPLACED WITH NEW IN NEW LOCATION TO ACCOMMODATE THE GENERAL CONSTRUCTION WORK.
20. FEEDER RISER TO 3RD FLOOR PANELS 'D' & 'D1' TO BE REMOVED.
21. EXISTING CHILLER FEEDER TO REMAIN.
22. RELOCATE EXISTING ELECTRICAL WIRING, CONDUIT, AND CABLING THAT IS TO REMAIN IN SERVICE AROUND THE NEW CONDUIT RISERS AND FLOOR PENETRATIONS, INCLUDING ANY REQUIRED ELECTRICAL WORK TO GAIN ACCESS TO THE CONDUIT RISER LOCATION. REFERENCE ARCHITECTURAL DRAWINGS FOR EXTENT OF FLOOR, WALL, AND CEILING DEMOLITION.
23. REMOVE EXISTING STAIR SWITCH CONTROL AND ASSOCIATED WIRING ON ALL FLOORS (TYP). PROVIDE BLANK PLATE.

GENERAL DEMOLITION NOTES

1. GENERAL DEMOLITION NOTES PERTAIN TO ALL DRAWINGS.
2. REMOVE CIRCUITS NOT REQUIRED IN THE AREA OF WORK BACK TO SOURCE OF POWER INCLUDING ALL HANGERS, SUPPORTS, CONDUITS, JUNCTION BOXES, ETC. ALL FEEDERS, CONDUIT, CIRCUITS, WIRING, AND CABLING PASSING THROUGH AREA OF WORK WHICH SERVES OTHER AREAS OF THE BUILDING SHALL BE RETAINED, RELOCATE AND RECONNECT AS REQUIRED FOR THE NEW CONSTRUCTION. EXISTING POWER, LIGHTING, AND LOW VOLTAGE CIRCUITS BEYOND CONTRACT LIMITS SHALL REMAIN IN SERVICE. RE-CIRCUIT AND SWITCH AS REQUIRED.
3. CONTRACTOR SHALL BUNDLE AND SUPPORT ALL EXISTING VOICE/DATA, FIRE ALARM, SECURITY, CONTROL, ETC. CABLES REQUIRED TO REMAIN IN SERVICE, THAT WILL BE CONCEALED ABOVE NEW CEILINGS. AT NO TIME SHALL EXISTING CABLES LAY ON THE CEILING SYSTEM.
4. CONTRACTOR SHALL BUNDLE AND SUPPORT ALL EXISTING METAL CLAD (MC) CABLES REQUIRED TO REMAIN IN SERVICE, THAT WILL BE CONCEALED ABOVE NEW CEILINGS. AT NO TIME SHALL EXISTING CABLES LAY ON THE NEW OR EXISTING CEILING SYSTEM. POWER AND LOW VOLTAGE CABLES SHALL NOT BE BUNDLED TOGETHER. CABLE SHALL NOT BE SUPPORTED FROM THE SPRINKLER PIPING.
5. ALL EXISTING FIRE ALARM DEVICES IN THE AREA OF WORK TO BE REPLACED WITH NEW UNLESS OTHERWISE NOTED TO REMAIN OR BE RELOCATED. RELOCATE AND PROVIDE NEW AS SHOWN. EXISTING STROBE CANDELA RATING SHALL BE CHANGED TO COMPENSATE FOR THE NEW LOCATIONS. NEW DEVICE CANDELA RATINGS SHALL BE BASED ON THE NEW LAYOUT AND ROOM CONFIGURATION/SIZE.
6. REMOVE ALL COVER PLATES AT EXISTING TO REMAIN DEVICES AND PROVIDE NEW DEVICE PLATES AS SPECIFIED. PROVIDE BOX EXTENSIONS AS REQUIRED.
7. REMOVE ALL ABANDONED WIRING AND CABLING FROM ABOVE ALL CEILINGS. EXISTING CONDUIT ALREADY INSTALLED IN THE STRUCTURE MAY BE REUSED IF IT IS IN GOOD CONDITION.
8. ALL WORK ON THE DRAWINGS AND IN THE SPECIFICATIONS SHALL BE PROVIDED BY THE CONTRACTOR AT NO ADDITIONAL COST TO THE OWNER. CONTRACTOR SHALL, PRIOR TO BIDDING, VISIT THE SITE AND REVIEW THE COMPLETE SET OF CONSTRUCTION DOCUMENTS FOR EACH TRADE, INCLUDING ADDENDUMS, TO VERIFY THE EXTENT OF EQUIPMENT, DEVICES, LIGHT FIXTURES, FEEDERS, JUNCTION/PULL BOXES, AND BRANCH CIRCUITS THAT MUST BE RELOCATED AND INCLUDE THIS COST IN THE BID PROPOSAL.
9. REMOVE AND/OR RELOCATE EXISTING EQUIPMENT AS REQUIRED BY THE RENOVATIONS AND TO ACCOMMODATE THE NEW MECHANICAL AND PLUMBING EQUIPMENT, PIPING, AND DUCTWORK. RECONNECT DISTURBED EQUIPMENT AND PLACE IN OPERATING CONDITION.
10. WHERE PARTS OF THE EXISTING WIRING SYSTEM ARE DISRUPTED, REWORK WIRING TO RE-ENERGIZE LOADS THAT ARE TO REMAIN IN OPERATION. CUT THE STRUCTURE ON EACH SIDE OF OUTLETS TO BE REMOVED. REMOVE EXISTING CONDUIT AND WIRING, PROVIDE NEW CONDUIT AND WIRING BETWEEN REMAINING OUTLETS, MAKE FINAL CONNECTIONS, AND PATCH STRUCTURE.
11. WHERE OUTLETS ARE CUT OFF FROM AN EXISTING FEED, RE-FEED THEM FROM ANOTHER DIRECTION IF POSSIBLE, AND PROVIDE NEW CONDUIT AND WIRE IF NECESSARY.
12. REMOVE AND/OR RELOCATE EXISTING FEEDER AND BRANCH CIRCUIT WIRING AND CONDUIT AS REQUIRED BY THE RENOVATIONS AND TO ACCOMMODATE THE NEW MECHANICAL AND PLUMBING EQUIPMENT, PIPING, AND DUCTWORK. RECONNECT DISTURBED FACILITIES AND PLACE IN OPERATING CONDITION.
13. REMOVE CIRCUITS NOT REQUIRED IN THE RENOVATED AREA BACK TO SOURCE OF POWER INCLUDING ALL HANGERS, SUPPORTS, CONDUITS, JUNCTION BOXES, ETC. ALL FEEDERS, CONDUIT, CIRCUITS, WIRING, AND CABLING PASSING THROUGH RENOVATED AREA WHICH SERVES OTHER AREAS OF THE BUILDING SHALL BE RETAINED. RELOCATE AND RECONNECT AS REQUIRED FOR THE NEW CONSTRUCTION.
14. REMOVE EXISTING CONDUIT AND WIRING WHERE NO LONGER REQUIRED, AND REMOVE THEM WHERE THEY INTERFERE WITH NEW CONSTRUCTION.
15. PROMPTLY REMOVE USED MATERIAL FROM THE SITE IF IT IS NO LONGER REQUIRED. WHERE INDICATED, DELIVER USED MATERIAL TO THE OWNER WHERE DIRECTED ON THE SITE.

GENERAL CUTTING AND PATCHING NOTES

1. GENERAL CUTTING AND PATCHING NOTES PERTAIN TO ALL DRAWINGS.
2. ALL CUTTING AND PATCHING SHALL BE PERFORMED BY THE CONTRACTOR. ALL HOLES SHALL BE CORE BORED. ALL FLOORS, BLACKTOP, WALKS, CURBS, ETC. SHALL BE SAW CUT. PROVIDE ALL CUTTING AND PATCHING REQUIRED FOR WORK PERFORMED UNDER THIS CONTRACT. NO HOLES MAY BE CUT OR DRILLED IN STRUCTURAL MEMBERS WITHOUT PRIOR APPROVAL OF OWNER'S REPRESENTATIVE. CUTTING SHALL BE DONE BY MECHANICS SKILLED IN THEIR RESPECTIVE TRADES.
3. CONTRACTOR SHALL PATCH WALLS WHERE EXISTING DEVICES HAVE BEEN REMOVED. MATCH EXISTING FINISH AND TEXTURE.
4. NO CUTTING THAT MAY IMPAIR THE STRENGTH OF THE BUILDING CONSTRUCTION SHALL BE DONE. NO HOLES MAY BE DRILLED IN OR ATTACHMENTS WELDED TO THE BEAMS OR OTHER STRUCTURAL MEMBERS WITHOUT PRIOR APPROVAL FROM THE OWNER'S REPRESENTATIVE. ALL WORK SHALL BE DONE BY MECHANICS SKILLED IN THEIR TRADE.
5. ALL PATCHING SHALL BE DONE IN A MANNER TO MATCH APPEARANCES AND QUALITY OF EXISTING SURFACES.
6. UNLESS OTHERWISE INDICATED, THE CONTRACTOR SHALL PATCH AND SEAL ALL WALLS, FLOORS, CEILINGS (DRYWALL, PLASTER, LAY-IN CEILINGS, ETC.) SOFFITS, ETC. WHERE EXISTING ITEMS SUCH AS CONDUIT, RACEWAYS, HANGERS, SUPPORTS, ETC. ARE REMOVED OR NEW WORK IS INSTALLED UNDER THIS CONTRACT. ALL PATCHING SHALL BE PERFORMED WITH EQUIVALENT MATERIALS AND FINISHES AND SHALL MATCH ADJOINING SURFACES IN BOTH TEXTURE AND FINISH.
7. REMOVE AND REPLACE EXISTING CEILING SYSTEM TILES AND GRIDS AS REQUIRED TO INSTALL THE NEW WORK. REPAIR AS NECESSARY AND USE NEW GRIDS AND TILES TO MATCH THE EXISTING.
8. ALL EXISTING LIGHTING CONTROL DEVICE WALL OPENINGS SHALL BE PATCHED WERE REMOVED AND/OR REPLACED. ALL NEW DEVICE HEIGHTS TO COMPLY WITH ADA. EXISTING BACKBOXES, IF RE-USED, SHALL BE LOWERED.

EXISTING BRANCH CIRCUITS

1. EXISTING BRANCH CIRCUIT NOTES PERTAIN TO ALL DRAWINGS.
2. CONTRACTOR SHALL METER THE LOAD ON EACH EXISTING LIGHTING CIRCUIT AND VERIFY WHICH CIRCUITS HAVE CAPACITY FOR THE NEW FIXTURE LOAD. NEW LIGHT FIXTURES AND DEVICES SHALL BE TIED INTO THE AVAILABLE CIRCUIT THAT HAS SPARE CAPACITY AT THE EXISTING PANEL, UNLESS OTHERWISE SHOWN TO BE DEDICATED. CONTRACTOR TO TRACE-OUT ALL EXISTING CIRCUITS AND DEVICES.
3. BRANCH CIRCUIT NUMBERS WERE DERIVED FROM EXISTING PANEL SCHEDULES AND SHOWN FOR REFERENCE ONLY. CONTRACTOR SHALL TRACE OUT EXISTING CIRCUITS, FIELD VERIFY SOURCE, AND PROVIDE NEW TYPED PANEL SCHEDULES INDICATING NEW AND EXISTING CIRCUITS.
4. ALL "ROMEX" CABLING LOCATED ABOVE THE CEILING SHALL BE REPLACED WITH NEW METAL CLAD CABLE.
5. ALL ACTIVE NON-PLENUM RATED TELECOMMUNICATIONS, CONTROL, AND FIRE ALARM CABLING LOCATED ABOVE THE CEILING BEING USED AS A RETURN AIR PLENUM SHALL BE REPLACED WITH NEW "PLENUM RATED" CABLE.

Mark B. Thompson Associates
Architecture
502 South 24th Street
Philadelphia, PA 19146
215.985.1000 www.mbtarchitects.com

Keast & Hood Company of New York, PC
Structural Engineering
400 Market Street, Suite 1250
Philadelphia, PA 19106
215.625.0099 www.keasthood.com

Dimitri J. Ververelli, Inc.
Mechanical, Electrical, Plumbing, Fire Protection
Engineering
211 North 13th Street
Philadelphia, PA 19107
215.496.0000 www.djvinc.com

Langan
Civil Engineering
21 Penn Plaza, 360 West 31st Street, 8th Floor
New York, NY 10001
212.479.5400 www.langan.com

Theatre Projects
Acoustical Design
47 Water Street
South Norwalk, CT 06854
203.299.0830 www.theatreprojects.com

It is a violation of New York State Law for any person, unless he is acting under the direction of a licensed Professional Engineer or Land Surveyor, to alter an item in any way. If an item bearing the seal of an Engineer or Land Surveyor is altered, the altering Engineer or Land Surveyor shall affix to the item his seal and the notation "altered by" followed by his signature and the date of such alteration, and a specific description of the alteration.

General Notes

1. All dimensions and existing conditions shall be checked and verified by contractor at the site prior to proceeding with the work.
2. Contractor shall inform Architect/ Engineer of any discrepancies on drawings before construction begins.
3. No existing service may be cut without Architect/Engineer's consent. Any existing service severed or damaged shall be replaced at no cost to owner.
4. Contractor must notify Architect/ Engineer at once if hidden existing conditions encountered require design modifications.

Issue	Issued For	Date
0	Bid and Permit	07-06-2022

PRELIMINARY
Not For Construction


Key Plan

EGNER HALL
BUILDING 685
U.S. MILITARY ACADEMY
West Point, New York

Project No.: 11300 (DVI #2115)
Date: July 6, 2022

Drawing Title:
Basement Floor Plan
Electrical Demolition

E 100

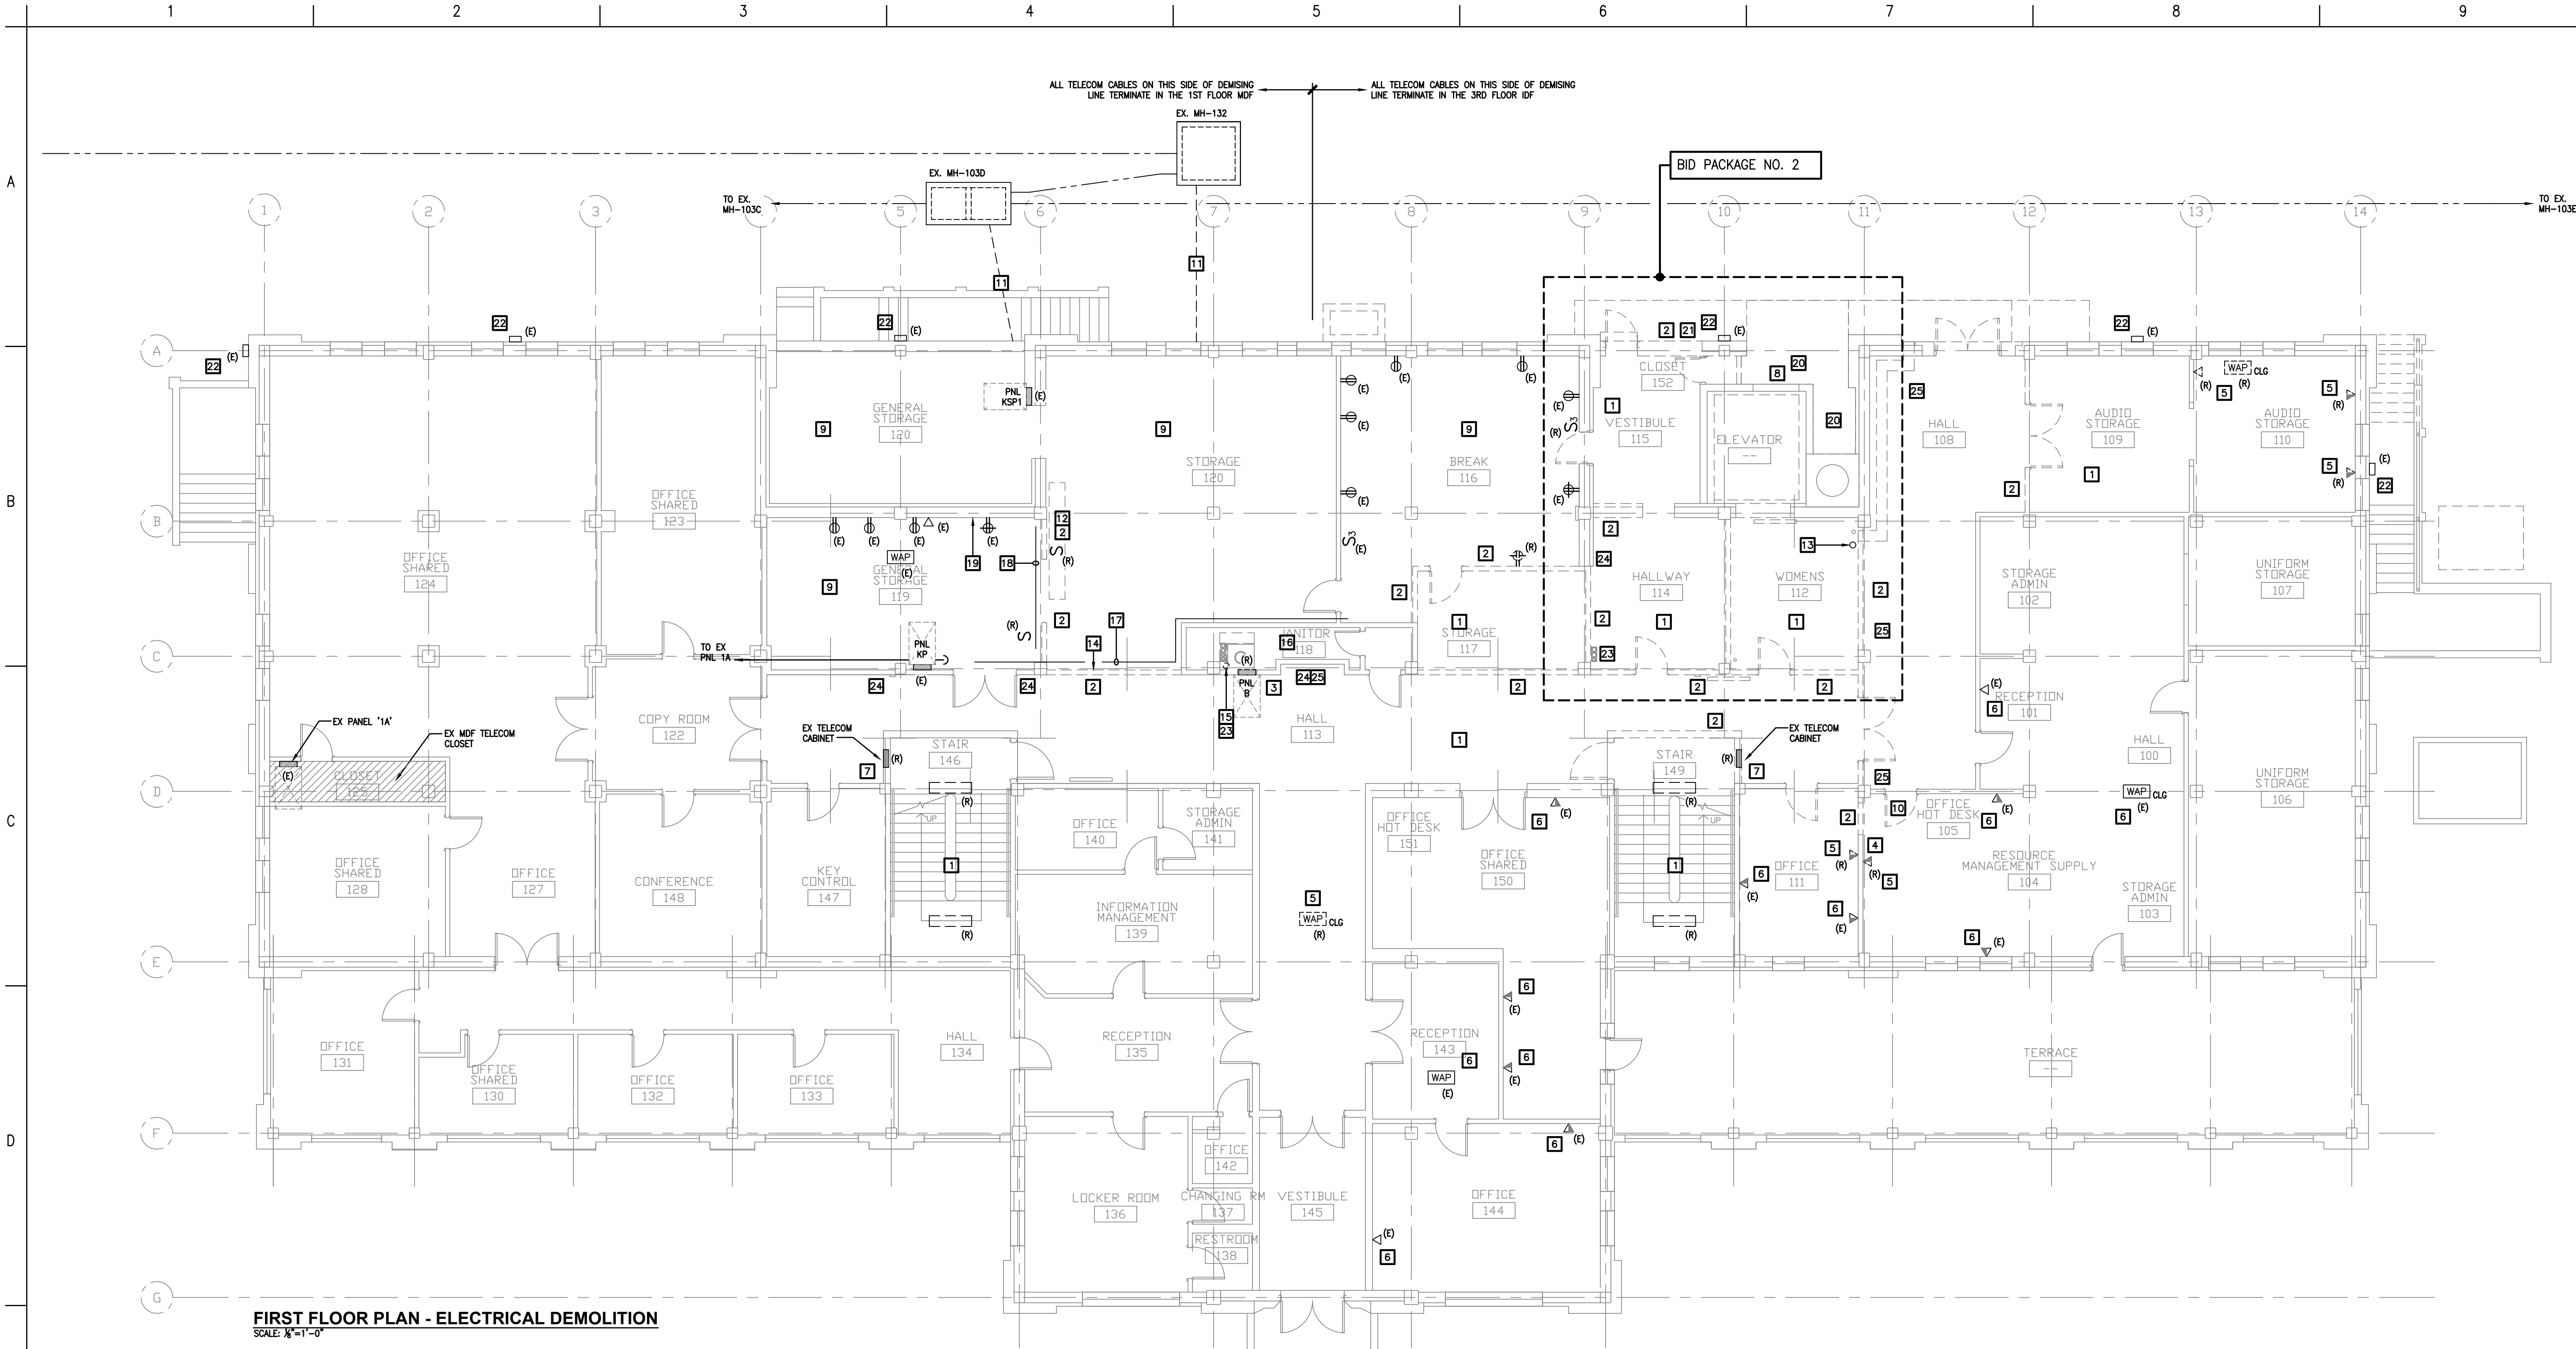

FIRST FLOOR PLAN - ELECTRICAL DEMOLITION
SCALE: 1/8"=1'-0"

ELECTRICAL DEMOLITION & RELOCATION NOTES

- REMOVE ALL EXISTING ELECTRICAL DEVICES AND BRANCH CIRCUITS, UNLESS OTHERWISE SHOWN TO REMAIN. ALL WIRING THAT FEEDS OTHER DEVICES/EQUIPMENT OUTSIDE THE AREA OF WORK NOT AFFECTED BY THE RENOVATION SHALL BE RELOCATED OUTSIDE THE AREA OF WORK AND RECONNECTED.
 - REMOVE ALL EXISTING LIGHTING FIXTURES, SWITCH CONTROL, AND BRANCH CIRCUITS.
 - REMOVE ALL BRANCH CIRCUITS BACK TO SOURCE OF POWER.
 - REMOVE ALL EXISTING FIRE ALARM DEVICES, UNLESS OTHERWISE SHOWN TO REMAIN.
 - REMOVE ALL BRANCH CIRCUITS, CONTROLLERS, DISCONNECTS, AND WIRING FOR EQUIPMENT INDICATED TO BE DEMOLISHED ON THE MECHANICAL, PLUMBING, AND FIRE PROTECTION DRAWINGS.
 - EXISTING DEVICES TO REMAIN AND BE RE-USED IN THEIR ORIGINAL LOCATION SHALL BE TEMPORARILY REMOVED AND REINSTALLED FOR NEW FINISHES. PROTECT DEVICES DURING DEMOLITION AND CONSTRUCTION.
 - REMOVE EXISTING EMERGENCY LIGHTING WALL PACKS AND BRANCH CIRCUITS.
 - REMOVE ALL SURFACE MOUNTED RACEWAYS, CONDUITS, BOXES, AND MOUNTING HARDWARE.
- REMOVE ALL DEVICES, BRANCH CIRCUITS, FEEDERS, ETC. FROM WALL/PARTITION BEING DEMOLISHED. ANY UTILITY OR WIRING REQUIRED TO REMAIN IN SERVICE SHALL BE RELOCATED AND CONCEALED IN THE NEW AND EXISTING CONSTRUCTION.
- REMOVE EXISTING PANELBOARD AND ASSOCIATED BRANCH CIRCUITS AND FEEDER. BRANCH CIRCUITS REQUIRED TO REMAIN IN SERVICE SHALL BE REROUTED TO THE NEW PANELBOARDS.
- REMOVE EXISTING DEVICES AND WIRING THAT WILL INTERFERE WITH THE NEW WALL.
- ALL TELECOM AND LV CABLING AND DEVICES (VOICE/DATA/CATV/WAP/BAS/SECURITY) IN THE RENOVATED SPACES SHALL BE REMOVED IF NO LONGER REQUIRED AND REROUTED IF REQUIRED TO BE MAINTAINED. NEW DEVICES AND CABLING (PLUS EX. REROUTED) SHALL BE INSTALLED, TERMINATED, AND TESTED. IF THEY ARE REMOVED FROM A WALL BE DEMOLISHED/RENOVATED, THEY SHALL BE REROUTED, RE-INSTALLED, AND RE-TERMINATED AT NEW LOCATIONS. REMOVE EXISTING WIRELESS ACCESS POINT AND TELECOM CABLING BACK TO THE DESIGNATED TELECOM CLOSET. TURN OVER EXISTING WAP TO OWNER FOR STORAGE STOCK OR RE-INSTALLATION.
- ALL ACTIVE TELECOM AND LV CABLING (VOICE/DATA/CATV/WAP/BAS/SECURITY) SERVING ADJOINING SPACES THAT PASS THROUGH THE RENOVATED AREA SHALL BE REMOVED FROM END TO END, REPLACED, TERMINATED, AND TESTED. EXISTING CABLES CAN BE RE-USED IF NOT DAMAGED.
- REMOVE EXISTING TELECOM CABINET IN ITS ENTIRETY, INCLUDING INTERCONNECTING RACEWAYS. EXISTING YELLOW, ORANGE, GRAY, BLUE AND RED TELECOM AND LV CABLE RISERS SHALL BE REMOVED AND REPLACED IN NEW RISER LOCATION. COORDINATE NEW RISER LOCATION WITH ARCHITECT. CABLES SHALL BE TERMINATED AND TESTED. ALL CABLING SHALL BE RELOCATED AND REPLACED FROM END TO END PRIOR TO REMOVING THE TELECOM CABINETS. ALL 66-BLOCK TYPE TELEPHONE BLOCKS AND MULTI-PAIR (LARGE) GRAY TELEPHONE CABLES IN THE CABINETS CAN BE REMOVED.
- REMOVE ALL CONTROLS AND WIRING ASSOCIATED WITH THE ELEVATOR BEING DEMOLISHED.
- EXISTING LIGHTING FIXTURES, SWITCH CONTROL, AND BRANCH CIRCUITS TO REMAIN.
- MODIFY EXISTING LIGHTING AND SWITCH CONTROL TO ACCOMMODATE NEW VESTIBULE.
- EXISTING 5KV CABLES TO BE REMOVED BY THE LOCAL UTILITY COMPANY, CITY LIGHT & POWER (CL&P).
- EXISTING OVERHEAD SHEET METAL ENCLOSURE TO BE REBUILT IN PLACE. PROVIDE TEMPORARY CONDUIT SUPPORTS PRIOR TO DEMOLITION OF WALL. RE-SUPPORT FROM NEW WALL.
- EXISTING FEEDER RISER TO BE REPLACED WITH NEW IN NEW LOCATION TO ACCOMMODATE THE GENERAL CONSTRUCTION WORK.
- RELOCATE EXISTING CONDUIT TO ACCOMMODATE THE GENERAL CONSTRUCTION.
- FEEDER RISER TO 3RD FLOOR PANELS 'D' & 'D1' TO BE REMOVED.
- REMOVE EXISTING FAN BRANCH CIRCUIT AND CONTROLS. REMOVE ALL ABANDONED EQUIPMENT INSIDE CHASE/CLOSET.
- RELOCATE EXISTING CONDUIT TO ABOVE NEW CEILING. EXTEND AND RECONNECT WIRING.
- RELOCATE EXISTING CONDUITS, JUNCTION BOXES, DEVICES ETC. TO ACCOMMODATE THE GENERAL CONSTRUCTION WORK.
- EXISTING DEVICES ALONG THIS WALL SHALL BE RECONNECTED BACK TO EXISTING PANEL 'KP'. RELOCATE DEVICES AND CONDUIT AS REQUIRED.
- REMOVE EXISTING EXTERIOR LIGHT FIXTURE, BRANCH CIRCUIT, CONDUIT, AND SWITCH CONTROL.
- RELOCATE EXISTING FIREFIGHTER ACCESS KEY (KNOX) BOX AS DIRECTED BY AHJ.
- EXISTING EXTERIOR FLOOD LIGHTS MOUNTED HIGH ON WALL TO REMAIN. RECONNECT EXISTING CIRCUITS, AND SWITCH CONTROL AS REQUIRED IF DISTURBED DURING DEMOLITION AND CONSTRUCTION.
- RELOCATE EXISTING ELECTRICAL WIRING, CONDUIT, AND CABLING THAT IS TO REMAIN IN SERVICE AROUND THE NEW CONDUIT RISERS AND FLOOR PENETRATIONS, INCLUDING ANY REQUIRED ELECTRICAL WORK TO GAIN ACCESS TO THE CONDUIT RISER LOCATION. REFERENCE ARCHITECTURAL DRAWINGS FOR EXTENT OF FLOOR, WALL, AND CEILING DEMOLITION.
- EXISTING SURFACE WIRING/CONDUIT TO BE RELOCATED AND CONCEALED IF REQUIRED TO REMAIN IN SERVICE.
- EXISTING TELECOM CABLING TO BE RELOCATED AND REPLACED WITH NEW END TO END (IN CONDUIT WHERE EXPOSED).

Mark B. Thompson Associates
Architecture
502 South 24th Street
Philadelphia, PA 19146
215.985.1000 www.mbtarchitects.com

Keast & Hood Company of New York, PC
Structural Engineering
400 Market Street, Suite 1250
Philadelphia, PA 19106
215.625.0099 www.keasthood.com

Dimitri J. Ververelli, Inc.
Mechanical, Electrical, Plumbing, Fire Protection
Engineering
211 North 13th Street
Philadelphia, PA 19107
215.496.0000 www.djvinc.com

Langan
Civil Engineering
21 Penn Plaza, 360 West 31st Street, 8th Floor
New York, NY 10001
212.479.5400 www.langan.com


Theatre Projects
Acoustical Design
47 Water Street
South Norwalk, CT 06854
203.299.0830 www.theatreprojects.com

It is a violation of New York State Law for any person, unless he is acting under the direction of a licensed Professional Engineer or Land Surveyor, to alter an item in any way. If an item bearing the seal of an Engineer or Land Surveyor is altered, the altering Engineer or Land Surveyor shall affix to the item his seal and the notation "altered by" followed by his signature and the date of such alteration, and a specific description of the alteration.

- General Notes
- All dimensions and existing conditions shall be checked and verified by contractor at the site prior to proceeding with the work.
 - Contractor shall inform Architect/ Engineer of any discrepancies on drawings before construction begins.
 - No existing service may be cut without Architect/Engineer's consent. Any existing service severed or damaged shall be replaced at no cost to owner.
 - Contractor must notify Architect/ Engineer at once if hidden existing conditions encountered require design modifications.

Issue	Issued For	Date
0	Bid and Permit	07-06-2022

PRELIMINARY
Not For Construction

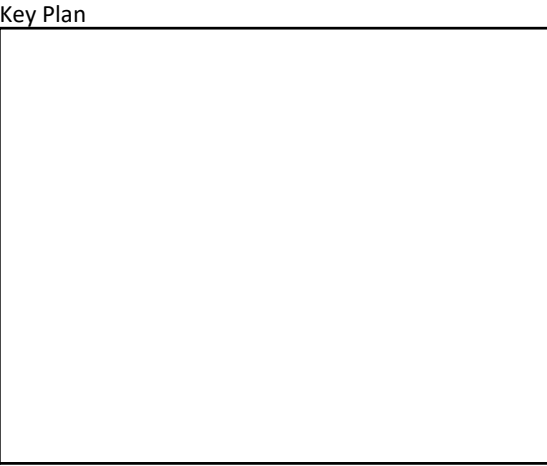

EGNER HALL
BUILDING 685
U.S. MILITARY ACADEMY
West Point, New York

Project No.: 11300 (DWI #2115)
Date: July 6, 2022

Drawing Title:
First Floor Plan
Electrical Demolition

E101



SECOND FLOOR PLAN - ELECTRICAL DEMOLITION
SCALE: 1/8"=1'-0"

ELECTRICAL DEMOLITION & RELOCATION NOTES

- 1 REMOVE ALL EXISTING ELECTRICAL DEVICES AND BRANCH CIRCUITS, UNLESS OTHERWISE SHOWN TO REMAIN. ALL WIRING THAT FEEDS OTHER DEVICES/EQUIPMENT OUTSIDE THE AREA OF WORK NOT AFFECTED BY THE RENOVATION SHALL BE RELOCATED OUTSIDE THE AREA OF WORK AND RECONNECTED.
- REMOVE ALL EXISTING LIGHTING FIXTURES, SWITCH CONTROL, AND BRANCH CIRCUITS.
 - REMOVE ALL BRANCH CIRCUITS BACK TO SOURCE OF POWER.
 - REMOVE ALL EXISTING FIRE ALARM DEVICES, UNLESS OTHERWISE SHOWN TO REMAIN.
 - REMOVE ALL BRANCH CIRCUITS, CONTROLLERS, DISCONNECTS, AND WIRING FOR EQUIPMENT INDICATED TO BE DEMOLISHED ON THE MECHANICAL, PLUMBING, AND FIRE PROTECTION DRAWINGS.
 - EXISTING DEVICES TO REMAIN AND BE RE-USED IN THEIR ORIGINAL LOCATION SHALL BE TEMPORARILY REMOVED AND REINSTALLED FOR NEW FINISHES. PROTECT DEVICES DURING DEMOLITION AND CONSTRUCTION.
 - REMOVE EXISTING EMERGENCY LIGHTING WALL PACKS AND BRANCH CIRCUITS.
 - REMOVE ALL SURFACE MOUNTED RACEWAYS, CONDUITS, BOXES, AND MOUNTING HARDWARE.
- 2 REMOVE ALL DEVICES, BRANCH CIRCUITS, FEEDERS, ETC. FROM WALL/PARTITION BEING DEMOLISHED. ANY UTILITY OR WIRING REQUIRED TO REMAIN IN SERVICE SHALL BE RELOCATED AND CONCEALED IN THE NEW AND EXISTING CONSTRUCTION.
- 3 REMOVE EXISTING PANELBOARD AND ASSOCIATED BRANCH CIRCUITS AND FEEDER. BRANCH CIRCUITS REQUIRED TO REMAIN IN SERVICE SHALL BE RE-CIRCUITED TO THE NEW PANELBOARDS.
- 4 ALL TELECOM AND LV CABLING AND DEVICES (VOICE/DATA/CATV/WAP/BAS/SECURITY) IN THE RENOVATED SPACES SHALL BE REMOVED IF NO LONGER REQUIRED AND REROUTED IF REQUIRED TO BE MAINTAINED. NEW DEVICES AND CABLING (PLUS EX-REROUTED) SHALL BE INSTALLED, TERMINATED, AND TESTED. IF THEY ARE REMOVED FROM A WALL BE DEMOLISHED/RENOVATED, THEY SHALL BE REROUTED, RE-INSTALLED, AND RE-TERMINATED AT NEW LOCATIONS. REMOVE EXISTING WIRELESS ACCESS POINT AND TELECOM CABLING BACK TO THE DESIGNATED TELECOM CLOSET. TURN OVER EXISTING WAP TO OWNER FOR STORAGE STOCK OR RE-INSTALLATION.
- 5 ALL ACTIVE TELECOM AND LV CABLING (VOICE/DATA/CATV/WAP/BAS/SECURITY) SERVING ADJOINING SPACES THAT PASS THROUGH THE RENOVATED AREA SHALL BE REMOVED FROM END TO END, REPLACED, TERMINATED, AND TESTED. EXISTING CABLES CAN BE RE-USED IF NOT DAMAGED.
- 6 REMOVE EXISTING TELECOM CABINET IN ITS ENTIRETY, INCLUDING INTERCONNECTING RACEWAYS. EXISTING YELLOW, ORANGE, GRAY, BLUE AND RED TELECOM AND LV CABLE RISERS SHALL BE REMOVED AND REPLACED IN NEW RISER LOCATION. COORDINATE NEW RISER LOCATION WITH ARCHITECT. CABLES SHALL BE TERMINATED AND TESTED. ALL CABLING SHALL BE RELOCATED AND REPLACED FROM END TO END PRIOR TO REMOVING THE TELECOM CABINETS. ALL 66-BLOCK TYPE TELEPHONE BLOCKS AND MULTI-PAIR (LARGE) GRAY TELEPHONE CABLES IN THE CABINETS CAN BE REMOVED.

- 7 REMOVE ALL CONTROLS AND WIRING ASSOCIATED WITH THE ELEVATOR BEING DEMOLISHED.
- 8 EXISTING LIGHTING FIXTURES, SWITCH CONTROL, AND BRANCH CIRCUITS TO REMAIN.
- 9 REMOVE EXISTING LIGHT FIXTURE AND BRANCH CIRCUIT.
- 10 REMOVE ALL AUDIO/VISUAL SYSTEM DEVICES, SPEAKERS, WALL BOXES, MICROPHONES, PROJECTORS, SCREENS, CABLING, ETC. COORDINATE WITH THE OWNER PRIOR TO DEMOLITION. REFERENCE AV DRAWINGS FOR ADDITIONAL WORK.
- 11 ALL EXISTING ELECTRICAL DEVICES TO REMAIN.
- 12 EXISTING FEEDER RISER TO BE REPLACED WITH NEW IN NEW LOCATION TO ACCOMMODATE THE GENERAL CONSTRUCTION WORK.
- 13 REMOVE EXISTING CEILING, LIGHTING FIXTURES AND CEILING DEVICES TO ACCOMMODATE THE CONDUIT INSTALLATION. RE-INSTALL IN SAME LOCATION AFTER THE CONDUIT/WIRE WORK IS COMPLETE.
- 14 RELOCATE EXISTING ELECTRICAL WIRING, CONDUIT, AND CABLING THAT IS TO REMAIN IN SERVICE AROUND THE NEW CONDUIT RISERS AND FLOOR PENETRATIONS; INCLUDING ANY REQUIRED ELECTRICAL WORK TO GAIN ACCESS TO THE CONDUIT RISER LOCATION. REFERENCE ARCHITECTURAL DRAWINGS FOR EXTENT OF FLOOR, WALL, AND CEILING DEMOLITION.
- 15 EXISTING SURFACE CONDUIT/WIRING TO BE RELOCATED AND CONCEALED.
- 16 EXISTING VERTICAL BRANCH CIRCUIT TO BE RELOCATED IF REQUIRED TO REMAIN IN SERVICE.
- 17 EXISTING TELECOM CABLING FROM 3RD FLOOR TO BE RELOCATED AND REPLACED WITH NEW END TO END TO ACCOMMODATE THE NEW DUCTWORK.


Mark B. Thompson Associates
Architecture
502 South 24th Street
Philadelphia, PA 19146
215.985.1000 www.mbtarchitects.com

Keast & Hood Company of New York, PC
Structural Engineering
400 Market Street, Suite 1250
Philadelphia, PA 19106
215.625.0099 www.keasthood.com

Dimitri J. Ververelli, Inc.
Mechanical, Electrical, Plumbing, Fire Protection
Engineering
211 North 13th Street
Philadelphia, PA 19107
215.496.0000 www.djvinc.com

Langan
Civil Engineering
21 Penn Plaza, 360 West 31st Street, 8th Floor
New York, NY 10001
212.479.5400 www.langan.com

Theatre Projects
Acoustical Design
47 Water Street
South Norwalk, CT 06854
203.299.0830 www.theatreprojects.com

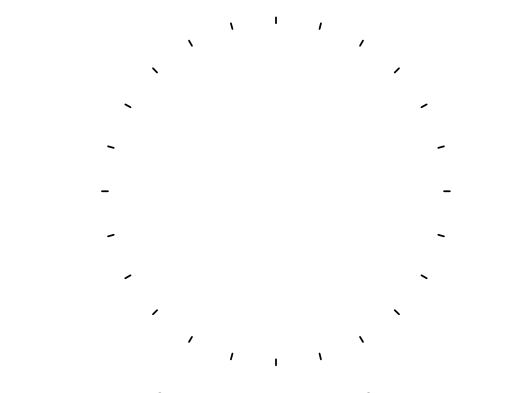

It is a violation of New York State Law for any person, unless he is acting under the direction of a licensed Professional Engineer or Land Surveyor, to alter an item in any way. If an item bearing the seal of an Engineer or Land Surveyor is altered, the altering Engineer or Land Surveyor shall affix to the item his seal and the notation "altered by" followed by his signature and the date of such alteration, and a specific description of the alteration.


General Notes

1. All dimensions and existing conditions shall be checked and verified by contractor at the site prior to proceeding with the work.
2. Contractor shall inform Architect/Engineer of any discrepancies on drawings before construction begins.
3. No existing service may be cut without Architect/Engineer's consent. Any existing service severed or damaged shall be replaced at no cost to owner.
4. Contractor must notify Architect/Engineer at once if hidden existing conditions encountered require design modifications.

Issue	Issued For	Date
0	Bid and Permit	07-06-2022

PRELIMINARY
Not For Construction

Key Plan

 


EGNER HALL
BUILDING 685
U.S. MILITARY ACADEMY
West Point, New York

Project No.: 11300 (DWI #2115)
Date: July 6, 2022

Drawing Title:
Second Floor Plan
Electrical Demolition

E 102

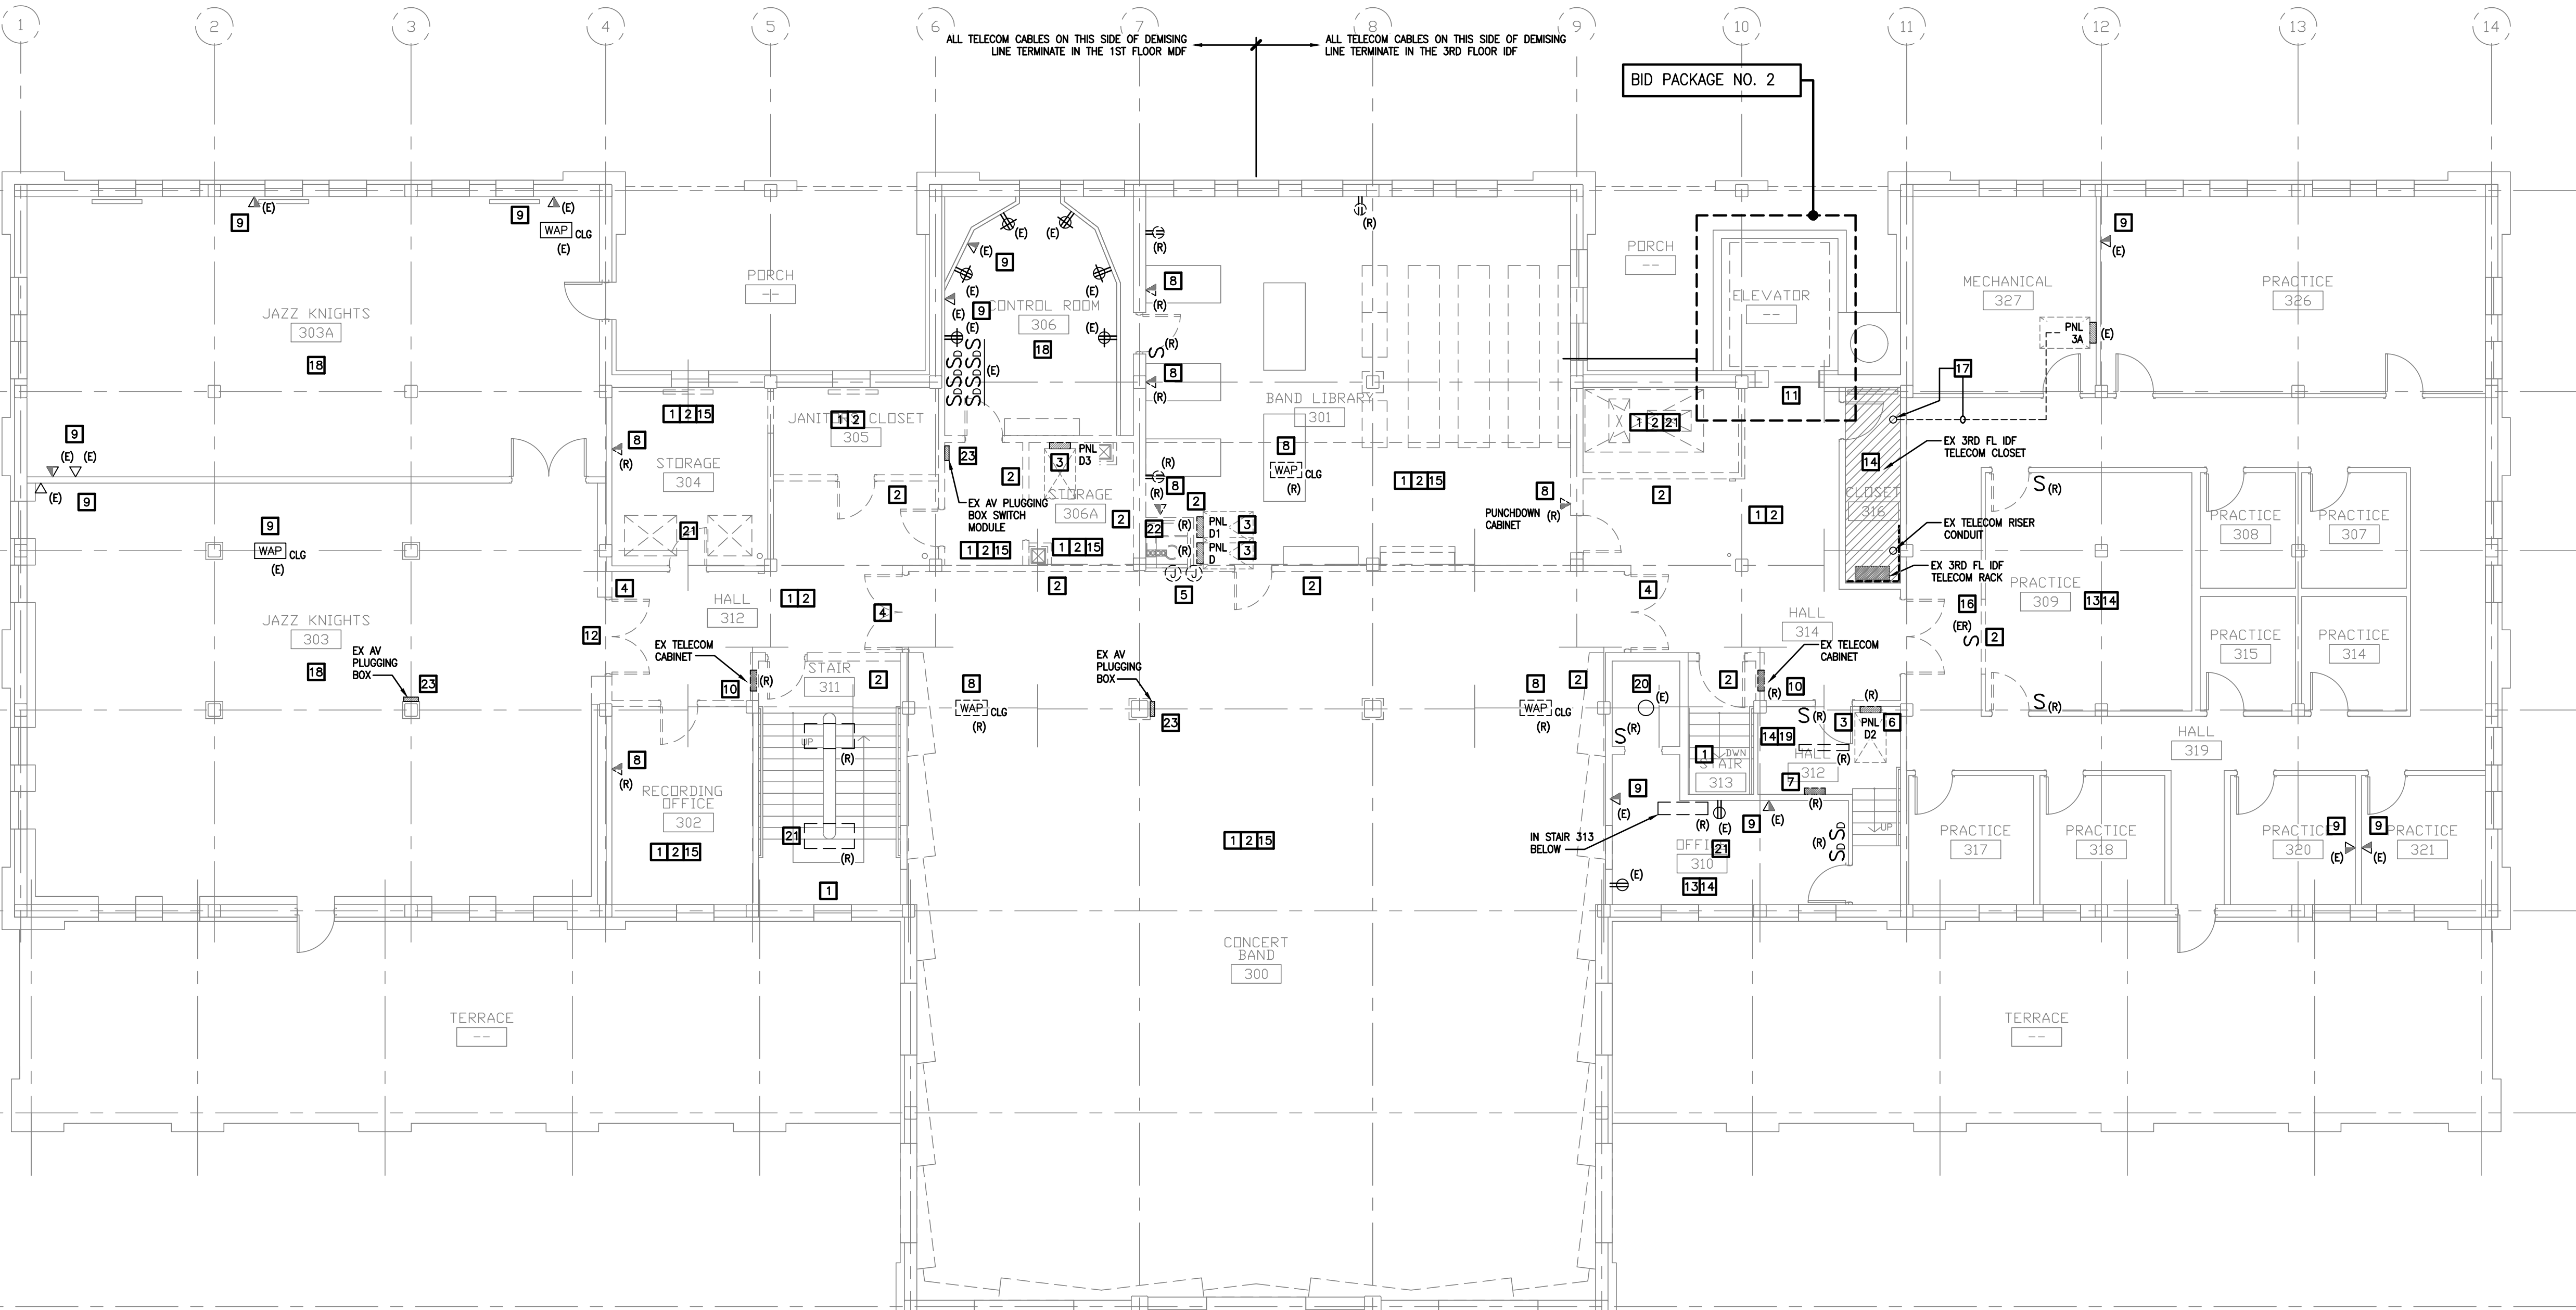

THIRD FLOOR PLAN - ELECTRICAL DEMOLITION
SCALE: 1/8"=1'-0"

ELECTRICAL DEMOLITION & RELOCATION NOTES

- REMOVE ALL EXISTING ELECTRICAL DEVICES AND BRANCH CIRCUITS, UNLESS OTHERWISE SHOWN TO REMAIN. ALL WIRING THAT FEEDS OTHER DEVICES/EQUIPMENT OUTSIDE THE AREA OF WORK NOT AFFECTED BY THE RENOVATION SHALL BE RELOCATED OUTSIDE THE AREA OF WORK AND RECONNECTED.
 - REMOVE ALL EXISTING LIGHTING FIXTURES, SWITCH CONTROL, AND BRANCH CIRCUITS.
 - REMOVE ALL BRANCH CIRCUITS BACK TO SOURCE OF POWER.
 - REMOVE ALL EXISTING FIRE ALARM DEVICES, UNLESS OTHERWISE SHOWN TO REMAIN.
 - REMOVE ALL BRANCH CIRCUITS, CONTROLLERS, DISCONNECTS, AND WIRING FOR EQUIPMENT INDICATED TO BE DEMOLISHED ON THE MECHANICAL, PLUMBING, AND FIRE PROTECTION DRAWINGS.
 - EXISTING DEVICES TO REMAIN AND BE RE-USED IN THEIR ORIGINAL LOCATION SHALL BE TEMPORARILY REMOVED AND REINSTALLED FOR NEW FINISHES. PROTECT DEVICES DURING DEMOLITION AND CONSTRUCTION.
 - REMOVE EXISTING EMERGENCY LIGHTING WALL PACKS AND BRANCH CIRCUITS.
 - REMOVE ALL SURFACE MOUNTED RACEWAYS, CONDUITS, BOXES, AND MOUNTING HARDWARE.
- REMOVE ALL DEVICES, BRANCH CIRCUITS, FEEDERS, ETC. FROM WALL/PARTITION BEING DEMOLISHED. ANY UTILITY OR WIRING REQUIRED TO REMAIN IN SERVICE SHALL BE RELOCATED AND CONCEALED IN THE NEW AND EXISTING CONSTRUCTION.
- REMOVE EXISTING PANELBOARD AND ASSOCIATED BRANCH CIRCUITS AND FEEDER. BRANCH CIRCUITS REQUIRED TO REMAIN IN SERVICE SHALL BE RE-CIRCUITED TO THE NEW PANELBOARDS.
- REMOVE EXISTING ILLUMINATED SIGNAGE, BRANCH CIRCUIT, AND CONTROL DEVICES.
- REMOVE EXISTING JUNCTION/PULL BOX, CONDUIT, AND FEEDERS.
- REMOVE EXISTING POWER CONDITIONER, CONDUITS, AND CIRCUITS.
- REMOVE EXISTING CONCERT BAND DIMMING SYSTEM PANEL AND ALL CONTROL WIRING/BRANCH CIRCUITS.
- ALL TELECOM AND LV CABLING AND DEVICES (VOICE/DATA/CATV/WAP/BAS/SECURITY) IN THE RENOVATED SPACES SHALL BE REMOVED IF NO LONGER REQUIRED AND REROUTED IF REQUIRED TO BE MAINTAINED. NEW DEVICES AND CABLING (PLUS EX-REROUTED) SHALL BE INSTALLED, TERMINATED, AND TESTED. IF THEY ARE REMOVED FROM A WALL BE DEMOLISHED/RENOVATED, THEY SHALL BE REROUTED, RE-INSTALLED, AND RETERMINATED AT NEW LOCATIONS. REMOVE EXISTING WIRELESS ACCESS POINT AND TELECOM CABLING BACK TO THE DESIGNATED TELECOM CLOSET. TURN OVER EXISTING WAP TO OWNER FOR STORAGE STOCK OR RE-INSTALLATION.
- ALL ACTIVE TELECOM AND LV CABLING (VOICE/DATA/CATV/WAP/BAS/SECURITY) SERVING ADJOINING SPACES THAT PASS THROUGH THE RENOVATED AREA SHALL BE REMOVED FROM END TO END, REPLACED, TERMINATED, AND TESTED. EXISTING CABLES CAN BE RE-USED IF NOT DAMAGED.
- REMOVE EXISTING TELECOM CABINET IN ITS ENTIRETY, INCLUDING INTERCONNECTING RACEWAYS. EXISTING YELLOW, ORANGE, GRAY, BLUE AND RED TELECOM AND LV CABLE RISERS SHALL BE REMOVED AND REPLACED IN NEW RISER LOCATION. COORDINATE NEW RISER LOCATION WITH ARCHITECT. CABLES SHALL BE TERMINATED AND TESTED. ALL CABLING SHALL BE RELOCATED AND REPLACED FROM END TO END PRIOR TO REMOVING THE TELECOM CABINETS. ALL 66-BLOCK TYPE TELEPHONE BLOCKS AND MULTI-PAIR (LARGE) GRAY TELEPHONE CABLES IN THE CABINETS CAN BE REMOVED.
- REMOVE ALL CONTROLS AND WIRING ASSOCIATED WITH THE ELEVATOR BEING DEMOLISHED.
- REMOVE EXISTING DEVICES, FIXTURES, AND BRANCH CIRCUITS TO ACCOMMODATE THE NEW ENTRY AND DOOR CONFIGURATION.
- REMOVE EXISTING CEILING MOUNTED DEVICES FOR DEMOLITION OF EXISTING CEILING AND RE-INSTALL IN NEW CEILING. EXTEND AND RECONNECT WIRING (INCLUDES FIRE ALARM).
- REMOVE EXISTING LIGHT FIXTURES AND SWITCH CONTROL. RETAIN EXISTING BRANCH CIRCUITS AND RE-USE FOR THE NEW WORK.
- REMOVE ALL AUDIO/VISUAL SYSTEM DEVICES, SPEAKERS, WALL BOXES, MICROPHONES, PROJECTORS, SCREENS, CABLING, ETC. COORDINATE WITH THE OWNER PRIOR TO DEMOLITION. REFERENCE AV DRAWINGS FOR ADDITIONAL WORK.
- EXISTING COVE LIGHT ABOVE NEW DOOR TO REMAIN. PROTECT FIXTURE DURING CONSTRUCTION.
- EXISTING FEEDER RISER TO BE REPLACED WITH NEW IN NEW LOCATION TO ACCOMMODATE THE GENERAL CONSTRUCTION WORK.
- EXISTING LIGHTING FIXTURES, SWITCH CONTROL, AND RECEPTACLES TO REMAIN AND BE RE-CIRCUITED TO NEW PANELS.
- REMOVE EXISTING CEILING, LIGHTING FIXTURES AND CEILING DEVICES TO ACCOMMODATE THE CONDUIT INSTALLATION. RE-INSTALL IN SAME LOCATION AFTER THE CONDUIT/WIRE WORK IS COMPLETE.
- EXISTING SWITCH TO BE REPLACED WITH NEW. EXISTING FIXTURE TO REMAIN.
- RELOCATE EXISTING ELECTRICAL WIRING, CONDUIT, AND CABLING THAT IS TO REMAIN IN SERVICE AROUND THE NEW PIPING AND DUCTWORK STRUCTURAL FLOOR & ROOF OPENINGS. (TYPICAL ROOF DECK AND 3RD FLOOR. REFERENCE ARCHITECTURAL AND MECHANICAL DRAWINGS)
- RELOCATE EXISTING ELECTRICAL WIRING, CONDUIT, AND CABLING THAT IS TO REMAIN IN SERVICE AROUND THE NEW CONDUIT RISERS AND FLOOR PENETRATIONS, INCLUDING ANY REQUIRED ELECTRICAL WORK TO GAIN ACCESS TO THE CONDUIT RISER LOCATION. REFERENCE ARCHITECTURAL DRAWINGS FOR EXTENT OF FLOOR, WALL, AND CEILING DEMOLITION.
- REFERENCE AV DRAWINGS FOR RELOCATION AND/OR REPLACEMENT.

Mark B. Thompson Associates
Architecture
502 South 24th Street
Philadelphia, PA 19146
215.985.1000 www.mbtarchitects.com

Keast & Hood Company of New York, PC
Structural Engineering
400 Market Street, Suite 1250
Philadelphia, PA 19106
215.625.0099 www.keasthood.com

Dimitri J. Ververelli, Inc.
Mechanical, Electrical, Plumbing, Fire Protection
Engineering
211 North 13th Street
Philadelphia, PA 19107
215.496.0000 www.djvinc.com

Langan
Civil Engineering
21 Penn Plaza, 360 West 31st Street, 8th Floor
New York, NY 10001
212.479.5400 www.langan.com


Theatre Projects
Acoustical Design
47 Water Street
South Norwalk, CT 06854
203.299.0830 www.theatreprojects.com

It is a violation of New York State Law for any person, unless he is acting under the direction of a licensed Professional Engineer or Land Surveyor, to alter an item in any way. If an item bearing the seal of an Engineer or Land Surveyor is altered, the altering Engineer or Land Surveyor shall affix to the item his seal and the notation "altered by" followed by his signature and the date of such alteration, and a specific description of the alteration.

- General Notes
- All dimensions and existing conditions shall be checked and verified by contractor at the site prior to proceeding with the work.
 - Contractor shall inform Architect/ Engineer of any discrepancies on drawings before construction begins.
 - No existing service may be cut without Architect/Engineer's consent. Any existing service severed or damaged shall be replaced at no cost to owner.
 - Contractor must notify Architect/ Engineer at once if hidden existing conditions encountered require design modifications.

Issue	Issued For	Date
0	Bid and Permit	07-06-2022

PRELIMINARY
Not For Construction

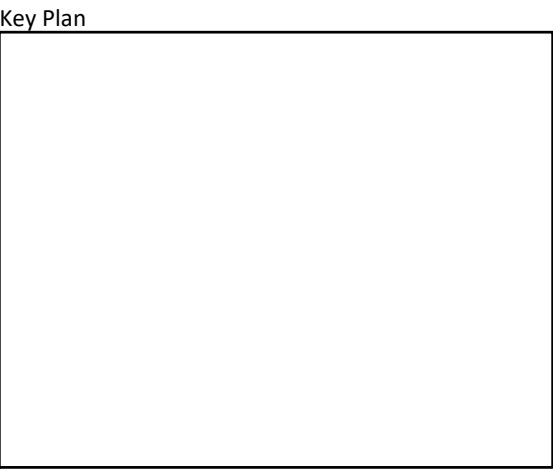


EGNER HALL
BUILDING 685
U.S. MILITARY ACADEMY
West Point, New York

Project No.: 11300 (DWI #2115)
Date: July 6, 2022

Drawing Title:
Third Floor Plan
Electrical Demolition

E 103

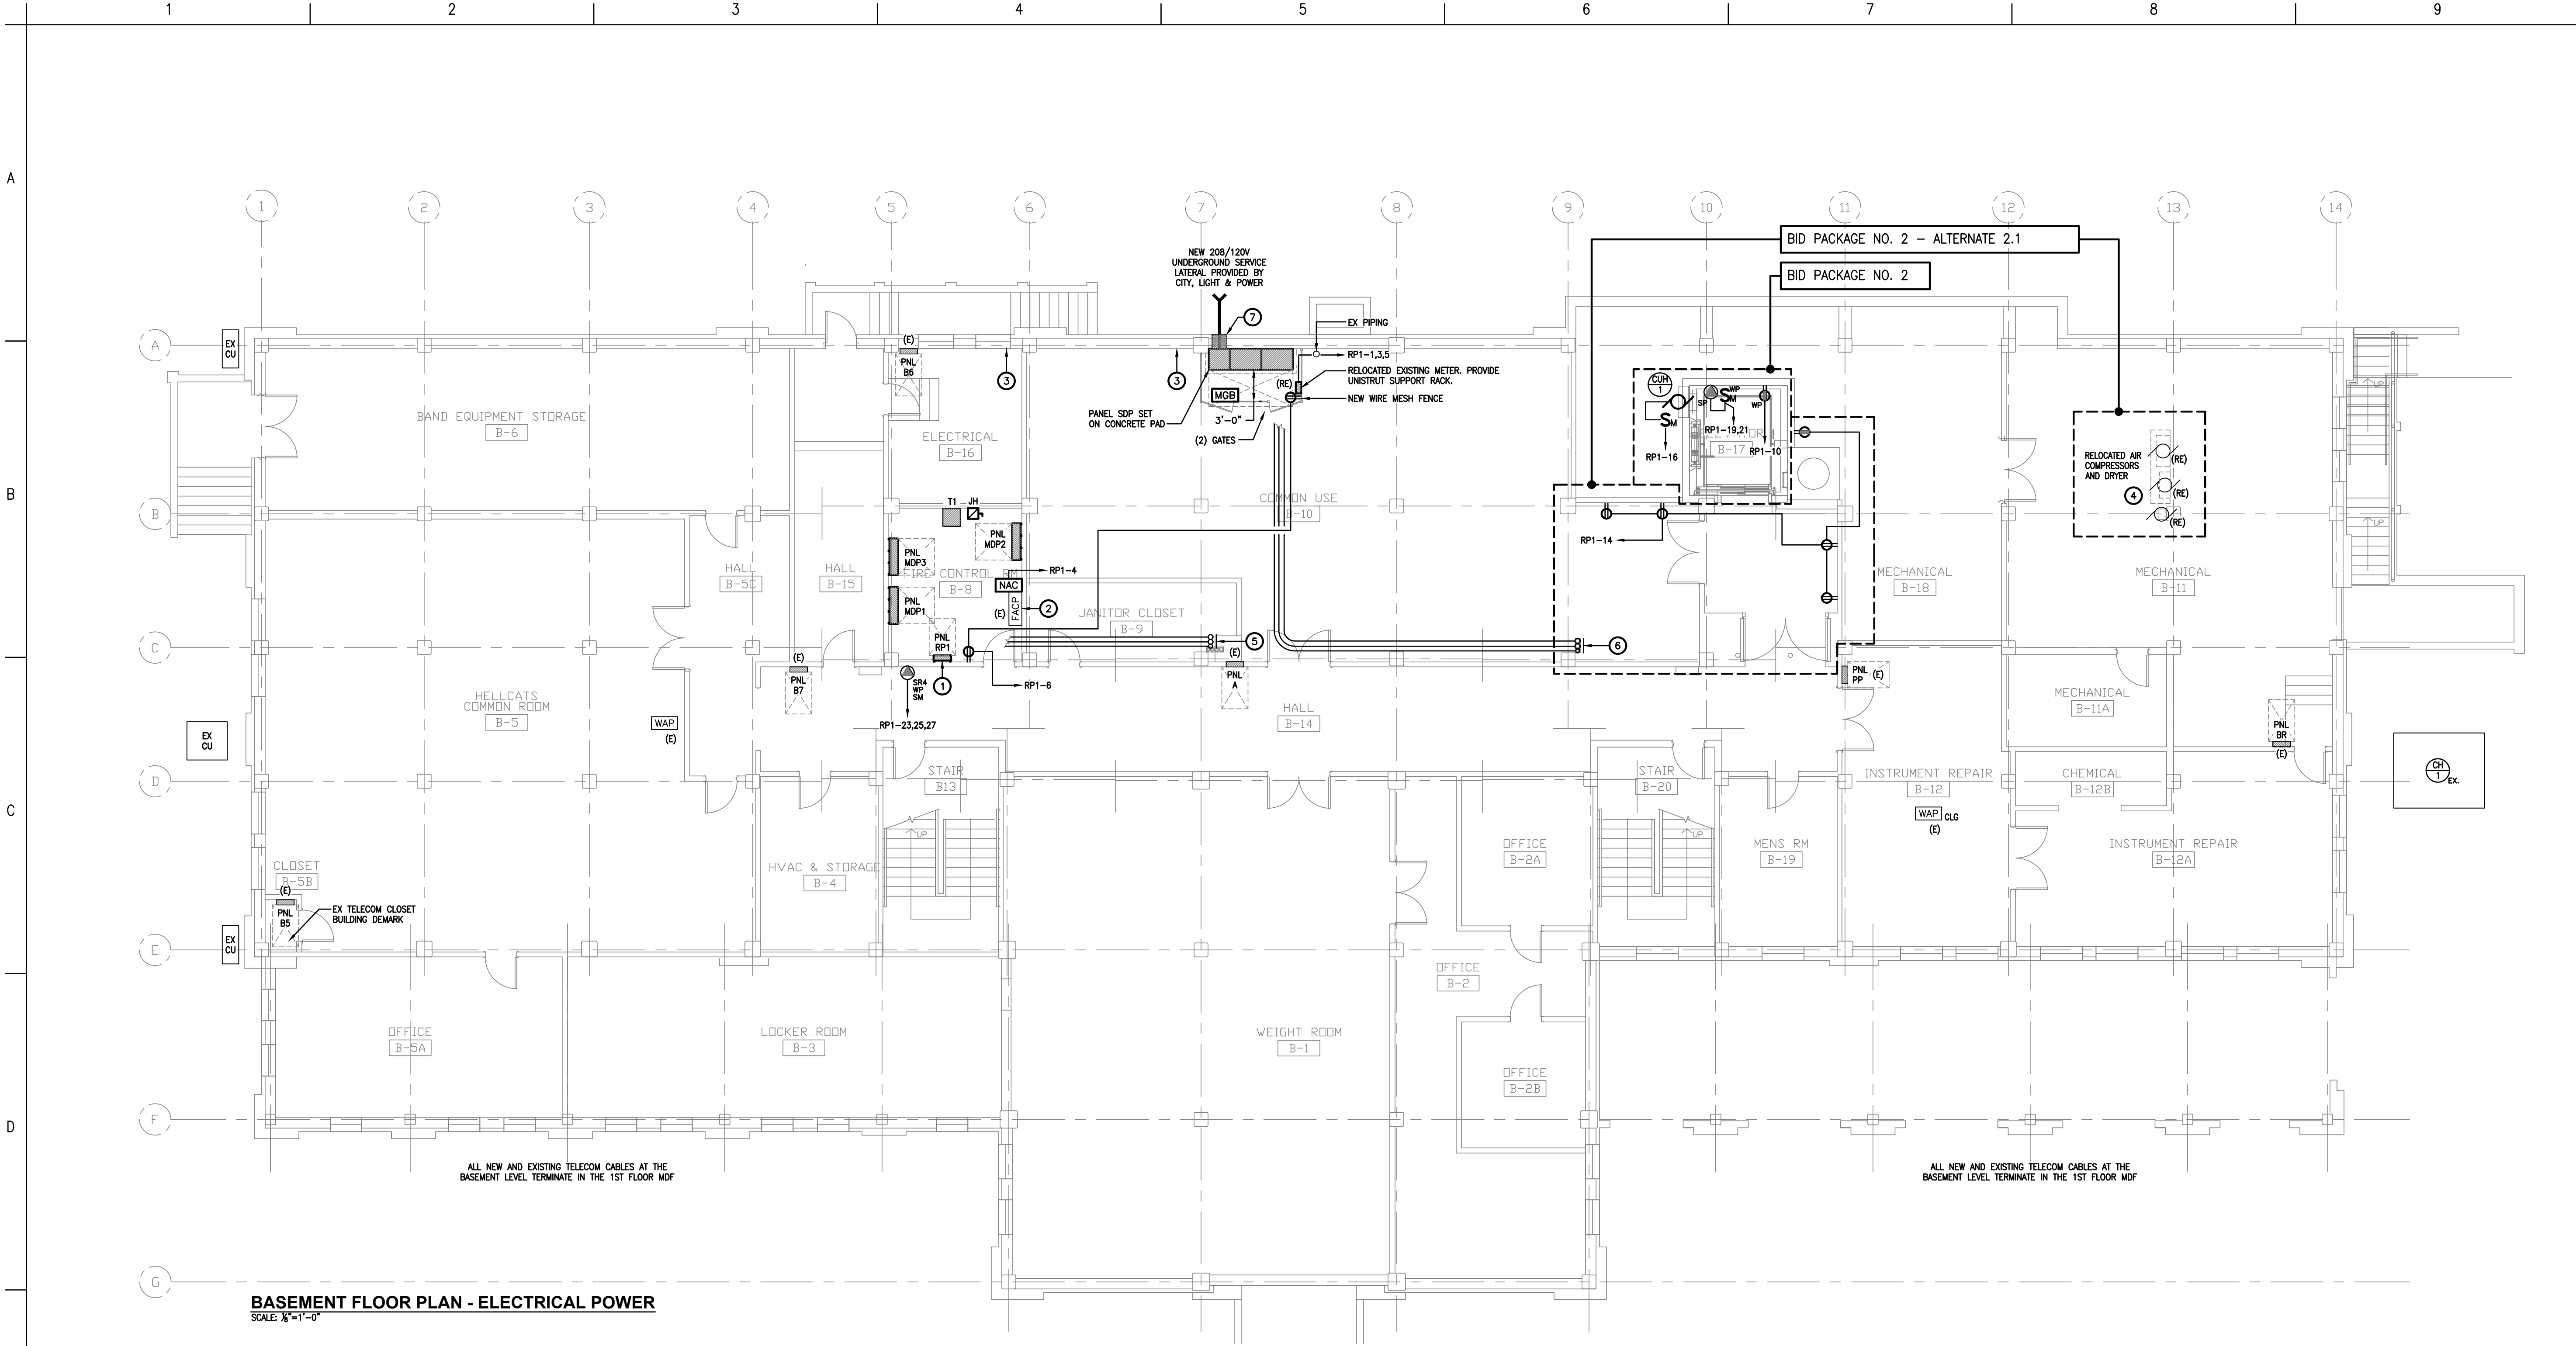

BASEMENT FLOOR PLAN - ELECTRICAL POWER
SCALE: 1/8"=1'-0"

ELECTRICAL NOTES

- ① PROVIDE NEW PANELBOARDS FOR NEW BRANCH CIRCUITS. RECONNECT EXISTING BRANCH CIRCUITS TO REMAIN.
- ② RECONNECT EXISTING FIRE ALARM PANELS TO NEW PANELBOARD.
- ③ SEAL EXISTING DUCTBANK ENTRIES WITH POLYWATER FOAM SEALANT.
- ④ RECONNECT EX AIR COMPRESSORS, DRYER, STARTERS, AND DISCONNECTS/CONTROLS. EXTEND AND RECONNECT ASSOCIATED BRANCH CIRCUITS. PROVIDE NEW DEVICES.
- ⑤ **FEEDER RISERS**
 - (1) 2" CONDUIT TO PANEL 'B' - 1ST FLOOR
 - (1) 2.5" CONDUIT TO PANEL 'D1' - 3RD FLOOR
 - (1) 3.5" CONDUIT TO PANEL 'C1' - 2ND FLOOR
- ⑥ **FEEDER RISERS**
 - (2) 3.5" CONDUITS TO PANEL 'MDP4' - 3RD FLOOR
 - (1) 2.5" CONDUIT SPARE TO 3RD FLOOR TELECOM CLOSET
- ⑦ CONTRACTOR SHALL CORE DRILL EXISTING BASEMENT WALL FOR INSTALLATION OF (6) 5" CONDUITS BEING FURNISHED AND INSTALLED BY CL&P. PROVIDE MODULAR MECHANICAL SEAL "LINK-SEAL" FOR CORE DRILLED HOLES TO SEAL OPENING BETWEEN CORE WALL AND CONDUIT. ALL CONDUIT INTERIORS SHALL BE SEALED WITH POLYWATER "FST" FOAM SEALANT. COORDINATE WITH CL&P ON ORIENTATION OF DUCTBANK SO THAT ALL CONDUITS ENTER BACK OF THE 24" WIDE SWITCHGEAR AUXILIARY INCOMING SECTION. (NOTE: CORES ARE APPROXIMATELY 10" IN DIAMETER. COORDINATE EXACT SIZE WITH MANUFACTURER)

Mark B. Thompson Associates
Architecture
502 South 24th Street
Philadelphia, PA 19146
215.985.1000 www.mbtarchitects.com

Keast & Hood Company of New York, PC
Structural Engineering
400 Market Street, Suite 1250
Philadelphia, PA 19106
215.625.0099 www.keasthood.com

Dimitri J. Ververelli, Inc.
Mechanical, Electrical, Plumbing, Fire Protection
Engineering
211 North 13th Street
Philadelphia, PA 19107
215.496.0000 www.djvinc.com

Langan
Civil Engineering
21 Penn Plaza, 360 West 31st Street, 8th Floor
New York, NY 10001
212.479.5400 www.langan.com


Theatre Projects
Acoustical Design
47 Water Street
South Norwalk, CT 06854
203.299.0830 www.theatreprojects.com

It is a violation of New York State Law for any person, unless he is acting under the direction of a licensed Professional Engineer or Land Surveyor, to alter an item in any way. If an item bearing the seal of an Engineer or Land Surveyor is altered, the altering Engineer or Land Surveyor shall affix to the item his seal and the notation "altered by" followed by his signature and the date of such alteration, and a specific description of the alteration.

- General Notes**
- All dimensions and existing conditions shall be checked and verified by contractor at the site prior to proceeding with the work.
 - Contractor shall inform Architect/ Engineer of any discrepancies on drawings before construction begins.
 - No existing service may be cut without Architect/Engineer's consent. Any existing service severed or damaged shall be replaced at no cost to owner.
 - Contractor must notify Architect/ Engineer at once if hidden existing conditions encountered require design modifications.

Issue	Issued For	Date
0	Bid and Permit	07-06-2022

PRELIMINARY
Not For Construction

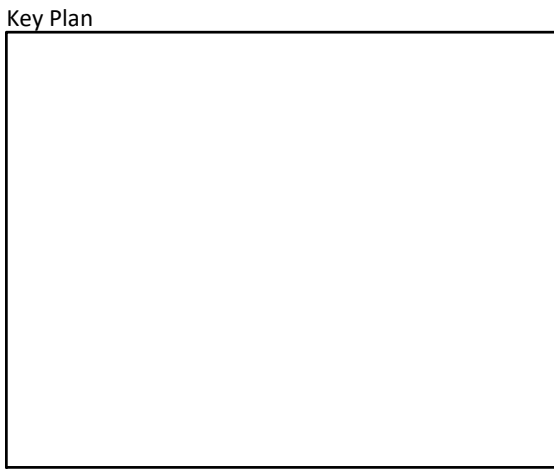


EGNER HALL
BUILDING 685
U.S. MILITARY ACADEMY
West Point, New York

Project No.: 11300 (DVI #2115)
Date: July 6, 2022

Drawing Title:
Basement Floor Plan
Electrical Power

E 200

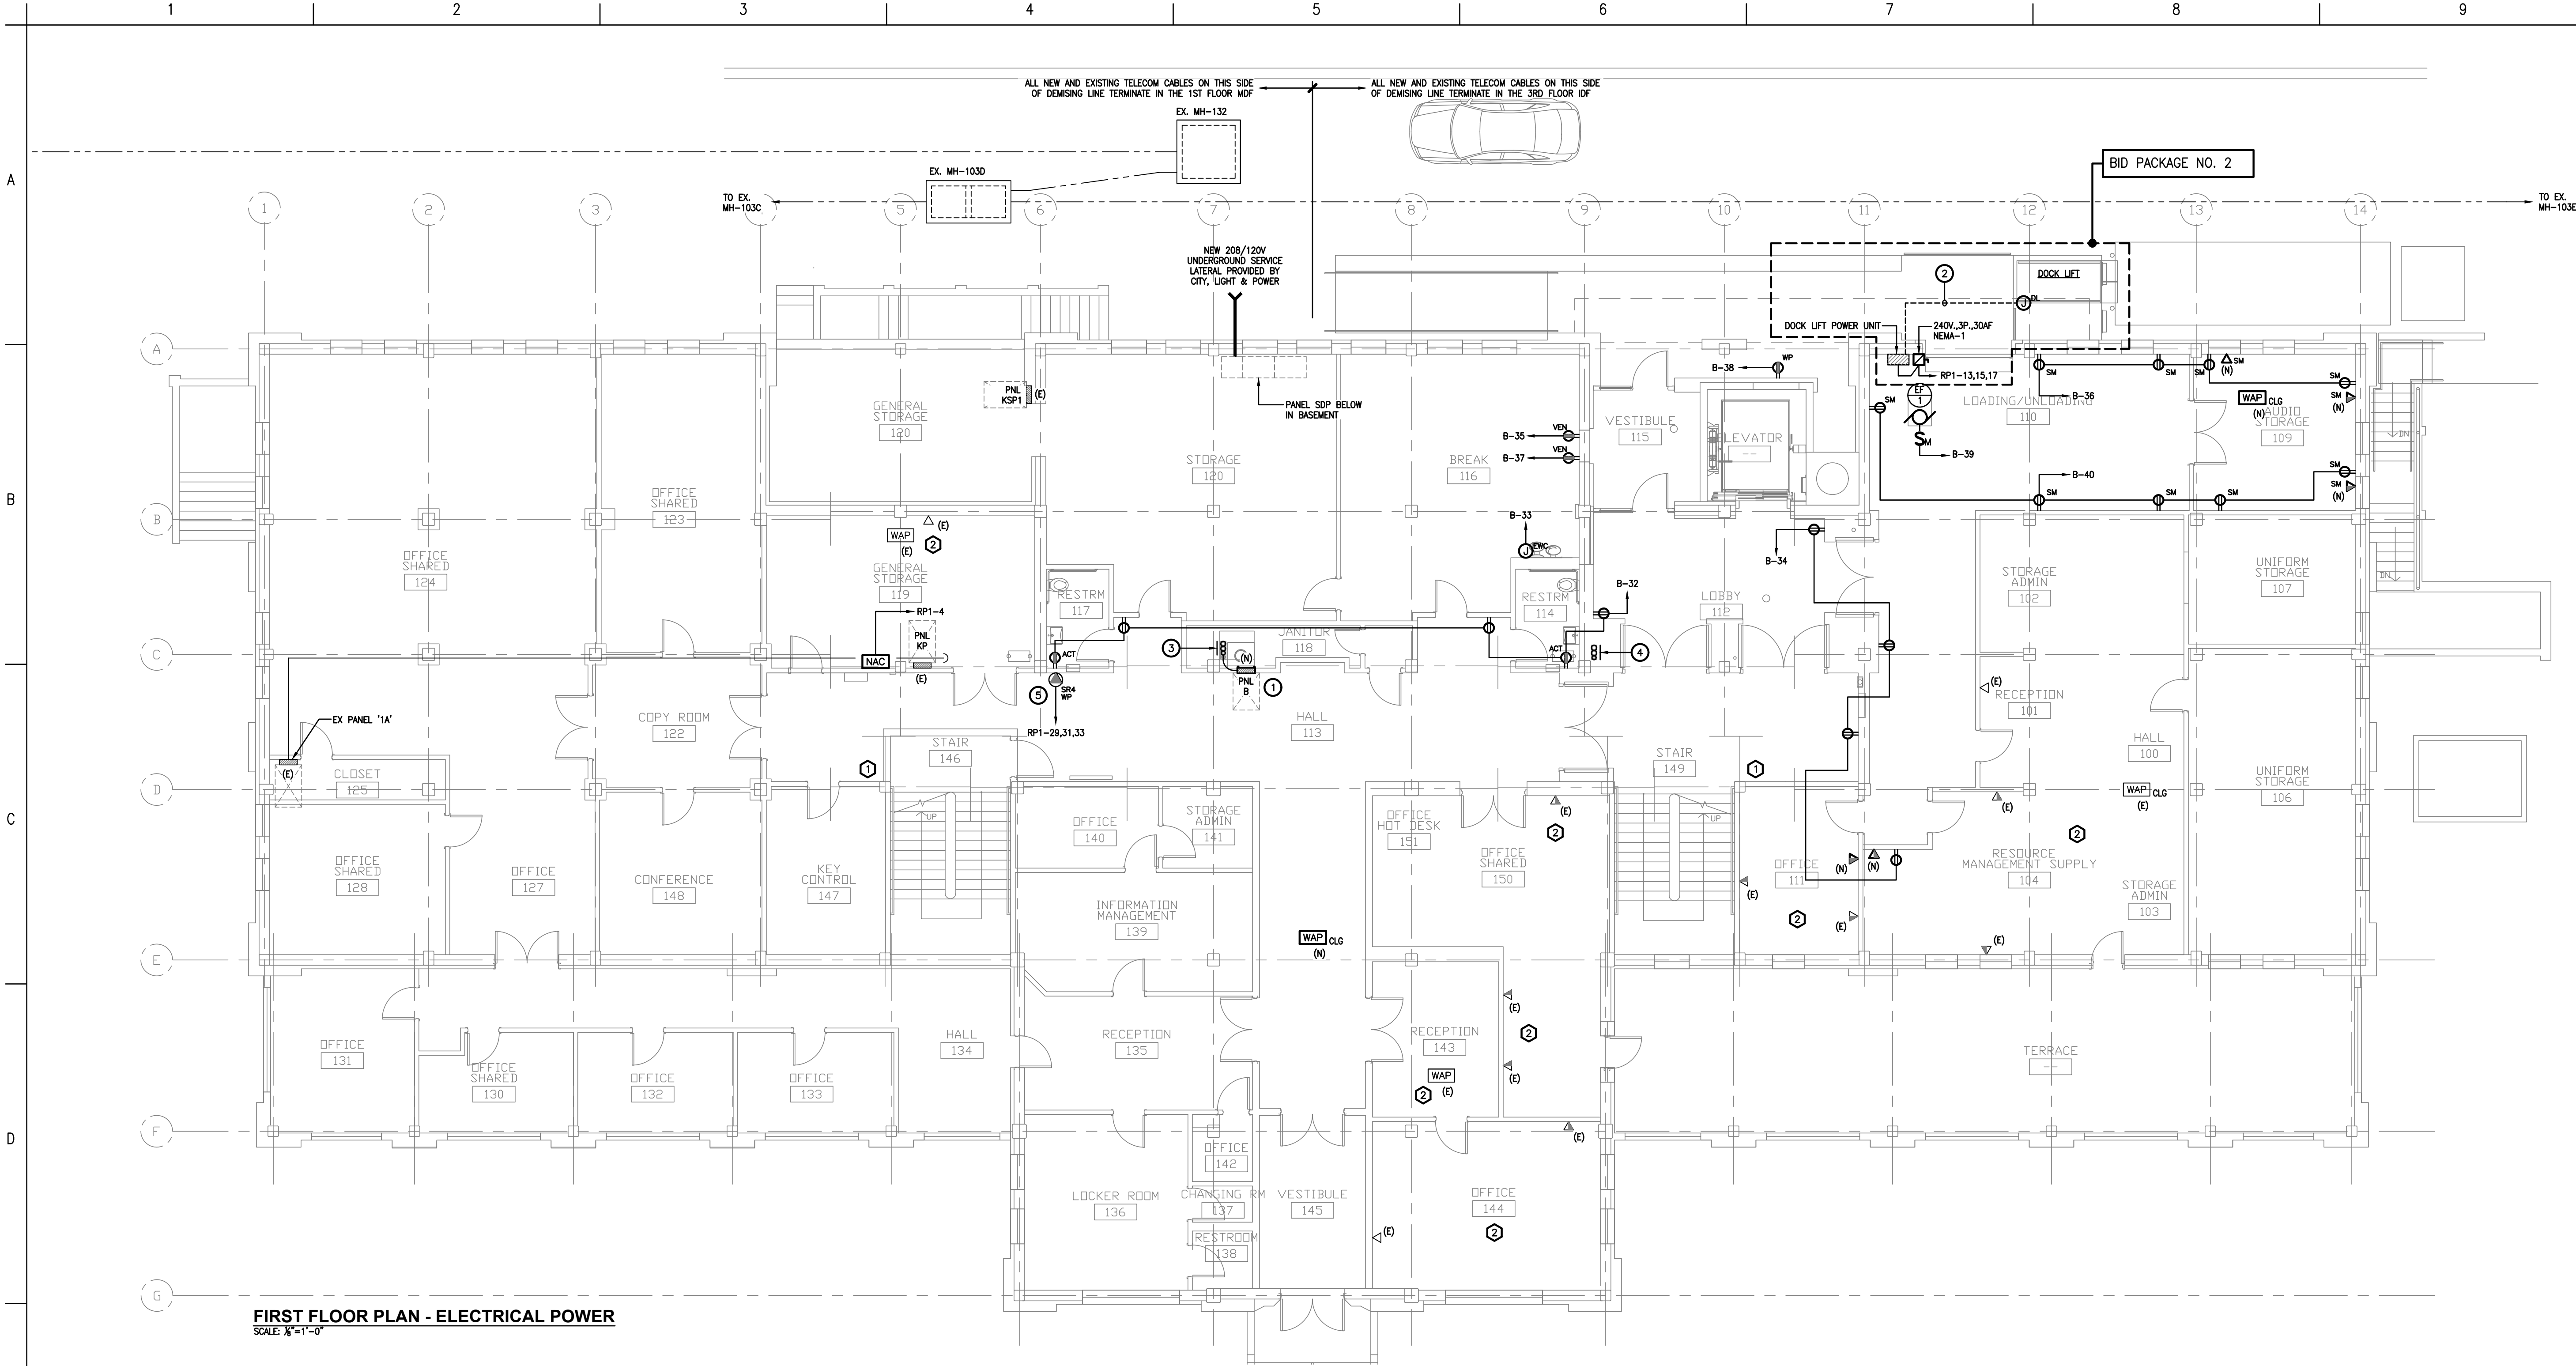

FIRST FLOOR PLAN - ELECTRICAL POWER
SCALE: 1/8"=1'-0"

ELECTRICAL NOTES

1. PROVIDE NEW PANELBOARDS FOR NEW BRANCH CIRCUITS. RECONNECT EXISTING BRANCH CIRCUITS TO REMAIN.
2. EXTEND CONDUIT THROUGH WALL ABOVE GRADE AND 'LB' DOWN TO BELOW SLAB. ROUTE HYDRAULIC PIPING AND CONTROL WIRING IN CONDUIT BELOW FINISH SLAB FROM THE INDOOR POWER UNIT TO THE LIFT TABLE. COORDINATE CONDUIT SIZE AND TERMINATION POINT WITH LIFT VENDOR. SEAL ENDS OF CONDUIT.
3. FEEDER RISERS
(1) 2" CONDUIT TO PANEL 'B'
(1) 2.5" CONDUIT TO PANEL 'D1'
(1) 3.5" CONDUIT TO PANEL 'C1'
4. FEEDER RISERS
(2) 3.5" CONDUITS TO PANEL 'MDP4'
(1) 2.5" CONDUIT SPARE TO 3RD FLOOR TELECOM CLOSET
5. 50A DEVICE TO BE FLUSH MOUNTED WITH WEATHER-PROOF RECTANGULAR FLIP COVER.

TELECOMMUNICATIONS NOTES

1. LOCATION OF EXISTING DEMOLISHED TELECOM CABINET. THE FOLLOWING EXISTING YELLOW, ORANGE, GRAY, BLUE AND RED TELECOM AND LV CABLE RISERS SHALL BE REMOVED AND REPLACED IN NEW RISER LOCATION. COORDINATE NEW RISER LOCATION WITH ARCHITECT. CABLES SHALL BE TERMINATED AND TESTED. ALL CABLING SHALL BE RELOCATED AND REPLACED FROM END TO END PRIOR TO REMOVING THE TELECOM CABINETS. ALL 66-BLOCK TYPE TELEPHONE BLOCKS AND MULTI-PAIR (LARGE) GRAY TELEPHONE CABLES IN THE CABINETS CAN BE REMOVED.
2. ALL ACTIVE TELECOM AND LV CABLING (VOICE/DATA/CATV/WAP/BAS/SECURITY) SERVING ADJOINING SPACES THAT PASS THROUGH THE RENOVATED AREA SHALL BE REMOVED FROM END TO END, REPLACED, TERMINATED, AND TESTED. EXISTING CABLES CAN BE RE-USED IF NOT DAMAGED.

TELECOM & LV CABLE TYPE & COLOR CODING

- ▽ (N) VOICE: PROVIDE (1) 4P/UTP CAT 6 PLENUM RATED "GREEN" CABLE W/ (1) T568A RJ45 JACK
DATA: PROVIDE (2) 4P/UTP CAT 6 PLENUM RATED "YELLOW" CABLE W/ (2) T568A RJ45 JACKS
STATION: (4) MODULE FACEPLATE
- WAP (N) DATA: PROVIDE (2) 4P/UTP CAT 6 PLENUM RATED "ORANGE" CABLE W/ (2) T568A RJ45 JACKS
STATION: (2) MODULE FACEPLATE (WHITE)
- ▽ (N) VOICE: PROVIDE (1) 4P/UTP CAT 6 PLENUM RATED "GREEN" CABLE W/ (1) T568A RJ45 JACKS
STATION: (1) MODULE FACEPLATE (WHITE)
- ▽ (N) CATV: PROVIDE (1) 75 OHM PLENUM RATED QUAD SHIELDED RG-6U COAX CABLE
STATION: (1) MODULE FACEPLATE W/ "F" CONNECTOR

Mark B. Thompson Associates
Architecture
502 South 24th Street
Philadelphia, PA 19146
215.985.1000 www.mbtarchitects.com

Keast & Hood Company of New York, PC
Structural Engineering
400 Market Street, Suite 1250
Philadelphia, PA 19106
215.625.0099 www.keasthood.com

Dimitri J. Ververelli, Inc.
Mechanical, Electrical, Plumbing, Fire Protection
Engineering
211 North 13th Street
Philadelphia, PA 19107
215.496.0000 www.djvinc.com

Langan
Civil Engineering
21 Penn Plaza, 360 West 31st Street, 8th Floor
New York, NY 10001
212.479.5400 www.langan.com


Theatre Projects
Acoustical Design
47 Water Street
South Norwalk, CT 06854
203.299.0830 www.theatreprojects.com

It is a violation of New York State Law for any person, unless he is acting under the direction of a licensed Professional Engineer or Land Surveyor, to alter an item in any way. If an item bearing the seal of an Engineer or Land Surveyor is altered, the altering Engineer or Land Surveyor shall affix to the item his seal and the notation "altered by" followed by his signature and the date of such alteration, and a specific description of the alteration.

- General Notes
1. All dimensions and existing conditions shall be checked and verified by contractor at the site prior to proceeding with the work.
 2. Contractor shall inform Architect/ Engineer of any discrepancies on drawings before construction begins.
 3. No existing service may be cut without Architect/Engineer's consent. Any existing service severed or damaged shall be replaced at no cost to owner.
 4. Contractor must notify Architect/ Engineer at once if hidden existing conditions encountered require design modifications.

Issue	Issued For	Date
0	Bid and Permit	07-06-2022

PRELIMINARY
Not For Construction

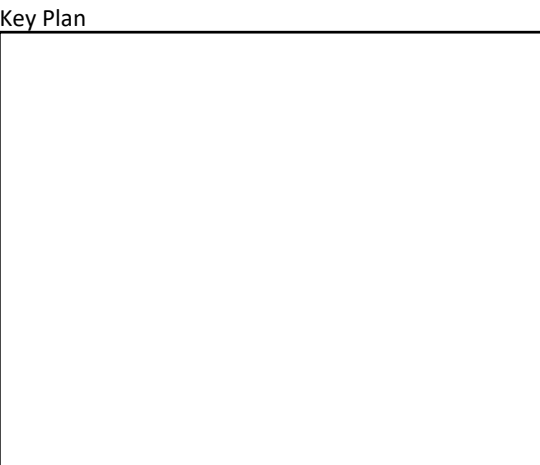


EGNER HALL
BUILDING 685
U.S. MILITARY ACADEMY
West Point, New York

Project No.: 11300 (DVI #2115)
Date: July 6, 2022

Drawing Title:
First Floor Plan
Electrical Power

E 201

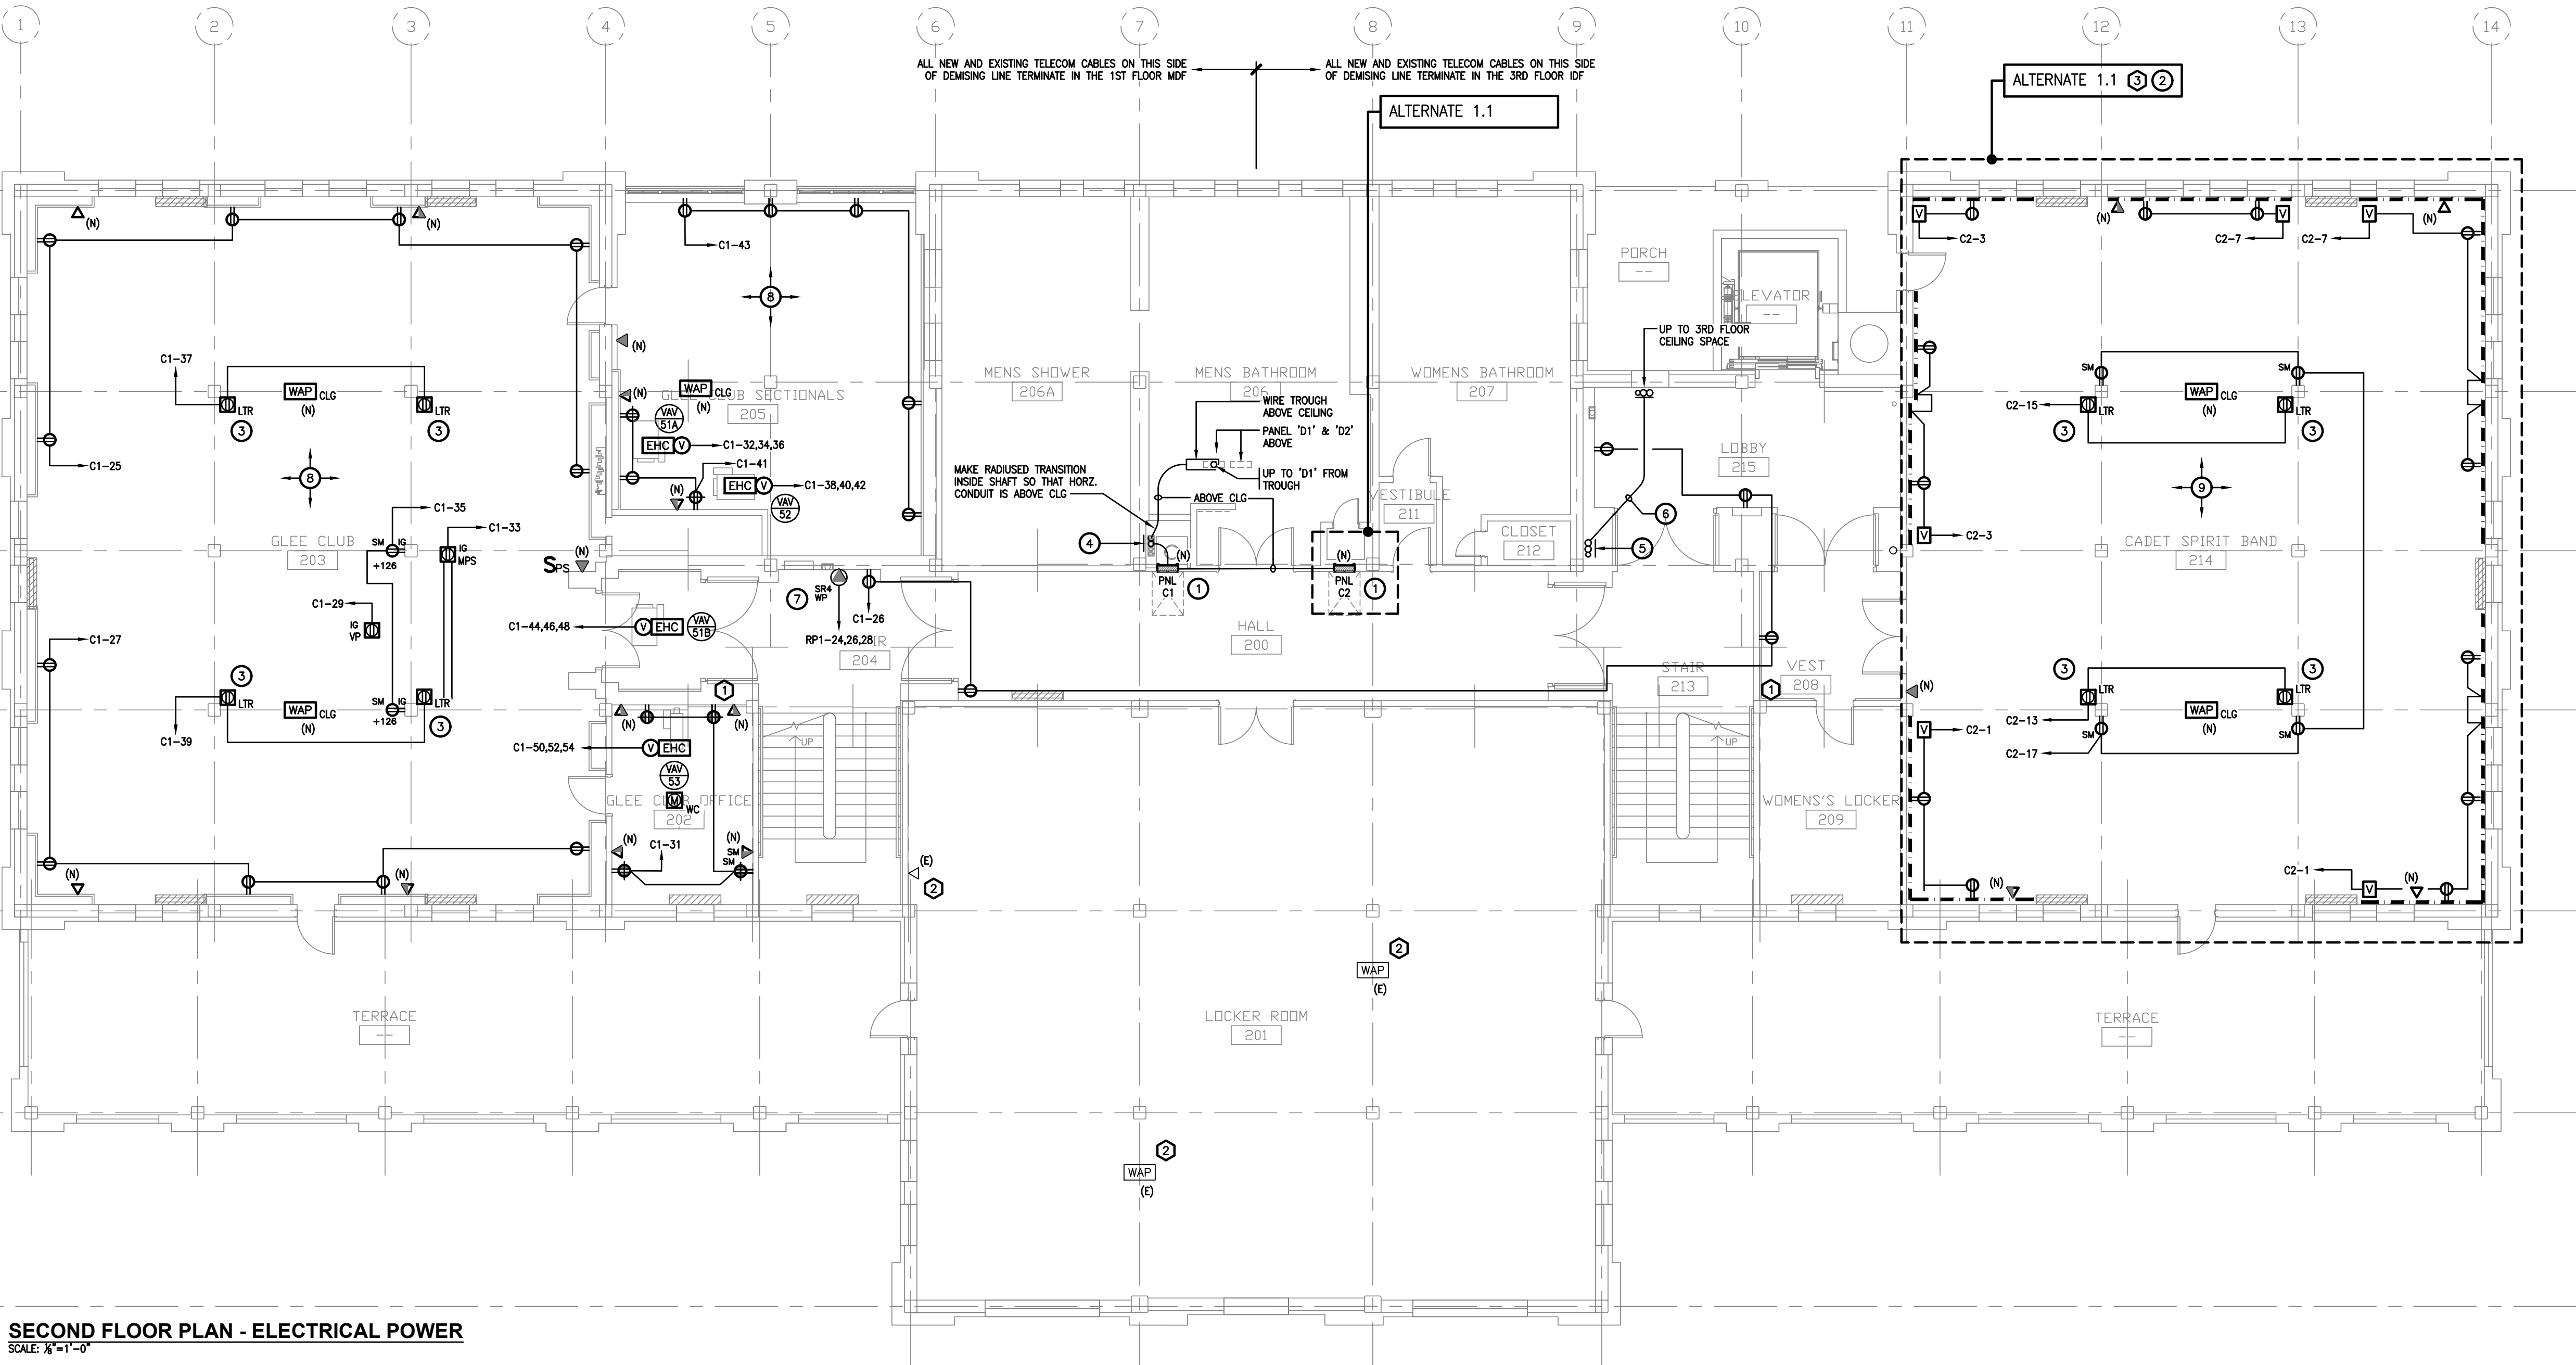

SECOND FLOOR PLAN - ELECTRICAL POWER
SCALE: 1/8"=1'-0"

ELECTRICAL NOTES

- PROVIDE NEW PANELBOARDS FOR NEW BRANCH CIRCUITS. RECONNECT EXISTING BRANCH CIRCUITS TO REMAIN.
- IF ALTERNATE IS NOT ACCEPTED, ALL ELECTRICAL DEVICES SHALL REMAIN AND BE RECIRCUITED TO NEW PANELS.
- RECEPTACLES NOTED AS "LTR" SHALL BE MOUNTED ON THE SIDES OF THE EXISTING CONCRETE BEAMS. TYPICAL FOR ALL.
- FEEDER RISERS
(1) 2.5" CONDUIT TO PANEL 'D1'
(1) 3.5" CONDUIT TO PANEL 'C1'
- FEEDER RISERS
(2) 3.5" CONDUITS TO PANEL 'MDP4'
(1) 2.5" CONDUIT SPARE TO 3RD FLOOR TELECOM CLOSET
- TRANSITION CONDUIT RISERS ABOVE CEILING TO 3RD FLOOR DUCT SHAFT. COORDINATE WITH DUCTWORK, PIPING, AND RATED CONSTRUCTION.
- 50A DEVICE TO BE FLUSH MOUNTED WITH WEATHER-PROOF RECTANGULAR FLIP COVER.
- PROVIDE EXTRA-DEEP BACKBOXES SO THAT THE DEVICES SIT FLUSH WITH THE FACE OF THE ACOUSTICAL WALL AND CEILING TREATMENTS (SPRAY FOAM ON UNDERSIDE OF DECK BETWEEN BEAMS). CONDUITS TO SIT TIGHT TO EXISTING WALL BEHIND WALL COVERING AND CEILING TREATMENTS. TYPICAL FOR ALL DEVICES. REFERENCE ARCHITECTURAL DRAWINGS FOR COORDINATION.
- PROVIDE EXTRA-DEEP BACKBOXES SO THAT THE DEVICES SIT FLUSH WITH THE FACE OF THE CEILING TREATMENTS (SPRAY FOAM ON UNDERSIDE OF DECK BETWEEN BEAMS). CONDUITS TO SIT TIGHT TO EXISTING DECK BEHIND CEILING TREATMENTS. TYPICAL FOR ALL DEVICES. REFERENCE ARCHITECTURAL DRAWINGS FOR COORDINATION.

TELECOMMUNICATIONS NOTES

- LOCATION OF EXISTING DEMOLISHED TELECOM CABINET. THE FOLLOWING EXISTING YELLOW, ORANGE, GRAY, BLUE, AND RED TELECOM AND LV CABLE RISERS SHALL BE REMOVED AND REPLACED IN NEW RISER LOCATION. COORDINATE NEW RISER LOCATION WITH ARCHITECT. CABLES SHALL BE TERMINATED AND TESTED. ALL CABLING SHALL BE RELOCATED AND REPLACED FROM END TO END PRIOR TO REMOVING THE TELECOM CABINETS. ALL 66-BLOCK TYPE TELEPHONE BLOCKS AND MULTI-PAIR (LARGE) GRAY TELEPHONE CABLES IN THE CABINETS CAN BE REMOVED.
- ALL ACTIVE TELECOM AND LV CABLING (VOICE/DATA/CATV/WAP/BAS/SECURITY) SERVING ADJOINING SPACES THAT PASS THROUGH THE RENOVATED AREA SHALL BE REMOVED FROM END TO END, REPLACED, TERMINATED, AND TESTED. EXISTING CABLES CAN BE RE-USED IF NOT DAMAGED.
- IF ALTERNATE IS NOT ACCEPTED, ALL ACTIVE TELECOM AND LV CABLING SERVING THE CADET SPIRIT BAND ROOM THAT PASS THROUGH THE RENOVATED AREA SHALL BE REMOVED, REPLACED, TERMINATED, AND TESTED. EXISTING CABLES CAN BE RE-USED IF NOT DAMAGED.

TELECOM & LV CABLE TYPE & COLOR CODING

- | | | |
|---------|----------|--|
| ▽ (N) | VOICE: | PROVIDE (1) 4P/UTP CAT 6 PLENUM RATED "GREEN" CABLE W/ (1) T568A RJ45 JACK |
| ▽ (E) | DATA: | PROVIDE (2) 4P/UTP CAT 6 PLENUM RATED "YELLOW" CABLE W/ (2) T568A RJ45 JACKS |
| WAP (N) | STATION: | (4) MODULE FACEPLATE |
| WAP (E) | DATA: | PROVIDE (2) 4P/UTP CAT 6 PLENUM RATED "ORANGE" CABLE W/ (2) T568A RJ45 JACKS |
| ▽ (N) | STATION: | (2) MODULE FACEPLATE (WHITE) |
| ▽ (N) | VOICE: | PROVIDE (1) 4P/UTP CAT 6 PLENUM RATED "GREEN" CABLE W/ (1) T568A RJ45 JACKS |
| ▽ (E) | STATION: | (1) MODULE FACEPLATE (WHITE) |
| ▽ (N) | CATV: | PROVIDE (1) 75 OHM PLENUM RATED QUAD SHIELDED RG-6U COAX CABLE |
| ▽ (E) | STATION: | (1) MODULE FACEPLATE W/ "F" CONNECTOR |

Mark B. Thompson Associates
Architecture
502 South 24th Street
Philadelphia, PA 19146
215.985.1000 www.mbtarchitects.com

Keast & Hood Company of New York, PC
Structural Engineering
400 Market Street, Suite 1250
Philadelphia, PA 19106
215.625.0099 www.keasthood.com

Dimitri J. Ververelli, Inc.
Mechanical, Electrical, Plumbing, Fire Protection
Engineering
211 North 13th Street
Philadelphia, PA 19107
215.496.0000 www.djvinc.com

Langan
Civil Engineering
21 Penn Plaza, 360 West 31st Street, 8th Floor
New York, NY 10001
212.479.5400 www.langan.com


Theatre Projects
Acoustical Design
47 Water Street
South Norwalk, CT 06854
203.299.0830 www.theatreprojects.com

It is a violation of New York State Law for any person, unless he is acting under the direction of a licensed Professional Engineer or Land Surveyor, to alter an item in any way. If an item bearing the seal of an Engineer or Land Surveyor is altered, the altering Engineer or Land Surveyor shall affix to the item his seal and the notation "altered by" followed by his signature and the date of such alteration, and a specific description of the alteration.

- General Notes
- All dimensions and existing conditions shall be checked and verified by contractor at the site prior to proceeding with the work.
 - Contractor shall inform Architect/ Engineer of any discrepancies on drawings before construction begins.
 - No existing service may be cut without Architect/Engineer's consent. Any existing service severed or damaged shall be replaced at no cost to owner.
 - Contractor must notify Architect/ Engineer at once if hidden existing conditions encountered require design modifications.

Issue	Issued For	Date
0	Bid and Permit	07-06-2022

PRELIMINARY
Not For Construction

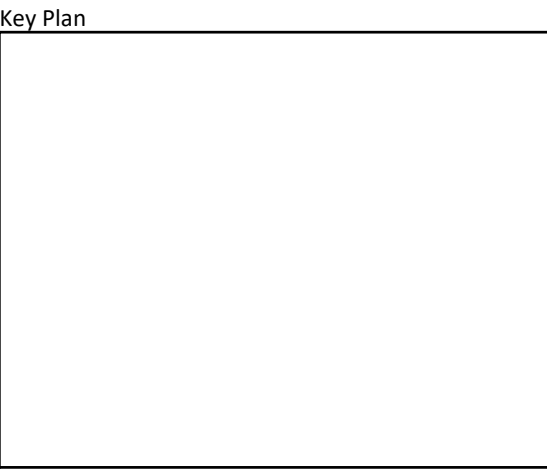


EGNER HALL
BUILDING 685
U.S. MILITARY ACADEMY
West Point, New York

Project No.: 11300 (DWI #2115)
Date: July 6, 2022

Drawing Title:
Second Floor Plan
Electrical Power

E 202

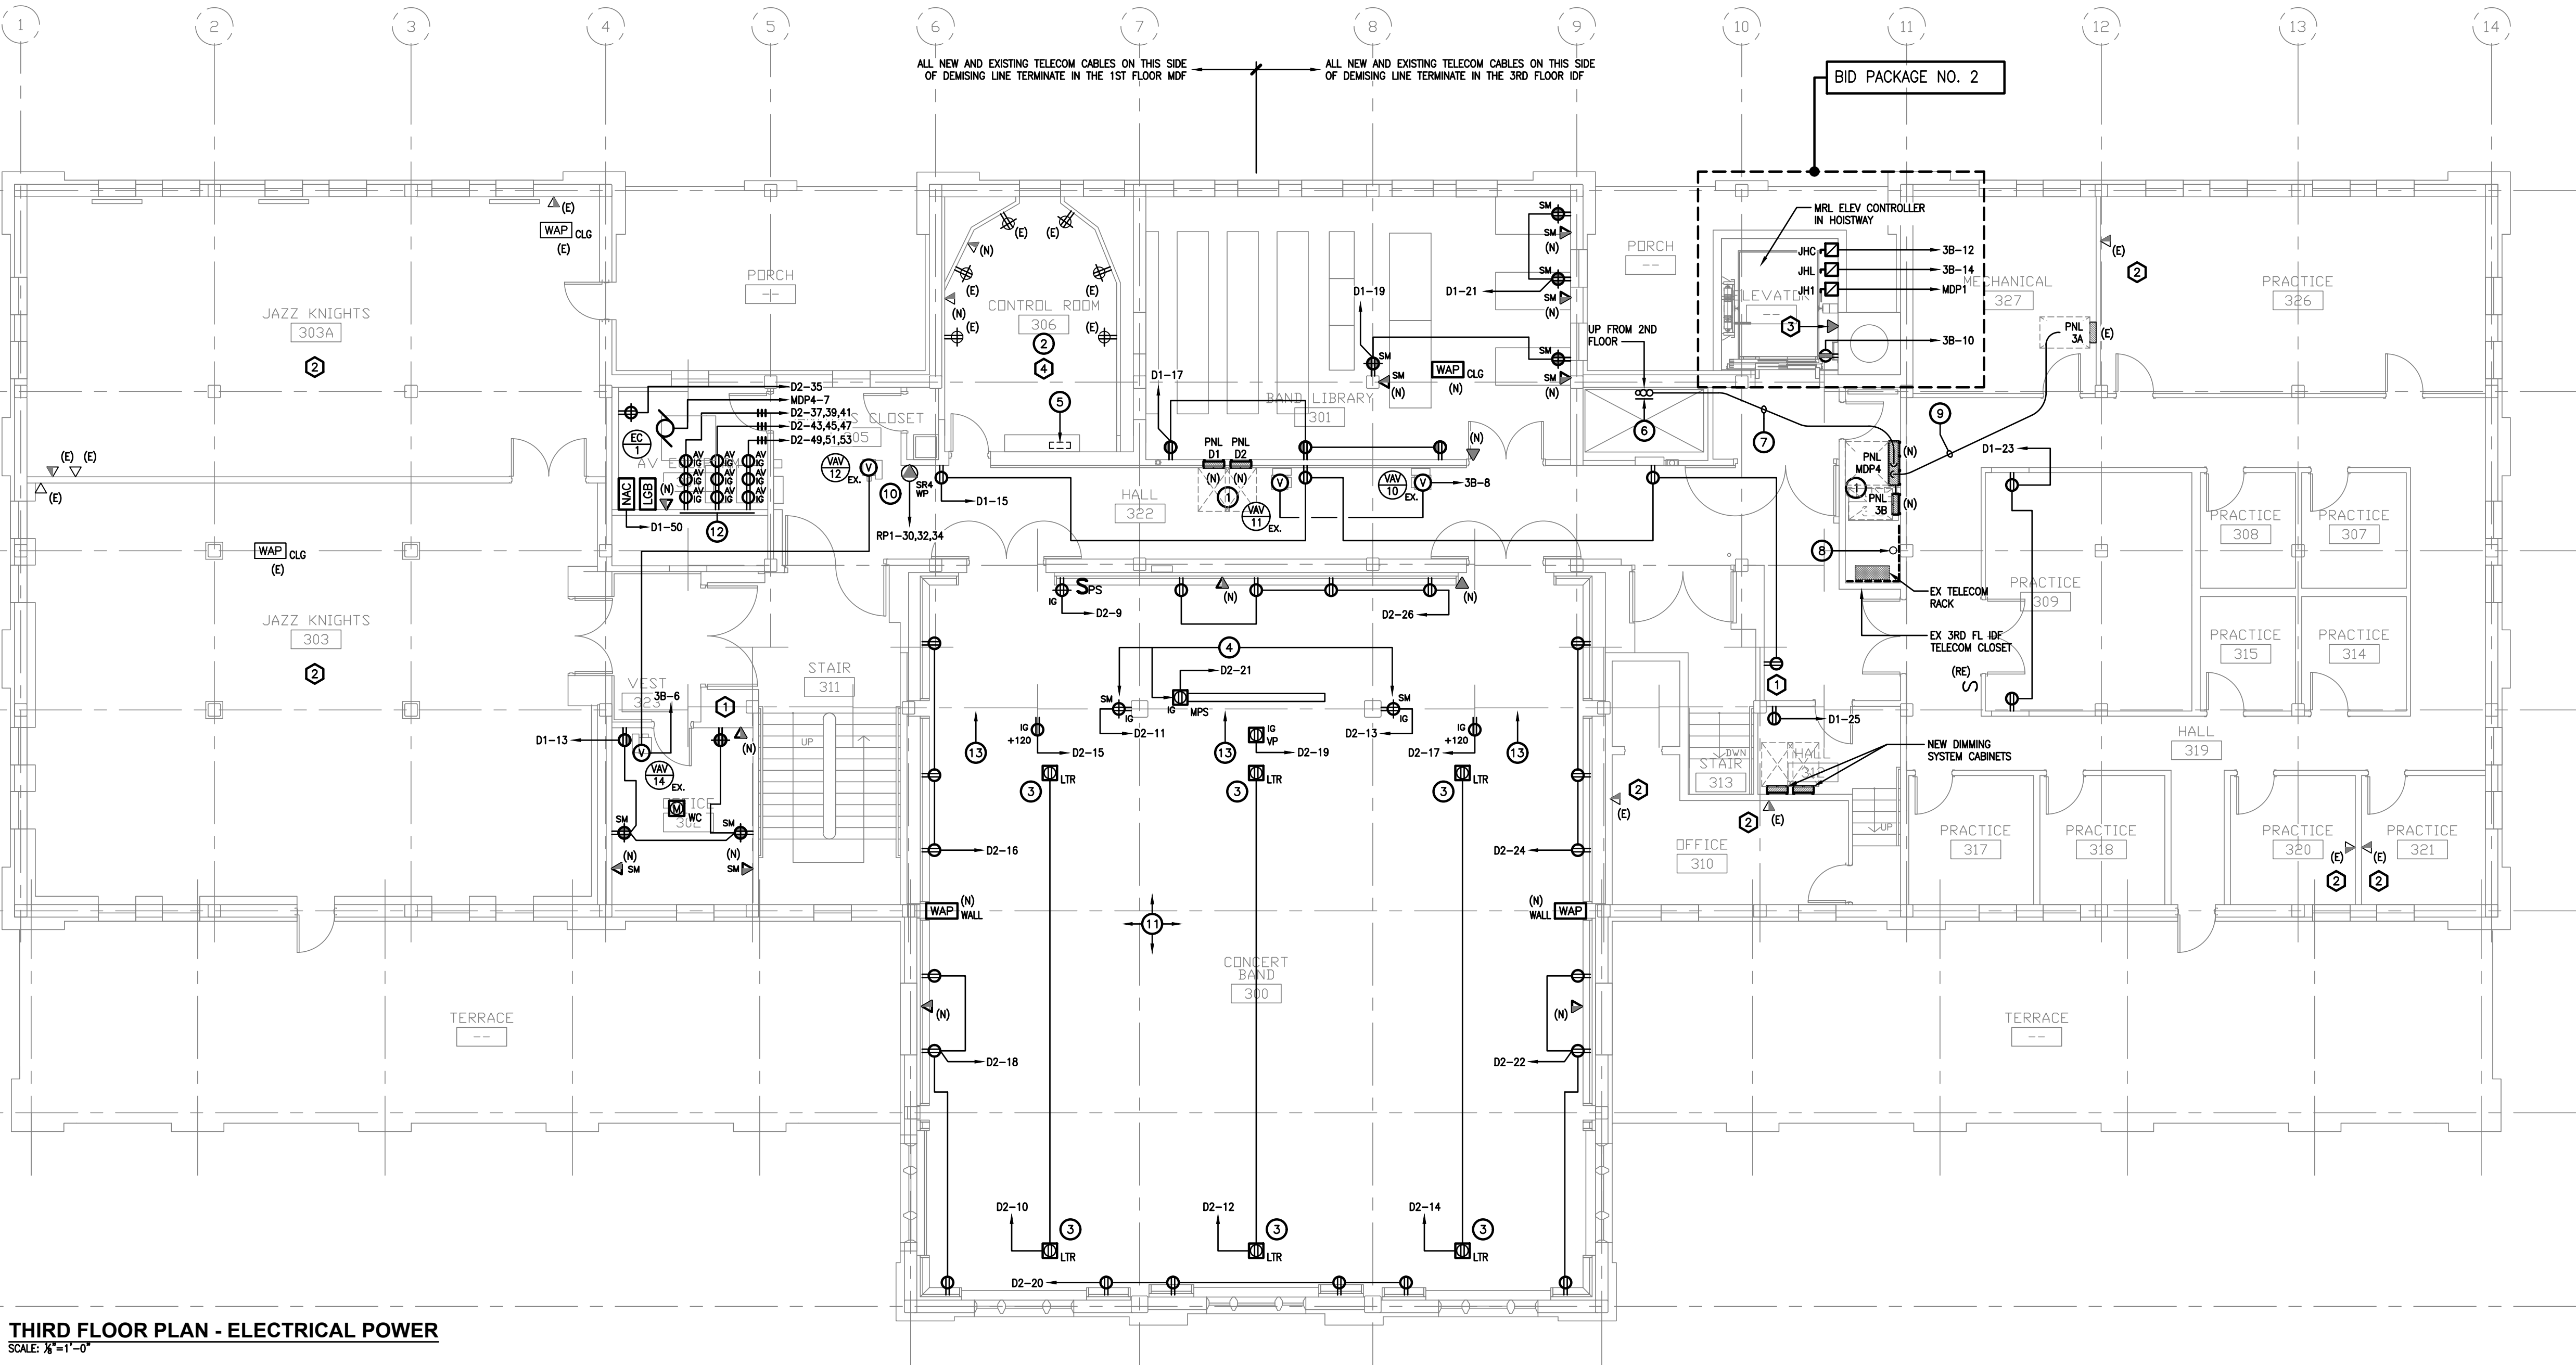

THIRD FLOOR PLAN - ELECTRICAL POWER
SCALE: 1/8"=1'-0"

ELECTRICAL NOTES

- 1 PROVIDE NEW PANELBOARDS FOR NEW BRANCH CIRCUITS. RECONNECT EXISTING BRANCH CIRCUITS TO REMAIN.
- 2 EXISTING LIGHTING FIXTURES, SWITCH CONTROL, AND RECEPTACLES TO REMAIN AND BE RECIRCUTED TO NEW PANELS.
- 3 RECEPTACLES NOTED AS "LTR" SHALL BE MOUNTED TO THE UNDERSIDE OF THE STRUCTURAL SLAB ABOVE SO THAT THE FACE OF THE RECEPTACLE SITS FLUSH WITH THE SURFACE OF THE SPRAY-ON ACOUSTICAL FOAM.
- 4 MOUNT DEVICES TO UNDERSIDE OF HORIZONTAL SECTION OF SOFFIT.
- 5 ALL EXISTING BRANCH CIRCUITS FROM DEMOLISHED PANEL 'D3' SERVING THE CONTROL ROOM SHALL BE EXTENDED AND RECONNECTED TO NEW PANEL 'D2'.
- 6 FEEDER DISERS
 - (2) 3.5" CONDUITS TO PANEL 'MDP4'
 - (1) 2.5" CONDUIT SPARE TO 3RD FLOOR TELECOM CLOSET
- 7 TRANSITION CONDUIT RISERS ABOVE CEILING TO 3RD FLOOR TELECOM CLOSET. COORDINATE WITH DUCTWORK, PIPING, AND RATED CONSTRUCTION.

TELECOMMUNICATIONS NOTES

- 1 LOCATION OF EXISTING DEMOLISHED TELECOM CABINET. THE FOLLOWING EXISTING YELLOW, ORANGE, GRAY, BLUE, AND RED TELECOM AND LV CABLE RISERS SHALL BE REMOVED AND REPLACED IN NEW RISER LOCATION. COORDINATE NEW RISER LOCATION WITH ARCHITECT. CABLES SHALL BE TERMINATED AND TESTED. ALL CABLING SHALL BE RELOCATED AND REPLACED FROM END TO END PRIOR TO REMOVING THE TELECOM CABINETS. ALL 66-BLOCK TYPE TELEPHONE BLOCKS AND MULTI-PAIR (LARGE) GRAY TELEPHONE CABLES IN THE CABINETS CAN BE REMOVED.
- 2 ALL ACTIVE TELECOM AND LV CABLING (VOICE/DATA/CATV/WAP/BAS/SECURITY) SERVING ADJOINING SPACES THAT PASS THROUGH THE RENOVATED AREA SHALL BE REMOVED FROM END TO END, REPLACED, TERMINATED, AND TESTED. EXISTING CABLES CAN BE RE-USED IF NOT DAMAGED.
- 3 MRL ELEVATOR CONTROLLER - PROVIDE ANALOG TELEPHONE CONNECTION TO ELEVATOR WITH (1) GREEN CAT-6 CABLE EXTENDED AND TERMINATED ON THE EXISTING 110 BLOCKS IN THE 3RD FLOOR TELECOM CLOSET.
- 4 COORDINATE EXACT LOCATION OF NEW VOICE/DATA JACKS WITH OWNER.

- 8 EX TELECOM CONDUIT STUB THROUGH FLOOR TO ABOVE 2ND FLOOR CEILING.
- 9 FEEDER ROUTED ABOVE CEILING TO EXISTING PANEL 3A. COORDINATE WITH DUCTWORK AND PIPING.
- 10 SOA DEVICE TO BE FLUSH MOUNTED WITH WEATHER-PROOF RECTANGULAR FLIP COVER.
- 11 PROVIDE EXTRA-DEEP BACKBOXES SO THAT THE DEVICES SIT FLUSH WITH THE FACE OF THE ACOUSTICAL WALL AND CEILING TREATMENTS (SPRAY FOAM ON UNDERSIDE OF DECK BETWEEN BEAMS). CONDUITS TO SIT TIGHT TO EXISTING WALL BEHIND WALL COVERING AND CEILING TREATMENTS. TYPICAL FOR ALL DEVICES. REFERENCE ARCHITECTURAL DRAWINGS FOR COORDINATION.
- 12 COORDINATE MOUNTING LOCATION (AND ASSOCIATED HARD-WIRED CONNECTIONS, IF ANY) WITH THE AV CONTRACTOR.
- 13 FURRED-OUT WALL ABOVE SOFFIT AND UP TO HIGH CEILING TO BE USED AS A CONCEALED PATHWAY FROM SOFFIT FOR ELECTRICAL POWER, LIGHTING CIRCUITS, CONTROLS, FIRE ALARM, ETC.

TELECOM & LV CABLE TYPE & COLOR CODING

- WAP (N) VOICE: PROVIDE (1) 4P/UTP CAT 6 PLENUM RATED "GREEN" CABLE W/ (1) T568A RJ45 JACK
DATA: PROVIDE (2) 4P/UTP CAT 6 PLENUM RATED "YELLOW" CABLE W/ (2) T568A RJ45 JACKS
STATION: (4) MODULE FACEPLATE
- WAP (E) DATA: PROVIDE (2) 4P/UTP CAT 6 PLENUM RATED "ORANGE" CABLE W/ (2) T568A RJ45 JACKS
STATION: (2) MODULE FACEPLATE (WHITE)
- WAP (N) VOICE: PROVIDE (1) 4P/UTP CAT 6 PLENUM RATED "GREEN" CABLE W/ (1) T568A RJ45 JACKS
STATION: (1) MODULE FACEPLATE (WHITE)
- WAP (E) CATV: PROVIDE (1) 75 OHM PLENUM RATED QUAD SHIELDED RG-6U COAX CABLE
STATION: (1) MODULE FACEPLATE W/ "F" CONNECTOR

Mark B. Thompson Associates
Architecture
502 South 24th Street
Philadelphia, PA 19146
215.985.1000 www.mbtarchitects.com

Keast & Hood Company of New York, PC
Structural Engineering
400 Market Street, Suite 1250
Philadelphia, PA 19106
215.625.0099 www.keasthood.com

Dimitri J. Ververelli, Inc.
Mechanical, Electrical, Plumbing, Fire Protection
Engineering
211 North 13th Street
Philadelphia, PA 19107
215.496.0000 www.djvinc.com

Langan
Civil Engineering
21 Penn Plaza, 360 West 31st Street, 8th Floor
New York, NY 10001
212.479.5400 www.langan.com


Theatre Projects
Acoustical Design
47 Water Street
South Norwalk, CT 06854
203.299.0830 www.theatreprojects.com

It is a violation of New York State Law for any person, unless he is acting under the direction of a licensed Professional Engineer or Land Surveyor, to alter an item in any way. If an item bearing the seal of an Engineer or Land Surveyor is altered, the altering Engineer or Land Surveyor shall affix to the item his seal and the notation "altered by" followed by his signature and the date of such alteration, and a specific description of the alteration.

- General Notes
- 1. All dimensions and existing conditions shall be checked and verified by contractor at the site prior to proceeding with the work.
 - 2. Contractor shall inform Architect/ Engineer of any discrepancies on drawings before construction begins.
 - 3. No existing service may be cut without Architect/Engineer's consent. Any existing service severed or damaged shall be replaced at no cost to owner.
 - 4. Contractor must notify Architect/ Engineer at once if hidden existing conditions encountered require design modifications.

Issue	Issued For	Date
0	Bid and Permit	07-06-2022

PRELIMINARY
Not For Construction

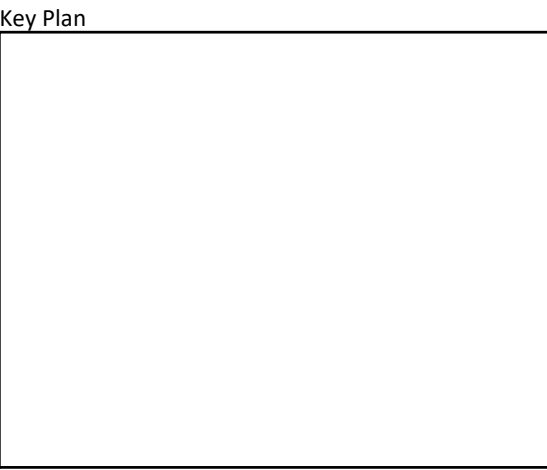


EGNER HALL
BUILDING 685
U.S. MILITARY ACADEMY
West Point, New York

Project No.: 11300 (DWI #2115)
Date: July 6, 2022

Drawing Title:
Third Floor Plan
Electrical Power

E 203

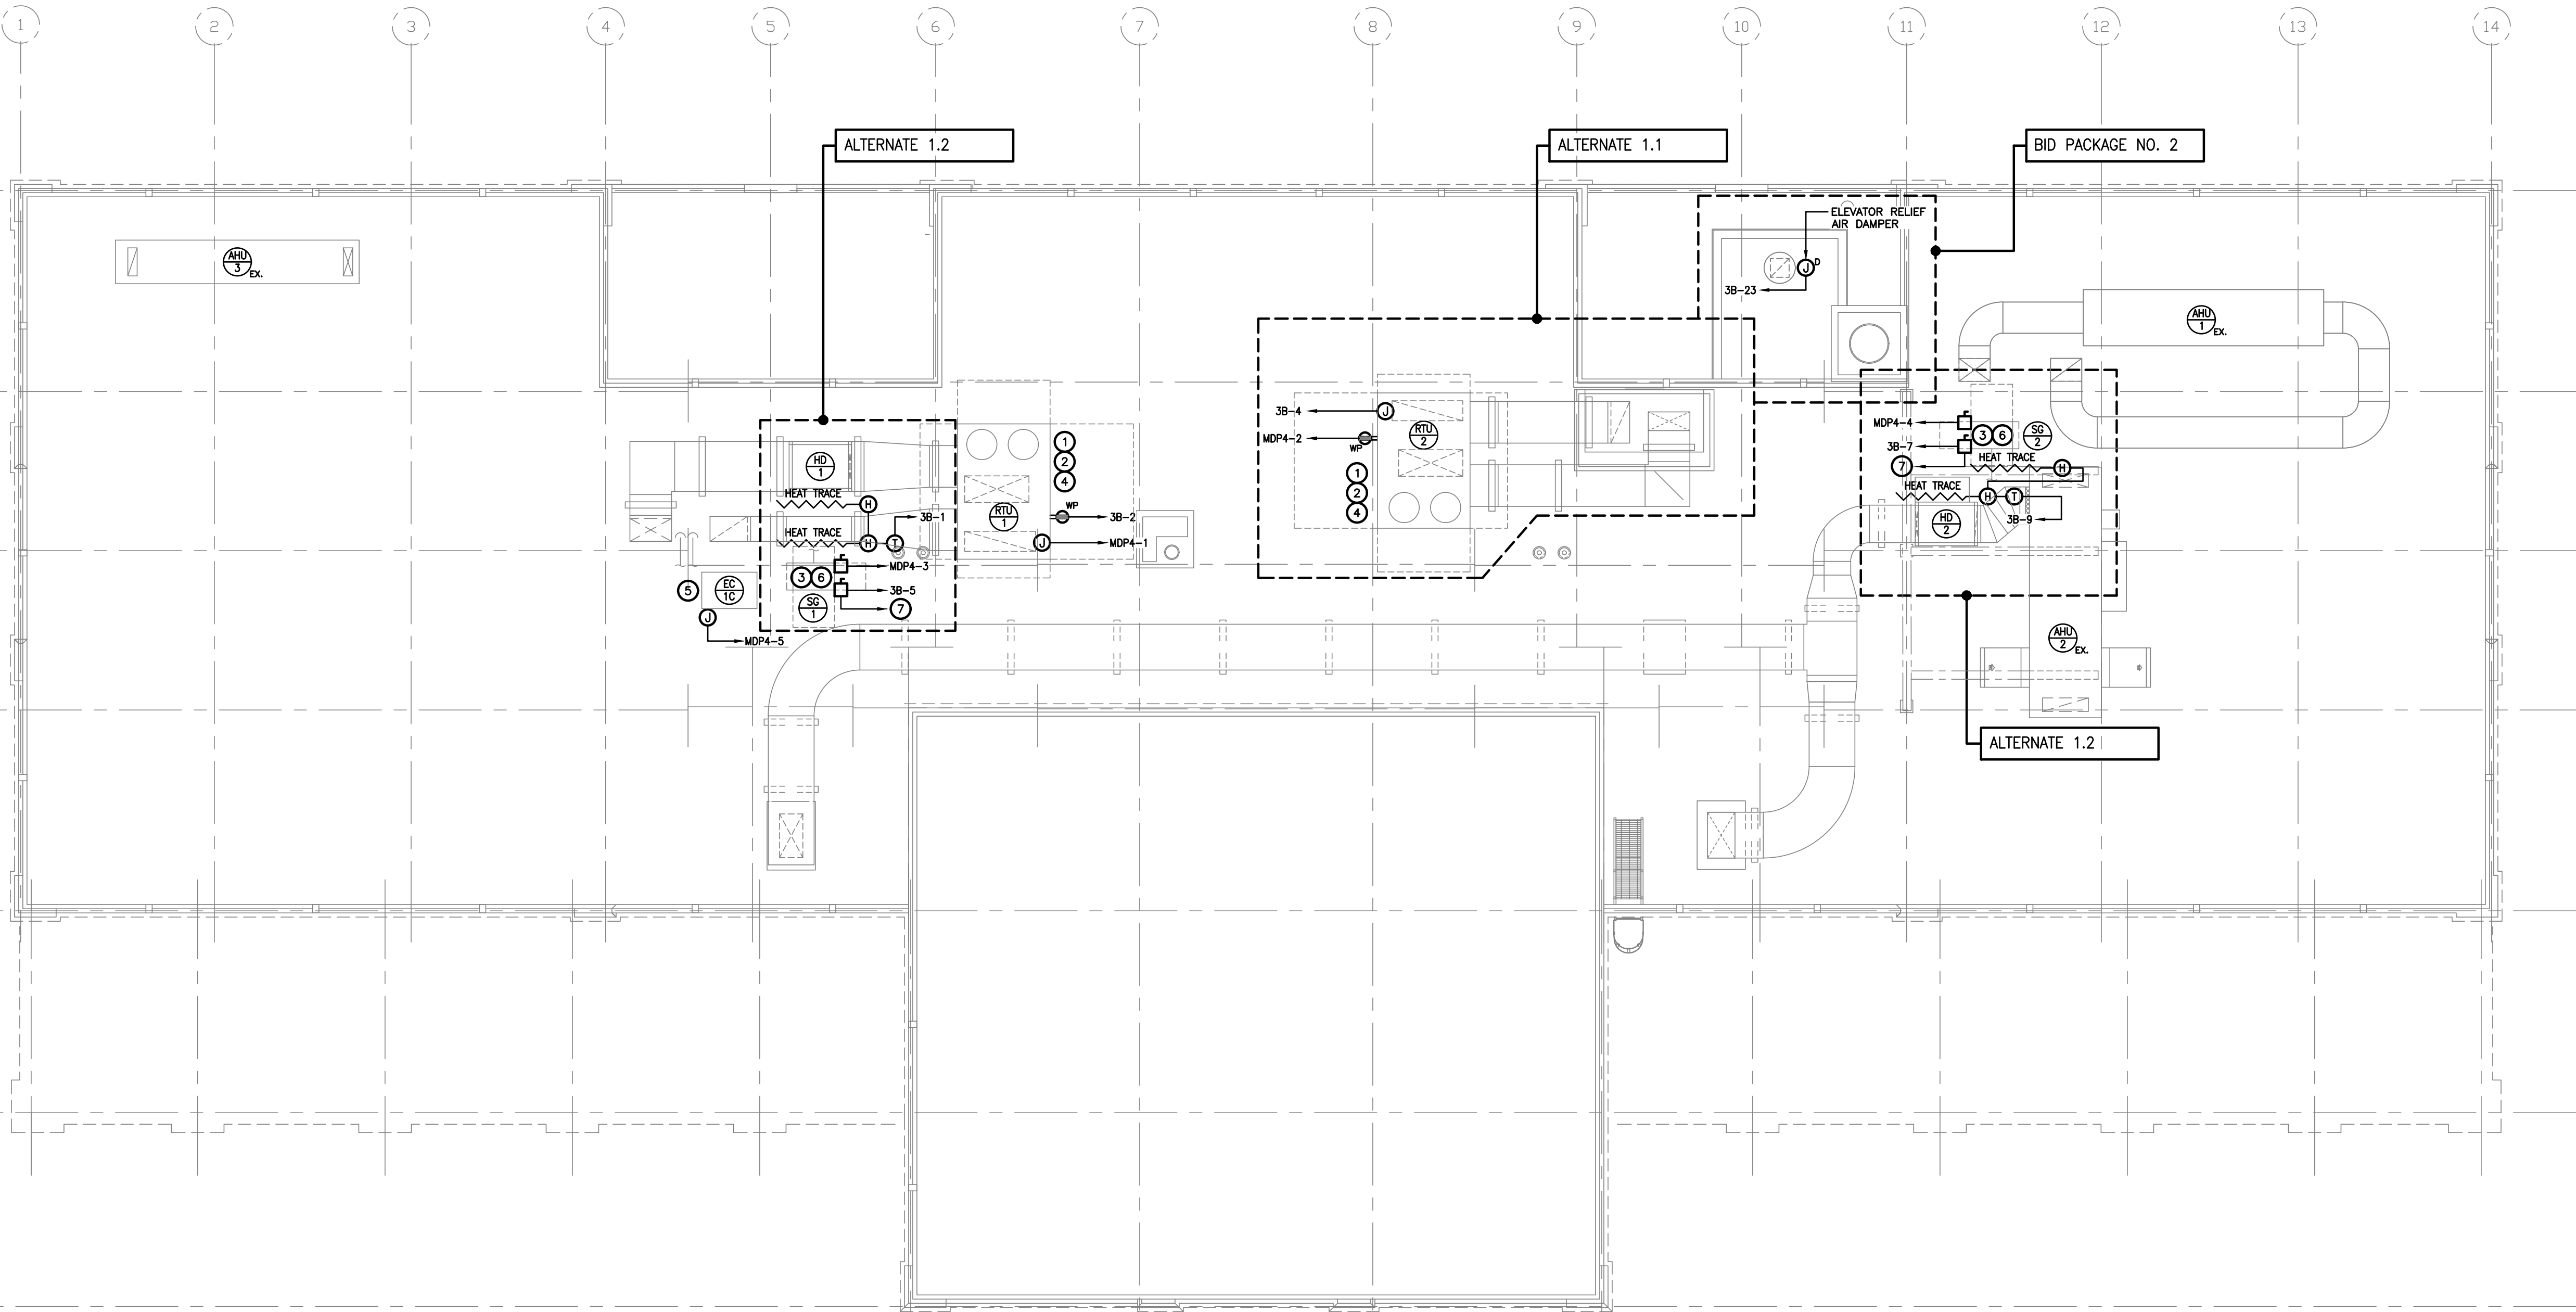

ROOF PLAN - ELECTRICAL POWER
SCALE: 1/8"=1'-0"

ELECTRICAL NOTES

- 1 PROVIDE SINGLE POINT POWER CONNECTION TO THE NEW AHU/RTU. INCLUDE BRANCH CIRCUITS FOR LOCAL RECEPTACLE AND INTERNAL LIGHTING.
- 2 PROVIDE HEAT TRACING, CONTROLLER, AND BRANCH CIRCUIT. CONTROLLER TO BE TIED INTO THE BUILDING AUTOMATION SYSTEM. REFERENCE MECHANICAL DRAWINGS FOR DETAILS.
- 3 PROVIDE POWER TO THE ELECTRIC TO STEAM HUMIDIFIER.
- 4 REFERENCE FIRE ALARM DRAWINGS FOR ADDITIONAL WORK.
- 5 PROVIDE POWER TO THE AC CONDENSING UNIT.
- 6 PROVIDE 120V, 16A BRANCH CIRCUIT FOR THE HUMIDIFIER HEATED ENCLOSURE.
- 7 PROVIDE 120V BRANCH CIRCUIT FROM HEATED ENCLOSURE DISCONNECT SWITCH TO THE WATER SUPPLY AND DRAIN VALVES. REFERENCE MECHANICAL DETAILS FOR LOCATION.

Mark B. Thompson Associates
Architecture
502 South 24th Street
Philadelphia, PA 19146
215.985.1000 www.mbtarchitects.com

Keast & Hood Company of New York, PC
Structural Engineering
400 Market Street, Suite 1250
Philadelphia, PA 19106
215.625.0099 www.keasthood.com

Dimitri J. Ververelli, Inc.
Mechanical, Electrical, Plumbing, Fire Protection
Engineering
211 North 13th Street
Philadelphia, PA 19107
215.496.0000 www.djvinc.com

Langan
Civil Engineering
21 Penn Plaza, 360 West 31st Street, 8th Floor
New York, NY 10001
212.479.5400 www.langan.com

Theatre Projects
Acoustical Design
47 Water Street
South Norwalk, CT 06854
203.299.0830 www.theatreprojects.com

It is a violation of New York State Law for any person, unless he is acting under the direction of a licensed Professional Engineer or Land Surveyor, to alter an item in any way. If an item bearing the seal of an Engineer or Land Surveyor is altered, the altering Engineer or Land Surveyor shall affix to the item his seal and the notation "altered by" followed by his signature and the date of such alteration, and a specific description of the alteration.


General Notes

1. All dimensions and existing conditions shall be checked and verified by contractor at the site prior to proceeding with the work.
2. Contractor shall inform Architect/ Engineer of any discrepancies on drawings before construction begins.
3. No existing service may be cut without Architect/Engineer's consent. Any existing service severed or damaged shall be replaced at no cost to owner.
4. Contractor must notify Architect/ Engineer at once if hidden existing conditions encountered require design modifications.

Issue	Issued For	Date
0	Bid and Permit	07-06-2022

PRELIMINARY
Not For Construction

Key Plan

 


EGNER HALL
BUILDING 685
U.S. MILITARY ACADEMY
West Point, New York

Project No.: 11300 (DVI #21115)
Date: July 6, 2022

Drawing Title:
Roof Plan
Electrical Power

E 204

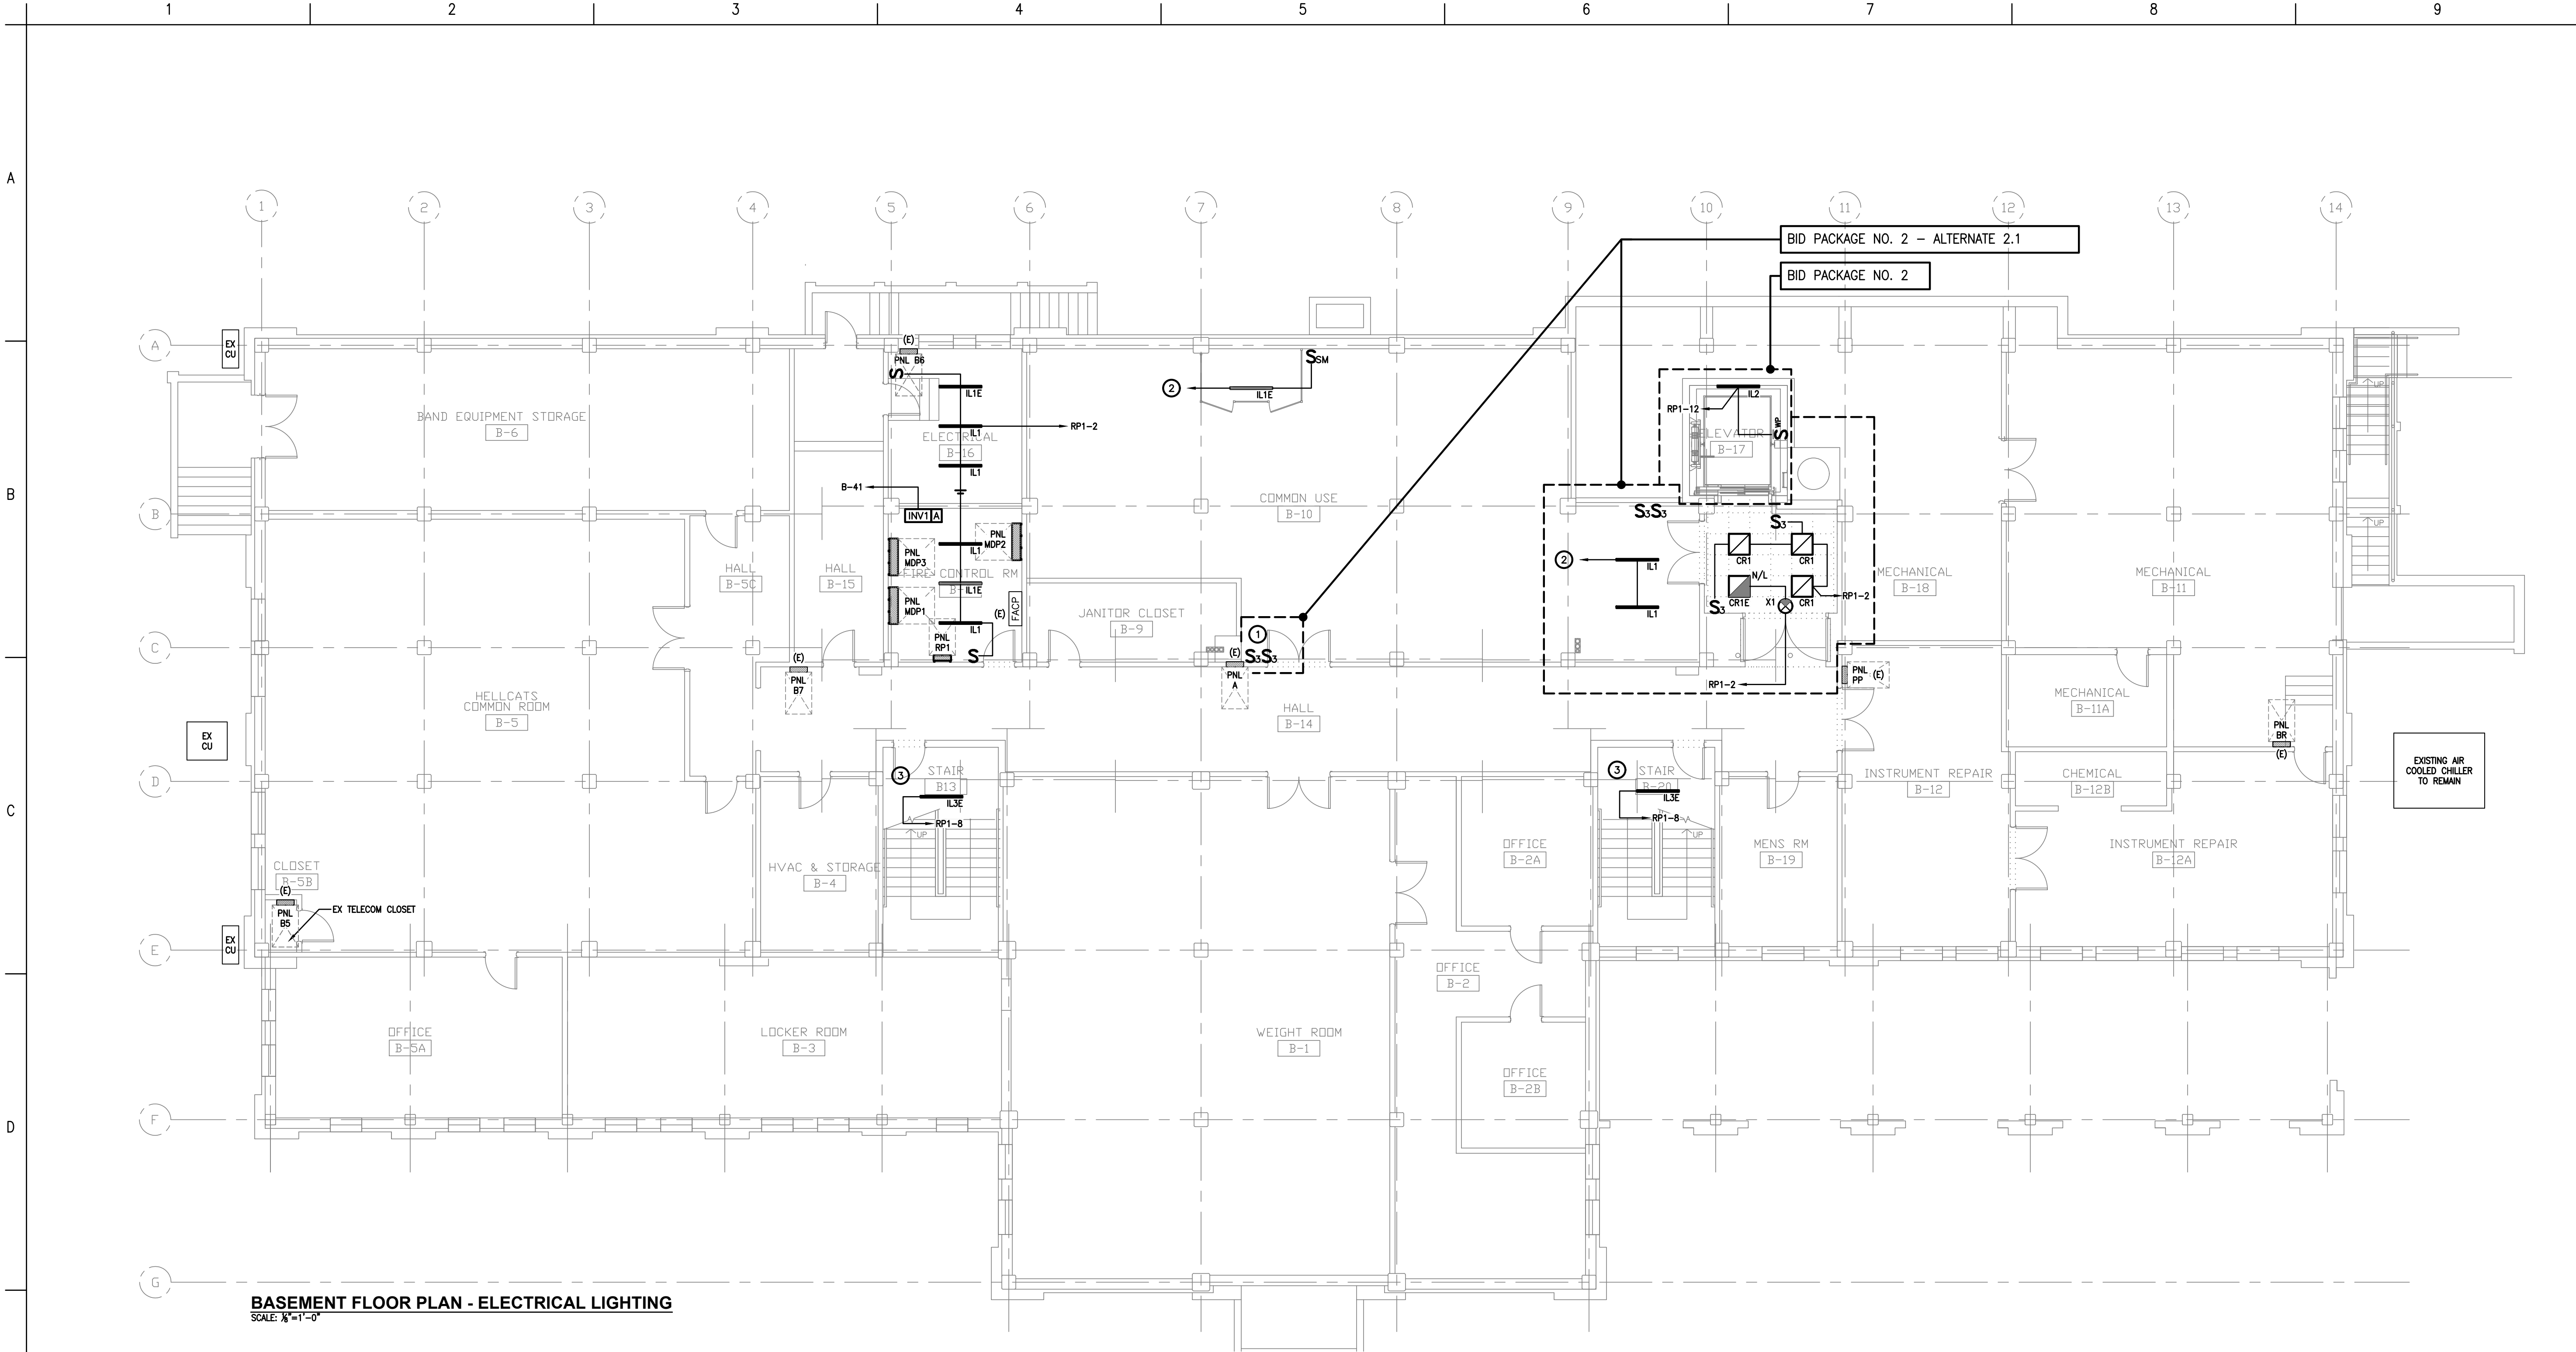

BASEMENT FLOOR PLAN - ELECTRICAL LIGHTING
SCALE: 1/8"=1'-0"

ELECTRICAL NOTES

- ① REPLACE EXISTING SINGLE POLE SWITCHES WITH NEW 3-WAY SWITCHES AND TIE INTO EXISTING AND NEW LIGHTING AS SHOWN. CONNECT TO NEW SET OF 3-WAY SWITCHES NEAR ELEVATOR LOBBY ENTRANCE.
- ② TIE INTO EXISTING LIGHTING BRANCH CIRCUIT AND NEW LIGHTING CONTROLS.
- ③ REPLACE LIGHTING IN STAIR WITH NEW.

Mark B. Thompson Associates
Architecture
502 South 24th Street
Philadelphia, PA 19146
215.985.1000 www.mbtarchitects.com

Keast & Hood Company of New York, PC
Structural Engineering
400 Market Street, Suite 1250
Philadelphia, PA 19106
215.625.0099 www.keasthood.com

Dimitri J. Ververelli, Inc.
Mechanical, Electrical, Plumbing, Fire Protection
Engineering
211 North 13th Street
Philadelphia, PA 19107
215.496.0000 www.djvinc.com

Langan
Civil Engineering
21 Penn Plaza, 360 West 31st Street, 8th Floor
New York, NY 10001
212.479.5400 www.langan.com


Theatre Projects
Acoustical Design
47 Water Street
South Norwalk, CT 06854
203.299.0830 www.theatreprojects.com

It is a violation of New York State Law for any person, unless he is acting under the direction of a licensed Professional Engineer or Land Surveyor, to alter an item in any way. If an item bearing the seal of an Engineer or Land Surveyor is altered, the altering Engineer or Land Surveyor shall affix to the item his seal and the notation "altered by" followed by his signature and the date of such alteration, and a specific description of the alteration.

- General Notes**
- All dimensions and existing conditions shall be checked and verified by contractor at the site prior to proceeding with the work.
 - Contractor shall inform Architect/ Engineer of any discrepancies on drawings before construction begins.
 - No existing service may be cut without Architect/Engineer's consent. Any existing service severed or damaged shall be replaced at no cost to owner.
 - Contractor must notify Architect/ Engineer at once if hidden existing conditions encountered require design modifications.

Issue	Issued For	Date
0	Bid and Permit	07-06-2022

PRELIMINARY
Not For Construction

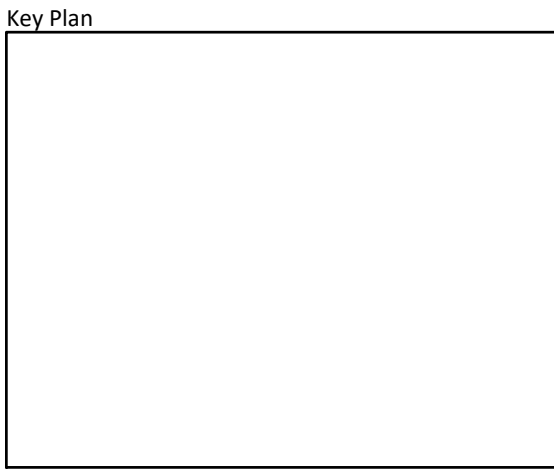


EGNER HALL
BUILDING 685
U.S. MILITARY ACADEMY
West Point, New York

Project No.: 11300 (DVI #2115)
Date: July 6, 2022

Drawing Title:
Basement Floor Plan
Electrical Lighting

E 300

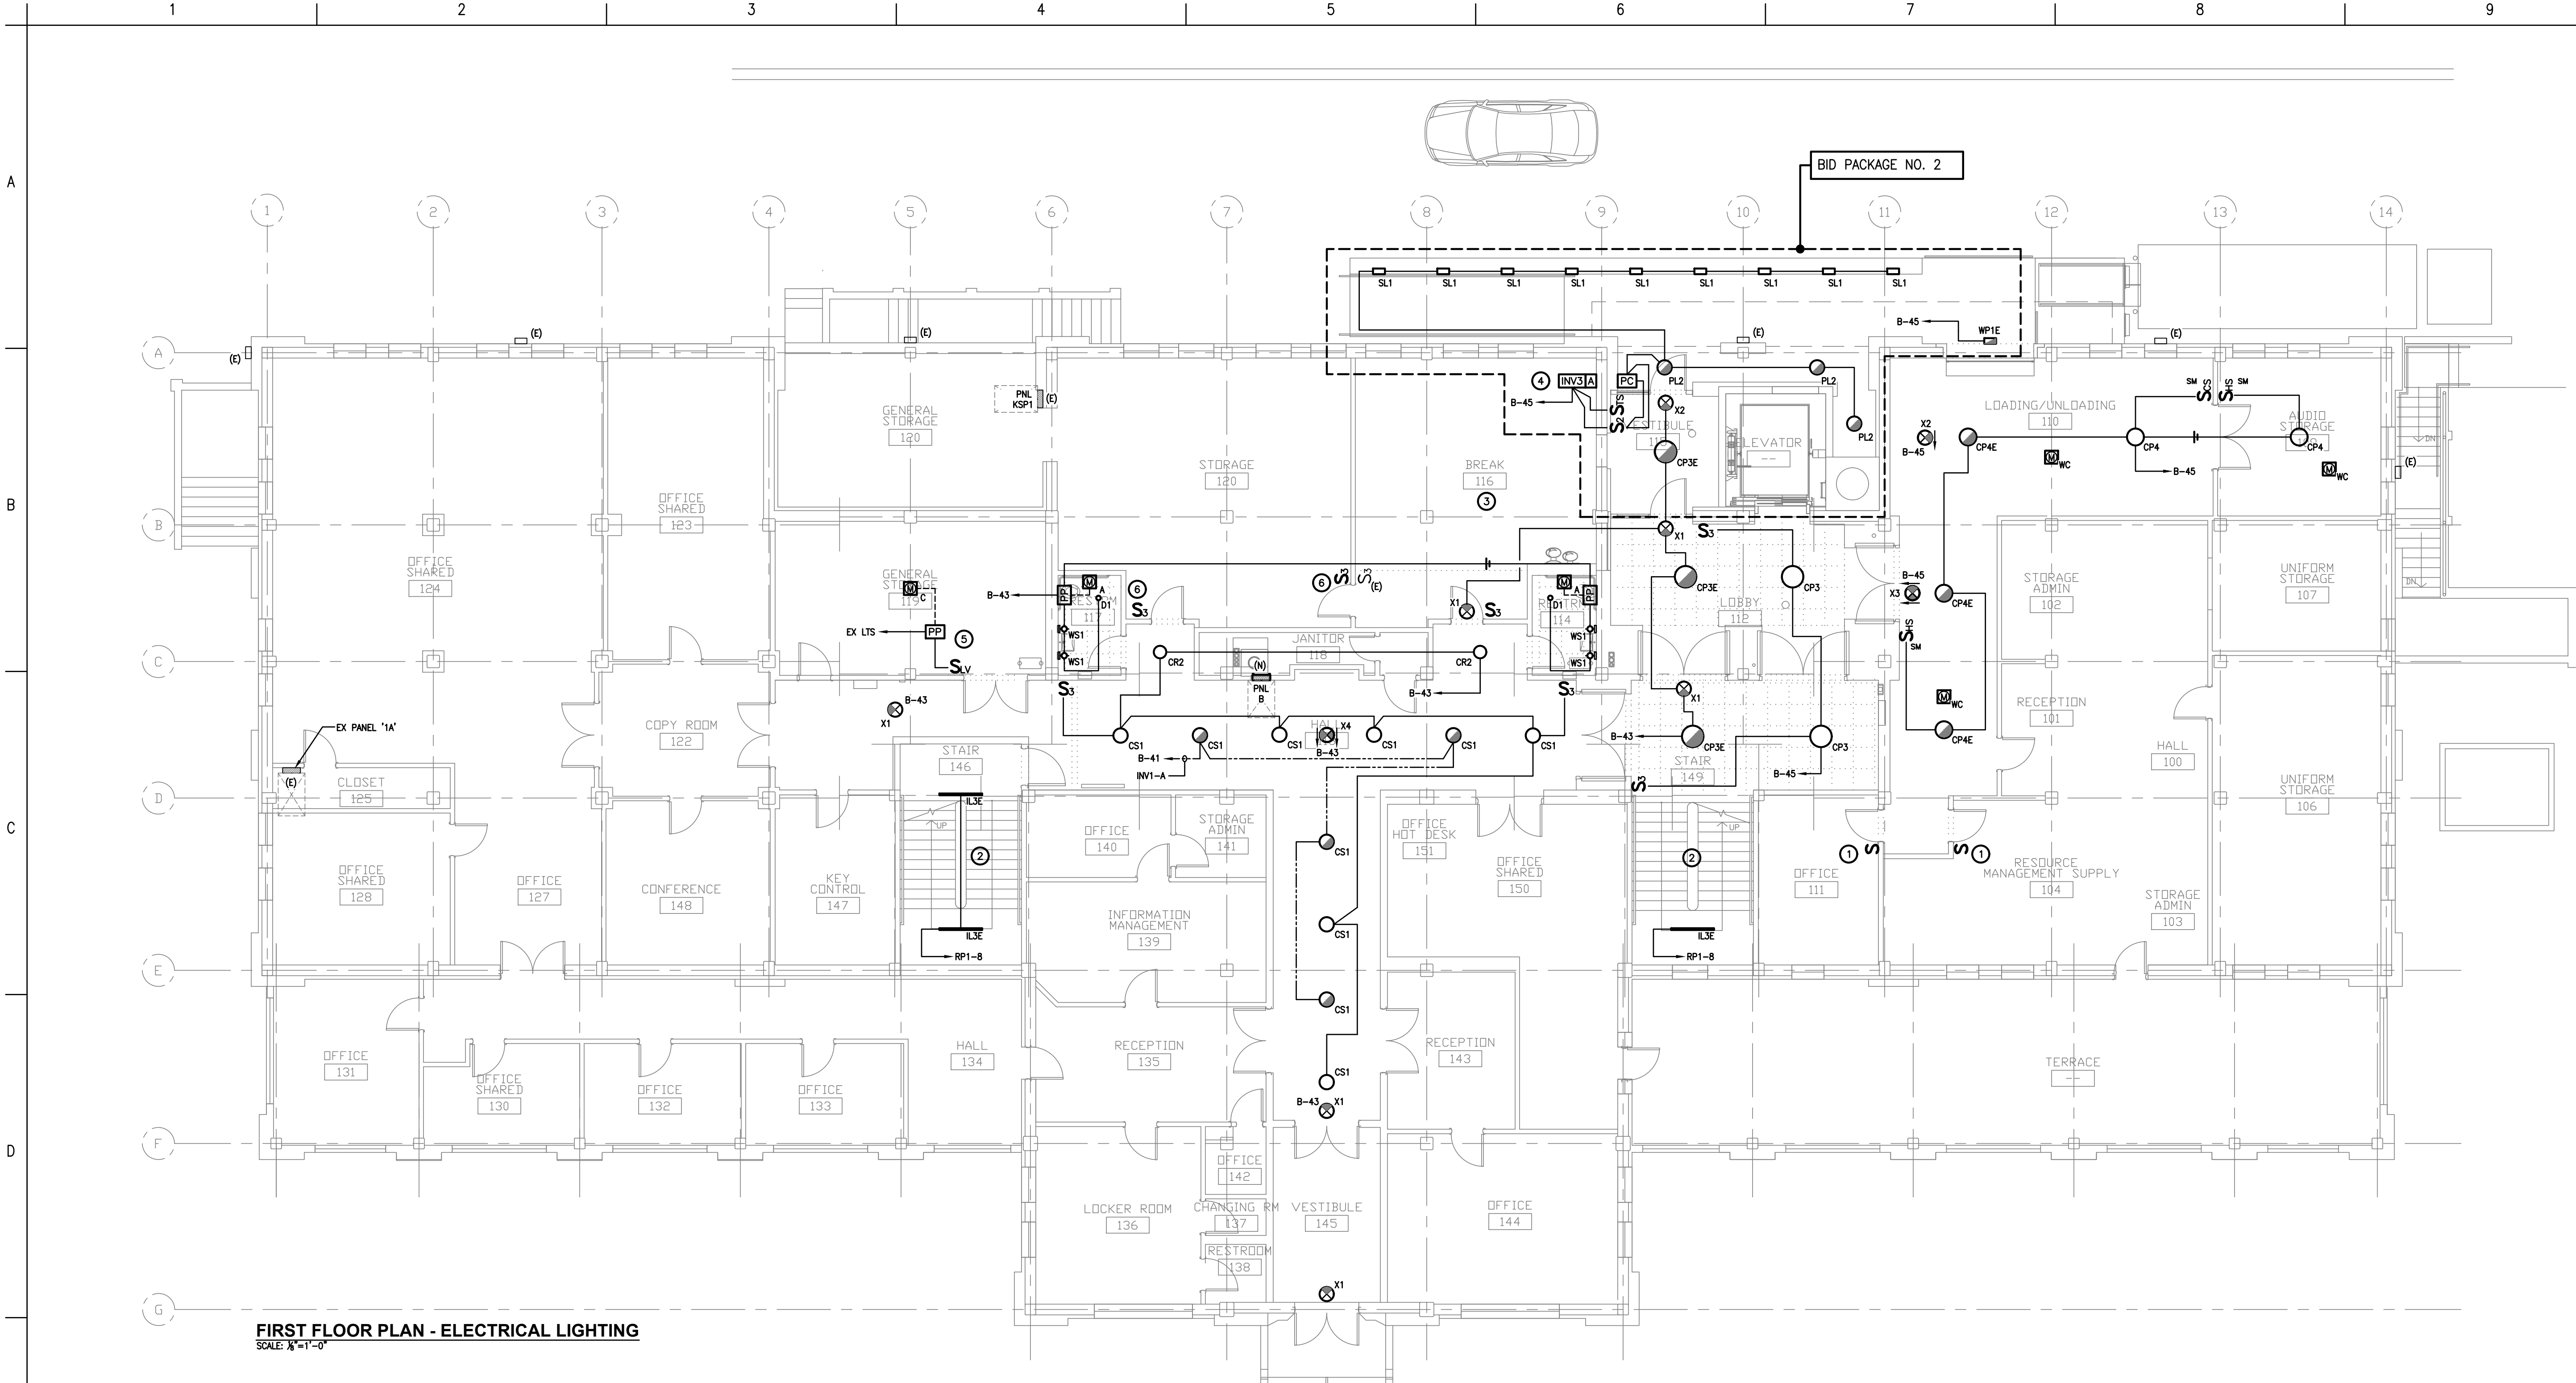

FIRST FLOOR PLAN - ELECTRICAL LIGHTING
SCALE: 1/8"=1'-0"

ELECTRICAL NOTES

- 1 PROVIDE NEW SWITCH CONTROL FOR EXISTING LIGHT FIXTURES.
- 2 REPLACE LIGHTING IN STAIR WITH NEW.
- 3 MODIFY EXISTING LIGHTING FOR NEW LAYOUT. PROVIDE EXIT SIGNAGE AND NEW EMERGENCY LIGHT BATTERY PACK IN MINIMUM OF (2) EXISTING LIGHT FIXTURES. PROVIDE NEW SWITCH CONTROL.
- 4 MOUNT INVERTER ABOVE CEILING. EXTEND AND CONNECT WIRING TO REMOTE TEST SWITCH. PROVIDE ADDITIONAL SPOT (OR SIMILAR MEANS) PHOTOCELL BYPASS SWITCH.
- 5 PROVIDE NEW WALL SWITCH, MOTION SENSOR, AND POWER PACK RELAY TO CONTROL EXISTING LIGHT FIXTURES. EXTEND AND CONNECT TO EXISTING LIGHT FIXTURES.
- 6 PROVIDE NEW SWITCH TIED INTO EXISTING LIGHTING.

Mark B. Thompson Associates
Architecture
502 South 24th Street
Philadelphia, PA 19146
215.985.1000 www.mbtarchitects.com

Keast & Hood Company of New York, PC
Structural Engineering
400 Market Street, Suite 1250
Philadelphia, PA 19106
215.625.0099 www.keasthood.com

Dimitri J. Ververelli, Inc.
Mechanical, Electrical, Plumbing, Fire Protection
Engineering
211 North 13th Street
Philadelphia, PA 19107
215.496.0000 www.djvinc.com

Langan
Civil Engineering
21 Penn Plaza, 360 West 31st Street, 8th Floor
New York, NY 10001
212.479.5400 www.langan.com


Theatre Projects
Acoustical Design
47 Water Street
South Norwalk, CT 06854
203.299.0830 www.theatreprojects.com

It is a violation of New York State Law for any person, unless he is acting under the direction of a licensed Professional Engineer or Land Surveyor, to alter an item in any way. If an item bearing the seal of an Engineer or Land Surveyor is altered, the altering Engineer or Land Surveyor shall affix to the item his seal and the notation "altered by" followed by his signature and the date of such alteration, and a specific description of the alteration.

- General Notes
- 1. All dimensions and existing conditions shall be checked and verified by contractor at the site prior to proceeding with the work.
 - 2. Contractor shall inform Architect/ Engineer of any discrepancies on drawings before construction begins.
 - 3. No existing service may be cut without Architect/Engineer's consent. Any existing service severed or damaged shall be replaced at no cost to owner.
 - 4. Contractor must notify Architect/ Engineer at once if hidden existing conditions encountered require design modifications.

Issue	Issued For	Date
0	Bid and Permit	07-06-2022

PRELIMINARY
Not For Construction

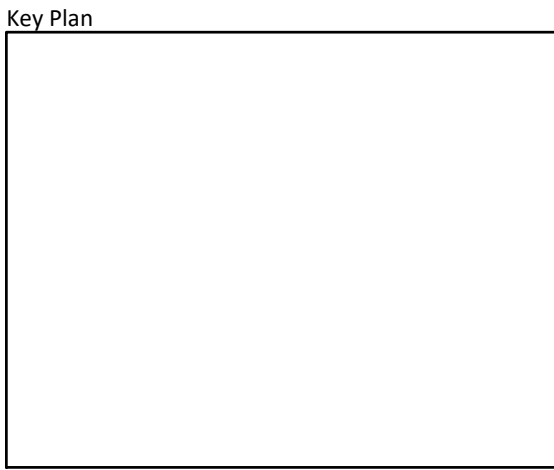

EGNER HALL
BUILDING 685
U.S. MILITARY ACADEMY
West Point, New York


Project No.: 11300 (DVI #2115)
Date: July 6, 2022

Drawing Title:
First Floor Plan
Electrical Lighting

E 3 0 1



E 3 0 2

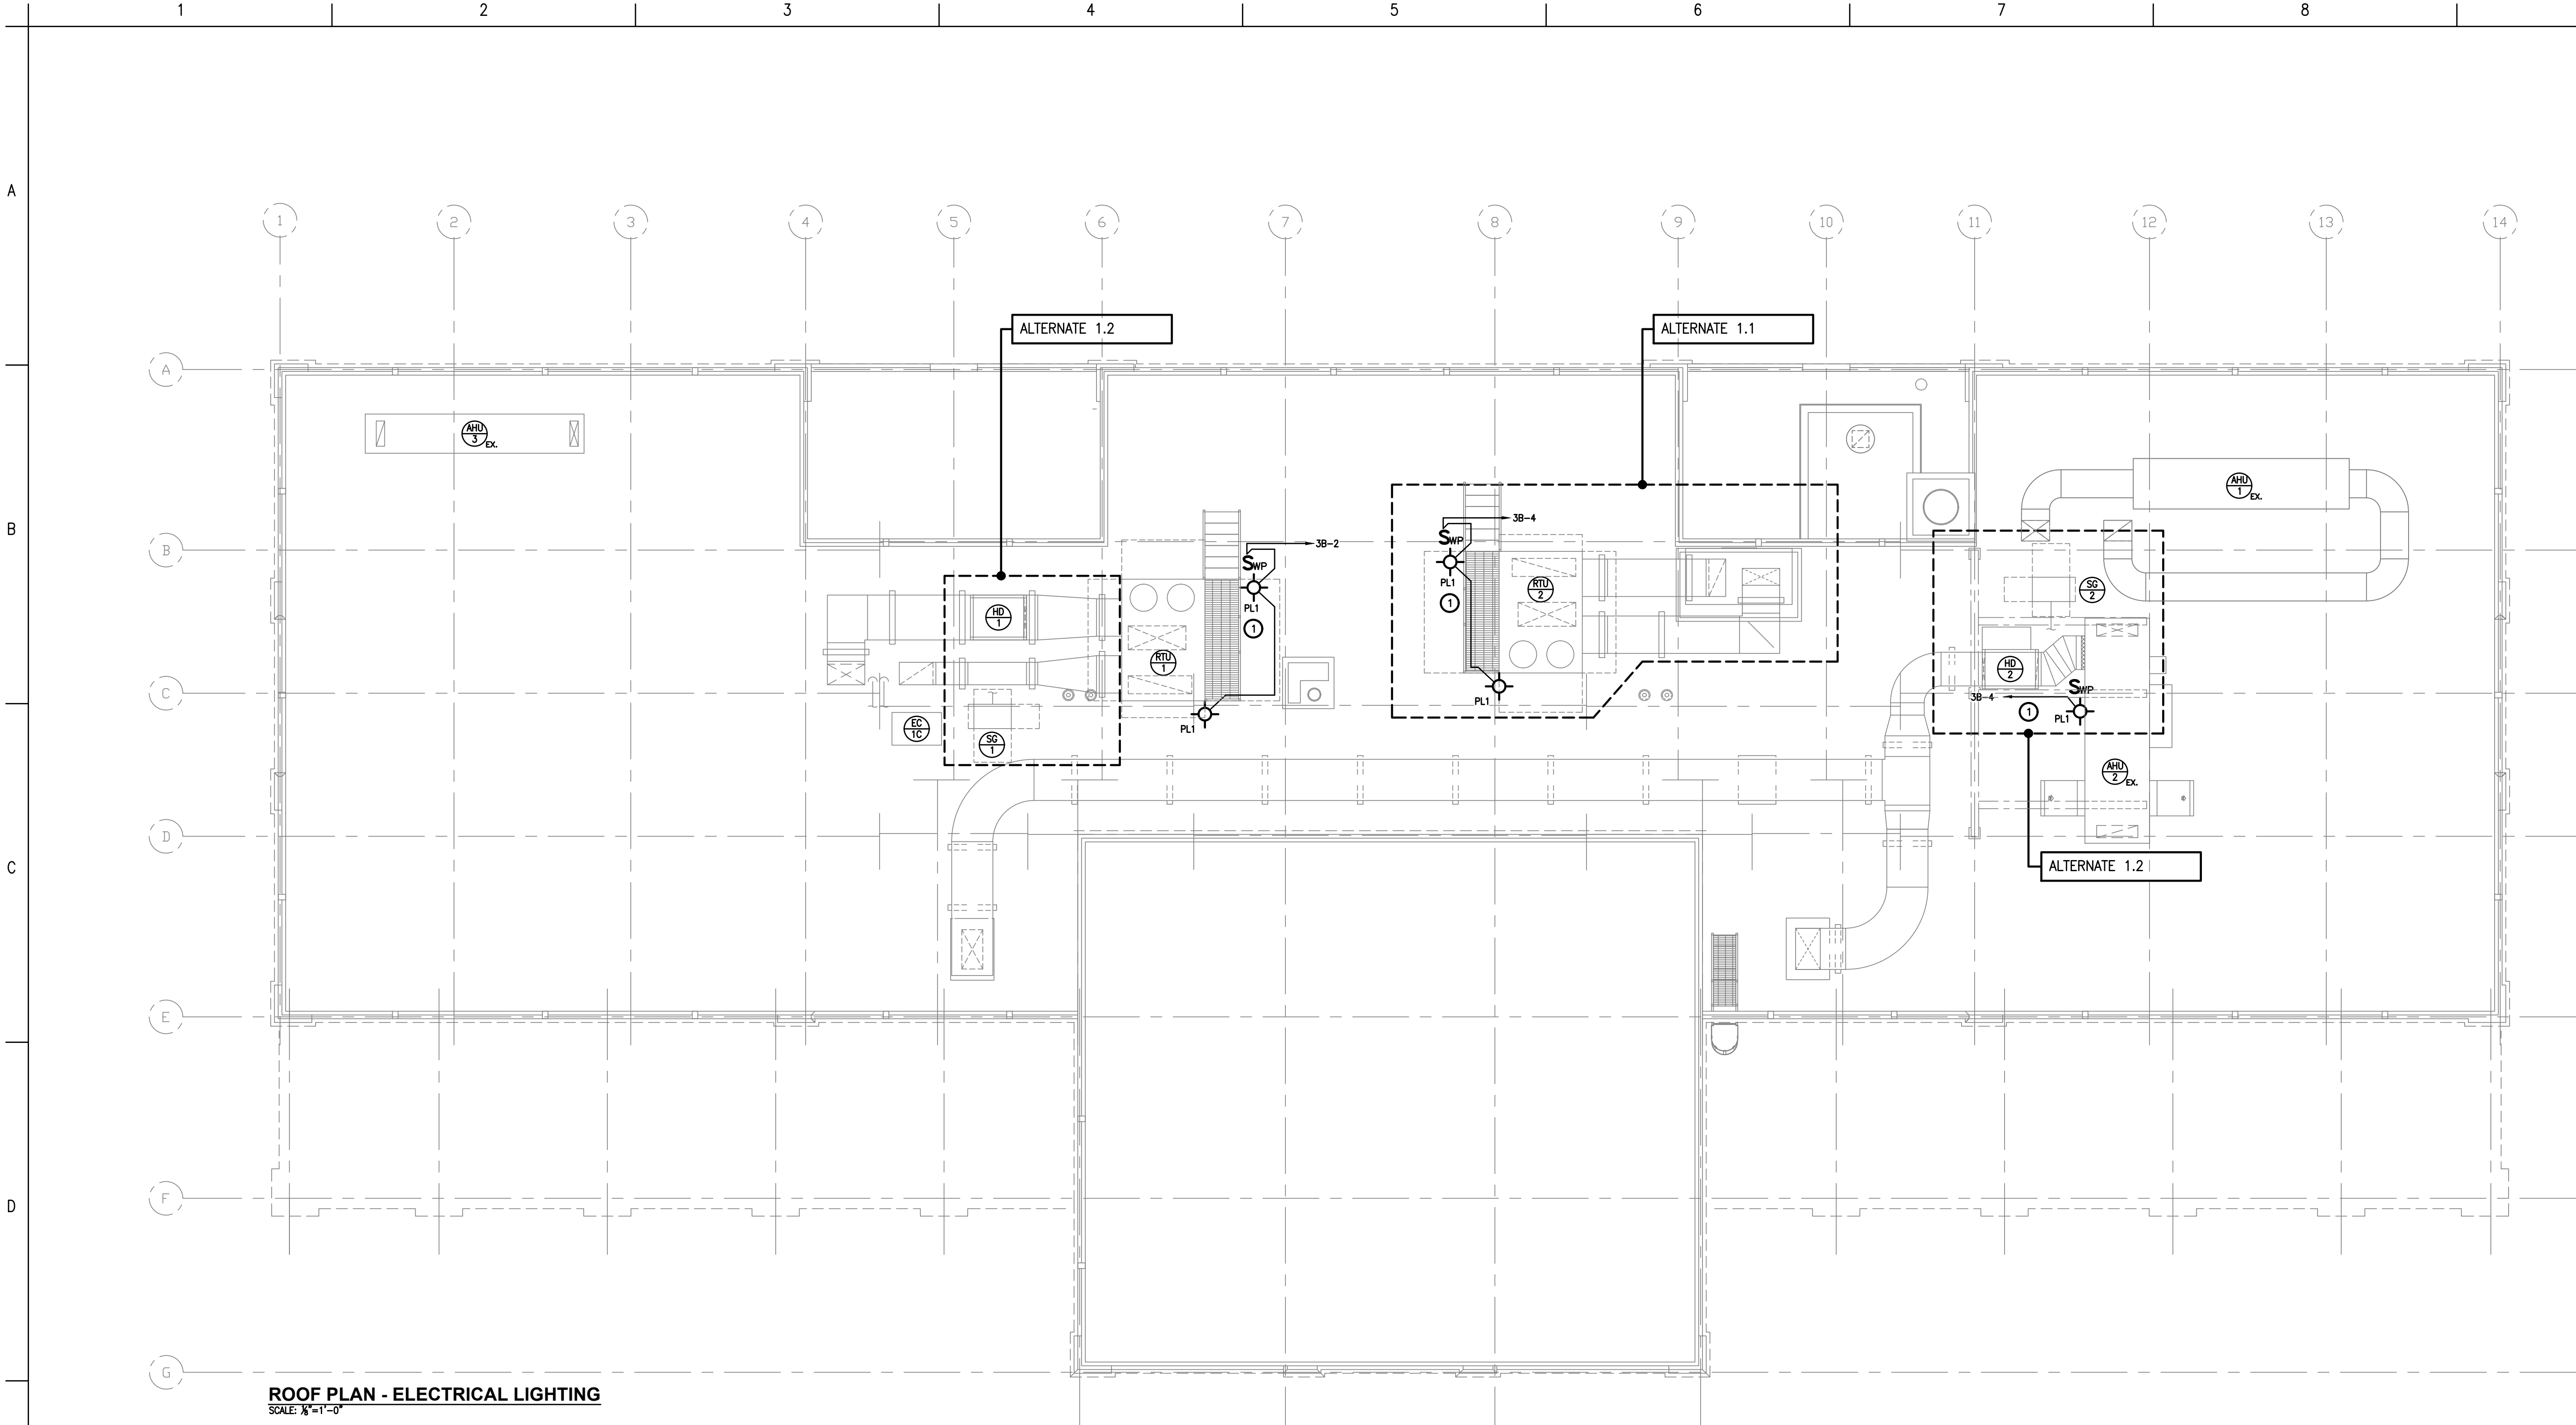

ROOF PLAN - ELECTRICAL LIGHTING
SCALE: 1/8"=1'-0"

ELECTRICAL NOTES

- 1. PROVIDE NEW EXTERIOR WEATHERPROOF FLOOD LIGHT MOUNTED TO PAINTED GALVANIZED STEEL PIPE STANCHION. PROVIDE ALL MOUNTING HARDWARE TO SECURELY FASTEN POLE/FIXTURE TO STEEL ROOF STRUCTURES. PROVIDE 120V BRANCH CIRCUIT AND LOCAL WEATHERPROOF SWITCH.


Mark B. Thompson Associates
Architecture
502 South 24th Street
Philadelphia, PA 19146
215.985.1000 www.mbtarchitects.com

Keast & Hood Company of New York, PC
Structural Engineering
400 Market Street, Suite 1250
Philadelphia, PA 19106
215.625.0099 www.keasthood.com

Dimitri J. Ververelli, Inc.
Mechanical, Electrical, Plumbing, Fire Protection
Engineering
211 North 13th Street
Philadelphia, PA 19107
215.496.0000 www.djvinc.com

Langan
Civil Engineering
21 Penn Plaza, 360 West 31st Street, 8th Floor
New York, NY 10001
212.479.5400 www.langan.com

Theatre Projects
Acoustical Design
47 Water Street
South Norwalk, CT 06854
203.299.0830 www.theatreprojects.com

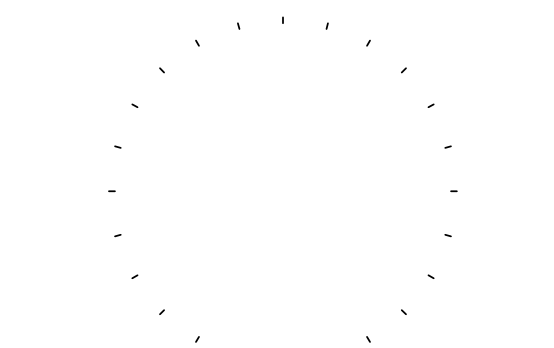


It is a violation of New York State Law for any person, unless he is acting under the direction of a licensed Professional Engineer or Land Surveyor, to alter an item in any way. If an item bearing the seal of an Engineer or Land Surveyor is altered, the altering Engineer or Land Surveyor shall affix to the item his seal and the notation "altered by" followed by his signature and the date of such alteration, and a specific description of the alteration.

- General Notes
1. All dimensions and existing conditions shall be checked and verified by contractor at the site prior to proceeding with the work.
 2. Contractor shall inform Architect/ Engineer of any discrepancies on drawings before construction begins.
 3. No existing service may be cut without Architect/Engineers's consent. Any existing service severed or damaged shall be replaced at no cost to owner.
 4. Contractor must notify Architect/ Engineer at once if hidden existing conditions encountered require design modifications.

Issue	Issued For	Date
0	Bid and Permit	07-06-2022

PRELIMINARY
Not For Construction

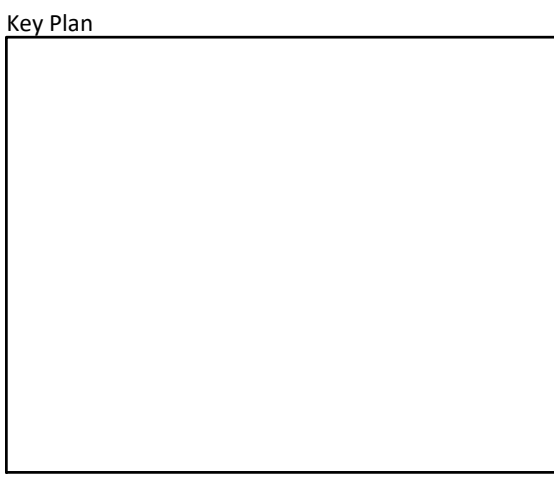

EGNER HALL
BUILDING 685
U.S. MILITARY ACADEMY
West Point, New York

Project No.: 11300 (DVI #21115)
Date: July 6, 2022

Drawing Title:
Roof Plan
Electrical Lighting

E 3 0 4



It is a violation of New York State Law for any person, unless he is acting under the direction of a licensed Professional Engineer or Land Surveyor, to alter an item in any way. If an item bearing the seal of an Engineer or Land Surveyor is altered, the altering Engineer or Land Surveyor shall affix to the item his seal and the notation "altered by" followed by his signature and the date of such alteration, and a specific description of the alteration.

General Notes

1. All dimensions and existing conditions shall be checked and verified by contractor at the site prior to proceeding with the work.
2. Contractor shall inform Architect/ Engineer of any discrepancies on drawings before construction begins.
3. No existing service may be cut without Architect/Engineers's consent. Any existing service severed or damaged shall be replaced at no cost to owner.
4. Contractor must notify Architect/ Engineer at once if hidden existing conditions encountered require design modifications.

Issue	Issued For	Date
0	Bid and Permit	07-06-2022

PRELIMINARY
Not For Construction

Key Plan

EGNER HALL
BUILDING 685
U.S. MILITARY ACADEMY
West Point, New York

Project No.: 11300 (DJVI #2115)
Date: July 6, 2022

Drawing Title:
Single Line Diagram
Demolition

E 6 0 0

NORMAL													
NEW PANEL B			VOLTAGE: 208/120V, 3ø, 4W MAINS: 250A, M.L.O.					NEUTRAL BUS SIZE: 100% INTERRUPTING RATING: 22KAIC					
CKT NO.	CKT LOAD	BKR SIZE	CIRCUIT SIZE	CIRCUIT DESCRIPTION AND/OR LOCATION	LOAD VA			CIRCUIT DESCRIPTION AND/OR LOCATION	CIRCUIT SIZE	BKR SIZE	CKT LOAD	CKT NO.	
					#A	#B	#C						
1	1200	20/1	2ø12, 1ø12GND, 0.75°C.	EXISTING UNKNOWN	2400			EXISTING UNKNOWN	2ø12, 1ø12GND, 0.75°C.	20/1	1200	2	
3	1200	20/1	2ø12, 1ø12GND, 0.75°C.	EXISTING UNKNOWN		2400		EXISTING UNKNOWN	2ø12, 1ø12GND, 0.75°C.	20/1	1200	4	
5	1200	20/1	2ø12, 1ø12GND, 0.75°C.	EXISTING UNKNOWN			2400	EXISTING UNKNOWN	2ø12, 1ø12GND, 0.75°C.	20/1	1200	6	
7	1200	20/1	2ø12, 1ø12GND, 0.75°C.	EXISTING UNKNOWN	2400			EXISTING UNKNOWN	2ø12, 1ø12GND, 0.75°C.	20/1	1200	8	
9	1200	20/1	2ø12, 1ø12GND, 0.75°C.	EXISTING UNKNOWN		2400		EXISTING UNKNOWN	2ø12, 1ø12GND, 0.75°C.	20/1	1200	10	
11	1200	20/1	2ø12, 1ø12GND, 0.75°C.	EXISTING UNKNOWN			2400	EXISTING UNKNOWN	2ø12, 1ø12GND, 0.75°C.	20/1	1200	12	
13	1200	20/1	2ø12, 1ø12GND, 0.75°C.	EXISTING UNKNOWN	2400			EXISTING UNKNOWN	2ø12, 1ø12GND, 0.75°C.	20/1	1200	14	
15	1200	20/1	2ø12, 1ø12GND, 0.75°C.	EXISTING UNKNOWN		2400		EXISTING UNKNOWN	2ø12, 1ø12GND, 0.75°C.	20/1	1200	16	
17	1200	20/1	2ø12, 1ø12GND, 0.75°C.	EXISTING UNKNOWN			2400	EXISTING UNKNOWN	2ø12, 1ø12GND, 0.75°C.	20/1	1200	18	
19	1200	20/1	2ø12, 1ø12GND, 0.75°C.	EXISTING UNKNOWN	2400			EXISTING UNKNOWN	2ø12, 1ø12GND, 0.75°C.	20/1	1200	20	
21	1200	20/1	2ø12, 1ø12GND, 0.75°C.	EXISTING UNKNOWN		2400		EXISTING UNKNOWN	2ø12, 1ø12GND, 0.75°C.	20/1	1200	22	
23	1200	20/1	2ø12, 1ø12GND, 0.75°C.	EXISTING UNKNOWN			2400	EXISTING UNKNOWN	2ø12, 1ø12GND, 0.75°C.	20/1	1200	24	
25	1200	20/1	2ø12, 1ø12GND, 0.75°C.	EXISTING UNKNOWN	2400			EXISTING UNKNOWN	2ø12, 1ø12GND, 0.75°C.	20/1	1200	26	
27	1200	20/1	2ø12, 1ø12GND, 0.75°C.	EXISTING UNKNOWN		2400		EXISTING UNKNOWN	2ø12, 1ø12GND, 0.75°C.	20/1	1200	28	
29	1200	20/1	2ø12, 1ø12GND, 0.75°C.	EXISTING UNKNOWN			2400	EXISTING UNKNOWN	2ø12, 1ø12GND, 0.75°C.	20/1	1200	30	
31	0	20/1	—	SPARE	900			REC—RESTROOM / LOBBY	2ø12, 1ø12GND, 0.75°C.	20/1	900	32	
33	650	*20/1*	2ø12, 1ø12GND, 0.75°C.	EWG		1370		REC—LOBBY/RESOURCE MGMT	2ø12, 1ø12GND, 0.75°C.	20/1	720	34	
35	1200	20/1	2ø12, 1ø12GND, 0.75°C.	VENDING MACHINE REC			1920	REC—LOADING/UNLOADING/AUDIO STORAGE	2ø12, 1ø12GND, 0.75°C.	20/1	720	36	
37	1200	20/1	2ø12, 1ø12GND, 0.75°C.	VENDING MACHINE REC	1380			REC—EXTERIOR LOADING DOCK	2ø12, 1ø12GND, 0.75°C.	20/1	180	38	
39	696	20/1	2ø12, 1ø12GND, 0.75°C.	EF—1 (0.25HP)		1596		REC—LOADING/UNLOADING/AUDIO STORAGE	2ø12, 1ø12GND, 0.75°C.	20/1	900	40	
41	250	20/1	2ø12, 1ø12GND, 0.75°C.	LTS—CORRIDOR — INV1—A			250	SPARE	—	20/1	0	42	
43	581	20/1	2ø12, 1ø12GND, 0.75°C.	LTS—LOBBY/CORRIDOR/TOILET ROOMS	581			SPARE	—	20/1	0	44	
45	500	20/1	2ø12, 1ø12GND, 0.75°C.	LTS—LOADING AREA/LOBBY/EXTERIOR		500		SPARE	—	20/1	0	46	
47	0	20/1	—	SPARE			0	SPARE	—	20/1	0	48	
49	0	20/1	—	SPARE			0	SPARE	—	20/1	0	50	
51	0	20/1	—	SPARE			0	SPARE	—	20/1	0	52	
53	0	20/1	—	SPARE			0	SPARE	—	20/1	0	54	
TOTAL/PHASE (VA):					14861	15466	14170	*20/1* = 5mA GFCI BKR -20/1- = CKT BKR HANDLE TIE +20/1+ = AFCI BKR [20/1] = CKT BKR HANDLE LOCK					
LOAD FROM SUBPANELS (VA):							0	*20/1** = 30mA GFCI BKR ST = SHUNT TRIP BKR +20/1< = DUAL AFCI/GFCI [20/1] = CKT BKR HANDLE LOCK					
TOTAL (VA):					44497								
RECEPTACLE: FIRST 100VA @ 100% DEMAND = 10,000 VA X 100% = 10,000 VA RECEPTACLE: REMAINDER @ 50% DEMAND = 33,166 VA X 50% = 16,583 VA LIGHTING: TOTAL @ 100% DEMAND = 1,331 VA X 100% = 1,331 VA MECHANICAL: TOTAL @ 100% DEMAND = 0 VA X 100% = 0 VA KITCHEN: TOTAL @ 100% DEMAND = 0 VA X 65% = 0 VA EV CHARGER: TOTAL @ 125% DEMAND = 0 VA X 125% = 0 VA ELECTRIC HEAT: TOTAL @ 125% DEMAND = 0 VA X 125% = 0 VA PLUS 25% OF LARGEST MOTOR LOAD: = 0 VA X 25% = 0 VA TOTAL DEMAND LOAD = 27,914 VA TOTAL AMPS = 78 A					BUSHING: ☐ ALUMINUM ☒ TIN PLATED COPPER ENCLOSURE: ☒ TYPE 1 ☐ TYPE 3R/4X STAINLESS STEEL MOUNTING: ☐ SURFACE ☐ FLUSH LUIGS: ☐ FEED-THRU ☐ DOUBLE MAIN MAIN: ☐ BREAKER ☒ LUIGS ONLY TRIM: DOOR-IN—DOOR HINGED FRONT TRIM SAFETY: IEC 60529 IP2X FINGER BARRIERS								
BRANCH CIRCUIT DESCRIPTIONS AND NUMBERING WERE DERIVED FROM EXISTING PANEL SCHEDULES AND SHOWN FOR REFERENCE ONLY. CONTRACTOR SHALL VERIFY ACCURACY OF EXISTING CIRCUIT DIRECTORY BY TRACING OUT EXISTING CIRCUITS, FIELD VERIFY SOURCE, AND PROVIDE NEW TYPED PANEL SCHEDULES INDICATING NEW AND EXISTING CIRCUITS.													

NORMAL													
NEW PANEL C1 (ISOLATED GROUND BUS)				VOLTAGE: 208/120V, 3Ø, 4W MAINS: 400A, M.L.O.				NEUTRAL BUS SIZE: 100% INTERRUPTING RATING: 22KAIC					
CKT NO.	CKT LOAD	BKR SIZE	CIRCUIT SIZE	CIRCUIT DESCRIPTION AND/OR LOCATION	LOAD VA			CIRCUIT DESCRIPTION AND/OR LOCATION	CIRCUIT SIZE	BKR SIZE	CKT LOAD	CKT NO.	
					#A	#B	#C						
1	1500	[20/1]	2Ø12, 1Ø10GND, 0.75°C.	EXISTING	3000			EXISTING	2Ø12, 1Ø12GND, 0.75°C.	20/1	1500	2	
3	1500	20/1	2Ø12, 1Ø10GND, 0.75°C.	EXISTING		3000		EXISTING	2Ø12, 1Ø12GND, 0.75°C.	20/1	1500	4	
5	1500	20/1	2Ø12, 1Ø10GND, 0.75°C.	EXISTING			3000	EXISTING	2Ø12, 1Ø12GND, 0.75°C.	20/1	1500	6	
7	1500	20/1	2Ø12, 1Ø10GND, 0.75°C.	EXISTING	3000			EXISTING	2Ø12, 1Ø12GND, 0.75°C.	20/1	1500	8	
9	1500	20/1	2Ø12, 1Ø10GND, 0.75°C.	EXISTING		3000		EXISTING	2Ø12, 1Ø12GND, 0.75°C.	20/1	1500	10	
11	1500	20/1	2Ø12, 1Ø10GND, 0.75°C.	EXISTING			3000	EXISTING	2Ø12, 1Ø12GND, 0.75°C.	20/1	1500	12	
13	1500	20/1	2Ø12, 1Ø10GND, 0.75°C.	EXISTING	3000			EXISTING	2Ø12, 1Ø12GND, 0.75°C.	20/1	1500	14	
15	1500	20/1	2Ø12, 1Ø10GND, 0.75°C.	EXISTING		3000		EXISTING	2Ø12, 1Ø12GND, 0.75°C.	20/1	1500	16	
17	1500	20/1	2Ø12, 1Ø10GND, 0.75°C.	EXISTING			3000	EXISTING	2Ø12, 1Ø12GND, 0.75°C.	20/1	1500	18	
19	1500	20/1	2Ø12, 1Ø10GND, 0.75°C.	EXISTING	3000			EXISTING	2Ø12, 1Ø12GND, 0.75°C.	20/1	1500	20	
21	1500		EXISTING			3000		EXISTING					
23	1500	20/2	2Ø12, 1Ø10GND, 0.75°C.				3000		2Ø12, 1Ø12GND, 0.75°C.	20/2	1500	24	
25	1080	20/1	2Ø12, 1Ø12GND, 0.75°C.	REC—GLEE CLUB	1980			REC—CORRIDOR/LOBBY	2Ø12, 1Ø12GND, 0.75°C.	20/1	900	26	
27	900	20/1	2Ø12, 1Ø12GND, 0.75°C.	REC—GLEE CLUB		1275		LTS—GLEE CLUB — INV2—B	2Ø12, 1Ø12GND, 0.75°C.	20/1	375	28	
29	1200	20/1 IG	2Ø12, 2Ø12GND, 0.75°C.	REC—GLEE CLUB VP			2282	LTS—GLEE CLUB SECT/CORRIDOR/OFFICE	2Ø12, 1Ø12GND, 0.75°C.	20/1	1082	30	
31	1080	20/1	2Ø12, 1Ø12GND, 0.75°C.	REC—GLEE CLUB OFFICE	4280			2ND FLOOR VAV—51A (9.5KW)			3200	32	
33	180	20/1 IG	2Ø12, 2Ø12GND, 0.75°C.	REC—GLEE CLUB PROJECTION SCREEN		3380			3ØB, 1Ø10GND, 0.75°C.	40/3	3200	34	
35	360	20/1 IG	2Ø12, 2Ø12GND, 0.75°C.	REC—GLEE CLUB SPEAKERS			3560				3200	36	
37	1200	20/1	2Ø12, 1Ø12GND, 0.75°C.	REC—GLEE CLUB LIGHTING TRUSS	4400			2ND FLOOR VAV—52 (9.5KW)			3200	38	
39	1200	20/1	2Ø12, 1Ø12GND, 0.75°C.	REC—GLEE CLUB LIGHTING TRUSS		4400			3ØB, 1Ø10GND, 0.75°C.	40/3	3200	40	
41	900	20/1	2Ø12, 1Ø12GND, 0.75°C.	REC—GLEE CLUB SECTIONALS		4100			3ØB, 1Ø10GND, 0.75°C.	40/3	3200	42	
43	900	20/1	2Ø12, 1Ø12GND, 0.75°C.	REC—GLEE CLUB SECTIONALS	4100		4100	2ND FLOOR VAV—51B (9.5KW)			3200	44	
45	921	20/1	—	LTS—GLEE CLUB		4121					3200	46	
47	1045	20/1	—	LTS—GLEE CLUB			4245				3200	48	
49	4479			NEW PANEL C2			4979	2ND FLOOR VAV—53 (1.5KW)			500	50	
51	2655	100/3	REFERENCE SINGLE LINE DIAGRAM			3155			3Ø12, 1Ø12GND, 0.75°C.	20/3	500	52	
53	1933						2433				500	54	
TOTAL/PHASE (VA):					31739	28331	28620	*20/1* = 5mA GFCI BKR -20/1- = CKT BKR HANDLE TIE +20/1+ = AFCI BKR [20/1] = CKT BKR HANDLE LOCK					
LOAD FROM SUBPANELS (VA):					0	0	0	*20/1** = 30mA GFCI BKR ST = SHUNT TRIP BKR +20/1< = DUAL AFCI/GFCI [20/1] = CKT BKR HANDLE LOCK					
TOTAL (VA):					86690								
RECEPTACLE: FIRST 100VA @ 100% DEMAND = 10,000 VA X 100% = 10,000 VA RECEPTACLE: REMAINDER @ 50% DEMAND = 42,278 VA X 50% = 21,139 VA LIGHTING: TOTAL @ 100% DEMAND = 6,112 VA X 100% = 6,112 VA MECHANICAL: TOTAL @ 100% DEMAND = 0 VA X 100% = 0 VA KITCHEN: TOTAL @ 100% DEMAND = 0 VA X 65% = 0 VA EV CHARGER: TOTAL @ 125% DEMAND = 0 VA X 125% = 0 VA ELECTRIC HEAT: TOTAL @ 125% DEMAND = 30,300 VA X 125% = 37,875 VA PLUS 25% OF LARGEST MOTOR LOAD: = 0 VA X 25% = 0 VA TOTAL DEMAND LOAD = 75,128 VA TOTAL AMPS = 209 A					BUSHING: ☐ ALUMINUM ☒ TIN PLATED COPPER ENCLOSURE: ☒ TYPE 1 ☐ TYPE 3R/4X STAINLESS STEEL MOUNTING: ☐ SURFACE ☐ FLUSH LUIGS: ☐ FEED-THRU ☐ DOUBLE MAIN MAIN: ☐ BREAKER ☒ LUIGS ONLY TRIM: DOOR-IN—DOOR HINGED FRONT TRIM SAFETY: IEC 60529 IP2X FINGER BARRIERS								
BRANCH CIRCUIT DESCRIPTIONS AND NUMBERING WERE DERIVED FROM EXISTING PANEL SCHEDULES AND SHOWN FOR REFERENCE ONLY. CONTRACTOR SHALL VERIFY ACCURACY OF EXISTING CIRCUIT DIRECTORY BY TRACING OUT EXISTING CIRCUITS, FIELD VERIFY SOURCE, AND PROVIDE NEW TYPED PANEL SCHEDULES INDICATING NEW AND EXISTING CIRCUITS.													






ALTERNATE 1.1

NORMAL													
NEW PANEL RP1				VOLTAGE: 208/120V, 3ø, 4W MAINS: 400A, M.L.O.				NEUTRAL BUS SIZE: 100% INTERRUPTING RATING: 22KAIC					
CKT NO.	CKT LOAD	BKR SIZE	CIRCUIT SIZE	CIRCUIT DESCRIPTION AND/OR LOCATION	LOAD VA			CIRCUIT DESCRIPTION AND/OR LOCATION	CIRCUIT SIZE	BKR SIZE	CKT LOAD	CKT NO.	
					#A	#B	#C						
1	10			POWER METER	478			LIGHTING	2ø12, 1ø12GND, 0.75°C.	20/1	468	2	
3	10	20/3	3ø12, 1ø12GND, 0.75°C.			260		FIRE ALARM NAC PANEL	2ø12, 1ø12GND, 0.75°C.	[20/1]	250	4	
5	10						370	REC—ELEC RM & SPD CAGE	2ø12, 1ø12GND, 0.75°C.	20/1	360	6	
7	1500	20/3	3ø10, 1ø10GND, 0.75°C.	RECIRCUIT EX UNKNOWN	1900			STAIR LIGHTING	2ø12, 1ø12GND, 0.75°C.	20/1	400	8	
9	1500	20/3	3ø10, 1ø10GND, 0.75°C.			1680		REC — ELEVATOR PIT	2ø12, 1ø12GND, 0.75°C.	[20/1]	180	10	
11	1500	20/3	3ø10, 1ø10GND, 0.75°C.				1550	LIGHTS — ELEVATOR PIT	2ø12, 1ø12GND, 0.75°C.	[20/1]	50	12	
13	2920	45/3	3ø6, 1ø8GND, 1°C.	LOADING DOCK SCISSOR LIFT (1 ø SHP MAX)	3620			REC—ELEV LOBBY/C—USE B10	2ø12, 1ø12GND, 0.75°C.	20/1	900	14	
15	2920	45/3	3ø6, 1ø8GND, 1°C.			3020		CUH-1 (ELEV HOSTWING)	2ø12, 1ø12GND, 0.75°C.	20/1	100	16	
17	2920	45/3	3ø6, 1ø8GND, 1°C.				2920	SPARE	—	20/1	0	18	
19	1747	40/2	2ø8, 1ø10GND, 0.75°C.	ELEV SUMP PUMP (1.5HP/16.8A)	1747			SPARE	—	20/1	0	20	
21	1747	40/2	2ø8, 1ø10GND, 0.75°C.			1747		SPARE	—	20/1	0	22	
23	5000	50/3	3ø6, 1ø8GND, 1°C.	REC—15KW SALAMANDER PORTABLE HEATER (BASEMENT)			10000	REC—15KW SALAMANDER PORTABLE HEATER (SECOND FLOOR)	3ø6, 1ø8GND, 1°C.	50/3	5000	24	
25	5000	50/3	3ø6, 1ø8GND, 1°C.				10000				5000	26	
27	5000	50/3	3ø6, 1ø8GND, 1°C.	REC—15KW SALAMANDER PORTABLE HEATER (FIRST FLOOR)			10000	REC—15KW SALAMANDER PORTABLE HEATER (THIRD FLOOR)	3ø6, 1ø8GND, 1°C.	50/3	5000	28	
29	5000	50/3	3ø6, 1ø8GND, 1°C.				10000				5000	30	
31	5000	50/3	3ø6, 1ø8GND, 1°C.				10000				5000	32	
33	5000	50/3	3ø6, 1ø8GND, 1°C.				10000				5000	34	
35	0	20/1	—	SPARE			0	SPARE	—	20/1	0	36	
37	0	20/1	—	SPARE			0	SPARE	—	20/1	0	38	
39	0	20/1	—	SPARE			0	SPARE	—	20/1	0	40	
41	0	20/1	—	SPARE			0	SPARE	—	20/1	0	42	
43	0	20/1	—	SPARE			0	SPARE	—	20/1	0	44	
45	0	20/1	—	SPARE			0	SPARE	—	20/1	0	46	
47	0	20/1	—	SPARE			0	SPARE	—	20/1	0	48	
49	0	20/1	—	SPARE			0	SPARE	—	20/1	0	50	
51	0	20/1	—	SPARE			0	SPARE	—	20/1	0	52	
53	0	20/1	—	SPARE			0	SPARE	—	20/1	0	54	
TOTAL/PHASE (VA):					27945	26707	24840	*20/1** = 5mA GFI BKR		**20/1** = 30mA GFI BKR			
LOAD FROM SUBPANELS (VA):					0	0	0	-20/1- = CKT BKR HANDLE TIE		ST = SHUNT TRIP BKR			
TOTAL VA:					79492			+20/1+ = 400 BKR		>20/1< = DUAL 400GFI BKR			
								[20/1] = CKT BKR HANDLE LOCK		T = TANDEN BKR			
LEFTING: FIRST 100VA @ 100% DEMAND					=	0 VA	X 100% =	0 VA	BUSSING: ☒ ALUMINUM ☐ TIN PLATED COPPER				
RECEPIFACE: REMAINDER @ 50% DEMAND					=	0 VA	X 50% =	0 VA	ENCLOSURE: ☐ TYPE 1 ☐ TYPE 3R/4X ☐ STAINLESS STEEL				
TOTAL @ 100% DEMAND					=	868 VA	X 100% =	868 VA	MOUNTING: ☒ SURFACE ☐ FLUSH				
MECHANICAL: TOTAL @ 100% DEMAND					=	18,624 VA	X 100% =	18,624 VA	LUGS: ☒ FEED-THRU ☐ DOUBLE MAIN				
KITCHEN: TOTAL @ 100% DEMAND					=	0 VA	X 65% =	0 VA	MAIN: ☐ BREAKER ☒ LUGS ONLY				
EY CHARGER: TOTAL @ 125% DEMAND					=	0 VA	X 125% =	0 VA	TRIM: DOOR-IN—DOOR HINGED FRONT TRIM				
ELECTRIC HEAT: TOTAL @ 125% DEMAND					=	60,000 VA	X 125% =	75,000 VA	SAFETY: IEC 60529 IP2X FINGER BARRIERS				
PLUS 25% OF LARGEST MOTOR LOAD:					=	0 VA	X 25% =	0 VA					
					TOTAL DEMAND LOAD =			84,492 VA					
					TOTAL AMPS =			263 A					
BRANCH CIRCUIT DESCRIPTIONS AND NUMBERING WERE DERIVED FROM EXISTING PANEL SCHEDULES AND SHOWN FOR REFERENCE ONLY. CONTRACTOR SHALL VERIFY ACCURACY OF EXISTING CIRCUIT DIRECTORY BY TRACING OUT EXISTING CIRCUITS, FIELD VERIFY SOURCE, AND PROVIDE NEW TYPED PANEL SCHEDULES INDICATING NEW AND EXISTING CIRCUITS.													

NORMAL													
NEW PANEL D1 (ISOLATED GROUND BUS)			VOLTAGE: 208/120V,,3ø,4W MAINS: 250A,,M.L.O.					NEUTRAL BUS SIZE: INTERRUPTING RATING: 100% 22KAIC					
CKT NO.	CKT LOAD	BKR SIZE	CIRCUIT SIZE	CIRCUIT DESCRIPTION AND/OR LOCATION	LOAD VA			CIRCUIT DESCRIPTION AND/OR LOCATION	CIRCUIT SIZE	BKR SIZE	CKT LOAD	CKT NO.	
					#A	#B	#C						
1	3500	40/3	4ø8, 1ø10GND., 1°C.	EXISTING UNKNOWN	3716			LTS-CORRIDOR	2ø12, 1ø12GND., 0.75°C.	20/1	216	2	
3	3500						3826		LTS-CORRIDOR	2ø12, 1ø12GND., 0.75°C.	20/1	326	4
5	3500							4085	LTS-BAND LIBRARY	2ø12, 1ø12GND., 0.75°C.	20/1	585	6
7	0	20/1	—	SPARE	816			LTS-AV EQUIP RM/OFFICES/PRACTICE	2ø12, 1ø12GND., 0.75°C.	20/1	816	8	
9	0	20/1	—	SPARE			375	LTS-CONCERT BAND - INV2-A	2ø12, 1ø12GND., 0.75°C.	20/1	375	10	
11	1920	30/1	2ø10, 1ø10GND., 0.75°C.	EX AIR COMPRESSOR			2940	LTS-CONCERT BAND	2ø12, 1ø12GND., 0.75°C.	20/1	1020	12	
13	1280	20/1	2ø12, 1ø12GND., 0.75°C.	REC-OFFICE	2280			LTS-CONCERT BAND	2ø12, 1ø12GND., 0.75°C.	20/1	1020	14	
15	720	20/1	2ø12, 1ø12GND., 0.75°C.	REC-CORRIDOR		1455		LTS-CONCERT BAND	2ø12, 1ø12GND., 0.75°C.	20/1	735	16	
17	540	20/1	2ø12, 1ø12GND., 0.75°C.	REC-BAND LIBRARY			740	LIGHTING CONTROL PANELS (ESN)	2ø12, 1ø12GND., 0.75°C.	20/1	200	18	
19	720	20/1	2ø12, 1ø12GND., 0.75°C.	REC-BAND LIBRARY	970			LIGHTING HUB (LHM)	2ø12, 1ø12GND., 0.75°C.	20/1	250	20	
21	720	20/1	2ø12, 1ø12GND., 0.75°C.	REC-BAND LIBRARY		720		SPARE	—	20/1	0	22	
23	360	20/1	2ø12, 1ø12GND., 0.75°C.	REC-PRACTICE ROOM			360	SPARE	—	20/1	0	24	
25	180	20/1	2ø12, 1ø12GND., 0.75°C.	REC-HALL	1555			EXISTING UNKNOWN	2ø12, 1ø12GND., 0.75°C.	20/2	1375	26	
27	0	20/1	—	SPARE			1375			20/1	0	28	
29	0	20/1	—	SPARE			0	SPARE	—	20/1	0	30	
31	0	20/1	—	SPARE		0		SPARE	—	20/1	0	32	
33	0	20/1	—	SPARE			0	SPARE	—	20/1	0	34	
35	0	20/1	—	SPARE			0	SPARE	—	20/1	0	36	
37	0	20/1	—	SPARE			0	SPARE	—	20/1	0	38	
39	0	20/1	—	SPARE			0	SPARE	—	20/1	0	40	
41	0	20/1	—	SPARE			0	SPARE	—	20/1	0	42	
43	0	20/1	—	SPARE			0	SPARE	—	20/1	0	44	
45	0	20/3	—	SPARE			0	SPARE	—	20/1	0	46	
47	0			SPARE			0	SPARE	—	20/1	0	48	
49	0			SPARE	250			FIRE ALARM NAC PANEL	2ø12, 1ø12GND., 0.75°C.	[20/1]	250	50	
51	0	60/3	—				0	SPARE	—			52	
53	0						0			20/2	0	54	
TOTAL/PHASE (VA):					9587	7751	8125	*20/1* = 5mA GFCI BKR -20/1- = CKT BKR HANDLE TIE +20/1+ = AFCI BKR [20/1] = CKT BKR HANDLE LOCK					
LOAD FROM PANEL D2 (VA):					16460	12010	12320	*20/1** = 30mA GFCI BKR ST = SHUNT TRIP BKR >20/1< = DUAL AFCI/GFCI [20/1] = ISO GROUND CIRCUIT					
TOTAL (VA):					66253								
RECEPTACLE: FIRST 100VA @ 100% DEMAND = 10,000 VA X 100% = 10,000 VA RECEPTACLE: REMAINDER @ 50% DEMAND = 37,451 VA X 50% = 18,726 VA LIGHTING: TOTAL @ 100% DEMAND = 5,302 VA X 100% = 5,302 VA MECHANICAL: TOTAL @ 100% DEMAND = 13,500 VA X 100% = 13,500 VA KITCHEN: TOTAL @ 100% DEMAND = 0 VA X 65% = 0 VA EV CHARGER: TOTAL @ 125% DEMAND = 0 VA X 125% = 0 VA ELECTRIC HEAT: TOTAL @ 125% DEMAND = 0 VA X 125% = 0 VA PLUS 25% OF LARGEST MOTOR LOAD: = 0 VA X 25% = 0 VA TOTAL DEMAND LOAD = 47,528 VA TOTAL AMPS = 132 A					BUSSING: ☐ ALUMINUM ☒ TIN PLATED COPPER ☒ ISO GND BUS ENCLOSURE: ☒ TYPE 1 ☐ TYPE 3R/4X STAINLESS STEEL MOUNTING: ☐ SURFACE ☒ FLUSH LUIGS: ☐ FEED-THRU ☒ DOUBLE MAIN MAIN: ☐ BREAKER ☒ LUIGS ONLY TRIM: DOOR-IN-DOOR HINGED FRONT TRIM SAFETY: IEC 60529 IP2X FINGER BARRIERS								
BRANCH CIRCUIT DESCRIPTIONS AND NUMBERING WERE DERIVED FROM EXISTING PANEL SCHEDULES AND SHOWN FOR REFERENCE ONLY. CONTRACTOR SHALL VERIFY ACCURACY OF EXISTING CIRCUIT DIRECTORY BY TRACING OUT EXISTING CIRCUITS, FIELD VERIFY SOURCE, AND PROVIDE NEW TYPED PANEL SCHEDULES INDICATING NEW AND EXISTING CIRCUITS.													

NORMAL												
NEW PANEL D2 (ISOLATED GROUND BUS)				VOLTAGE: 208/120V,,3ø,4W MAINS: 250A,,M.L.O.				NEUTRAL BUS SIZE: 100% INTERRUPTING RATING: 22KAIC				
CKT NO.	CKT LOAD	BKR SIZE	CIRCUIT SIZE	CIRCUIT DESCRIPTION AND/OR LOCATION	LOAD VA			CIRCUIT DESCRIPTION AND/OR LOCATION	CIRCUIT SIZE	BKR SIZE	CKT LOAD	CKT NO.
					#A	#B	#C					
1	1200	20/1	2ø12, 1ø10GND., 0.75°C.	EXISTING	2400			EXISTING	2ø12, 1ø12GND., 0.75°C.	20/1	1200	2
3	1200	20/1	2ø12, 1ø10GND., 0.75°C.	EXISTING		2400		EXISTING	2ø12, 1ø12GND., 0.75°C.	20/1	1200	4
5	1200	20/1	2ø12, 1ø10GND., 0.75°C.	EXISTING			2400	EXISTING	2ø12, 1ø12GND., 0.75°C.	20/1	1200	6
7	1200	20/1	2ø12, 1ø10GND., 0.75°C.	EXISTING	2400			EXISTING	2ø12, 1ø12GND., 0.75°C.	20/1	1200	8
9	1500	20/1 IG	2ø12, 2ø10GND., 0.75°C.	REC-CONCERT BAND AV		2700		REC-CONCERT BAND LIGHT TRUSS	2ø12, 1ø12GND., 0.75°C.	20/1	1200	10
11	1500	20/1 IG	2ø12, 2ø10GND., 0.75°C.	REC-CONCERT BAND AV			2700	REC-CONCERT BAND LIGHT TRUSS	2ø12, 1ø12GND., 0.75°C.	20/1	1200	12
13	1500	20/1 IG	2ø12, 2ø10GND., 0.75°C.	REC-CONCERT BAND AV	2700			REC-CONCERT BAND LIGHT TRUSS	2ø12, 1ø12GND., 0.75°C.	20/1	1200	14
15	180	20/1 IG	2ø12, 2ø10GND., 0.75°C.	REC-CONCERT BAND SPEAKER		720		REC-CONCERT BAND	2ø12, 1ø12GND., 0.75°C.	20/1	540	16
17	180	20/1 IG	2ø12, 2ø10GND., 0.75°C.	REC-CONCERT BAND SPEAKER			720	REC-CONCERT BAND	2ø12, 1ø12GND., 0.75°C.	20/1	540	18
19	1920	20/1 IG	2ø12, 2ø10GND., 0.75°C.	REC-CONCERT BAND VP	2640			REC-CONCERT BAND	2ø12, 1ø12GND., 0.75°C.	20/1	720	20
21	50	20/1 IG	2ø12, 2ø10GND., 0.75°C.	REC-CONCERT BAND PROJ SCREEN		590		REC-CONCERT BAND	2ø12, 1ø12GND., 0.75°C.	20/1	540	22
23	0	20/1	—	SPARE			540	REC-CONCERT BAND	2ø12, 1ø12GND., 0.75°C.	20/1	540	24
25	0	20/1	—	SPARE		720		REC-CONCERT BAND	2ø12, 1ø12GND., 0.75°C.	20/1	720	26
27	0	20/1	—	SPARE			0	SPARE	—	20/1	0	28
29	0	20/1	—	SPARE			0	SPARE	—	20/1	0	30
31	0	20/1	—	SPARE			500	RECIRCUTED CONTROL ROOM 306	2ø12, 1ø12GND., 0.75°C.	20/1	500	32
33	0	20/1	—	SPARE			500	RECIRCUTED CONTROL ROOM 306	2ø12, 1ø12GND., 0.75°C.	20/1	500	34
35	360	20/1 IG	2ø12, 2ø10GND., 0.75°C.	REC-AV EQUIPMENT RM 304			860	RECIRCUTED CONTROL ROOM 306	2ø12, 1ø12GND., 0.75°C.	20/1	500	36
37	1200	20/1 IG	2ø12, 2ø10GND., 0.75°C.	REC-AV RACK RM 304			1700	RECIRCUTED CONTROL ROOM 306	2ø12, 1ø12GND., 0.75°C.	20/1	500	38
39	1200	20/1 IG	2ø12, 2ø10GND., 0.75°C.	REC-AV RACK RM 304			1700	RECIRCUTED CONTROL ROOM 306	2ø12, 1ø12GND., 0.75°C.	20/1	500	40
41	1200	20/1 IG	2ø12, 2ø10GND., 0.75°C.	REC-AV RACK RM 304			1700	RECIRCUTED CONTROL ROOM 306	2ø12, 1ø12GND., 0.75°C.	20/1	500	42
43	1200	20/1 IG	2ø12, 2ø10GND., 0.75°C.	REC-AV RACK RM 304			1700	RECIRCUTED CONTROL ROOM 306	2ø12, 1ø12GND., 0.75°C.	20/1	500	44
45	1200	20/1 IG	2ø12, 2ø10GND., 0.75°C.	REC-AV RACK RM 304			1700	RECIRCUTED CONTROL ROOM 306	2ø12, 1ø12GND., 0.75°C.	20/1	500	46
47	1200	20/1 IG	2ø12, 2ø10GND., 0.75°C.	REC-AV RACK RM 304			1700	RECIRCUTED CONTROL ROOM 306	2ø12, 1ø12GND., 0.75°C.	20/1	500	48
49	1200	20/1 IG	2ø12, 2ø10GND., 0.75°C.	REC-AV RACK RM 304			1700	RECIRCUTED CONTROL ROOM 306	2ø12, 1ø12GND., 0.75°C.	20/1	500	50
51	1200	20/1 IG	2ø12, 2ø10GND., 0.75°C.	REC-AV RACK RM 304			1700	RECIRCUTED CONTROL ROOM 306	2ø12, 1ø12GND., 0.75°C.	20/1	500	52
53	1200	20/1 IG	2ø12, 2ø10GND., 0.75°C.	REC-AV RACK RM 304			1700	RECIRCUTED CONTROL ROOM 306	2ø12, 1ø12GND., 0.75°C.	20/1	500	54
TOTAL/PHASE (VA):					16460	12010	12320	*20/1* = 5mA GFCI BKR -20/1- = CKT BKR HANDLE TIE +20/1+ = AFCI BKR [20/1] = CKT BKR HANDLE LOCK				
LOAD FROM SUBPANELS (VA):					0	0	0	*20/1** = 30mA GFCI BKR ST = SHUNT TRIP BKR >20/1< = DUAL AFCI/GFCI [20/1] = ISO GROUND CIRCUIT				
TOTAL (VA):					40790							
RECEPTACLE: FIRST 100VA @ 100% DEMAND = 10,000 VA X 100% = 10,000 VA RECEPTACLE: REMAINDER @ 50% DEMAND = 30,790 VA X 50% = 15,395 VA LIGHTING: TOTAL @ 100% DEMAND = 0 VA X 100% = 0 VA MECHANICAL: TOTAL @ 100% DEMAND = 0 VA X 100% = 0 VA KITCHEN: TOTAL @ 100% DEMAND = 0 VA X 65% = 0 VA EV CHARGER: TOTAL @ 125% DEMAND = 0 VA X 125% = 0 VA ELECTRIC HEAT: TOTAL @ 125% DEMAND = 0 VA X 125% = 0 VA PLUS 25% OF LARGEST MOTOR LOAD: = 0 VA X 25% = 0 VA TOTAL DEMAND LOAD = 25,395 VA TOTAL AMPS = 71 A												
Bussing: ☐ ALUMINUM ☒ TIN PLATED COPPER ☒ ISO GND BUS ENCLOSURE: ☒ TYPE 1 ☐ TYPE 3R/4X STAINLESS STEEL MOUNTING: ☐ SURFACE ☒ FLUSH LUIGS: ☐ FEED-THRU ☒ DOUBLE MAIN MAIN: ☐ BREAKER ☒ LUIGS ONLY TRIM: DOOR-IN-DOOR HINGED FRONT TRIM SAFETY: IEC 60529 IP2X FINGER BARRIERS												
BRANCH CIRCUIT DESCRIPTIONS AND NUMBERING WERE DERIVED FROM EXISTING PANEL SCHEDULES AND SHOWN FOR REFERENCE ONLY. CONTRACTOR SHALL VERIFY ACCURACY OF EXISTING CIRCUIT DIRECTORY BY TRACING OUT EXISTING CIRCUITS, FIELD VERIFY SOURCE, AND PROVIDE NEW TYPED PANEL SCHEDULES INDICATING NEW AND EXISTING CIRCUITS.												


				NORMAL										
NEW PANEL MDP4 SQUARE-D I-LINE TYPE "HCP" / 42"W x 9.5"D x 59"H MAX / 45" MTG SPACE				VOLTAGE: 208/120V,,3ø,4W MAINS: 800A,,M.L.O.				NEUTRAL BUS SIZE: 100% INTERRUPTING RATING: 25KAIC						
CKT NO.	CKT LOAD	BKR SIZE	CIRCUIT SIZE	CIRCUIT DESCRIPTION AND/OR LOCATION		LOAD VA			CIRCUIT DESCRIPTION AND/OR LOCATION		CIRCUIT SIZE	BKR SIZE	CKT LOAD	CKT NO.
						#A	#B	#C						
1	13450	125/3	3ø1/0, 1ø6GND., 1.5°C.	RTU-1 (112.1 MCA)		25040			RTU-2 (96.6 MCA)		3ø1, 1ø6GND., 1.25°C.	110/3	11590	2
					25040	25040								
	STEAM GEN SG-1 (66.6 FLA)			11982			STEAM GEN SG-2 (33.3 FLA)							
3	7988	90/3	3ø4, 1ø8GND., 1°C.				11982	11982			3ø8, 1ø10GND., 0.75°C.	45/3	3994	4
	EC-1C (24.5 FLA) - OUTDOOR UNIT			23940			EX PANEL 3A							
5	2940	50/3	3ø8, 1ø10GND., 3/4°C.				26440				REF SINGLE LINE	250/3	23500	6
						18440								
	EC-1 (44.8 FLA) - INDOOR UNIT			7275			NEW PANEL 3B							
7	5375	60/3	3ø4, 1ø8GND., 1°C.				6555	7025			REF SINGLE LINE	150/3	1500	8
	SPACE			0			SPACE							
9	0	4.5"	-				0				4.5"	0	10	
TOTAL/PHASE (VA):						68237	70017	62487	*20/1* = 5mA GFCI BKR -20/1- = CKT BKR HANDLE TIE +20/1+ = AFCI BKR [20/1] = CKT BKR HANDLE LOCK		**20/1** = 30mA GFCI BKR S1 = SHUNT TRIP BKR -20/1C = DUAL AFCI/GFCI T = TANDEN BKR			
LOAD FROM SUBPANELS (VA):						0	0	0						
TOTAL (VA):						200741								
RECEPTACLE: FIRST 100VA @ 100% DEMAND = 0 VA X 100% = 0 VA								BUSSING: ☐ ALUMINUM				☐ TIN PLATED COPPER		
RECEPTACLE: REMAINDER @ 50% DEMAND = 0 VA X 50% = 0 VA								ENCLOSURE: ☒ TYPE 1				☐ TYPE 3R/4X STAINLESS STEEL		
LIGHTING: TOTAL @ 100% DEMAND = 0 VA X 100% = 0 VA								MOUNTING: ☐ SURFACE				☐ FLUSH		
MECHANICAL: TOTAL @ 100% DEMAND = 164,793 VA X 100% = 164,793 VA								LUGS: ☐ OVERHEAD				☐ DOUBLE MAN		
KITCHEN: TOTAL @ 65% DEMAND = 0 VA X 65% = 0 VA								MANS: ☐ BREAUER				☒ LUGS ONLY		
CY CHARGER: TOTAL @ 125% DEMAND = 0 VA X 125% = 0 VA								TRIM: DOOR-IN-DOOR HINGED FRONT TRIM						
ELECTRIC HEAT: TOTAL @ 125% DEMAND = 35,948 VA X 125% = 44,935 VA								SAFETY: NOA						
PLUS 25% OF LARGEST MOTOR LOAD: = 40,350 VA X .25% = 10,088 VA														
				TOTAL FEARED LOAD = 215,815 VA										
				TOTAL AMPS = 611 A										

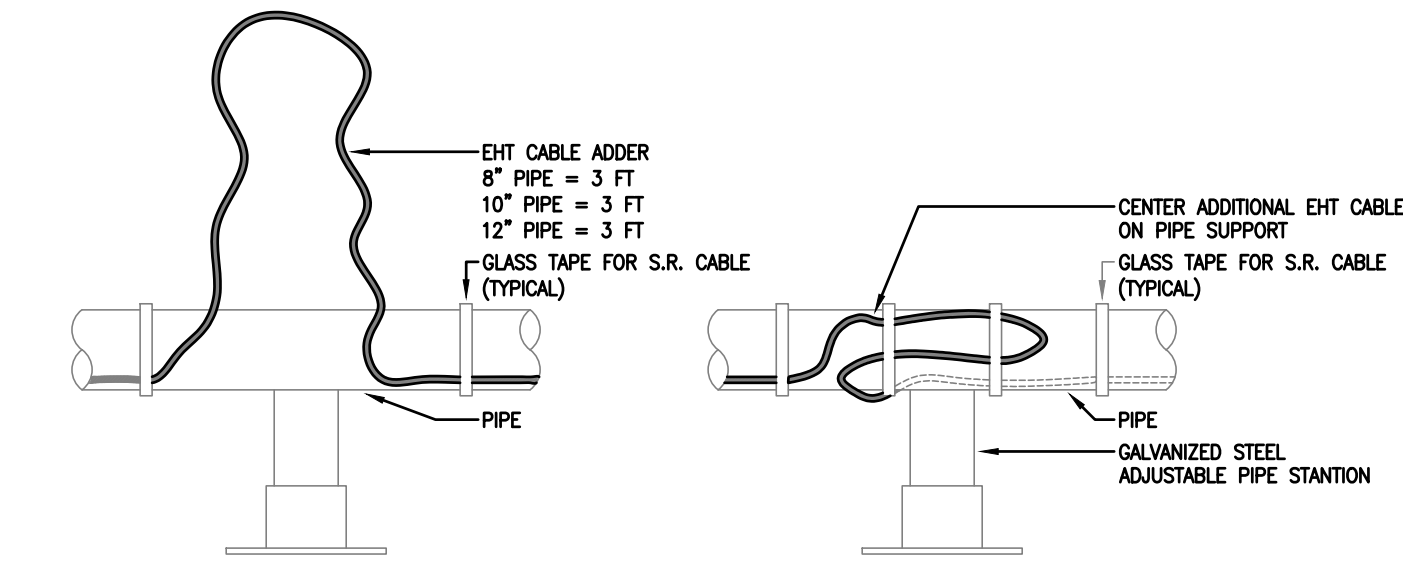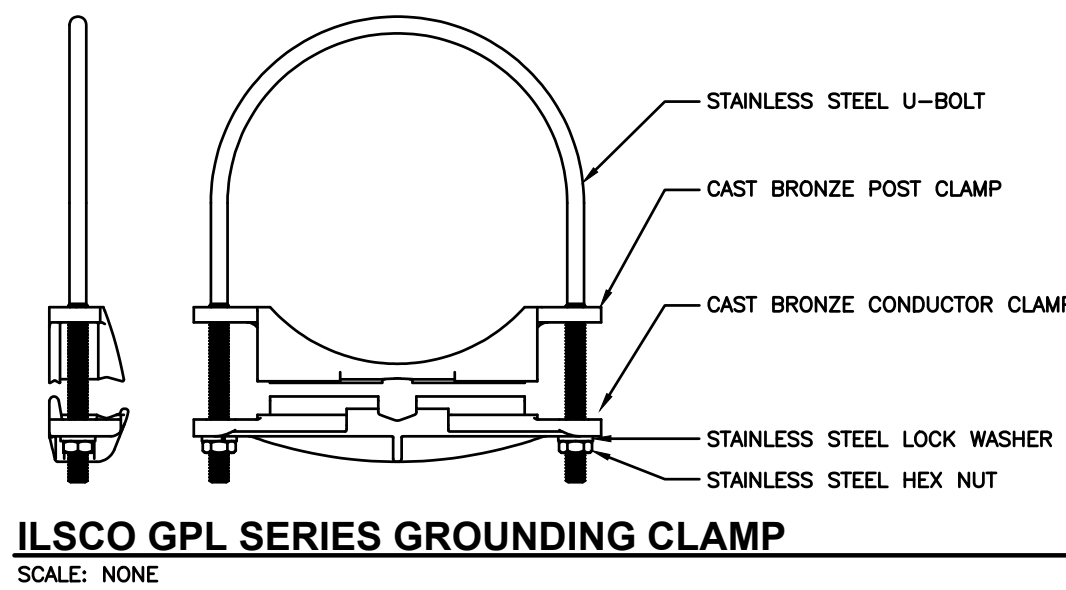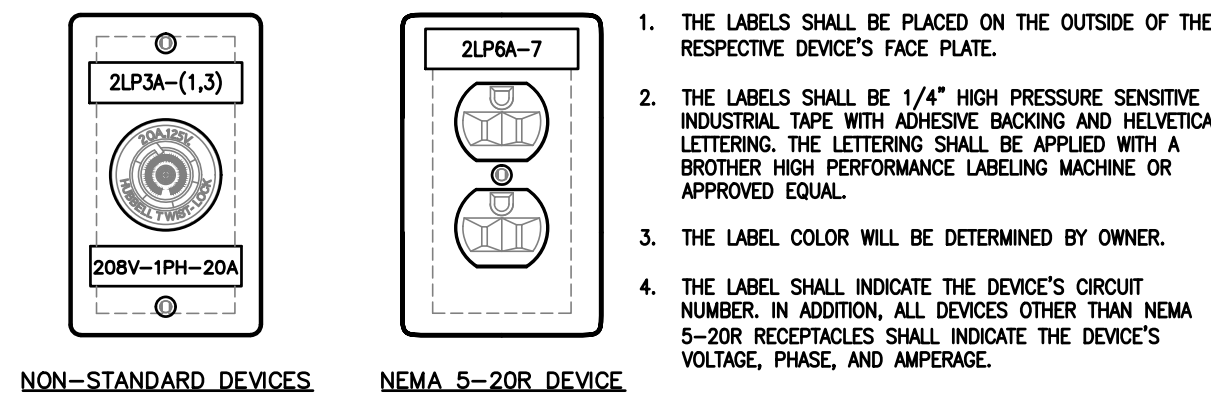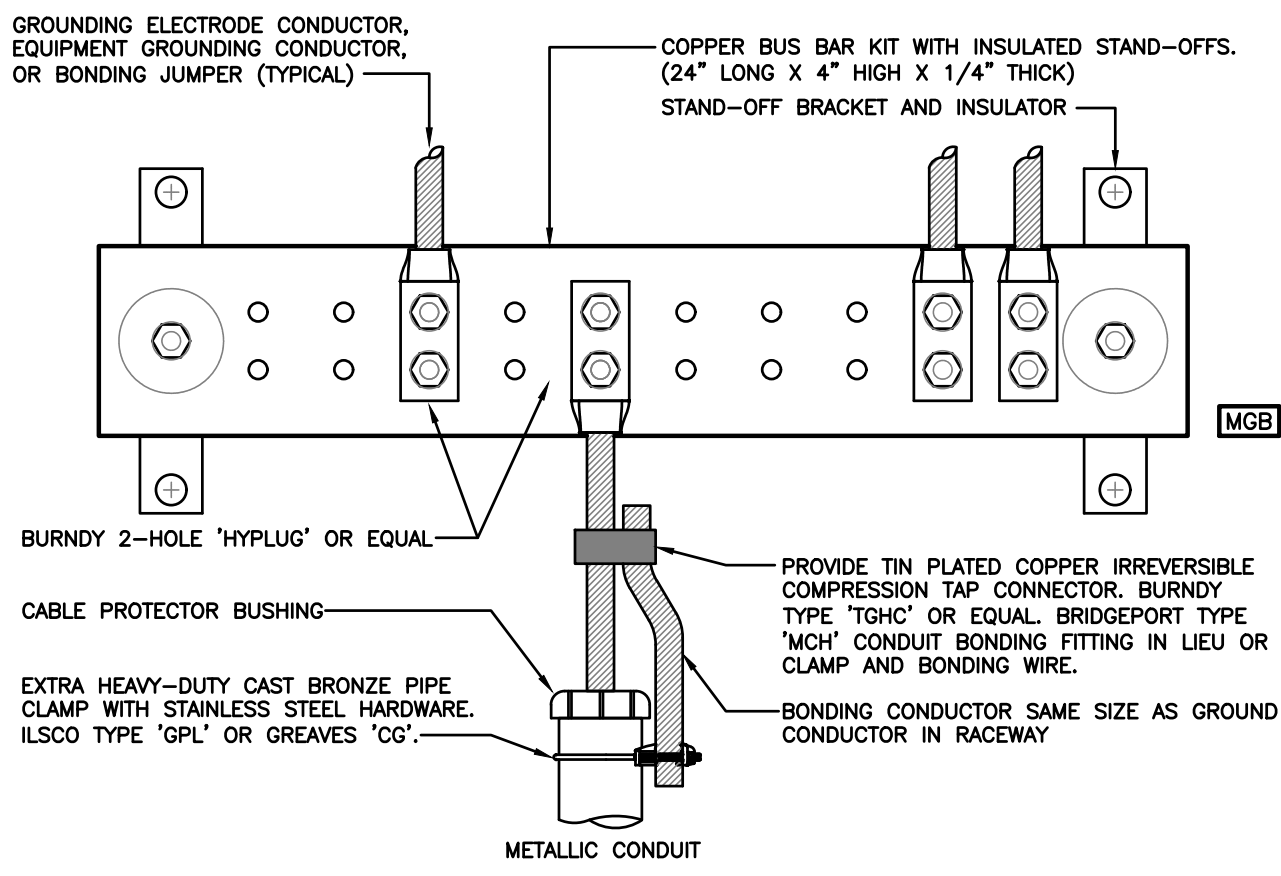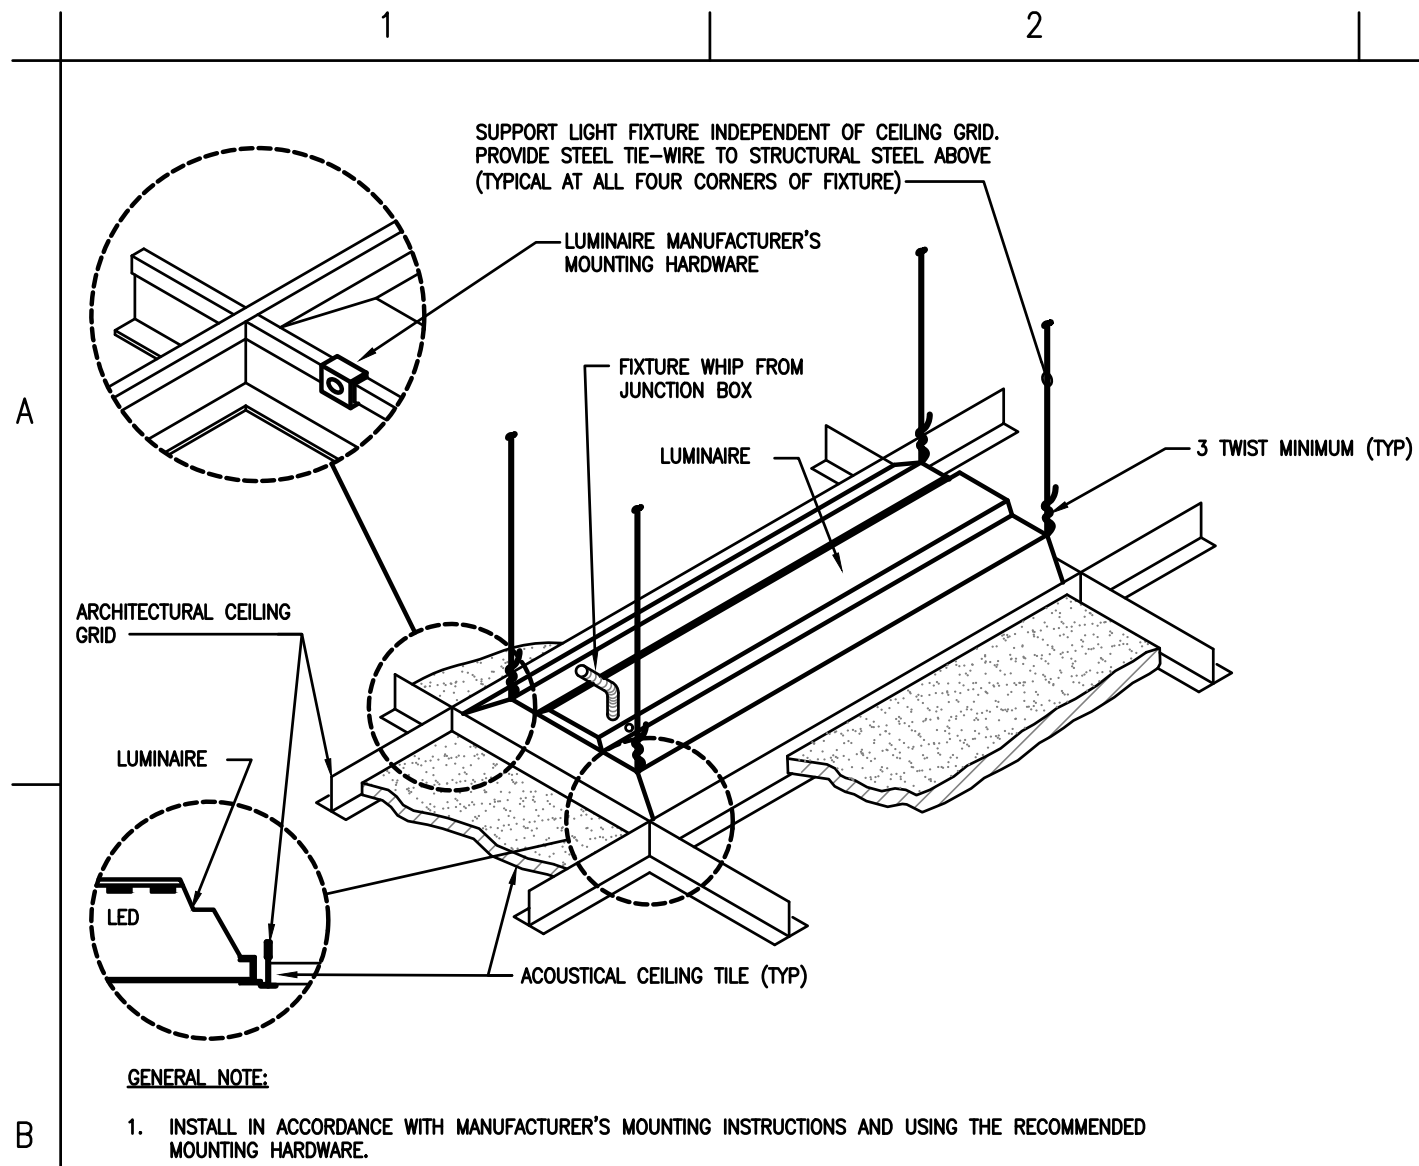

NOTES:

1. THE DETAIL SHOWS THE GENERAL INSTALLATION METHOD.


2. FOR THE MINIMUM BEND RADIUS OF S.R. CABLE. REFER TO MANUFACTURERS INSTRUCTIONS.

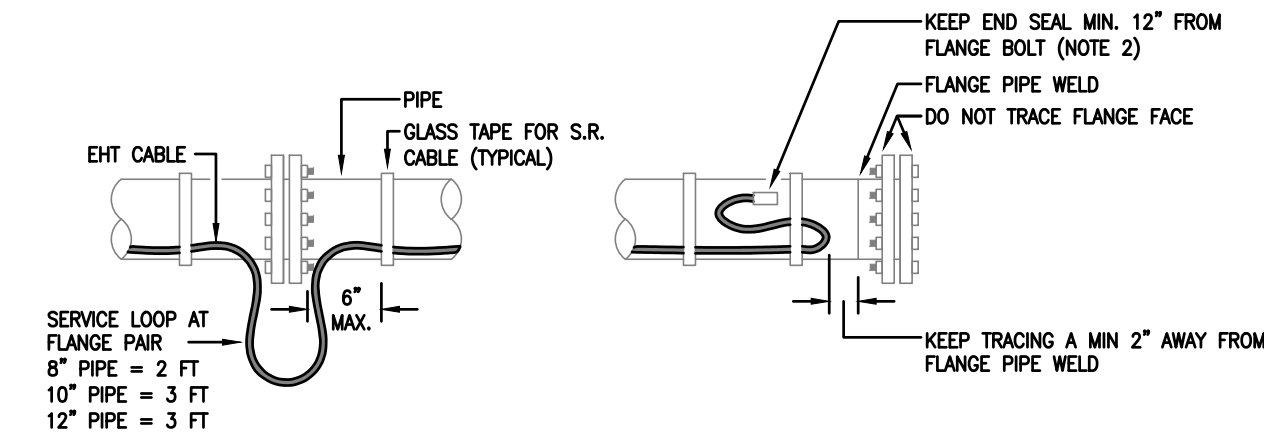

NOTES:

1. THE DETAIL BELOW SHOWS THE GENERAL INSTALLATION METHOD.

2. FOR THE MINIMUM BEND RADIUS OF S.R. AND I.J. CABLE. REFER TO MANUFACTURERS INSTRUCTIONS.

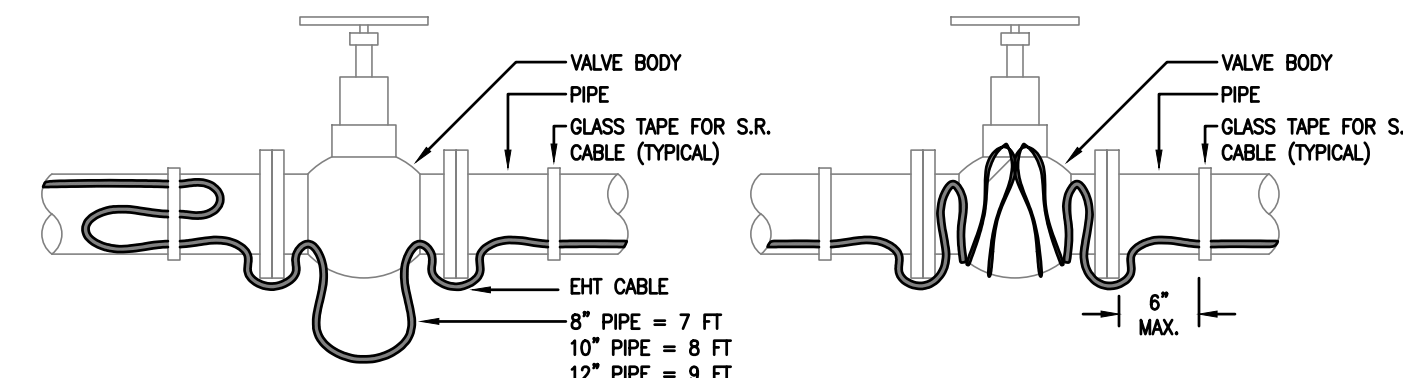

NOTES:


1. THE DETAIL SHOWS THE GENERAL INSTALLATION METHOD. THE ELECTRIC HEAT TRACING CABLE INSTALLATION WILL LOOK DIFFERENT FOR DIFFERENT VALVE SHAPES AND ELECTRIC HEAT TRACING CABLE LENGTHS.

2. FOR THE MINIMUM BEND RADIUS OF S.R. CABLE, REFER TO MANUFACTURERS INSTRUCTIONS.

3. FOR PIPES WITH MORE THAN ONE PASS OF ELECTRIC HEAT TRACING CABLE, APPLY THE FULL VALVE ADDER FOR EACH PASS OF ELECTRIC HEAT TRACING CABLE ON EACH VALVE.

EXAMPLE: A 10" NPS PIPE THAT HAS TWO PASSES OF ELECTRIC HEAT TRACING CABLE WOULD REQUIRE 8' (2.4M) PER PASS OF ELECTRIC HEAT TRACING CABLE ON EACH 150# VALVE.



4. FOR SOME APPLICATIONS IT MAY BE PHYSICALLY IMPOSSIBLE TO INSTALL ALL THE RECOMMENDED ELECTRIC HEAT TRACING CABLE ON THE VALVE BODY. IN THIS CASE, USE UP THE REMAINING ELECTRIC HEAT TRACING CABLE ON THE PIPE TO EITHER SIDE OF THE VALVE.

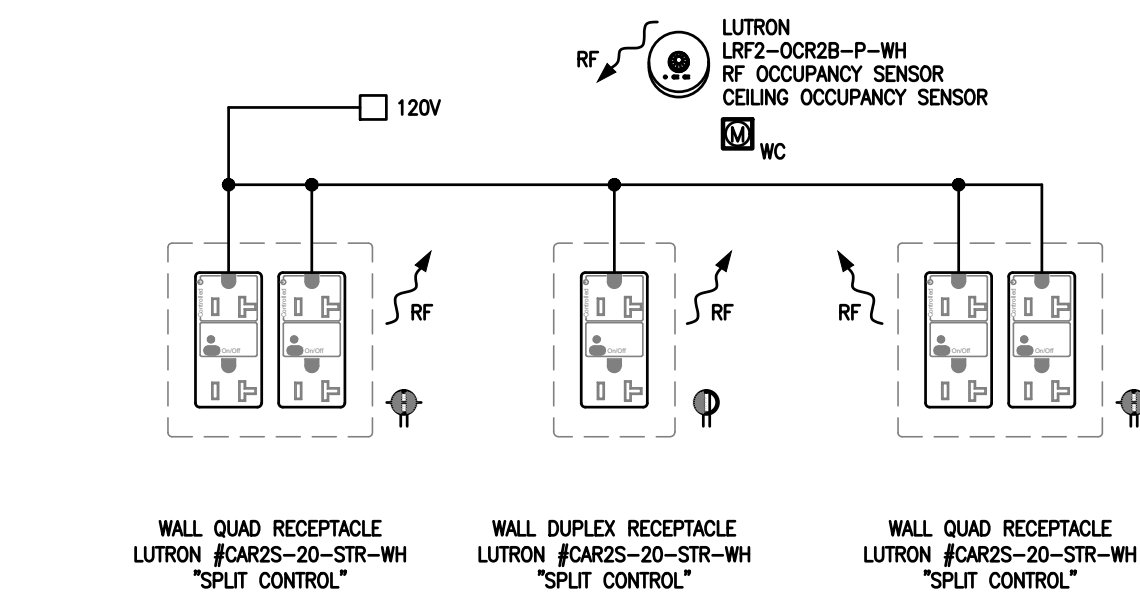

TYPICAL WIRELESS "CONTROLLED" RECEPTACLE DIAGRAM

SCALE: NONE

NOTE: OCCUPANCY/VACANCY SENSOR CAN BE COMBINED WITH LIGHTING CONTROLS, OTHERWISE PROVIDE DEDICATED "RECEPTACLE" SENSOR.

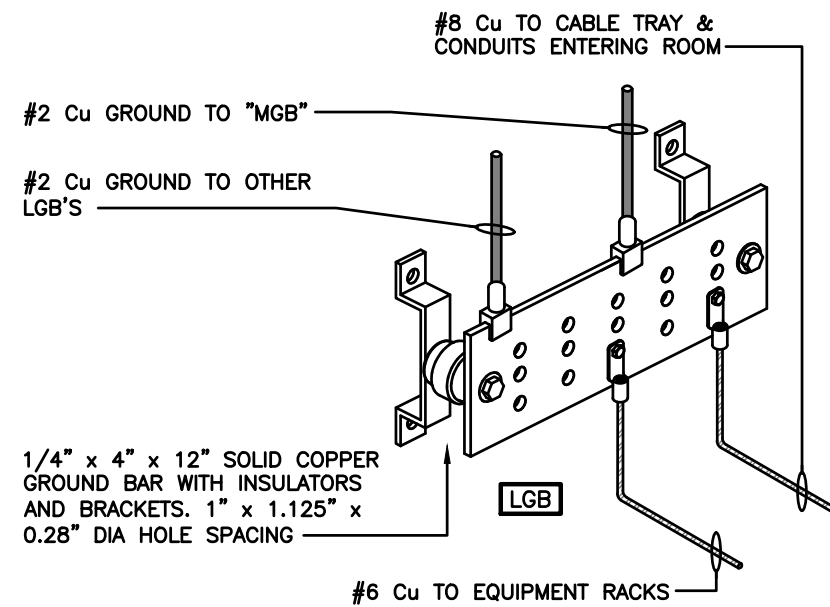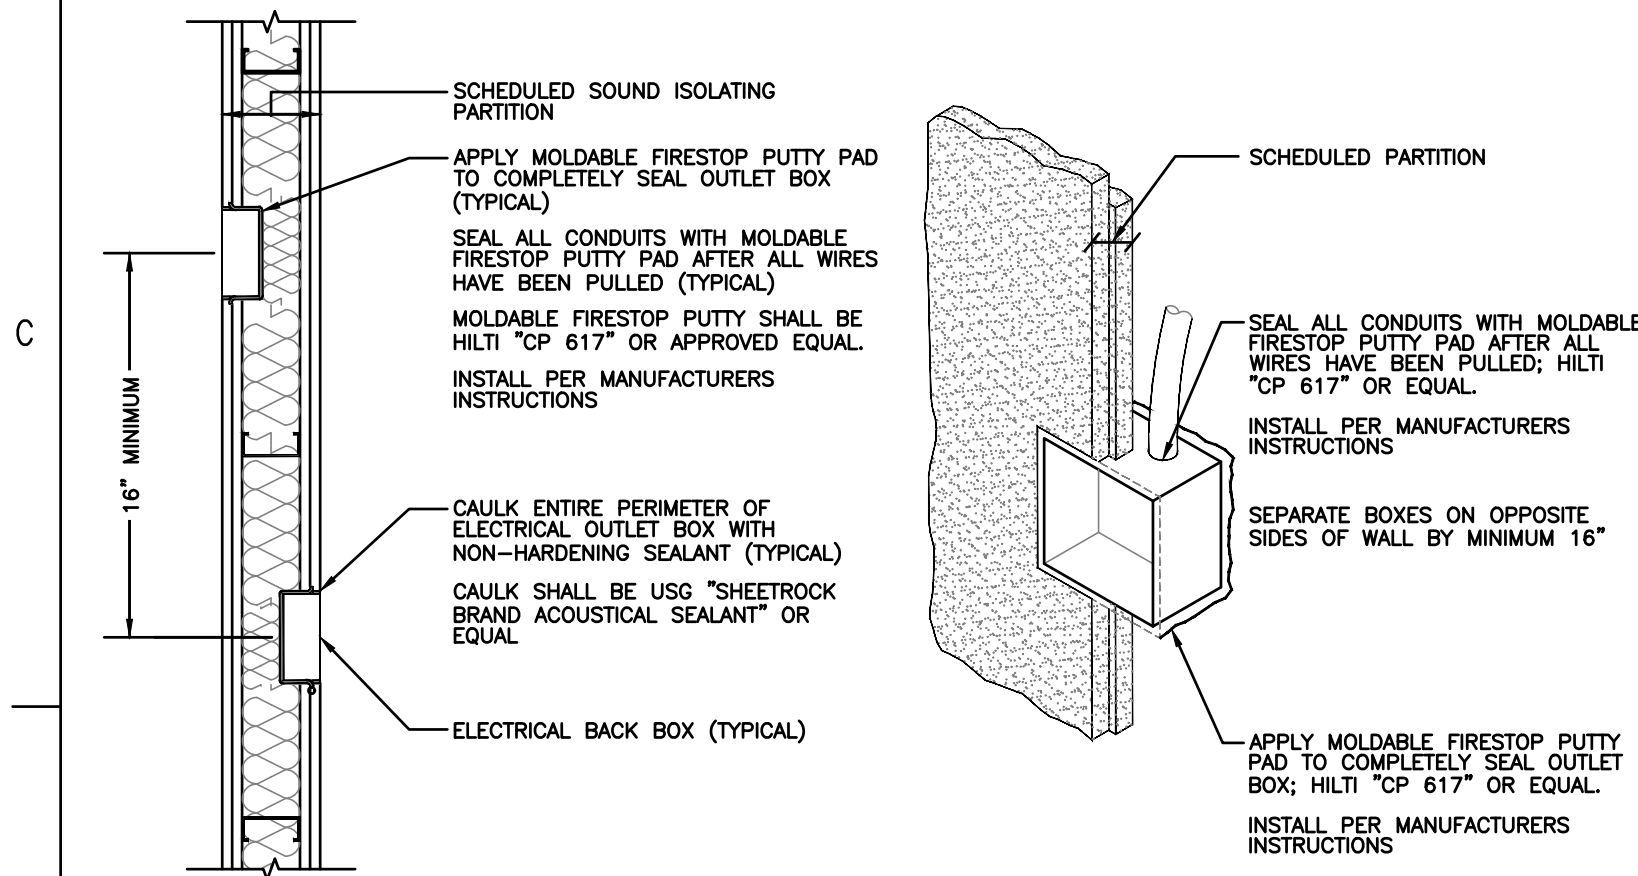

LV GROUNDING CONNECTION BAR "LGB" DETAIL

N.T.S.


NOTE: PROVIDE INSULATED HALO BRACKETS TO SECURE THE CABLE.

HEAT TRACE FOR FREEZE PROTECTION SPECIFICATIONS





- FURNISH AND INSTALL HEAT TRACE ON ALL NEW EXTERIOR PIPING. REVIEW MECHANICAL DRAWINGS FOR EXTENT AND LOCATION OF PIPING. PIPING IF SHOWN ON ELECTRICAL DRAWINGS IS FOR REFERENCE ONLY. CONTRACTOR SHALL VERIFY CABLE WATTAGE WITH MANUFACTURER AND SUBMIT CALCULATIONS TO ENGINEER FOR REVIEW.
- PRODUCT SUBMITTAL DATA: HEATING CABLE DATA SHEET, FREEZE PROTECTION DESIGN GUIDE, SYSTEM INSTALLATION AND OPERATION MANUAL, SYSTEM INSTALLATION DETAILS, CONNECTION KITS AND ACCESSORIES DATA SHEET, CONTROLLER DATA SHEET, CONTROLLER WIRING DIAGRAM.
- DELEGATED-DESIGN SUBMITTAL: DESIGN OF THE HEAT TRACING SYSTEM SHALL BE DELEGATED TO THE CONTRACTOR AND ALL COSTS INCLUDED IN THEIR BID PROPOSAL. CONTRACTOR SHALL ENGAGE MANUFACTURER TO DESIGN COMPLETE AND FUNCTIONAL HEAT-TRACING SYSTEM AS REQUIRED BY PROJECT DOCUMENTS.
- WARRANTY PERIOD: TEN YEARS FROM DATE OF SUBSTANTIAL COMPLETION.
- SYSTEM DESCRIPTION: COMPLETE PIPE FREEZE PROTECTION SYSTEM FOR PIPING EXPOSED TO THE RISK OF FREEZING. SYSTEM CONSISTS OF A SELF-REGULATING HEATING CABLE, CONNECTION KITS, ACCESSORIES, AND ENERGY-EFFICIENT CONTROL AND THERMOSTAT.
- BASIS-OF-DESIGN PRODUCT: PROVIDE RAYCHEM "XL2-OR" TRACE PIPE FREEZE/FLOW MAINTENANCE, FOR ALL PIPING REQUIRING FREEZE PROTECTION. VOLTAGE: 120 V / WATTAGE: DETERMINED BY MANUFACTURER. COMPLY WITH UL 515A, CSA 22.2 NO 130-03, AND IEEE 515.1 REQUIREMENTS.
- HEATING ELEMENT: PAIR OF PARALLEL, NO. 16 AWG, NICKEL-COATED, STRANDED COPPER BUS WIRES EMBEDDED IN CROSSLINKED CONDUCTIVE POLYMER CORE, WHICH VARIES HEAT OUTPUT IN RESPONSE TO TEMPERATURE ALONG ITS LENGTH. TERMINATE WITH WATERPROOF, FACTORY-ASSEMBLED, NONHEATING LEADS WITH CONNECTORS AT ONE END, AND SEAL THE OPPOSITE END WITH A WATERTIGHT END SEAL. CABLE SHALL BE CAPABLE OF CROSSING OVER ITSELF WITHOUT OVERHEATING.
- OUTER JACKET: FLUOROPOLYMER / ELECTRICAL INSULATING JACKET: FLAME-RETARDANT MODIFIED POLYOLEFIN / GROUND BRAND: TINNED-COPPER Braid. MINIMUM 70 PERCENT FOR GROUND PATH AND MECHANICAL RESISTANCE / OUTER JACKET: REQUIRED FOR ALL APPLICATIONS: FOR ABOVE GROUND FREEZE PROTECTION OF WATER LINES WHERE FUEL OIL OR AQUEOUS CHEMICALS ARE NOT PRESENT, USE A MODIFIED POLYOLEFIN WITH ULTRAVIOLET INHIBITOR.
- MAXIMUM OPERATING TEMPERATURE (POWER ON): 150 DEG F (65 DEG C) / MAXIMUM EXPOSURE TEMPERATURE (POWER OFF): 150 DEG F (65 DEG C).
- TEMPERATURE CONTROLLER/SENSORS: PROVIDE MECHANICAL THERMOSTATS RATED 240V, 22A.
- HEATING CABLE CONNECTION KITS: PROVIDE LIGHTED POWER CONNECTION KITS, SPLICES/TEES, AND LIGHTED END SEAL KITS TO PROPERLY CONNECT AND TERMINATE HEATING CABLE CIRCUIT ALONG SPECIFIED LENGTH OF PIPING. INSTALL SPLICES, TEES, AND CROSSES UNDERNEATH PIPING INSULATION WITH SERVICE LOOPS INSTALLED TO ALLOW FOR FUTURE SERVICE OF PIPING. CONNECTION KITS SHALL BE RATED NEMA 4X TO PREVENT WATER INGRESS AND CORROSION. ALL COMPONENTS SHALL BE UV STABILIZED AND SHALL NOT REQUIRE CUTTING INTO HEATING-CABLE CORE TO EXPOSE BUS WIRES.
- ACCESSORIES: BINDING TAPE, ALUMINUM TAPE, STAINLESS STEEL PIPE STRAPS, AND INDICATING STRIP PIPE LABEL: ETL.
- SYSTEM APPROVAL: COMPLETE HEAT TRACE SYSTEM (HEATING CABLE, CONNECTION KITS, AND CONTROLLER) SHALL BE LISTED BY A NATIONALLY RECOGNIZED TESTING LABORATORY (NRTL), AND MARKED FOR INTENDED FREEZE PROTECTION OF MECHANICAL PIPING.
- EXAMINATION: EXAMINE SURFACES AND SUBSTRATES TO RECEIVE ELECTRIC HEATING CABLES FOR COMPLIANCE WITH REQUIREMENTS FOR INSTALLATION TOLERANCES AND OTHER CONDITIONS AFFECTING PERFORMANCE.
- PREPARATION: PROTECT ALL HEATING CABLE ENDS FROM MOISTURE INGRESS UNTIL CABLE IS TERMINATED WITH END SEALS.
- INSTALLATION: INSTALL ELECTRIC HEATING CABLE WHERE INDICATED AND IN ACCORDANCE WITH NFPA 70. INSTALL ELECTRIC HEATING CABLES IN ACCORDANCE WITH IEEE 515.1. INSTALL WARNING TAPE ON PIPING INSULATION WHERE PIPING IS EQUIPPED WITH ELECTRIC HEATING CABLES.
- MANUFACTURER'S FIELD SERVICE: INITIAL START-UP AND FIELD TESTING (COMMISSIONING) OF SYSTEM SHALL BE PERFORMED BY FACTORY TECHNICIAN IN ACCORDANCE WITH OWNER'S REQUIREMENTS.
- CONTRACTOR TO PERFORM TESTS AND INSPECTIONS DURING INSTALLATION IN ACCORDANCE WITH THE MANUFACTURER'S SPECIFICATIONS.

GENERAL FIRESTOPPING NOTES

- CONTRACTOR SHALL FIRE STOP AND SEAL ALL EXISTING OPENINGS AND ALL NEW OPENINGS RESULTING FROM THE ELECTRICAL WORK. INDIVIDUAL ROOMS/AREAS SHALL BE SEALED AIR-TIGHT FOR BALANCING THE HVAC AIR DISTRIBUTION SYSTEM.
- CLEAN SUBSTRATE SURFACES OF DIRT, DUST, GREASE, OIL, LOOSE MATERIAL, OR OTHER MATTER AFFECTING BOND OF FIRESTOPPING MATERIAL. REMOVE INCOMPATIBLE MATERIALS AFFECTING BOND. PROVIDE BACKING MATERIALS TO ARREST LIQUID MATERIAL LEAKAGE.
- PROVIDE MATERIAL AT FIRE RATED CONSTRUCTION PERIMETERS/OPENINGS AND AT LOCATIONS CONTAINING PENETRATING SLEEVES, PIPING, DUCTWORK, CONDUIT AND OTHER ITEMS. APPLY PRIMER WHERE RECOMMENDED BY MANUFACTURER FOR TYPE OF FIRESTOPPING MATERIAL AND SUBSTRATE INVOLVED, AND AS REQUIRED FOR COMPLIANCE WITH REQUIRED FIRE RATINGS.
- APPLY FIRESTOPPING MATERIAL IN SUFFICIENT THICKNESS TO ACHIEVE REQUIRED FIRE AND SMOKE RATING. COMPRESS FIBERED MATERIAL TO MAXIMUM 40 PERCENT OF ITS UNCOMPRESSED SIZE. PLACE FOAMED MATERIAL IN LAYERS TO ENSURE HOMOGENEOUS DENSITY, FILLING CAVITIES AND SPACES. PLACE SEALANT TO COMPLETELY SEAL JUNCTIONS WITH ADJACENT DISSIMILAR MATERIALS. PLACE INTUMESCENT COATING IN SUFFICIENT COATS TO ACHIEVE RATING REQUIRED.

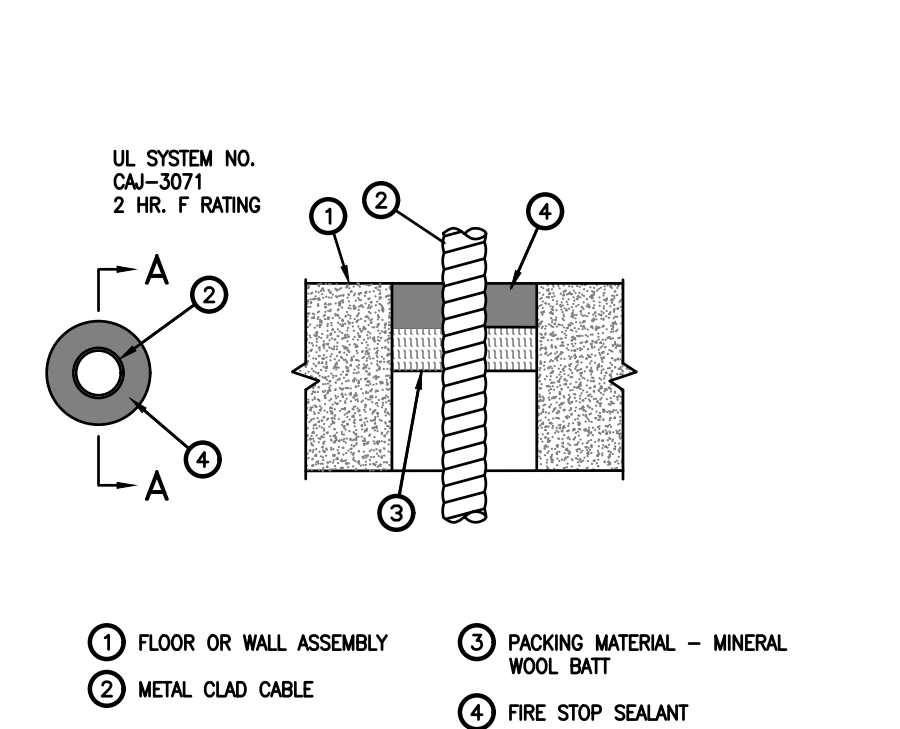

	1	2	
--	---	---	---	---	---	---	---	---	---	----	----	-----	-----	------	------	

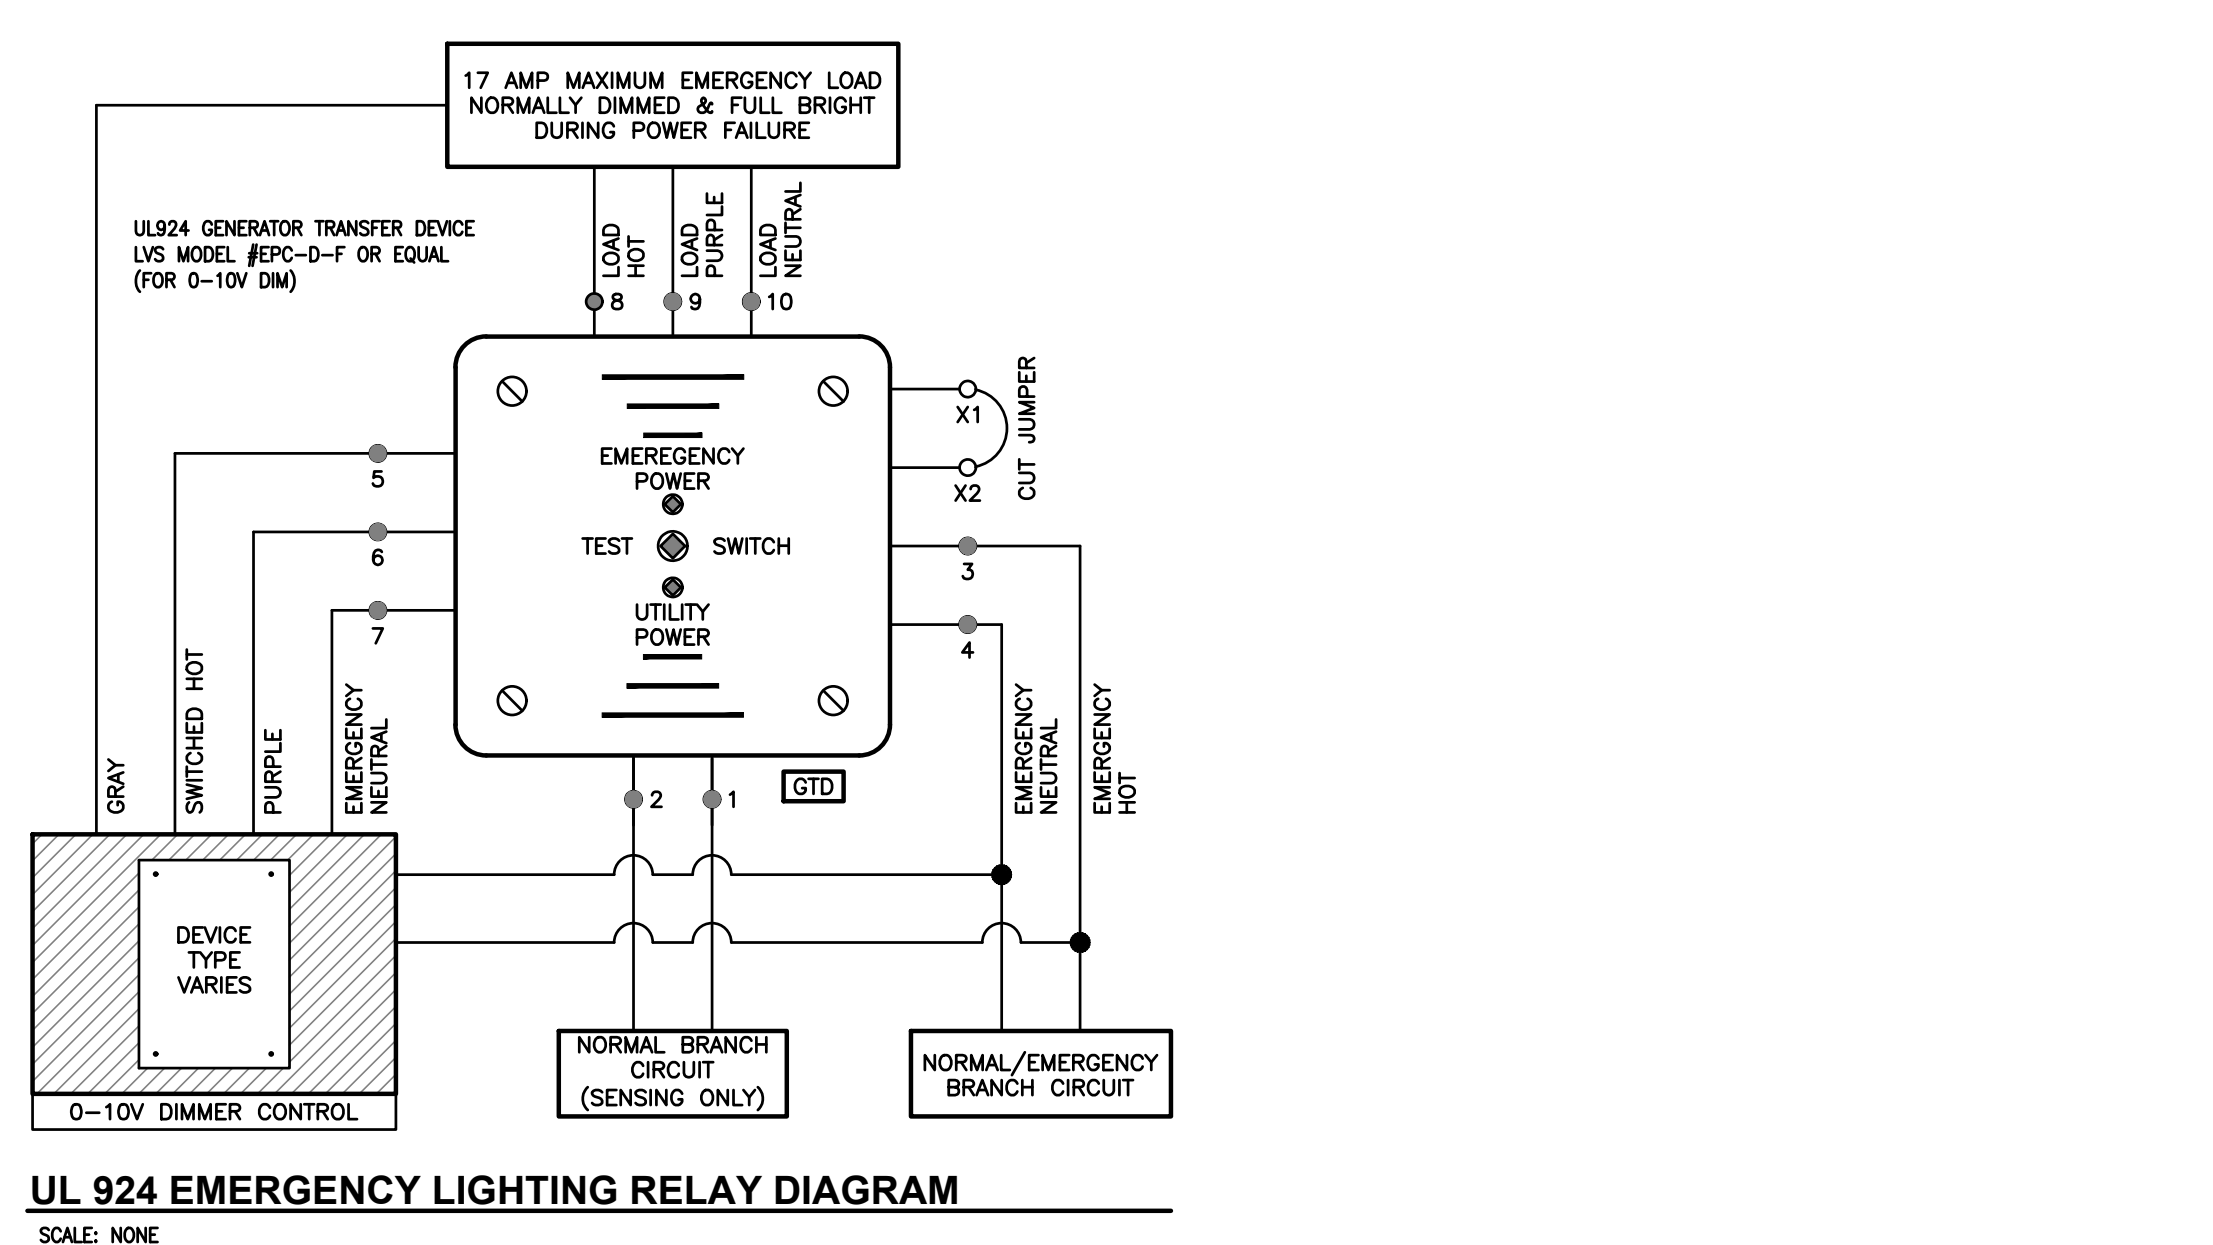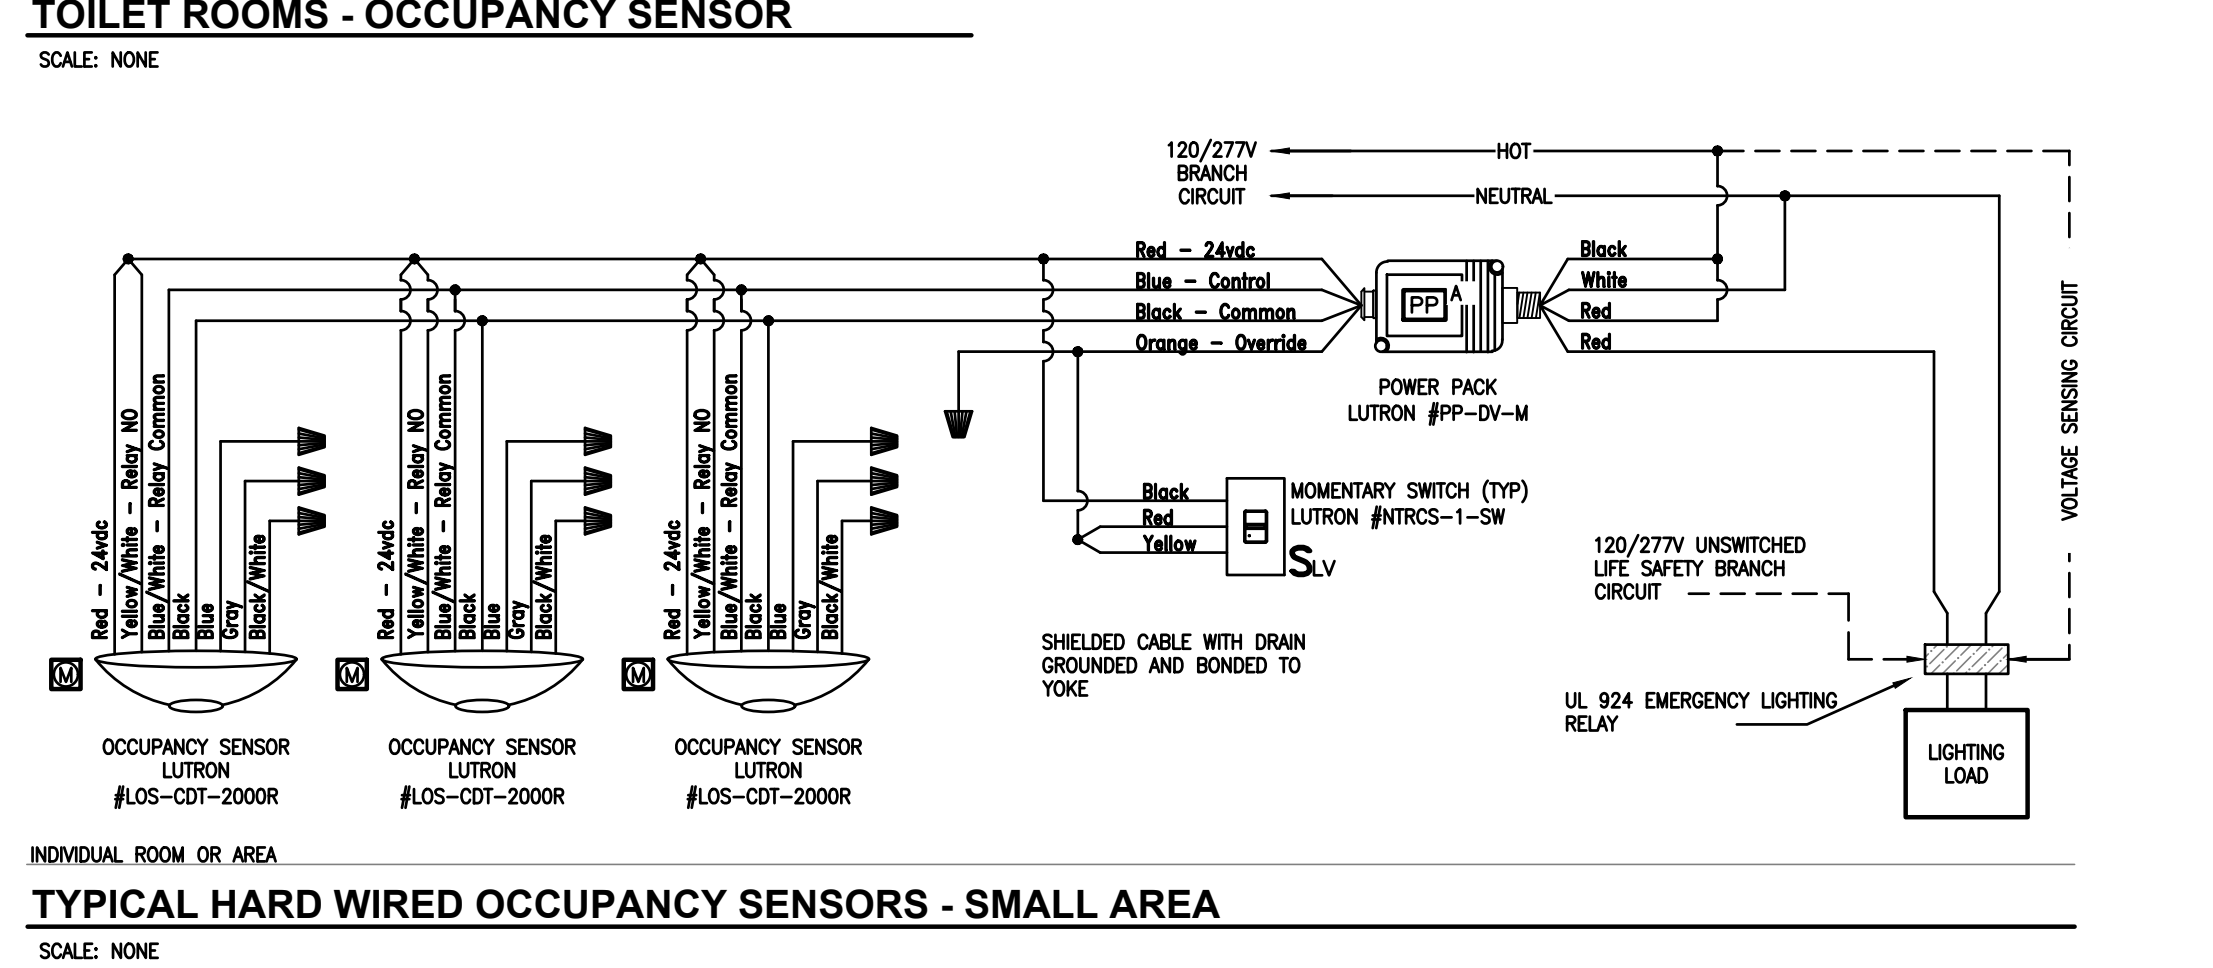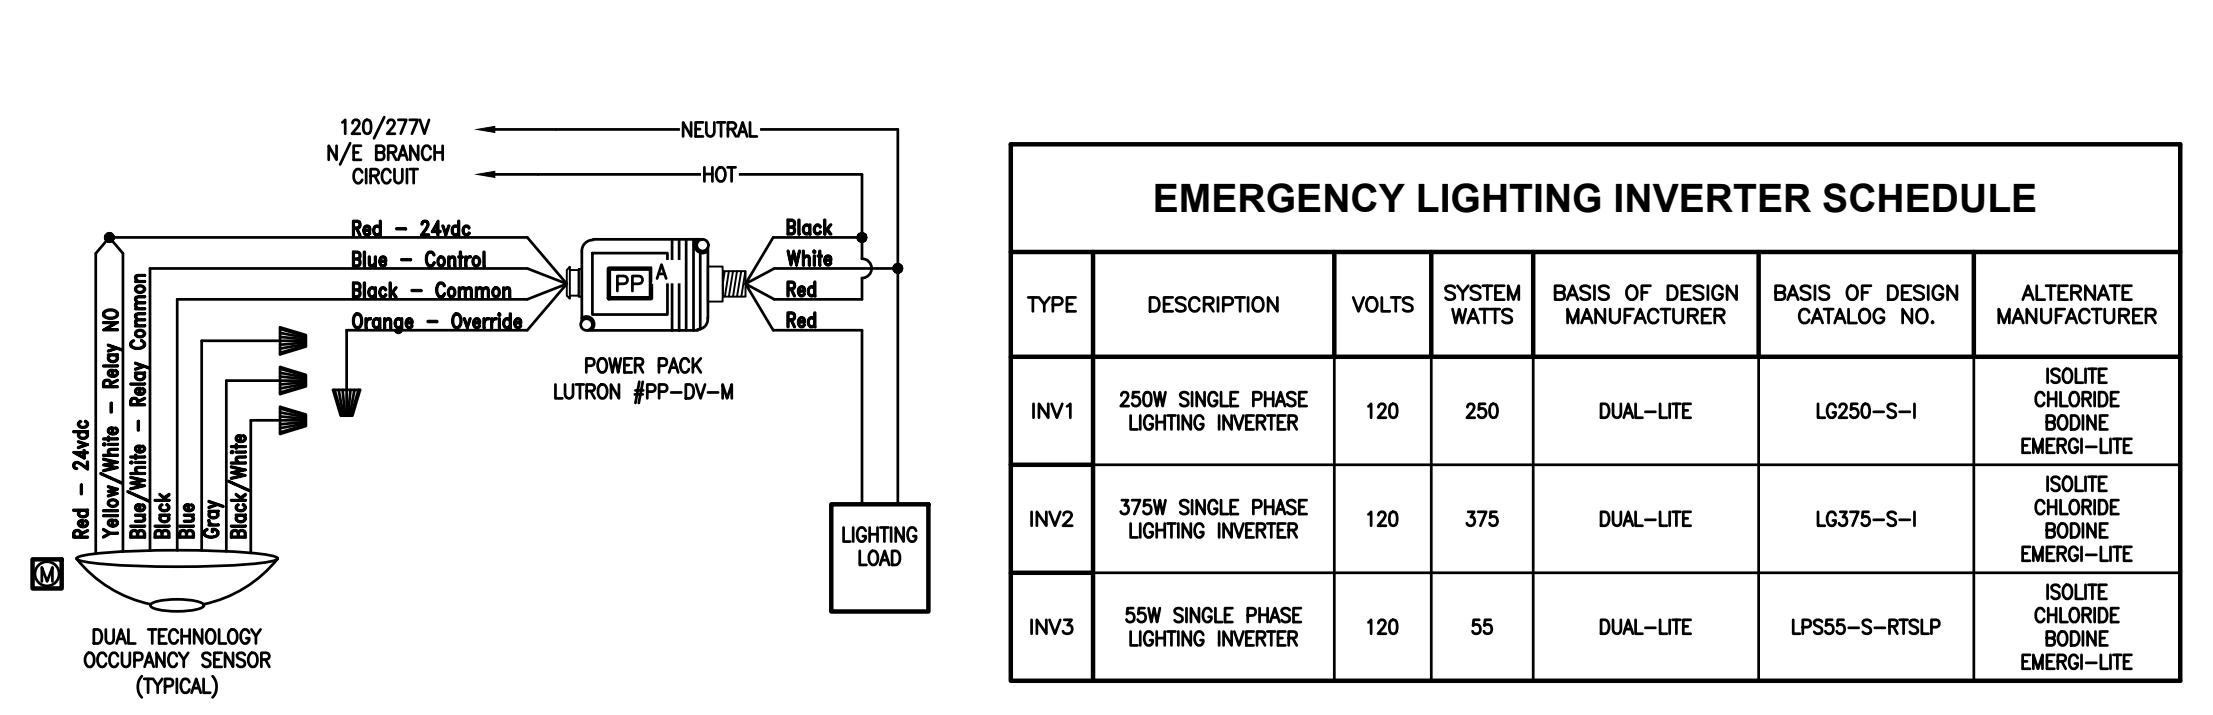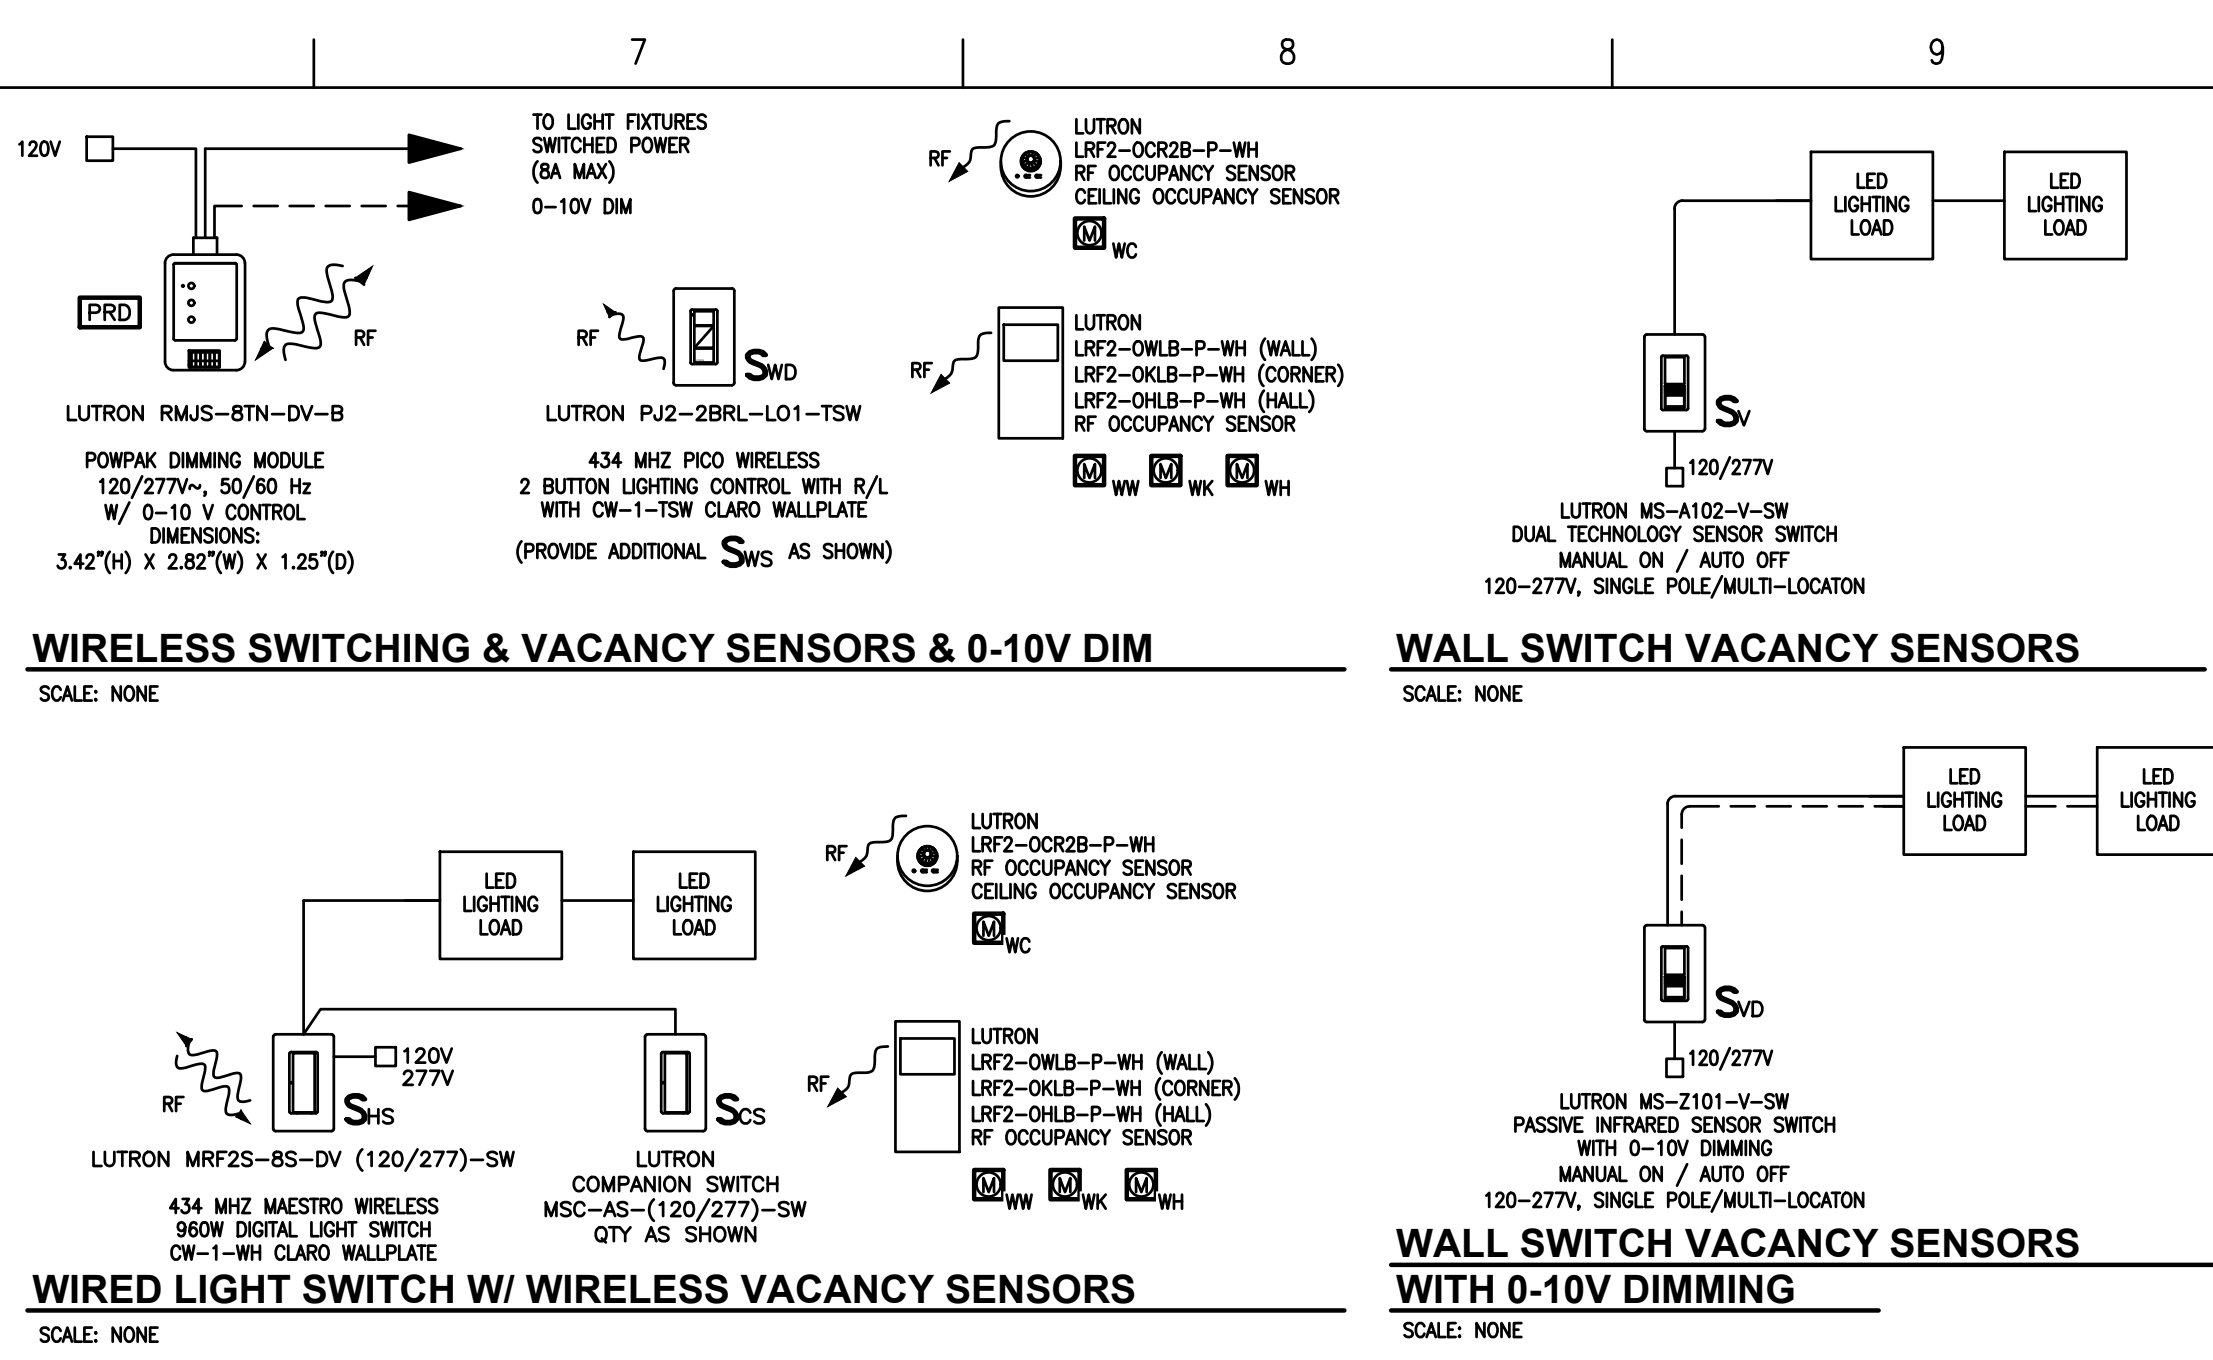

Mark B. Thompson Associates
Architecture
502 South 24th Street
Philadelphia, PA 19146
215.985.1000 www.mbtarchitects.com

Keast & Hood Company of New York, PC
Structural Engineering
400 Market Street, Suite 1250
Philadelphia, PA 19106
215.625.0099 www.keasthood.com

Dimitri J. Ververelli, Inc.
Mechanical, Electrical, Plumbing, Fire Protection Engineering
211 North 13th Street
Philadelphia, PA 19107
215.496.0000 www.djvinc.com

Langan
Civil Engineering
21 Penn Plaza, 360 West 31st Street, 8th Floor
New York, NY 10001
212.479.5400 www.langan.com

Theatre Projects
Acoustical Design
47 Water Street
South Norwalk, CT 06854
203.299.0830 www.theatreprojects.com

It is a violation of New York State Law for any person, unless he is acting under the direction of a licensed Professional Engineer or Land Surveyor, to alter an item in any way. If an item bearing the seal of an Engineer or Land Surveyor is altered, the altering Engineer or Land Surveyor shall affix to the item his seal and the notation "altered by" followed by his signature and the date of such alteration, and a specific description of the alteration.

General Notes
1. All dimensions and existing conditions shall be checked and verified by contractor at the site prior to proceeding with the work.
2. Contractor shall inform Architect/ Engineer of any discrepancies on drawings before construction begins.
3. No existing service may be cut without Architect/Engineer's consent. Any existing service severed or damaged shall be replaced at no cost to owner.
4. Contractor must notify Architect/ Engineer at once if hidden existing conditions encountered require design modifications.

Issue	Issued For	Date
0	Bid and Permit	07-06-2022

PRELIMINARY
Not For Construction

Key Plan

EGNER HALL
BUILDING 685
U.S. MILITARY ACADEMY
West Point, New York

Project No.: 11300 (DJW #2115)
Date: July 6, 2022

Drawing Title:
Lighting Fixture Schedule
& Diagrams

E 901

A


B

C

D


E

F

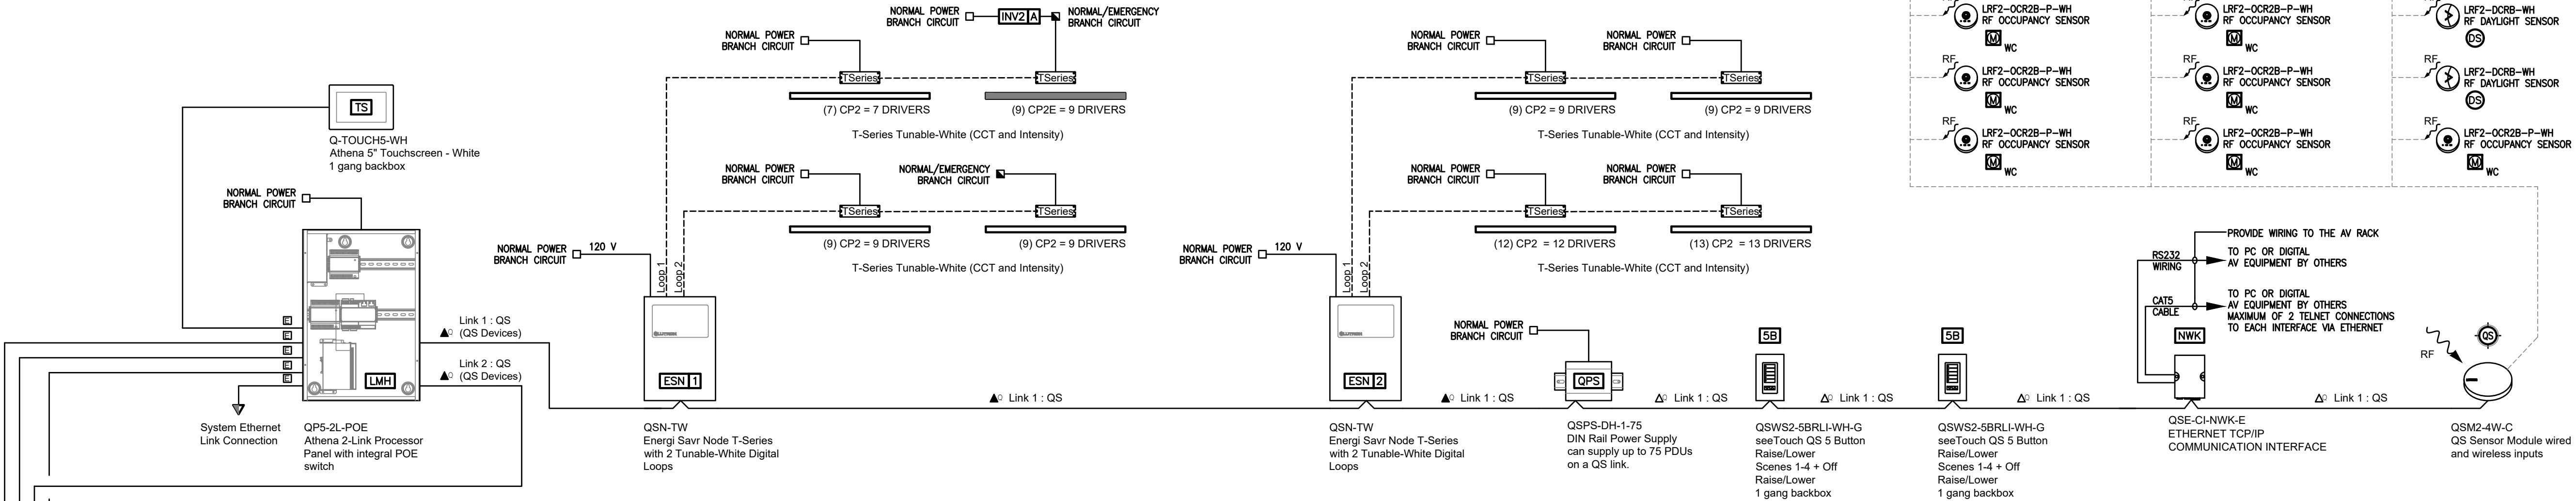


CONCERT BAND ROOM - DIMMING & TUNABLE WHITE LIGHTING CONTROL SYSTEM DIAGRAM

SCALE: NONE

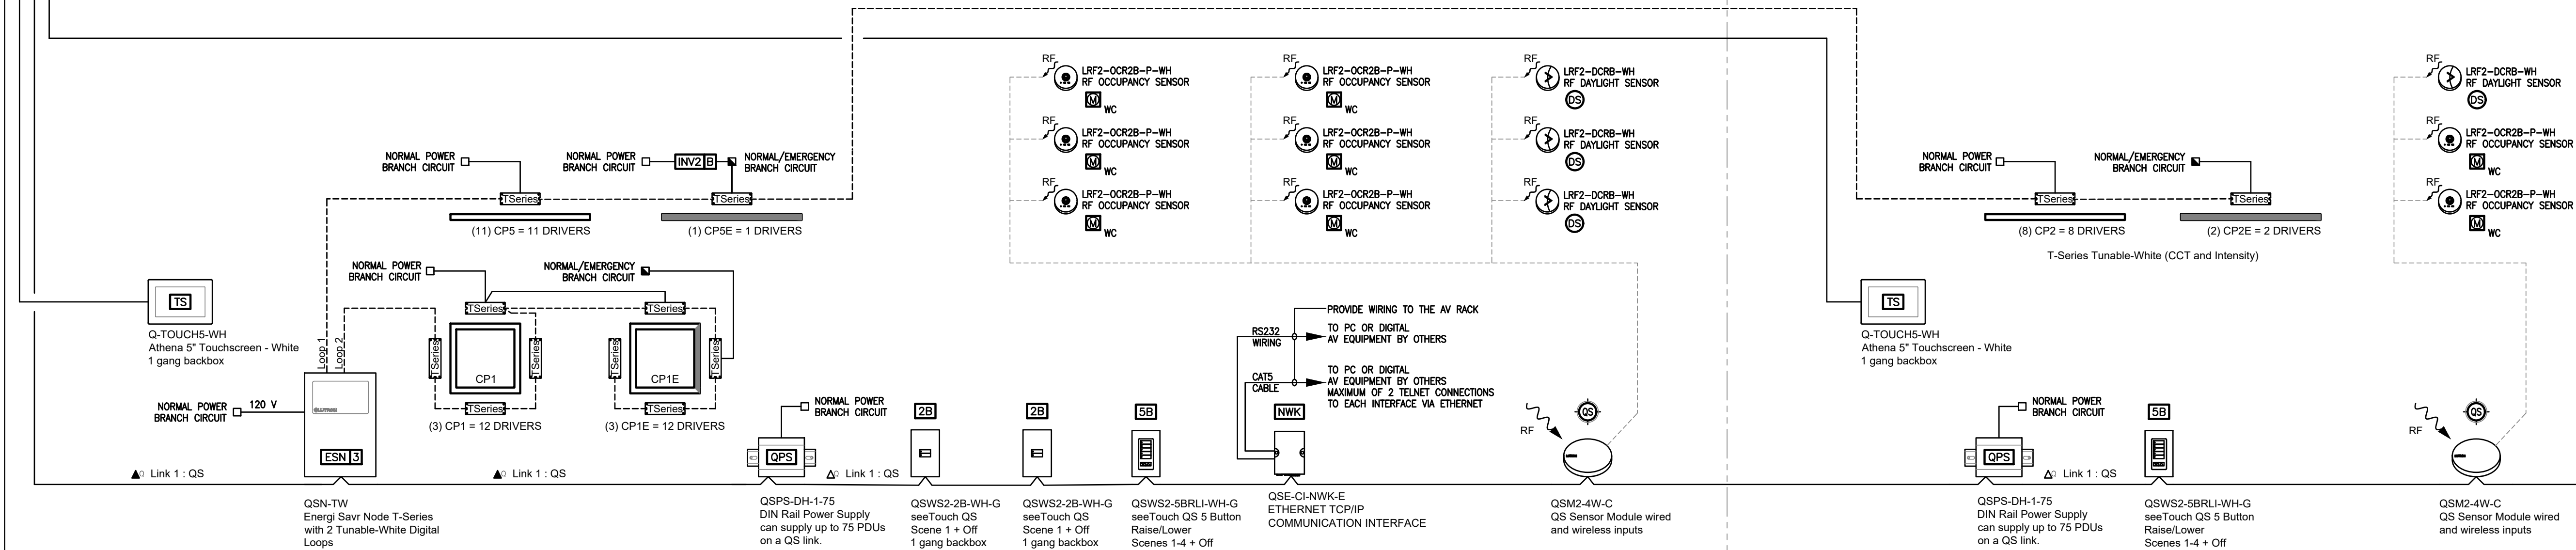

GLEE CLUB ROOM - DIMMING & TUNABLE WHITE LIGHTING CONTROL SYSTEM DIAGRAM


SCALE: NONE

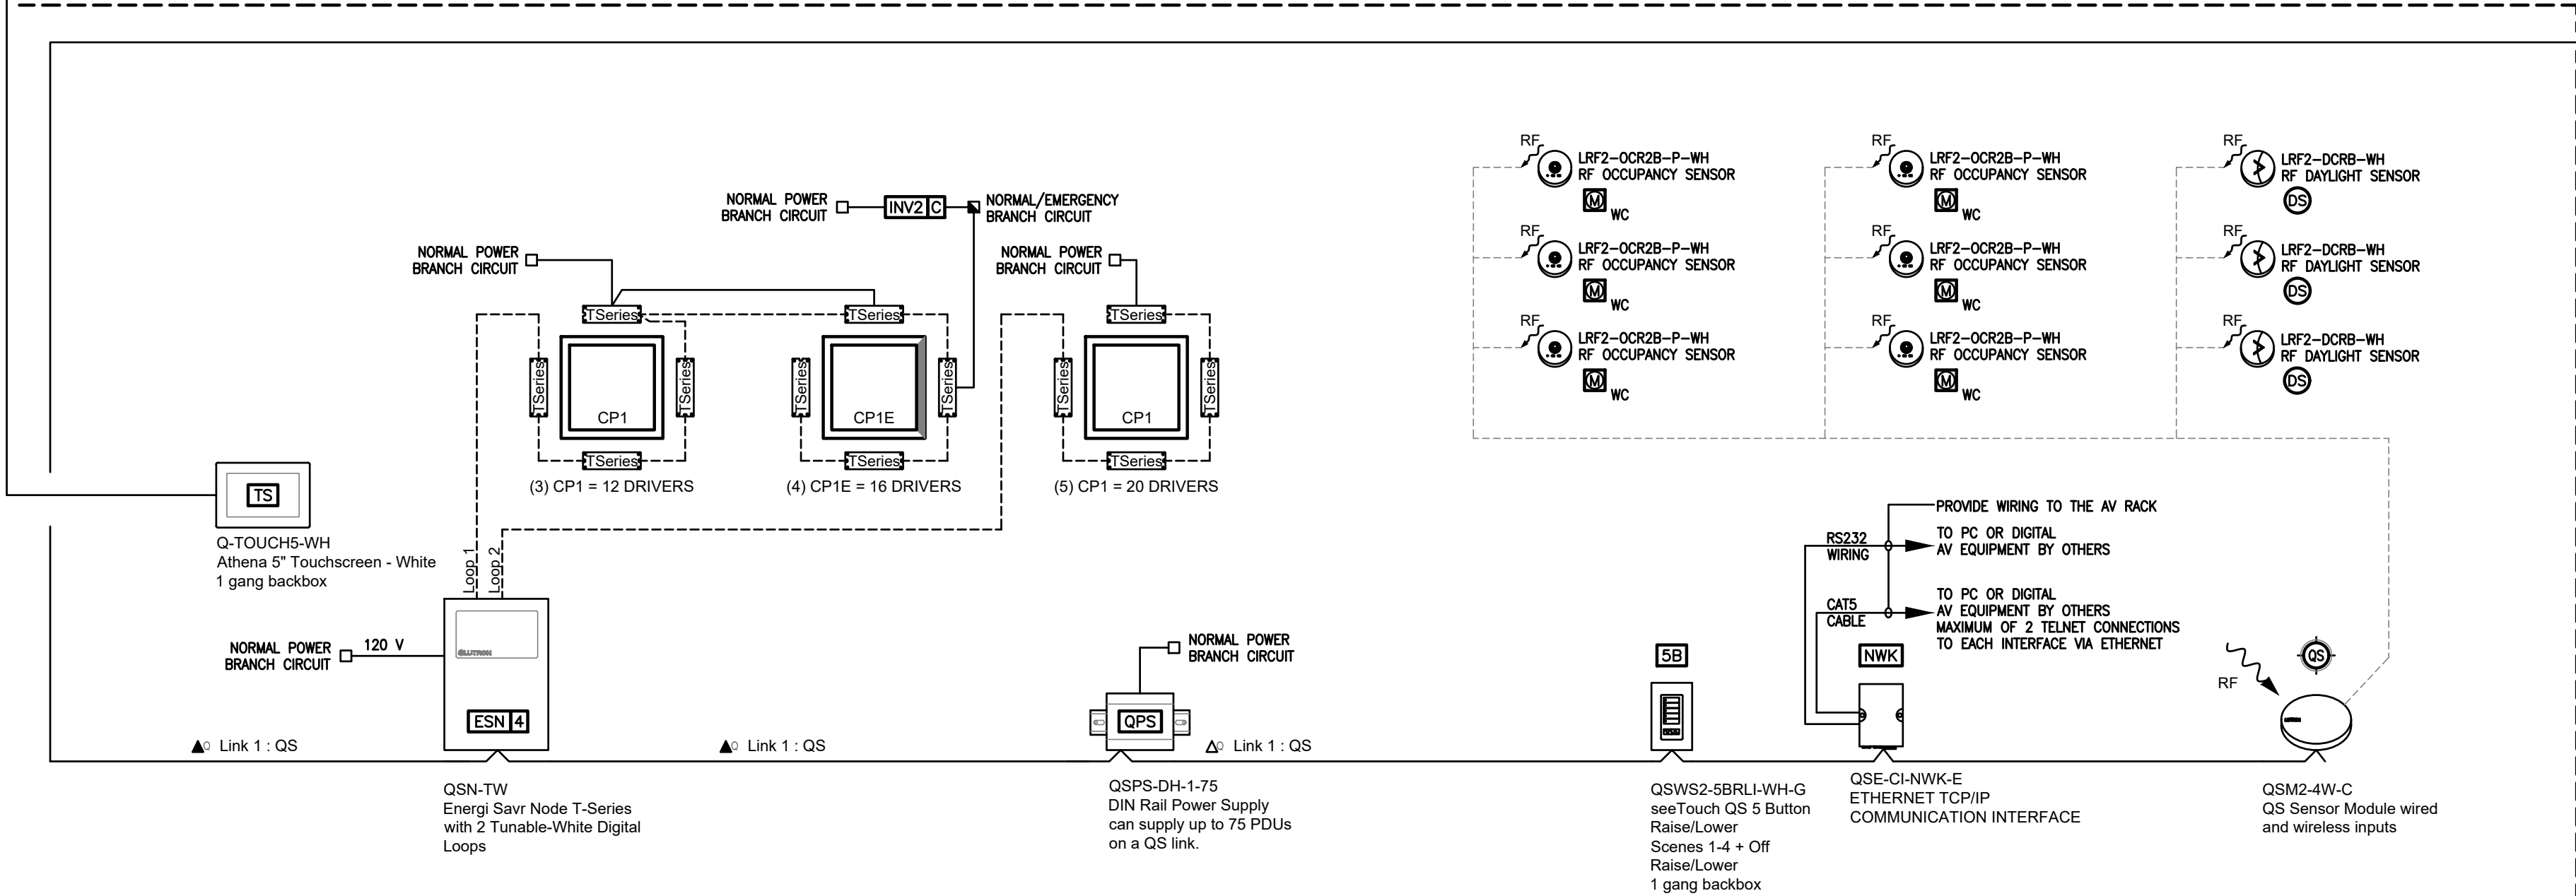

CADET SPIRIT BAND ROOM - DIMMING & TUNABLE WHITE LIGHTING CONTROL SYSTEM DIAGRAM

SCALE: NONE

GLEE CLUB SECTIONALS - DIMMING & TUNABLE WHITE LIGHTING CONTROL SYSTEM DIAGRAM

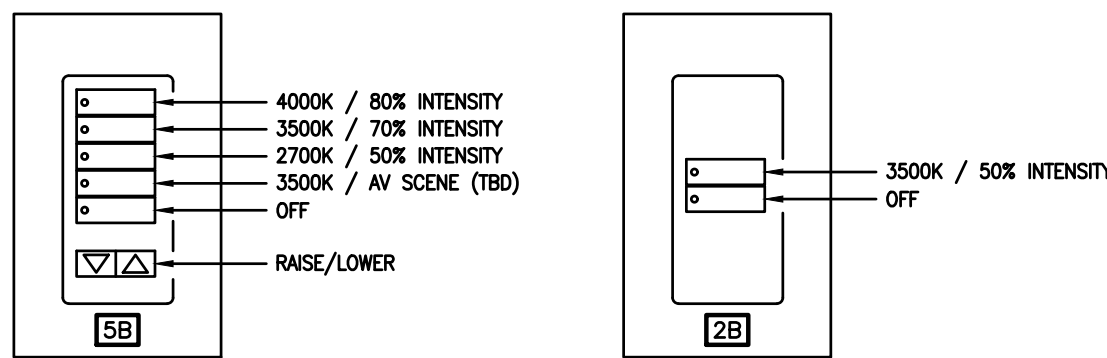

WALL STATION PRESET SCENES - USER DEFINED

SCALE: NONE

- OCCUPANCY SENSORS SHALL TURN LIGHTS ON TO 3500K / 50% INTENSITY.
- DURING COMMISSIONING, A SPECTROMETER SHALL BE USED TO SET THE CCT TO THE SPECIFIED LUMEN OUTPUT

LIGHTING CONTROL MANUFACTURER'S SERVICES	
QTY	SERVICE TITLE
THE QUANTITY OF SERVICES BELOW ARE TO BE INCLUDED AS PART OF THIS PROJECT'S SCOPE OF WORK.	
PRE-STARTUP SERVICES	
1	SYSTEM & NETWORK INTEGRATION CONSULTATION
A CONSULTATIVE VISIT WITH THIRD PARTY INTEGRATORS TO CONFIRM THE SPECIFIED SEQUENCE OF OPERATION AND DISCUSS INTEGRATION PROCEDURES NEEDED IN ORDER TO INTEGRATE WITH THE LUTRON EQUIPMENT. THIS MAY INCLUDE ANY OF THE FOLLOWING THIRD PARTY SYSTEMS: BMS, BAS, IT, NON-LUTRON SHADERS, BACKSET, AV, OR ENERGY DASHBOARDS.	
STARTUP SUPPORT SERVICES	
1	ONSITE SCENE & LEVEL TUNING
AN ONSITE VISIT WITH THE CUSTOMER REPRESENTATIVE TO REVIEW THE DESIGN INTENT, ESTABLISH AND FINE-TUNE THE SCENE LEVEL PROGRAMMING OF SCENES/ZONES, COLOR TUNING, AND MAKE ADJUSTMENTS TO TIMELOCKS.	
1	DYNAMIC WHITE PROGRAMMING PACKAGE
POST-STARTUP SERVICES	
1	CUSTOMER-SITE SOLUTION TRAINING
A VISIT AT 6 MONTHS AFTER INITIAL START-UP TO TEACH SYSTEM USERS HOW TO OPERATE AND MAINTAIN THE LIGHTING CONTROL SYSTEM. IN ADDITION, INCLUDE ONSITE VISIT WITH THE CUSTOMER REPRESENTATIVE TO REVIEW THE DESIGN INTENT, FINE-TUNE THE SCENE LEVEL PROGRAMMING AND COLOR TUNING, AND MAKE ADJUSTMENTS TO TIMELOCKS.	
MAINTENANCE & SUPPORT SERVICES	
1	COMMERCIAL SYSTEMS 2-YEAR WARRANTY
A 2-YEAR SYSTEM WARRANTY PROVIDING 100% REPLACEMENT PARTS AND 100% LUTRON DIAGNOSTIC LABOR COVERAGE WITH A FIRST-AVAILABLE RESPONSE TIME.	

Mark B. Thompson Associates
Architecture
502 South 24th Street
Philadelphia, PA 19146
215.985.1000 www.mbtarchitects.com

Keast & Hood Company of New York, PC
Structural Engineering
400 Market Street, Suite 1250
Philadelphia, PA 19106
215.625.0099 www.keasthood.com

Dimitri J. Ververelli, Inc.
Mechanical, Electrical, Plumbing, Fire Protection
Engineering
211 North 13th Street
Philadelphia, PA 19107
215.496.0000 www.djvinc.com

Langan
Civil Engineering
21 Penn Plaza, 360 West 31st Street, 8th Floor
New York, NY 10001
212.479.5400 www.langan.com


Theatre Projects
Acoustical Design
47 Water Street
South Norwalk, CT 06854
203.299.0830 www.theatreprojects.com

It is a violation of New York State Law for any person, unless he is acting under the direction of a licensed Professional Engineer or Land Surveyor, to alter an item in any way. If an item bearing the seal of an Engineer or Land Surveyor is altered, the altering Engineer or Land Surveyor shall affix to the item his seal and the notation "altered by" followed by his signature and the date of such alteration, and a specific description of the alteration.

- General Notes
- All dimensions and existing conditions shall be checked and verified by contractor at the site prior to proceeding with the work.
 - Contractor shall inform Architect/ Engineer of any discrepancies on drawings before construction begins.
 - No existing service may be cut without Architect/Engineer's consent. Any existing service severed or damaged shall be replaced at no cost to owner.
 - Contractor must notify Architect/ Engineer at once if hidden existing conditions encountered require design modifications.

Issue	Issued For	Date
0	Bid and Permit	07-06-2022

PRELIMINARY
Not For Construction

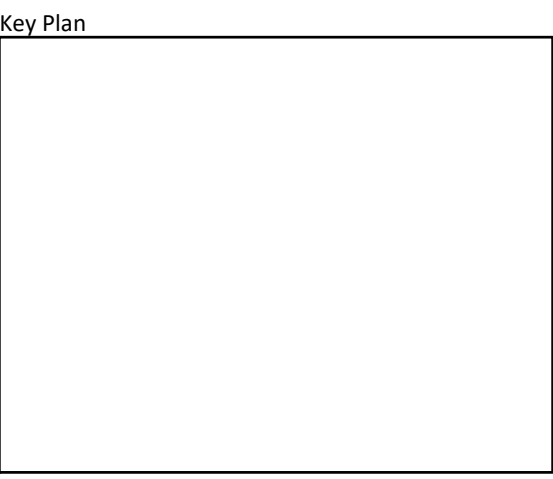


EGNER HALL
BUILDING 685
U.S. MILITARY ACADEMY
West Point, New York

Project No.: 11300 (DWI #2115)
Date: July 6, 2022


Drawing Title:
Lighting Control Diagrams

E 902

ALTERNATE 1.1

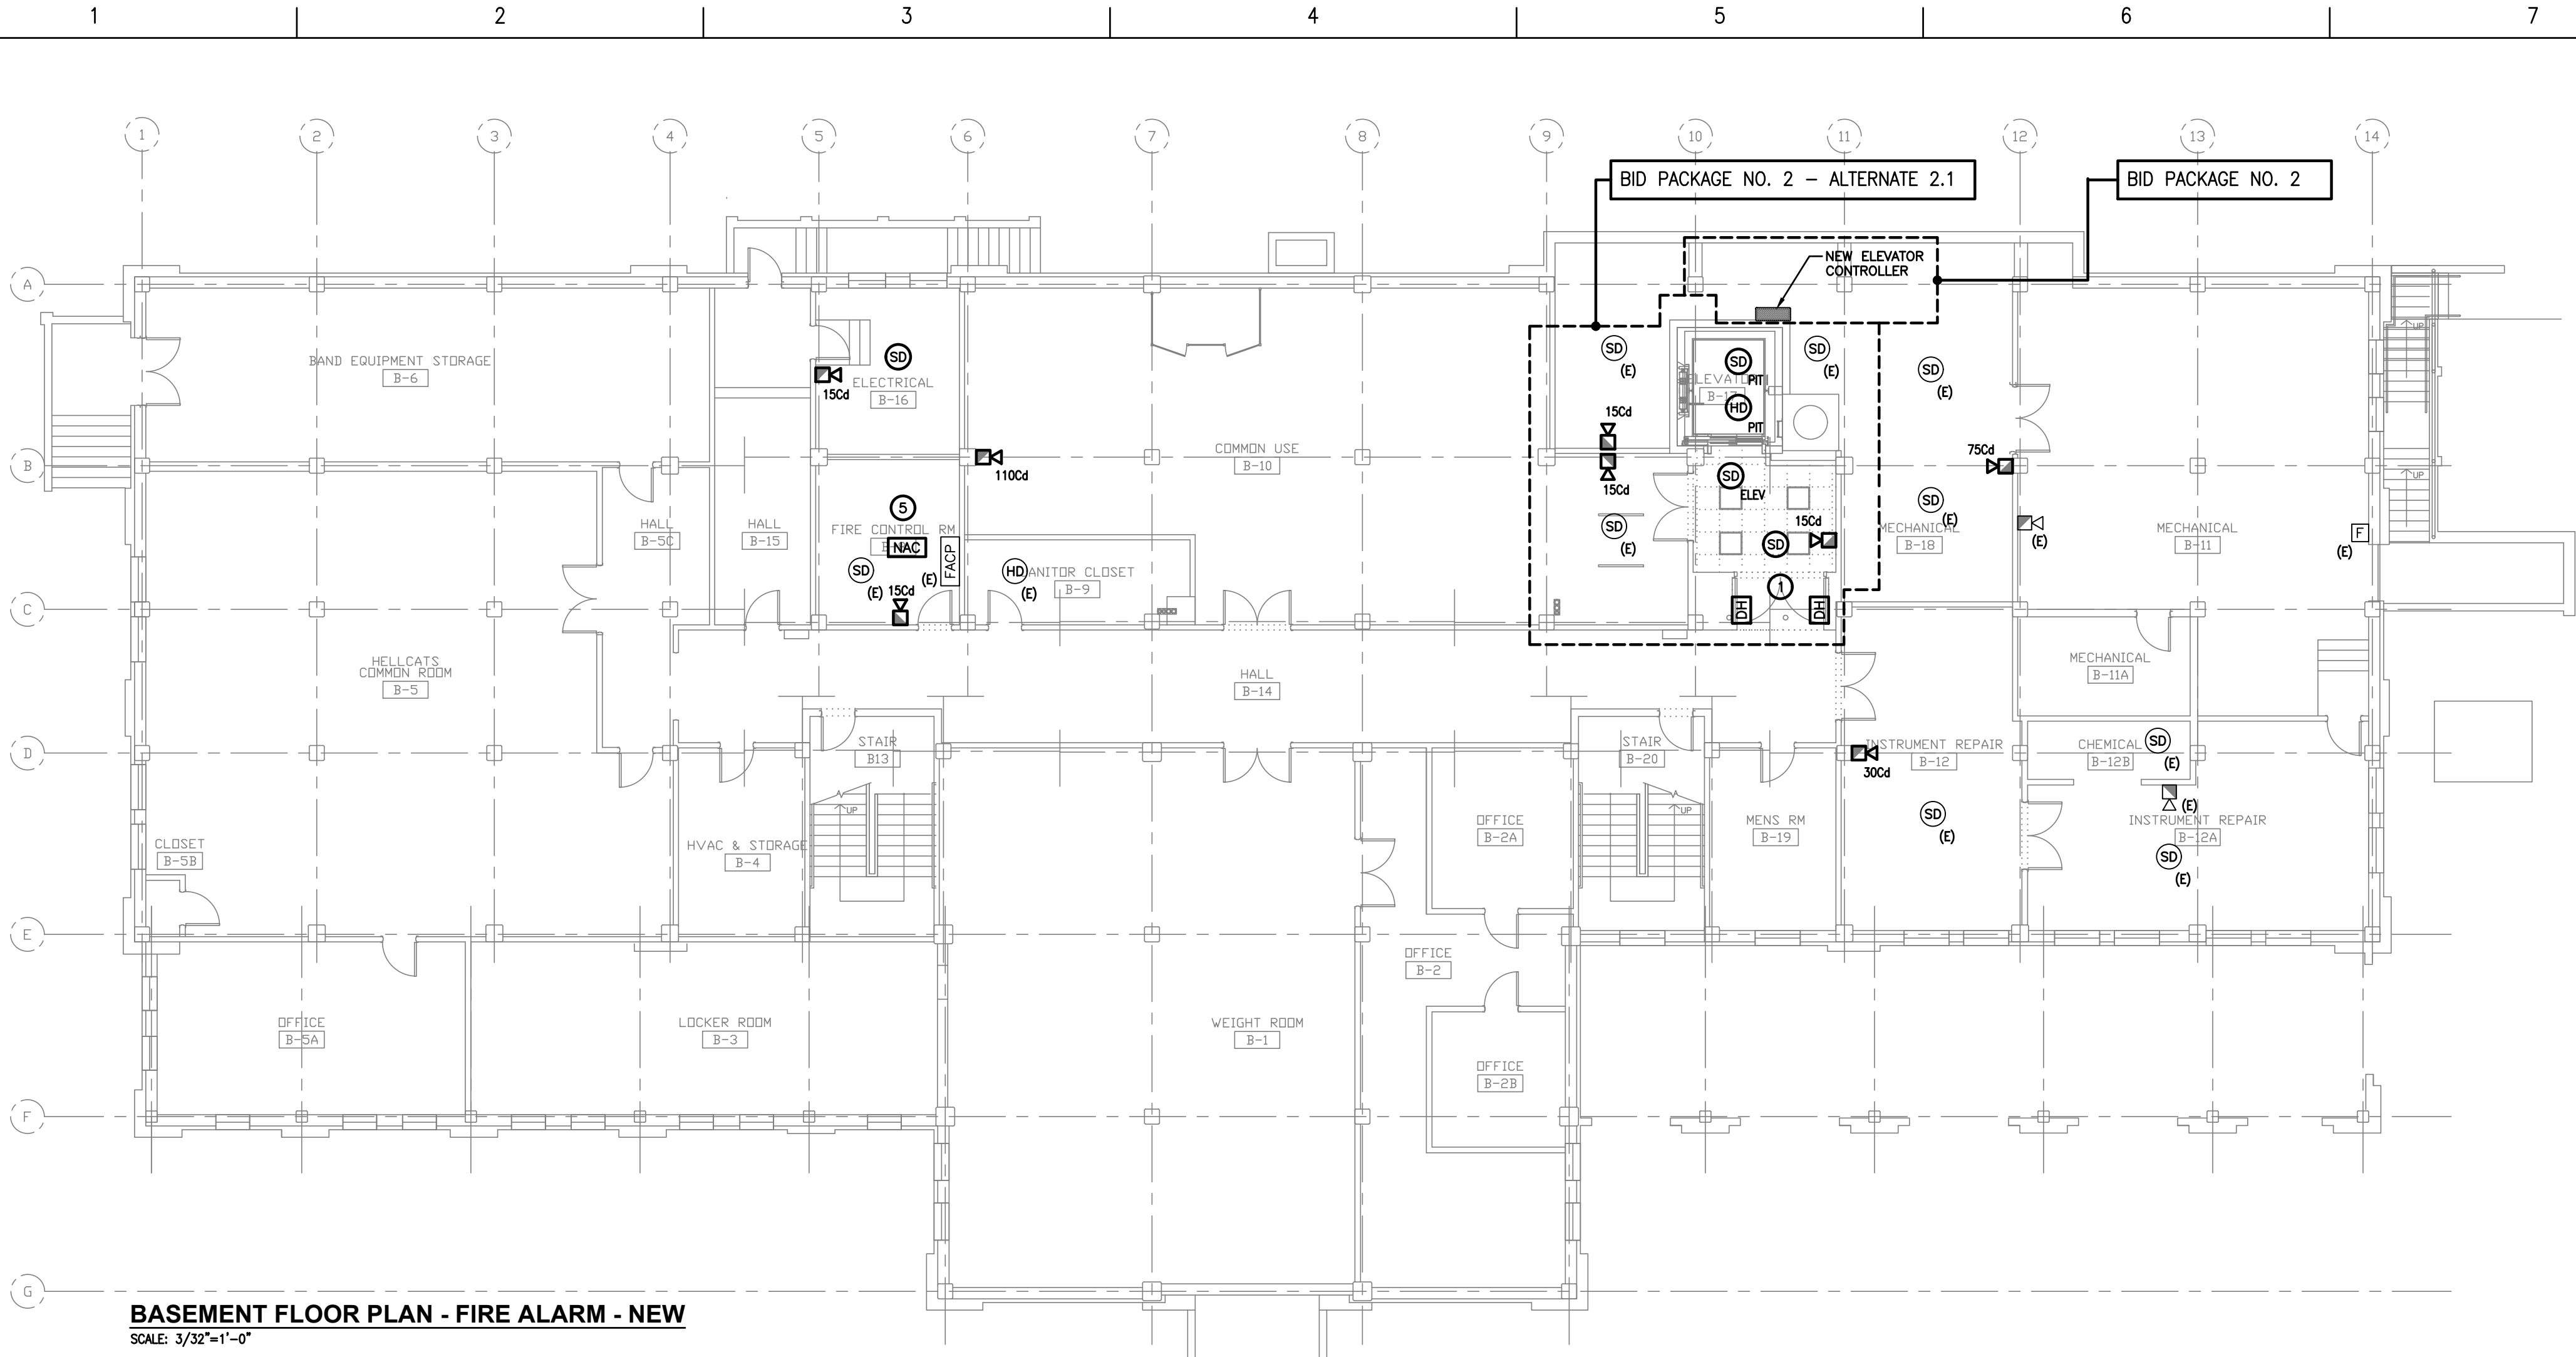

BASEMENT FLOOR PLAN - FIRE ALARM - NEW
SCALE: 3/32"=1'-0"

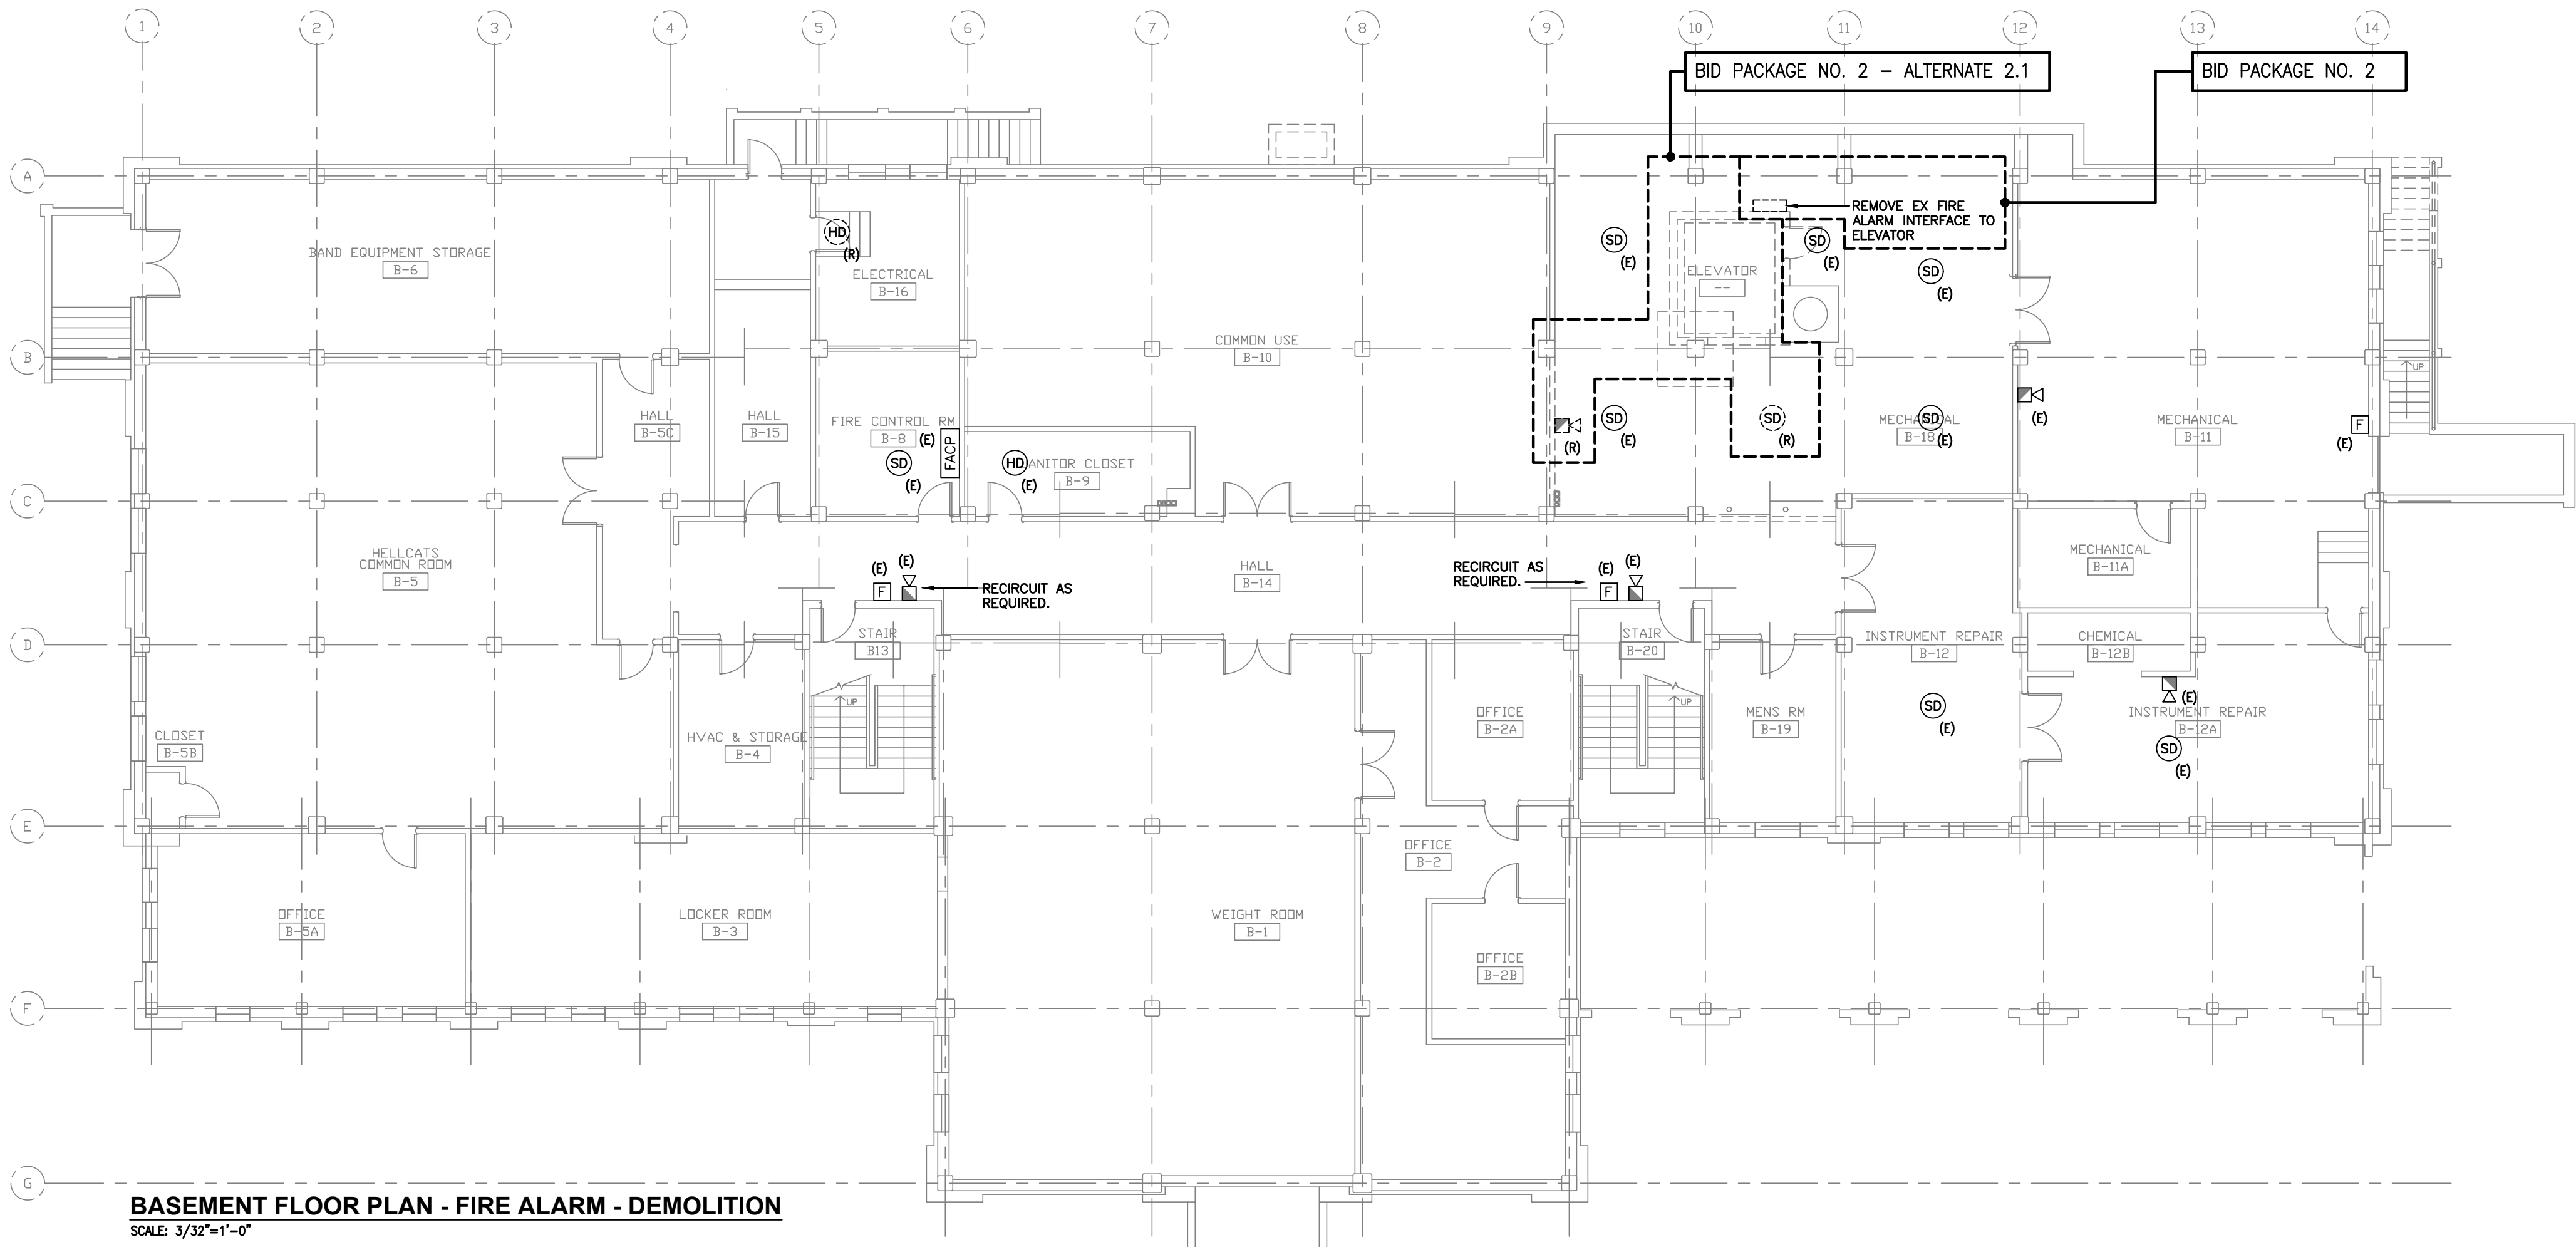

BASEMENT FLOOR PLAN - FIRE ALARM - DEMOLITION
SCALE: 3/32"=1'-0"

FIRE ALARM NOTES

1. PROVIDE NEW 24V MAGNETIC DOOR HOLDERS AS SHOWN TIED INTO THE FIRE ALARM SYSTEM. PROVIDE ADDITIONAL POWER SUPPLIES, WIRING, AND BRANCH CIRCUITS. PROVIDE ALL REQUIRED SMOKE DETECTORS BASED ON FINAL CEILING HEIGHTS, SOFFITS, ETC. ON BOTH SIDES OF DOOR FOR THE RELEASE FUNCTION, WHETHER OR NOT SHOWN ON THE DRAWINGS.
2. PROVIDE EXTRA-DEEP BACKBOXES SO THAT THE DEVICES SIT FLUSH WITH THE FACE OF THE ACOUSTICAL WALL AND CEILING TREATMENTS (SPRAY FOAM ON UNDERSIDE OF DECK BETWEEN BEAMS). CONDUITS TO SIT TIGHT TO EXISTING WALL BEHIND WALL COVERING AND CEILING TREATMENTS. TYPICAL FOR ALL DEVICES. REFERENCE ARCHITECTURAL DRAWINGS FOR COORDINATION. SURFACE MOUNTED DEVICES SHALL BE PROVIDED WITH MANUFACTURER'S CUSTOM SURFACE MOUNT BACK BOX (SKIRT) TO BLEND SEAMLESSLY WITH THE DEVICE'S OVERALL DIMENSIONS. STANDARD SHEET METAL BACK BOXES SHALL NOT BE USED FOR SURFACE MOUNTED DEVICES, UNLESS BOX IS HIDDEN BY (OR RECESSED IN) WALL AND CEILING ARCHITECTURAL TREATMENTS. THE APPEARANCE SHALL BE THAT THE DEVICE SITS TIGHT TO NEW AND EXISTING WALLS AND WALL/CEILING ARCHITECTURAL TREATMENTS.
3. PROVIDE EXTRA-DEEP BACKBOXES SO THAT THE DEVICES SIT FLUSH WITH THE FACE OF THE CEILING TREATMENTS (SPRAY FOAM ON UNDERSIDE OF DECK BETWEEN BEAMS). CONDUITS TO SIT TIGHT TO EXISTING WALL BEHIND WALL COVERING AND CEILING TREATMENTS. TYPICAL FOR ALL DEVICES. REFERENCE ARCHITECTURAL DRAWINGS FOR COORDINATION. SURFACE MOUNTED DEVICES SHALL BE PROVIDED WITH MANUFACTURER'S CUSTOM SURFACE MOUNT BACK BOX (SKIRT) TO BLEND SEAMLESSLY WITH THE DEVICE'S OVERALL DIMENSIONS. STANDARD SHEET METAL BACK BOXES SHALL NOT BE USED FOR SURFACE MOUNTED DEVICES, UNLESS BOX IS HIDDEN BY (OR RECESSED IN) WALL AND CEILING ARCHITECTURAL TREATMENTS. THE APPEARANCE SHALL BE THAT THE DEVICE SITS TIGHT TO NEW AND EXISTING WALLS AND WALL/CEILING ARCHITECTURAL TREATMENTS.
4. CONTRACTOR SHALL PROVIDE SAMPLE BOXES, MOUNTING DETAIL SKETCH, AND FIELD MOCK-UP FOR ARCHITECTURAL REVIEW PRIOR TO ROUGH-IN.
5. PROVIDE REQUIRED QUANTITY OF NAC'S TO POWER THE NOTIFICATION DEVICES AND MAGNETIC DOOR HOLDERS.

Mark B. Thompson Associates
Architecture
502 South 24th Street
Philadelphia, PA 19146
215.985.1000 www.mbtarchitects.com

Keast & Hood Company of New York, PC
Structural Engineering
400 Market Street, Suite 1250
Philadelphia, PA 19106
215.625.0099 www.keasthood.com

Dimitri J. Ververelli, Inc.
Mechanical, Electrical, Plumbing, Fire Protection
Engineering
211 North 13th Street
Philadelphia, PA 19107
215.496.0000 www.djvinc.com

Langan
Civil Engineering
21 Penn Plaza, 360 West 31st Street, 8th Floor
New York, NY 10001
212.479.5400 www.langan.com

Theatre Projects
Acoustical Design
47 Water Street
South Norwalk, CT 06854
203.299.0830 www.theatreprojects.com

It is a violation of New York State Law for any person, unless he is acting under the direction of a licensed Professional Engineer or Land Surveyor, to alter an item in any way. If an item bearing the seal of an Engineer or Land Surveyor is altered, the altering Engineer or Land Surveyor shall affix to the item his seal and the notation "altered by" followed by his signature and the date of such alteration, and a specific description of the alteration.

General Notes

1. All dimensions and existing conditions shall be checked and verified by contractor at the site prior to proceeding with the work.
2. Contractor shall inform Architect/ Engineer of any discrepancies on drawings before construction begins.
3. No existing service may be cut without Architect/Engineer's consent. Any existing service severed or damaged shall be replaced at no cost to owner.
4. Contractor must notify Architect/ Engineer at once if hidden existing conditions encountered require design modifications.

Issue	Issued For	Date
0	Bid and Permit	07-06-2022

PRELIMINARY
Not For Construction



Key Plan

EGNER HALL
BUILDING 685
U.S. MILITARY ACADEMY
West Point, New York

Project No.: 11300 (DWI #21115)
Date: July 6, 2022

Drawing Title:
Basement Floor Plans
Fire Alarm

FA 100

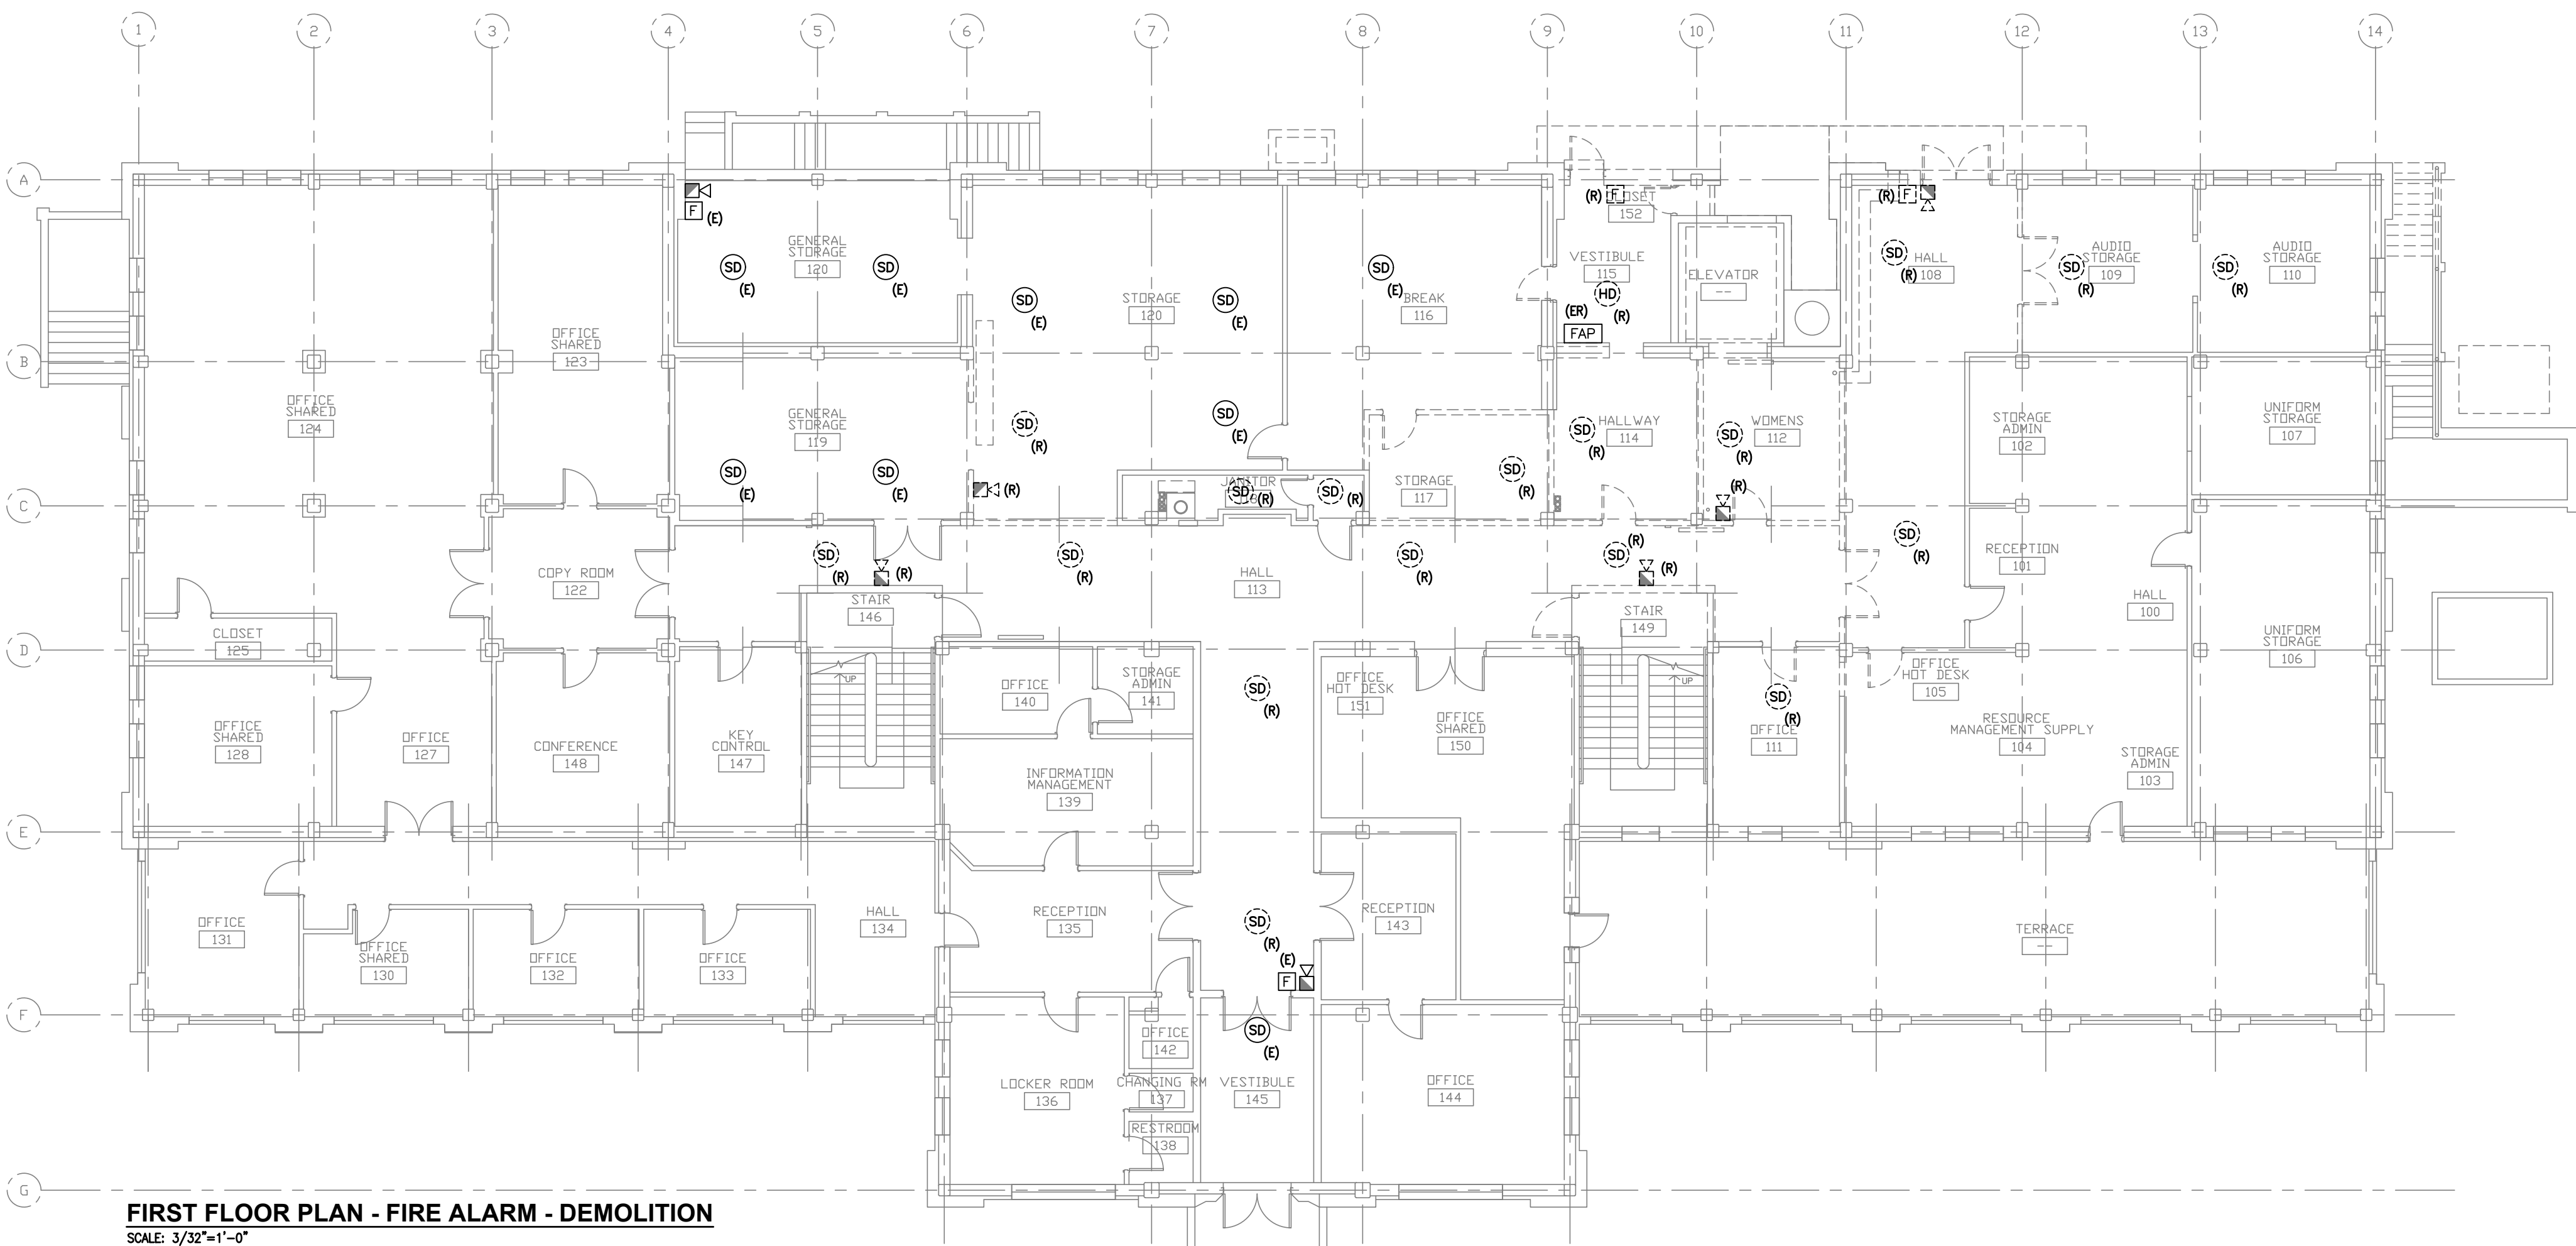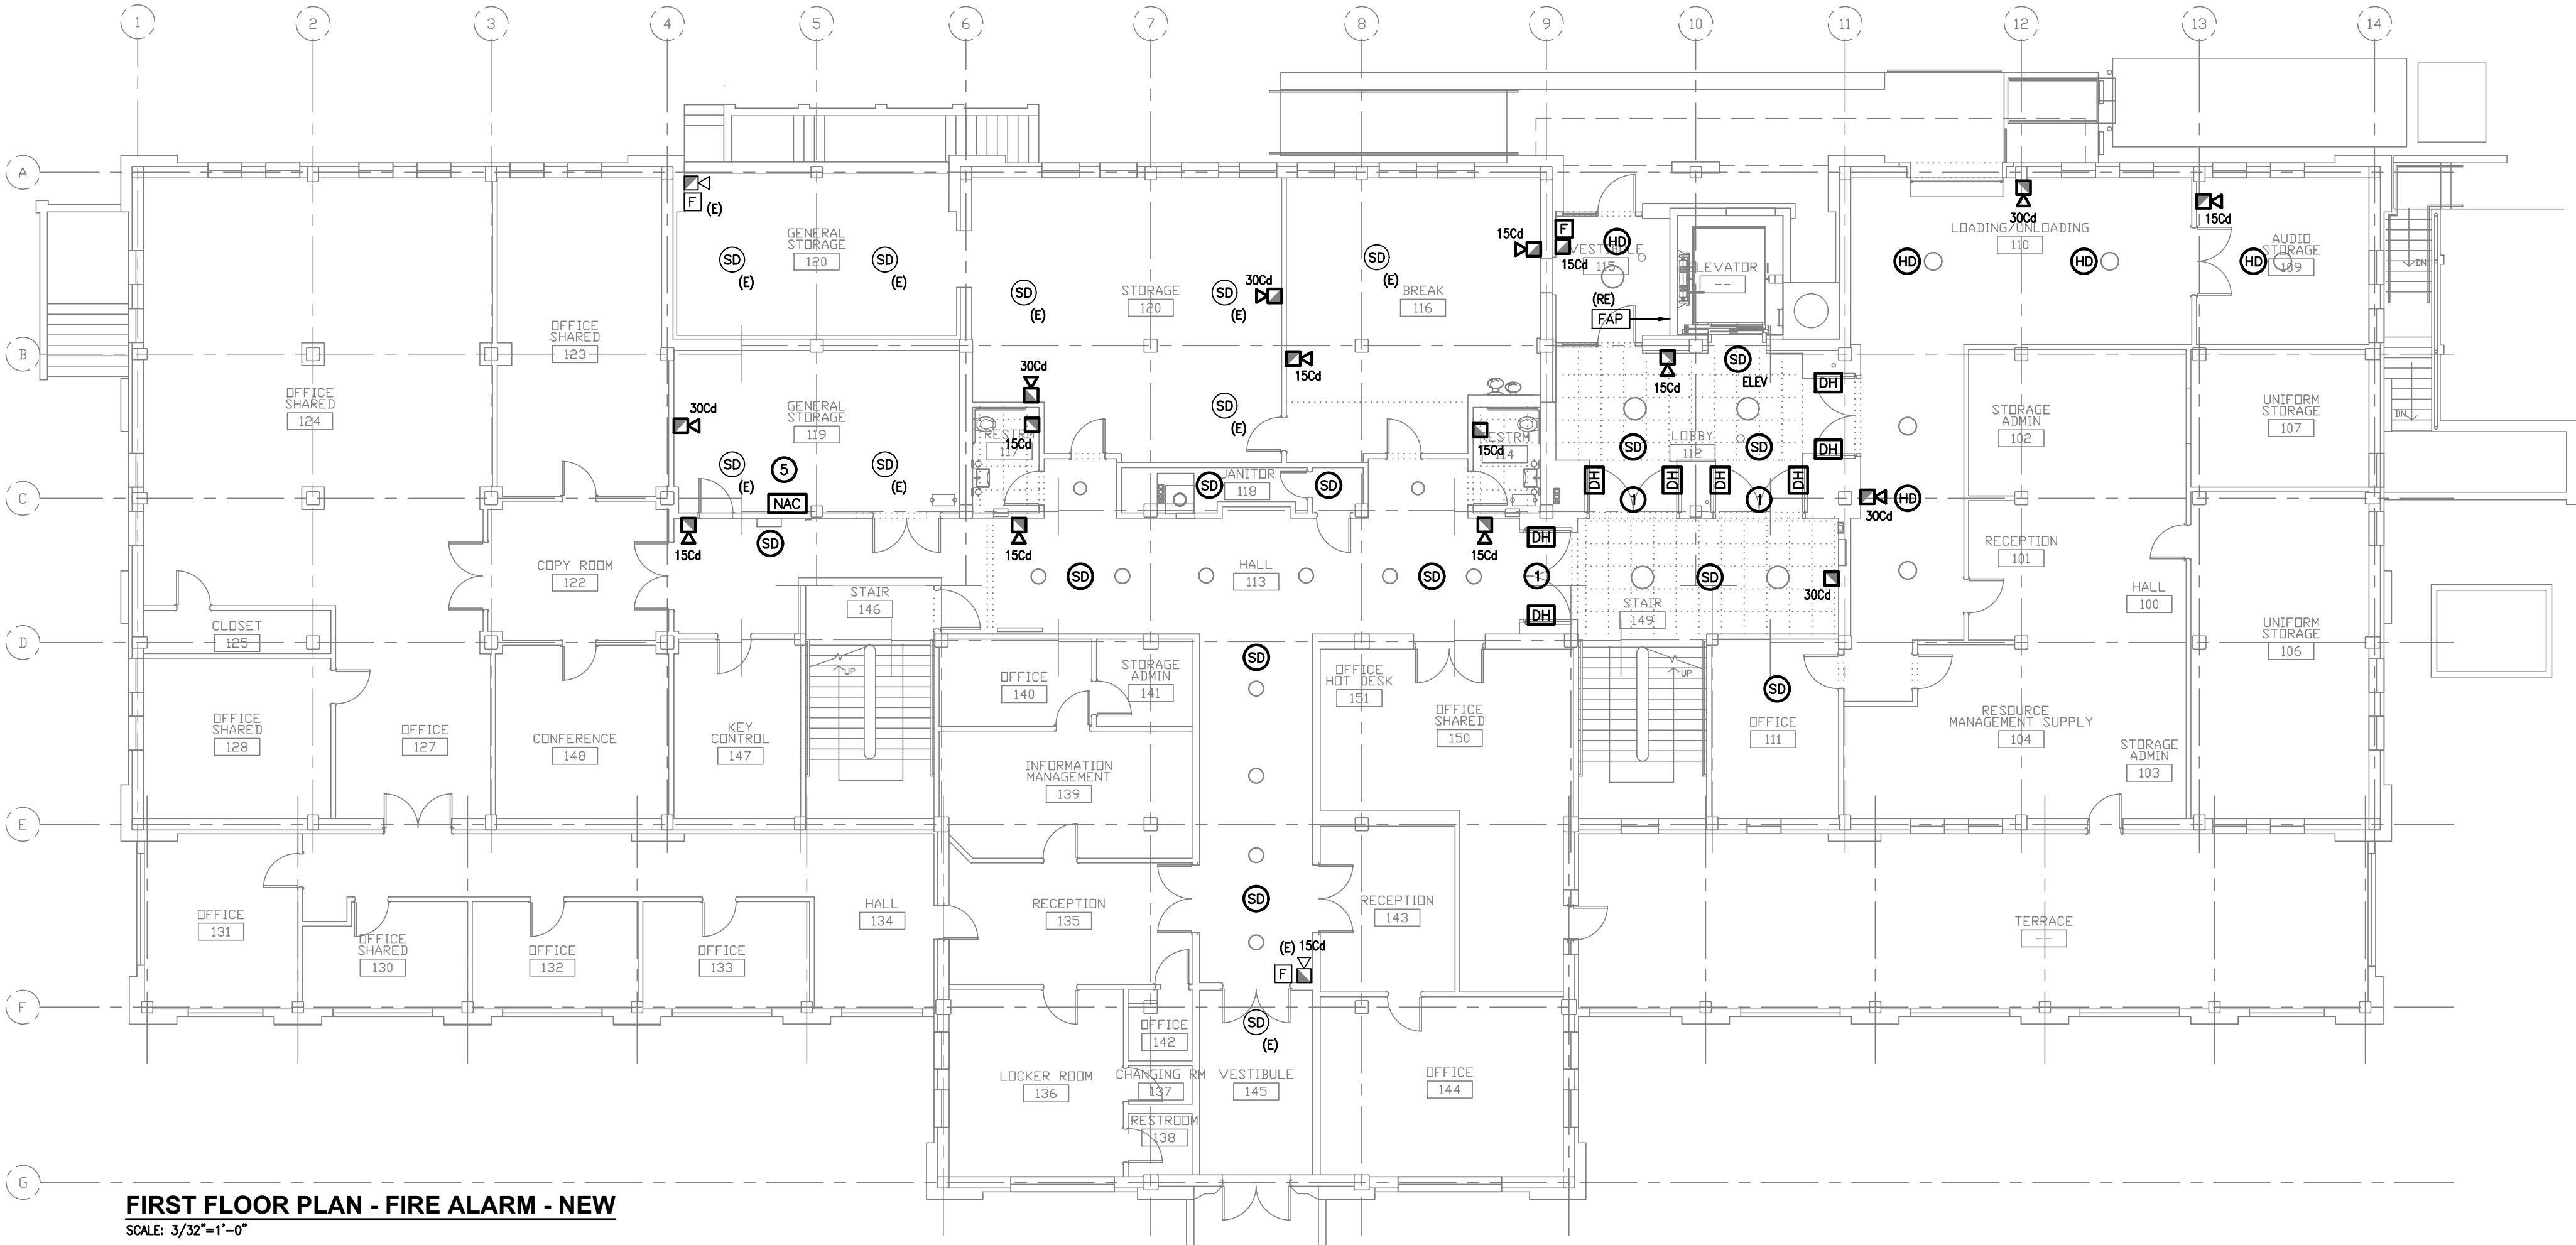

FIRE ALARM NOTES

- 1 PROVIDE NEW 24V MAGNETIC DOOR HOLDERS AS SHOWN TIED INTO THE FIRE ALARM SYSTEM. PROVIDE ADDITIONAL POWER SUPPLIES, WIRING, AND BRANCH CIRCUITS. PROVIDE ALL REQUIRED SMOKE DETECTORS BASED ON FINAL CEILING HEIGHTS, SOFFITS, ETC. ON BOTH SIDES OF DOOR FOR THE RELEASE FUNCTION, WHETHER OR NOT SHOWN ON THE DRAWINGS.
- 2 PROVIDE EXTRA-DEEP BACKBOXES SO THAT THE DEVICES SIT FLUSH WITH THE FACE OF THE ACOUSTICAL WALL AND CEILING TREATMENTS (SPRAY FOAM ON UNDERSIDE OF DECK BETWEEN BEAMS). CONDUITS TO SIT TIGHT TO EXISTING WALL BEHIND WALL COVERING AND CEILING TREATMENTS. TYPICAL FOR ALL DEVICES. REFERENCE ARCHITECTURAL DRAWINGS FOR COORDINATION. SURFACE MOUNTED DEVICES SHALL BE PROVIDED WITH MANUFACTURER'S CUSTOM SURFACE MOUNT BACK BOX (SKIRT) TO BLEND SEAMLESSLY WITH THE DEVICE'S OVERALL DIMENSIONS. STANDARD SHEET METAL BACK BOXES SHALL NOT BE USED FOR SURFACE MOUNTED DEVICES, UNLESS BOX IS HIDDEN BY (OR RECESSED IN) WALL AND CEILING ARCHITECTURAL TREATMENTS. THE APPEARANCE SHALL BE THAT THE DEVICE SITS TIGHT TO NEW AND EXISTING WALLS AND WALL/CEILING ARCHITECTURAL TREATMENTS.
- 3 PROVIDE EXTRA-DEEP BACKBOXES SO THAT THE DEVICES SIT FLUSH WITH THE FACE OF THE CEILING TREATMENTS (SPRAY FOAM ON UNDERSIDE OF DECK BETWEEN BEAMS). CONDUITS TO SIT TIGHT TO EXISTING DECK BEHIND CEILING TREATMENTS. TYPICAL FOR ALL DEVICES. REFERENCE ARCHITECTURAL DRAWINGS FOR COORDINATION. SURFACE MOUNTED DEVICES SHALL BE PROVIDED WITH MANUFACTURER'S CUSTOM SURFACE MOUNT BACK BOX (SKIRT) TO BLEND SEAMLESSLY WITH THE DEVICE'S OVERALL DIMENSIONS. STANDARD SHEET METAL BACK BOXES SHALL NOT BE USED FOR SURFACE MOUNTED DEVICES, UNLESS BOX IS HIDDEN BY (OR RECESSED IN) WALL AND CEILING ARCHITECTURAL TREATMENTS. THE APPEARANCE SHALL BE THAT THE DEVICE SITS TIGHT TO NEW AND EXISTING WALLS AND WALL/CEILING ARCHITECTURAL TREATMENTS.
- 4 CONTRACTOR SHALL PROVIDE SAMPLE BOXES, MOUNTING DETAIL SKETCH, AND FIELD MOCK-UP FOR ARCHITECTURAL REVIEW PRIOR TO ROUGH-IN.
- 5 PROVIDE REQUIRED QUANTITY OF NAC'S TO POWER THE NOTIFICATION DEVICES AND MAGNETIC DOOR HOLDERS.

Mark B. Thompson Associates
Architecture
502 South 24th Street
Philadelphia, PA 19146
215.985.1000 www.mbtarchitects.com

Keast & Hood Company of New York, PC
Structural Engineering
400 Market Street, Suite 1250
Philadelphia, PA 19106
215.625.0099 www.keasthood.com

Dimitri J. Ververelli, Inc.
Mechanical, Electrical, Plumbing, Fire Protection
Engineering
211 North 13th Street
Philadelphia, PA 19107
215.496.0000 www.djvinc.com

Langan
Civil Engineering
21 Penn Plaza, 360 West 31st Street, 8th Floor
New York, NY 10001
212.479.5400 www.langan.com


Theatre Projects
Acoustical Design
47 Water Street
South Norwalk, CT 06854
203.299.0830 www.theatreprojects.com

It is a violation of New York State Law for any person, unless he is acting under the direction of a licensed Professional Engineer or Land Surveyor, to alter an item in any way. If an item bearing the seal of an Engineer or Land Surveyor is altered, the altering Engineer or Land Surveyor shall affix to the item his seal and the notation "altered by" followed by his signature and the date of such alteration, and a specific description of the alteration.

- General Notes**
1. All dimensions and existing conditions shall be checked and verified by contractor at the site prior to proceeding with the work.
 2. Contractor shall inform Architect/ Engineer of any discrepancies on drawings before construction begins.
 3. No existing service may be cut without Architect/Engineer's consent. Any existing service severed or damaged shall be replaced at no cost to owner.
 4. Contractor must notify Architect/ Engineer at once if hidden existing conditions encountered require design modifications.

Issue	Issued For	Date
0	Bid and Permit	07-06-2022

PRELIMINARY
Not For Construction


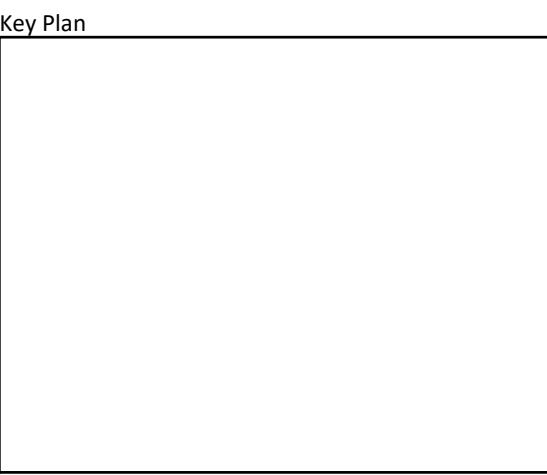


EGNER HALL
BUILDING 685
U.S. MILITARY ACADEMY
West Point, New York

Project No.: 11300 (DWI #2115)
Date: July 6, 2022

Drawing Title:
First Floor Plans
Fire Alarm

FA 101

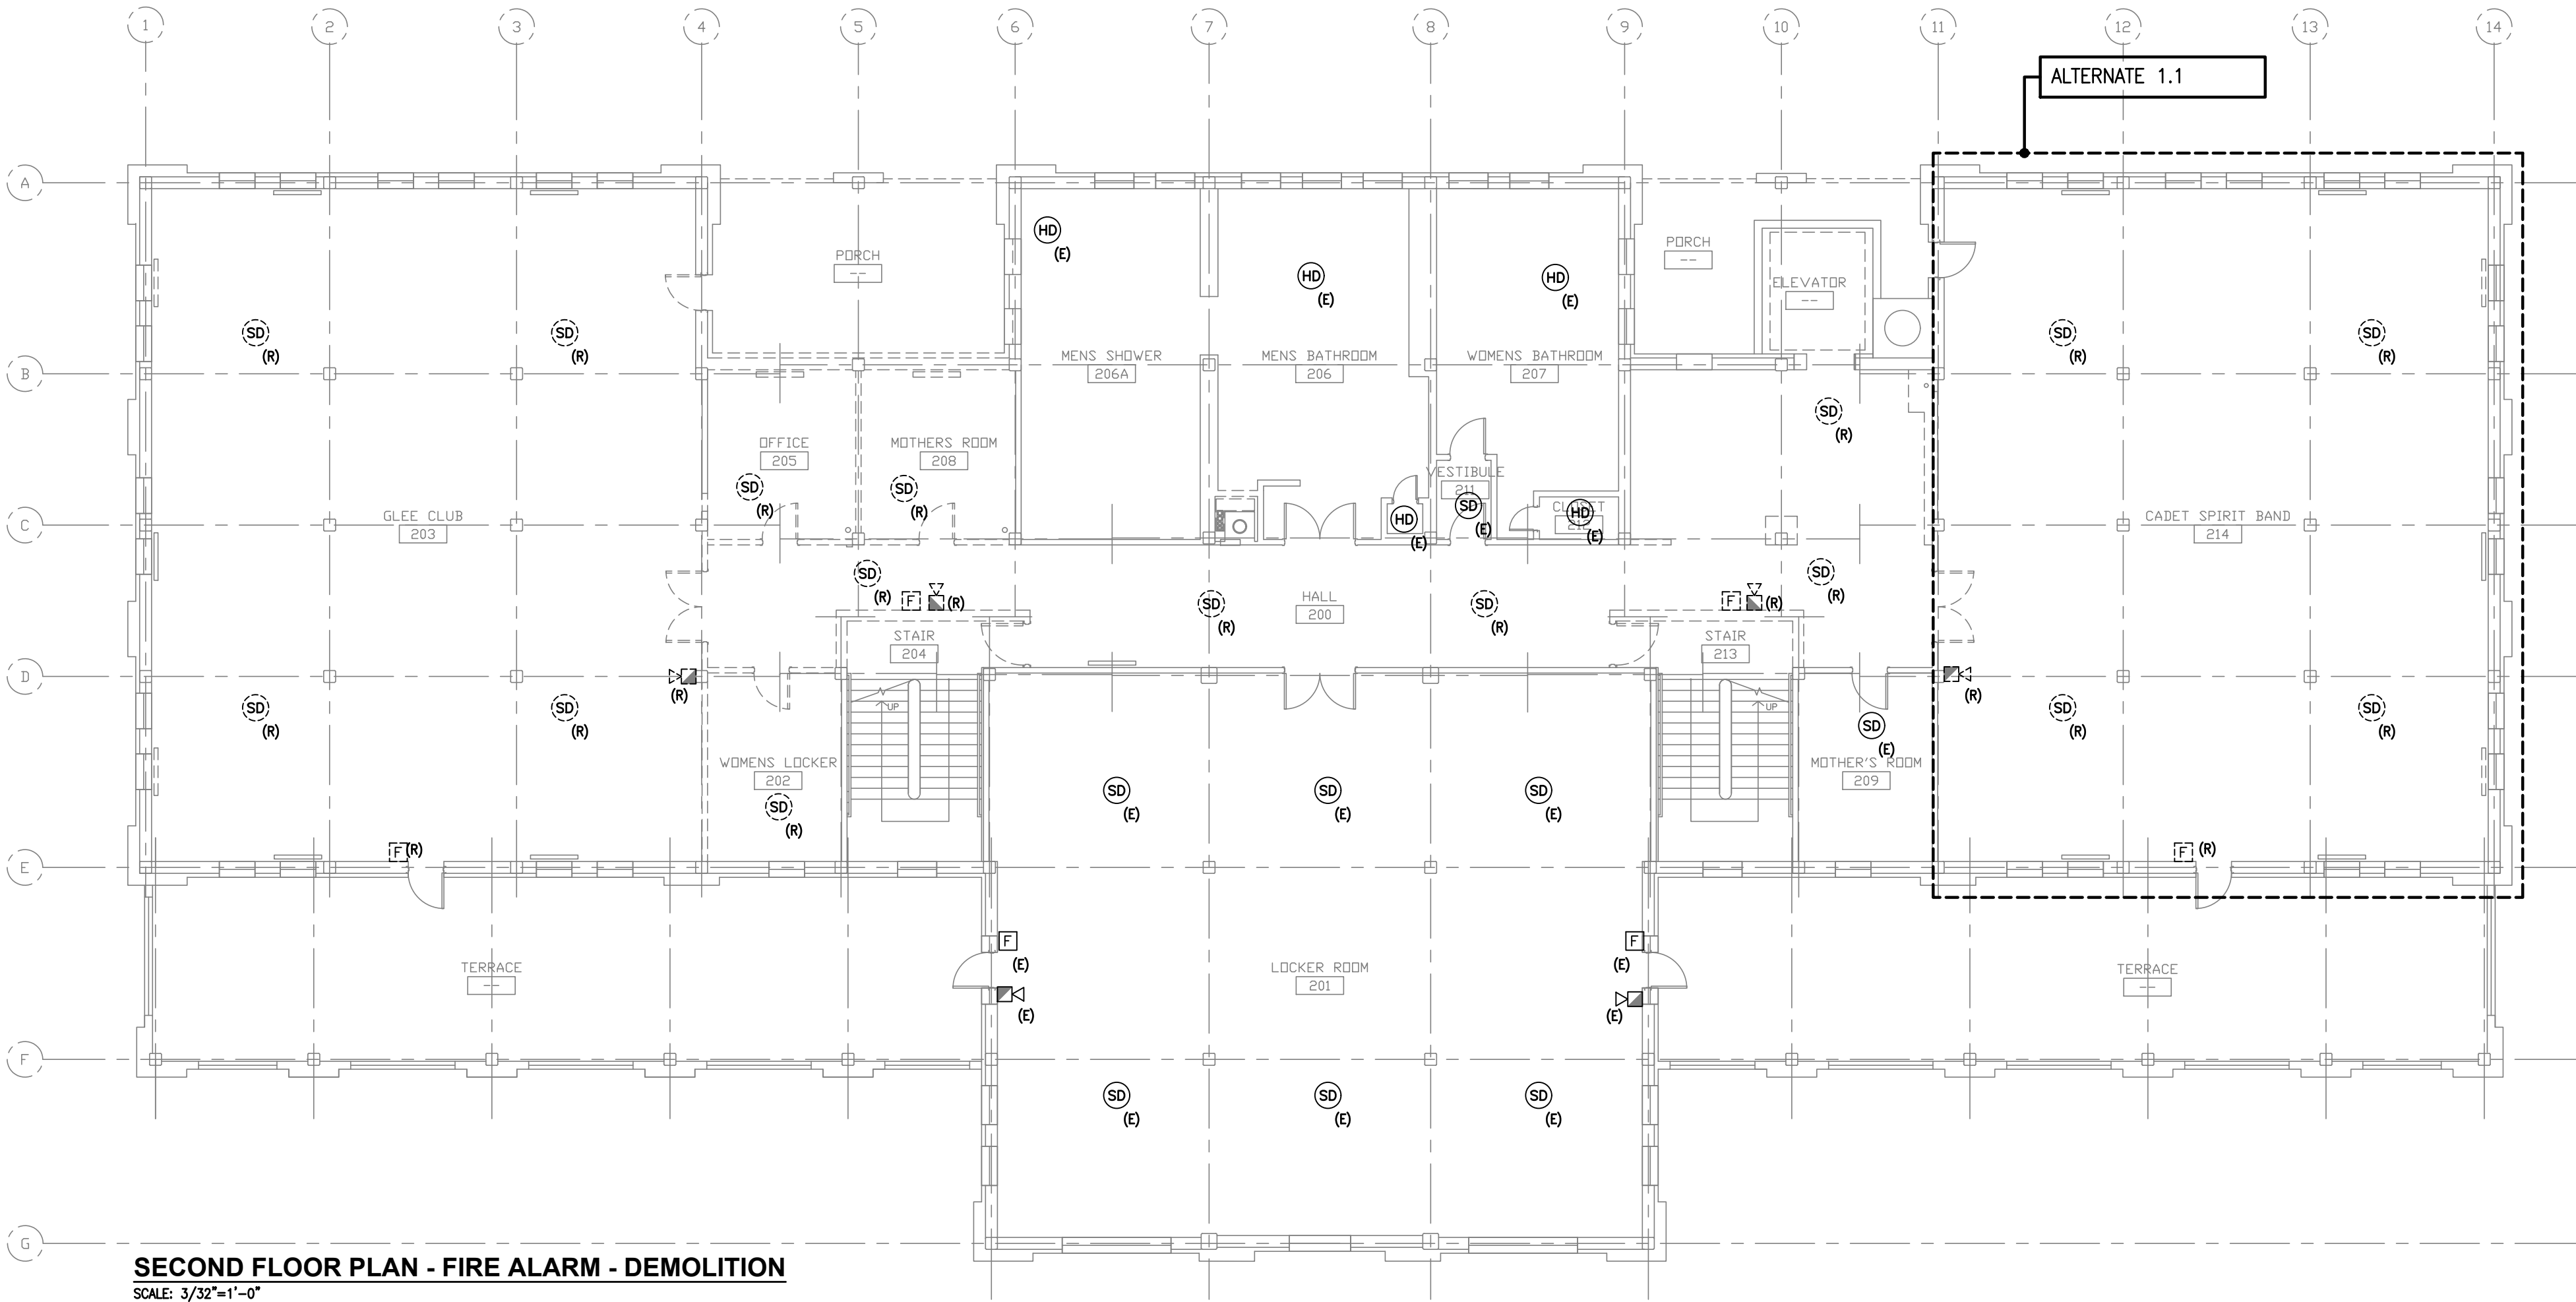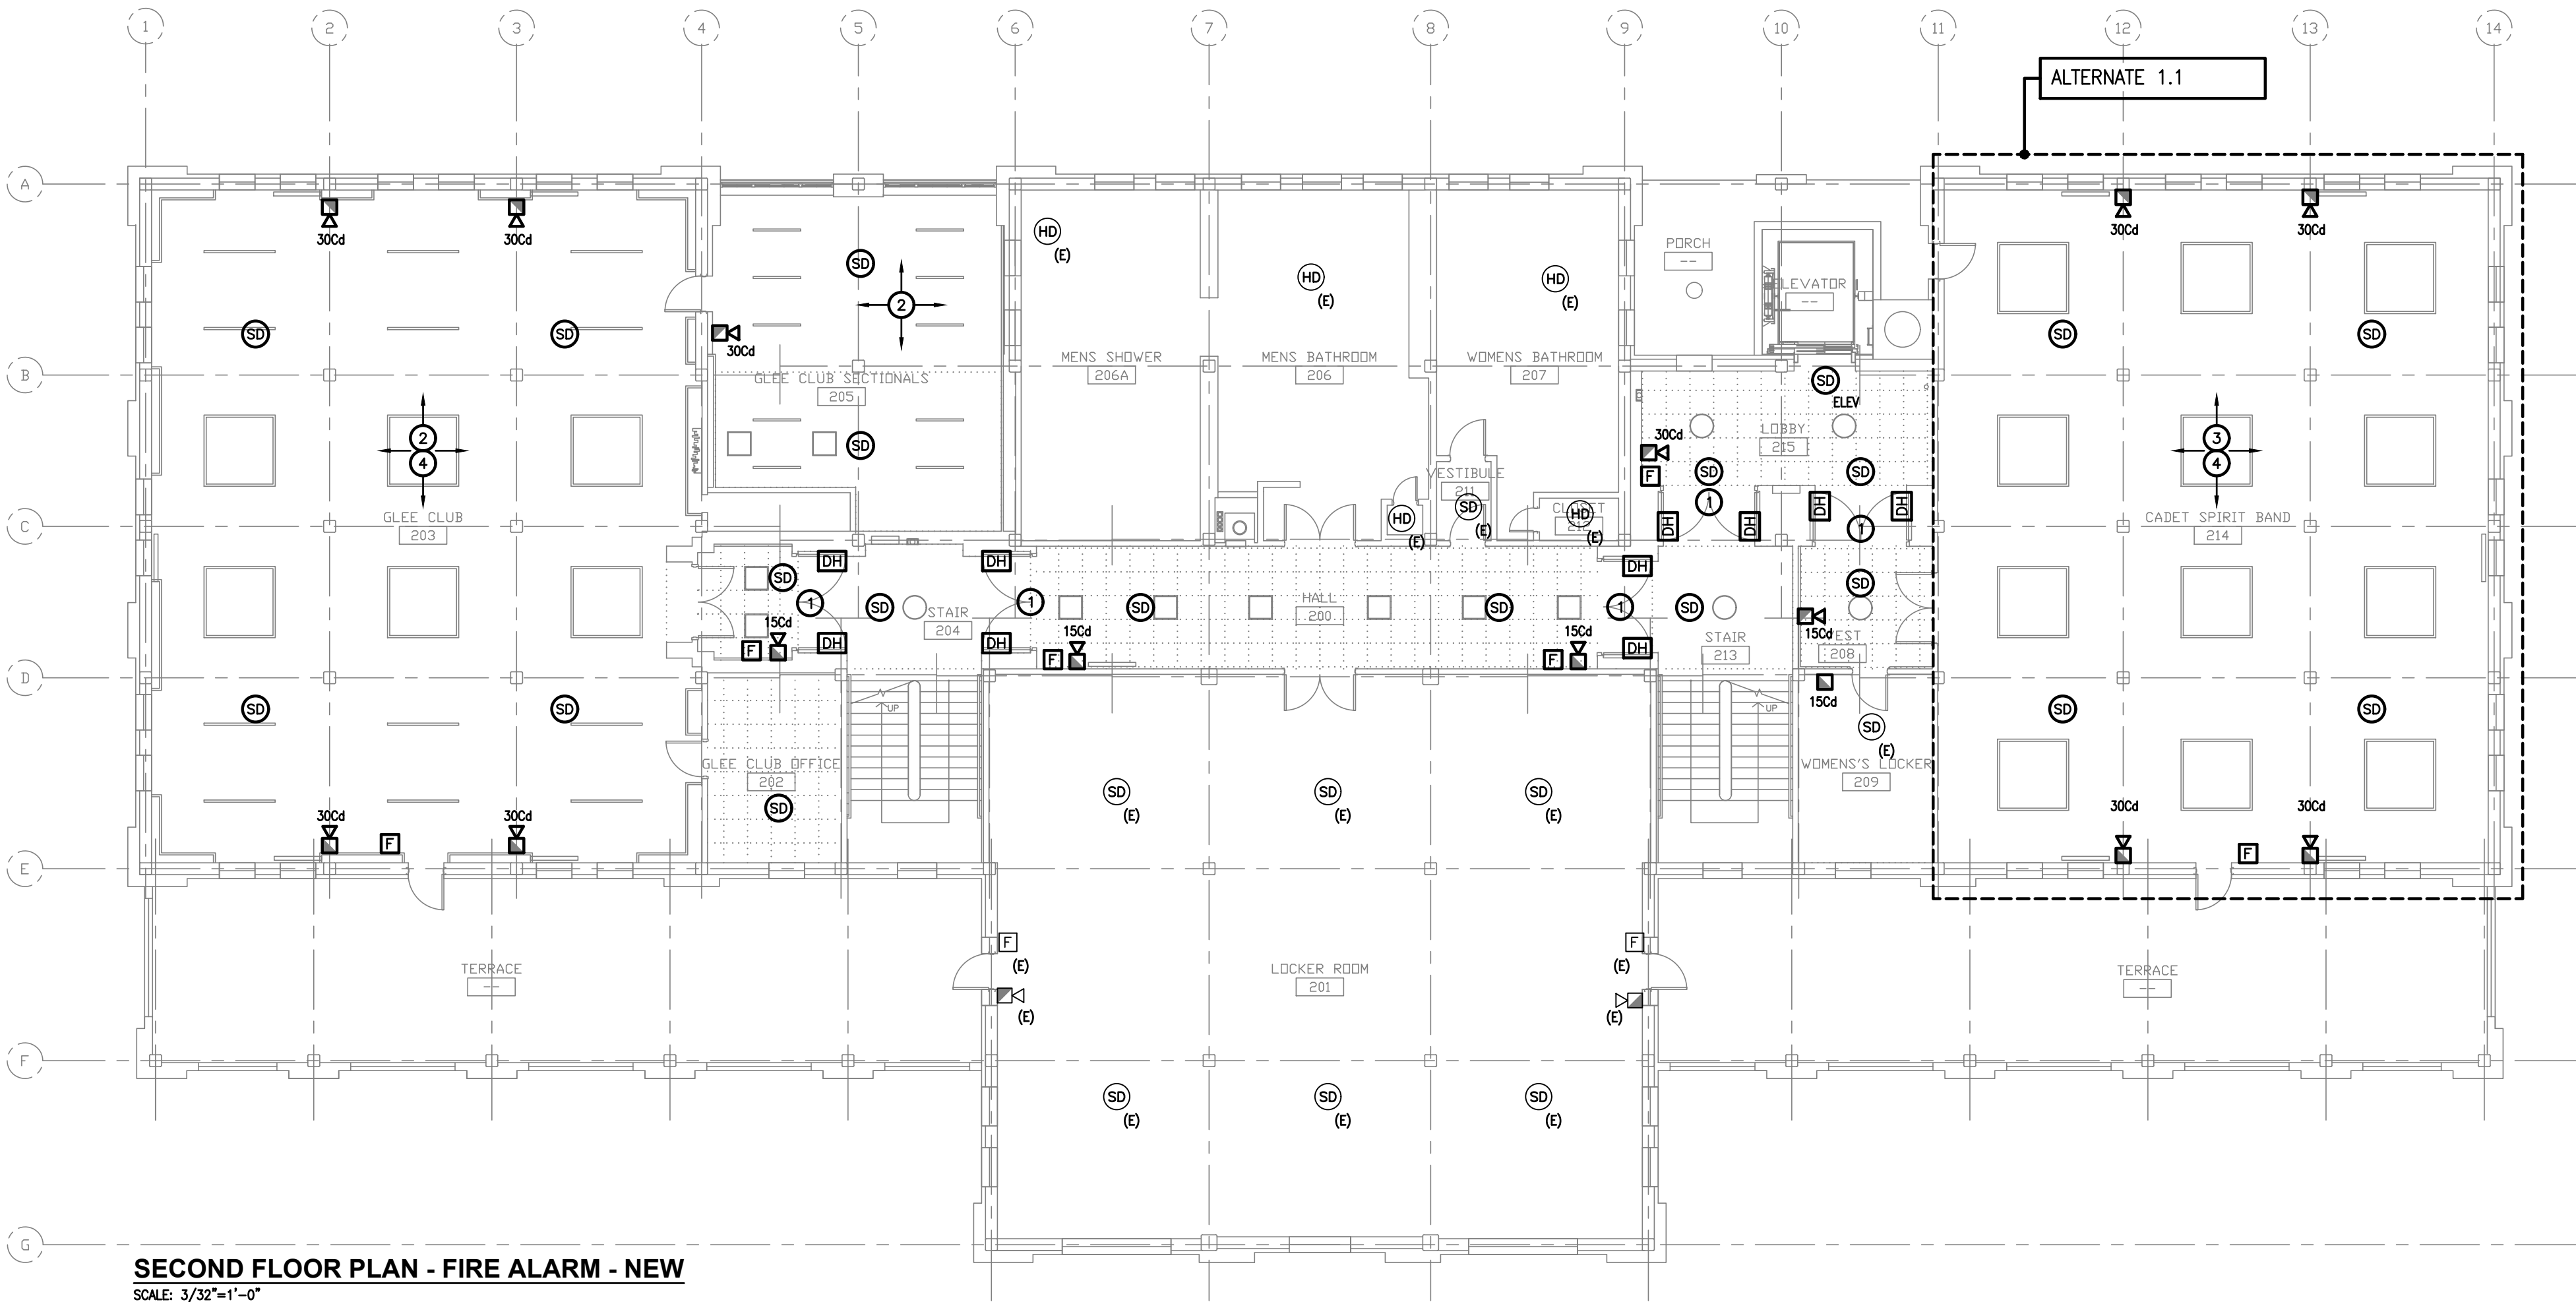

FIRE ALARM NOTES

- 1 PROVIDE NEW 24V MAGNETIC DOOR HOLDERS AS SHOWN TIED INTO THE FIRE ALARM SYSTEM. PROVIDE ADDITIONAL POWER SUPPLIES, WIRING, AND BRANCH CIRCUITS. PROVIDE ALL REQUIRED SMOKE DETECTORS BASED ON FINAL CEILING HEIGHTS, SOFFITS, ETC. ON BOTH SIDES OF DOOR FOR THE RELEASE FUNCTION, WHETHER OR NOT SHOWN ON THE DRAWINGS.
- 2 PROVIDE EXTRA-DEEP BACKBOXES SO THAT THE DEVICES SIT FLUSH WITH THE FACE OF THE ACOUSTICAL WALL AND CEILING TREATMENTS (SPRAY FOAM ON UNDERSIDE OF DECK BETWEEN BEAMS). CONDUITS TO SIT TIGHT TO EXISTING WALL BEHIND WALL COVERING AND CEILING TREATMENTS. TYPICAL FOR ALL DEVICES. REFERENCE ARCHITECTURAL DRAWINGS FOR COORDINATION. SURFACE MOUNTED DEVICES SHALL BE PROVIDED WITH MANUFACTURER'S CUSTOM SURFACE MOUNT BACK BOX (SKIRT) TO BLEND SEAMLESSLY WITH THE DEVICE'S OVERALL DIMENSIONS. STANDARD SHEET METAL BACK BOXES SHALL NOT BE USED FOR SURFACE MOUNTED DEVICES, UNLESS BOX IS HIDDEN BY (OR RECESSED IN) WALL AND CEILING ARCHITECTURAL TREATMENTS. THE APPEARANCE SHALL BE THAT THE DEVICE SITS TIGHT TO NEW AND EXISTING WALLS AND WALL/CEILING ARCHITECTURAL TREATMENTS.
- 3 PROVIDE EXTRA-DEEP BACKBOXES SO THAT THE DEVICES SIT FLUSH WITH THE FACE OF THE CEILING TREATMENTS (SPRAY FOAM ON UNDERSIDE OF DECK BETWEEN BEAMS). CONDUITS TO SIT TIGHT TO EXISTING DECK BEHIND CEILING TREATMENTS. TYPICAL FOR ALL DEVICES. REFERENCE ARCHITECTURAL DRAWINGS FOR COORDINATION. SURFACE MOUNTED DEVICES SHALL BE PROVIDED WITH MANUFACTURER'S CUSTOM SURFACE MOUNT BACK BOX (SKIRT) TO BLEND SEAMLESSLY WITH THE DEVICE'S OVERALL DIMENSIONS. STANDARD SHEET METAL BACK BOXES SHALL NOT BE USED FOR SURFACE MOUNTED DEVICES, UNLESS BOX IS HIDDEN BY (OR RECESSED IN) WALL AND CEILING ARCHITECTURAL TREATMENTS. THE APPEARANCE SHALL BE THAT THE DEVICE SITS TIGHT TO NEW AND EXISTING WALLS AND WALL/CEILING ARCHITECTURAL TREATMENTS.
- 4 CONTRACTOR SHALL PROVIDE SAMPLE BOXES, MOUNTING DETAIL SKETCH, AND FIELD MOCK-UP FOR ARCHITECTURAL REVIEW PRIOR TO ROUGH-IN.
- 5 PROVIDE REQUIRED QUANTITY OF NAC'S TO POWER THE NOTIFICATION DEVICES AND MAGNETIC DOOR HOLDERS.

Mark B. Thompson Associates
Architecture
502 South 24th Street
Philadelphia, PA 19146
215.985.1000 www.mbtarchitects.com

Keast & Hood Company of New York, PC
Structural Engineering
400 Market Street, Suite 1250
Philadelphia, PA 19106
215.625.0099 www.keasthood.com

Dimitri J. Ververelli, Inc.
Mechanical, Electrical, Plumbing, Fire Protection
Engineering
211 North 13th Street
Philadelphia, PA 19107
215.496.0000 www.djvinc.com

Langan
Civil Engineering
21 Penn Plaza, 360 West 31st Street, 8th Floor
New York, NY 10001
212.479.5400 www.langan.com


Theatre Projects
Acoustical Design
47 Water Street
South Norwalk, CT 06854
203.299.0830 www.theatreprojects.com

It is a violation of New York State Law for any person, unless he is acting under the direction of a licensed Professional Engineer or Land Surveyor, to alter an item in any way. If an item bearing the seal of an Engineer or Land Surveyor is altered, the altering Engineer or Land Surveyor shall affix to the item his seal and the notation "altered by" followed by his signature and the date of such alteration, and a specific description of the alteration.

- General Notes**
1. All dimensions and existing conditions shall be checked and verified by contractor at the site prior to proceeding with the work.
 2. Contractor shall inform Architect/ Engineer of any discrepancies on drawings before construction begins.
 3. No existing service may be cut without Architect/Engineers's consent. Any existing service severed or damaged shall be replaced at no cost to owner.
 4. Contractor must notify Architect/ Engineer at once if hidden existing conditions encountered require design modifications.

Issue	Issued For	Date
0	Bid and Permit	07-06-2022

PRELIMINARY
Not For Construction

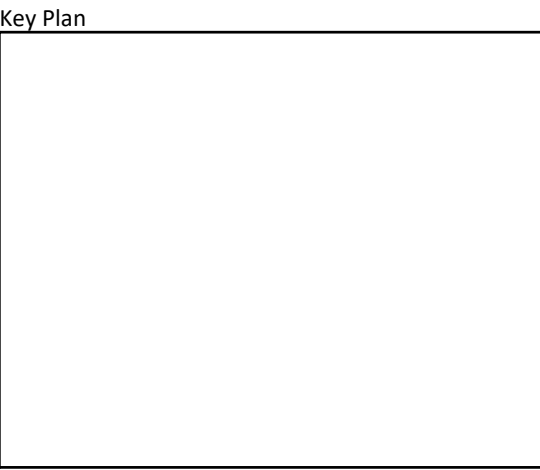


EGNER HALL
BUILDING 685
U.S. MILITARY ACADEMY
West Point, New York


Project No.: 11300 (DWI #21115)
Date: July 6, 2022

Drawing Title:
Second Floor Plans
Fire Alarm

FA 102

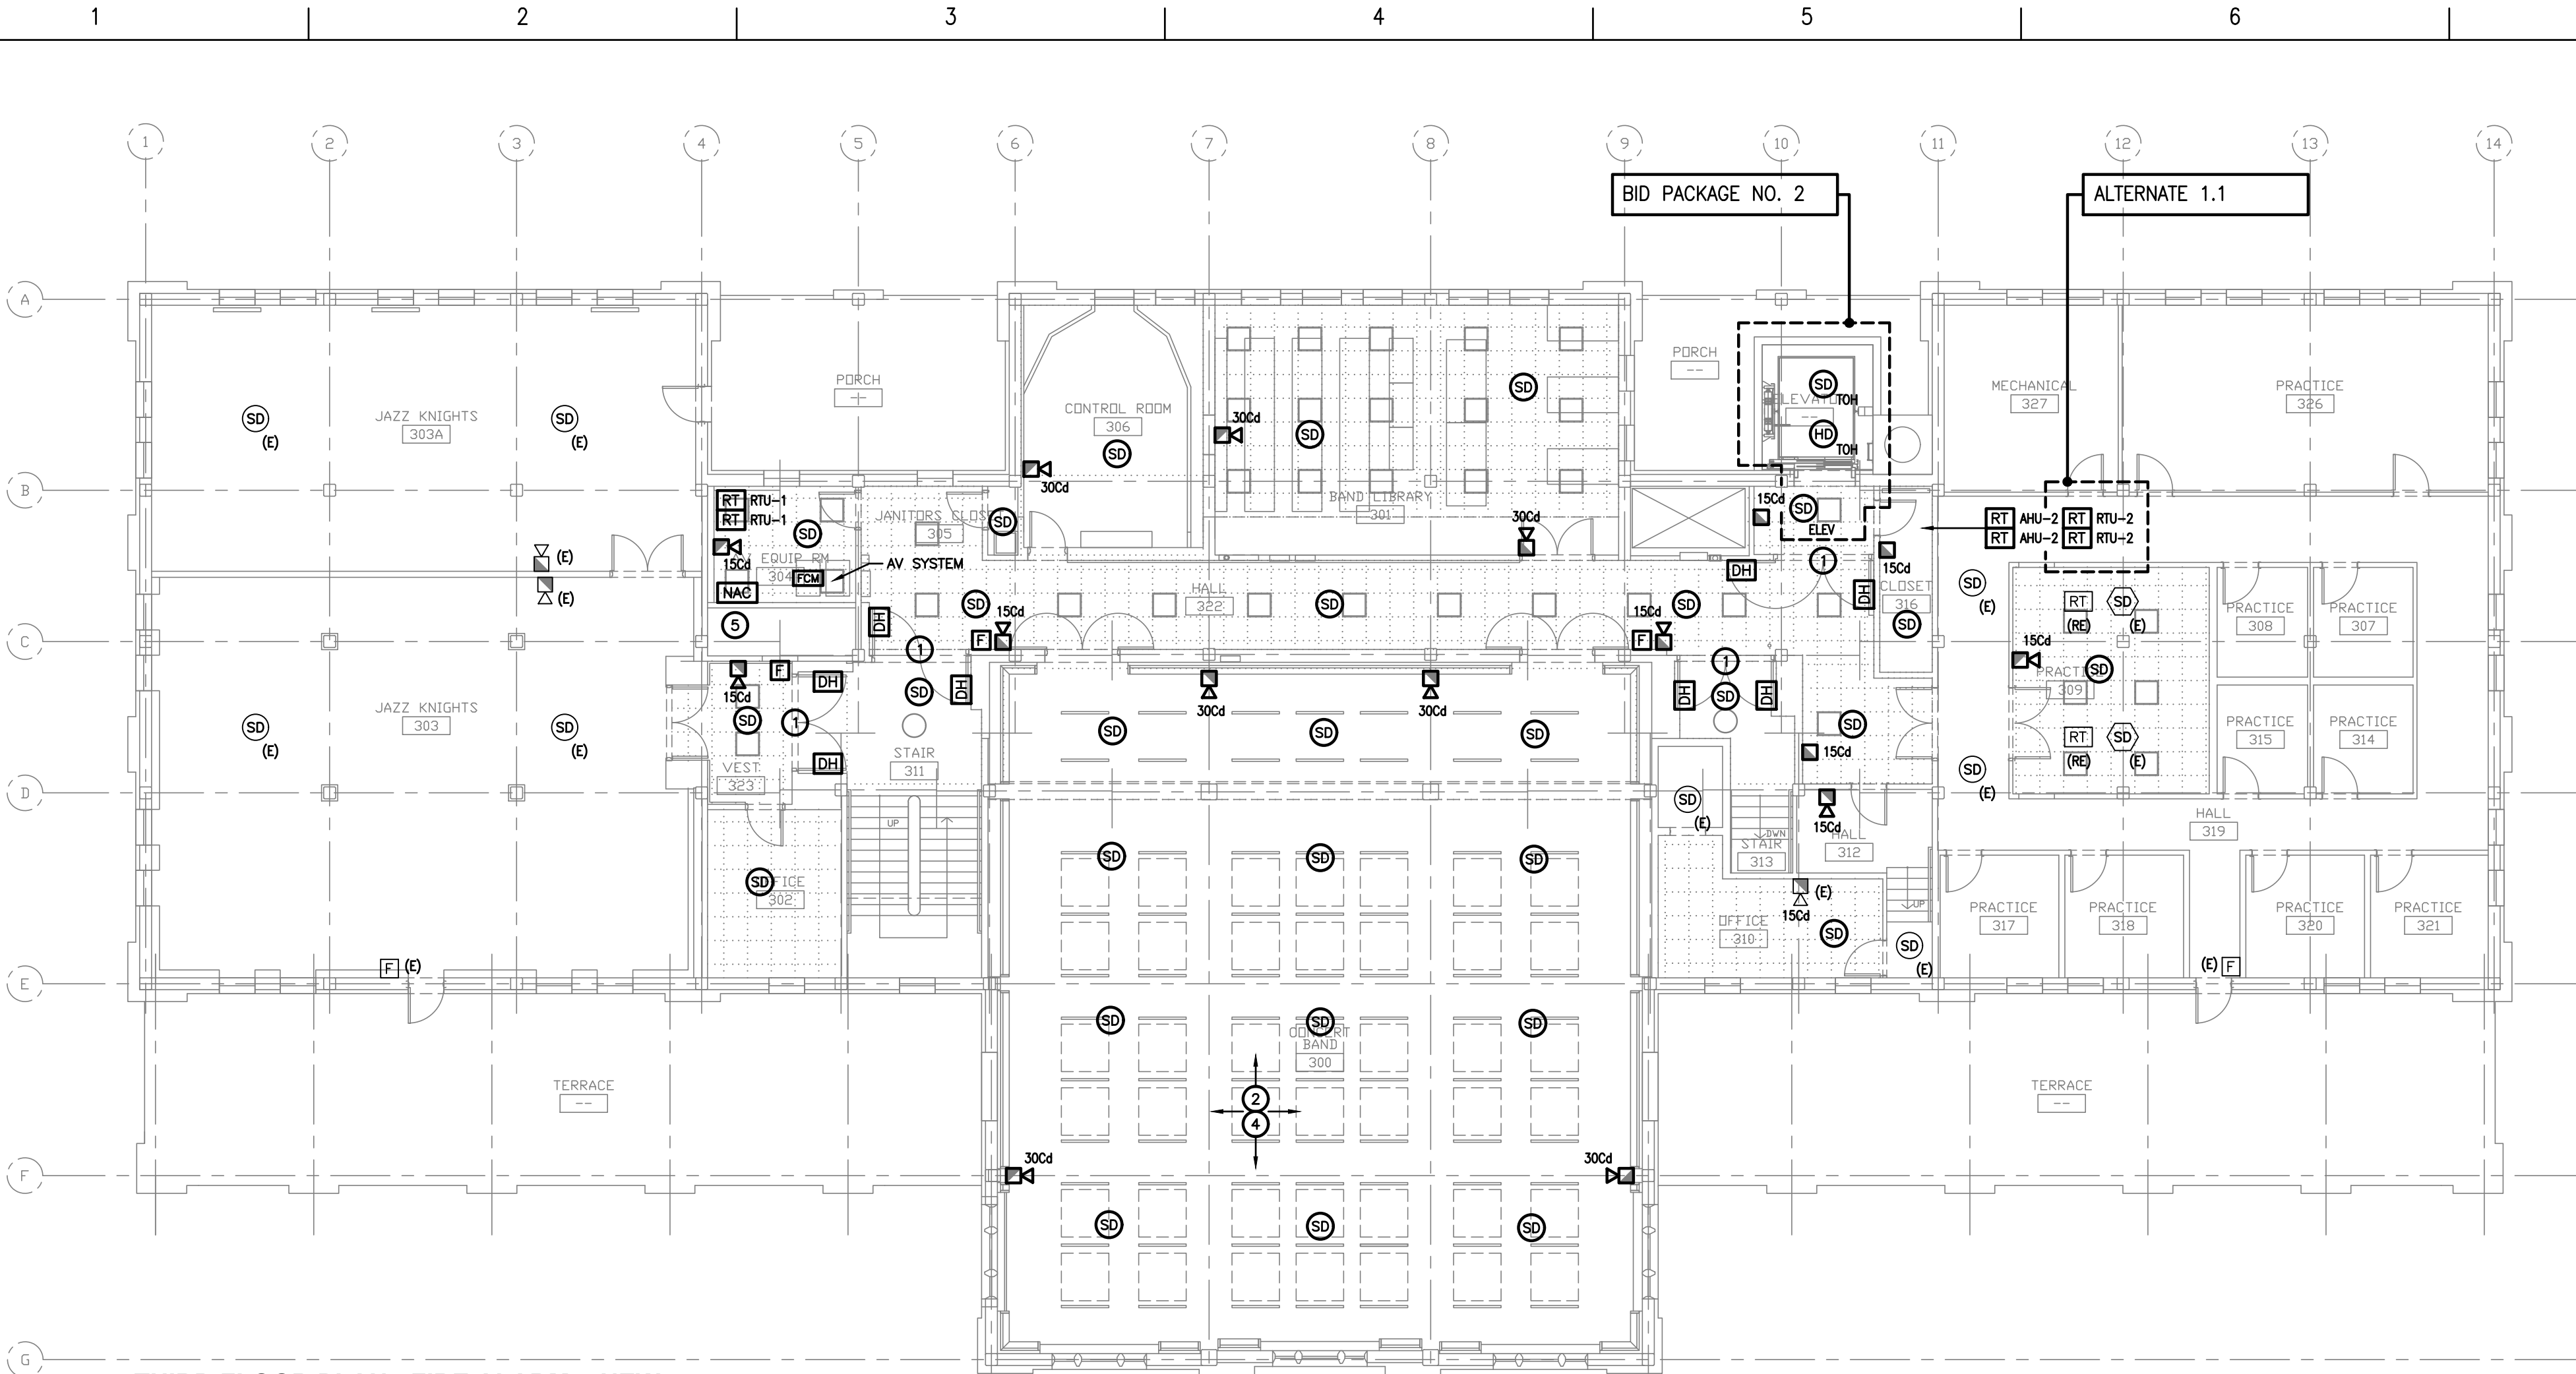

THIRD FLOOR PLAN - FIRE ALARM - NEW
SCALE: 3/32"=1'-0"

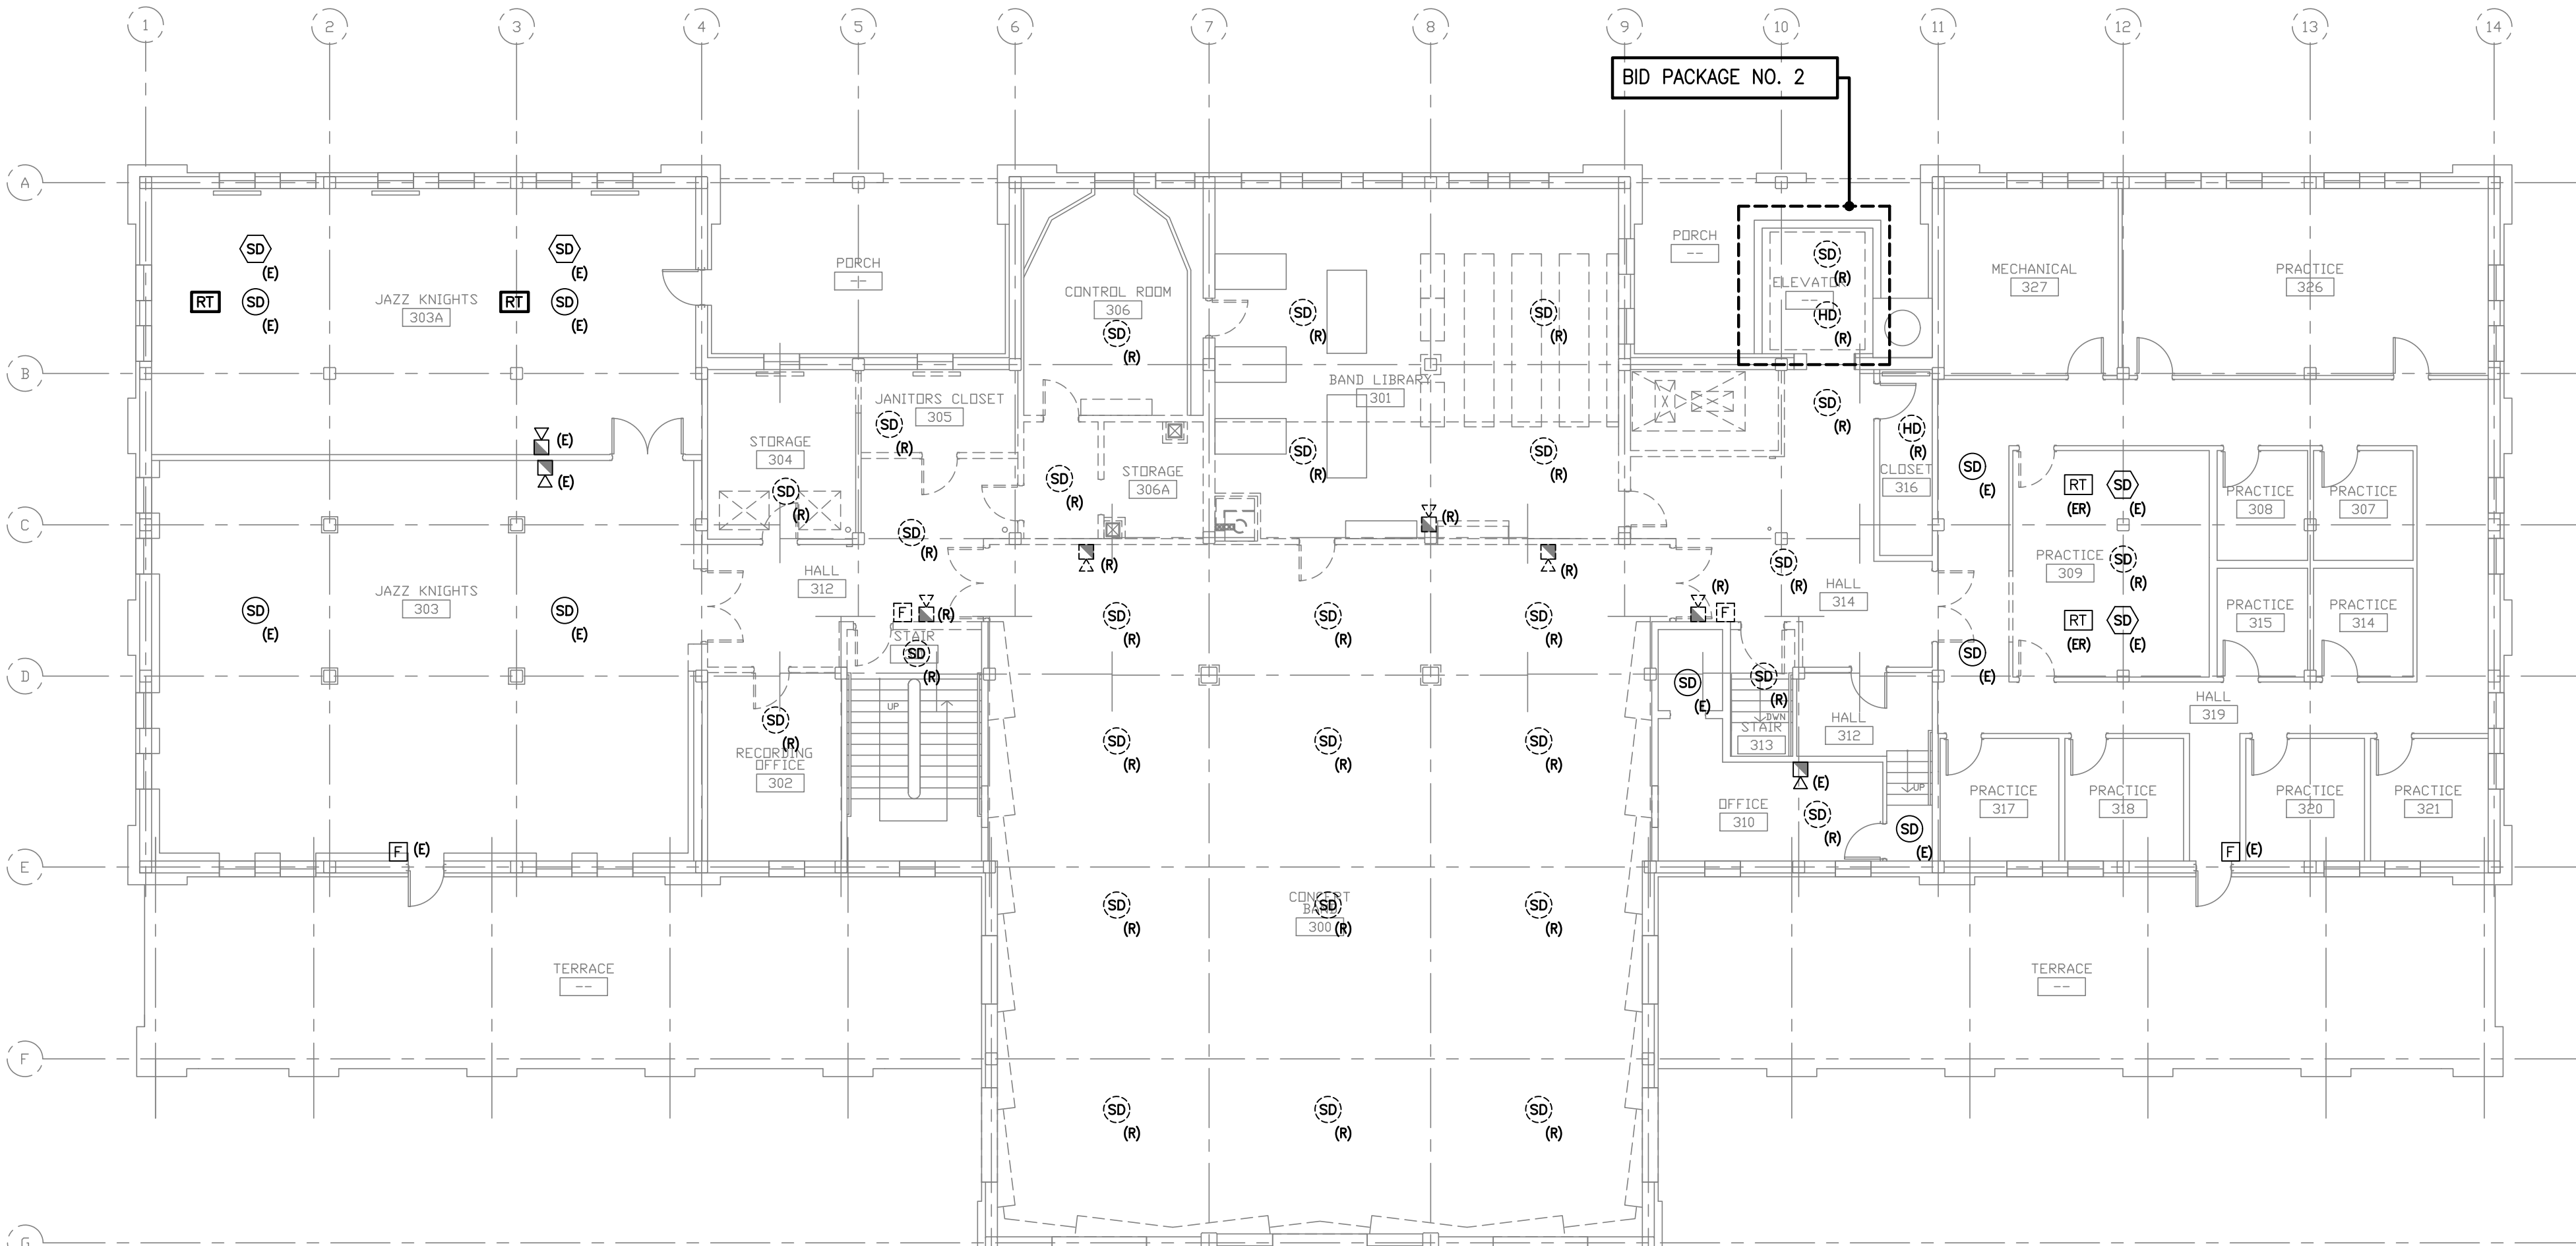

THIRD FLOOR PLAN - FIRE ALARM - DEMOLITION
SCALE: 3/32"=1'-0"

FIRE ALARM NOTES

- 1 PROVIDE NEW 24V MAGNETIC DOOR HOLDERS AS SHOWN TIED INTO THE FIRE ALARM SYSTEM. PROVIDE ADDITIONAL POWER SUPPLIES, WIRING, AND BRANCH CIRCUITS. PROVIDE ALL REQUIRED SMOKE DETECTORS BASED ON FINAL CEILING HEIGHTS, SOFFITS, ETC. ON BOTH SIDES OF DOOR FOR THE RELEASE FUNCTION, WHETHER OR NOT SHOWN ON THE DRAWINGS.
- 2 PROVIDE EXTRA-DEEP BACKBOXES SO THAT THE DEVICES SIT FLUSH WITH THE FACE OF THE ACOUSTICAL WALL AND CEILING TREATMENTS (SPRAY FOAM ON UNDERSIDE OF DECK BETWEEN BEAMS). CONDUITS TO SIT TIGHT TO EXISTING WALL BEHIND WALL COVERING AND CEILING TREATMENTS. TYPICAL FOR ALL DEVICES. REFERENCE ARCHITECTURAL DRAWINGS FOR COORDINATION. SURFACE MOUNTED DEVICES SHALL BE PROVIDED WITH MANUFACTURER'S CUSTOM SURFACE MOUNT BACK BOX (SKIRT) TO BLEND SEAMLESSLY WITH THE DEVICE'S OVERALL DIMENSIONS. STANDARD SHEET METAL BACK BOXES SHALL NOT BE USED FOR SURFACE MOUNTED DEVICES, UNLESS BOX IS HIDDEN BY (OR RECESSED IN) WALL AND CEILING ARCHITECTURAL TREATMENTS. THE APPEARANCE SHALL BE THAT THE DEVICE SITS TIGHT TO NEW AND EXISTING WALLS AND WALL/CEILING ARCHITECTURAL TREATMENTS.
- 3 PROVIDE EXTRA-DEEP BACKBOXES SO THAT THE DEVICES SIT FLUSH WITH THE FACE OF THE CEILING TREATMENTS (SPRAY FOAM ON UNDERSIDE OF DECK BETWEEN BEAMS). CONDUITS TO SIT TIGHT TO EXISTING WALL BEHIND CEILING TREATMENTS. TYPICAL FOR ALL DEVICES. REFERENCE ARCHITECTURAL DRAWINGS FOR COORDINATION. SURFACE MOUNTED DEVICES SHALL BE PROVIDED WITH MANUFACTURER'S CUSTOM SURFACE MOUNT BACK BOX (SKIRT) TO BLEND SEAMLESSLY WITH THE DEVICE'S OVERALL DIMENSIONS. STANDARD SHEET METAL BACK BOXES SHALL NOT BE USED FOR SURFACE MOUNTED DEVICES, UNLESS BOX IS HIDDEN BY (OR RECESSED IN) WALL AND CEILING ARCHITECTURAL TREATMENTS. THE APPEARANCE SHALL BE THAT THE DEVICE SITS TIGHT TO NEW AND EXISTING WALLS AND WALL/CEILING ARCHITECTURAL TREATMENTS.
- 4 CONTRACTOR SHALL PROVIDE SAMPLE BOXES, MOUNTING DETAIL SKETCH, AND FIELD MOCK-UP FOR ARCHITECTURAL REVIEW PRIOR TO ROUGH-IN.
- 5 PROVIDE REQUIRED QUANTITY OF NAC'S TO POWER THE NOTIFICATION DEVICES AND MAGNETIC DOOR HOLDERS.

Mark B. Thompson Associates
Architecture
502 South 24th Street
Philadelphia, PA 19146
215.985.1000 www.mbtarchitects.com

Keast & Hood Company of New York, PC
Structural Engineering
400 Market Street, Suite 1250
Philadelphia, PA 19106
215.625.0099 www.keasthood.com

Dimitri J. Ververelli, Inc.
Mechanical, Electrical, Plumbing, Fire Protection
Engineering
211 North 13th Street
Philadelphia, PA 19107
215.496.0000 www.djvinc.com

Langan
Civil Engineering
21 Penn Plaza, 360 West 31st Street, 8th Floor
New York, NY 10001
212.479.5400 www.langan.com


Theatre Projects
Acoustical Design
47 Water Street
South Norwalk, CT 06854
203.299.0830 www.theatreprojects.com

It is a violation of New York State Law for any person, unless he is acting under the direction of a licensed Professional Engineer or Land Surveyor, to alter an item in any way. If an item bearing the seal of an Engineer or Land Surveyor is altered, the altering Engineer or Land Surveyor shall affix to the item his seal and the notation "altered by" followed by his signature and the date of such alteration, and a specific description of the alteration.

- General Notes**
1. All dimensions and existing conditions shall be checked and verified by contractor at the site prior to proceeding with the work.
 2. Contractor shall inform Architect/ Engineer of any discrepancies on drawings before construction begins.
 3. No existing service may be cut without Architect/Engineer's consent. Any existing service severed or damaged shall be replaced at no cost to owner.
 4. Contractor must notify Architect/ Engineer at once if hidden existing conditions encountered require design modifications.

Issue	Issued For	Date
0	Bid and Permit	07-06-2022

PRELIMINARY
Not For Construction

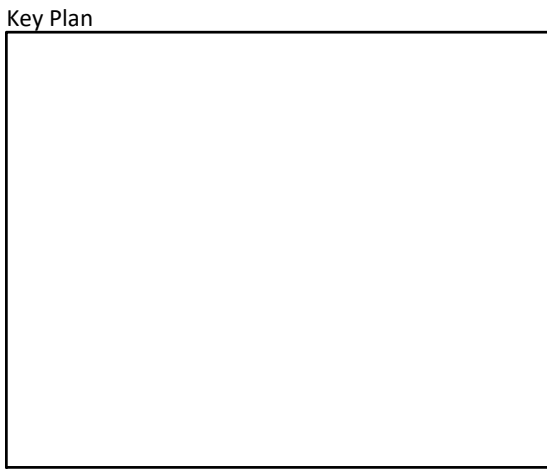


EGNER HALL
BUILDING 685
U.S. MILITARY ACADEMY
West Point, New York

Project No.: 11300 (DWI #21115)
Date: July 6, 2022

Drawing Title:
Third Floor Plans
Fire Alarm

FA 103

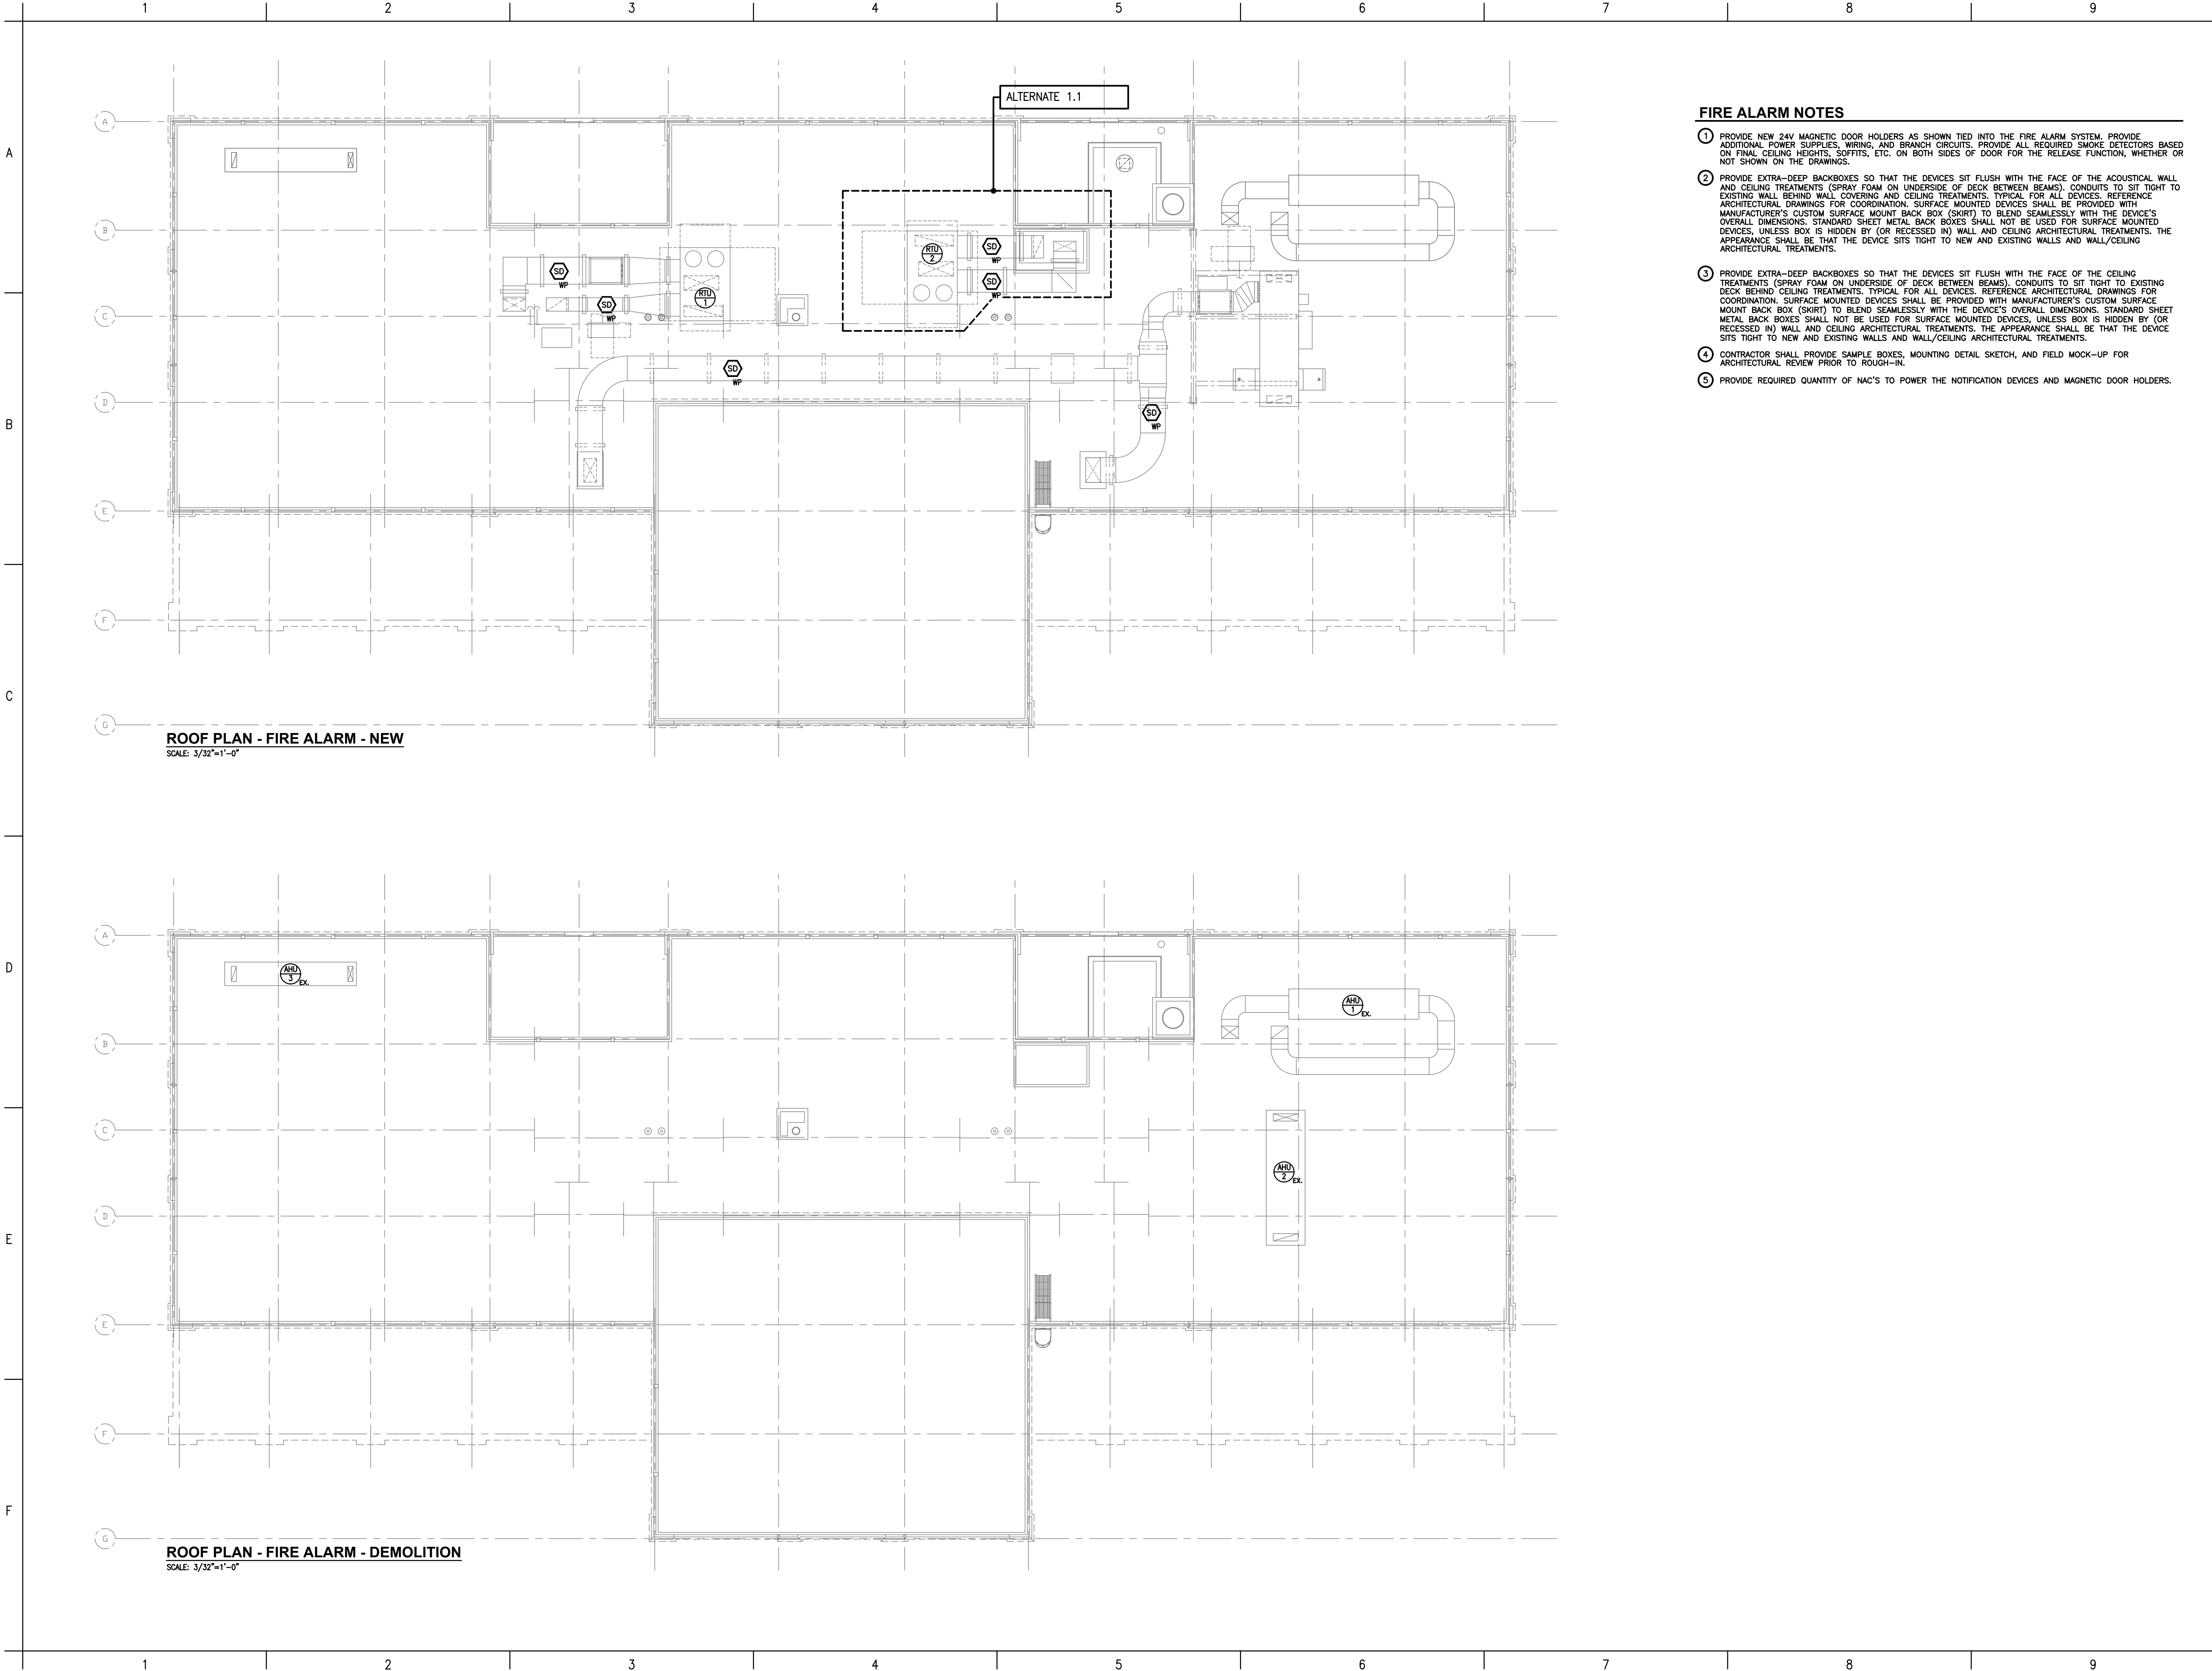

FIRE ALARM NOTES

- 1 PROVIDE NEW 24V MAGNETIC DOOR HOLDERS AS SHOWN TIED INTO THE FIRE ALARM SYSTEM. PROVIDE ADDITIONAL POWER SUPPLIES, WIRING, AND BRANCH CIRCUITS. PROVIDE ALL REQUIRED SMOKE DETECTORS BASED ON FINAL CEILING HEIGHTS, SOFFITS, ETC. ON BOTH SIDES OF DOOR FOR THE RELEASE FUNCTION, WHETHER OR NOT SHOWN ON THE DRAWINGS.
- 2 PROVIDE EXTRA-DEEP BACKBOXES SO THAT THE DEVICES SIT FLUSH WITH THE FACE OF THE ACOUSTICAL WALL AND CEILING TREATMENTS (SPRAY FOAM ON UNDERSIDE OF DECK BETWEEN BEAMS). CONDUITS TO SIT TIGHT TO EXISTING WALL BEHIND WALL COVERING AND CEILING TREATMENTS. TYPICAL FOR ALL DEVICES. REFERENCE ARCHITECTURAL DRAWINGS FOR COORDINATION. SURFACE MOUNTED DEVICES SHALL BE PROVIDED WITH MANUFACTURER'S CUSTOM SURFACE MOUNT BACK BOX (SKIRT) TO BLEND SEAMLESSLY WITH THE DEVICE'S OVERALL DIMENSIONS. STANDARD SHEET METAL BACK BOXES SHALL NOT BE USED FOR SURFACE MOUNTED DEVICES, UNLESS BOX IS HIDDEN BY (OR RECESSED IN) WALL AND CEILING ARCHITECTURAL TREATMENTS. THE APPEARANCE SHALL BE THAT THE DEVICE SITS TIGHT TO NEW AND EXISTING WALLS AND WALL/CEILING ARCHITECTURAL TREATMENTS.
- 3 PROVIDE EXTRA-DEEP BACKBOXES SO THAT THE DEVICES SIT FLUSH WITH THE FACE OF THE CEILING TREATMENTS (SPRAY FOAM ON UNDERSIDE OF DECK BETWEEN BEAMS). CONDUITS TO SIT TIGHT TO EXISTING DECK BEHIND CEILING TREATMENTS. TYPICAL FOR ALL DEVICES. REFERENCE ARCHITECTURAL DRAWINGS FOR COORDINATION. SURFACE MOUNTED DEVICES SHALL BE PROVIDED WITH MANUFACTURER'S CUSTOM SURFACE MOUNT BACK BOX (SKIRT) TO BLEND SEAMLESSLY WITH THE DEVICE'S OVERALL DIMENSIONS. STANDARD SHEET METAL BACK BOXES SHALL NOT BE USED FOR SURFACE MOUNTED DEVICES, UNLESS BOX IS HIDDEN BY (OR RECESSED IN) WALL AND CEILING ARCHITECTURAL TREATMENTS. THE APPEARANCE SHALL BE THAT THE DEVICE SITS TIGHT TO NEW AND EXISTING WALLS AND WALL/CEILING ARCHITECTURAL TREATMENTS.
- 4 CONTRACTOR SHALL PROVIDE SAMPLE BOXES, MOUNTING DETAIL SKETCH, AND FIELD MOCK-UP FOR ARCHITECTURAL REVIEW PRIOR TO ROUGH-IN.
- 5 PROVIDE REQUIRED QUANTITY OF NAC'S TO POWER THE NOTIFICATION DEVICES AND MAGNETIC DOOR HOLDERS.

Mark B. Thompson Associates
Architecture
502 South 24th Street
Philadelphia, PA 19146
215.985.1000 www.mbtarchitects.com

Keast & Hood Company of New York, PC
Structural Engineering
400 Market Street, Suite 1250
Philadelphia, PA 19106
215.625.0099 www.keasthood.com

Dimitri J. Ververelli, Inc.
Mechanical, Electrical, Plumbing, Fire Protection
Engineering
211 North 13th Street
Philadelphia, PA 19107
215.496.0000 www.djvinc.com

Langan
Civil Engineering
21 Penn Plaza, 360 West 31st Street, 8th Floor
New York, NY 10001
212.479.5400 www.langan.com

Theatre Projects
Acoustical Design
47 Water Street
South Norwalk, CT 06854
203.299.0830 www.theatreprojects.com

It is a violation of New York State Law for any person, unless he is acting under the direction of a licensed Professional Engineer or Land Surveyor, to alter an item in any way. If an item bearing the seal of an Engineer or Land Surveyor is altered, the altering Engineer or Land Surveyor shall affix to the item his seal and the notation "altered by" followed by his signature and the date of such alteration, and a specific description of the alteration.

General Notes

1. All dimensions and existing conditions shall be checked and verified by contractor at the site prior to proceeding with the work.
2. Contractor shall inform Architect/ Engineer of any discrepancies on drawings before construction begins.
3. No existing service may be cut without Architect/Engineer's consent. Any existing service severed or damaged shall be replaced at no cost to owner.
4. Contractor must notify Architect/ Engineer at once if hidden existing conditions encountered require design modifications.

Issue	Issued For	Date
0	Bid and Permit	07-06-2022

PRELIMINARY
Not For Construction

Key Plan

EGNER HALL
BUILDING 685
U.S. MILITARY ACADEMY
West Point, New York

Project No.: 11300 (DWI #21115)
Date: July 6, 2022


Drawing Title:
Roof Plans
Fire Alarm

FA 104

GENERAL FIRE ALARM NOTES AND SPECIFICATIONS

1. THIS SPECIFICATION DESCRIBES THE EXPANSION OF THE EXISTING SMOKE DETECTION & FIRE ALARM SYSTEM FOR THE FACILITY.
2. MANUFACTURER: EXISTING CAMPUS STANDARD – MONACO ENTERPRISES, NO EXCEPTIONS.
3. THE SYSTEM SHALL BE IN FULL COMPLIANCE WITH NATIONAL AND LOCAL CODES. THE SYSTEM SHALL INCLUDE ALL REQUIRED HARDWARE, RACEWAYS, INTERCONNECTING WIRING AND SOFTWARE TO ACCOMPLISH THE REQUIREMENTS OF THE SPECIFICATIONS AND THE CONTRACT DRAWINGS, WHETHER OR NOT SPECIFICALLY ITEMIZED HEREIN. DEVICE QUANTITIES ARE SHOWN TO REPRESENT A GENERAL SYSTEM LAYOUT AND INTERCONNECTION OF COMPONENTS. THEY DO NOT REPRESENT THE TOTAL QUANTITIES REQUIRED. PROVIDE ALL DEVICES REQUIRED BY LOCAL CODES AND THE AHJ WHETHER OR NOT SHOWN ON THE PLANS OR SPECIFIED, AT NO ADDITIONAL COST TO THE OWNER.
4. CONTRACTOR SHALL FIELD VERIFY ALL NEW DEVICE QUANTITIES, DIMENSIONS, SIZES, CLEARANCES, HEIGHTS, AND LOCATIONS PRIOR TO SUBMITTING THEIR BID PROPOSAL AND ADVISE THE ENGINEER AND THE OWNER OF ANY DISCREPANCIES BETWEEN THE CONTRACT DOCUMENTS, CODE REQUIREMENTS, FIELD CONDITIONS, AND THE AUTHORITY HAVING JURISDICTION.
5. ALL EQUIPMENT FURNISHED SHALL BE NEW AND THE LATEST STATE OF THE ART PRODUCTS OF A SINGLE MANUFACTURER, ENGAGED IN THE MANUFACTURING AND SALE OF FIRE DETECTION DEVICES FOR OVER TEN YEARS, UNLESS OTHERWISE NOTED TO REUSE EXISTING.
6. THE SYSTEM AS SPECIFIED SHALL BE SUPPLIED, INSTALLED, TESTED AND APPROVED BY THE LOCAL AUTHORITY HAVING JURISDICTION, AND TURNED OVER TO THE OWNER IN AN OPERATIONAL CONDITION.
7. THE CONTRACTOR SHALL INCLUDE IN HIS WORK, WITHOUT EXTRA COST TO THE OWNER, ANY LABOR, MATERIALS, SERVICES, APPARATUS, DRAWINGS, IN ADDITION TO CONTRACT DOCUMENTS, IN ORDER TO MEET THE FUNCTIONAL INTENT AND COMPLY WITH ALL APPLICABLE CODES, LAWS, ORDINANCES, RULES AND REGULATIONS, WHETHER OR NOT INDICATED IN THE CONSTRUCTION DOCUMENTS.
8. PROVIDE STROBES RATED 15/30/60/75/117 CD UNLESS OTHERWISE NOTED. SELECTION OF CANDELA RATINGS ARE THE RESPONSIBILITY OF THE FIRE ALARM VENDOR AND CONTRACTOR. THE CANDELA RATING OF EXISTING DEVICES BEING RE-USED SHALL BE REVIEWED AND VERIFIED FOR THE LAYOUT SHOWN ON THE DRAWINGS. PROVIDE NEW ADDITIONAL DEVICES OR MODIFY LAYOUT AS REQUIRED TO MEET APPLICABLE CODES AND STANDARDS.
9. FIELD COORDINATE LOCATION OF ALL CEILING MOUNTED DEVICES WITH LIGHT FIXTURES AND HVAC REGISTERS AND GRILLES. SMOKE DETECTORS SHALL NOT BE MOUNTED WITHIN 36" OF BATHROOM DOOR OR EDGE OF HVAC TERMINALS AND WITHIN 72" OF COOKING APPLIANCES.
10. THE CONTRACTOR IS RESPONSIBLE FOR SIZING ALL WIRE AND CABLE IN ACCORDANCE WITH THE MANUFACTURER'S RECOMMENDATIONS, NFPA, AND VOLTAGE DROP.
11. PROVIDE CODE REQUIRED SIGNAGE AT EACH FIRE ALARM PULL STATION IF REQUIRED BY THE AHJ.
12. PROVIDE ADDITIONAL NAC POWER SUPPLIES AND CONTROL HARDWARE AS REQUIRED FOR A COMPLETE FUNCTIONAL SYSTEM.
13. SYSTEMS MUST BE PROTECTED AND MAINTAINED DURING CONSTRUCTION.
14. THE ELECTRICAL CONTRACTOR SHALL INCLUDE IN HIS BID PROPOSAL ALL COSTS INCURRED BY THE FIRE ALARM VENDOR AND FOR ALL EQUIPMENT AND DEVICES.
15. FURNISH BATTERY CALCULATIONS AND DRAWINGS FOR THE NEW SYSTEM.
16. ALL SMOKE DETECTORS SHALL BE PHOTOELECTRIC TYPE.
17. PROVIDE ACCESSIBLE WALL MOUNTED TEST/STATUS STATIONS FOR ALL NEW AND DUCT MOUNTED SMOKE DETECTORS.
18. ALL DUCT MOUNTED SMOKE DETECTORS CONCEALED ABOVE ACCESSIBLE CEILINGS SHALL HAVE THEIR LOCATION IDENTIFIED ON THE CEILING GRID.
19. LABEL ALL FIELD DEVICES, I.E. DETECTORS AND MODULES, WITH A PRINTED DEVICE ADDRESS.
20. CONDUIT COMPRESSION CONNECTORS AND COUPLINGS ARE TO BE INSULATED STEEL.
21. PROVIDE AUDIBLE ALARMS IN ALL AREAS OF THE RENOVATED SPACE(S). THE AUDIBLE ALARM NOTIFICATION DEVICES SHALL PROVIDE A SOUND PRESSURE LEVEL OF 15 DBA ABOVE THE AVERAGE AMBIENT SOUND LEVEL OR 5 DBA ABOVE THE MAXIMUM SOUND LEVEL, HAVING A DURATION OF AT LEAST 60 SECONDS, WHICHEVER IS GREATER, IN EVERY SPACE. MINIMUM SOUND PRESSURE LEVEL SHALL BE 70 DBA, EXCEPT FOR MECHANICAL EQUIPMENT ROOMS WHICH SHALL BE MINIMUM 90 DBA. MAXIMUM SOUND PRESSURE: THE MAXIMUM SOUND PRESSURE LEVEL FOR AUDIBLE ALARM NOTIFICATION APPLIANCES SHALL BE 110 DBA AT THE MINIMUM HEARING DISTANCE FROM THE AUDIBLE APPLIANCE, WHERE THE AVERAGE AMBIENT NOISE IS GREATER THAN 95 DBA.
22. WHERE AUDIBLE APPLIANCES ARE PROVIDED TO PRODUCE SIGNALS FOR SLEEPING AREAS, THEY SHALL PRODUCE A LOW FREQUENCY ALARM SIGNAL THAT HAS A FUNDAMENTAL FREQUENCY OF 520HZ +/- 10% AND SHALL BE A SQUARE WAVE OR PROVIDE EQUIVALENT AWAKENING ABILITY.
23. SLEEPING AREA DBA OUTPUT SHALL BE THE HIGHEST OF THREE POSSIBLE SCENARIOS MEASURED AT THE HEAD OF BED, PILLOW LEVEL: SOUND LEVEL OF AT LEAST 75 DBA, 15 DBA ABOVE AVERAGE AMBIENT SOUND, OR 5 DBA ABOVE THE MAXIMUM SOUND LEVEL WITH A DURATION OF AT LEAST 60 SECONDS.
24. WHEN PERMITTED, T-TAPPING SHALL BE AUTHORIZED IN ADVANCE BY THE FIRE ALARM VENDOR. JUNCTION BOX LOCATIONS SHALL BE NOTED ON AS-BUILT DRAWINGS BY INSTALLER.
25. CIRCUIT SHIELDS SHALL BE CONTINUOUS AND TERMINATED AT THE SPECIFIED CONTROL PANEL LOCATION ONLY UNLESS NOTED OTHERWISE ON THE FA DRAWINGS.
26. WIRES MUST NOT BE LOOPED AROUND TERMINALS. WIRES MUST BE CUT AT DEVICES AND TERMINATED INDIVIDUALLY FOR PROPER SUPERVISION.
27. FIRE ALARM WIRING MUST BE KEPT AWAY FROM OR RUN SEPARATE FROM ALL AC POWER AND HIGH VOLTAGE WIRING.
28. TOGGLE BOLTS SHALL NOT BE USED TO SUPPORT ANY FIRE ALARM DEVICES.
29. POWER LIMITED WIRING MUST BE KEPT SEPARATE FROM NON-POWER LIMITED WIRING (SEE NEC 760 FOR DETAILS).
30. ALL WIRES MUST BE TAGGED AT JUNCTION BOXES.
31. CONTROL RELAYS MUST BE LOCATED WITHIN THREE (3) FEET OF THE CONTROLLED DEVICE OR CIRCUIT.
32. ADDRESSABLE FIRE ALARM DEVICES MUST BE MOUNTED IN AN ENVIRONMENTALLY SUITABLE LOCATION WHERE TEMPERATURES ARE BETWEEN 32 AND 100 DEGREES FAHRENHEIT AND HUMIDITY IS BELOW 85%.
33. HEAT DETECTORS INSTALLED IN ELEVATOR MACHINE ROOMS OR ELEVATOR HOISTWAYS WITH THE INTENDED USE OF ELEVATOR POWER SHUNT-TRIP MUST BE LOCATED WITHIN TWO FEET OF EACH SPRINKLER HEAD.
34. DUCT SMOKE DETECTORS MUST BE MOUNTED IN AN ENVIRONMENTALLY SUITABLE LOCATION WHERE TEMPERATURES ARE BETWEEN 32 AND 100 DEGREES FAHRENHEIT AND HUMIDITY IS BELOW 85%. IF THIS IS UNAVOIDABLE DUE TO CONSTRUCTION CONSTRAINTS, PROVIDE A WEATHERPROOF HOUSING WITH INTEGRAL HEATER (120V), UNLESS DETECTOR IS RATED FOR -4 DEG F.

35. REMOTE TEST/ALARM STATIONS SHALL BE MOUNTED INDOORS AS TO FACILITATE THE OPTIMUM VIEWING PATH.
36. FAN SHUTDOWN RELAYS SHALL BE MOUNTED WITHIN 3 FEET OF CONTROLLED APPARATUS.
37. EXACT LOCATION OF DUCT MOUNTED SMOKE DETECTORS, TEST STATIONS AND SHUTDOWN RELAYS TO BE DETERMINED AT INSTALLATION AND NOTED ON THE AS-BUILT RECORD DRAWINGS.
38. PROVIDE STROBES RATED FOR 110 CD IN ALL ADA DESIGNATED SLEEPING AND LIVING AREAS. PROVIDE STROBES RATED FOR 15 CD IN ALL INDIVIDUAL UNIT ADA BATHROOMS.
39. PROVIDE FIRE ALARM SPEAKERS AND STROBES IN EACH SLEEPING AND LIVING AREA OF DWELLING UNITS.
40. STROBES SHALL BE MOUNTED 80" ABOVE FINISH FLOOR OR 6" BELOW CEILING, WHICHEVER IS LOWER.
41. MANUAL PULL STATIONS SHALL BE MOUNTED A MINIMUM 40" ABOVE FINISHED FLOOR AND A MAXIMUM OF 48" ABOVE FINISHED FLOOR TO CENTER OF DEVICE OR AS DIRECTED BY THE AHJ.
42. ALL SMOKE DETECTORS SHALL BE MOUNTED A SUFFICIENT DISTANCE AWAY FROM SOURCES OF MIST AND STEAM.
43. PROVIDE EMERGENCY LIGHTING FIXTURE AND SMOKE DETECTOR AT EACH FIRE ALARM CONTROL PANEL (FACP, NAC, TRAN, ETC.).
44. PROVIDE TERMINAL CABINETS WITH HINGED, LOCKABLE RED COVERS AT ALL JUNCTION AND SPLICE POINTS. ALL CONDUCTOR SPLICES AND TERMINATIONS SHALL BE MADE ON SCREW-TYPE TERMINAL BLOCKS, WIRE NUTS AND BUTT OR CRIMP TYPE CONNECTORS SHALL NOT BE USED. ALL TERMINALS WITHIN A TERMINAL CABINET SHALL BE PROPERLY IDENTIFIED.
45. FIRE ALARM DEVICES LOCATED IN THE DWELLING UNITS (APARTMENTS) CAN BE CEILING OR WALL MOUNTED IN COMPLIANCE WITH NFPA 72 AND AHJ. COORDINATE ALL WALL MOUNTED DEVICES WITH THE ARCHITECT PRIOR TO INSTALLATION. ALL APARTMENT DEVICES TO BE WHITE IN COLOR.
46. PROVIDE WIRE AND CABLE COLOR CODING AS REQUIRED BY THE AHJ.
47. PROVIDE SLC LINE ISOLATION MODULES FOR EACH FLOOR.
48. AUDIBLE/VISUAL DEVICES ON THE EXTERIOR OF THE BUILDING SHALL BE WEATHERPROOF.
49. MANUAL FIRE ALARM BOXES (PULL STATIONS) NOT MORE THAN 5 FEET FROM ENTRANCE TO EACH EXIT.
50. PROVIDE VISIBLE ALARM NOTIFICATION APPLIANCES (STROBES) IN THE FOLLOWING AREAS: PUBLIC AND COMMON AREAS, OPEN OFFICE SPACES, CONFERENCE ROOMS, MUSIC ROOMS, COMMON CORRIDORS, LOBBIES, TOILET ROOMS, LOCKER ROOMS, MECH/ELEC ROOMS, FIRE PUMP ROOM, TRANSFORMER VAULT, ROOMS DESIGNATED ADA, AND TRASH ROOMS.
51. PROVIDE SMOKE DETECTORS WHERE SHOWN ON THE DRAWINGS. PROVIDE ADDITIONAL DETECTORS AS REQUIRED BY THE APPLICABLE CODES.
52. ALL BATTERIES SHALL BE SIZED FOR 15 MINUTES OF ALARM AFTER 24 HOURS IN STANDBY.
53. DUCT SMOKE DETECTORS
- THE DETECTOR SHALL BE MOUNTED IN A DUCT DETECTOR HOUSING LISTED FOR THAT PURPOSE. PROVIDE REMOTE TEST SWITCH, RELAY, AND LED REMOTE INDICATOR. THE DUCT DETECTOR SHALL BE SUPPLIED WITH THE APPROPRIATE SAMPLING TUBES TO FIT THE INSTALLATION.
 - THE DUCT HOUSING COVER SHALL INCLUDE A TEST PORT FOR FUNCTIONAL TESTING OF THE DETECTOR WITHOUT COVER REMOVAL. THE DUCT HOUSING SHALL INCLUDE A COVER REMOVAL SWITCH CAPABLE OF INDICATING COVER REMOVAL STATUS TO THE FIRE ALARM CONTROL PANEL.
 - THE INTELLIGENT DUCT DETECTOR SHALL HAVE A DUCT HOUSING WITH AN ON-BOARD RELAY.
 - PROVIDE REMOTE TEST STATION WITH ALARM LED.
 - PROVIDE WEATHERPROOF AND HEATED ENCLOSURE AS REQUIRED FOR EXTERIOR LOCATIONS (ROOF, ETC.).
55. PROVIDE ALL CONTROL WIRING, DEVICES, AND RELAYS TO SHUTDOWN THE ASSOCIATED MECHANICAL EQUIPMENT.
56. PROVIDE ALL CONTROL WIRING, DEVICES, AND RELAYS TO "MUTE" THE SOUND SYSTEMS AND DISABLE THE ELECTRONIC ACOUSTIC ENHANCEMENT SYSTEM.
57. PROVIDE ALL CONTROL WIRING, DEVICES, AND RELAYS TO UNLOCK SECURED DOORS UPON GENERAL ALARM. REFERENCE ARCHITECTURAL AND INTERIOR DESIGN DRAWINGS FOR COORDINATION.
58. COORDINATE DACT CONTACT ID COMMUNICATION FORMAT POINT (DEVICE/LOCATION) REPORTING WITH OWNERS CMS SERVICE.
59. ALL REMOTE FIRE ALARM DEVICES, MODULES, AND EQUIPMENT CONCEALED ABOVE ACCESSIBLE CEILINGS SHALL HAVE LOCATIONS CLEARLY IDENTIFIED ON THE AS-BUILT DRAWINGS.
60. PROVIDE ALL DEVICES AND WIRING FOR ACTIVATION OF THE ELEVATOR SHUNT TRIP BREAKERS.
61. ALL FIRE ALARM WIRING TO BE INSTALLED IN CONDUIT.
62. MAGNETIC DOOR HOLDER
- PROVIDE 24 VOLT MAGNETIC DOOR HOLDER WITH INTEGRAL DIODES TO REDUCE BUZZING. PROVIDE MAGNETIC DOOR HOLDERS AS SHOWN ON DRAWINGS AND WHERE REQUIRED BY AUTHORITY HAVING JURISDICTION. MAGNETIC DOOR HOLDER SHALL BE SEMI-FLUSH MOUNTED FOR EACH DOOR. COORDINATE EQUIPMENT WITH THE DOOR HARDWARE. REFERENCE ARCHITECTURAL DRAWINGS, DETAILS, AND SPECIFICATIONS FOR TYPE, MOUNTING DETAILS, ETC. PRIOR TO ROUGH-IN.
63. NAC PANEL
- POWER EXTENDER PANEL SHALL BE A STAND-ALONE PANEL CAPABLE OF POWERING A MINIMUM OF 4 NOTIFICATION APPLIANCE CIRCUITS. NOTIFICATION APPLIANCE CIRCUITS SHALL BE CLASS A STYLE Z RATED AT 2 AMPS EACH. PANEL SHALL PROVIDE CAPABILITY TO BE EXPANDED TO 8 NOTIFICATION APPLIANCE CIRCUITS. NAC PANELS SHALL ALSO POWER THE MAGNETIC DOOR HOLDERS.
64. SURFACE MOUNTED DEVICES
- SURFACE MOUNTED DEVICES SHALL BE PROVIDED WITH MANUFACTURER'S CUSTOM SURFACE MOUNT BACK BOX (SKIRT) TO BLEND SEAMLESSLY WITH THE DEVICE'S OVERALL DIMENSIONS. STANDARD SHEET METAL BACK BOXES SHALL NOT BE USED FOR SURFACE MOUNTED DEVICES, UNLESS BOX IS HIDDEN BY (OR RECESSED IN) WALL AND CEILING ARCHITECTURAL TREATMENTS. THE APPEARANCE SHALL BE THAT THE DEVICE SITS TIGHT TO NEW AND EXISTING WALLS AND WALL/CEILING ARCHITECTURAL TREATMENTS.

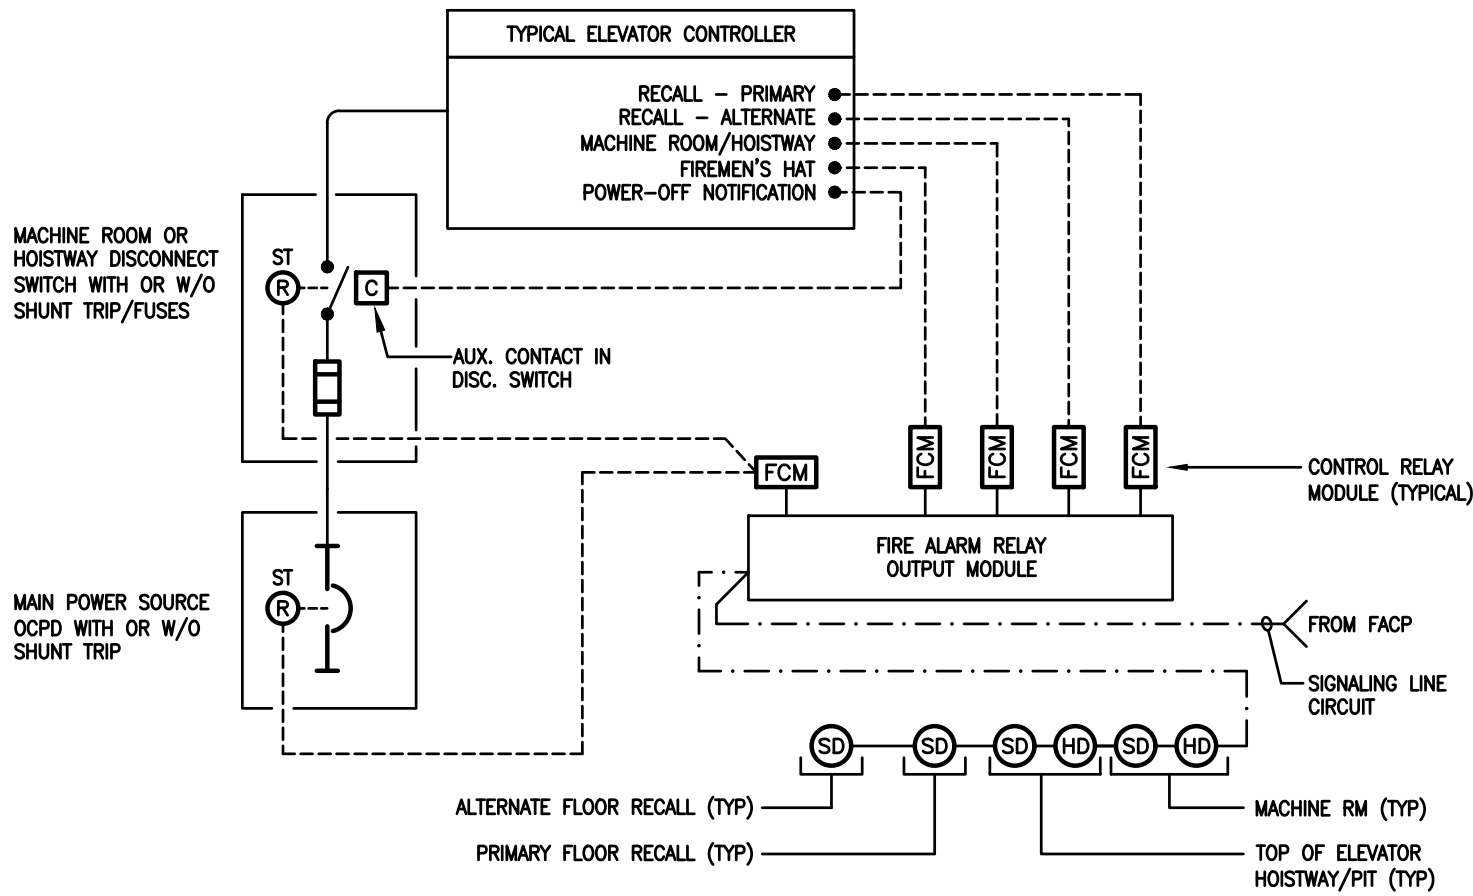

TYPICAL ELEVATOR CONTROL DIAGRAM

N.T.S.

Mark B. Thompson Associates
Architecture
502 South 24th Street
Philadelphia, PA 19146
215.985.1000 www.mbtarchitects.com

Keast & Hood Company of New York, PC
Structural Engineering
400 Market Street, Suite 1250
Philadelphia, PA 19106
215.625.0099 www.keasthood.com

Dimitri J. Ververelli, Inc.
Mechanical, Electrical, Plumbing, Fire Protection
Engineering
211 North 13th Street
Philadelphia, PA 19107
215.495.0000 www.djvinc.com

Langan
Civil Engineering
21 Penn Plaza, 360 West 31st Street, 8th Floor
New York, NY 10001
212.479.5400 www.langan.com

Theatre Projects
Acoustical Design
47 Water Street
South Norwalk, CT 06854
203.299.0830 www.theatreprojects.com

It is a violation of New York State Law for any person, unless he is acting under the direction of a licensed Professional Engineer or Land Surveyor, to alter an item in any way. If an item bearing the seal of an Engineer or Land Surveyor is altered, the altering Engineer or Land Surveyor shall affix to the item his seal and the notation "altered by" followed by his signature and the date of such alteration, and a specific description of the alteration.

General Notes

1. All dimensions and existing conditions shall be checked and verified by contractor at the site prior to proceeding with the work.
2. Contractor shall inform Architect/ Engineer of any discrepancies on drawings before construction begins.
3. No existing service may be cut without Architect/Engineer's consent. Any existing service severed or damaged shall be replaced at no cost to owner.
4. Contractor must notify Architect/ Engineer at once if hidden existing conditions encountered require design modifications.

Issue	Issued For	Date
0	Bid and Permit	07-06-2022

PRELIMINARY
Not For Construction

Key Plan




EGNER HALL
BUILDING 685
U.S. MILITARY ACADEMY
West Point, New York

Project No.: 11300 (DW/ #2115)
Date: July 6, 2022

Drawing Title:
Fire Alarm Details & Notes

FA 200

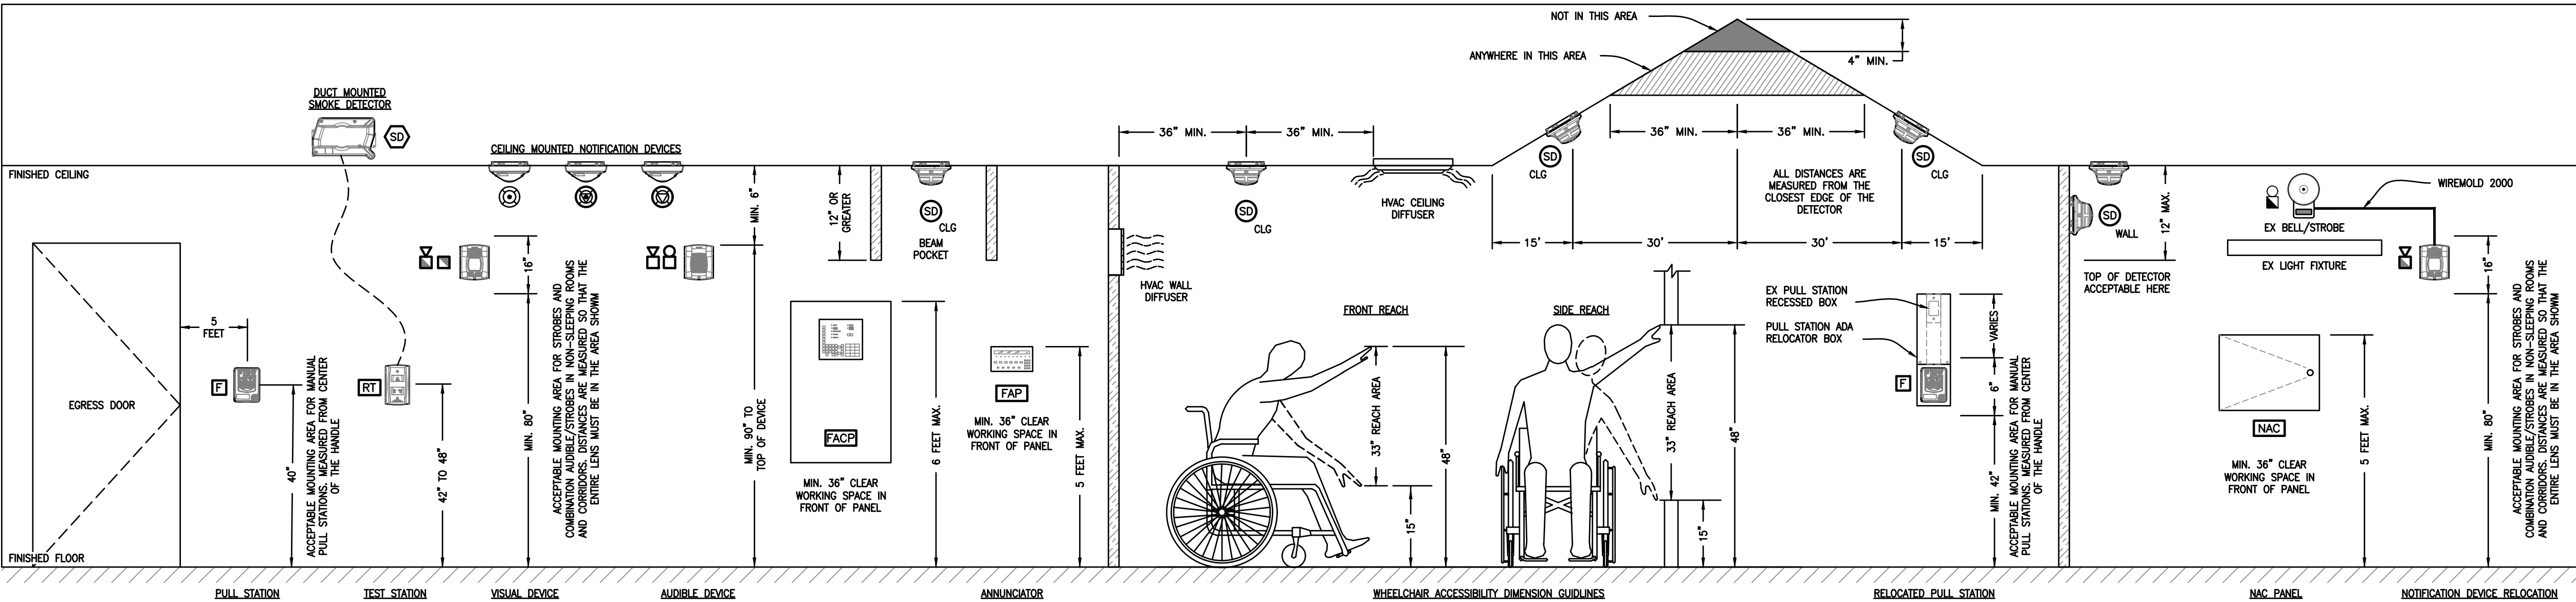

FIRE ALARM DEVICES AND EQUIPMENT - MOUNTING HEIGHTS AND DIMENSIONS

N.T.S.