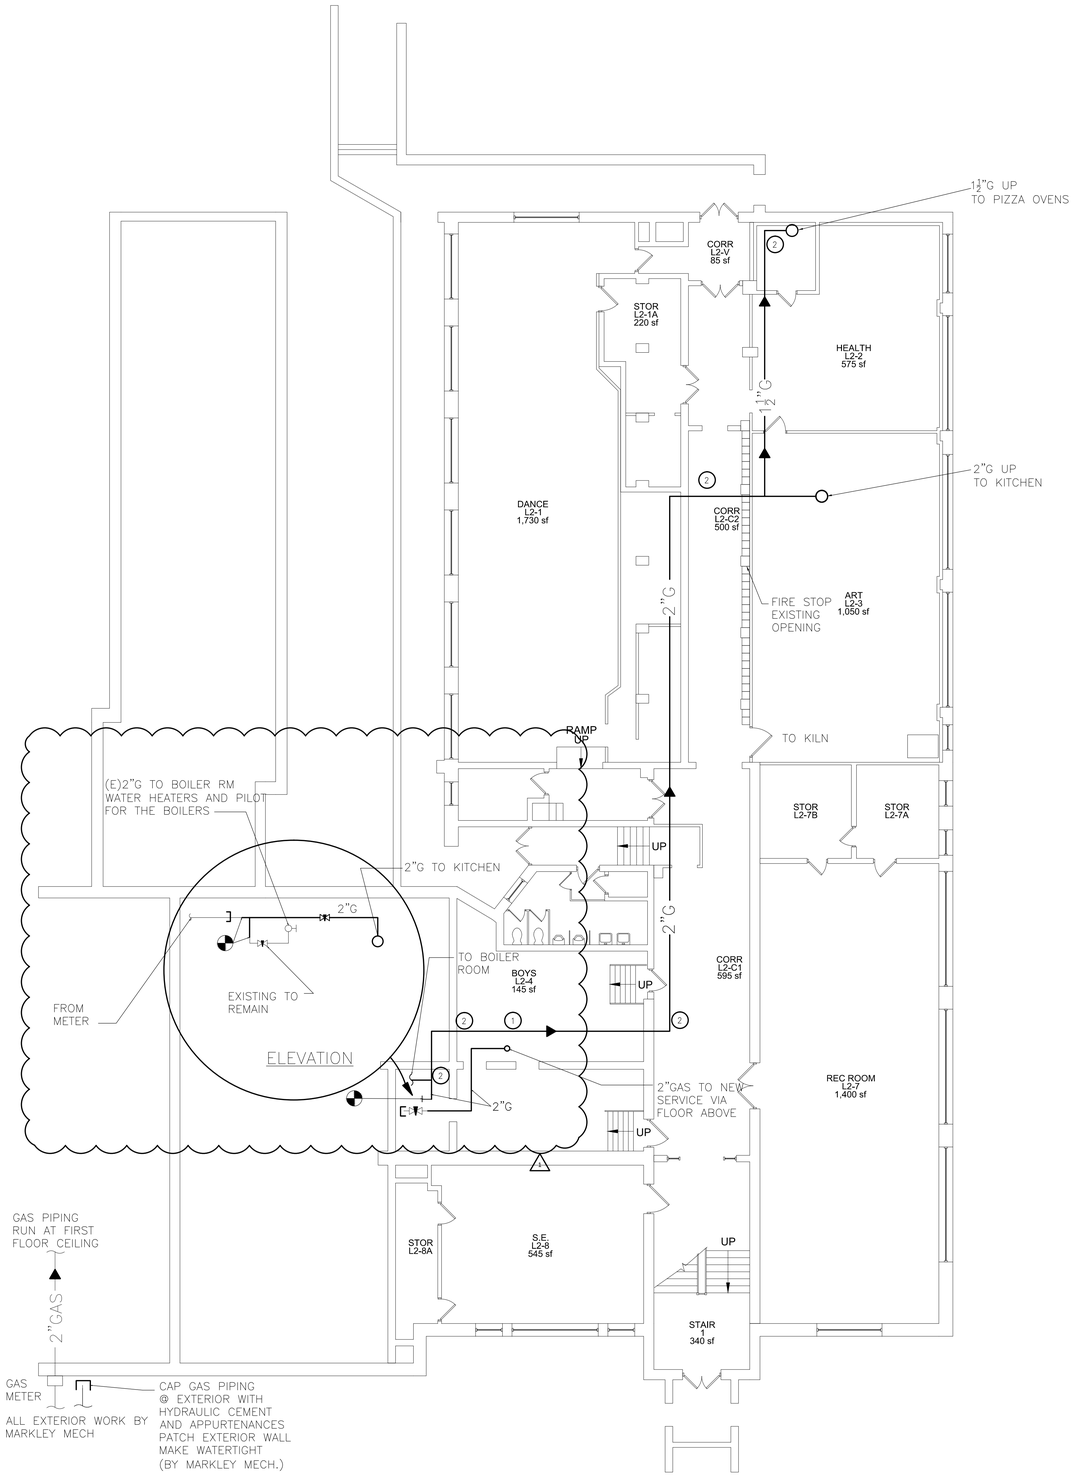

1 PARTIAL BASEMENT FLOOR PLAN - NEW WORK

SCALE: 1/8" = 1'-0"

KEYED NOTES – NEW WORK BOILER ROOM:

1. PROVIDE NEW GAS PIPING AND VALVES AS SHOWN.
2. PROVIDE WALL AND FLOOR SLEEVES AT ALL PENETRATIONS AND PROVIDE FIRE STOPPING.

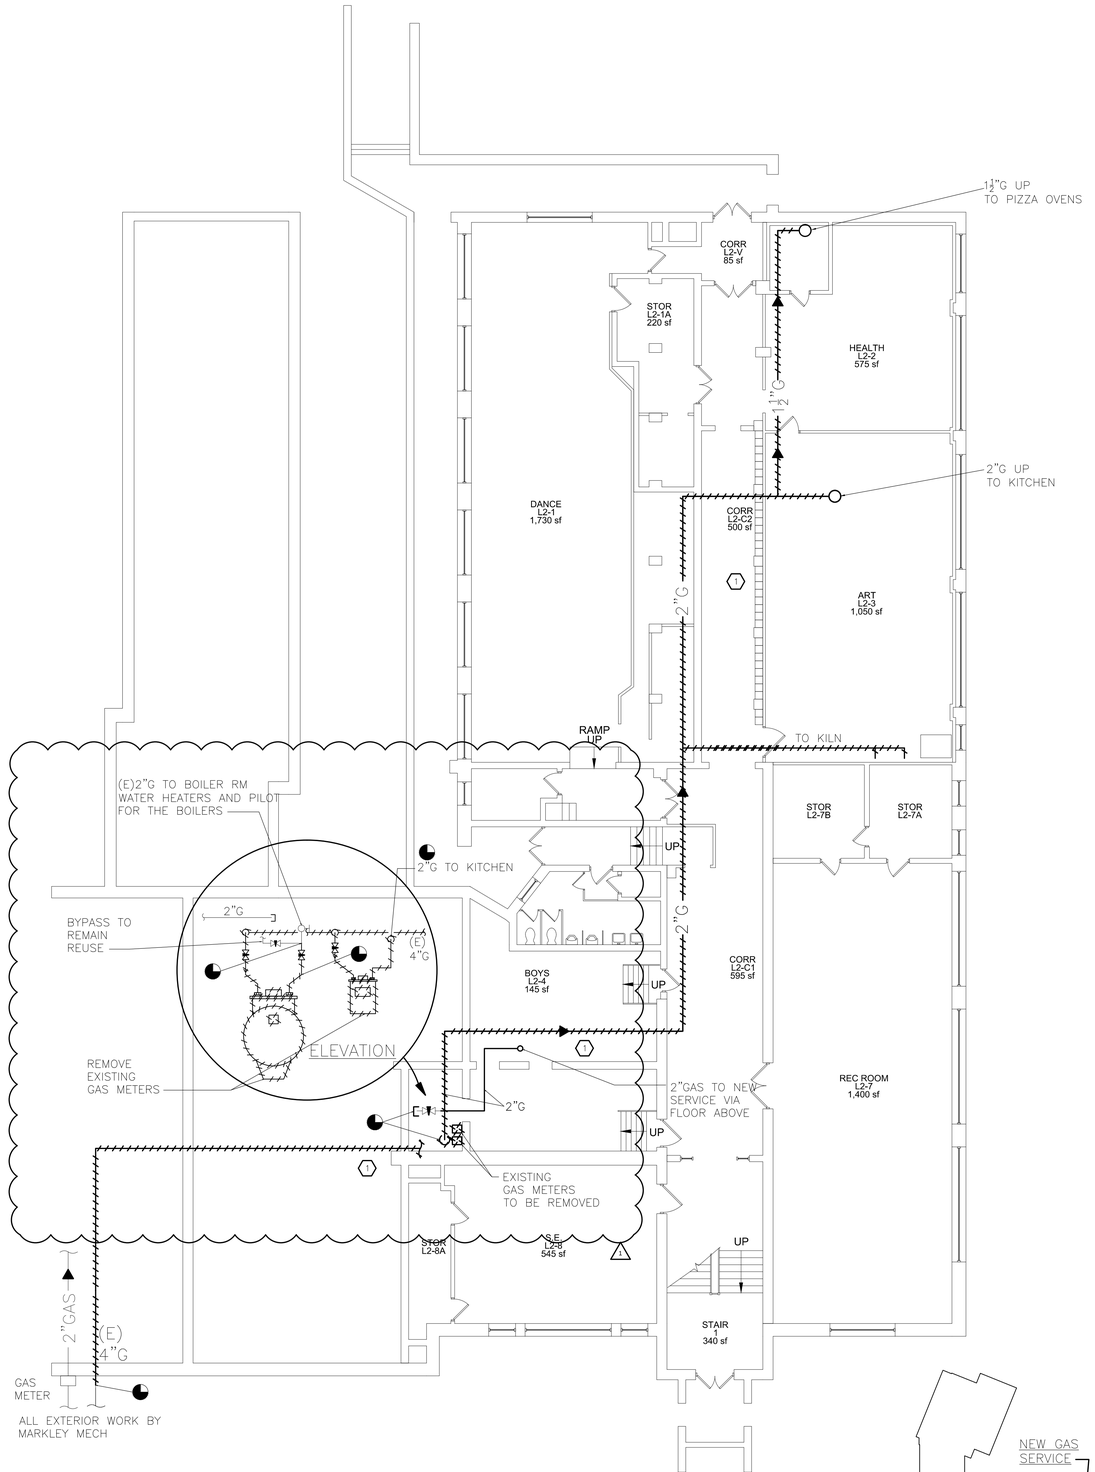

2 PARTIAL BASEMENT FLOOR PLAN - DEMOLITION

SCALE: 1/8" = 1'-0"

KEYED NOTES – DEMOLITION

1. REMOVE GAS PIPING AS SHOWN. PREPARE FOR NEW WORK.

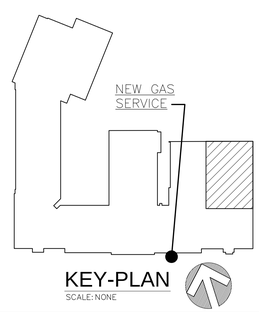

KEY-PLAN

SCALE: NONE

IT IS A VIOLATION OF THE LAW FOR ANY PERSON UNLESS HE IS ACTING UNDER THE DIRECTION OF A LICENSED, PROFESSIONAL ENGINEER TO ALTER ANY ITEM ON THIS DRAWING IN ANY WAY. IF ANY ITEM IS ALTERED, AFFIXED ALONG WITH A DESCRIPTION OF THE ALTERATION, THE SIGNATURE AND DATE. COPYRIGHT © 2015

ENGINEER:
Eisenbach & Ruhnke Engineering, P.C.
291 Genesee Street – Utica, NY 13501
Ph.315-735-1916 Fax.315-735-6365
www.erengpc.com

CONSULTANT(S):

STAMP

STATE OF NEW YORK
JOHN EISENBACH
NO. 059465
PROFESSIONAL ENGINEER

YONKERS PUBLIC SCHOOLS

UPGRADES TO HVAC AND SELECT INTERIOR IMPROVEMENTS AT THE ENRICO FERMI SCHOOL

INTERIOR GAS PIPING UPGRADES

ENRICO FERMI SCHOOL for the PERFORMING ARTS

27 POPLAR STREET, YONKERS, NY 10701

SED 66-23-00-01-02-016

PROJECT NO.	Y20EF01	
YPS PROJECT NO.	10459	
1 ADDENDUM #1	4.12.2021	JMJ
REVISION	DATE	BY
ISSUED FOR BID	3.3.2021	
DRAWN BY	JMJ	
CHECKED BY	JJE	
APPROVED	JJE	
SCALE	AS NOTED	

SHEET TITLE

PARTIAL BASEMENT FLOOR PLANS DEMOLITION AND NEW WORK

SHEET NO.

P-100

FILE PATH –N:\1 – PROJECT DIRECTORIES\Yonkers Public Schools\Enrico Fermi School for the Performing Arts\Y20EF01 Gas Connections\CAD\Y20EF01P100.BID.dwg