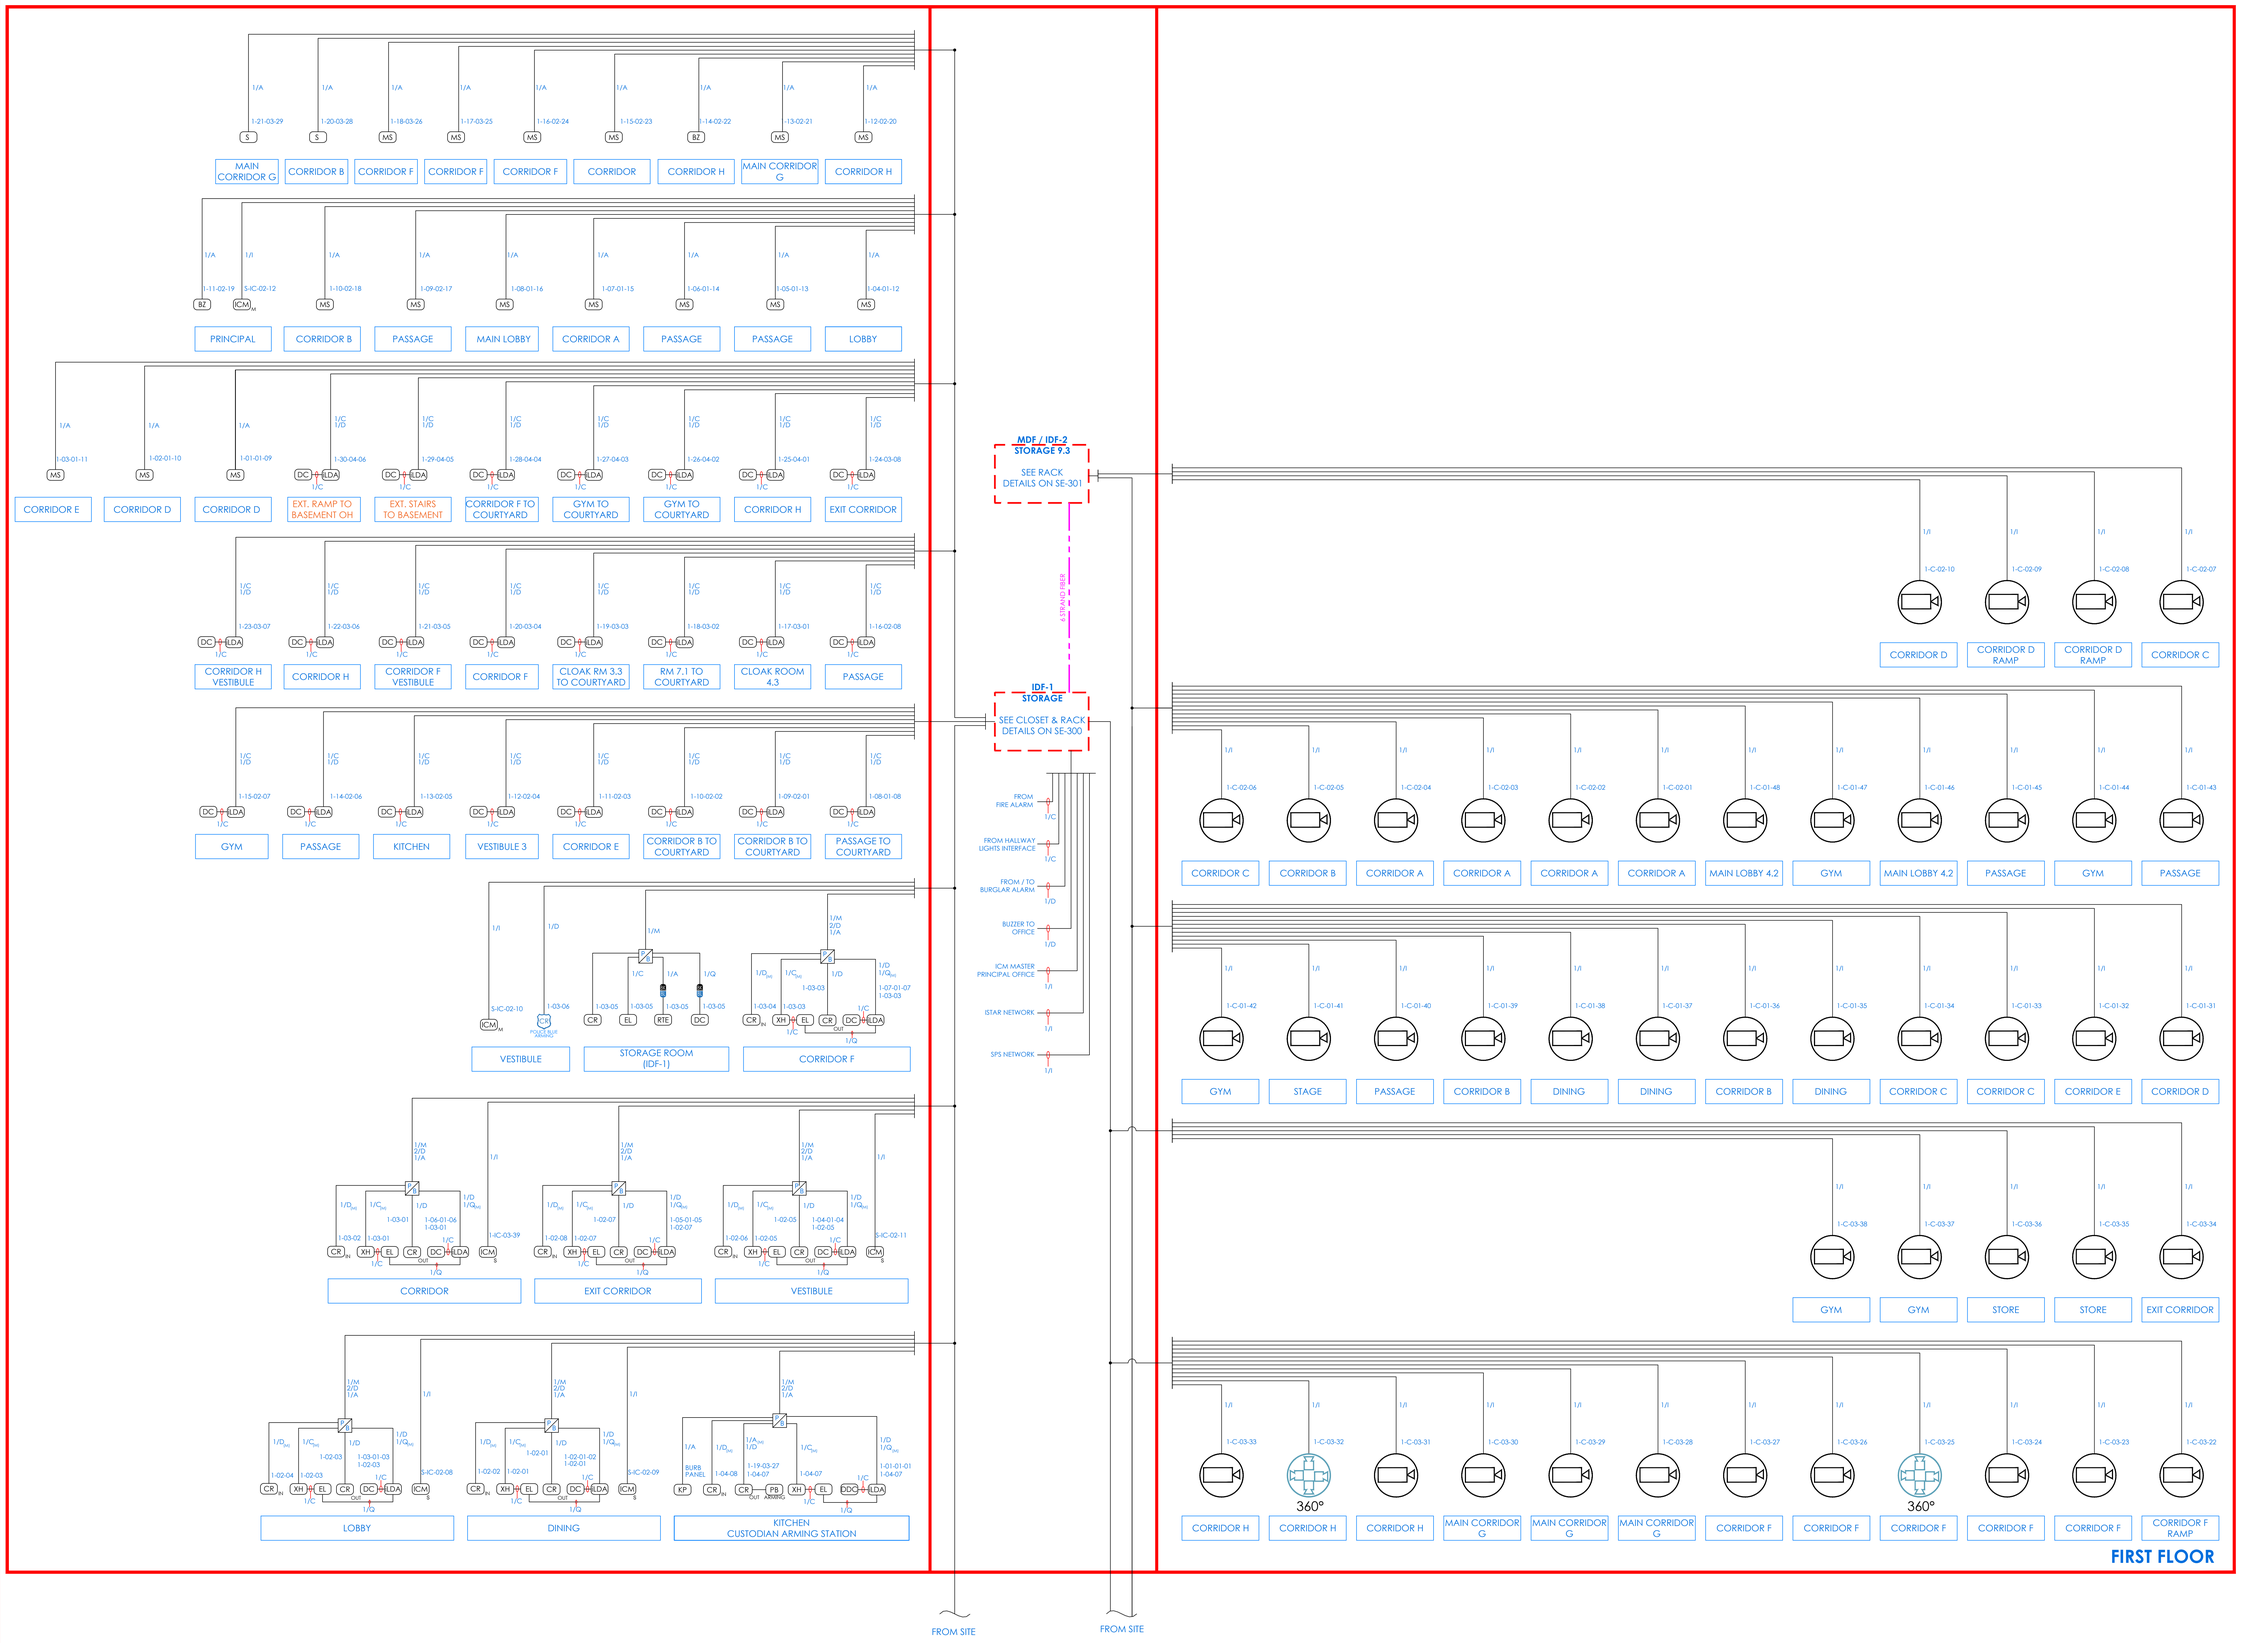

NOTES:

1. DEVICE PLACEMENT, RISER DEPICTION, CABLE TYPES AND ROUTES, DEVICE TERMINATION AND OTHERS ARE FOR REFERENCE ONLY.
2. THE CONTRACTOR IS RESPONSIBLE FOR UNDERSTANDING AND VERIFYING THE ENTIRE DRAWINGS SET AND SPECIFICATIONS. VERIFY ACTUAL FIELD CONDITIONS AND DELIVER A TURN KEY SOLUTION TO COY BOE.
3. CONTRACTOR TO VERIFY CAMERAS FIELD OF VIEW AND ADJUST AS NEEDED TO THE SATISFACTION OF BOE SECURITY MANAGER.
4. PRIOR TO PULLING CAT-6 WIRES, CONTRACTOR TO VERIFY CABLE LENGTH DOES NOT TO EXCEED 300' WHEN BROUGHT TO CLOSEST CLOSET.
5. ALL CAT-6 CABLES TO BE TESTED AND CERTIFIED AS PER BID DOCUMENT
6. CONTRACTOR TO MARK ANY DEVIATIONS FROM THE PROVIDED RISER AND NOTE ON THE "AS BUILT"
7. CONTRACTOR TO PRODUCE AND DELIVER A BOUND "AS BUILT" SET IN BOTH "D" SIZE HARD COPY (2 SETS) AND A CD WITH .PDF FORMAT.
8. CONTRACTOR IS RESPONSIBLE FOR SYSTEM COMMISSIONING. ITG'S ROLE IS LIMITED TO SYSTEM PROGRAMMING ONLY.

ISSUED FOR:

DATE	COMMENTS
12/21/2021	FIRST SUBMISSION
1/8/2022	SECOND SUBMISSION
1/14/2022	THIRD SUBMISSION
2/18/2022	SEGMENTED SUBMISSION

ITG Larson, Inc.
155 Lafayette Ave
White Plains, NY 10603

This CAD set and all inventions, ideas, designs, details and methods shown here are the property of ITG Larson, Inc and may not be used, altered, reproduced, or distributed without ITG's written consent and permission.

PROJECT:
WESTCHESTER HILLS SCHOOL 29
47 CROYDON RD
YONKERS, NY 10710

TITLE:
SECURITY UPDATE PROJECT
SECURITY RISER
FIRST FLOOR

DESIGNED BY	DRAWN BY	CHECKED BY
XX	XX	XX

WORK ORDER NO: XXXXXX	DATE: 12/18/2021
S.A. NO: XXXXXX	SCALE: N.T.S.
	DRAWING NO: SE-201