NOTES:

1. EXISTING CONDITIONS DEPICTED ON THIS PLAN HAVE BEEN TAKEN FROM SURVEYS PREPARED BY BADEY & WATSON, SURVEYING AND ENGINEERING, P.C..
2. GEOTECHNICAL BORING/TEST PIT LOCATIONS DEPICTED ON THIS PLAN WERE TAKEN FROM THE GEOTECHNICAL REPORT ENTITLED, "PRELIMINARY SUBSURFACE INVESTIGATION", DATED 05/13/2021, PREPARED BY SESI CONSULTING ENGINEERS.
3. PAVEMENT CORE, STORMWATER TEST, SANITARY TEST LOCATIONS DEPICTED ON THIS PLAN WERE TAKEN FROM THE GEOTECHNICAL REPORT ENTITLED, "GEOTECHNICAL INVESTIGATION REPORT FOR PROPOSED NORTHEAST INTERSTATE LOGISTICS CENTER ROUTE 312 AND PUGSLEY ROAD," REVISED 06/26/2020, PREPARED BY SESI CONSULTING ENGINEERS.
4. PIPE FOR STORM DRAINS IDENTIFIED AS HDPE HEREON SHALL BE HIGH DENSITY POLYETHYLENE PIPE (HDPE) WITH A SMOOTH INTERIOR AND ANNULAR EXTERIOR CORRUGATIONS IN ACCORDANCE WITH ASTM F-2648. JOINTS SHALL BE WATERTIGHT IN ACCORDANCE WITH ASTM D-3212.
5. ELECTRIC, TELEPHONE, FIRE ALARM AND CABLE TELEVISION LINES SHALL BE INSTALLED UNDERGROUND IN CONDUIT IN ACCORDANCE WITH THE REQUIREMENTS OF THE UTILITY COMPANY HAVING JURISDICTION.
6. UNLESS OTHERWISE SPECIFIED, PIPE FOR WATER SUPPLY AND DISTRIBUTION LINES SHALL BE POLYVNYL CHLORIDE PRESSURE PIPE (PVCP), CLASS 235 PSI, DR-18, WITH PUSH-ON JOINTS IN ACCORDANCE WITH AWWA C-900 (BLUE BRUTE).
7. ALL STORMWATER MANAGEMENT PRACTICES AND SEPTIC FIELDS SHALL REMAIN UNDISTURBED AND BE PROTECTED FROM HEAVY MACHINERY TRAFFIC DURING CONSTRUCTION. HOWEVER DURING CONSTRUCTION OF THE PRACTICE THE CONTRACTOR SHALL MINIMIZE AND AVOID HEAVY MACHINERY TRAFFIC TO THE MAXIMUM EXTENT PRACTICABLE. THERE SHALL BE NO STORAGE OF MATERIALS WITHIN AREAS TO BE USED FOR STORMWATER MANAGEMENT PRACTICES. THE CONTRACTOR SHALL INSTALL CONSTRUCTION FENCE AROUND THE PRACTICE TO DISCOURAGE VEHICLE TRAFFIC.

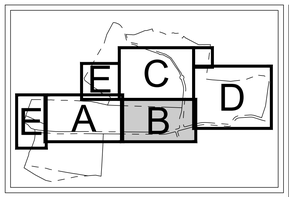

KEY MAP
SCALE: 1" = 1,500'

LEGEND

- EXISTING/PROPOSED PROPERTY LINE
- PROPOSED SUBDIVISION LINE
- ADJACENT PROPERTY LINE
- EXISTING WETLAND LINE AND DELINEATION
- EXISTING NYSDEC WETLAND BUFFER
- EXISTING TOWN WETLAND BUFFER
- EXISTING NYCDEP LIMITING DISTANCE
- EXISTING BUILDING LINE
- EXISTING PAVEMENT EDGE/CURB LINE
- EXISTING STONE WALL
- EXISTING GUIDE RAIL
- EXISTING FENCE
- EXISTING STORM DRAIN LINE AND SIZE
- EXISTING OVERHEAD WIRES
- EXISTING UTILITY POLE
- PROPOSED BUILDING LINE
- PROPOSED WATER STORAGE TANK LINE
- PROPOSED EDGE OF PAVEMENT/CURB LINE
- PROPOSED LANDBANKED PARKING
- PROPOSED SANITARY SEWER MANHOLE
- PROPOSED STORM DRAIN MANHOLE
- PROPOSED TYPE C/ DRAIN INLET
- PROPOSED TYPE DI DRAIN INLET
- PROPOSED ROCK OUTLET PROTECTION
- PROPOSED HEADWALL
- PROPOSED END SECTION
- PROPOSED WATER QUALITY STRUCTURE
- PROPOSED BYPASS MANHOLE
- PROPOSED HYDRANT
- PROPOSED STORM DRAIN LINE & SIZE
- PROPOSED SANITARY SEWER LINE
- PROPOSED WATER LINE & SIZE
- PROPOSED ROOF DRAIN LEADER (RDL)
- PROPOSED WATER VALVE
- PROPOSED RETAINING WALL (DESIGNED BY ARCO)
- PROPOSED POLE MOUNTED LIGHTING STANDARD
- PROPOSED UTILITY POLE
- EXISTING FEATURE TO BE REMOVED

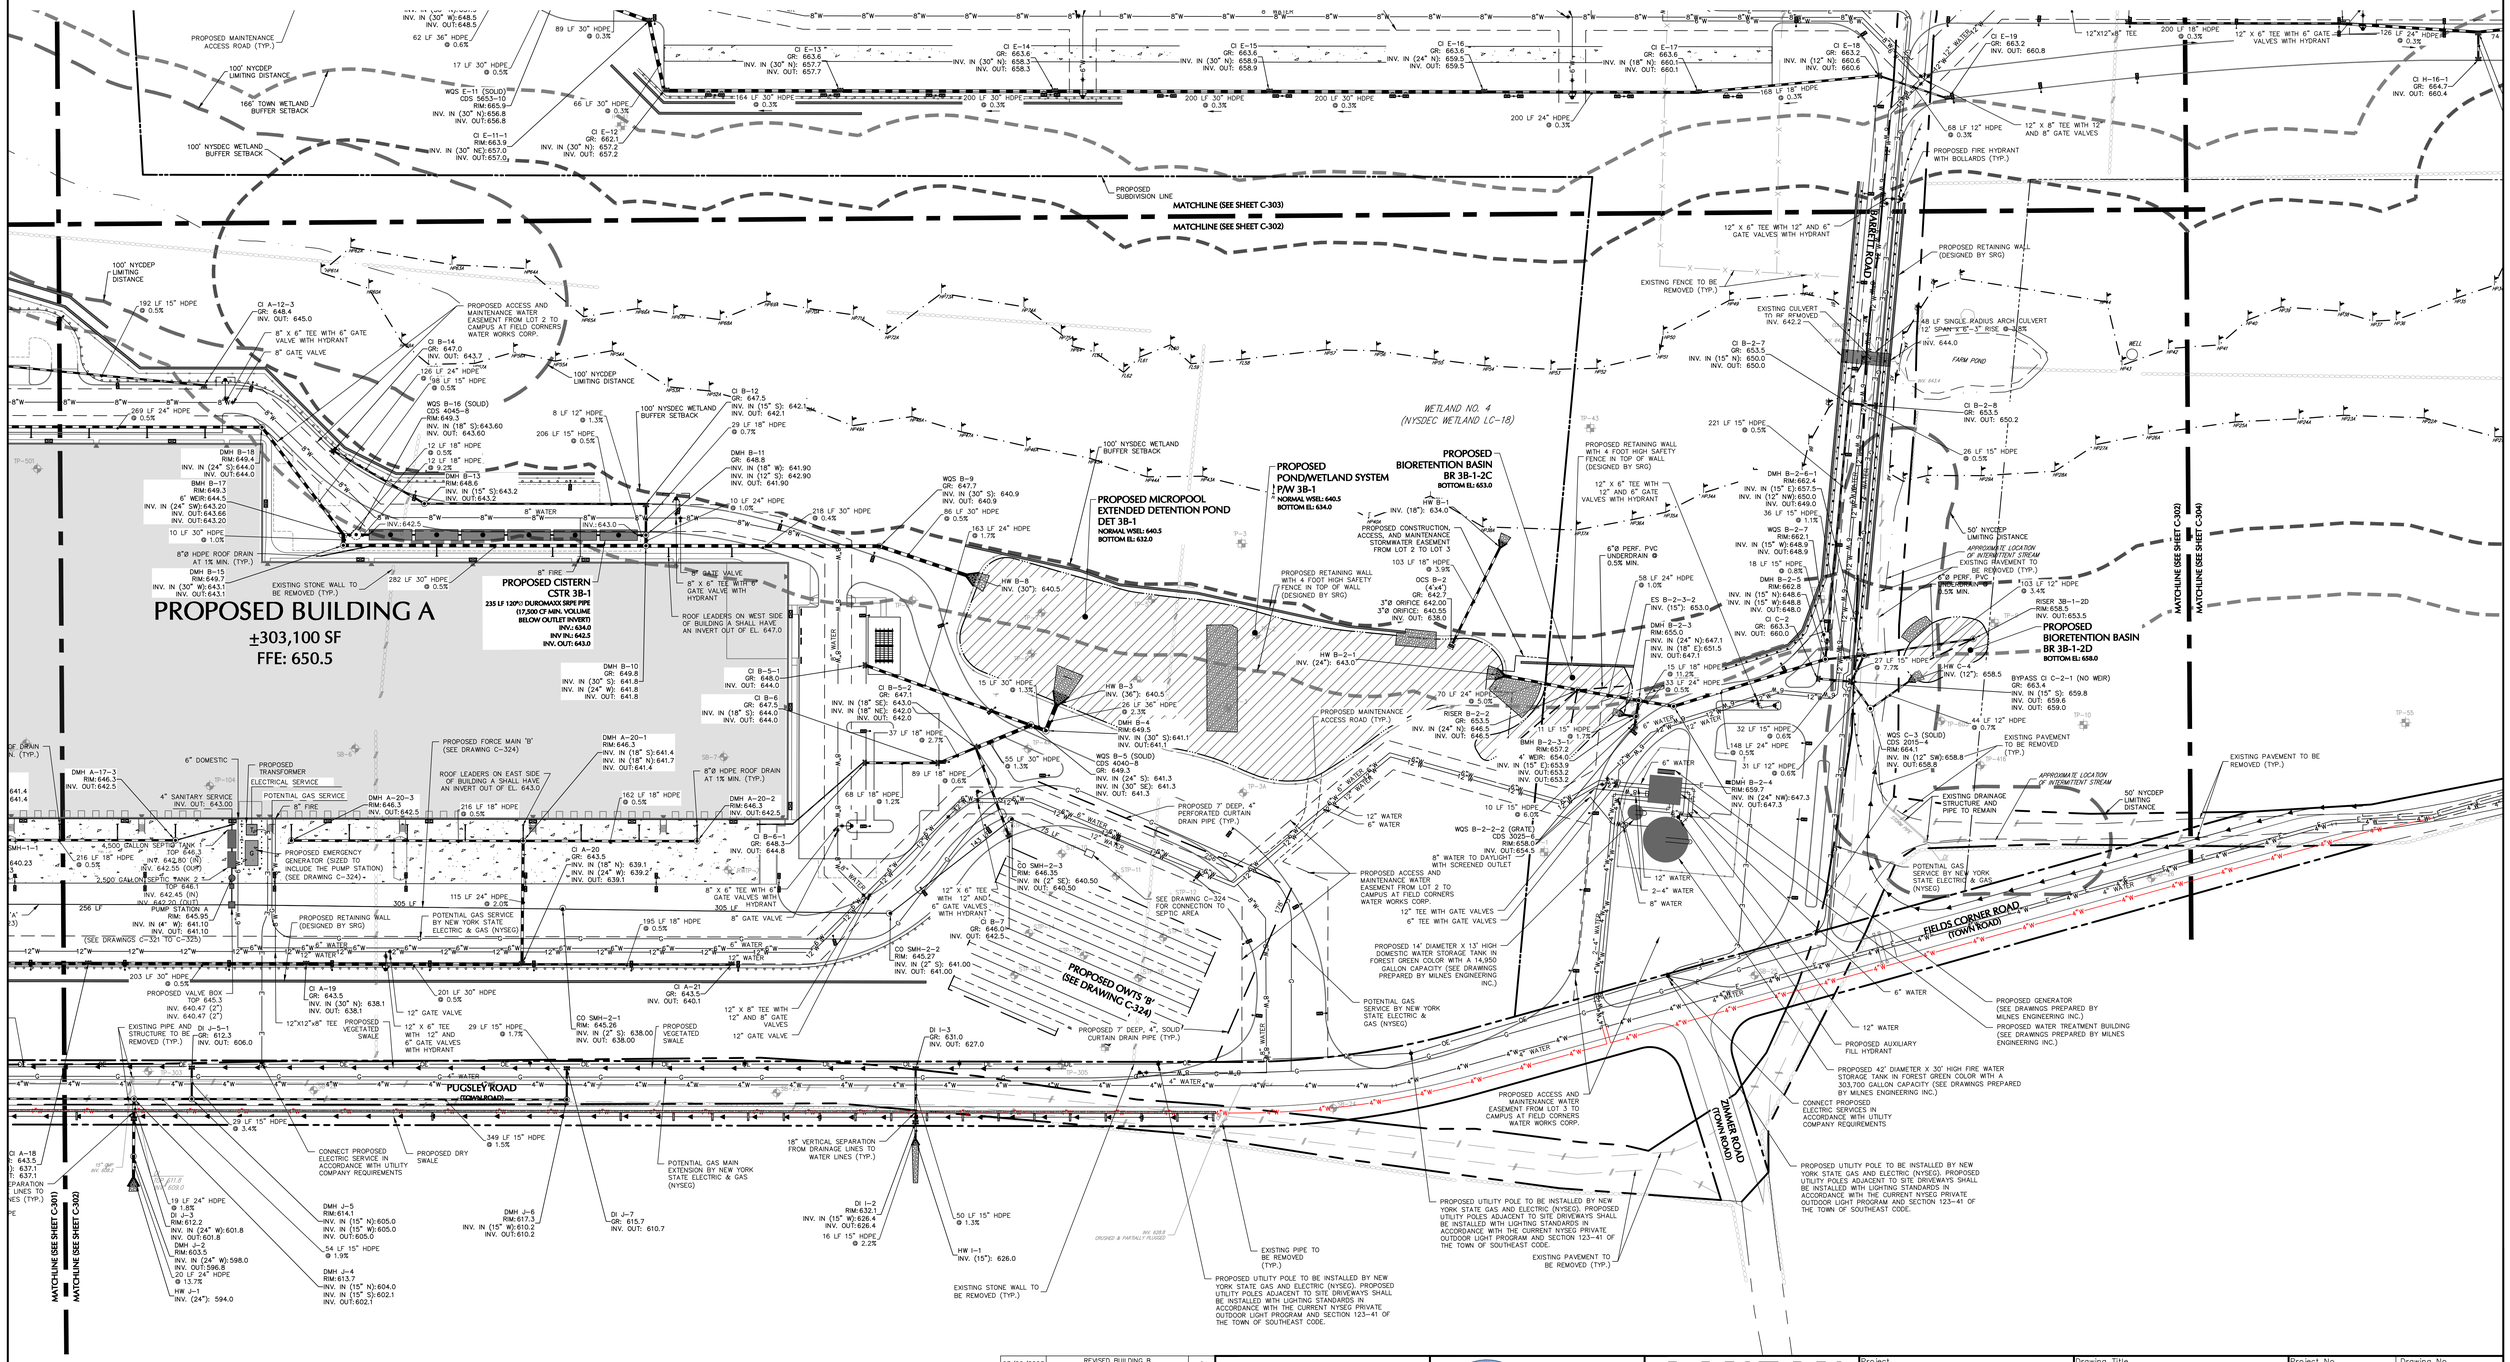

03/24/2023	REVISED PER PUTNAM COUNTY HEALTH DEPARTMENT COMMENTS	9	03/06/2023	REVISED BUILDING B STORM ROOF LEADERS	8
			02/10/2023	REV. NEW LOT LINE / SITE GRADING & STORM	7
			12/30/2022	REV. BUILDING A UTILITIES	6
			12/16/2022	REV. PER WATERSHED INSPECTOR GENERAL COMMENTS	5
Date	Description	No.	Date	Description	No.
Revisions			Revisions		

50 0 25 50
SCALE IN FEET

WARNING: IT IS A VIOLATION OF THE NYS EDUCATION LAW ARTICLE 145 FOR ANY PERSON, UNLESS HE IS ACTING UNDER THE DIRECTION OF A LICENSED PROFESSIONAL ENGINEER, LAND SURVEYOR OR GEOLOGIST, TO ALTER THIS ITEM IN ANY WAY.

STATE OF NEW YORK — MICHAEL J. FINAN — 081473 — LICENSED PROFESSIONAL ENGINEER

03/24/2023
Date

MICHAEL J. FINAN, PE, LEED–AP
PROFESSIONAL ENGINEER NY Lic. No. 081473

LANGAN
Langan Engineering, Environmental, Surveying, Landscape Architecture, and Geology, D.P.C.
One North Broadway, Suite 910
White Plains, NY 10601
T: 914.323.7400 F: 914.323.7401 www.langan.com

Project	LINCOLN LOGISTICS BREWSTER
	TOWN OF SOUTHEAST
	PUTNAM COUNTY NEW YORK
Drawing Title	UTILITY PLAN B (2 OF 5)
Project No.	190065201
Date	1/28/2022
Drawn By	JM/SK
Checked By	CZ/MF
Drawing No.	C-302
Sheet	25 of 96

© 2023 Langan

Date: 3/27/2023 Time: 11:45 User: czolezi Style Table: Langan.stb Layout: C0102 Document Code: 190065201-0501-CU101-0102

LANGAN
Project No. 190065201