Drawing No.	Description	Rev
AAX-C1	COVER PAGE & DRAWING LIST	2
AAX-N1	AUDIO VISUAL - LEGEND AND NOTES	2
AAX-K1	COMMONS BUILDING - FIRST FLOOR KEYPLAN	2
AAX-K2	COMMONS BUILDING - SECOND FLOOR KEYPLAN	2
AAX-K3	ASSISTED LIVING - FIRST FLOOR KEYPLAN	2
AAX-K4	ASSISTED LIVING - SECOND FLOOR KEYPLAN	2
AAX-K5	INDEPENDENT LIVING WEST - FIRST FLOOR KEYPLAN	2
AAX-K6	INDEPENDENT LIVING WEST - SECOND FLOOR KEYPLAN	2
AAX-K7	INDEPENDENT LIVING WEST - THIRD FLOOR KEYPLAN	2
AAX-K8	INDEPENDENT LIVING WEST - FOURTH FLOOR KEYPLAN	2
AAX-K9	INDEPENDENT LIVING EAST - FIRST FLOOR KEYPLAN	2
AAX-K10	INDEPENDENT LIVING EAST - SECOND FLOOR KEYPLAN	2
AAX-K11	INDEPENDENT LIVING EAST - THIRD FLOOR KEYPLAN	2
AAX-K12	INDEPENDENT LIVING EAST - FOURTH FLOOR KEYPLAN	2
AAX-E101	COMMONS BUILDING - A/V ELECTRICAL & REFLECTIVE CEILING PLANS - PERFORMANCE ROOM 182	2
AAX-E101A	COMMONS BUILDING - A/V CABLE PULL SCHEDULE - PERFORMANCE ROOM 182	2
AAX-E102	COMMONS BUILDING - A/V ELECTRICAL & REFLECTIVE CEILING PLANS - PERFORMANCE 182 OUTDOOR STAGE	2
AAX-E103	COMMONS BUILDING - A/V ELECTRICAL & REFLECTIVE CEILING PLANS - FOOD AREA 181	2
AAX-E104	COMMONS BUILDING - A/V REFLECTIVE CEILING PLAN - PERFORMANCE CORRIDORS 177 & 188	2
AAX-E105	COMMONS BUILDING - A/V ELECTRICAL & REFLECTIVE CEILING PLANS - MAKER / ART 185	2
AAX-E106	COMMONS BUILDING - A/V ELECTRICAL & REFLECTIVE CEILING PLANS - ACTIVE LEARNING ROOM 189	2
AAX-E107	COMMONS BUILDING - A/V ELECTRICAL & REFLECTIVE CEILING PLANS - LENS ROOM 178	2
AAX-E108	COMMONS BUILDING - A/V REFLECTIVE CEILING PLAN - CORRIDORS: 102, 115, 131, 142, 147, 158	2
AAX-E109	COMMONS BUILDING - A/V ELECTRICAL & REFLECTIVE CEILING PLANS - GAME ROOM 143	2
AAX-E110	COMMONS BUILDING - A/V ELECTRICAL & REFLECTIVE CEILING PLANS - CLASSROOM 144	2
AAX-E111	COMMONS BUILDING - A/V ELECTRICAL & REFLECTIVE CEILING PLANS - VESTIBULE 100, LOBBY 101 & PORTE COCHERE	2
AAX-E112	COMMONS BUILDING - A/V ELECTRICAL & REFLECTIVE CEILING PLANS - MOVEMENT ROOM 192	2
AAX-E113	COMMONS BUILDING - A/V ELECTRICAL & REFLECTIVE CEILING PLANS - CARDIO / STRENGTH ROOM 159	2
AAX-E114	COMMONS BUILDING - A/V ELECTRICAL & REFLECTIVE CEILING PLANS - MAIL ROOM 114	2
AAX-E115	COMMONS BUILDING - A/V ELECTRICAL & REFLECTIVE CEILING PLANS - CONFERENCE ROOM 103	2
AAX-E116	COMMONS BUILDING - A/V ELECTRICAL & REFLECTIVE CEILING PLANS - CONVENIENCE STORE / COFFEE 140 & LIBRARY 141	2
AAX-E117	COMMONS BUILDING - A/V ELECTRICAL & REFLECTIVE CEILING PLANS - AV RACK ROOM 117	2
AAX-E118	COMMONS BUILDING - A/V ELECTRICAL & REFLECTIVE CEILING PLANS - ADD ALTERNATE - EMPLOYEE LOUNGE 134	2
AAX-E119	COMMONS BUILDING - A/V ELECTRICAL & REFLECTIVE CEILING PLANS - ADD ALTERNATE - NATATORIUM 152	2
AAX-E120	COMMONS BUILDING - A/V ELECTRICAL & REFLECTIVE CEILING PLANS - ADD ALTERNATE - SALON 161	2
AAX-E121	COMMONS BUILDING - A/V ELECTRICAL & REFLECTIVE CEILING PLANS - CLOSING ROOM 165	2
AAX-E201	COMMONS BUILDING - A/V REFLECTIVE CEILING PLAN - CORRIDORS: 200, 201, 217	2
AAX-E202	COMMONS BUILDING - A/V ELECTRICAL & REFLECTIVE CEILING PLANS - TEACHING KITCHEN 215	2
AAX-E203	COMMONS BUILDING - A/V ELECTRICAL & REFLECTIVE CEILING PLANS - HOST 210, DINING RMS 211, 213, 216, PATIO PT-1, COCKTAIL LOUNGE 212 & PATIO PT-2	2
AAX-E204	COMMONS BUILDING - A/V ELECTRICAL & REFLECTIVE CEILING PLANS - MULTI-PURPOSE ROOM 207	2
AAX-E301	ASSISTED LIVING - A/V ELECTRICAL & REFLECTIVE CEILING PLANS - ACTIVITY ROOM 1016	2
AAX-E302	ASSISTED LIVING - A/V ELECTRICAL & REFLECTIVE CEILING PLANS - CONFERENCE / TRAINING ROOM 1023	2
AAX-E303	ASSISTED LIVING - A/V ELECTRICAL & REFLECTIVE CEILING PLANS - MAIL ROOM 1029	2
AAX-E304	ASSISTED LIVING - A/V ELECTRICAL & REFLECTIVE CEILING PLANS - AV RACK ROOM 1011	2
AAX-E305	ASSISTED LIVING - A/V ELECTRICAL & REFLECTIVE CEILING PLANS - ADD ALTERNATE - LOBBY 1002	2
AAX-E306	ASSISTED LIVING - A/V ELECTRICAL & REFLECTIVE CEILING PLANS - ADD ALTERNATE - RECEPTION 1003	2
AAX-E307	ASSISTED LIVING - A/V ELECTRICAL & REFLECTIVE CEILING PLANS - ADD ALTERNATE - FAMILY ROOM 1004	2
AAX-E308	ASSISTED LIVING - A/V ELECTRICAL & REFLECTIVE CEILING PLANS - ADD ALTERNATE - DINING ROOM 1018	2
AAX-E309	ASSISTED LIVING - A/V ELECTRICAL & REFLECTIVE CEILING PLANS - ADD ALTERNATE - EXERCISE ROOM 1019	2
AAX-E310	ASSISTED LIVING - A/V ELECTRICAL & REFLECTIVE CEILING PLANS - ADD ALTERNATE - SALON 1031	2
AAX-E311	ASSISTED LIVING - A/V ELECTRICAL & REFLECTIVE CEILING PLANS - ADD ALTERNATE - RESIDENT LOUNGE S116	2
AAX-E312	ASSISTED LIVING - A/V ELECTRICAL & REFLECTIVE CEILING PLANS - ADD ALTERNATE - RESIDENT LOUNGE N117	2
AAX-E401	ASSISTED LIVING - A/V ELECTRICAL & REFLECTIVE CEILING PLANS - AL ACTIVITY ROOM N2001	2
AAX-E402	ASSISTED LIVING - A/V ELECTRICAL & REFLECTIVE CEILING PLANS - AL ACTIVITY ROOM S2001	2
AAX-E403	ASSISTED LIVING - A/V ELECTRICAL & REFLECTIVE CEILING PLANS - ADD ALTERNATE - AL LOUNGE N2004	2
AAX-E404	ASSISTED LIVING - A/V ELECTRICAL & REFLECTIVE CEILING PLANS - ADD ALTERNATE - RESIDENT LOUNGE N2018	2
AAX-E405	ASSISTED LIVING - A/V ELECTRICAL & REFLECTIVE CEILING PLANS - ADD ALTERNATE - AL LOUNGE S2004	2
AAX-E406	ASSISTED LIVING - A/V ELECTRICAL & REFLECTIVE CEILING PLANS - ADD ALTERNATE - RESIDENT LOUNGE S2018	2
AAX-E501	INDEPENDENT LIVING WEST - A/V ELECTRICAL & REFLECTIVE CEILING PLANS - LOUNGE 137W	2
AAX-E502	INDEPENDENT LIVING WEST - A/V ELECTRICAL & REFLECTIVE CEILING PLANS - ADD ALTERNATE - WEST ELEVATOR LOUNGE LEVEL 1	2
AAX-E503	INDEPENDENT LIVING WEST - A/V ELECTRICAL & REFLECTIVE CEILING PLANS - ADD ALTERNATE - GUEST SUITE 'A' 114W	2
AAX-E504	INDEPENDENT LIVING WEST - A/V ELECTRICAL & REFLECTIVE CEILING PLANS - ADD ALTERNATE - GUEST SUITE 'A' 120W	2
AAX-E505	INDEPENDENT LIVING WEST - A/V ELECTRICAL & REFLECTIVE CEILING PLANS - ADD ALTERNATE - RACK ROOM 135W	2
AAX-E601	INDEPENDENT LIVING WEST - A/V ELECTRICAL & REFLECTIVE CEILING PLANS - ADD ALTERNATE - WEST ELEVATOR LOUNGE LEVEL 2	2
AAX-E701	INDEPENDENT LIVING WEST - A/V ELECTRICAL & REFLECTIVE CEILING PLANS - ADD ALTERNATE - WEST ELEVATOR LOUNGE LEVEL 3	2
AAX-E801	INDEPENDENT LIVING WEST - A/V ELECTRICAL & REFLECTIVE CEILING PLANS - ADD ALTERNATE - WEST ELEVATOR LOUNGE LEVEL 4	2
AAX-E901	INDEPENDENT LIVING EAST - A/V ELECTRICAL & REFLECTIVE CEILING PLANS - LOUNGE 131E	2
AAX-E902	INDEPENDENT LIVING EAST - A/V ELECTRICAL & REFLECTIVE CEILING PLANS - ADD ALTERNATE - EAST ELEVATOR LOUNGE LEVEL 1	2
AAX-E903	INDEPENDENT LIVING EAST - A/V ELECTRICAL & REFLECTIVE CEILING PLANS - ADD ALTERNATE - GUEST SUITE 'A' 118E	2
AAX-E904	INDEPENDENT LIVING EAST - A/V ELECTRICAL & REFLECTIVE CEILING PLANS - ADD ALTERNATE - GUEST SUITE 'A' 120E	2
AAX-E905	INDEPENDENT LIVING EAST - A/V ELECTRICAL & REFLECTIVE CEILING PLANS - ADD ALTERNATE - RACK ROOM 137E	2
AAX-E1001	INDEPENDENT LIVING EAST - A/V ELECTRICAL & REFLECTIVE CEILING PLANS - ADD ALTERNATE - EAST ELEVATOR LOUNGE LEVEL 2	2
AAX-E1101	INDEPENDENT LIVING EAST - A/V ELECTRICAL & REFLECTIVE CEILING PLANS - ADD ALTERNATE - EAST ELEVATOR LOUNGE LEVEL 3	2
AAX-E1201	INDEPENDENT LIVING EAST - A/V ELECTRICAL & REFLECTIVE CEILING PLANS - ADD ALTERNATE - EAST ELEVATOR LOUNGE LEVEL 4	2

Drawing No.	Description	Rev
AAX-ELV101a	COMMONS BUILDING - A/V ELEVATIONS - PERFORMANCE ROOM 182	2
AAX-ELV101b	COMMONS BUILDING - A/V ELEVATIONS - PERFORMANCE ROOM 182	2
AAX-ELV102	COMMONS BUILDING - A/V ELEVATIONS - PERFORMANCE 182 OUTDOOR STAGE	2
AAX-ELV103	COMMONS BUILDING - A/V ELEVATIONS - FOOD AREA 181	2
AAX-ELV105	COMMONS BUILDING - A/V ELEVATIONS - MAKER / ART 185	2
AAX-ELV106	COMMONS BUILDING - A/V ELEVATIONS - ACTIVE LEARNING ROOM 189	2
AAX-ELV107	COMMONS BUILDING - A/V ELEVATIONS - LENS ROOM 178	2
AAX-ELV109	COMMONS BUILDING - A/V ELEVATIONS - GAME ROOM 143	2
AAX-ELV110	COMMONS BUILDING - A/V ELEVATIONS - CLASSROOM 144	2
AAX-ELV111	COMMONS BUILDING - A/V ELEVATIONS - VESTIBULE 100, LOBBY 101 & PORTE COCHERE	2
AAX-ELV112a	COMMONS BUILDING - A/V PLAN NORTH & SOUTH WALL ELEVATIONS - MOVEMENT ROOM 192	2
AAX-ELV112b	COMMONS BUILDING - A/V PLAN EAST WALL ELEVATIONS - MOVEMENT ROOM 192	2
AAX-ELV113	COMMONS BUILDING - A/V ELEVATIONS - CARDIO / STRENGTH ROOM 159	2
AAX-ELV114	COMMONS BUILDING - A/V ELEVATIONS - MAIL ROOM 114	2
AAX-ELV115	COMMONS BUILDING - A/V ELEVATIONS - CONFERENCE ROOM 103	2
AAX-ELV116	COMMONS BUILDING - A/V ELEVATIONS - CONVENIENCE STORE / COFFEE 140 & LIBRARY 141	2
AAX-ELV117	COMMONS BUILDING - A/V ELEVATIONS - AV RACK ROOM 117	2
AAX-ELV118	COMMONS BUILDING - A/V ELEVATIONS - ADD ALTERNATE - EMPLOYEE LOUNGE 134	2
AAX-ELV119	COMMONS BUILDING - A/V ELEVATIONS - ADD ALTERNATE - NATATORIUM 152	2
AAX-ELV120	COMMONS BUILDING - A/V ELEVATIONS - ADD ALTERNATE - SALON 161	2
AAX-ELV121	COMMONS BUILDING - A/V ELEVATIONS - CLOSING ROOM 165	2
AAX-ELV201	COMMONS BUILDING - A/V ELEVATIONS - CORRIDORS: 200, 217	2
AAX-ELV202a	COMMONS BUILDING - A/V ELEVATIONS - TEACHING KITCHEN 215	1
AAX-ELV202b	COMMONS BUILDING - A/V CABLE RISER DIAGRAM - 2nd FLOOR DINING, & KITCHEN AREAS	1
AAX-ELV203	COMMONS BUILDING - A/V ELEVATIONS - COCKTAIL LOUNGE 212 & HOST STATION 210	1
AAX-ELV204a	COMMONS BUILDING - A/V ELEVATIONS - MULTI-PURPOSE ROOM 207	1
AAX-ELV204b	COMMONS BUILDING - A/V CABLE RISER DIAGRAM - MULTI-PURPOSE ROOM 207	1
AAX-ELV301	ASSISTED LIVING - A/V ELEVATIONS - ACTIVITY ROOM 1016	1
AAX-ELV302	ASSISTED LIVING - A/V ELEVATIONS - CONFERENCE / TRAINING ROOM 1023	1
AAX-ELV303	ASSISTED LIVING - A/V ELEVATIONS - MAIL ROOM 1029	1
AAX-ELV304	ASSISTED LIVING - A/V ELEVATIONS - AV RACK ROOM 1011	1
AAX-ELV306	ASSISTED LIVING - A/V ELEVATIONS - ADD ALTERNATE - RECEPTION 1003	2
AAX-ELV307	ASSISTED LIVING - A/V ELEVATIONS - ADD ALTERNATE - FAMILY ROOM 1004	2
AAX-ELV308	ASSISTED LIVING - A/V ELEVATIONS - ADD ALTERNATE - DINING ROOM 1018	2
AAX-ELV309	ASSISTED LIVING - A/V ELEVATIONS - ADD ALTERNATE - EXERCISE ROOM 1019	2
AAX-ELV310	ASSISTED LIVING - A/V ELEVATIONS - ADD ALTERNATE - SALON 1031	2
AAX-ELV311	ASSISTED LIVING - A/V ELEVATIONS - ADD ALTERNATE - RESIDENT LOUNGE S116	2
AAX-ELV312	ASSISTED LIVING - A/V ELEVATIONS - ADD ALTERNATE - RESIDENT LOUNGE N117	2
AAX-ELV401	ASSISTED LIVING - A/V ELEVATIONS - AL ACTIVITY ROOM N2001	2
AAX-ELV402	ASSISTED LIVING - A/V ELEVATIONS - AL ACTIVITY ROOM S2001	2
AAX-ELV403	ASSISTED LIVING - A/V ELEVATIONS - ADD ALTERNATE - AL LOUNGE N2004	2
AAX-ELV404	ASSISTED LIVING - A/V ELEVATIONS - ADD ALTERNATE - RESIDENT LOUNGE N2018	2
AAX-ELV405	ASSISTED LIVING - A/V ELEVATIONS - ADD ALTERNATE - AL LOUNGE S2004	2
AAX-ELV406	ASSISTED LIVING - A/V ELEVATIONS - ADD ALTERNATE - RESIDENT LOUNGE S2018	2
AAX-ELV501	INDEPENDENT LIVING WEST - A/V ELEVATIONS - LOUNGE 137W	2
AAX-ELV502	INDEPENDENT LIVING WEST - A/V ELEVATIONS - ADD ALTERNATE - WEST ELEVATOR LOUNGE LEVEL 1	2
AAX-ELV503	INDEPENDENT LIVING WEST - A/V ELEVATIONS - ADD ALTERNATE - GUEST SUITE 'A' 114W	2
AAX-ELV504	INDEPENDENT LIVING WEST - A/V ELEVATIONS - ADD ALTERNATE - GUEST SUITE 'A' 120W	2
AAX-ELV505	INDEPENDENT LIVING WEST - A/V ELEVATIONS - ADD ALTERNATE - RACK ROOM 135W	2
AAX-ELV601	INDEPENDENT LIVING WEST - A/V ELEVATIONS - ADD ALTERNATE - WEST ELEVATOR LOUNGE LEVEL 2	2
AAX-ELV701	INDEPENDENT LIVING WEST - A/V ELEVATIONS - ADD ALTERNATE - WEST ELEVATOR LOUNGE LEVEL 3	2
AAX-ELV801	INDEPENDENT LIVING WEST - A/V ELEVATIONS - ADD ALTERNATE - WEST ELEVATOR LOUNGE LEVEL 4	2
AAX-ELV901	INDEPENDENT LIVING EAST - A/V ELEVATIONS - LOUNGE 131E	2
AAX-ELV902	INDEPENDENT LIVING EAST - A/V ELEVATIONS - ADD ALTERNATE - EAST ELEVATOR LOUNGE LEVEL 1	2
AAX-ELV903	INDEPENDENT LIVING EAST - A/V ELEVATIONS - ADD ALTERNATE - GUEST SUITE 'A' 118E	2
AAX-ELV904	INDEPENDENT LIVING EAST - A/V ELEVATIONS - ADD ALTERNATE - GUEST SUITE 'A' 120E	2
AAX-ELV905	INDEPENDENT LIVING EAST - A/V ELEVATIONS - ADD ALTERNATE - RACK ROOM 137E	2
AAX-ELV1001	INDEPENDENT LIVING EAST - A/V ELEVATIONS - ADD ALTERNATE - EAST ELEVATOR LOUNGE LEVEL 2	2
AAX-ELV1101	INDEPENDENT LIVING EAST - A/V ELEVATIONS - ADD ALTERNATE - EAST ELEVATOR LOUNGE LEVEL 3	2
AAX-ELV1201	INDEPENDENT LIVING EAST - A/V ELEVATIONS - ADD ALTERNATE - EAST ELEVATOR LOUNGE LEVEL 4	2

BROADVIEW
SENIOR LIVING AT PURCHASE COLLEGE

6 INTERNATIONAL DRIVE,
SUITE 120
RYE BROOK, NY 10573

REV.	INITIAL	DATE DRAWN	REVISION DESCRIPTION	INITIAL	DATE APPROVAL
2	NW	04/30/21	100% CONSTRUCTION SET	BF	04/30/21
1	NW	11/09/20	50% CONSTRUCTION SET	BF	11/30/20
0	NW	10/03/20	ISSUED DWG. FOR REVIEW	BF	10/03/20

a.v.services, inc.
99 FAIRFIELD ROAD
FAIRFIELD, NEW JERSEY 07004
PHONE: (973) 575-5222
FAX: (973) 575-0857

MEDIA TECHNOLOGY IMPLEMENTATION

CLIENT: BROADVIEW SENIOR LIVING AT PURCHASE COLLEGE

TITLE: COVER PAGE & DRAWING LIST

PROJ. NO.	DATE	DWG. NO.
AAX	10/03/20	AAX-C1
DRAWN BY: NW / CHK. BY: BF	SCALE: AS NOTED	

M:\1-07 CURRENT PROJECTS\BROADVIEW, AAX\DESIGN\EV\AAX-C1-1.DWG, APR. 13, 2021 - 11:28AM, ,

AV DRAWINGS LEGEND

FB	- FLOORBOX. AV CONDUIT TRANSITIONS INTO ONE SIDE, LAN AND POWER THROUGH THE OTHER. LOCATED ADJACENT TO TABLE LEGS TO ALLOW SHORT CABLE PATH AND TO AVOID OBSTRUCTING END-USERS LEGS.
CTRD	- CABLE TRACK SUPPLIED BY AVC AND INSTALLED BY EC / CONSTRUCTION TEAM
	- AV EQUIPMENT RACK. ARROW DEPICTS FRONT OF RACK.
AVCT	- AV CONDUIT TROUGH. TYPICALLY LOCATED BEHIND AN AV RACK LOCATION. SIZED TO FIT BY EC BASED ON SITE CONDITIONS AND REQUIRED CABLING CAPACITY. IN LARGE CONTROL ROOMS THIS MAY BE AFC AND MAY FEED CABLEING TO A CABLE LADDER TRAY ABOVE SEVERAL AV RACKS.
MSP	- MICROPHONE STATUS PLATE AND JUNCTION BOX - LOW VOLTAGE INDICATOR LEDs. 1-GANG PLATE MOUNTED TO CEILING JUNCTION BOX. CAN ALSO BE WALL MOUNTED IF NEEDED. BOTH PLATE AND BOX PROVIDED BY AVC.
S#	- CEILING MOUNTED SPEAKERS. TYPICALLY DAISY CHAINED AND GROUPED IN ZONES WITH (1) HOME RUN PER ZONE.
LCD	- WALL JUNCTION BOX FOR WALL MOUNTED LCD TYPICALLY LOCATED BEHIND AN LCD. USE 2 3/4" DEEP, MASONRY TYPE WALL BOX, WITH 2 GANG ADAPTER PLATE, UNLESS OTHERWISE SPECIFIED.
FIB	- FIBER OPTIC CABLE TERMINATION POINT. INSTALLED BY EC / CONSTRUCTION TEAM USE 2 GANG, STANDARD DEPTH WALL BOX UNLESS OTHERWISE SPECIFIED
WP	- AV WALLPLATE FOR LOW VOLTAGE AV CONNECTIONS ("X" DENOTES GANG BOX SIZE) USE2 GANG STANDARD DEEP WALL BOX UNLESS OTHERWISE SPECIFIED BASE BUILDING OUTLET HEIGHT UNLESS OTHERWISE SPECIFIED
CAM	- AV CAMERA. MOUNTED ON A 2 GANG WALL MOUNT UNLESS OTHERWISE SPECIFIED. USE STANDARD DEPTH WALL BOX UNLESS OTHERWISE SPECIFIED. CAN ALSO BE MOUNTED BELOW AN LCD DISPLAY TO THE LCD MOUNTS STRUCTURE.
ANT	- WIRELESS MICROPHONE ANTENNA MOUNTED ON A 1 GANG WALL MOUNT. UNLESS OTHERWISE SPECIFIED.
AV	- AV WALLPLATE FOR LOW VOLTAGE AV CONNECTIONS AT BASE BUILDING OUTLET HEIGHT BUT UNLESS OTHERWISE SPECIFIED USE 2 3/4" DEEP, MASONRY TYPE WALL BOX, WITH 2 GANG ADAPTER PLATE, UNLESS OTHERWISE SPECIFIED.
M#	- AV MICROPHONE CEILING OR TABLE MICROPHONE APPLICATIONS.
TSS	- TOUCH SCREEN SCHEDULER, AFFIX TO WALL OUTSIDE OF DOOR POWERED VIA POE, LAN CONNECTION TYPICALLY ROUTED THROUGH WALL STRUCTURE TO CEILING ABOVE THEN TO IDF CLOSET. TSS PROVIDED BY AVS. LAN CABLING IS PROVIDED, INSTALLED, CONFIGURED AND TESTED BY OTHERS.
SC	- CEILING JUNCTION BOX FOR SHADE CONTROL
	- VOICE & DATA LINES
	- ANALOG & TELEPHONY LINE(S)
	- ANALOG, TELEPHONY & LAN LINE(S)
	- LAN LINE(S)
#	- # NUMBER DENOTES QUANTITY OF CATEGORY CABLE AND WALL JACKS REQUIRED. IF NO NUMBER IS PRESENT THE QUANTITY REQUIRED IS (2)
	- DUPLEX OUTLET POWER ((2) 120VAC RECEPTACLES)
	- QUAD OUTLET POWER ((4) 120VAC RECEPTACLES)
	- QUAD OUTLET POWER ((4) 120VAC RECEPTACLES) DEDICATED CIRCUIT - TYPICALLY FOR AV EQUIPMENT RACK LOCATIONS.
1 / E1	- ELEVATION INDICATOR. BOTTOM NUMBER INDICATES DRAWING NUMBER. TOP NUMBER INDICATES DRAWING BLOCK NUMBER. ARROW INDICATES DIRECTION OF VIEW.
1 DRAWING BLOCK TITLE / FURTHER DETAILS. SCALE=NTS	- DRAWING BLOCK TITLE.

AVC - AUDIO VISUAL CONTRACTOR
GC - GENERAL CONTRACTOR
EC - ELECTRICAL CONTRACTOR

GENERAL AV INFORMATION AND TYPICAL SCOPE OF RESPONSIBILITIES

TASK: TYPICAL SCOPE OF RESPONSIBILITIES.	PARTY(S) RESPONSIBLE:
PROVIDE ALL AV CABLE AND CONNECTORS. MONITORS, CAMERAS LCD DISPLAYS & MOUNTS, AV EQUIPMENT RACKS, CABLE CUBBYS, MICROPHONES, CUSTOM AV WALL PLATES, SPEAKERS, ETC. (EXCEPTING OWNER FURNISHED EQUIPMENT IF ANY)	AVC
INSTALLATION OF ASSISTED LISTENING UNDER FINISH FLOOR RIBBON CABLE	AVC
RECEIVE AV EQUIPMENT DELIVERIES AND STORE IN A SECURE LOCATION ON SITE. (BASE AV EQUIP INCLUDES CABLE, MOUNTS, CLG SPEAKER BACK BOXES, PROJ SCREENS ETC.) (FINISH AV EQUIP INCLUDES AV RACKS, CARTS, LCD DISPLAYS, PROJECTORS, CAMERAS, ETC.)	GC / EC / CONSTRUCTION TEAM
PROVIDE AND INSTALL ALL STRUCTURAL SUPPORT INCLUDING UNI-STRUT, THREADED ROD AND WALL BACKING TO ACCOMMODATE AV EQUIPMENT. INSTALL DISPLAY MOUNTS TO BUILDING STRUCTURE.	GC / EC / CONSTRUCTION TEAM
INSTALL HANGING PERFORMANCE SPEAKERS, WALL MOUNT SPEAKERS, CEILING SPEAKERS, CEILING AND OR TABLE MICROPHONES, WIRELESS MC ANTENNAS, WAPS, RF GATEWAYS, CAMERA MOUNTS AND ANY MOUNTING HARDWARE REQUIRED ABOVE FINISHED CEILING, BELOW FINISHED FLOOR OR INSIDE WALLS.	GC / EC / CONSTRUCTION TEAM
TERMINATE CEILING SPEAKERS, CEILING MICROPHONES, WIRELESS MC ANTENNAS, WAPS, RF GATEWAYS CAMERAS ABOVE FINISHED CEILING, BELOW FINISHED FLOOR OR INSIDE WALLS.	GC / EC / CONSTRUCTION TEAM
INSTALL AV POKE THRUS POWER AND LAN. TRENCHING, AND FLOOR CUTS TO ACCOMMODATE SAME.	GC / EC / CONSTRUCTION TEAM
SUPPLY AND INSTALL ALL FLOOR BOXES, POKE THROUGHS , JUNCTION BOXES, CONDUIT, RACEWAYS, STUB-UPS/DOWNS, PULL-BOXES, CABLE LADDERS, J-HOOKS, FLOOR CORING, DRAG LINES THROUGH WALLS, AND ANY SPECIFIED POWER AND DATA RECEPTACLES FOR AV DEVICES AT WALLS, IN CEILINGS AND IN FLOOR BOXES TO SUPPORT THE AV INFRASTRUCTURE.	GC / EC / CONSTRUCTION TEAM
PULL AND TERMINATE ALL AV CABLE BOTH FIBER AND COPPER WITHIN PERFORMANCE SPACES, CLASSROOMS, AREAS, MEETING/CONFERENCE ROOMS, OFFICES, CAFES, DINING, RECEPTION AREAS ETC. ALL AV DATA HOME RUNS TO IDF, MDF AND AV RACK ROOMS AND ALL INTERCONNECTING TIE LINES	GC / EC / CONSTRUCTION TEAM
CLIENT LAN, VOICE AND CATV CONNECTIONS AND CABLING INFRASTRUCTURE TO SUPPORT AV. CATV TUNERS	GC / EC / CONSTRUCTION TEAM
AV RACK SYSTEM GROUNDING (IF REQUIRED BY LOCAL CODES)	GC / EC / CONSTRUCTION TEAM
PROVIDE ALL TABLE, CREDENZA AND MILLWORK CUTS TO SUPPORT ALL AV TECHNOLOGIES	TABLE AND MILLWORK VENDORS
PROVIDE SECURE - LOCKED STORAGE FOR AV EQUIPMENT PRIOR TO INSTALLATION.	GC / EC / CONSTRUCTION TEAM
PROVIDE ALL IP INFORMATION REQUIRED FOR AV DEVICES. PROVIDE & CONFIGURE A WIRELESS ACCESS POINT FOR AV CONTROL SYSTEM USE.	CLIENT / DATA VENDOR

"AV READY" NOTES:
THE FOLLOWING MUST OCCUR TO ENSURE A PROPER AND SECURE INSTALLATION OF AV EQUIPMENT BEFORE FINAL AV EQUIPMENT IS DELIVERED.
- AV CABLE INFRASTRUCTURE COMPLETE AND CABLE PULLED
- AV EQUIPMENT MOUNTS INSTALLED
- WALLS, CEILINGS AND FLOORS ARE COMPLETED AND CLOSED
- LIGHTING COMPLETED
- ALL MILLWORK COMPLETED
- DRAPES COMPLETED
- CLEAN OF DEBRIS; GENERALLY A "DUST FREE ROOM"
- ACTIVE AND TESTED LAN, PHONE, RF, PRI CONNECTIONS

INDUCTIVE LOOP (ASSISTED LISTENING) NOTES:
- INDUCTIVE LOOP LAYOUT SHOWN IS CONCEPT ONLY
- ACTUAL LOOP LAYOUT DETAILS WILL BE PROVIDED SEPARATELY
- INDUCTIVE LOOP RIBBON CABLE TO BE INSTALLED ON SLAB BELOW FINISH FLOOR BY SELECTED INDUCTIVE LOOP CONTRACTOR JUST PRIOR TO INSTALLATION OF FINISH FLOOR
- INSTALLATION OF RIBBON CABLE MUST BE CLOSELY COORDINATED BETWEEN THE SELECTED INDUCTIVE LOOP CONTRACTOR AND OTHER TRADES AS IT IS EASILY DAMAGED DURING MATERIAL TRANSPORT AND FINISH FLOOR INSTALLATION
- IF RIBBON CABLE IS DAMAGED BY OTHER TRADES THE COST OF REPAIR IS TO BE BORNE BY THE DAMAGING PARTY
- ALL AV AND DATA CABLING TO BE KEPT AT LEAST 18" FROM INDUCTIVE LOOP UNDER FINISH FLOOR RIBBON CABLE

AREAS WITH INDUCTIVE LOOP SYSTEMS:

-	PERFORMANCE RM 182	AAX-E101
-	FOOD AREA RM 101	AAX-E102
-	MAKERS JART RM 185	AAX-E105
-	ACTIVE LEARNING RM 189	AAX-E106
-	LENS RM 178	AAX-E107
-	MULTIPURPOSE RM 207	AAX-E204

RECOMMENDED LCD WALL BACKING METHOD, CENTERED BEHIND EACH DISPLAY AND MOUNT.

DISPLAY SIZE 42"-50"
PLYWOOD
.44" x 24"
WALL BLOCKING

DISPLAY SIZE 55"-65"
PLYWOOD
.48" x 30"
WALL BLOCKING


DISPLAY SIZE 70"-98"
PLYWOOD
.60" x 36"
WALL BLOCKING

NOTE: PROVIDE ¾" THK TREATED PLYWOOD BLOCKING TO SUPPORT LCDS 65" AND BELOW.

NOTE: PROVIDE ¾" THK TREATED PLYWOOD BLOCKING TO SUPPORT LCDS 70" - 98"

NOTE: TASKS LISTED ABOVE MAY NOT BE REQUIRED FOR ALL PROJECTS. REVIEW INDIVIDUAL VENDOR CONTRACTS AND AV DRAWINGS FOR SPECIFIC RESPONSIBILITIES AND PROJECT REQUIREMENTS.

ALL WALL MOUNTED LCD'S REQUIRE PLYWOOD BACKING.

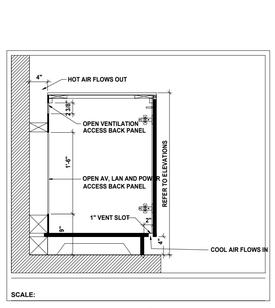


SCALE:

EXAMPLE I


SUGGESTED METHOD OF PASSIVE CREDENZA VENTILATION FOR ANY CREDENZAS THAT HOUSES AV RACKS.

TYPICALLY (2) RACKS PER CREDENZA PER INTEGRATED ROOM UNLESS OTHERWISE NOTED, BY OTHERS

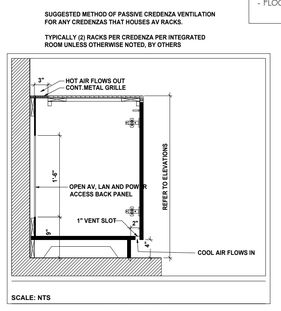

SCALE: NTS

EXAMPLE II

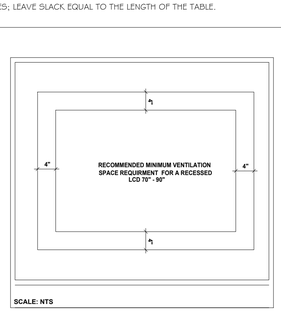

SCALE: NTS

GENERAL AV INFORMATION:

ROOM ACOUSTIC GUIDELINES FOR AV

TO MAXIMIZE SPEECH INTELLIGIBILITY OF ANY CONFERENCE ROOMS A NUMBER OF FACTORS MUST BE CONSIDERED. EXAMPLES: NOISE FROM HEATING/VENTILATING/AIR CONDITIONING, BUILDING MECHANICAL SYSTEMS, TECHNICAL EQUIPMENTS AND SOUNDS FROM THE OUTSIDE OF THE ROOM.

FOR BEST RESULT THE ROOM SHOULD BE DESIGNED WITH THE FOLLOWING CRITERIA:

CONFERENCE ROOMS NOISE = 30 OR <
OTHER A/V SUPPORTED ROOMS = 35 OR <

ACOUSTICAL TREATMENTS = NRC .6 - .9

SOUND TRANSMISSION CLASS = STC 45

REVERBERATION TIME (RT) = NOT TO EXCEED 400 MILLISECONDS

LIGHTING CHARACTERISTICS FOR VIDEO CONFERENCING

QUANTITY OF LIGHT: 50fc - MINIMUM. 70fc - OPTIMUM (MEASURED

AT PERSONS FACE)
COLOR OF LIGHT: CONSISTENT THROUGHOUT THE SPACE AT 3500 KELVIN
5600 KELVIN IS BEST SUITED FOR SIGNIFICANT OUTDOOR
OPTIMUM.
LIGHT SPILL:
QUALITY OF LIGHT; INDIRECT PREFERRED, AND "SHADOW FREE" AT THE FACE WITH LESS THAN 10% VARIATION IN LIGHT LEVEL ACROSS ALL MEETING PARTICIPANTS. AVOID "DOWN CAN " LIGHTING (EXCEPT FOR WALL WASH).

SAFETY REQUIREMENT

CONFIRM ALL INSTALLATION & LOCATION OF EQUIPMENT TO COMPLY WITH LOCAL BUILDING CODES & SAFETY STANDARDS.

GENERAL

FLOOR BOXES SHOULD BE COORDINATED AND INSTALLED AT BASE OF TABLE LEGS AND AWAY FROM USERS TO AVOID INTERFERENCE WITH USER'S LEGS WHEREVER POSSIBLE.

FLAT PANEL DISPLAYS AND ASSOCIATED CONFERENCE TABLES MUST MAINTAIN COMMON CENTER LINE WHERE EVER POSSIBLE.

CEILING HEIGHTS SHOULD BE VERIFIED. IF HEIGHTS HAVE CHANGED FOR CONSTRUCTION THEN SCREENS BEING PURCHASED MAY ALSO HAVE TO CHANGE.

UNLESS OTHERWISE INDICATED ALL CABLES ARE TO BE PULLED FROM THE DEVICE SHOWN TO THE RACK CONNECTION JUNCTION BOX "AV-CT".

*POWER FOR ALL AV EQUIPMENT AND FLOOR BOXES SHOULD BE AT THE SAME ELECTRICAL PHASE (EXCEPT THE PROJECTION SCREENS) .

WHERE EXTENDED PARALLEL RUNS OF AV CABLE ARE UNAVOIDABLE, 24" SHOULD BE MAINTAINED BETWEEN EACH CABLE TYPE AND BETWEEN OTHER TRADES' CABLE RUNS.

CONDUIT SIZES:

UNLESS OTHERWISE NOTED:

1. ALL AV DEVICES AND "J" BOXES WILL HOME RUN TO "AVCT"

2. FROM FLOOR BOXES, USE 1-1/4"EC

3. FROM WALL PLATES, USE 1" EC

4. FROM CAMERA PLATES, USE 1" EC

5. ALL PLENUM RATED AV CABLE MAY BE NEATLY RUN FREEAIR USING "J-HOOKS IF LOCAL BUILDING CODES ALLOW."

AV RACK GROUNDING

IF REQUIRED BY LOCAL BUILDING AND SAFETY CODES, AV RACKS SHOULD BE GROUNDED TO BUILDING STEAL USING #6 SOLID COPPER WIRE (OR AS OTHERWISE SPECIFIED BY SAME LOCAL BUILDING CODES). THIS IS TO BE THE EC/CONSTRUCTION TEAM'S RESPONSIBILITY.

AV CABLE LENGTHS

- TYPICAL WALL PLATES (CAMERAS, LCDS, I/O PLATES); LEAVE 5' OF SLACK.

- TYPICAL CEILING PROJECTORS, SPEAKERS AND MICROPHONES; LEAVE 10' OF SLACK OUT OF CEILING.

- TYPICAL AV RACK (AVCT); LEAVE 15'-20' OF SLACK.

- FLOORBOXES; LEAVE SLACK EQUAL TO THE LENGTH OF THE TABLE.

PULL SCHEDULES

- COMPLETE PULL SCHEDULES WILL BE SUPPLIED IN A SUBSEQUENT DRAWING ISSUE

ADD ALTERNATE

ADD ALTERNATE NOTES:

ADD ALTERNATE TYPE 1 ROOMS:
(WITH LCDS, CONTROL PANELS AND CEILING AND/OR SOUNDBAR SPEAKERS OR ADDITIONAL AV EQUIPMENT IN THE CASE OF AL EXERCISE ROOM 1019)

COMMONS ROOM

NAME	ROOM #	AAX DRAWING #
EMPLOYEE LOUNGE	134	E116/ELV118
SALON	161	E120/ELV120

ASSISTED LIVING

LOBBY/RECEPTION	1002/1003	E305/ELV305
RECEPTION	1003	E306/ELV306
FAMILY ROOM	1004	E307/ELV307
EXERCISE ROOM	1019	E309/ELV309
SALON	1031	E310/ELV310
RESIDENT LOUNGE	5116	E311/ELV311
RESIDENT LOUNGE	N117	E312/ELV312
AL LOUNGE	N2004	E403/ELV403
RESIDENT LOUNGE	N2018	E404/ELV404
AL LOUNGE	S2004	E405/ELV404
RESIDENT LOUNGE	S2018	E406/ELV406

INDEPENDENT LIVING WEST

GUEST SUITE	114W	E503/ELV503
GUEST SUITE	120W	E504/ELV504
ELEVATOR LOUNGE LVL 1		E502/ELV502
ELEVATOR LOUNGE LVL 2		E601/ELV601
ELEVATOR LOUNGE LVL 3		E701/ELV701
ELEVATOR LOUNGE LVL 4		E801/ELV801

INDEPENDENT LIVING EAST

GUEST SUITE	118E	E903/ELV903
GUEST SUITE	120E	E904/ELV904

IF THE ADD ALTERNATE ROOMS ARE NOT ACCEPTED AS DRAWN ON THE AAX-E/ELV DRAWINGS ABOVE THE AV BASE FOR THESE ROOMS WILL BE A PROVISION FOR A LCD DISPLAY AND MOUNT ON THE WALL WHICH WILL BE CONTROLLED BY THE REMOTE CONTROL PROVIDED WITH THE TV. IN THAT CASE ADD ALTERNATE ROOMS ARE TO BE PROVISIONED AS FOLLOWS:

- -BLOCKING IN THE WALL TO SUPPORT TV AND TV MOUNT AS INDICATED
- -1 GANG BOX FOR DUPLEX POWER RECEPTACLE BEHIND DISPLAY AND CLEAR OF MOUNT
- -2 GANG BOX BEHIND DISPLAY AND CLEAR OF MOUNT WITH
  - -1 GANG FOR DATA WITH INDICATED CLIENT DATA SERVICE
  - -1 GANG FOR CATV WITH INDICATED CATV SERVICE
- -DISPLAY AND MOUNT AS INDICATED

THE FOLLOWING WILL NOT BE PROVIDED:

- -NO CONTROL PANEL OR SPEAKERS WILL BE PROVIDED.
- -NO FUTURE USE AV CABLING WILL BE PROVIDED WITHIN THE ROOM OR BACK TO THE AV HEADEND FOR REMOTE CONTROL OR SPEAKERS OR OTHER AV USE.
- -NO FUTURE USE DATA CABLING

ADD ALTERNATE TYPE 2 ROOMS:
(WITH CONTROL PANELS AND CEILING OR WALL MOUNT SPEAKERS)

COMMONS

ROOM NAME	ROOM #	AAX DRAWING #
NATATORIUM	152	E119/ELV119

ASSISTED LIVING

DINING	1018	E308/ELV308

INDEPENDENT LIVING EAST

ELEVATOR LOUNGE LVL 1		E902/ELV902
ELEVATOR LOUNGE LVL 2		E1001/ELV1001
ELEVATOR LOUNGE LVL 3		E1101/ELV1101
ELEVATOR LOUNGE LVL 4		E1201/ELV1201

IF THE ADD ALTERNATE ROOMS ARE NOT ACCEPTED AS DRAWN ON THE AAX-E/ELV DRAWINGS ABOVE THESE ROOMS WILL BE DELETED COMPLETELY FROM AN AV PERSPECTIVE

ADD ALTERNATE TYPE 3 ROOMS - INDEPENDENT LIVING WEST:
(HEADEND ROOM WITH EQUIPMENT RACKS, CONTROL SYSTEMS, AUDIO AMPLIFIERS AND BGM SOURCES)

INDEPENDENT LIVING WEST

ROOM NAME	ROOM #	AAX DRAWING #
RACK ROOM	135W	E505/ELV505

IF NONE OF THE ASSOCIATED ADD ALTERNATE ROOMS LISTED BELOW FOR INDEPENDENT LIVING WEST ARE ACCEPTED AS DRAWN ON THE AAX-E/ELV DRAWINGS BELOW THEN THE ABOVE ROOM SHALL BE DELETED COMPLETELY FROM AN AV PERSPECTIVE, OTHERWISE IT WILL BE IMPLEMENTED AS SHOWN.

INDEPENDENT LIVING WEST

ROOM NAME	ROOM #	AAX DRAWING #
GUEST SUITE	114W	E503/ELV503
GUEST SUITE	120W	E504/ELV504
ELEVATOR LOUNGE LVL 1		E502/ELV502
ELEVATOR LOUNGE LVL 2		E601/ELV601
ELEVATOR LOUNGE LVL 3		E701/ELV701
ELEVATOR LOUNGE LVL 4		E801/ELV801

ADD ALTERNATE TYPE 3 ROOMS - INDEPENDENT LIVING EAST:
(HEADEND ROOM WITH EQUIPMENT RACKS, CONTROL SYSTEMS, AUDIO AMPLIFIERS AND BGM SOURCES)

INDEPENDENT LIVING EAST

ROOM NAME	ROOM #	AAX DRAWING #
RACK ROOM	137E	E905/ELV905

IF NONE OF THE ASSOCIATED ADD ALTERNATE ROOMS LISTED BELOW FOR INDEPENDENT LIVING EAST ARE ACCEPTED AS DRAWN ON THE AAX-E/ELV DRAWINGS BELOW THEN THE ABOVE ROOM SHALL BE DELETED COMPLETELY FROM AN AV PERSPECTIVE, OTHERWISE IT WILL BE IMPLEMENTED AS SHOWN.

INDEPENDENT LIVING EAST

ROOM NAME	ROOM #	AAX DRAWING #
GUEST SUITE	118E	E903/ELV903
GUEST SUITE	120E	E904/ELV904
ELEVATOR LOUNGE LVL 1		E902/ELV902
ELEVATOR LOUNGE LVL 2		E1001/ELV1001
ELEVATOR LOUNGE LVL 3		E1101/ELV1101
ELEVATOR LOUNGE LVL 4		E1201/ELV1201

BROADVIEW SENIOR LIVING AT PURCHASE COLLEGE
6 INTERNATIONAL DRIVE, SUITE 120
RYE BROOK, NY 10573

REV.	INITIAL	DATE DRAWN	REVISION DESCRIPTION	INITIAL	DATE APPROVAL
2	NW	04/30/21	100% CONSTRUCTION SET	BF	04/30/21
1	NW	11/09/20	50% CONSTRUCTION SET	BF	11/30/20
0	NW	10/03/20	ISSUED DWG. FOR REVIEW	BF	10/03/20

a.v.services, inc.
99 FAIRFIELD ROAD
FAIRFIELD, NEW JERSEY 07004
PHONE: (973) 575-5222
FAX: (973) 575-0857


MEDIA TECHNOLOGY IMPLEMENTATION

CLIENT: BROADVIEW SENIOR LIVING AT PURCHASE COLLEGE

TITLE: AUDIO VISUAL LEGEND AND NOTES

PROJ. NO.	AAX	DATE	10/03/20	DWG. NO.
DRAWN BY	NW	CHK. BY	BF	SCALE: AS NOTED	AAX-N1

M:\V_1-01 CURRENT PROJECTS\BROADVIEW, AAX\DESIGN\EVAAX-N1-2.DWG, APR. 13, 2021 - 9:32AM, ..

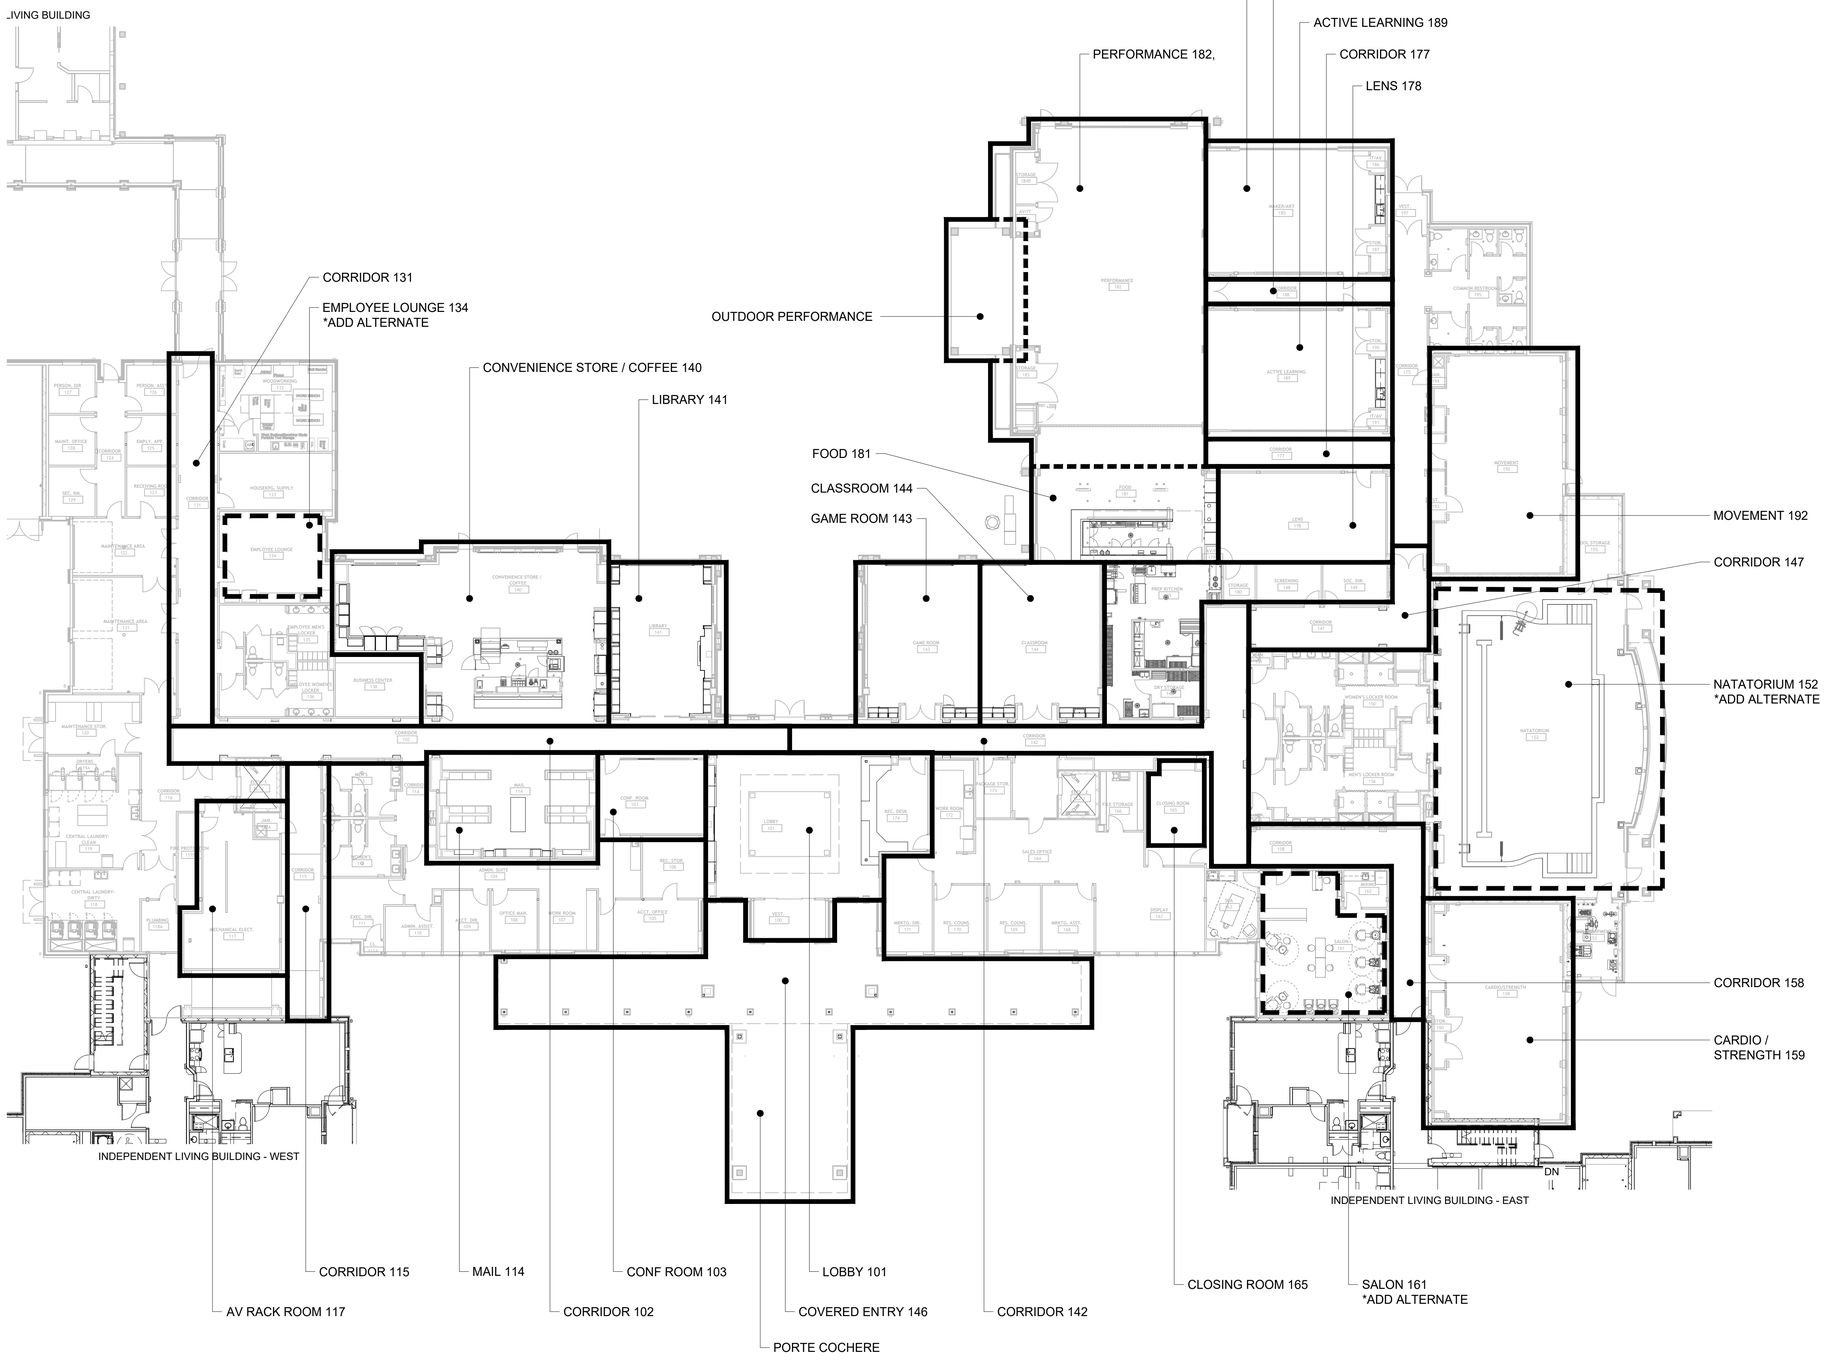

BROADVIEW
SENIOR LIVING
AT PURCHASE COLLEGE

6 INTERNATIONAL DRIVE,
SUITE 120
RYE BROOK, NY 10573

REV.	INITIAL	DATE DRAWN	REVISION DESCRIPTION	INITIAL	DATE APPROVAL
2	NW	04/30/21	100% CONSTRUCTION SET	BF	04/30/21
1	NW	11/09/20	50% CONSTRUCTION SET	BF	11/30/20
0	NW	10/03/20	ISSUED DWG. FOR REVIEW	BF	10/03/20

a.v.services, inc.
99 FAIRFIELD ROAD
FAIRFIELD, NEW JERSEY 07004
PHONE: (973) 575-5222
FAX: (973) 575-0857


MEDIA TECHNOLOGY IMPLEMENTATION

CLIENT: BROADVIEW SENIOR LIVING AT PURCHASE COLLEGE

TITLE: COMMONS BUILDING
FIRST FLOOR KEYPLAN

PROJ. NO.	DATE	DWG. NO.
AAX	10/03/20	AAX-K1
DRAWN BY: NW / CHK. BY: BF	SCALE: AS NOTED	

M:\1-07 CURRENT PROJECTS\BROADVIEW, AAX\DESIGN\EV_AAX-K1_COMMONS_1-32.DWG, APR. 13, 2021 - 11:26AM, -

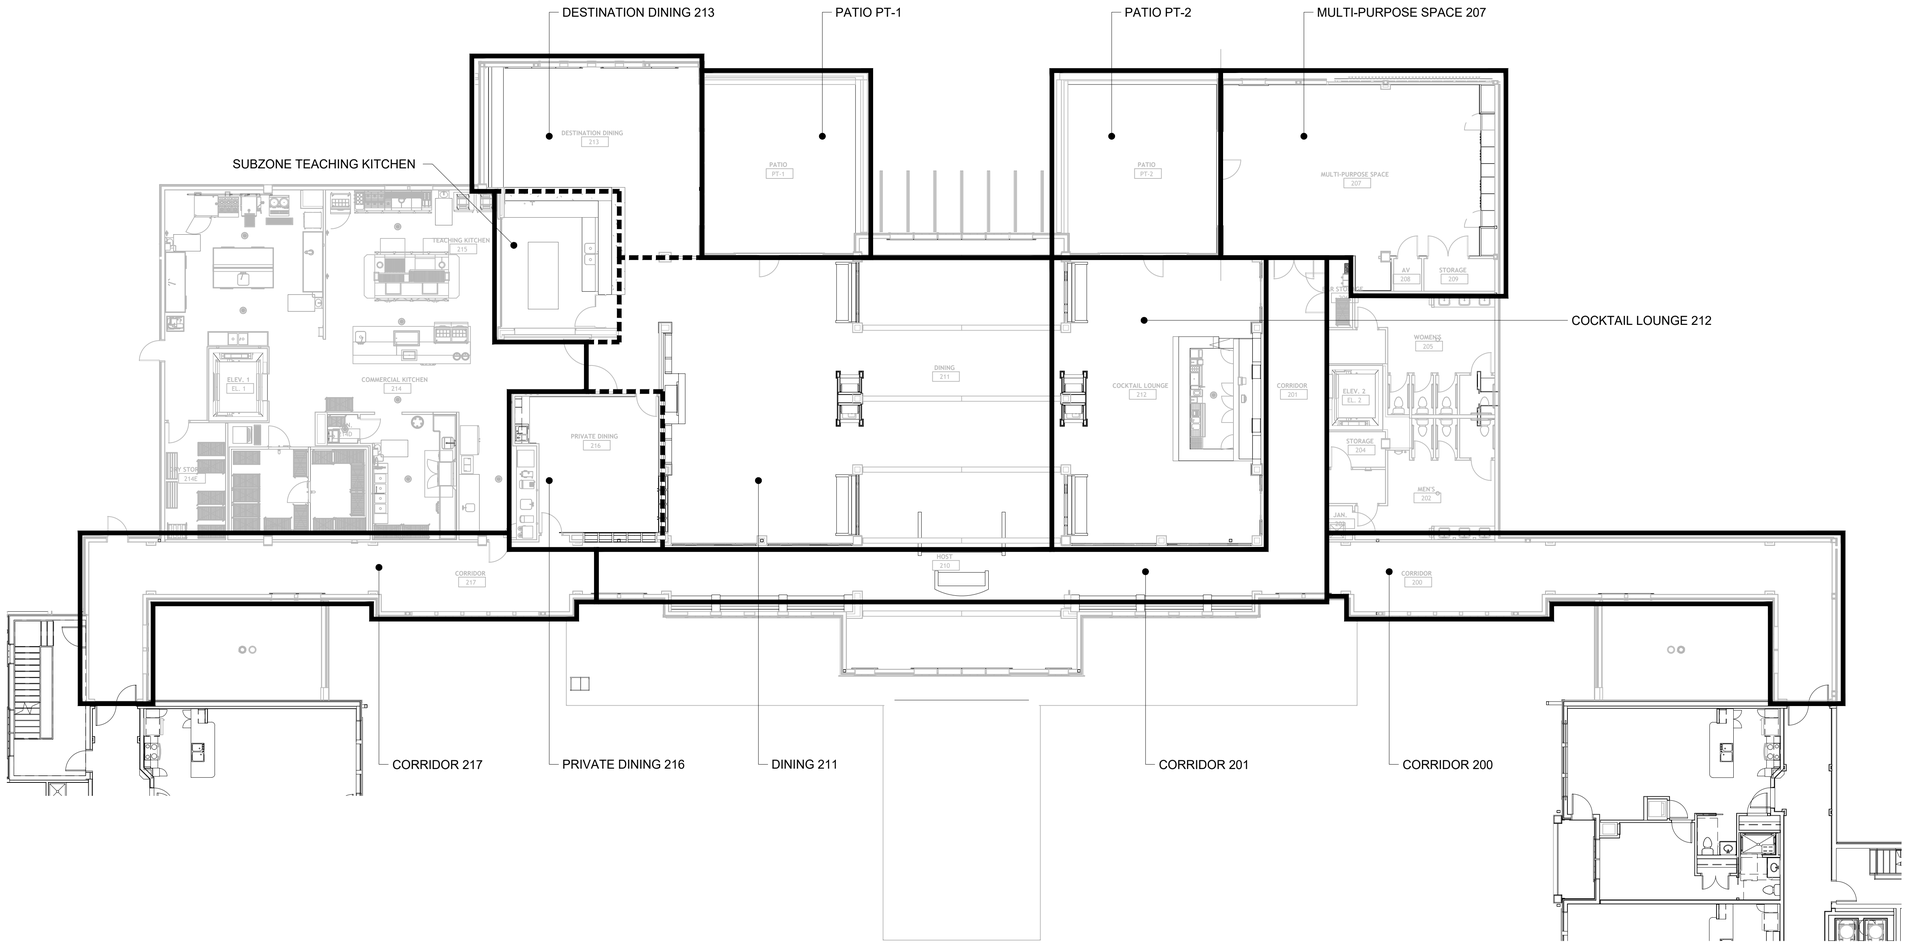

BROADVIEW
SENIOR LIVING
AT PURCHASE COLLEGE

6 INTERNATIONAL DRIVE,
SUITE 120
RYE BROOK, NY 10573

REV.	INITIAL	DATE	REVISION DESCRIPTION	INITIAL	DATE
	DRAWN			APPROVAL	
2	NW	04/30/21	100% CONSTRUCTION SET	BF	04/30/21
1	NW	11/09/20	50% CONSTRUCTION SET	BF	11/30/20
0	NW	10/03/20	ISSUED DWG. FOR REVIEW	BF	10/03/20

a.v.services, inc.
99 FAIRFIELD ROAD
FAIRFIELD, NEW JERSEY 07004
PHONE: (973) 575-5222
FAX: (973) 575-0857


MEDIA TECHNOLOGY IMPLEMENTATION

CLIENT: BROADVIEW SENIOR LIVING AT PURCHASE COLLEGE

TITLE: COMMONS BUILDING
SECOND FLOOR KEYPLAN

PROJ. NO.	DATE	DWG. NO.
AAX	10/03/20	AAX-K2
DRAWN BY: NW / CHK. BY: BF	SCALE: AS NOTED	

M:\1-01 CURRENT PROJECTS\BROADVIEW, AAX\DESIGN\AAX-K2_COMMONS (2-1).DWG, APR. 13, 2021 - 11:11AM, .

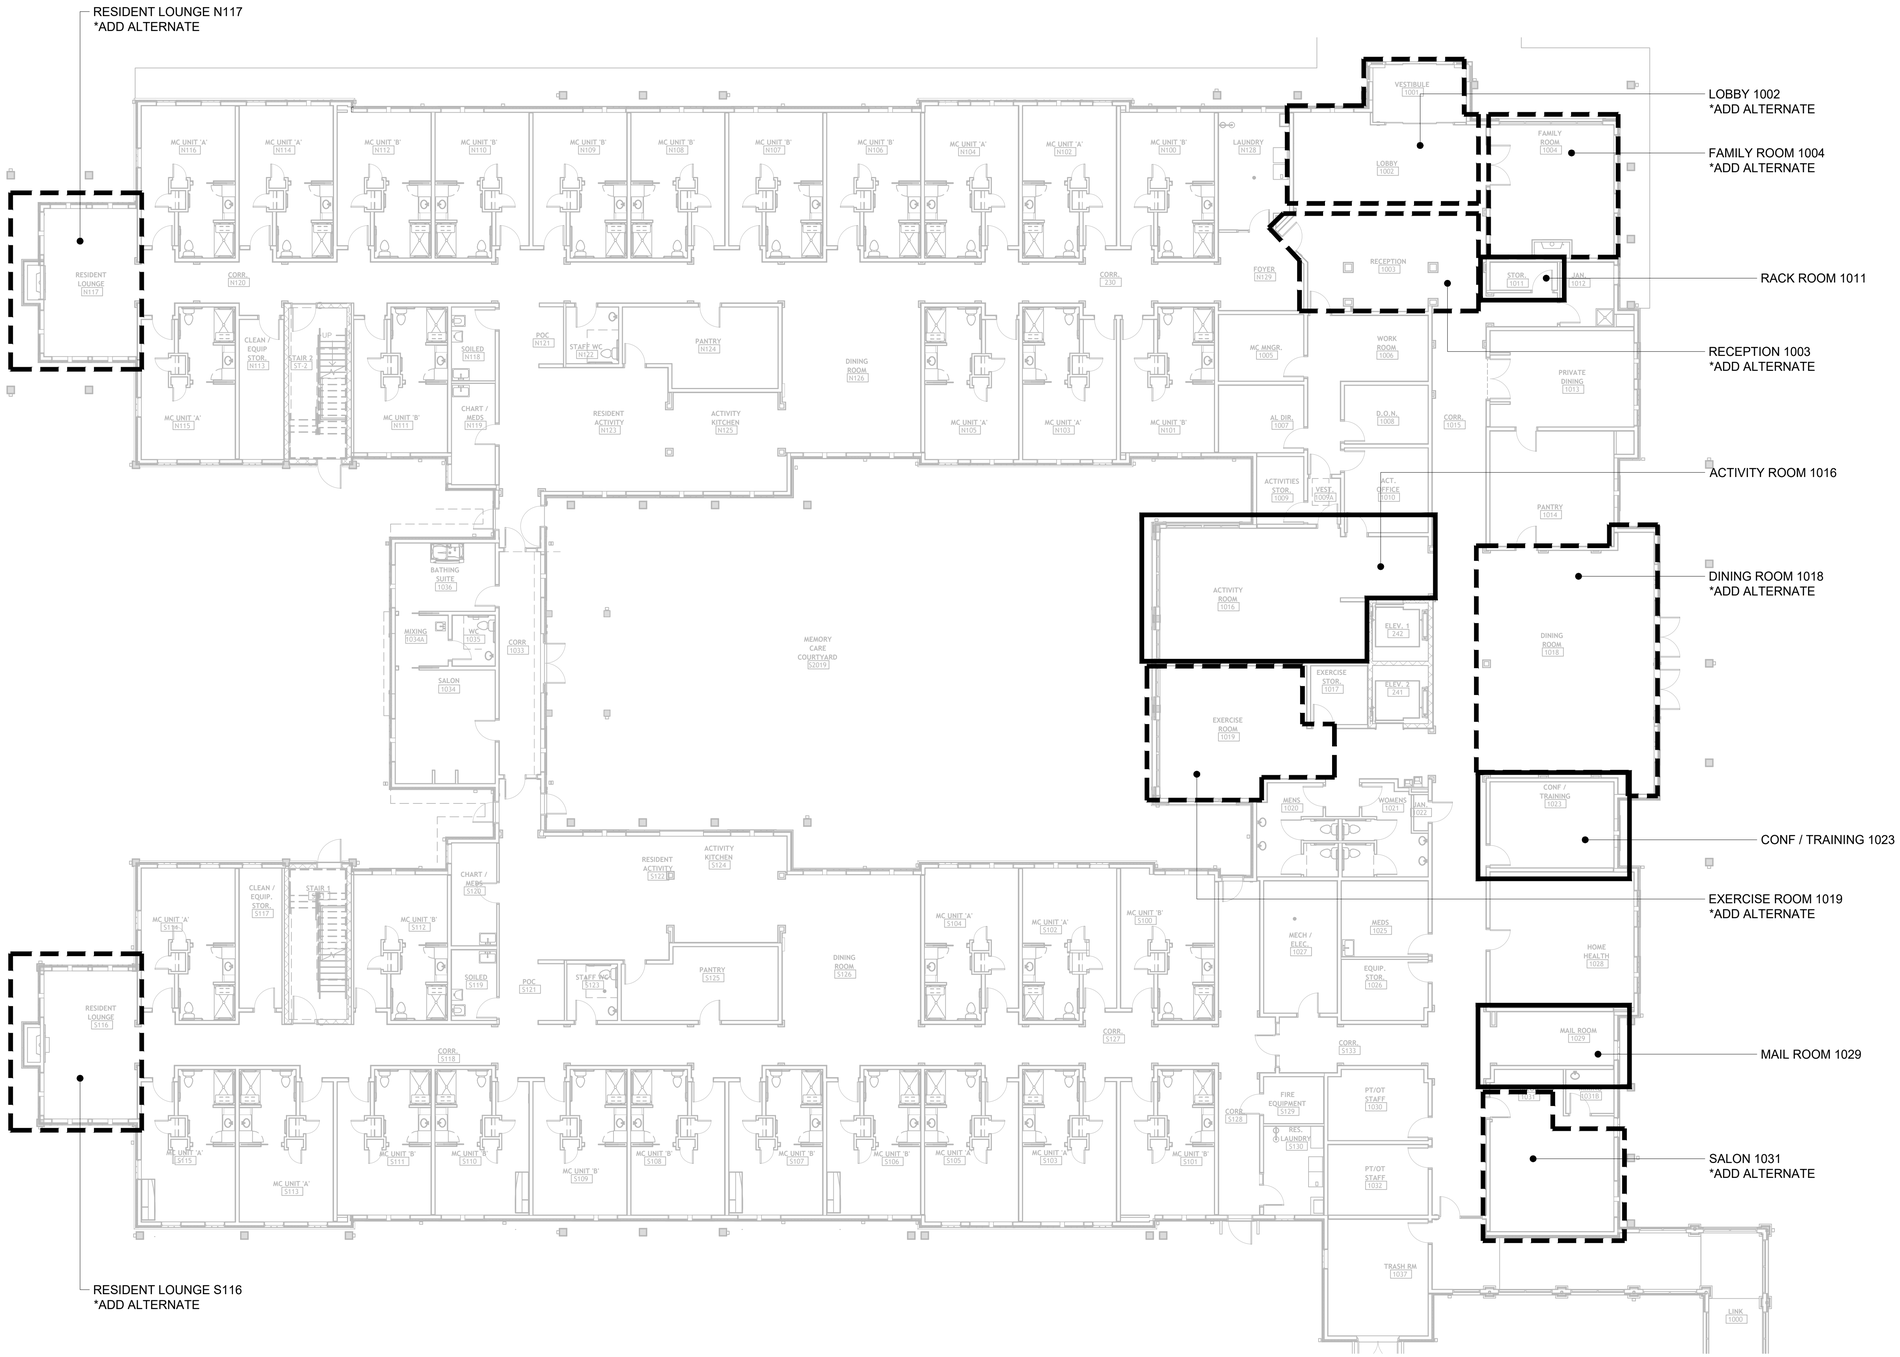

BROADVIEW
SENIOR LIVING
AT PURCHASE COLLEGE

6 INTERNATIONAL DRIVE,
SUITE 120
RYE BROOK, NY 10573

REV.	DRAWN INITIAL	DRAWN DATE	REVISION DESCRIPTION	APPROVAL INITIAL	APPROVAL DATE
2	NW	04/30/21	100% CONSTRUCTION SET	BF	04/30/21
1	NW	11/09/20	50% CONSTRUCTION SET	BF	11/30/20
0	NW	10/03/20	ISSUED DWG. FOR REVIEW	BF	10/03/20

a.v.services, inc.
99 FAIRFIELD ROAD
FAIRFIELD, NEW JERSEY 07004
PHONE: (973) 575-5222
FAX: (973) 575-0857

MEDIA TECHNOLOGY IMPLEMENTATION

CLIENT: BROADVIEW SENIOR LIVING AT PURCHASE COLLEGE


TITLE: ASSISTED LIVING – EAST
FIRST FLOOR KEYPLAN

PROJ. NO.	DATE	DWG. NO.
AAX	10/03/20	AAX-K3
DRAWN BY: NW / CHK. BY: BF	SCALE: AS NOTED	

M:\1-01 CURRENT PROJECTS\BROADVIEW, AAX\DESIGN\R\[AAX-K3_ASSTD LVNG 1F-3.DWG, APR. 13, 2021 - 11:32AM, -

BROADVIEW
SENIOR LIVING
AT PURCHASE COLLEGE

6 INTERNATIONAL DRIVE,
SUITE 120
RYE BROOK, NY 10573

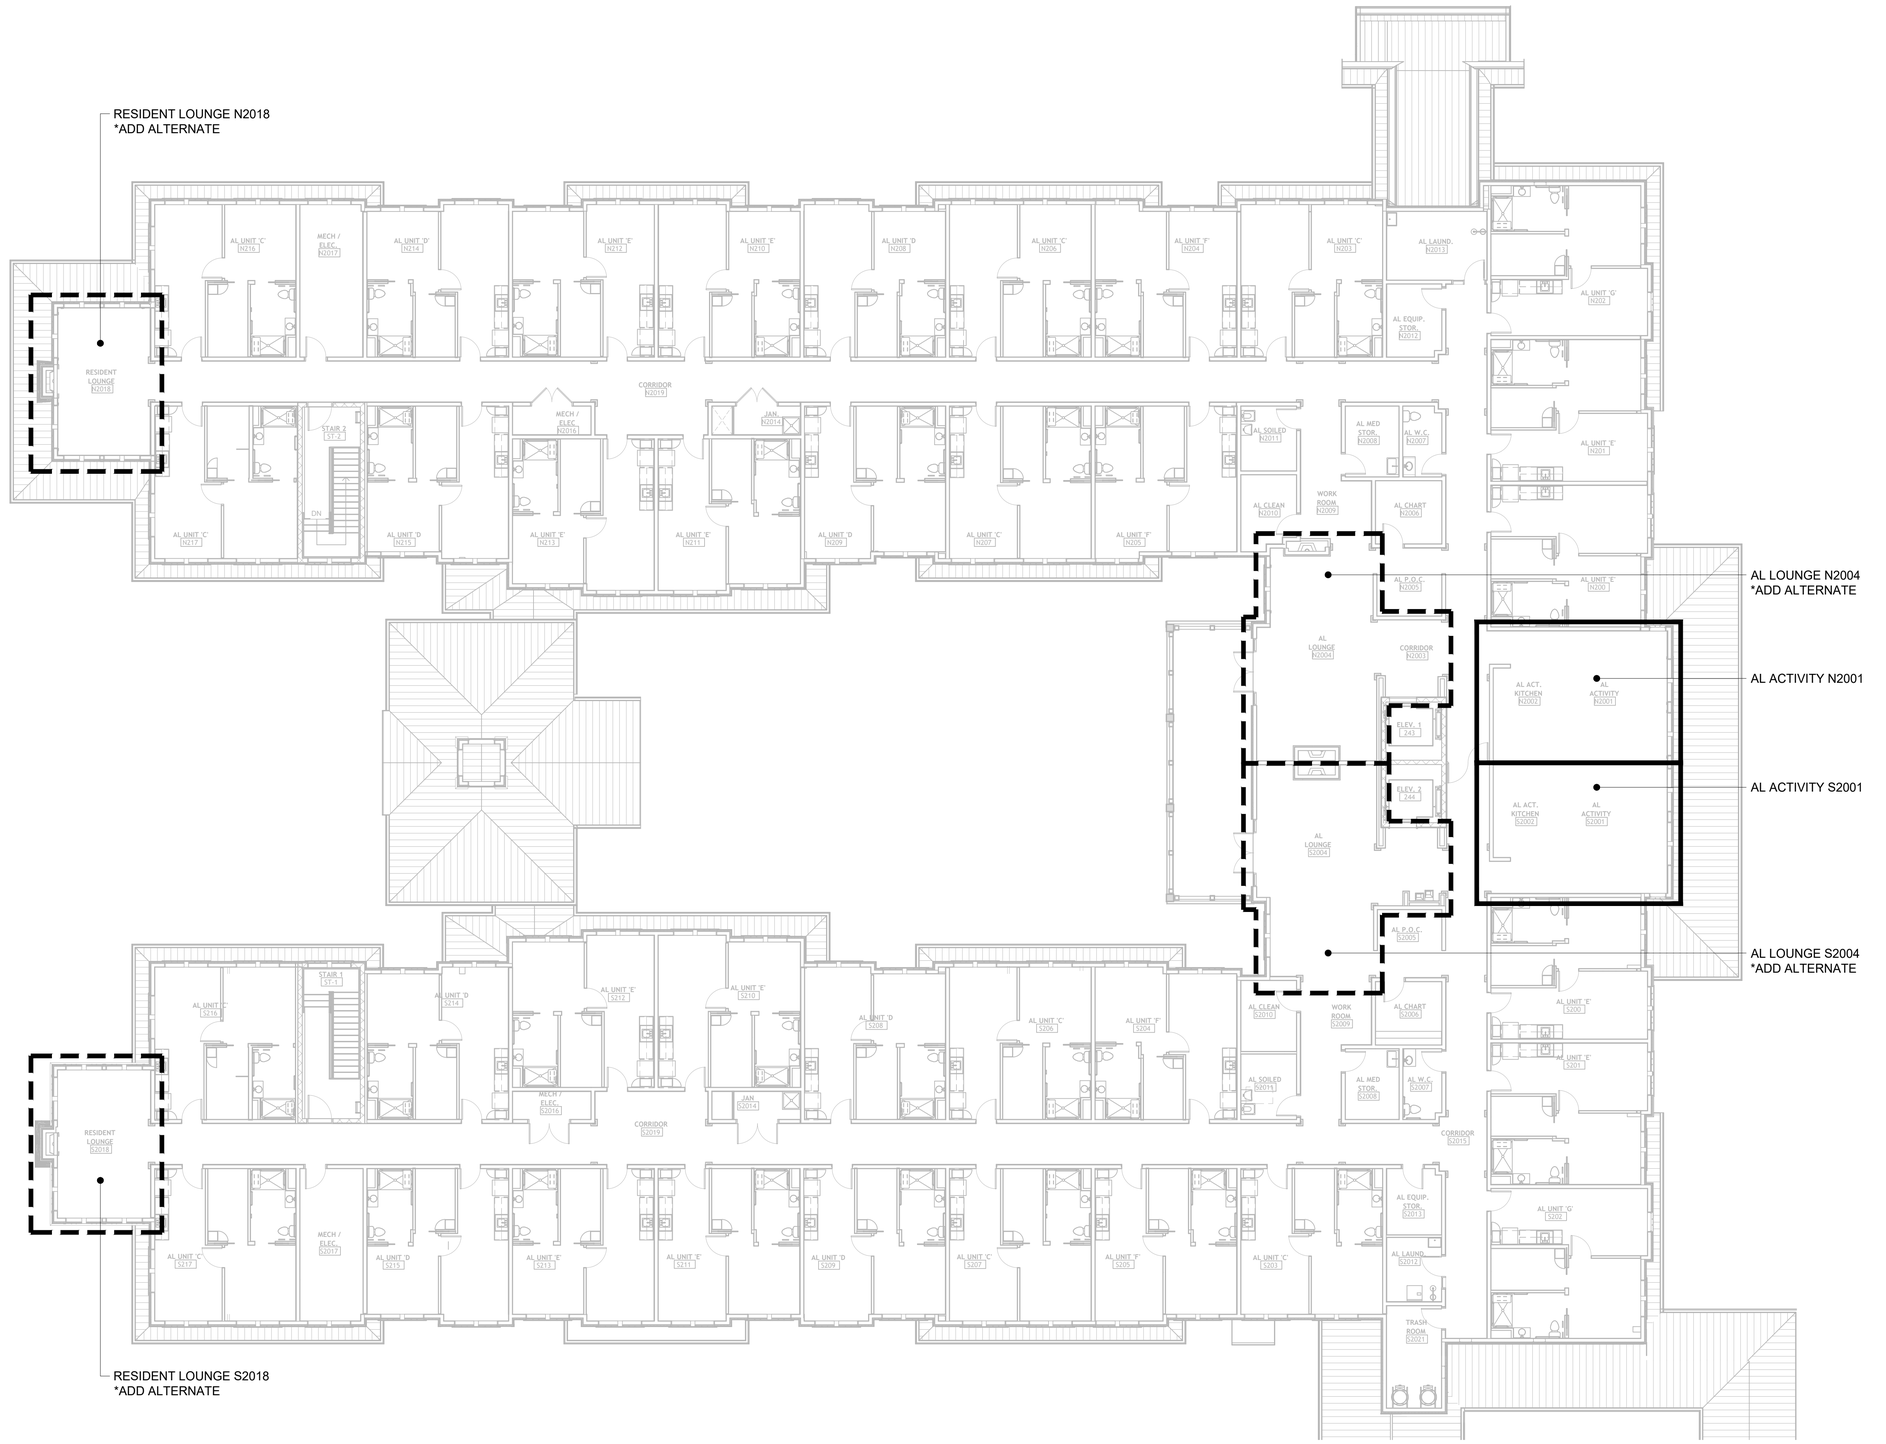

REV.	INITIAL	DRAWN DATE	REVISION DESCRIPTION	INITIAL	APPROVAL DATE
2	NW	04/30/21	100% CONSTRUCTION SET	BF	04/30/21
1	NW	11/09/20	50% CONSTRUCTION SET	BF	11/30/20
0	NW	10/03/20	ISSUED DWG. FOR REVIEW	BF	10/03/20

a.v.services, inc.
99 FAIRFIELD ROAD
FAIRFIELD, NEW JERSEY 07004
PHONE: (973) 575-5222
FAX: (973) 575-0857

MEDIA TECHNOLOGY IMPLEMENTATION

CLIENT: BROADVIEW SENIOR LIVING AT PURCHASE COLLEGE

TITLE: ASSISTED LIVING – EAST
SECOND FLOOR KEYPLAN

PROJ. NO.	DRAWN BY	CHK. BY	DATE	SCALE	DWG. NO.
AAX	NW	BF	10/03/20	AS NOTED	AAX-K4

M:\1\-01 CURRENT PROJECTS\BROADVIEW, AAX\DESIGN\R\[AAX-K4_CASTO LYNC 12-3.DWG, APR. 13, 2021 - 11:13AM, -



BROADVIEW
SENIOR LIVING
AT PURCHASE COLLEGE

6 INTERNATIONAL DRIVE,
SUITE 120
RYE BROOK, NY 10573

REV.	DRAWN INITIAL	DRAWN DATE	REVISION DESCRIPTION	APPROVAL INITIAL	APPROVAL DATE
2	NW	04/30/21	100% CONSTRUCTION SET	BF	04/30/21
1	NW	11/09/20	50% CONSTRUCTION SET	BF	11/30/20
0	NW	10/03/20	ISSUED DWG. FOR REVIEW	BF	10/03/20

a.v. services, inc.
99 FAIRFIELD ROAD
FAIRFIELD, NEW JERSEY 07004
PHONE: (973) 575-5222
FAX: (973) 575-0857


MEDIA TECHNOLOGY IMPLEMENTATION

CLIENT: BROADVIEW SENIOR LIVING AT PURCHASE COLLEGE

TITLE: INDEPENDENT LIVING – WEST
FIRST FLOOR KEYPLAN

PROJ. NO.	DATE	DWG. NO.
AAX	10/03/20	AAX-K5
DRAWN BY: NW / CHK. BY: BF	SCALE: AS NOTED	

M:\11-01 CURRENT PROJECTS\BROADVIEW, AAX\DESIGN\VAAX-K5_INDPD LIVNG WEST 11-30.DWG, APR. 13, 2021 - 11:14AM, .

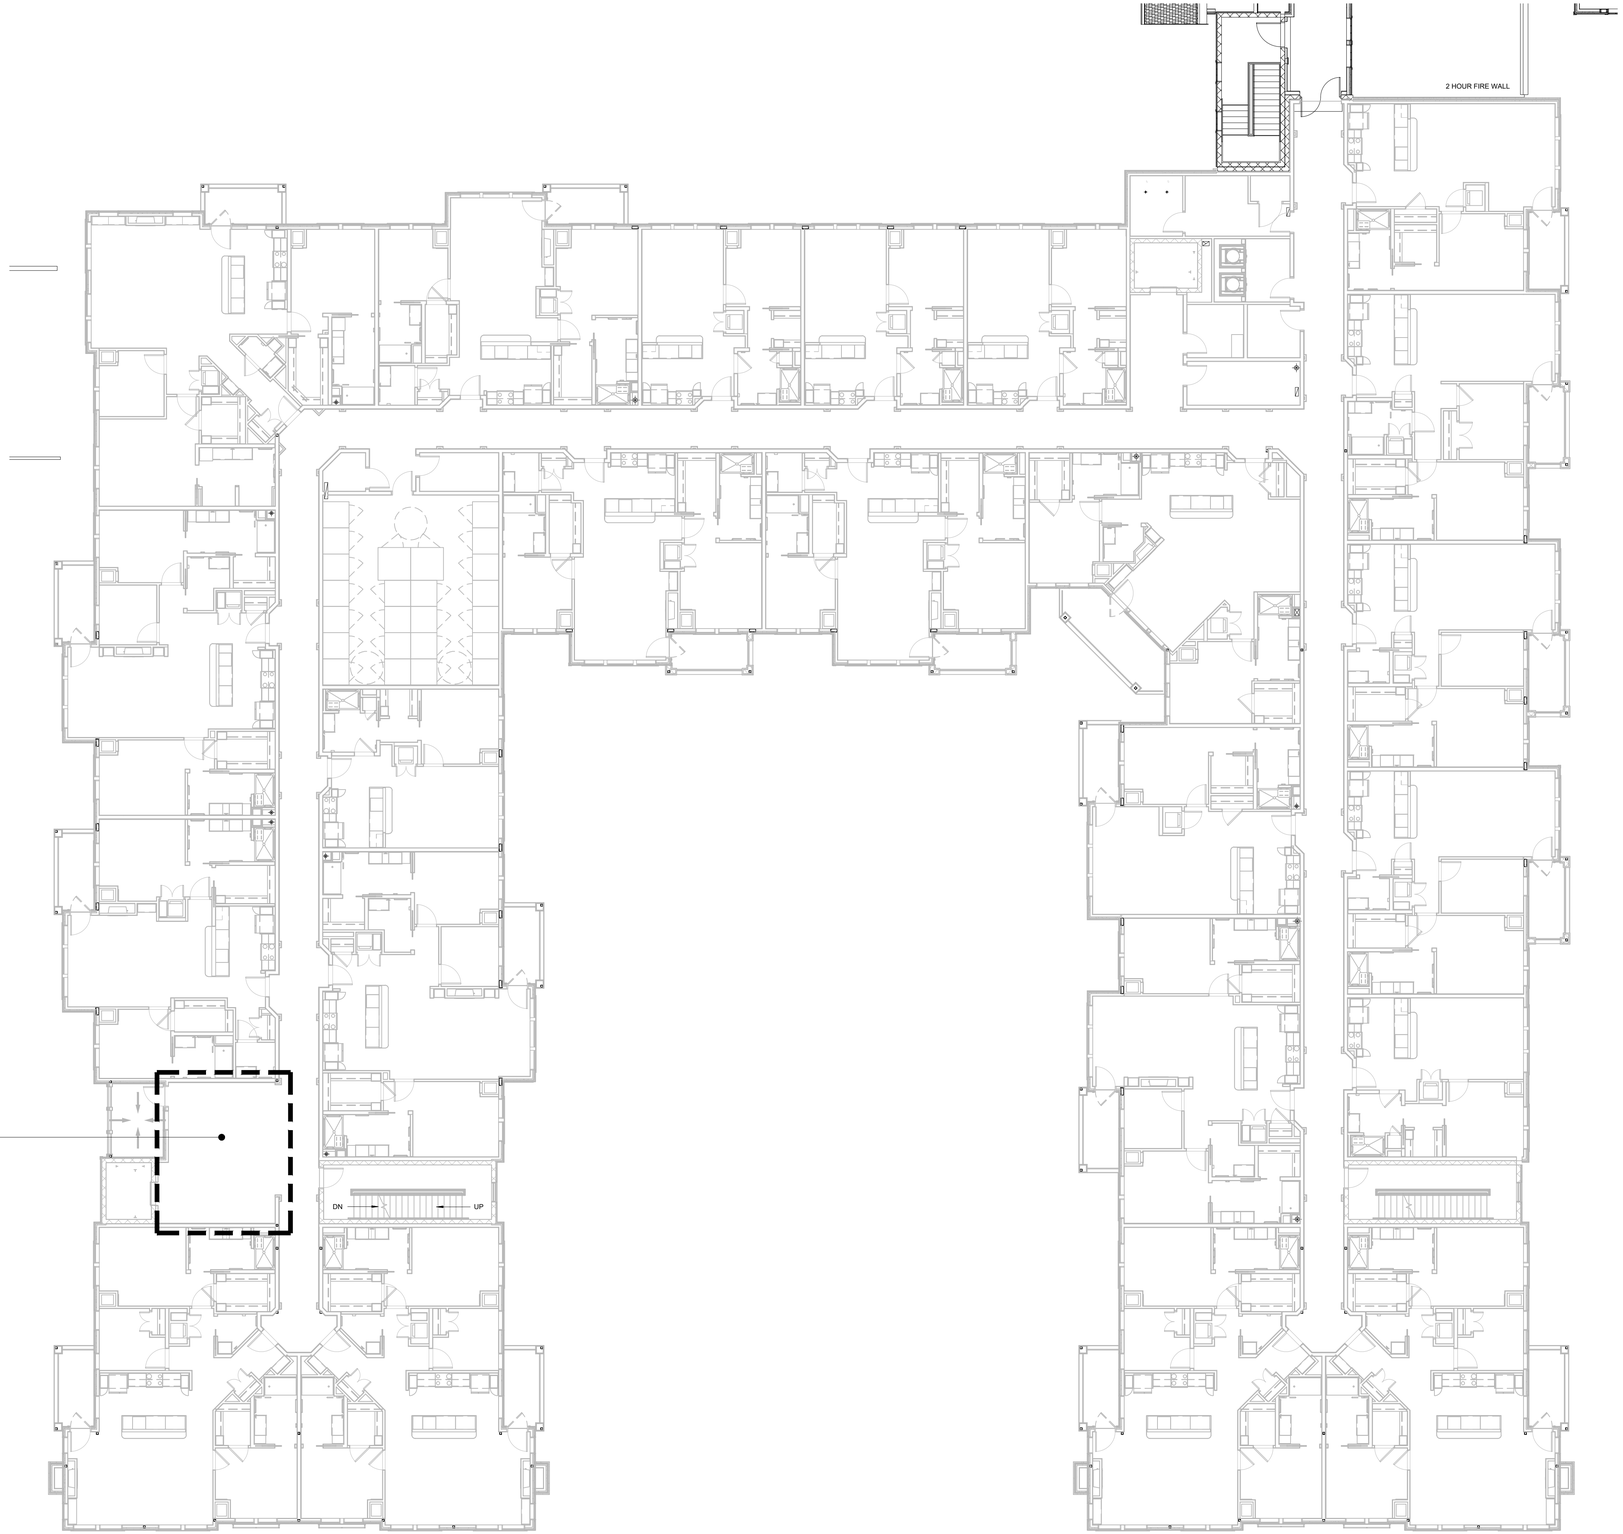

BROADVIEW
SENIOR LIVING
AT PURCHASE COLLEGE

6 INTERNATIONAL DRIVE,
SUITE 120
RYE BROOK, NY 10573

REV.	INITIAL	DATE DRAWN	REVISION DESCRIPTION	INITIAL	DATE APPROVAL
2	NW	04/30/21	100% CONSTRUCTION SET	BF	04/30/21
1	NW	11/09/20	50% CONSTRUCTION SET	BF	11/30/20
0	NW	10/03/20	ISSUED DWG. FOR REVIEW	BF	10/03/20

a.v.services, inc.
99 FAIRFIELD ROAD
FAIRFIELD, NEW JERSEY 07004
PHONE: (973) 575-5222
FAX: (973) 575-0857


MEDIA TECHNOLOGY IMPLEMENTATION

CLIENT: BROADVIEW SENIOR LIVING AT PURCHASE COLLEGE

TITLE: INDEPENDENT LIVING – WEST
SECOND FLOOR KEYPLAN

PROJ. NO.	DATE	DWG. NO.
AAX	10/03/20	AAX-K6
DRAWN BY: NW / CHK. BY: BF	SCALE: AS NOTED	

M:\1-01 CURRENT PROJECTS\BROADVIEW, AAX\DESIGNS\AAX-K6_INDP LIVG WEST L2-2.DWG, APR. 13, 2021 - 11:14AM, .

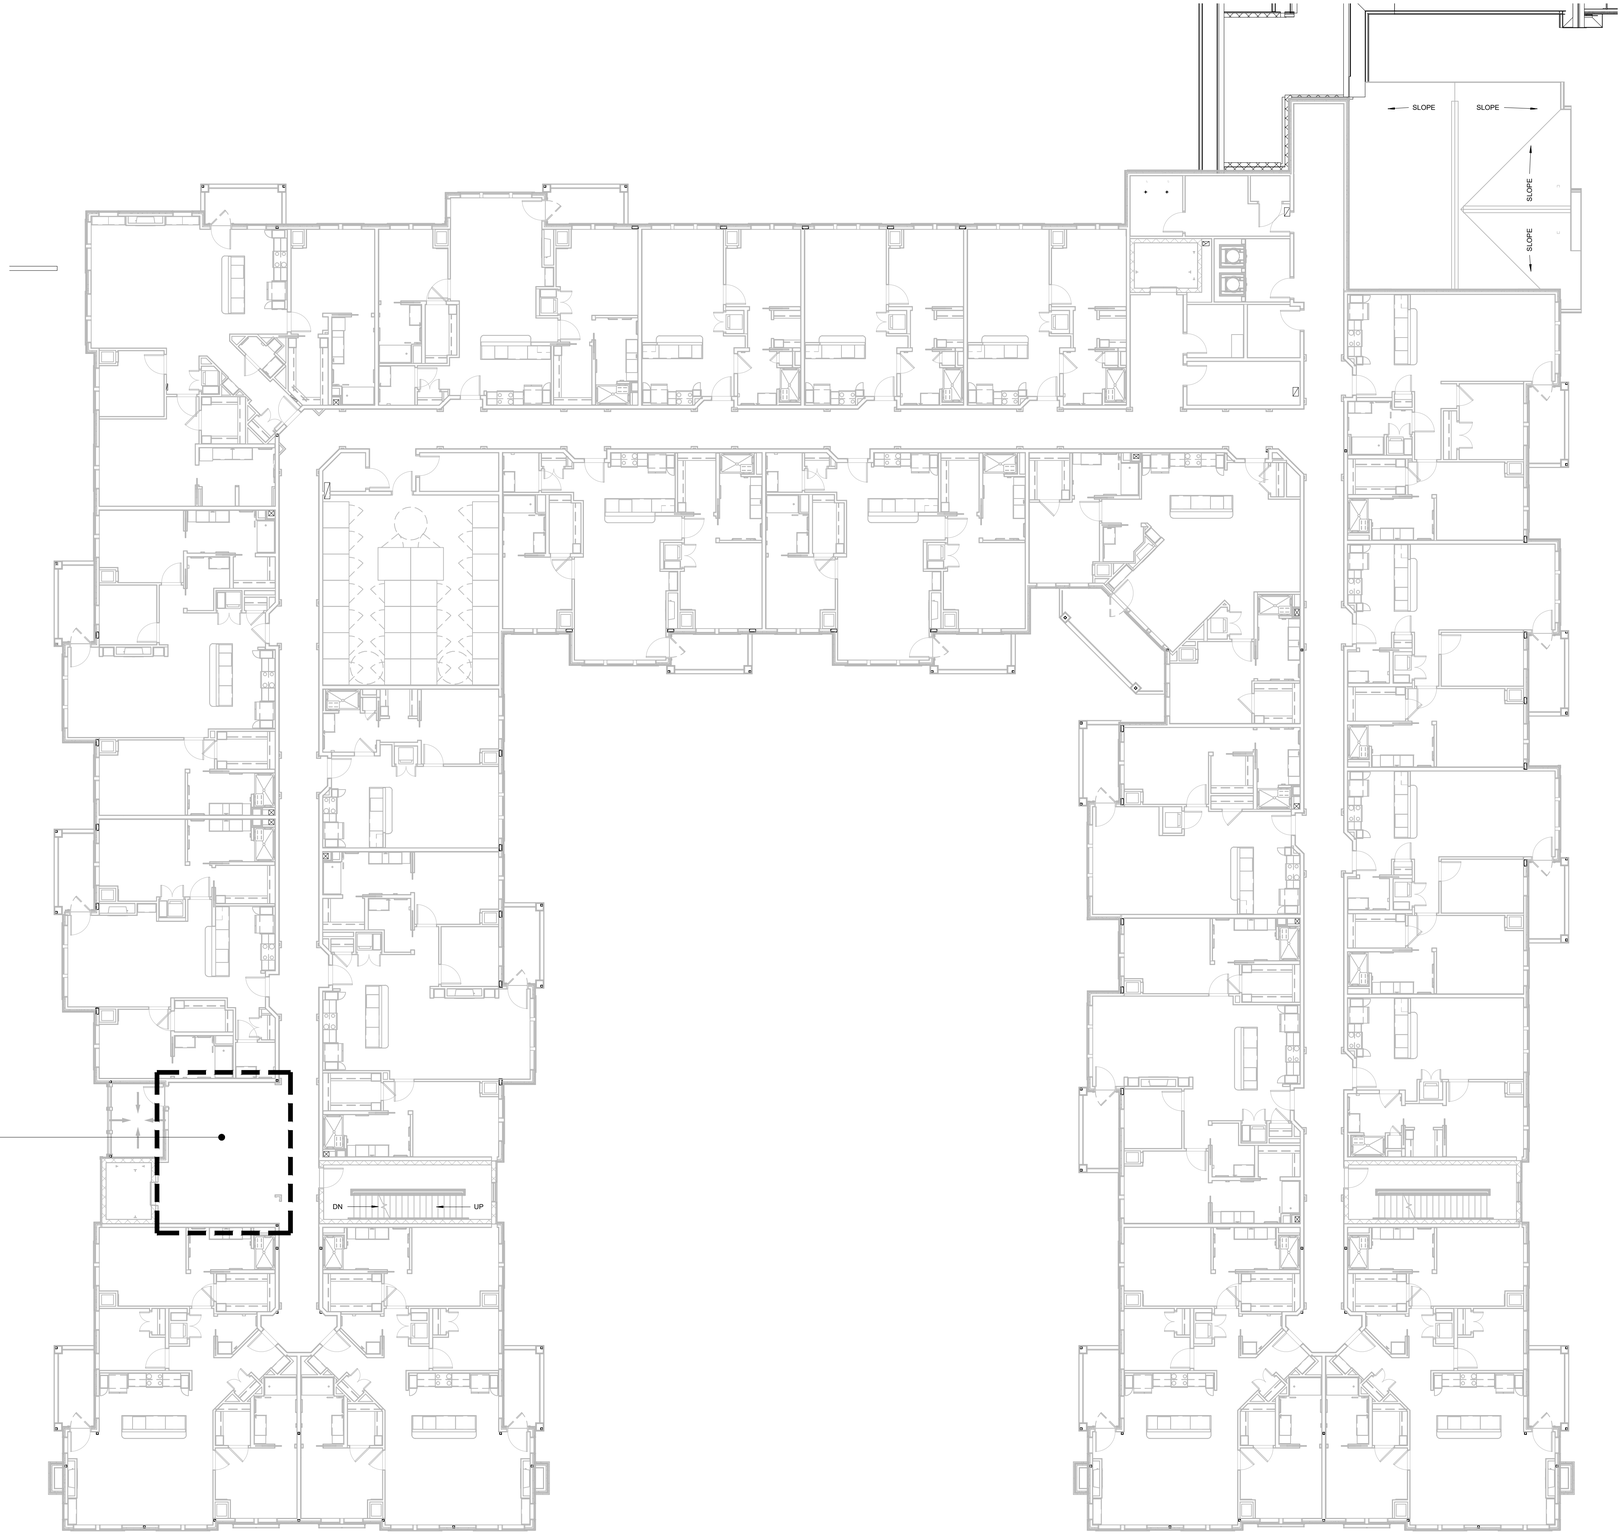

ELEVATOR LOUNGE
*ADD ALTERNATE

BROADVIEW
SENIOR LIVING
AT PURCHASE COLLEGE

6 INTERNATIONAL DRIVE,
SUITE 120
RYE BROOK, NY 10573

REV.	DRAWN INITIAL	DRAWN DATE	REVISION DESCRIPTION	APPROVAL INITIAL	APPROVAL DATE
2	NW	04/30/21	100% CONSTRUCTION SET	BF	04/30/21
1	NW	11/09/20	50% CONSTRUCTION SET	BF	11/30/20
0	NW	10/03/20	ISSUED DWG. FOR REVIEW	BF	10/03/20

a.v.services, inc.
99 FAIRFIELD ROAD
FAIRFIELD, NEW JERSEY 07004
PHONE: (973) 575-5222
FAX: (973) 575-0857


MEDIA TECHNOLOGY IMPLEMENTATION

CLIENT: BROADVIEW SENIOR LIVING AT PURCHASE COLLEGE

TITLE: INDEPENDENT LIVING – WEST
THIRD FLOOR KEYPLAN

PROJ. NO.	DATE	DWG. NO.
AAX	10/03/20	AAX-K7
DRAWN BY: NW / CHK. BY: BF	SCALE: AS NOTED	

M:\1-01 CURRENT PROJECTS\BROADVIEW, AAX\DESIGNS\AAX-K7_INDP LVNG WEST L3-1.DWG, APR. 13, 2021 - 11:15AM, ,

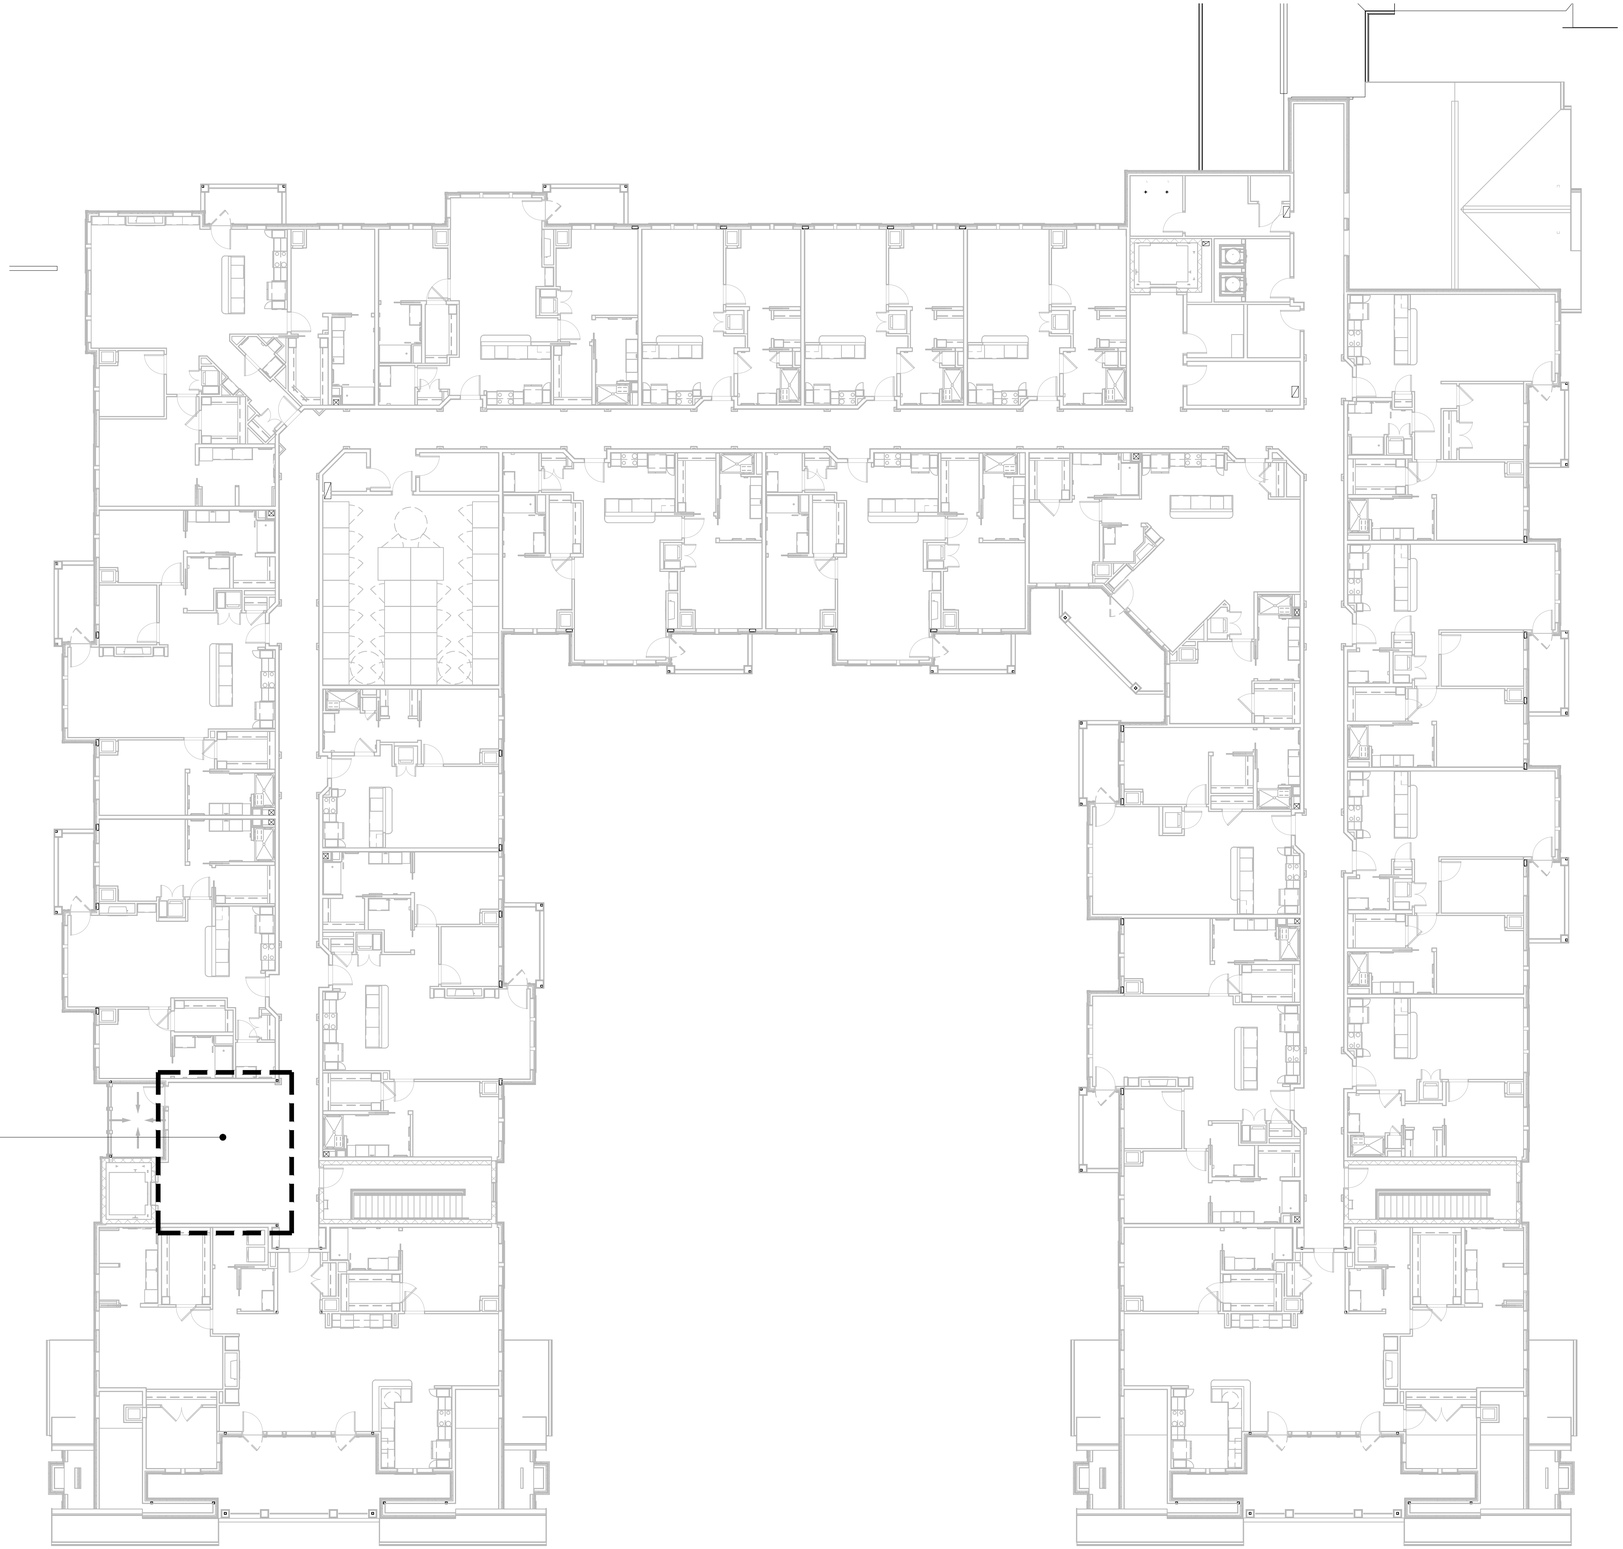

ELEVATOR LOUNGE
*ADD ALTERNATE

BROADVIEW
SENIOR LIVING
AT PURCHASE COLLEGE

6 INTERNATIONAL DRIVE,
SUITE 120
RYE BROOK, NY 10573

REV.	INITIAL	DATE	REVISION DESCRIPTION	INITIAL	DATE
	DRAWN			APPROVAL	
2	NW	04/30/21	100% CONSTRUCTION SET	BF	04/30/21
1	NW	11/09/20	50% CONSTRUCTION SET	BF	11/30/20
0	NW	10/03/20	ISSUED DWG. FOR REVIEW	BF	10/03/20

a.v.services, inc.
99 FAIRFIELD ROAD
FAIRFIELD, NEW JERSEY 07004
PHONE: (973) 575-5222
FAX: (973) 575-0857


MEDIA TECHNOLOGY IMPLEMENTATION

CLIENT: BROADVIEW SENIOR LIVING AT PURCHASE COLLEGE

TITLE: INDEPENDENT LIVING – WEST
FOURTH FLOOR KEYPLAN

PROJ. NO.	DATE	DWG. NO.
AAX	10/03/20	AAX-K8
DRAWN BY: NW / CHK. BY: BF	SCALE: AS NOTED	

M:\1-01 CURRENT PROJECTS\BROADVIEW, AAX\DESIGNS\AAX-K8_INDP LVNG WEST L4-1.DWG, APR. 13, 2021 - 11:18AM, .

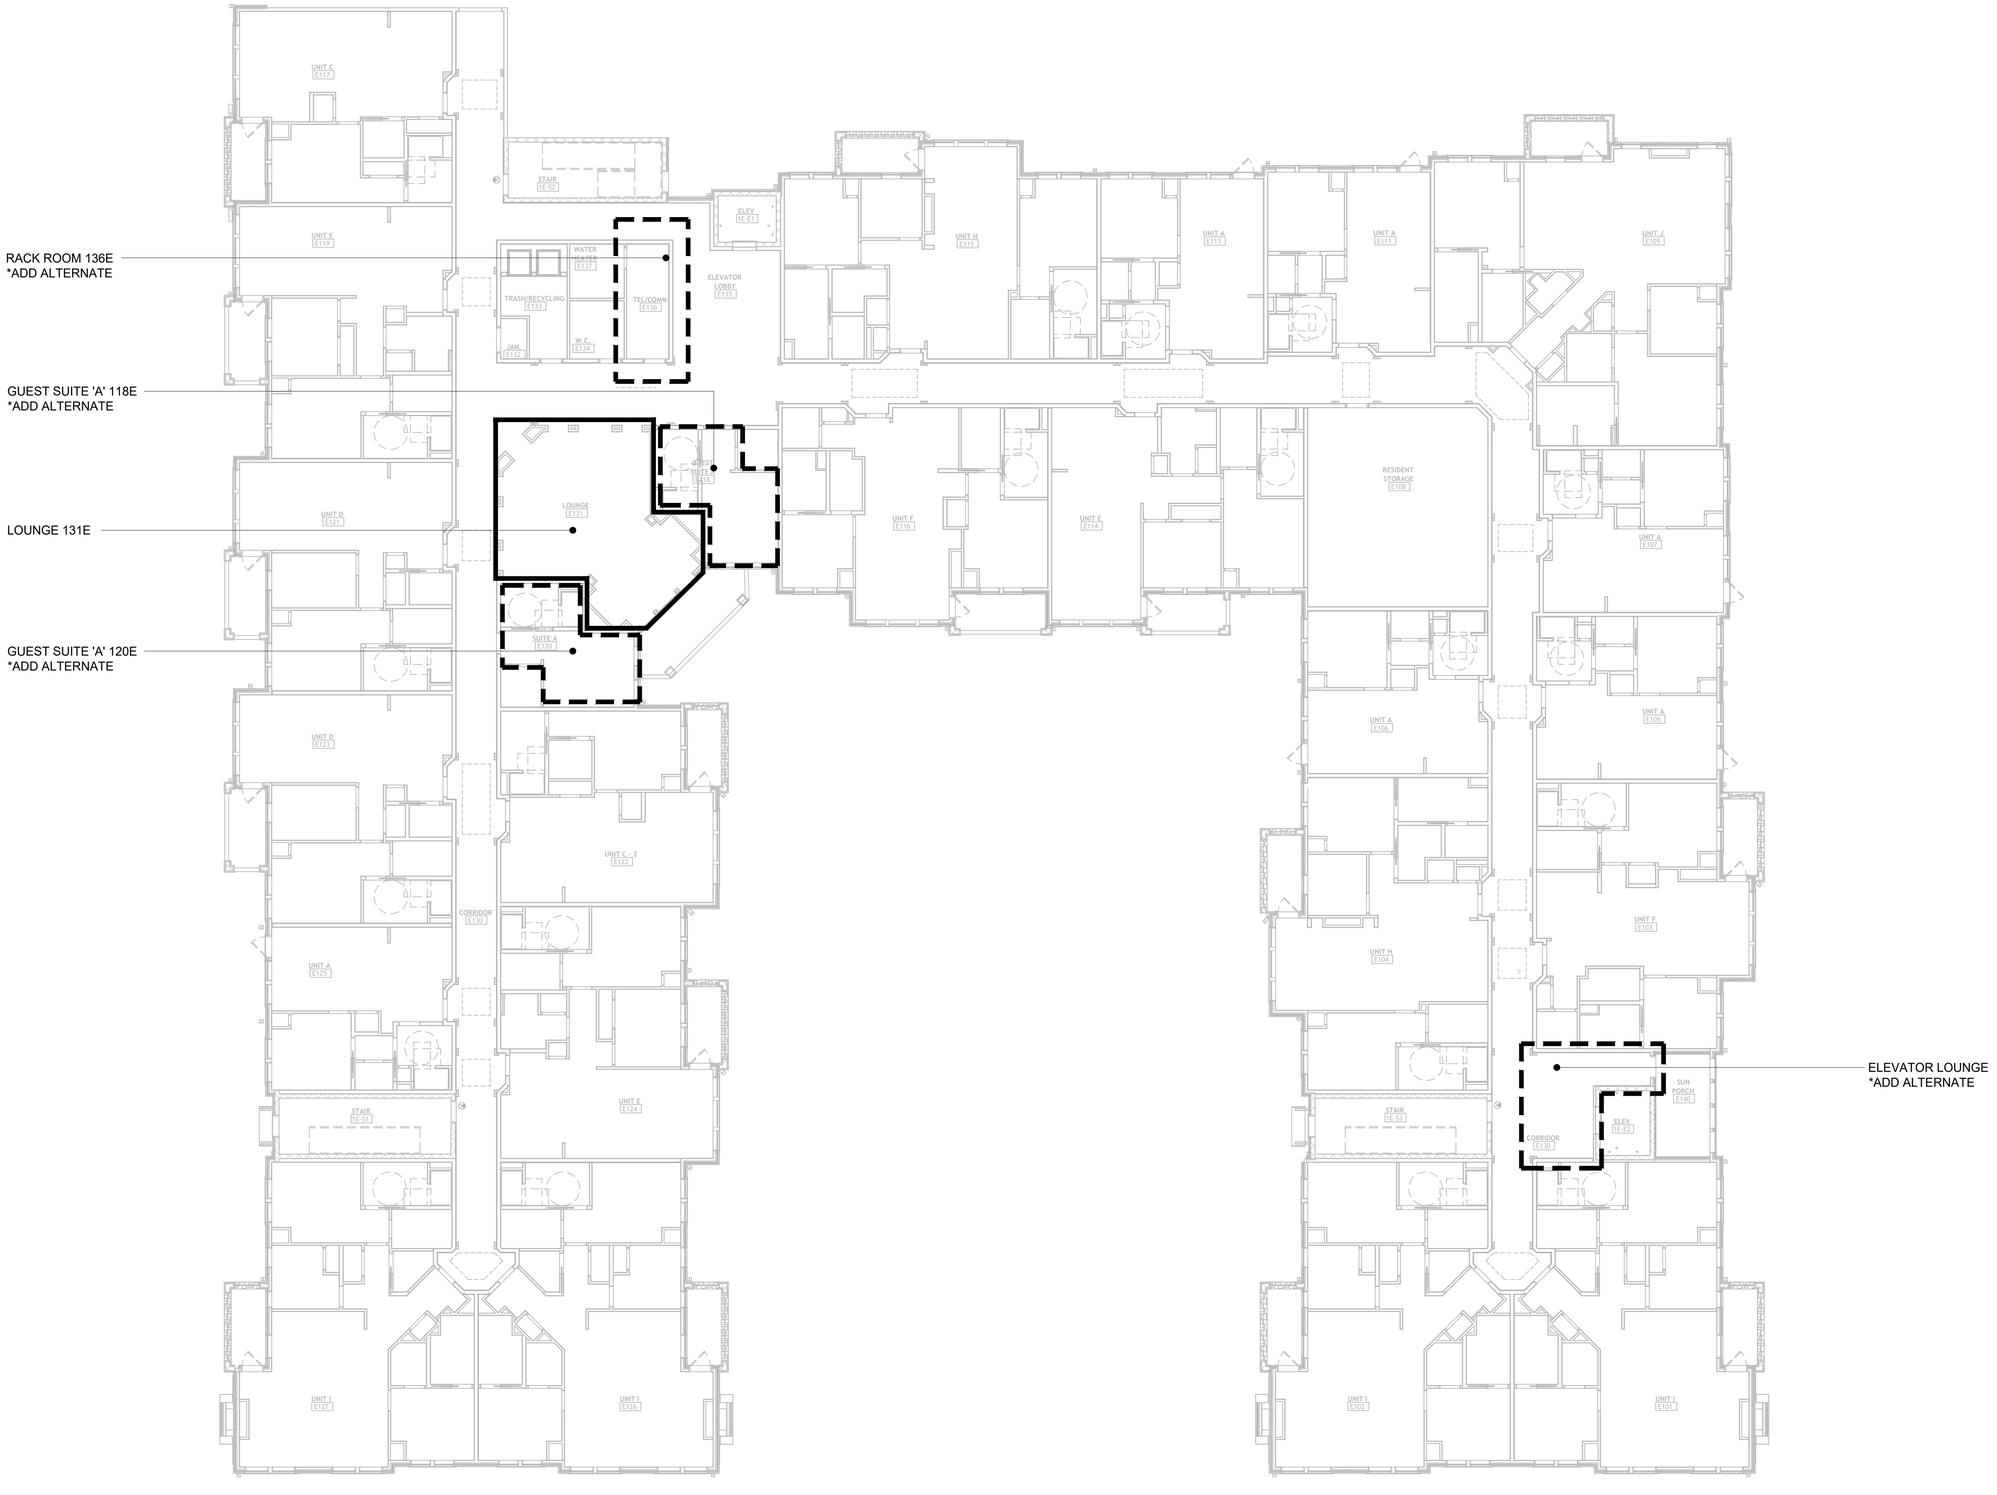

BROADVIEW
SENIOR LIVING
AT PURCHASE COLLEGE

6 INTERNATIONAL DRIVE,
SUITE 120
RYE BROOK, NY 10573

REV.	INITIAL	DATE DRAWN	REVISION DESCRIPTION	INITIAL	DATE APPROVAL
2	NW	04/30/21	100% CONSTRUCTION SET	BF	04/30/21
1	NW	11/09/20	50% CONSTRUCTION SET	BF	11/30/20
0	NW	10/03/20	ISSUED DWG. FOR REVIEW	BF	10/03/20

a.v.services, inc.
99 FAIRFIELD ROAD
FAIRFIELD, NEW JERSEY 07004
PHONE: (973) 575-5222
FAX: (973) 575-0857


MEDIA TECHNOLOGY IMPLEMENTATION

CLIENT: BROADVIEW SENIOR LIVING AT PURCHASE COLLEGE

TITLE: INDEPENDENT LIVING – EAST
FIRST FLOOR KEYPLAN

PROJ. NO.	AAX	DATE	10/03/20	DWG. NO.
DRAWN BY	NW	CHK. BY	BF	SCALE: AS NOTED	AAX-K9

M:\1-01 CURRENT PROJECTS\BROADVIEW, AAX\DESIGNER\AAX-K9_INDPDT LIVNG EAST 11-13.DWG, APR 13, 2021 - 11:18AM, ,

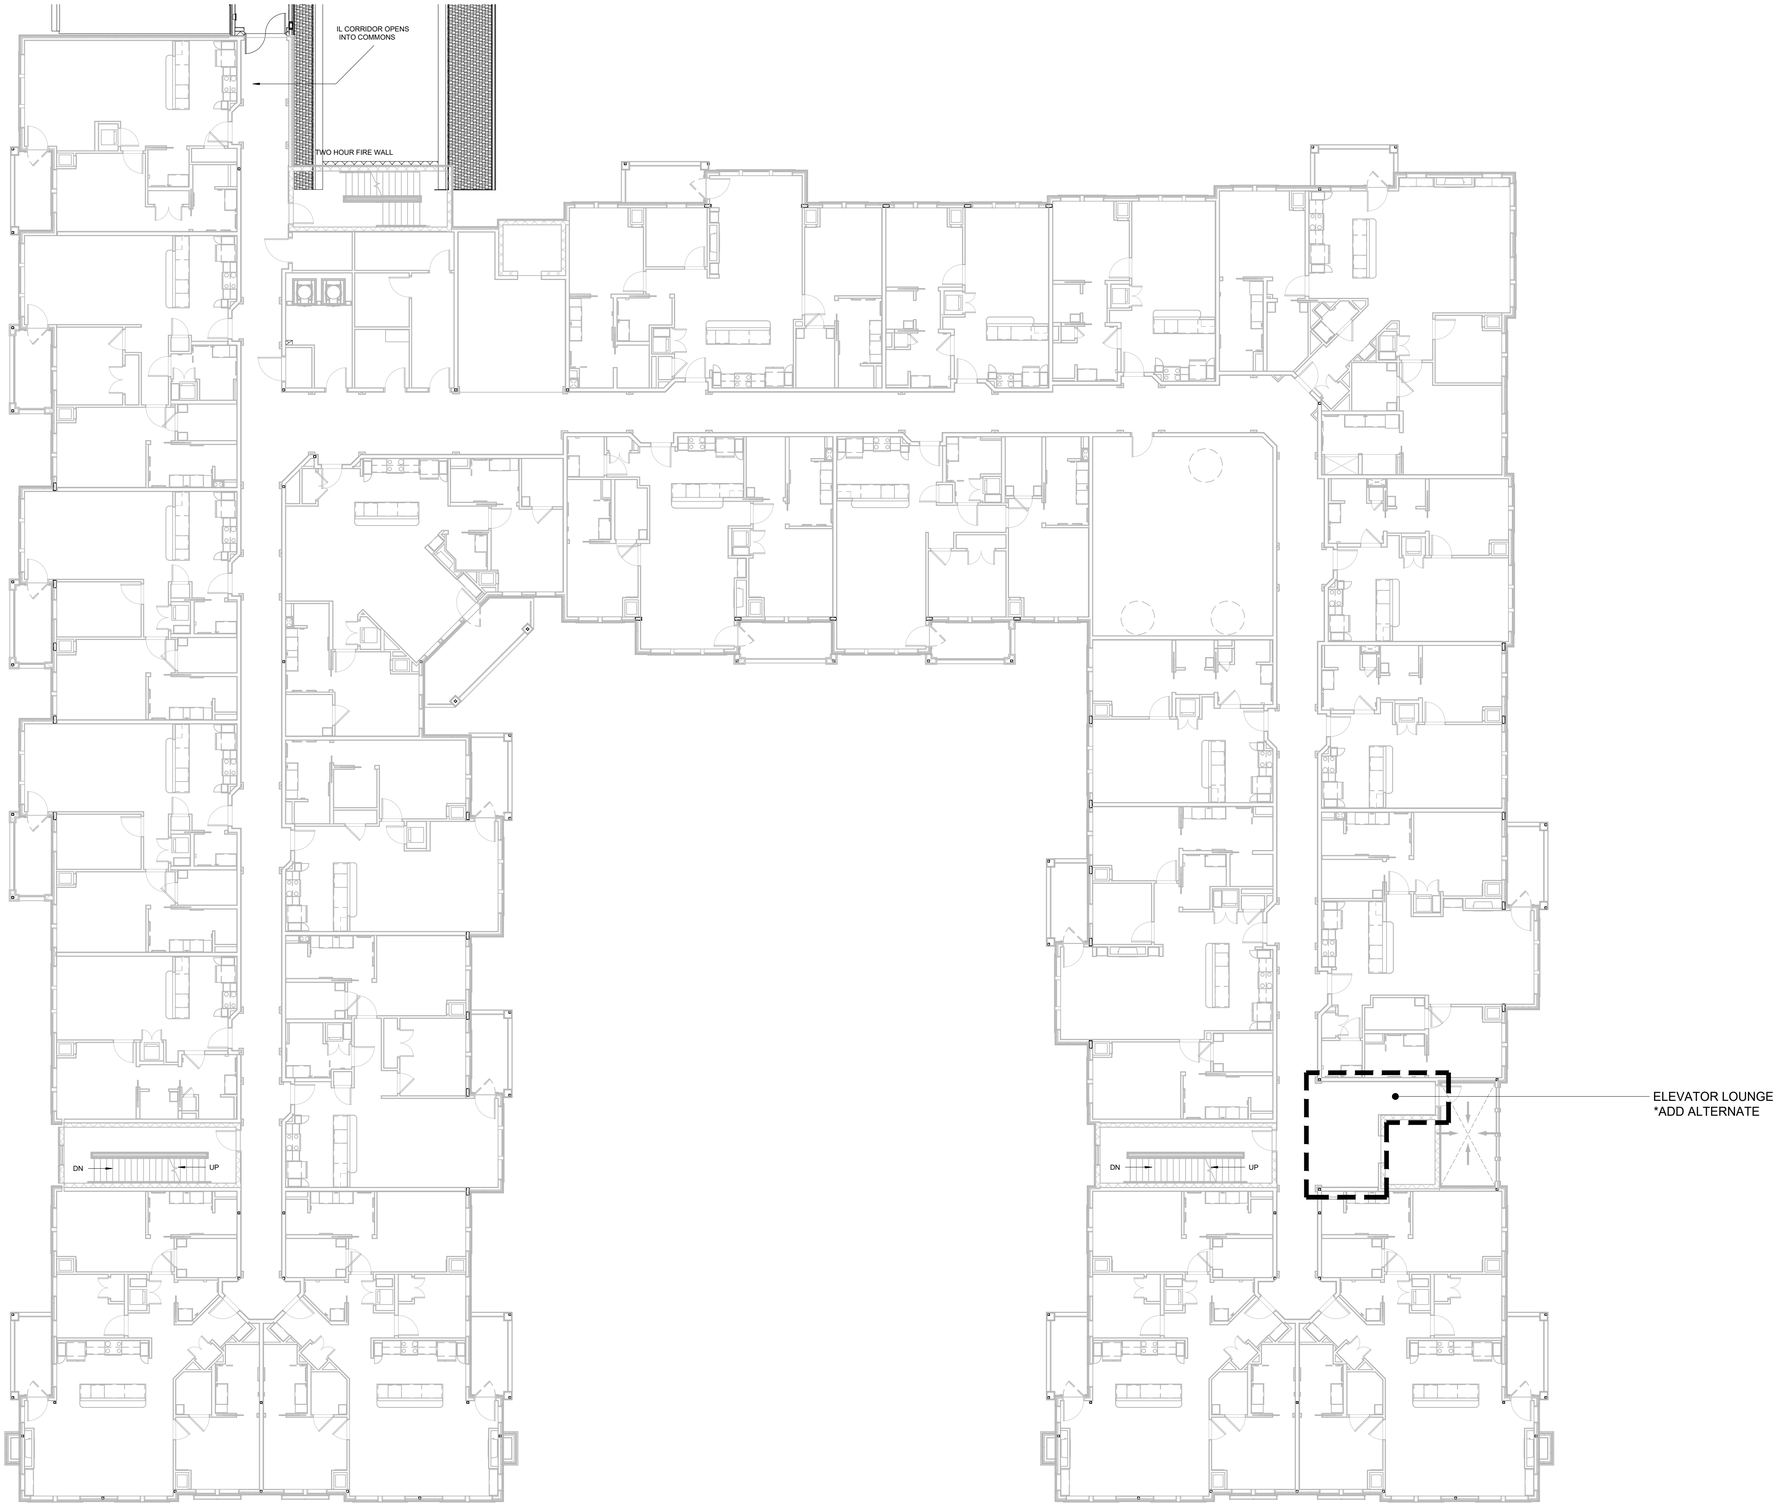

BROADVIEW
SENIOR LIVING
AT PURCHASE COLLEGE

6 INTERNATIONAL DRIVE,
SUITE 120
RYE BROOK, NY 10573

REV.	DRAWN		REVISION DESCRIPTION	APPROVAL	
	INITIAL	DATE		INITIAL	DATE
2	NW	04/30/21	100% CONSTRUCTION SET	BF	04/30/21
1	NW	11/09/20	50% CONSTRUCTION SET	BF	11/30/20
0	NW	10/03/20	ISSUED DWG. FOR REVIEW	BF	10/03/20

a.v.services, inc.
99 FAIRFIELD ROAD
FAIRFIELD, NEW JERSEY 07004
PHONE: (973) 575-5222
FAX: (973) 575-0857


MEDIA TECHNOLOGY IMPLEMENTATION

CLIENT: BROADVIEW SENIOR LIVING AT PURCHASE COLLEGE

TITLE: INDEPENDENT LIVING – EAST
SECOND FLOOR KEYPLAN

PROJ. NO.	DATE	DWG. NO.
AAX	10/03/20	AAX-K10
DRAWN BY: NW / CHK. BY: BF	SCALE: AS NOTED	

M:\1-01 CURRENT PROJECTS\BROADVIEW, AAX DESIGNER\AAX-ATO_INDP LIVG EAST L2-1.DWG, APR. 13, 2021 - 11:19AM, -

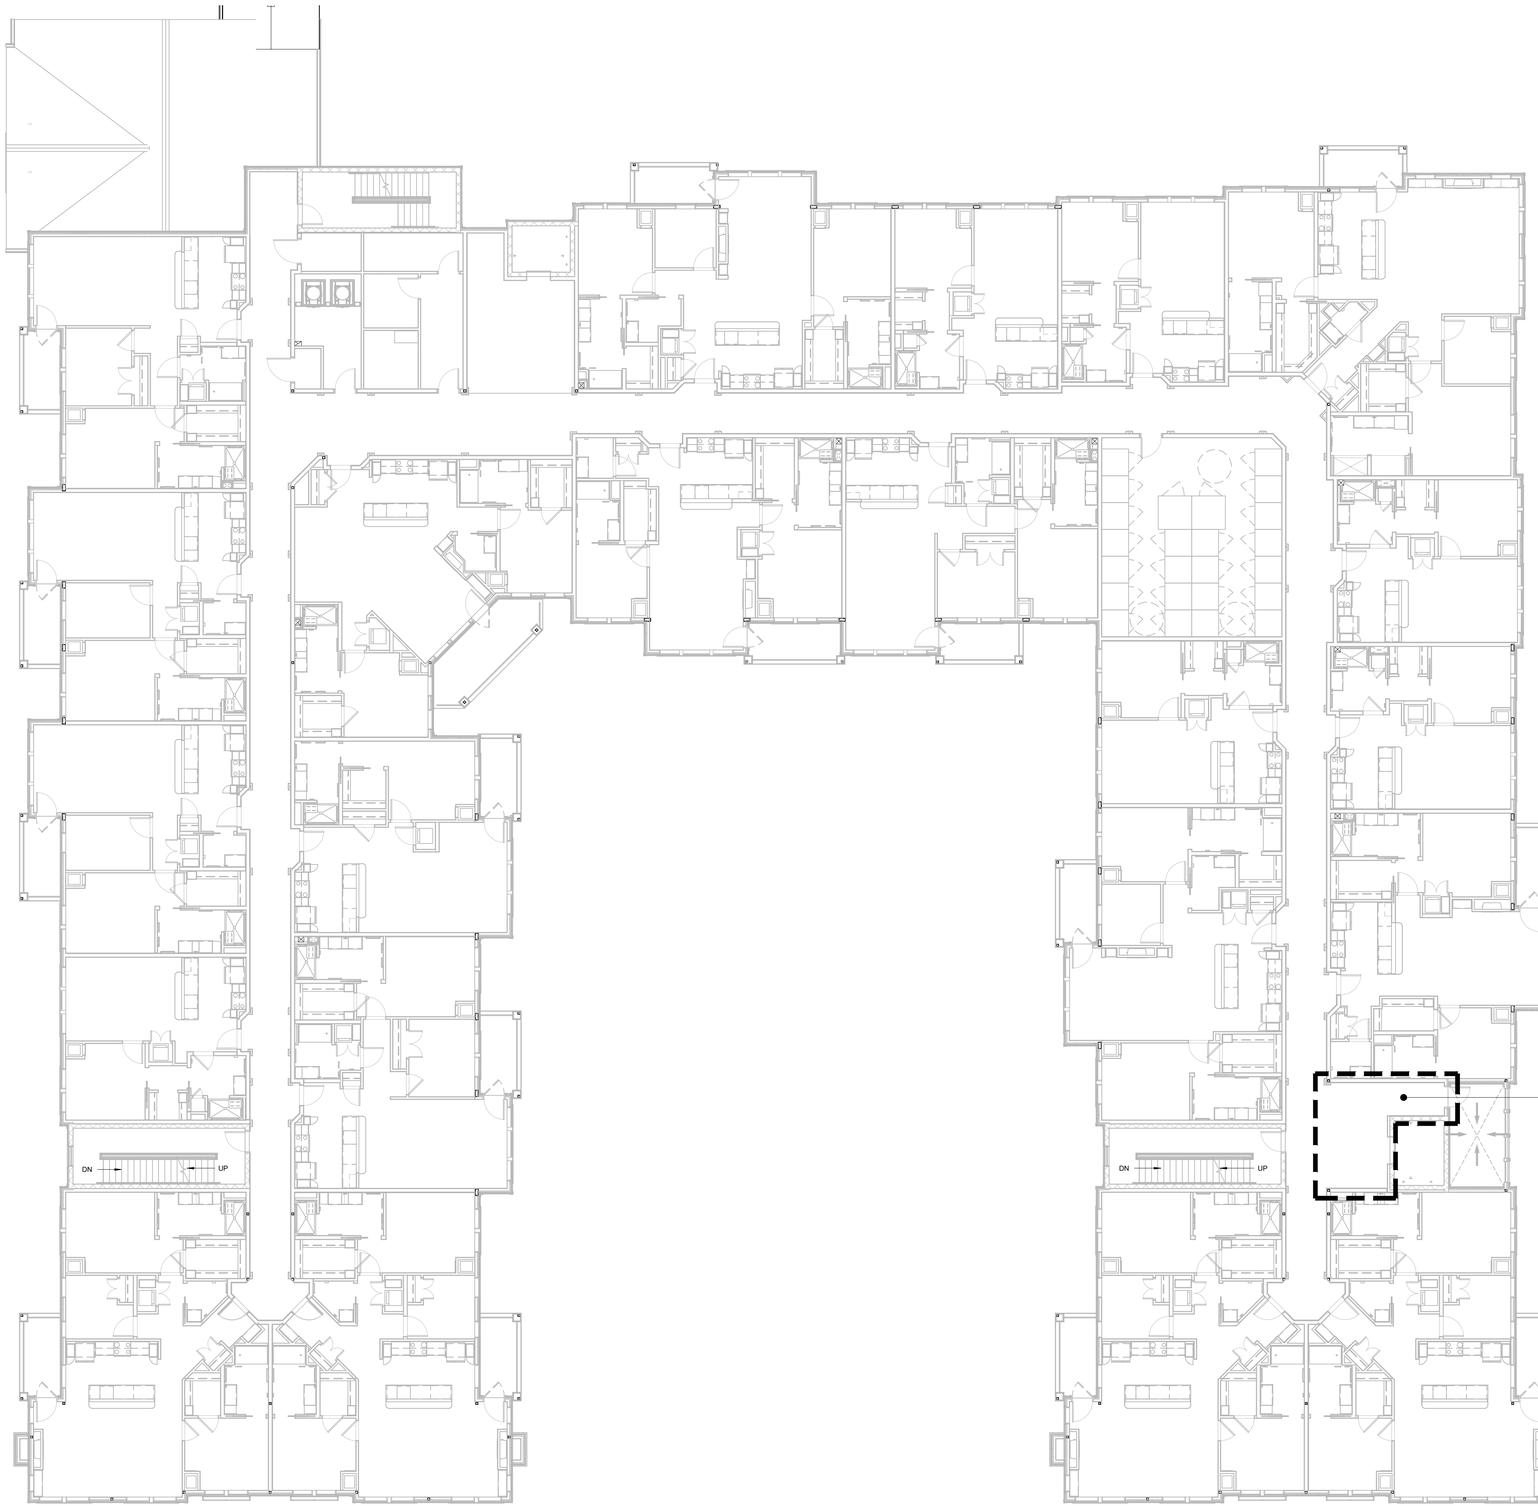

BROADVIEW
SENIOR LIVING
AT PURCHASE COLLEGE

6 INTERNATIONAL DRIVE,
SUITE 120
RYE BROOK, NY 10573

REV.	DRAWN INITIAL	DRAWN DATE	REVISION DESCRIPTION	APPROVAL INITIAL	APPROVAL DATE
2	NW	04/30/21	100% CONSTRUCTION SET	BF	04/30/21
1	NW	11/09/20	50% CONSTRUCTION SET	BF	11/30/20
0	NW	10/03/20	ISSUED DWG. FOR REVIEW	BF	10/03/20

a.v.services, inc.
99 FAIRFIELD ROAD
FAIRFIELD, NEW JERSEY 07004
PHONE: (973) 575-5222
FAX: (973) 575-0857


MEDIA TECHNOLOGY IMPLEMENTATION

CLIENT: BROADVIEW SENIOR LIVING AT PURCHASE COLLEGE

TITLE: INDEPENDENT LIVING – EAST
THIRD FLOOR KEYPLAN

PROJ. NO.	DATE	DWG. NO.
AAX	10/03/20	AAX-K11
DRAWN BY: NW / CHK. BY: BF	SCALE: AS NOTED	

M:\1-01 CURRENT PROJECTS\BROADVIEW, AAX\DESIGNER\AAX-A01_UNIT3 LNG EAST L3-1.DWG, APR. 13, 2021 - 11:25AM, .

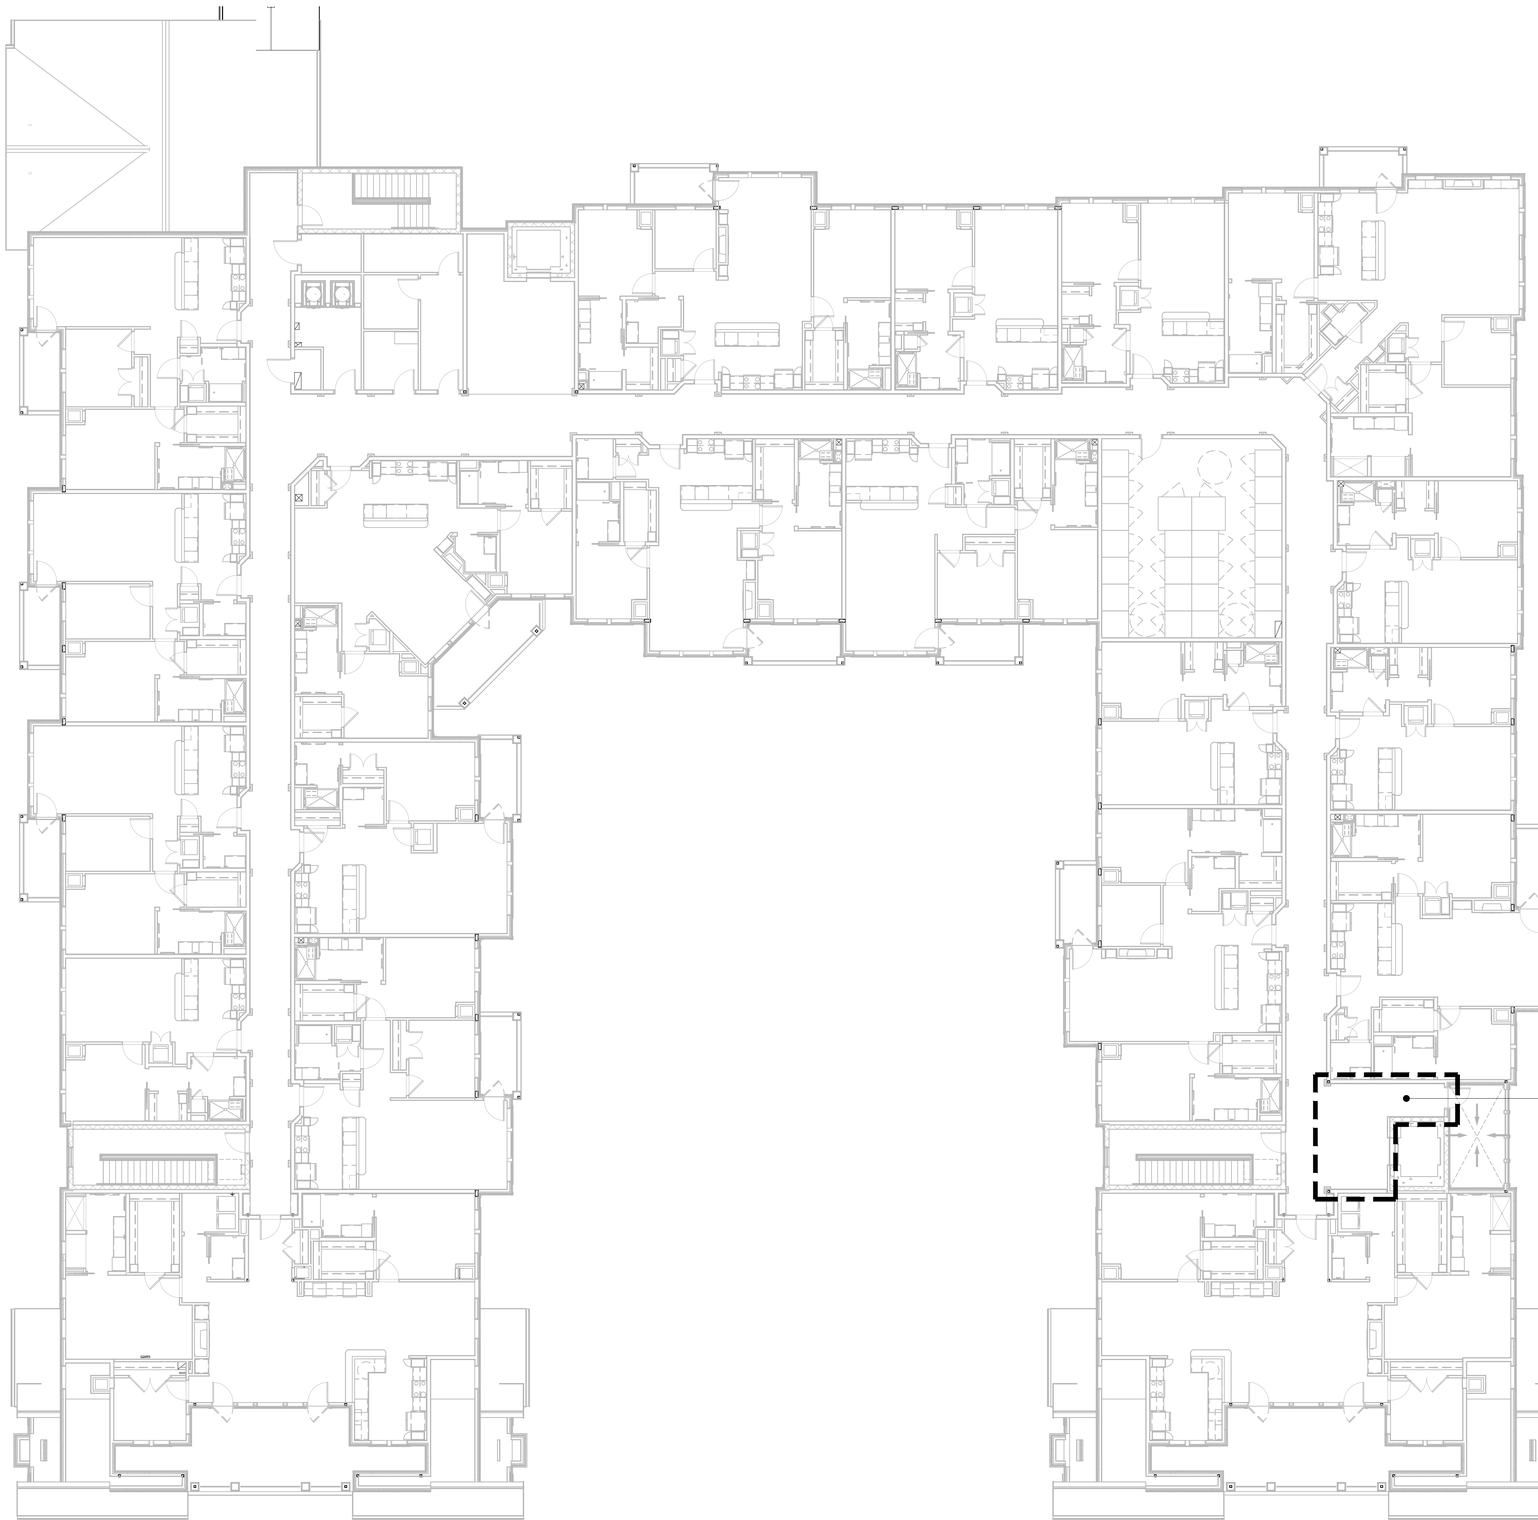

BROADVIEW
SENIOR LIVING
AT PURCHASE COLLEGE

6 INTERNATIONAL DRIVE,
SUITE 120
RYE BROOK, NY 10573

REV.	DRAWN INITIAL	DRAWN DATE	REVISION DESCRIPTION	APPROVAL INITIAL	APPROVAL DATE
2	NW	04/30/21	100% CONSTRUCTION SET	BF	04/30/21
1	NW	11/09/20	50% CONSTRUCTION SET	BF	11/30/20
0	NW	10/03/20	ISSUED DWG. FOR REVIEW	BF	10/03/20

a.v.services, inc.
99 FAIRFIELD ROAD
FAIRFIELD, NEW JERSEY 07004
PHONE: (973) 575-5222
FAX: (973) 575-0857


MEDIA TECHNOLOGY IMPLEMENTATION

CLIENT: BROADVIEW SENIOR LIVING AT PURCHASE COLLEGE

TITLE: INDEPENDENT LIVING – EAST
FOURTH FLOOR KEYPLAN

PROJ. NO.	DATE	DWG. NO.
AAX	10/03/20	AAX-K12
DRAWN BY: NW / CHK. BY: BF	SCALE: AS NOTED	


M:\11-01 CURRENT PROJECTS\BROADVIEW, AAX\DESIGN\REVIT\AAX-K12_KEYPL LIVING EAST L04-1.DWG, APR 13, 2021 - 11:20AM, ,

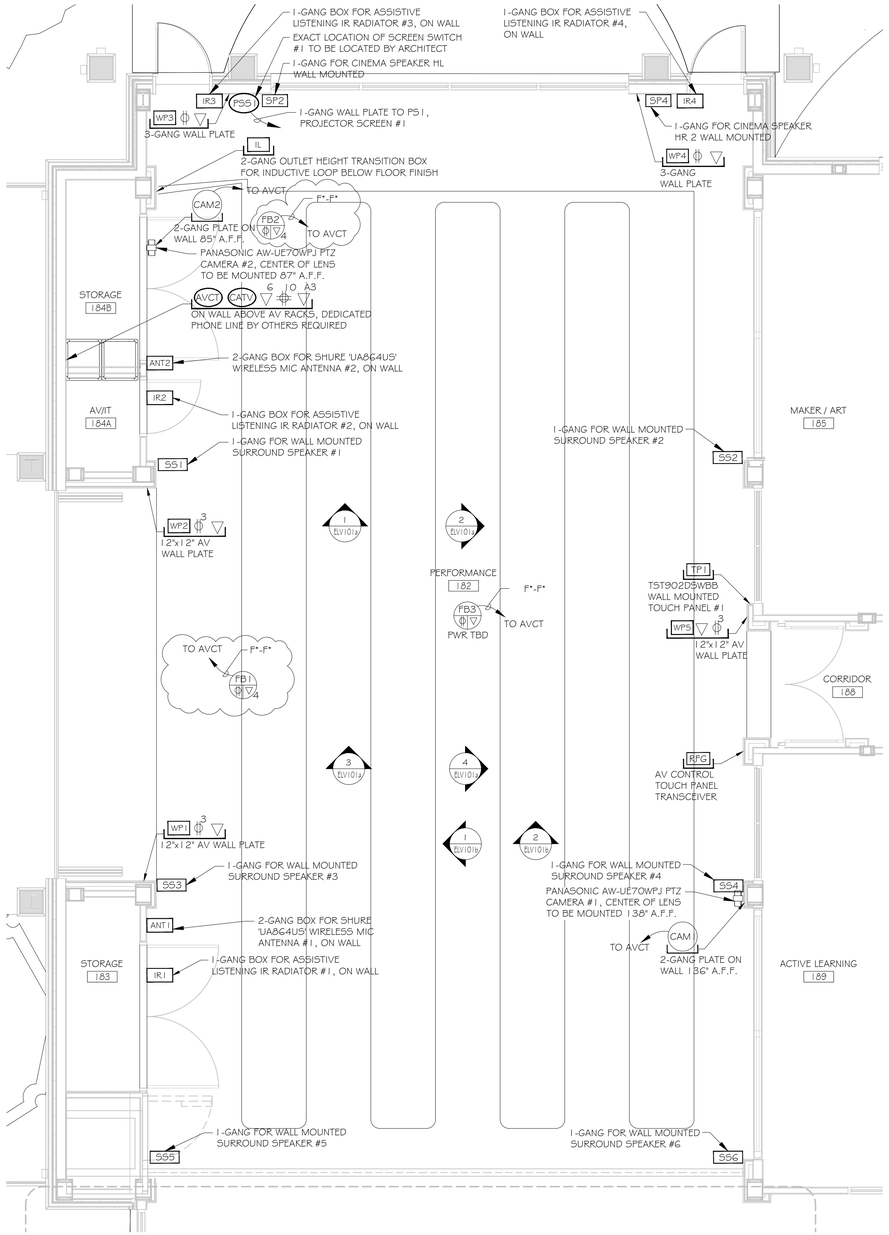

1 AUDIOVISUAL ELECTRICAL FLOOR PLAN

MEETING ROOMS 1018 & 1019

SCALE: 1/4"=1'-0"

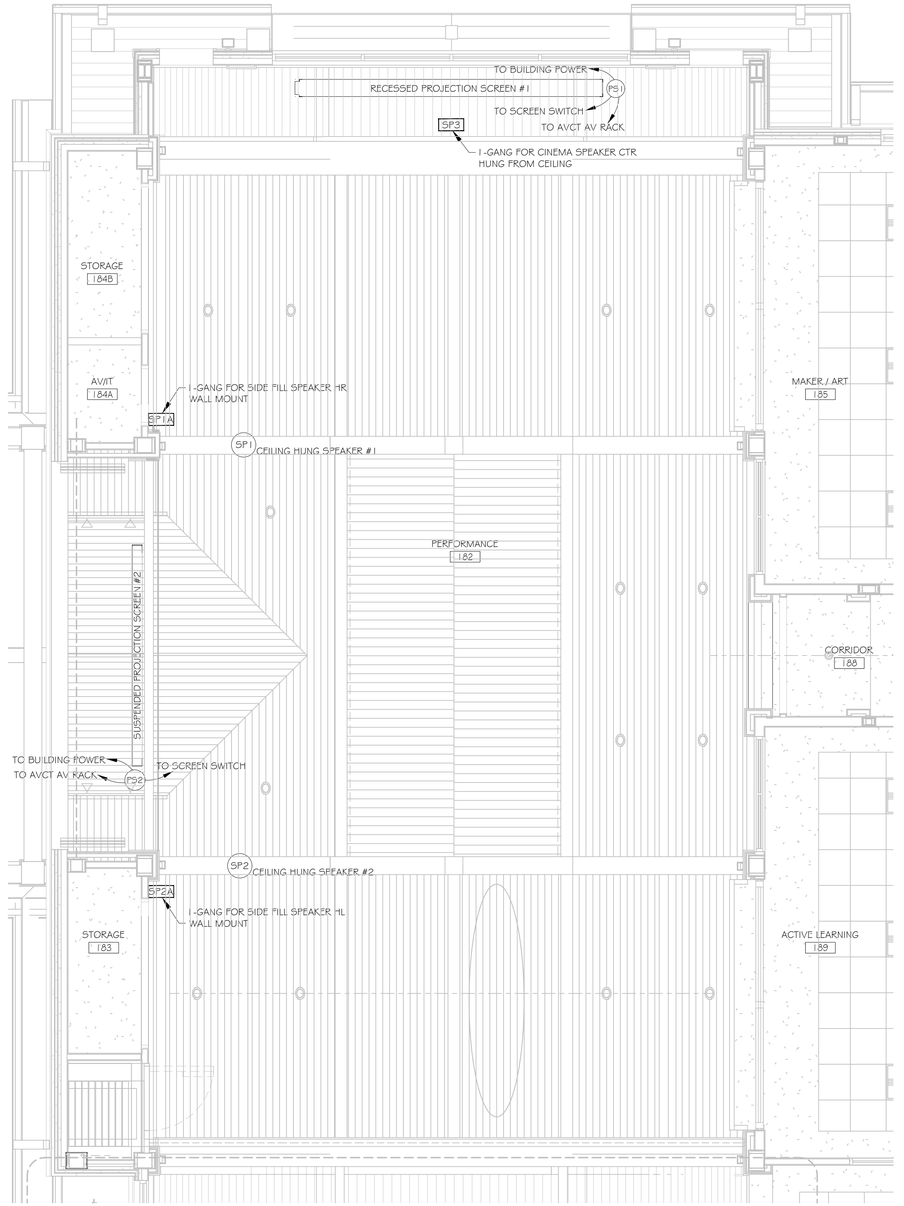

3 AUDIOVISUAL CEILING PLAN

MEETING ROOMS 1018 & 1019

SCALE: 1/4"=1'-0"

NOTE:

- UNLESS OTHERWISE NOTED, ALL AV DEVICE SIGNAL AND CONTROL CABLE HOME RUN TO AVCT ROOM 184A.
- INDUCTION LOOP LAYOUT CONCEPT ONLY.
- INDUCTION LOOP RIBBON CABLE TO BE INSTALLED ON SLAB BELOW FINISH FLOOR MATERIAL.
- (2) LOOPS WILL BE REQUIRED, ACTUAL LAYOUT DETAILS WILL BE PROVIDED SEPARATELY.
- INSTALLATION OF RIBBON CABLE TO BE CLOSELY COORDINATED WITH OTHER TRADES TO PREVENT DAMAGE.
- ALL AV AND DATA CABLE TO BE KEPT 18" AWAY FROM INDUCTION LOOP UNDER FLOOR FINISH RIBBON CABLE.

BROADVIEW SENIOR LIVING AT PURCHASE COLLEGE

6 INTERNATIONAL DRIVE, SUITE 120
RYE BROOK, NY 10573

LEGEND

- ▽ - CAT6 CLIENT LAN NETWORK DROP
- ▽A# - ANALOG POTS LINE DROP W/ SPECIFIED NUMBER OF CKTS IF MORE THAN 1
- ▽# - DATA DROP W/ SPECIFIED NUMBER OF CLIENT LAN CKTS IF MORE THAN 1
- ▽S# - SIGNAGE DATA DROP W/ SPECIFIED NUMBER OF CLIENT LAN SIGN IF MORE THAN 1
- #(◐) - DEDICATED 120V 15A CIRCUIT DUPLEX OUTLET W/ NUMBER OF CKTS IF MORE THAN 1
- #(○) - 120V 15A CIRCUIT DUPLEX OUTLET W/ NUMBER OF CKTS IF MORE THAN 1
- #(■) - DEDICATED 120V 15A CIRCUIT QUAD OUTLET W/ NUMBER OF CKTS IF MORE THAN 1
- #(⊞) - 120V 15A CIRCUIT QUAD OUTLET W/ NUMBER OF CKTS IF MORE THAN 1
- WP# - WALL PLATE FOR AV CONNECTIVITY
- AVCT - 4-GANG AV EQUIPMENT RACK PULL BOX BEHIND EQUIPMENT RACK
- IPTV - CABLE TV CONNECTION
- FB - FLOOR BOX
- LCD - 2-GANG FOR LCD CABLES
- CAM - 2-GANG CAMERA CABLES
- ANT - CEILING MOUNTED AV ANTENNA
- SP - CEILING MOUNTED AV SPEAKER LOCATION
- SP# - WALL MOUNTED SPEAKER
- OCC - CEILING MOUNTED OCCUPATION SENSOR
- CP - CONTROL PANEL
- TSS - TOUCH SCREEN ROOM SCHEDULER
- AV - AV PLATE FOR LOW VOLTAGE AV CONNECTIONS
- CM# - CEILING ARRAY MICROPHONE
- ANT# - WIRELESS MIC ANTENNA
- WAP - CEILING MOUNTED WIRELESS ACCESS POINT
- RFG# - CEILING MOUNTED RF WIRELESS GATEWAY
- TP# - WALL MOUNTED CONTROL TOUCH PANEL
- IR# - ASSISTIVE LISTENING IR RADIATORS
- PSS - PROJECTOR SCREEN SWITCH
- PS - PROJECTOR SCREEN
- VP# - 1-GANG BOX FOR CEILING HUNG VIDEO PROJECTOR
- SUB - CEILING MOUNTED SUB SPEAKER
- CATV# - CABLE TV LINE W/ NUMBER OF CKTS IF MORE THAN 1
- MIR# - THE MIRROR INTERACTIVE GYM EQUIPMENT

REV.	INITIAL	DATE DRAWN	REVISION DESCRIPTION	INITIAL	DATE APPROVAL
2	NW	04/30/21	100% CONSTRUCTION SET	BF	04/30/21
1	NW	11/09/20	50% CONSTRUCTION SET	BF	11/30/20
0	NW	10/03/20	ISSUED DWG. FOR REVIEW	BF	10/03/20

a.v.services, inc.
99 FAIRFIELD ROAD
FAIRFIELD, NEW JERSEY 07004
PHONE: (973) 575-5222
FAX: (973) 575-0857

MEDIA TECHNOLOGY IMPLEMENTATION

CLIENT: BROADVIEW SENIOR LIVING AT PURCHASE COLLEGE

TITLE: COMMONS BUILDING
A/V ELECTRICAL & REFLECTED CEILING PLANS
PERFORMANCE ROOM 182

PROJ. NO.	DATE	DWG. NO.
AAX	10/03/20	AAX-E101
DRAWN BY: NW	CHK. BY: BF	SCALE: AS NOTED

M:\1-01 CURRENT PROJECTS\BROADVIEW, AAX\DESIGN\EV\AAX-E101-1.DWG, APR. 12, 2021 - 2:14PM, .

SP1 FOH SPEAKERS HOUSE RIGHT - 1 GANG AT BEAM

CABLE #	TO	FUNCTION	CABLE TYPE	QTY
F1	AVCT	SPEAKER	WESTPENN 25210 12/2	1
F 2	AVCT	SPARE	WESTPENN 25210 12/2	1

SP1A FOH FILL SPEAKERS HOUSE RIGHT - 1 GANG AT SPEAKER HEIGHT

CABLE #	TO	FUNCTION	CABLE TYPE	QTY
F11	AVCT	SPEAKER	WESTPENN 25210 12/2	1
F12	AVCT	SPARE	WESTPENN 25210 12/2	1

SP2 FOH SPEAKERS HOUSE LEFT - 1 GANG AT BEAM

CABLE #	TO	FUNCTION	CABLE TYPE	QTY
F21	AVCT	SPEAKER	WESTPENN 25210 12/2	1
F22	AVCT	SPARE	WESTPENN 25210 12/2	1

SP2A FOH FILL SPEAKERS HOUSE LEFT - 1 GANG AT SPEAKER HEIGHT

CABLE #	TO	FUNCTION	CABLE TYPE	QTY
F31	AVCT	SPEAKER	WESTPENN 25210 12/2	1
F32	AVCT	SPARE	WESTPENN 25210 12/2	1

SP3 CINEMA SPEAKER HOUSE LEFT - 1 GANG AT SPEAKER HEIGHT

CABLE #	TO	FUNCTION	CABLE TYPE	QTY
F41	AVCT	SPEAKER	WESTPENN 25210 12/2	1
F42	AVCT	SPARE	WESTPENN 25210 12/2	1

SP4 CINEMA SPEAKER HOUSE RIGHT - 1 GANG AT SPEAKER HEIGHT

CABLE #	TO	FUNCTION	CABLE TYPE	QTY
F51	AVCT	SPEAKER	WESTPENN 25210 12/2	1
F 52	AVCT	SPARE	WESTPENN 25210 12/2	1

SP5 CINEMA SPEAKER CENTER - 1 GANG AT SPEAKER HEIGHT

CABLE #	TO	FUNCTION	CABLE TYPE	QTY
F61	AVCT	SPEAKER	WESTPENN 25210 12/2	1
F62	AVCT	SPARE	WESTPENN 25210 12/2	1

SS1 CINEMA SURROUND SPEAKERS - 1 GANG AT SPEAKER HEIGHT

CABLE #	TO	FUNCTION	CABLE TYPE	QTY
F71	AVCT	SPEAKER	WESTPENN 25227B 12/2	1

SS2 CINEMA SURROUND SPEAKERS - 1 GANG AT SPEAKER HEIGHT

CABLE #	TO	FUNCTION	CABLE TYPE	QTY
F72	AVCT	SPEAKER	WESTPENN 25227B 12/2	1

SS3 CINEMA SURROUND SPEAKERS - 1 GANG AT SPEAKER HEIGHT

CABLE #	TO	FUNCTION	CABLE TYPE	QTY
F73	AVCT	SPEAKER	WESTPENN 25227B 12/2	1

SS4 CINEMA SURROUND SPEAKERS - 1 GANG AT SPEAKER HEIGHT

CABLE #	TO	FUNCTION	CABLE TYPE	QTY
F74	AVCT	SPEAKER	WESTPENN 25227B 12/2	1

SS5 CINEMA SURROUND SPEAKERS - 1 GANG AT SPEAKER HEIGHT

CABLE #	TO	FUNCTION	CABLE TYPE	QTY
F75	AVCT	SPEAKER	WESTPENN 25227B 12/2	1

SS6 CINEMA SURROUND SPEAKERS - 1 GANG AT SPEAKER HEIGHT

CABLE #	TO	FUNCTION	CABLE TYPE	QTY
F76	AVCT	SPEAKER	WESTPENN 25227B 12/2	1

ANT1 WALL MOUNTED WIRELESS MIC ANT - 2 GANG

CABLE #	TO	FUNCTION	CABLE TYPE	QTY
F81	AVCT	WIRELESS MIC ANT	SHURE UA8100	1

ANT2 WALL MOUNTED WIRELESS MIC ANT - 2 GANG

CABLE #	TO	FUNCTION	CABLE TYPE	QTY
F91	AVCT	WIRELESS MIC ANT	SHURE UA8100	1

RFG WALL MOUNTED RF GATEWAY - 1 GANG

CABLE #	TO	FUNCTION	CABLE TYPE	QTY
F101	AVCT	CONTROL - WL TOUCH PANEL	CAT6E SHIELDED STP	1

CAM1 WALL MOUNT PTZ CAMERA - 2 GANG

CABLE #	TO	FUNCTION	CABLE TYPE	QTY
F111/112	AVCT	PTZ CAMERA	CAT6E SHIELDED STP	2

CAM2 WALL MOUNT PTZ CAMERA - 2 GANG

CABLE #	TO	FUNCTION	CABLE TYPE	QTY
F121/122	AVCT	PTZ CAMERA	CAT6E SHIELDED STP	2

TP1 WALL MOUNT WIRELESS TOUCH PANEL WITH BACK BOX

CABLE #	TO	FUNCTION	CABLE TYPE	QTY
F131	AVCT	POWER - TOUCH PANEL	AX LINK	1
F132	AVCT	SPARE - TOUCH PANEL	CAT6E SHIELDED STP	1

PS51 WALL MOUNT SCREEN CONTROL SWITCH - 1 GANG

CABLE #	TO	FUNCTION	CABLE TYPE	QTY
F141	PS2	SCREEN CONTROL	AX LINK	1
F142	PS2	SCREEN CONTROL	PROPRIETARY	1

PS1 CEILING MOUNT PROJECTION SCREEN

CABLE #	TO	FUNCTION	CABLE TYPE	QTY
F151	AVCT	SCREEN CONTROL	AX LINK	1

IR1 ASSISTED LISTENING IR RADIATOR WALL MOUNT - 1 GANG

CABLE #	TO	FUNCTION	CABLE TYPE	QTY
F161	AVCT	RADIATOR SIGNAL	RG58 50 OHM COAX	1
F162	AVCT	RADIATOR POWER	CAT6e	1

IR2 ASSISTED LISTENING IR RADIATOR WALL MOUNT - 1 GANG

CABLE #	TO	FUNCTION	CABLE TYPE	QTY
F171	AVCT	RADIATOR SIGNAL	RG58 50 OHM COAX	1
F172	AVCT	RADIATOR POWER	CAT6e	1

IR3 ASSISTED LISTENING IR RADIATOR WALL MOUNT - 1 GANG

CABLE #	TO	FUNCTION	CABLE TYPE	QTY
F181	AVCT	RADIATOR SIGNAL	RG58 50 OHM COAX	1
F182	AVCT	RADIATOR POWER	CAT6e	1

IR4 ASSISTED LISTENING IR RADIATOR WALL MOUNT - 1 GANG

CABLE #	TO	FUNCTION	CABLE TYPE	QTY
F191	AVCT	RADIATOR SIGNAL	RG58 50 OHM COAX	1
F192	AVCT	RADIATOR POWER	CAT6e	1

IL ASSISTED LISTENING INDUCTIVE LOOP - 2 GANG WITH TRANSITION TO FLOOR FOR RIBBON CABLE

CABLE #	TO	FUNCTION	CABLE TYPE	QTY
F201/202	AVCT	INDUCTIVE LOOP	OLYMPIC 2342T 14/2	2

WP1 13" X 13" TECH PANEL - FLUSH MOUNT 12" X 12" X 4"

CABLE #	TO	FUNCTION	CABLE TYPE	QTY
F211	AVCT	HDMI TX RX	CRESTRON DM 8G P	1
F212	AVCT	SPARE	CRESTRON DM 8G P	1
F213/217	AVCT	MICROPHONE CABLE	OLYMPIC 2886T	5
F218	AVCT	SPARE	OLYMPIC 2886T	1
F219	AVCT	DANTE AUDIO	CAT6E SHIELDED STP	1
F220	AVCT	AVB AUDIO	CAT6E SHIELDED STP	1
F221/222	AVCT	AV LAN	CAT6E SHIELDED STP	2
F223	AVCT	SPARE	CAT6E SHIELDED STP	1
F224/225	WP5	AUDIO TIE LINES	OLYMPIC 2886T	2
F226	WP5	SPARE	OLYMPIC 2886T	1
F227/228	WP5	CATEGORY TIE LINES	CAT6E SHIELDED STP	2
F229	WP5	SPARE	CAT6E SHIELDED STP	1
F230	WP5	DMX512 (2PR SHEILDED)	WEST PENN D252402GY	1
F231	WP5	SPARE	WEST PENN D252402GY	1

WP2 13" X 13" TECH PANEL - FLUSH MOUNT 12" X 12" X 4"

CABLE #	TO	FUNCTION	CABLE TYPE	QTY
F241	AVCT	HDMI TX RX	CRESTRON DM 8G P	1
F242	AVCT	SPARE	CRESTRON DM 8G P	1
F243/247	AVCT	MICROPHONE CABLE	OLYMPIC 2886T	5
F248	AVCT	SPARE	OLYMPIC 2886T	1
F249	AVCT	DANTE AUDIO	CAT6E SHIELDED STP	1
F250	AVCT	AVB AUDIO	CAT6E SHIELDED STP	1
F251/252	AVCT	AV LAN	CAT6E SHIELDED STP	2
F253	AVCT	SPARE	CAT6E SHIELDED STP	1
F254/255	WP5	AUDIO TIE LINES	OLYMPIC 2886T	2
F256	WP5	SPARE	OLYMPIC 2886T	1
F257/258	WP5	CATEGORY TIE LINES	CAT6E SHIELDED STP	2
F259	WP5	SPARE	CAT6E SHIELDED STP	1
F260	WP5	DMX512 (2PR SHEILDED)	WEST PENN D252402GY	1
F261	WP5	SPARE	WEST PENN D252402GY	1

WP3 TECH PANEL - 3 GANG

CABLE #	TO	FUNCTION	CABLE TYPE	QTY
F271	AVCT	HDMI TX RX	CRESTRON DM 8G P	1
F272	AVCT	SPARE	CRESTRON DM 8G P	1
F273/274	AVCT	MICROPHONE CABLE	OLYMPIC 2886T	2
F275	AVCT	SPARE	OLYMPIC 2886T	1
F276	AVCT	AVB AUDIO	CAT6E SHIELDED STP	1
F277	AVCT	SPARE	CAT6E SHIELDED STP	1

WP4 TECH PANEL - 3 GANG

CABLE #	TO	FUNCTION	CABLE TYPE	QTY
F281	AVCT	HDMI TX RX	CRESTRON DM 8G P	1
F282	AVCT	SPARE	CRESTRON DM 8G P	1
F283/284	AVCT	MICROPHONE CABLE	OLYMPIC 2886T	2
F285	AVCT	SPARE	OLYMPIC 2886T	1
F286	AVCT	AVB AUDIO	CAT6E SHIELDED STP	1
F287	AVCT	SPARE	CAT6E SHIELDED STP	1

WP5 13" X 13" TECH PANEL - FLUSH MOUNT 12" X 12" X 4"

CABLE #	TO	FUNCTION	CABLE TYPE	QTY
F291/293	AVCT	HDMI TX RX	CRESTRON DM 8G P	3
F294	AVCT	SPARE	CRESTRON DM 8G P	1
F295/296	AVCT	DANTE AUDIO	CAT6E SHIELDED STP	2
F297/298	AVCT	AVB AUDIO	CAT6E SHIELDED STP	2
F299/300	AVCT	AV LAN	CAT6E SHIELDED STP	2
F301	AVCT	SPARE	CAT6E SHIELDED STP	1

FB1 TECH PANEL - 3 GANG IN FLOOR BOX

CABLE #	TO	FUNCTION	CABLE TYPE	QTY
311	AVCT	HDMI TX RX	CRESTRON DM 8G P	1
F312	AVCT	SPARE	CRESTRON DM 8G P	1
F313/314	AVCT	MICROPHONE CABLE	OLYMPIC 2886T	2
F315	AVCT	SPARE	OLYMPIC 2886T	1
F316	AVCT	AVB AUDIO	CAT6E SHIELDED STP	1
F317	AVCT	USB	CAT6E SHIELDED STP	1
F318	AVCT	SPARE	CAT6E SHIELDED STP	1

FB2 TECH PANEL - 3 GANG IN FLOOR BOX

CABLE #	TO	FUNCTION	CABLE TYPE	QTY
321	AVCT	HDMI TX RX	CRESTRON DM 8G P	1
F322	AVCT	SPARE	CRESTRON DM 8G P	1
F323/324	AVCT	MICROPHONE CABLE	OLYMPIC 2886T	2
F325	AVCT	SPARE	OLYMPIC 2886T	1
F326	AVCT	AVB AUDIO	CAT6E SHIELDED STP	1
F327	AVCT	USB	CAT6E SHIELDED STP	1
F328	AVCT	SPARE	CAT6E SHIELDED STP	1

FB3 TECH PANEL - 3 GANG IN FLOOR BOX

CABLE #	TO	FUNCTION	CABLE TYPE	QTY
331	AVCT	HDMI TX RX	CRESTRON DM 8G P	1
F332	AVCT	SPARE	CRESTRON DM 8G P	1
F333/334	AVCT	MICROPHONE CABLE	OLYMPIC 2886T	2
F335	AVCT	SPARE	OLYMPIC 2886T	1
F336	AVCT	AVB AUDIO	CAT6E SHIELDED STP	1
F337	AVCT	SPARE	CAT6E SHIELDED STP	1

AVCT CONDUIT STUBS IN AV CLOSET 184A

CABLE #	TO	FUNCTION	CABLE TYPE	QTY
F184A-1	AVCT ROOM 117	AV LAN MULTIMODE FO	CRESFIBER8G-P 4STRD	1
F184A-2/3	AVCT ROOM 117	SPARE FO	CRESFIBER8G-P 4STRD	2
F184A-4/5	AVCT ROOM 117	SPARE DM	CRESTRON DM 8G P	2
F184A-6/9	AVCT ROOM 117	SPARE AUD	OLYMPIC 2886T	4
F184A-10/13	AVCT ROOM 117	SPARE DATA	CAT6E SHIELDED STP	4
F184A-14/15	AVCT ROOM 117	SPARE	AXLINK	2

NOTE:

- UNLESS OTHERWISE NOTED, ALL AV DEVICE SIGNAL AND CONTROL CABLE HOME RUN TO AVCT ROOM 184A.
- INDUCTION LOOP LAYOUT CONCEPT ONLY.
- INDUCTION LOOP RIBBON CABLE TO BE INSTALLED ON SLAB BELOW FINISH FLOOR MATERIAL.
- (2) LOOPS WILL BE REQUIRED, ACTUAL LAYOUT DETAILS WILL BE PROVIDED SEPARATELY.
- INSTALLATION OF RIBBON CABLE TO BE CLOSELY COORDINATED WITH OTHER TRADES TO PREVENT DAMAGE.
- ALL AV AND DATA CABLE TO BE KEPT 18" AWAY FROM INDUCTION LOOP UNDER FLOOR FINISH RIBBON CABLE.

BROADVIEW SENIOR LIVING AT PURCHASE COLLEGE

6 INTERNATIONAL DRIVE, SUITE 120
RYE BROOK, NY 10573

LEGEND

- ▽ - CAT6 CLIENT LAN NETWORK DROP
- ▽A# - ANALOG POTS LINE DROP W/ SPECIFIED NUMBER OF CKTS IF MORE THAN 1
- ▽# - DATA DROP W/ SPECIFIED NUMBER OF CLIENT LAN CKTS IF MORE THAN 1
- ▽S# - SIGNAGE DATA DROP W/ SPECIFIED NUMBER OF CLIENT LAN SIGN IF MORE THAN 1
- #◐ - DEDICATED 120V 15A CIRCUIT DUPLEX OUTLET W/ NUMBER OF CKTS IF MORE THAN 1
- #◐ - 120V 15A CIRCUIT DUPLEX OUTLET W/ NUMBER OF CKTS IF MORE THAN 1
- #⊕ - DEDICATED 120V 15A CIRCUIT QUAD OUTLET W/ NUMBER OF CKTS IF MORE THAN 1
- #⊕ - 120V 15A CIRCUIT QUAD OUTLET W/ NUMBER OF CKTS IF MORE THAN 1
- WP# - WALL PLATE FOR AV CONNECTIVITY
- AVCT - 4-GANG AV EQUIPMENT RACK PULL BOX BEHIND EQUIPMENT RACK
- IPTV - CABLE TV CONNECTION
- FB - FLOOR BOX
- LCD - 2-GANG FOR LCD CABLES
- CAM - 2-GANG CAMERA CABLES
- ANT - CEILING MOUNTED AV ANTENNA
- SP - CEILING MOUNTED AV SPEAKER LOCATION
- SP# - WALL MOUNTED SPEAKER
- OCC - CEILING MOUNTED OCCUPATION SENSOR
- CP - CONTROL PANEL
- TSS - TOUCH SCREEN ROOM SCHEDULER
- AV - AV PLATE FOR LOW VOLTAGE AV CONNECTIONS
- CM# - CEILING ARRAY MICROPHONE
- ANT# - WIRELESS MIC ANTENNA
- WAP - CEILING MOUNTED WIRELESS ACCESS POINT
- RFG# - CEILING MOUNTED RF WIRELESS GATEWAY
- TP# - WALL MOUNTED CONTROL TOUCH PANEL
- IR# - ASSISTIVE LISTENING IR RADIATORS
- PS51 - PROJECTOR SCREEN SWITCH
- PS1 - PROJECTOR SCREEN
- VP# - 1-GANG BOX FOR CEILING HUNG VIDEO PROJECTOR
- SUB - CEILING MOUNTED SUB SPEAKER
- CATV# - CABLE TV LINE W/ NUMBER OF CKTS IF MORE THAN 1
- MIR# - THE MIRROR INTERACTIVE GYM EQUIPMENT

REV.	INITIAL	DATE	REVISION DESCRIPTION	INITIAL	DATE
2	NW	04/30/21	100% CONSTRUCTION SET	BF	04/30/21
1	NW	11/09/20	50% CONSTRUCTION SET	BF	11/30/20
0	NW	10/03/20	ISSUED DWG. FOR REVIEW	BF	10/03/20

DRAWN | APPROVAL

a.v.services, inc.
99 FAIRFIELD ROAD
FAIRFIELD, NEW JERSEY 07004
PHONE: (973) 575-5222
FAX: (973) 575-0857

MEDIA TECHNOLOGY IMPLEMENTATION


CLIENT: BROADVIEW SENIOR LIVING AT PURCHASE COLLEGE

TITLE: COMMONS BUILDING
A/V CABLE PULL SCHEDULE
PERFORMANCE ROOM 182

PROJ. NO.	DATE	DWG. NO.
AAX	10/03/20	AAX-E101A

DRAWN BY	CHK. BY	SCALE
NW	BF	AS NOTED

M:\1-01 CURRENT PROJECTS\BROADVIEW, AAX\DESIGNER\AAX-E101A-1.DWG, APR. 17, 2021 - 4:22PM,

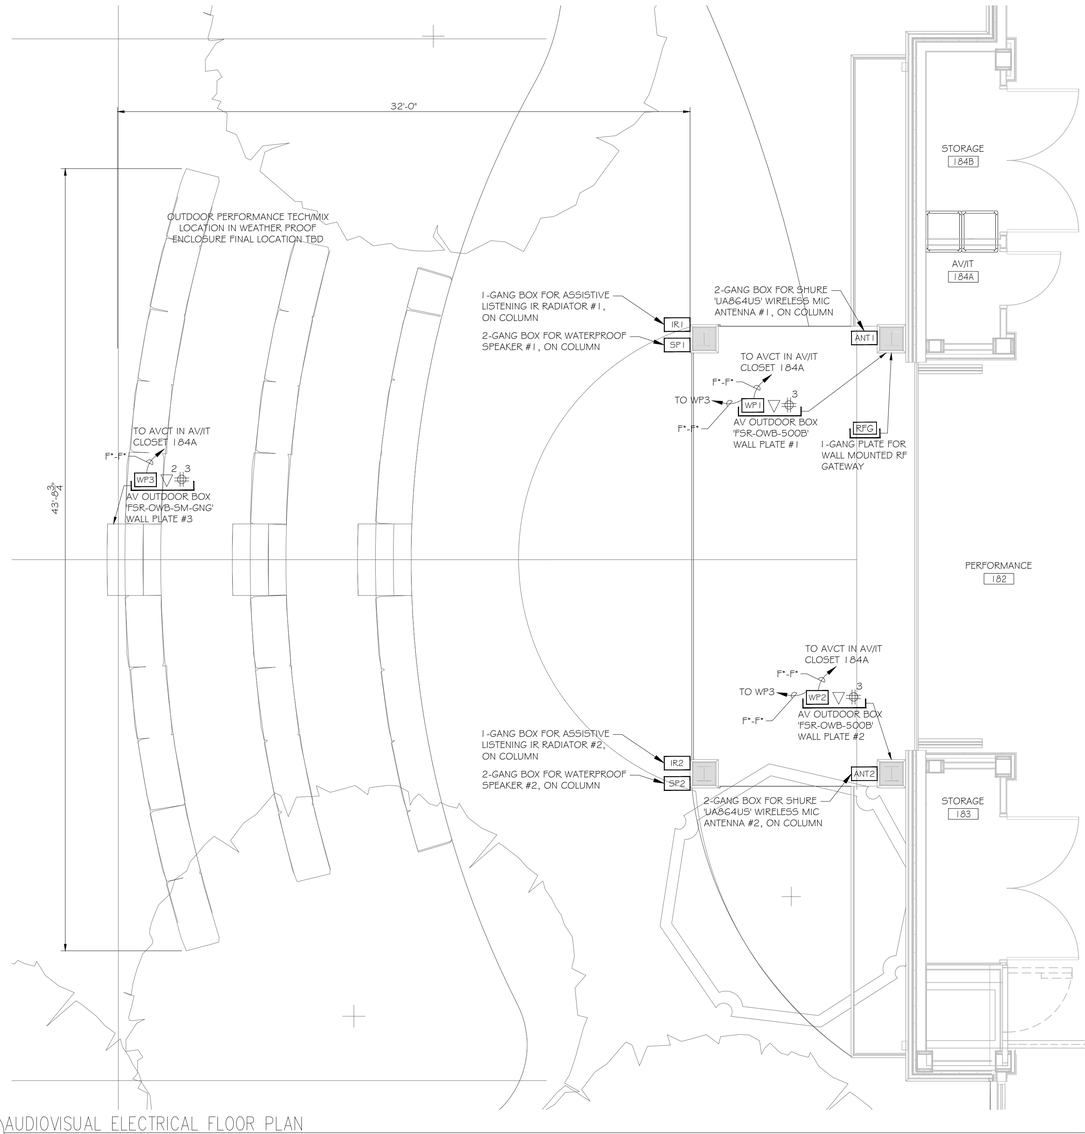

1 AUDIOVISUAL ELECTRICAL FLOOR PLAN
PERFORMANCE 182 OUTDOOR STAGE

SCALE: 1/4"=1'-0"

NOTE:
UNLESS OTHERWISE NOTED, ALL AV DEVICE SIGNAL AND CONTROL CABLE HOME RUN TO AVCT ROOM 184A.

SP1 FOH SPEAKERS HOUSE LEFT - 2 GANG AT COLUMN

CABLE #	TO	FUNCTION	CABLE TYPE	QTY
F341	AVCT	SPEAKER	WESTPENN 25210 1Q/2	1
F342	AVCT	SPARE	WESTPENN 25210 1Q/2	1

SP2 FOH SPEAKERS HOUSE LEFT - 2 GANG AT COLUMN

CABLE #	TO	FUNCTION	CABLE TYPE	QTY
F351	AVCT	SPEAKER	WESTPENN 25210 1Q/2	1
F352	AVCT	SPARE	WESTPENN 25210 1Q/2	1

ANT1 WALL MOUNTED WIRELESS MIC ANT - 2 GANG ON COLUMN

CABLE #	TO	FUNCTION	CABLE TYPE	QTY
F361	AVCT	WIRELESS MIC ANT	SHURE UA810O	1

ANT2 WALL MOUNTED WIRELESS MIC ANT - 2 GANG ON COLUMN

CABLE #	TO	FUNCTION	CABLE TYPE	QTY
F371	AVCT	WIRELESS MIC ANT	SHURE UA810O	1

RFG WALL MOUNTED RF GATEWAY - 1 GANG

CABLE #	TO	FUNCTION	CABLE TYPE	QTY
F381	AVCT	CONTROL - WL TOUCH PANEL	CAT6E SHIELDED STP	1

IR1 ASSISTED LISTENING IR RADIATOR WALL MOUNT - 1GANG

CABLE #	TO	FUNCTION	CABLE TYPE	QTY
F391	AVCT	RADIATOR SIGNAL	RG58 50 OHM COAX	1
F392	AVCT	RADIATOR POWER	CAT6E	1

IR2 ASSISTED LISTENING IR RADIATOR WALL MOUNT - 1GANG

CABLE #	TO	FUNCTION	CABLE TYPE	QTY
F401	AVCT	RADIATOR SIGNAL	RG58 50 OHM COAX	1
F402	AVCT	RADIATOR POWER	CAT6E	1

WP1 13" X 13" TECH PANEL - FLUSH MOUNT 12" X 12" X 4"

CABLE #	TO	FUNCTION	CABLE TYPE	QTY
F411	AVCT	HDMI TX RX (FUTURE)	CRESTRON DM 8G P	1
F412	AVCT	SPARE	CRESTRON DM 8G P	1
F413/417	AVCT	MICROPHONE CABLE	OLYMPIC 286GT	5
F418	AVCT	SPARE	OLYMPIC 286GT	1
F419	AVCT	DANTE AUDIO	CAT6E SHIELDED STP	1
F420	AVCT	AVB AUDIO	CAT6E SHIELDED STP	1
F421/422	AVCT	AV LAN	CAT6E SHIELDED STP	2
FF423	AVCT	SPARE	CAT6E SHIELDED STP	1
F424/425	WP3	AUDIO TIE LINES	OLYMPIC 286GT	2
F426	WP3	SPARE	OLYMPIC 286GT	1
F427/428	WP3	CATEGORY TIE LINES	CAT6E SHIELDED STP	2
F429	WP3	SPARE	CAT6E SHIELDED STP	1
F430	WP3	DMX512 (2PR SHEILDED)	WEST PENN D252402GY	1
F431	WP3	SPARE	WEST PENN D252402GY	1

WP2 13" X 13" TECH PANEL - FLUSH MOUNT 12" X 12" X 4"

CABLE #	TO	FUNCTION	CABLE TYPE	QTY
F441	AVCT	HDMI TX RX (FUTURE)	CRESTRON DM 8G P	1
F442	AVCT	SPARE	CRESTRON DM 8G P	1
F443/447	AVCT	MICROPHONE CABLE	OLYMPIC 286GT	5
F448	AVCT	SPARE	OLYMPIC 286GT	1
F449	AVCT	DANTE AUDIO	CAT6E SHIELDED STP	1
F450	AVCT	AVB AUDIO	CAT6E SHIELDED STP	1
F451/452	AVCT	AV LAN	CAT6E SHIELDED STP	2
FF453	AVCT	SPARE	CAT6E SHIELDED STP	1
F454/455	WP3	AUDIO TIE LINES	OLYMPIC 286GT	2
F456	WP3	SPARE	OLYMPIC 286GT	1
F457/458	WP3	CATEGORY TIE LINES	CAT6E SHIELDED STP	2
F459	WP3	SPARE	CAT6E SHIELDED STP	1
F460	WP3	DMX512 (2PR SHEILDED)	WEST PENN D252402GY	1
F461	WP3	SPARE	WEST PENN D252402GY	1

WP3 13" X 13" TECH PANEL - FLUSH MOUNT 12" X 12" X 4"

CABLE #	TO	FUNCTION	CABLE TYPE	QTY
F471/473	AVCT	HDMI TX RX (FUTURE)	CRESTRON DM 8G P	3
F474	AVCT	SPARE	CRESTRON DM 8G P	1
F475/476	AVCT	DANTE AUDIO	CAT6E SHIELDED STP	2
F477/478	AVCT	AVB AUDIO	CAT6E SHIELDED STP	2
F479/480	AVCT	AV LAN	CAT6E SHIELDED STP	2
F481	AVCT	SPARE	CAT6E SHIELDED STP	1

BROADVIEW SENIOR LIVING AT PURCHASE COLLEGE
6 INTERNATIONAL DRIVE, SUITE 120
RYE BROOK, NY 10573

LEGEND

- ▽ - CAT6 CLIENT LAN NETWORK DROP
- ▽A# - ANALOG POTS LINE DROP W/ SPECIFIED NUMBER OF CKTS IF MORE THAN 1
- ▽# - DATA DROP W/ SPECIFIED NUMBER OF CLIENT LAN CKTS IF MORE THAN 1
- ▽S# - SIGNAGE DATA DROP W/ SPECIFIED NUMBER OF CLIENT LAN SIGN IF MORE THAN 1
- (#) - DEDICATED 120V 15A CIRCUIT DUPLEX OUTLET W/ NUMBER OF CKTS IF MORE THAN 1
- (#) - 120V 15A CIRCUIT DUPLEX OUTLET W/ NUMBER OF CKTS IF MORE THAN 1
- (#) - DEDICATED 120V 15A CIRCUIT QUAD OUTLET W/ NUMBER OF CKTS IF MORE THAN 1
- (#) - 120V 15A CIRCUIT QUAD OUTLET W/ NUMBER OF CKTS IF MORE THAN 1
- WP# - WALL PLATE FOR AV CONNECTIVITY
- AVCT - 4-GANG AV EQUIPMENT RACK PULL BOX BEHIND EQUIPMENT RACK
- IPTV - CABLE TV CONNECTION
- FB - FLOOR BOX
- LCD - 2-GANG FOR LCD CABLES
- CAM - 2-GANG CAMERA CABLES
- ANT - CEILING MOUNTED AV ANTENNA
- SP - CEILING MOUNTED AV SPEAKER LOCATION
- SP# - WALL MOUNTED SPEAKER
- OCC - CEILING MOUNTED OCCUPATION SENSOR
- CP - CONTROL PANEL
- TSS - TOUCH SCREEN ROOM SCHEDULER
- AV - AV PLATE FOR LOW VOLTAGE AV CONNECTIONS
- CM# - CEILING ARRAY MICROPHONE
- ANT# - WIRELESS MIC ANTENNA
- WAP - CEILING MOUNTED WIRELESS ACCESS POINT
- RFG# - CEILING MOUNTED RF WIRELESS GATEWAY
- TP# - WALL MOUNTED CONTROL TOUCH PANEL
- IR# - ASSISTIVE LISTENING IR RADIATORS
- PSS1 - PROJECTOR SCREEN SWITCH
- PS1 - PROJECTOR SCREEN
- VP# - 1-GANG BOX FOR CEILING HUNG VIDEO PROJECTOR
- SUB - CEILING MOUNTED SUB SPEAKER
- CATV# - CABLE TV LINE W/ NUMBER OF CKTS IF MORE THAN 1
- MIR# - THE MIRROR INTERACTIVE GYM EQUIPMENT

REV.	INITIAL	DATE	REVISION DESCRIPTION	INITIAL	DATE
2	NW	04/30/21	100% CONSTRUCTION SET	BF	04/30/21
1	NW	11/09/20	50% CONSTRUCTION SET	BF	11/30/20
0	NW	10/03/20	ISSUED DWG. FOR REVIEW	BF	10/03/20

DRAWN | APPROVAL

a.v.services, inc.
99 FAIRFIELD ROAD
FAIRFIELD, NEW JERSEY 07004
PHONE: (973) 575-5222
FAX: (973) 575-0857


MEDIA TECHNOLOGY IMPLEMENTATION

CLIENT: BROADVIEW SENIOR LIVING AT PURCHASE COLLEGE


TITLE: COMMONS BUILDING
A/V ELECTRICAL & REFLECTED CEILING PLANS
PERFORMANCE 182 OUTDOOR STAGE

PROJ. NO.	DATE	DWG. NO.
AAX	10/03/20	AAX-E102
DRAWN BY: NW / CHK. BY: BF	SCALE: AS NOTED	

M:\-01 CURRENT PROJECTS\BROADVIEW, AAX\DESIGNER\AAX-E102-11.DWG, APR. 17, 2021 - 4:23PM,

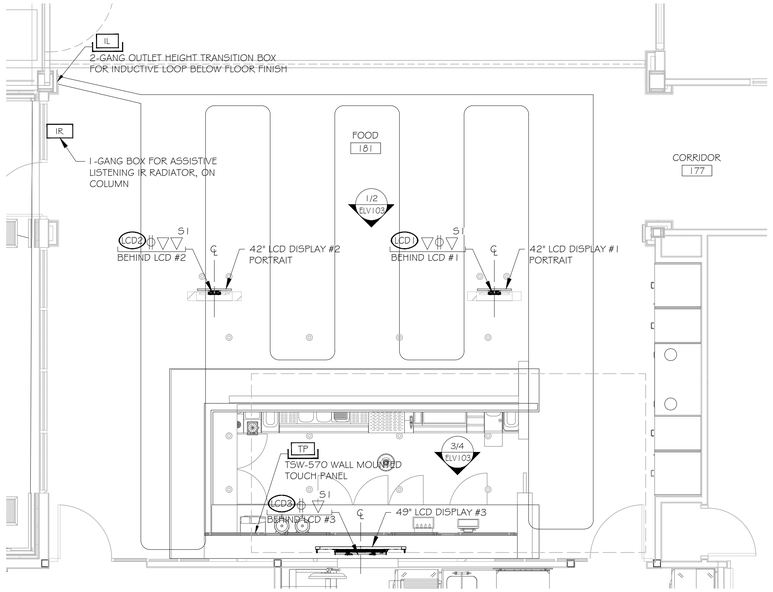

1 AUDIOVISUAL ELECTRICAL FLOOR PLAN
FOOD AREA 181
SCALE: 1/4"=1'-0"

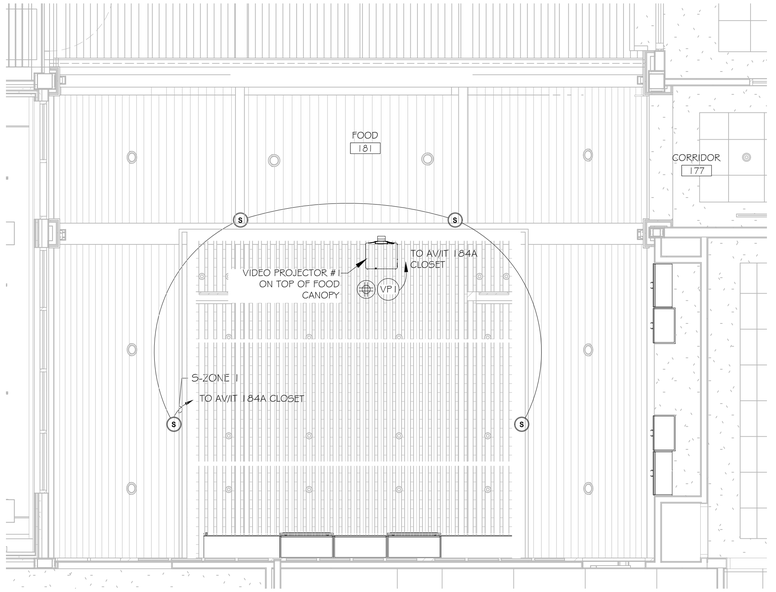

2 AUDIOVISUAL CEILING PLAN
FOOD AREA 181
SCALE: 1/4"=1'-0"

NOTE:
- UNLESS OTHERWISE NOTED, ALL AV DEVICE SIGNAL AND CONTROL CABLE HOME RUN TO AVCT ROOM 184A.
- INDUCTION LOOP LAYOUT CONCEPT ONLY.
- INDUCTION LOOP RIBBON CABLE TO BE INSTALLED ON SLAB BELOW FINISH FLOOR MATERIAL.
- (2) LOOPS WILL BE REQUIRED, ACTUAL LAYOUT DETAILS WILL BE PROVIDED SEPARATELY.
- INSTALLATION OF RIBBON CABLE TO BE CLOSELY COORDINATED WITH OTHER TRADES TO PREVENT DAMAGE.
- ALL AV AND DATA CABLE TO BE KEPT 18" AWAY FROM INDUCTION LOOP UNDER FLOOR FINISH RIBBON CABLE.

IL ASSISTED LISTENING INDUCTIVE LOOP - 2 GANG WITH TRANSITION TO FLOOR FOR RIBBON CABLE

CABLE #	TO	FUNCTION	CABLE TYPE	QTY
F491/492	AVCT	INDUCTIVE LOOP	OLYMPIC 2342T 14/2	2

IR ASSISTED LISTENING IR RADIATOR WALL MOUNT - 1GANG

CABLE #	TO	FUNCTION	CABLE TYPE	QTY
F501	AVCT	RADIATOR SIGNAL	RG58 50 OHM COAX	1
F502	AVCT	RADIATOR POWER	CAT6e	1

S1 SPEAKER ZONE 1

CABLE #	TO	FUNCTION	CABLE TYPE	QTY
F511	AVCT	SPEAKER	OLYMPIC 2342T	1

VP1 VIDEO PROJECTOR - 1GANG

CABLE #	TO	FUNCTION	CABLE TYPE	QTY
F521	AVCT	HDMI TX RX	CRESTRON DM 8G P	1
F522	AVCT	SPARE	CRESTRON DM 8G P	1

TP WALL MOUNT WIRELESS TOUCH PANEL WITH BACK BOX

CABLE #	TO	FUNCTION	CABLE TYPE	QTY
F531	AVCT	SPARE - TOUCH PANEL	AX LINK	1
F532	AVCT	TOUCH PANEL	CAT6E SHIELDED STP	1

LCD1 DIGITAL SIGNAGE TOUCH SCREEN AT FOOD PYLON

CABLE #	TO	FUNCTION	CABLE TYPE	QTY
F181-1	AVCT ROOM 117	HDMI TX RX MULTIMODE FO	CRESFIBER8G-P 45TRD	1
F181-2	AVCT ROOM 117	SPARE	AXLINK	1
F181-3	AVCT ROOM 117	USB EXT	CAT6E SHIELDED STP	1
F181-4	AVCT ROOM 117	SPARE	CAT6E SHIELDED STP	1

LCD2 DIGITAL SIGNAGE TOUCH SCREEN AT FOOD PYLON

CABLE #	TO	FUNCTION	CABLE TYPE	QTY
F181-11	AVCT ROOM 117	HDMI TX RX MULTIMODE FO	CRESFIBER8G-P 45TRD	1
F181-12	AVCT ROOM 117	SPARE	AXLINK	1
F181-13	AVCT ROOM 117	USB EXT	CAT6E SHIELDED STP	1
F181-14	AVCT ROOM 117	SPARE	CAT6E SHIELDED STP	1

LCD3 DIGITAL SIGNAGE - 2 GANG

CABLE #	TO	FUNCTION	CABLE TYPE	QTY
F181-21	AVCT ROOM 117	CONTROL	AXLINK	1
F181-22	AVCT ROOM 117	SPARE	CAT6E SHIELDED STP	1

BROADVIEW SENIOR LIVING AT PURCHASE COLLEGE
6 INTERNATIONAL DRIVE, SUITE 120
RYE BROOK, NY 10573

LEGEND

- ▽ - CAT6 CLIENT LAN NETWORK DROP
- ▽A# - ANALOG POTS LINE DROP W/ SPECIFIED NUMBER OF CKTS IF MORE THAN 1
- ▽# - DATA DROP W/ SPECIFIED NUMBER OF CLIENT LAN CKTS IF MORE THAN 1
- ▽S# - SIGNAGE DATA DROP W/ SPECIFIED NUMBER OF CLIENT LAN SIGN IF MORE THAN 1
- #◐ - DEDICATED 120V 15A CIRCUIT DUPLEX OUTLET W/ NUMBER OF CKTS IF MORE THAN 1
- #◯ - 120V 15A CIRCUIT DUPLEX OUTLET W/ NUMBER OF CKTS IF MORE THAN 1
- #⊕ - DEDICATED 120V 15A CIRCUIT QUAD OUTLET W/ NUMBER OF CKTS IF MORE THAN 1
- #⊕ - 120V 15A CIRCUIT QUAD OUTLET W/ NUMBER OF CKTS IF MORE THAN 1
- WP# - WALL PLATE FOR AV CONNECTIVITY
- AVCT - 4-GANG AV EQUIPMENT RACK PULL BOX BEHIND EQUIPMENT RACK
- IPTV - CABLE TV CONNECTION
- FB - FLOOR BOX
- LCD - 2-GANG FOR LCD CABLES
- CAM - 2-GANG CAMERA CABLES
- ANT - CEILING MOUNTED AV ANTENNA
- SP - CEILING MOUNTED AV SPEAKER LOCATION
- SP# - WALL MOUNTED SPEAKER
- OCC - CEILING MOUNTED OCCUPATION SENSOR
- CP - CONTROL PANEL
- TSS - TOUCH SCREEN ROOM SCHEDULER
- AV - AV PLATE FOR LOW VOLTAGE AV CONNECTIONS
- CM# - CEILING ARRAY MICROPHONE
- ANT# - WIRELESS MIC ANTENNA
- WAP - CEILING MOUNTED WIRELESS ACCESS POINT
- RFG# - CEILING MOUNTED RF WIRELESS GATEWAY
- TP# - WALL MOUNTED CONTROL TOUCH PANEL
- IR# - ASSISTIVE LISTENING IR RADIATORS
- PSS1 - PROJECTOR SCREEN SWITCH
- PS1 - PROJECTOR SCREEN
- VP# - 1-GANG BOX FOR CEILING HUNG VIDEO PROJECTOR
- SUB - CEILING MOUNTED SUB SPEAKER
- CATV# - CABLE TV LINE W/ NUMBER OF CKTS IF MORE THAN 1
- MIR# - THE MIRROR INTERACTIVE GYM EQUIPMENT

REV.	INITIAL	DATE	REVISION DESCRIPTION	INITIAL	DATE
	DRAWN			APPROVAL	
2	NW	04/30/21	100% CONSTRUCTION SET	BF	04/30/21
1	NW	11/09/20	50% CONSTRUCTION SET	BF	11/30/20
0	NW	10/03/20	ISSUED DWG. FOR REVIEW	BF	10/03/20

a.v.services, inc.
99 FAIRFIELD ROAD
FAIRFIELD, NEW JERSEY 07004
PHONE: (973) 575-5222
FAX: (973) 575-0857


MEDIA TECHNOLOGY IMPLEMENTATION

CLIENT: BROADVIEW SENIOR LIVING AT PURCHASE COLLEGE

TITLE: COMMONS BUILDING
A/V ELECTRICAL & REFLECTED CEILING PLANS
FOOD AREA 181

PROJ. NO.	AAX	DATE	10/03/20	DWG. NO.
DRAWN BY	NW	CHK. BY	BF	SCALE: AS NOTED	AAX-E103

M:\1-01 CURRENT PROJECTS\BROADVIEW, AAX\DESIGN\EV\AAX-E103-1.DWG, APR. 17, 2021 - 4:28PM, ..

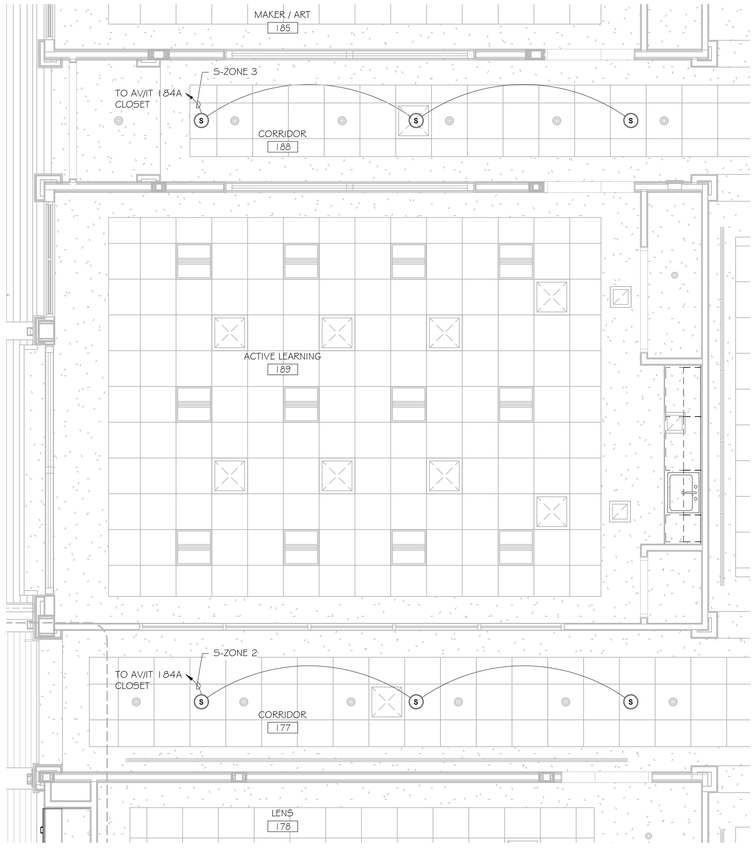

1 AUDIOVISUAL CEILING PLAN
CORRIDORS 177 / 188

SCALE: 1/4"=1'-0"

NOTE:
- UNLESS OTHERWISE NOTED, ALL AV DEVICE SIGNAL AND CONTROL CABLE HOME RUN TO AVCT ROOM 184A.

S2	SPEAKER ZONE 2			
CABLE #	TO	FUNCTION	CABLE TYPE	QTY
F188-1	AVCT	SPEAKER	OLYMPIC 2342T	1

S3	SPEAKER ZONE 3			
CABLE #	TO	FUNCTION	CABLE TYPE	QTY
FF177-1	AVCT	SPEAKER	OLYMPIC 2342T	1

BROADVIEW
SENIOR LIVING AT PURCHASE COLLEGE
6 INTERNATIONAL DRIVE,
SUITE 120
RYE BROOK, NY 10573

LEGEND

- ▽ - CAT6 NETWORK DROP
- ▽A - ANALOG POTS LINE DATA DROP
- ▽# - DATA DROP W/ SPECIFIED NUMBER OF LAN LINE
- ◐ - DEDICATED 120V 15A CIRCUIT DUPLEX OUTLET
- ○ - 120V 15A CIRCUIT DUPLEX OUTLET
- ⊕ - DEDICATED 120V 15A CIRCUIT QUAD OUTLET
- ⊕ - 120V 15A CIRCUIT QUAD OUTLET
- WP# - WALL PLATE FOR AV CONNECTIVITY
- AVCT - 4-GANG AV EQUIPMENT RACK PULL BOX BEHIND EQUIPMENT RACK
- IPTV - CABLE TV CONNECTION
- FB - FLOOR BOX
- LCD - 2-GANG FOR LCD CABLES
- CAM - 2-GANG CAMERA CABLES
- ANT - CEILING MOUNTED AV ANTENNA
- SP - CEILING MOUNTED AV SPEAKER LOCATION
- SP# - WALL MOUNTED SPEAKER
- OCC - CEILING MOUNTED OCCUPATION SENSOR
- CP - CONTROL PANEL
- TSS - TOUCH SCREEN ROOM SCHEDULER
- AV - AV PLATE FOR LOW VOLTAGE AV CONNECTIONS
- CM# - CEILING ARRAY MICROPHONE
- ANT# - WIRELESS MIC ANTENNA
- WAP - CEILING MOUNTED WIRELESS ACCESS POINT
- RFG# - CEILING MOUNTED RF WIRELESS GATEWAY
- TP# - WALL MOUNTED CONTROL TOUCH PANEL
- IR# - ASSISTIVE LISTENING IR RADIATORS
- PSSI - PROJECTOR SCREEN SWITCH
- PSI - PROJECTOR SCREEN
- VP# - 1-GANG BOX FOR CEILING HUNG VIDEO PROJECTOR
- SUB - CEILING MOUNTED SUB SPEAKER
- CATV - CABLE TV LINE
- MIR# - THE MIRROR INTERACTIVE GYM EQUIPMENT

REV.	INITIAL	DATE	REVISION DESCRIPTION	INITIAL	DATE
				APPROVAL	
2	NW	04/30/21	100% CONSTRUCTION SET	BF	04/30/21
1	NW	11/09/20	50% CONSTRUCTION SET	BF	11/30/20
0	NW	10/03/20	ISSUED DWG. FOR REVIEW	BF	10/03/20

a.v.services, inc.
99 FAIRFIELD ROAD
FAIRFIELD, NEW JERSEY 07004
PHONE: (973) 575-5222
FAX: (973) 575-0857


MEDIA TECHNOLOGY IMPLEMENTATION

CLIENT: BROADVIEW SENIOR LIVING AT PURCHASE COLLEGE


TITLE: COMMONS BUILDING
A/V REFLECTED CEILING PLANS
PERFORMANCE CORRIDORS 177 & 188

PROJ. NO.	DATE	DWG. NO.
AAX	10/03/20	AAX-E104
DRAWN BY: NW / CHK. BY: BF	SCALE: AS NOTED	

M:\1-01 CURRENT PROJECTS\BROADVIEW, AAX\DESIGNES\AAX-E104.DWG, APR. 17, 2021 - 4:27PM, -

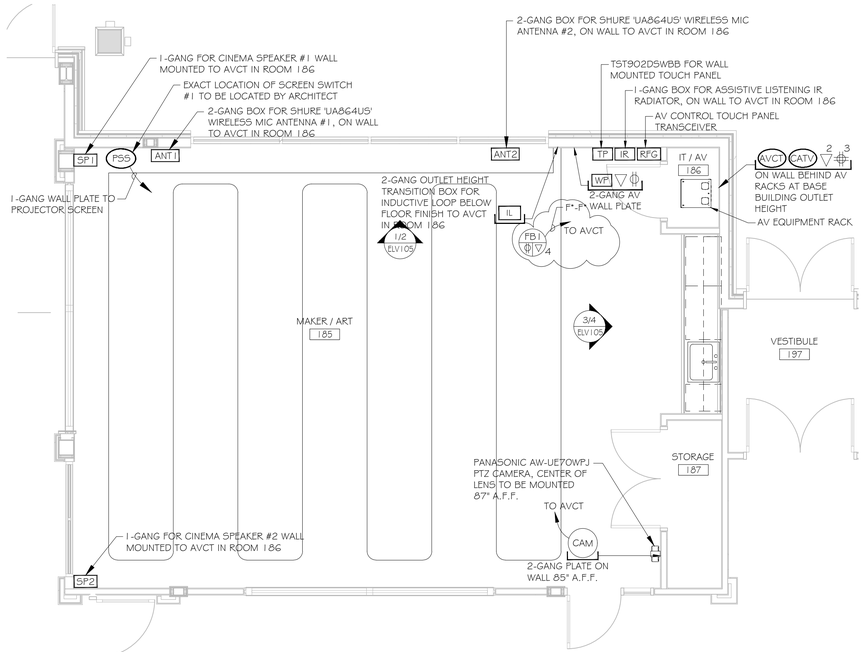

1 AUDIOVISUAL ELECTRICAL FLOOR PLAN
MAKER / ART 185
SCALE: 1/4"=1'-0"

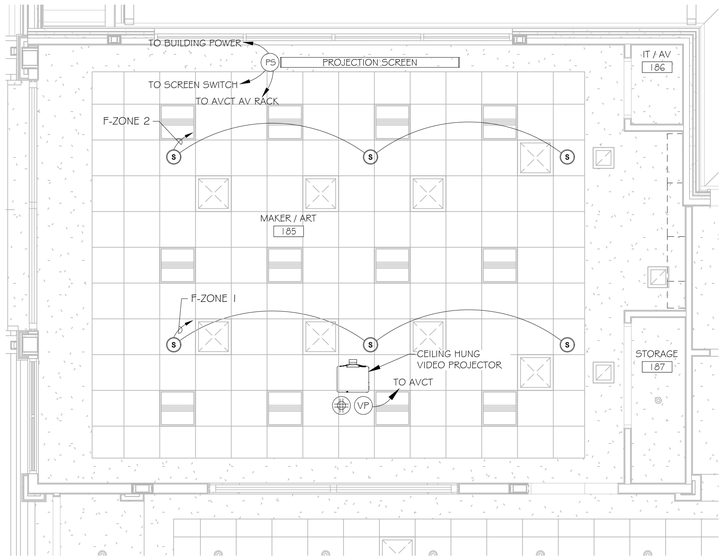

2 AUDIOVISUAL CEILING PLAN
MAKER / ART 185
SCALE: 1/4"=1'-0"

NOTE:
- UNLESS OTHERWISE NOTED, ALL AV DEVICE SIGNAL AND CONTROL CABLE HOME RUN TO AVCT ROOM 184A.
- INDUCTION LOOP LAYOUT CONCEPT ONLY.
- INDUCTION LOOP RIBBON CABLE TO BE INSTALLED ON SLAB BELOW FINISH FLOOR MATERIAL.
- (2) LOOPS WILL BE REQUIRED, ACTUAL LAYOUT DETAILS WILL BE PROVIDED SEPARATELY.
- INSTALLATION OF RIBBON CABLE TO BE CLOSELY COORDINATED WITH OTHER TRADES TO PREVENT DAMAGE.
- ALL AV AND DATA CABLE TO BE KEPT 18" AWAY FROM INDUCTION LOOP UNDER FLOOR FINISH RIBBON CABLE.

SP1 FILL SPEAKERS HOUSE RIGHT - 1 GANG AT SPEAKER HEIGHT

CABLE #	TO	FUNCTION	CABLE TYPE	QTY
F1	AVCT - RM 186	SPEAKER	WESTPENN 25227B 12/2	1

SP2 FILL SPEAKERS HOUSE LEFT - 1 GANG AT SPEAKER HEIGHT

CABLE #	TO	FUNCTION	CABLE TYPE	QTY
F11	AVCT - RM 186	SPEAKER	WESTPENN 25227B 12/2	1

S1 SPEAKER ZONE 1

CABLE #	TO	FUNCTION	CABLE TYPE	QTY
F21	AVCT - RM 186	SPEAKER	OLYMPIC 2342T	1

S2 SPEAKER ZONE 2

CABLE #	TO	FUNCTION	CABLE TYPE	QTY
F31	AVCT - RM 186	SPEAKER	OLYMPIC 2342T	1

ANT1 WALL MOUNTED WIRELESS MIC ANT - 2 GANG

CABLE #	TO	FUNCTION	CABLE TYPE	QTY
F41	AVCT - RM 186	WIRELESS MIC ANT	SHURE UA8100	1

ANT2 WALL MOUNTED WIRELESS MIC ANT - 2 GANG

CABLE #	TO	FUNCTION	CABLE TYPE	QTY
F51	AVCT - RM 186	WIRELESS MIC ANT	SHURE UA8100	1

RFG WALL MOUNTED RF GATEWAY - 1 GANG

CABLE #	TO	FUNCTION	CABLE TYPE	QTY
F185-1	AVCT	CONTROL - WL TOUCH PANEL	CAT6E SHIELDED STP	1

CAM WALL MOUNT PTZ CAMERA - 2 GANG

CABLE #	TO	FUNCTION	CABLE TYPE	QTY
F185-11/12	AVCT	PTZ CAMERA	CAT6E SHIELDED STP	2

TP WALL MOUNT WIRELESS TOUCH PANEL WITH BACK BOX

CABLE #	TO	FUNCTION	CABLE TYPE	QTY
F185-21	AVCT	POWER - TOUCH PANEL	AX LINK	1
F185-22	AVCT	SPARE - TOUCH PANEL	CAT6E SHIELDED STP	1

PSS WALL MOUNT SCREEN CONTROL SWITCH - 1 GANG

CABLE #	TO	FUNCTION	CABLE TYPE	QTY
FG1	PS	SCREEN CONTROL	AX LINK	1
FG2	PS	SCREEN CONTROL	PROPRIETARY	1

PS CEILING MOUNT PROJECTION SCREEN

CABLE #	TO	FUNCTION	CABLE TYPE	QTY
F185-31	AVCT	SCREEN CONTROL	AX LINK	1

IR ASSISTED LISTENING IR RADIATOR WALL MOUNT - 1 GANG

CABLE #	TO	FUNCTION	CABLE TYPE	QTY
F71	AVCT - RM 186	RADIATOR SIGNAL	RG58 50 OHM COAX	1
F72	AVCT - RM 186	RADIATOR POWER	CAT6E	1

IL ASSISTED LISTENING INDUCTIVE LOOP - 2 GANG WITH TRANSITION TO FLOOR FOR RIBBON CABLE

CABLE #	TO	FUNCTION	CABLE TYPE	QTY
F81	AVCT - RM 186	INDUCTIVE LOOP	OLYMPIC 2342T 14/2	2

VP VIDEO PROJECTOR - 1 GANG

CABLE #	TO	FUNCTION	CABLE TYPE	QTY
F185-41	AVCT	HDMI TX RX	CRESTRON DM 8G P	1
F185-42	AVCT	SPARE	CRESTRON DM 8G P	1

WP TECH PANEL - 3 GANG

CABLE #	TO	FUNCTION	CABLE TYPE	QTY
F185-51	AVCT	HDMI TX RX	CRESTRON DM 8G P	1
F185-52	AVCT	SPARE	CRESTRON DM 8G P	1
F185-53	AVCT	MICROPHONE CABLE	OLYMPIC 2886T	1
F185-54	AVCT	SPARE	OLYMPIC 2886T	1
F185-55	AVCT	AVB AUDIO	CAT6E SHIELDED STP	1
F185-56	AVCT	SPARE	CAT6E SHIELDED STP	1

FB1 TECH PANEL - 3 GANG IN FLOOR BOX

CABLE #	TO	FUNCTION	CABLE TYPE	QTY
F185-61	AVCT	HDMI TX RX	CRESTRON DM 8G P	1
F185-62	AVCT	SPARE	CRESTRON DM 8G P	1
F185-63	AVCT	MICROPHONE CABLE	OLYMPIC 2886T	1
F185-64	AVCT	SPARE	OLYMPIC 2886T	1
F185-65	AVCT	AVB AUDIO	CAT6E SHIELDED STP	1
F185-66	AVCT	USB	CAT6E SHIELDED STP	1
F185-67	AVCT	SPARE	CAT6E SHIELDED STP	1

AVCT 8 GANG BOX AV CLOSET 186

CABLE #	TO	FUNCTION	CABLE TYPE	QTY
F185-71/73	AVCT	HDMI TX RX	CRESTRON DM 8G P	3
F185-74	AVCT	SPARE	CRESTRON DM 8G P	1
F185-75/90	AVCT	AUD	OLYMPIC 2886T	16
F185-91/92	AVCT	SPARE	OLYMPIC 2886T	2
F185-93/98	AVCT	AV DATA	CAT6E SHIELDED STP	6
F185-99	AVCT	SPARE	CAT6E SHIELDED STP	1
F185-100	AVCT	SPARE CONTROL	AXLINK	1

BROADVIEW SENIOR LIVING AT PURCHASE COLLEGE
6 INTERNATIONAL DRIVE, SUITE 120
RYE BROOK, NY 10573

LEGEND

- ▽ - CAT6 CLIENT LAN NETWORK DROP
- ▽A# - ANALOG POTS LINE DROP W/ SPECIFIED NUMBER OF CKTS IF MORE THAN 1
- ▽# - DATA DROP W/ SPECIFIED NUMBER OF CLIENT LAN CKTS IF MORE THAN 1
- ▽S# - SIGNAGE DATA DROP W/ SPECIFIED NUMBER OF CLIENT LAN SIGN IF MORE THAN 1
- #◐ - DEDICATED 120V 15A CIRCUIT DUPLEX OUTLET W/ NUMBER OF CKTS IF MORE THAN 1
- #○ - 120V 15A CIRCUIT DUPLEX OUTLET W/ NUMBER OF CKTS IF MORE THAN 1
- #■ - DEDICATED 120V 15A CIRCUIT QUAD OUTLET W/ NUMBER OF CKTS IF MORE THAN 1
- #■ - 120V 15A CIRCUIT QUAD OUTLET W/ NUMBER OF CKTS IF MORE THAN 1
- WP# - WALL PLATE FOR AV CONNECTIVITY
- AVCT - 4-GANG AV EQUIPMENT RACK PULL BOX BEHIND EQUIPMENT RACK
- IPTV - CABLE TV CONNECTION
- FB - FLOOR BOX
- LCD - 2-GANG FOR LCD CABLES
- CAM - 2-GANG CAMERA CABLES
- ANT - CEILING MOUNTED AV ANTENNA
- SP - CEILING MOUNTED AV SPEAKER LOCATION
- SP# - WALL MOUNTED SPEAKER
- OCC - CEILING MOUNTED OCCUPATION SENSOR
- CP - CONTROL PANEL
- TSS - TOUCH SCREEN ROOM SCHEDULER
- AV - AV PLATE FOR LOW VOLTAGE AV CONNECTIONS
- CM# - CEILING ARRAY MICROPHONE
- ANT# - WIRELESS MIC ANTENNA
- WAP - CEILING MOUNTED WIRELESS ACCESS POINT
- RFG# - CEILING MOUNTED RF WIRELESS GATEWAY
- TP# - WALL MOUNTED CONTROL TOUCH PANEL
- IR# - ASSISTIVE LISTENING IR RADIATORS
- PSS1 - PROJECTOR SCREEN SWITCH
- PS1 - PROJECTOR SCREEN
- VP# - 1-GANG BOX FOR CEILING HUNG VIDEO PROJECTOR
- SUB - CEILING MOUNTED SUB SPEAKER
- CATV# - CABLE TV LINE W/ NUMBER OF CKTS IF MORE THAN 1
- MIR# - THE MIRROR INTERACTIVE GYM EQUIPMENT

REV.	INITIAL	DATE	REVISION DESCRIPTION	INITIAL	DATE
2	NW	04/30/21	100% CONSTRUCTION SET	BF	04/30/21
1	NW	11/09/20	50% CONSTRUCTION SET	BF	11/30/20
0	NW	10/03/20	ISSUED DWG. FOR REVIEW	BF	10/03/20

DRAWN | APPROVAL

a.v.services, inc.
99 FAIRFIELD ROAD
FAIRFIELD, NEW JERSEY 07004
PHONE: (973) 575-5222
FAX: (973) 575-0857


MEDIA TECHNOLOGY IMPLEMENTATION

CLIENT: BROADVIEW SENIOR LIVING AT PURCHASE COLLEGE


TITLE: COMMONS BUILDING
A/V ELECTRICAL & REFLECTED CEILING PLANS
MAKER / ART 185

PROJ. NO.	AAX	DATE	10/03/20	DWG. NO.
DRAWN BY	NW	CHK. BY	BF	SCALE: AS NOTED	AAX-E105

M:\1-17 CURRENT PROJECTS\BROADVIEW, AAY\DESIGN\EV\AAX-E105-21.DWG, APR. 17, 2021 - 4:27PM, ..

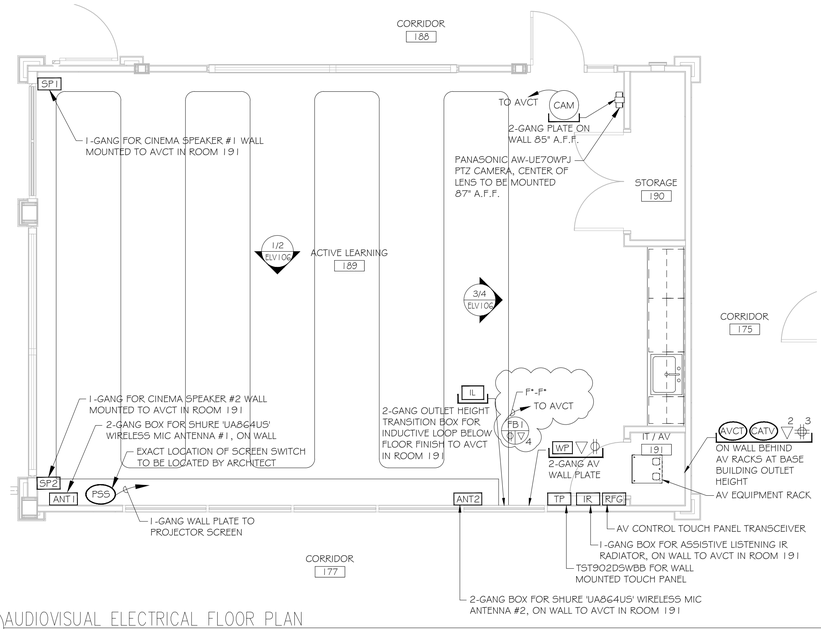

1 AUDIOVISUAL ELECTRICAL FLOOR PLAN
ACTIVE LEARNING 189
SCALE: 1/4"=1'-0"

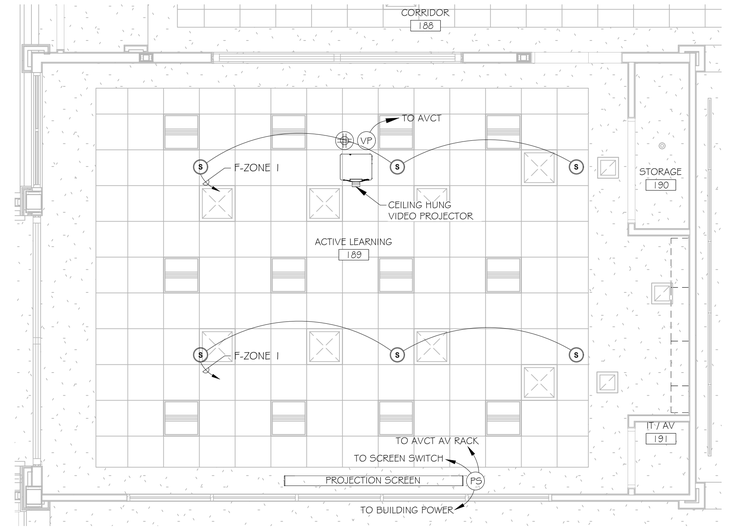

2 AUDIOVISUAL CEILING PLAN
ACTIVE LEARNING 189
SCALE: 1/4"=1'-0"

NOTE:

- UNLESS OTHERWISE NOTED, ALL AV DEVICE SIGNAL AND CONTROL CABLE HOME RUN TO AVCT ROOM 184A.
- INDUCTION LOOP LAYOUT CONCEPT ONLY.
- INDUCTION LOOP RIBBON CABLE TO BE INSTALLED ON SLAB BELOW FINISH FLOOR MATERIAL.
- (2) LOOPS WILL BE REQUIRED, ACTUAL LAYOUT DETAILS WILL BE PROVIDED SEPARATELY.
- INSTALATION OF RIBBON CABLE TO BE CLOSELY COORDINATED WITH OTHER TRADES TO PREVENT DAMAGE.
- ALL AV AND DATA CABLE TO BE KEPT 18" AWAY FROM INDUCTION LOOP UNDER FLOOR FINISH RIBBON CABLE.

SP1 FILL SPEAKERS HOUSE RIGHT - 1 GANG AT SPEAKER HEIGHT

CABLE #	TO	FUNCTION	CABLE TYPE	QTY
F1	AVCT - RM 186	SPEAKER	WESTPENN 25227B 12/2	1

SP2 FILL SPEAKERS HOUSE LEFT - 1 GANG AT SPEAKER HEIGHT

CABLE #	TO	FUNCTION	CABLE TYPE	QTY
F11	AVCT - RM 186	SPEAKER	WESTPENN 25227B 12/2	1

S1 SPEAKER ZONE 1

CABLE #	TO	FUNCTION	CABLE TYPE	QTY
F21	AVCT - RM 186	SPEAKER	OLYMPIC 2342T	1

S2 SPEAKER ZONE 2

CABLE #	TO	FUNCTION	CABLE TYPE	QTY
F31	AVCT - RM 186	SPEAKER	OLYMPIC 2342T	1

ANT1 WALL MOUNTED WIRELESS MIC ANT - 2 GANG

CABLE #	TO	FUNCTION	CABLE TYPE	QTY
F41	AVCT - RM 186	WIRELESS MIC ANT	SHURE UA8100	1

ANT2 WALL MOUNTED WIRELESS MIC ANT - 2 GANG

CABLE #	TO	FUNCTION	CABLE TYPE	QTY
F51	AVCT - RM 186	WIRELESS MIC ANT	SHURE UA8100	1

RFG WALL MOUNTED RF GATEWAY - 1 GANG

CABLE #	TO	FUNCTION	CABLE TYPE	QTY
F189-1	AVCT	CONTROL - WL TOUCH PANEL	CAT6E SHIELDED STP	1

CAM WALL MOUNT PTZ CAMERA - 2 GANG

CABLE #	TO	FUNCTION	CABLE TYPE	QTY
F189-11/12	AVCT	PTZ CAMERA	CAT6E SHIELDED STP	2

TP WALL MOUNT WIRELESS TOUCH PANEL WITH BACK BOX

CABLE #	TO	FUNCTION	CABLE TYPE	QTY
F189-21	AVCT	POWER - TOUCH PANEL	AX LINK	1
F189-22	AVCT	SPARE - TOUCH PANEL	CAT6E SHIELDED STP	1

PSS WALL MOUNT SCREEN CONTROL SWITCH - 1GANG

CABLE #	TO	FUNCTION	CABLE TYPE	QTY
FG1	PS	SCREEN CONTROL	AX LINK	1
FG2	PS	SCREEN CONTROL	PROPRIETARY	1

PS CEILING MOUNT PROJECTION SCREEN

CABLE #	TO	FUNCTION	CABLE TYPE	QTY
F189-31	AVCT	SCREEN CONTROL	AX LINK	1

IR ASSISTED LISTENING IR RADIATOR WALL MOUNT - 1GANG

CABLE #	TO	FUNCTION	CABLE TYPE	QTY
F71	AVCT - RM 186	RADIATOR SIGNAL	RG58 50 OHM COAX	1
F72	AVCT - RM 186	RADIATOR POWER	CAT6e	1

IL ASSISTED LISTENING INDUCTIVE LOOP - 2 GANG WITH TRANSITION TO FLOOR FOR RIBBON CABLE

CABLE #	TO	FUNCTION	CABLE TYPE	QTY
F81	AVCT - RM 186	INDUCTIVE LOOP	OLYMPIC 2342T 14/2	2

VP VIDEO PROJECTOR - 1GANG

CABLE #	TO	FUNCTION	CABLE TYPE	QTY
F189-41	AVCT	HDMI TX RX	CRESTRON DM 8G P	1
F189-42	AVCT	SPARE	CRESTRON DM 8G P	1

WP TECH PANEL - 3 GANG

CABLE #	TO	FUNCTION	CABLE TYPE	QTY
F189-51	AVCT	HDMI TX RX	CRESTRON DM 8G P	1
F189-52	AVCT	SPARE	CRESTRON DM 8G P	1
F189-53	AVCT	MICROPHONE CABLE	OLYMPIC 2886T	1
F189-54	AVCT	SPARE	OLYMPIC 2886T	1
F189-55	AVCT	AVB AUDIO	CAT6E SHIELDED STP	1
F189-56	AVCT	SPARE	CAT6E SHIELDED STP	1

FB1 TECH PANEL - 3 GANG IN FLOOR BOX

CABLE #	TO	FUNCTION	CABLE TYPE	QTY
F189-61	AVCT	HDMI TX RX	CRESTRON DM 8G P	1
F189-62	AVCT	SPARE	CRESTRON DM 8G P	1
F189-63	AVCT	MICROPHONE CABLE	OLYMPIC 2886T	1
F189-64	AVCT	SPARE	OLYMPIC 2886T	1
F189-65	AVCT	AVB AUDIO	CAT6E SHIELDED STP	1
F189-66	AVCT	USB	CAT6E SHIELDED STP	1
F189-67	AVCT	SPARE	CAT6E SHIELDED STP	1

AVCT 8 GANG BOX AV CLOSET 186

CABLE #	TO	FUNCTION	CABLE TYPE	QTY
F189-71/73	AVCT	HDMI TX RX	CRESTRON DM 8G P	3
F189-74	AVCT	SPARE	CRESTRON DM 8G P	1
F189-75/90	AVCT	AUD	OLYMPIC 2886T	16
F189-91/92	AVCT	SPARE	OLYMPIC 2886T	2
F189-93/98	AVCT	AV DATA	CAT6E SHIELDED STP	6
F189-99	AVCT	SPARE	CAT6E SHIELDED STP	1
F189-100	AVCT	SPARE CONTROL	AXLINK	1

BROADVIEW SENIOR LIVING AT PURCHASE COLLEGE
6 INTERNATIONAL DRIVE, SUITE 120
RYE BROOK, NY 10573

LEGEND

- ▽ - CAT6 CLIENT LAN NETWORK DROP
- ▽A# - ANALOG POTS LINE DROP W/ SPECIFIED NUMBER OF CKTS IF MORE THAN 1
- ▽# - DATA DROP W/ SPECIFIED NUMBER OF CLIENT LAN CKTS IF MORE THAN 1
- ▽S# - SIGNAGE DATA DROP W/ SPECIFIED NUMBER OF CLIENT LAN SIGN IF MORE THAN 1
- #◐ - DEDICATED 120V 15A CIRCUIT DUPLEX OUTLET W/ NUMBER OF CKTS IF MORE THAN 1
- #○ - 120V 15A CIRCUIT DUPLEX OUTLET W/ NUMBER OF CKTS IF MORE THAN 1
- #⊕ - DEDICATED 120V 15A CIRCUIT QUAD OUTLET W/ NUMBER OF CKTS IF MORE THAN 1
- #⊕ - 120V 15A CIRCUIT QUAD OUTLET W/ NUMBER OF CKTS IF MORE THAN 1
- WP# - WALL PLATE FOR AV CONNECTIVITY
- AVCT - 4-GANG AV EQUIPMENT RACK PULL BOX BEHIND EQUIPMENT RACK
- IPTV - CABLE TV CONNECTION
- FB - FLOOR BOX
- LCD - 2-GANG FOR LCD CABLES
- CAM - 2-GANG CAMERA CABLES
- ANT - CEILING MOUNTED AV ANTENNA
- SP - CEILING MOUNTED AV SPEAKER LOCATION
- SP# - WALL MOUNTED SPEAKER
- OCC - CEILING MOUNTED OCCUPATION SENSOR
- CP - CONTROL PANEL
- TSS - TOUCH SCREEN ROOM SCHEDULER
- AV - AV PLATE FOR LOW VOLTAGE AV CONNECTIONS
- CM# - CEILING ARRAY MICROPHONE
- ANT# - WIRELESS MIC ANTENNA
- WAP - CEILING MOUNTED WIRELESS ACCESS POINT
- RFG# - CEILING MOUNTED RF WIRELESS GATEWAY
- TP# - WALL MOUNTED CONTROL TOUCH PANEL
- IR# - ASSISTIVE LISTENING IR RADIATORS
- PSS - PROJECTOR SCREEN SWITCH
- PS - PROJECTOR SCREEN
- VP# - 1-GANG BOX FOR CEILING HUNG VIDEO PROJECTOR
- SUB - CEILING MOUNTED SUB SPEAKER
- CATV# - CABLE TV LINE W/ NUMBER OF CKTS IF MORE THAN 1
- MIR# - THE MIRROR INTERACTIVE GYM EQUIPMENT

REV.	INITIAL	DATE	REVISION DESCRIPTION	INITIAL	DATE
2	NW	04/30/21	100% CONSTRUCTION SET	BF	04/30/21
1	NW	11/09/20	50% CONSTRUCTION SET	BF	11/30/20
0	NW	10/03/20	ISSUED DWG. FOR REVIEW	BF	10/03/20

DRAWN | APPROVAL

a.v.services, inc.
99 FAIRFIELD ROAD
FAIRFIELD, NEW JERSEY 07004
PHONE: (973) 575-5222
FAX: (973) 575-0857


MEDIA TECHNOLOGY IMPLEMENTATION

CLIENT: BROADVIEW SENIOR LIVING AT PURCHASE COLLEGE


TITLE: COMMONS BUILDING
A/V ELECTRICAL & REFLECTED CEILING PLANS
ACTIVE LEARNING ROOM 189

PROJ. NO.	AAX	DATE	10/03/20	DWG. NO.
DRAWN BY	NW	CHK. BY	BF	SCALE: AS NOTED	AAX-E106

M:\1-01 CURRENT PROJECTS\BROADVIEW, AAX\DESIGNS\AAX-E106-21.DWG, APR. 17, 2021 - 4:28PM,

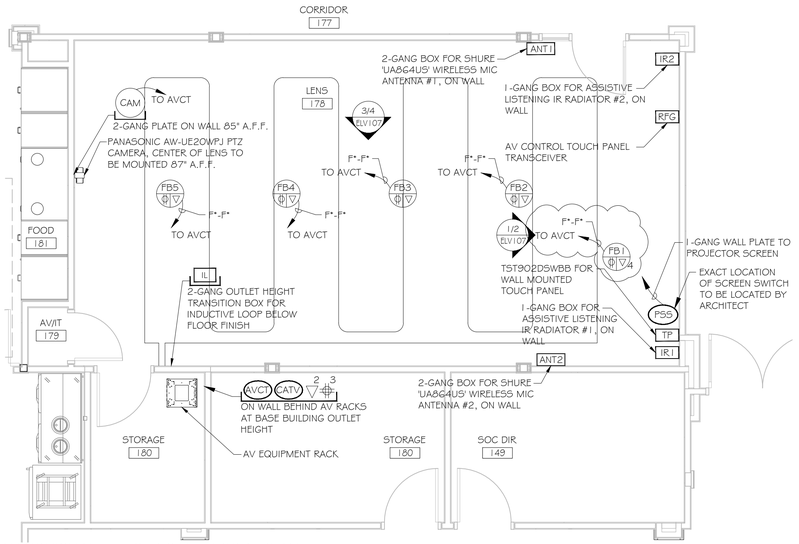

1 AUDIOVISUAL ELECTRICAL FLOOR PLAN
LENS 178 SCALE: 1/4"=1'-0"

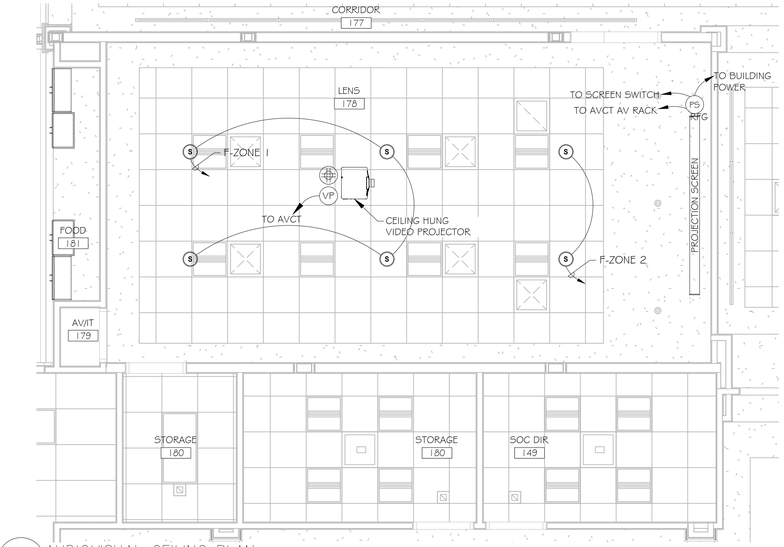

2 AUDIOVISUAL CEILING PLAN
LENS 178 SCALE: 1/4"=1'-0"

NOTE:

- UNLESS OTHERWISE NOTED, ALL AV DEVICE SIGNAL AND CONTROL CABLE HOME RUN TO AVCT ROOM 180.
- INDUCTION LOOP LAYOUT CONCEPT ONLY.
- INDUCTION LOOP RIBBON CABLE TO BE INSTALLED ON SLAB BELOW FINISH FLOOR MATERIAL.
- (2) LOOPS WILL BE REQUIRED, ACTUAL LAYOUT DETAILS WILL BE PROVIDED SEPARATELY.
- INSTALLATION OF RIBBON CABLE TO BE CLOSELY COORDINATED WITH OTHER TRADES TO PREVENT DAMAGE.
- ALL AV AND DATA CABLE TO BE KEPT 18" AWAY FROM INDUCTION LOOP UNDER FLOOR FINISH RIBBON CABLE.

S1 SPEAKER ZONE 1

CABLE #	TO	FUNCTION	CABLE TYPE	QTY
F1	AVCT	SPEAKER	OLYMPIC 2342T	1

S2 SPEAKER ZONE 2

CABLE #	TO	FUNCTION	CABLE TYPE	QTY
F11	AVCT	SPEAKER	OLYMPIC 2342T	1

ANT1 WALL MOUNTED WIRELESS MIC ANT - 2 GANG

CABLE #	TO	FUNCTION	CABLE TYPE	QTY
F21	AVCT	WIRELESS MIC ANT	SHURE UA8100	1

ANT2 WALL MOUNTED WIRELESS MIC ANT - 2 GANG

CABLE #	TO	FUNCTION	CABLE TYPE	QTY
F31	AVCT	WIRELESS MIC ANT	SHURE UA8100	1

RFG WALL MOUNTED RF GATEWAY - 1 GANG

CABLE #	TO	FUNCTION	CABLE TYPE	QTY
F41	AVCT	CONTROL - WL TOUCH PANEL	CAT6E SHIELDED STP	1

CAM WALL MOUNT PTZ CAMERA - 2 GANG

CABLE #	TO	FUNCTION	CABLE TYPE	QTY
F51/52	AVCT	PTZ CAMERA	CAT6E SHIELDED STP	2

TP WALL MOUNT WIRELESS TOUCH PANEL WITH BACK BOX

CABLE #	TO	FUNCTION	CABLE TYPE	QTY
F61	AVCT	POWER - TOUCH PANEL	AX LINK	1
F62	AVCT	SPARE - TOUCH PANEL	CAT6E SHIELDED STP	1

PSS WALL MOUNT SCREEN CONTROL SWITCH - 1 GANG

CABLE #	TO	FUNCTION	CABLE TYPE	QTY
F71	PS	SCREEN CONTROL	AX LINK	1
F72	PS	SCREEN CONTROL	PROPRIETARY	1

PS CEILING MOUNT PROJECTION SCREEN

CABLE #	TO	FUNCTION	CABLE TYPE	QTY
F81	AVCT	SCREEN CONTROL	AX LINK	1

IR1 ASSISTED LISTENING IR RADIATOR WALL MOUNT - 1 GANG

CABLE #	TO	FUNCTION	CABLE TYPE	QTY
F91/92	AVCT	RADIATOR SIGNAL	OLYMPIC 2886T	2
F93	AVCT	RADIATOR POWER	AX LINK	1

IR2 ASSISTED LISTENING IR RADIATOR WALL MOUNT - 1 GANG

CABLE #	TO	FUNCTION	CABLE TYPE	QTY
F101	IR1	RADIATOR POWER & SIGNAL	CAT6E SHIELDED STP	1

IL ASSISTED LISTENING INDUCTIVE LOOP - 2 GANG WITH TRANSITION TO FLOOR FOR RIBBON CABLE

CABLE #	TO	FUNCTION	CABLE TYPE	QTY
F111	AVCT	INDUCTIVE LOOP	OLYMPIC 2342T 14/2	2

VP VIDEO PROJECTOR - 1 GANG

CABLE #	TO	FUNCTION	CABLE TYPE	QTY
F121	AVCT	HDMI TX RX	CRESTRON DM 8G P	1
F122	AVCT	SPARE	CRESTRON DM 8G P	1

FB1 TECH PANEL - 4 GANG IN FLOOR BOX

CABLE #	TO	FUNCTION	CABLE TYPE	QTY
F131	AVCT	HDMI TX RX	CRESTRON DM 8G P	1
F132/33	AVCT	SPARE	CRESTRON DM 8G P	2
F134	AVCT	MICROPHONE CABLE	OLYMPIC 2886T	1
F135/36	AVCT	SPARE	OLYMPIC 2886T	2
F137	AVCT	SPARE	CAT6E SHIELDED STP	1
F138	AVCT	USB	CAT6E SHIELDED STP	1

FB2 TECH PANEL - 3 GANG IN FLOOR BOX

CABLE #	TO	FUNCTION	CABLE TYPE	QTY
F141	AVCT	HDMI TX RX	CRESTRON DM 8G P	1
F142	AVCT	SPARE	CRESTRON DM 8G P	1
F143	AVCT	SPARE AUD	OLYMPIC 2886T	1
F144	AVCT	SPARE	CAT6E SHIELDED STP	1

FB3 TECH PANEL - 3 GANG IN FLOOR BOX

CABLE #	TO	FUNCTION	CABLE TYPE	QTY
F151	AVCT	HDMI TX RX	CRESTRON DM 8G P	1
F152	AVCT	SPARE	CRESTRON DM 8G P	1
F153	AVCT	SPARE AUD	OLYMPIC 2886T	1
F154	AVCT	SPARE	CAT6E SHIELDED STP	1

FB4 TECH PANEL - 3 GANG IN FLOOR BOX

CABLE #	TO	FUNCTION	CABLE TYPE	QTY
F161	AVCT	HDMI TX RX	CRESTRON DM 8G P	1
F162	AVCT	SPARE	CRESTRON DM 8G P	1
F163	AVCT	SPARE AUD	OLYMPIC 2886T	1
F164	AVCT	SPARE	CAT6E SHIELDED STP	1

FB5 TECH PANEL - 3 GANG IN FLOOR BOX

CABLE #	TO	FUNCTION	CABLE TYPE	QTY
F171	AVCT	HDMI TX RX	CRESTRON DM 8G P	1
F172	AVCT	SPARE	CRESTRON DM 8G P	1
F173	AVCT	SPARE AUD	OLYMPIC 2886T	1
F174	AVCT	SPARE	CAT6E SHIELDED STP	1

AVCT 8 GANG BOX AV CLOSET 186

CABLE #	TO	FUNCTION	CABLE TYPE	QTY
F178-1/2	AVCT - RM 184A	SPARE HDMI TX RX	CRESTRON DM 8G P	2
F178-3/4	AVCT - RM 184A	SPARE AUD	OLYMPIC 2886T	2
F178-5/8	AVCT - RM 184A	SPARE AV DATA	CAT6E SHIELDED STP	4

BROADVIEW SENIOR LIVING AT PURCHASE COLLEGE
6 INTERNATIONAL DRIVE, SUITE 120
RYE BROOK, NY 10573

LEGEND

- ▽ - CAT6 CLIENT LAN NETWORK DROP
- ▽A# - ANALOG POTS LINE DROP W/ SPECIFIED NUMBER OF CKTS IF MORE THAN 1
- ▽# - DATA DROP W/ SPECIFIED NUMBER OF CLIENT LAN CKTS IF MORE THAN 1
- ▽S# - SIGNAGE DATA DROP W/ SPECIFIED NUMBER OF CLIENT LAN SIGN IF MORE THAN 1
- #◐ - DEDICATED 120V 15A CIRCUIT DUPLEX OUTLET W/ NUMBER OF CKTS IF MORE THAN 1
- #○ - 120V 15A CIRCUIT DUPLEX OUTLET W/ NUMBER OF CKTS IF MORE THAN 1
- #⊕ - DEDICATED 120V 15A CIRCUIT QUAD OUTLET W/ NUMBER OF CKTS IF MORE THAN 1
- #⊕ - 120V 15A CIRCUIT QUAD OUTLET W/ NUMBER OF CKTS IF MORE THAN 1
- WP# - WALL PLATE FOR AV CONNECTIVITY
- AVCT - 4-GANG AV EQUIPMENT RACK PULL BOX BEHIND EQUIPMENT RACK
- IPTV - CABLE TV CONNECTION
- FB - FLOOR BOX
- LCD - 2-GANG FOR LCD CABLES
- CAM - 2-GANG CAMERA CABLES
- ANT - CEILING MOUNTED AV ANTENNA
- SP - CEILING MOUNTED AV SPEAKER LOCATION
- SP# - WALL MOUNTED SPEAKER
- OCC - CEILING MOUNTED OCCUPATION SENSOR
- CP - CONTROL PANEL
- TSS - TOUCH SCREEN ROOM SCHEDULER
- AV - AV PLATE FOR LOW VOLTAGE AV CONNECTIONS
- CM# - CEILING ARRAY MICROPHONE
- ANT# - WIRELESS MIC ANTENNA
- WAP - CEILING MOUNTED WIRELESS ACCESS POINT
- RFG# - CEILING MOUNTED RF WIRELESS GATEWAY
- TP# - WALL MOUNTED CONTROL TOUCH PANEL
- IR# - ASSISTIVE LISTENING IR RADIATORS
- PSS1 - PROJECTOR SCREEN SWITCH
- PS1 - PROJECTOR SCREEN
- VP# - 1-GANG BOX FOR CEILING HUNG VIDEO PROJECTOR
- SUB - CEILING MOUNTED SUB SPEAKER
- CATV# - CABLE TV LINE W/ NUMBER OF CKTS IF MORE THAN 1
- MIR# - THE MIRROR INTERACTIVE GYM EQUIPMENT

REV.	INITIAL	DATE	REVISION DESCRIPTION	INITIAL	DATE
	DRAWN			APPROVAL	
2	NW	04/30/21	100% CONSTRUCTION SET	BF	04/30/21
1	NW	11/09/20	50% CONSTRUCTION SET	BF	11/30/20
0	NW	10/03/20	ISSUED DWG. FOR REVIEW	BF	10/03/20

a.v.services, inc.
99 FAIRFIELD ROAD
FAIRFIELD, NEW JERSEY 07004
PHONE: (973) 575-5222
FAX: (973) 575-0857


MEDIA TECHNOLOGY IMPLEMENTATION

CLIENT: BROADVIEW SENIOR LIVING AT PURCHASE COLLEGE

TITLE: COMMONS BUILDING
A/V ELECTRICAL & REFLECTED CEILING PLANS
LENS ROOM 178

PROJ. NO.	DATE	DWG. NO.
AAX	10/03/20	AAX-E107
DRAWN BY: NW / CHK. BY: BF	SCALE: AS NOTED	

M:\1-ST CURRENT PROJECTS\BROADVIEW_AAX\DESIGN\EV\AAX-E107-ZONE.. APR. 17, 2021 - 4:29PM..

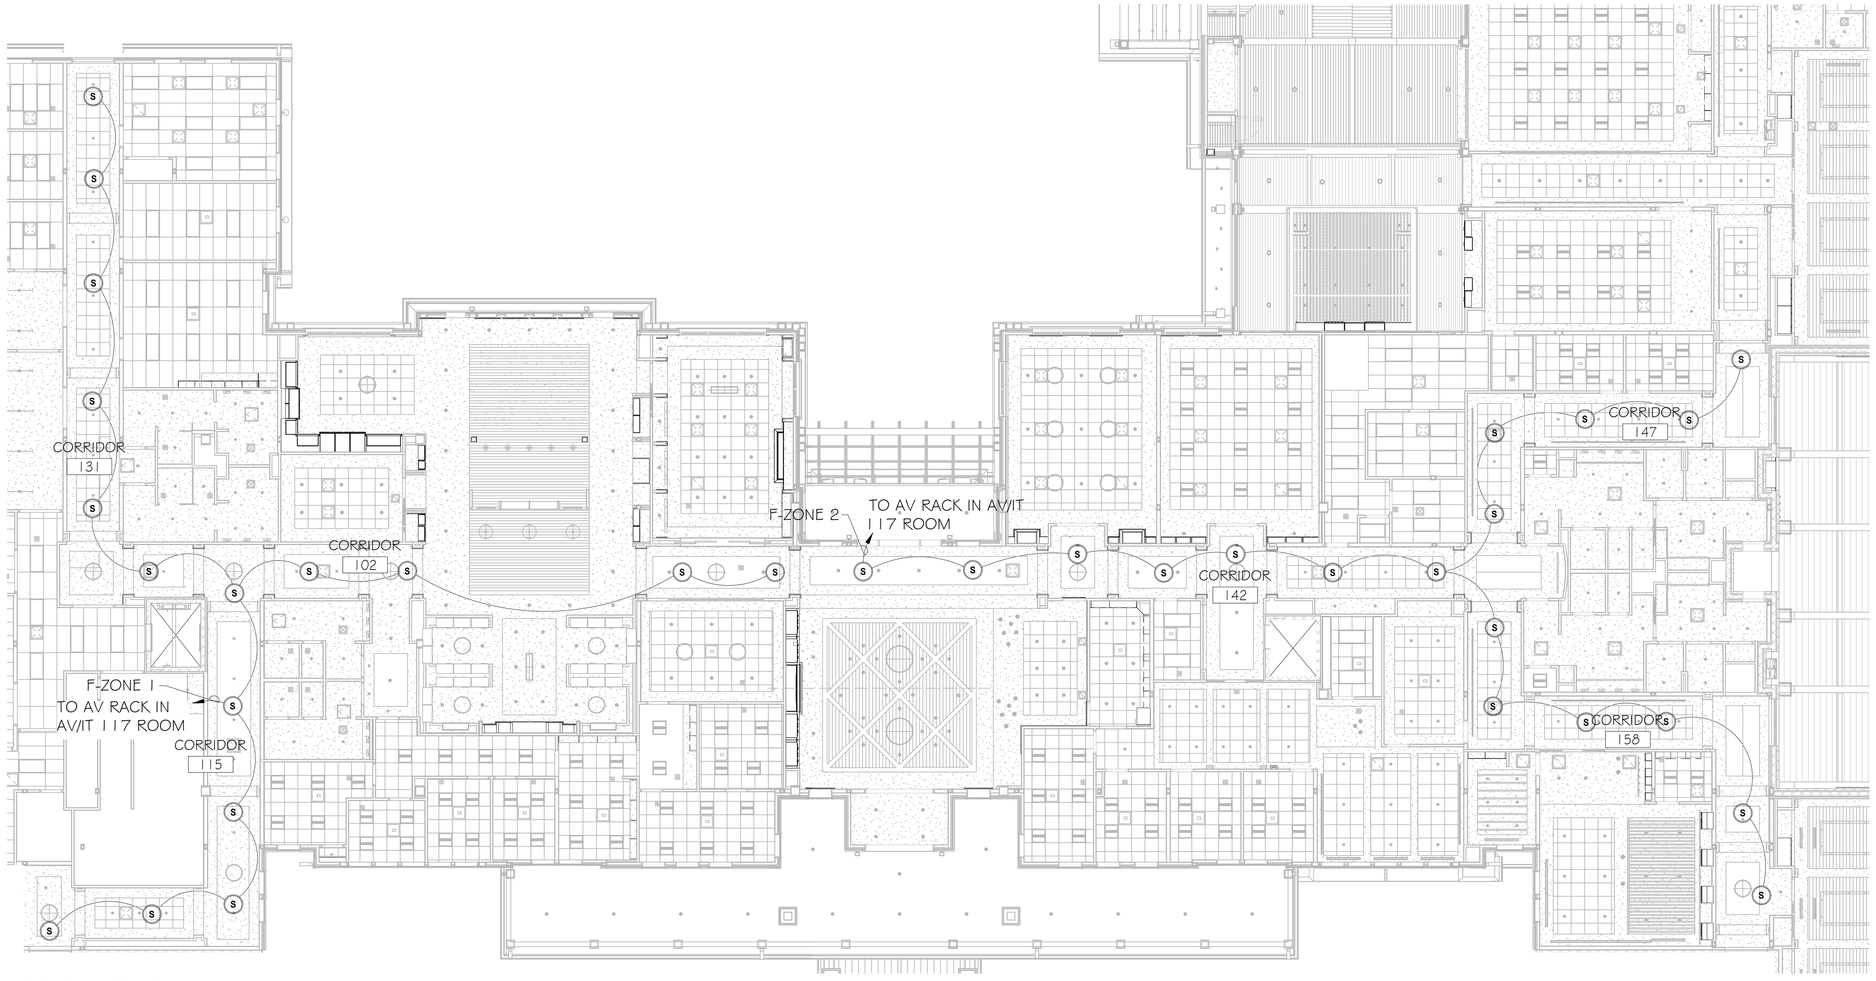

1 AUDIOVISUAL CEILING PLAN
CORRIDORS: 102, 115, 131, 142, 147, 158

SCALE: 3/32"=1'-0"

NOTE:

- UNLESS OTHERWISE NOTED, ALL AV DEVICE SIGNAL AND CONTROL CABLE HOME RUN TO AVCT ROOM 117 AV RACK.

S1	SPEAKER ZONE 1			
CABLE #	TO	FUNCTION	CABLE TYPE	QTY
F102-1	AVCT	SPEAKER	OLYMPIC 2342T	1

S2	SPEAKER ZONE 2			
CABLE #	TO	FUNCTION	CABLE TYPE	QTY
F142-1	AVCT	SPEAKER	OLYMPIC 2342T	1

BROADVIEW
SENIOR LIVING AT PURCHASE COLLEGE
6 INTERNATIONAL DRIVE,
SUITE 120
RYE BROOK, NY 10573

LEGEND

- ▽ - CAT6 CLIENT LAN NETWORK DROP
- A# - ANALOG POTS LINE DROP W/ SPECIFIED NUMBER OF CKTS IF MORE THAN 1
- # - DATA DROP W/ SPECIFIED NUMBER OF CLIENT LAN CKTS IF MORE THAN 1
- S# - SIGNAGE DATA DROP W/ SPECIFIED NUMBER OF CLIENT LAN SIGN IF MORE THAN 1
- # - DEDICATED 120V 15A CIRCUIT DUPLEX OUTLET W/ NUMBER OF CKTS IF MORE THAN 1
- # - 120V 15A CIRCUIT DUPLEX OUTLET W/ NUMBER OF CKTS IF MORE THAN 1
- # - DEDICATED 120V 15A CIRCUIT QUAD OUTLET W/ NUMBER OF CKTS IF MORE THAN 1
- # - 120V 15A CIRCUIT QUAD OUTLET W/ NUMBER OF CKTS IF MORE THAN 1
- WP# - WALL PLATE FOR AV CONNECTIVITY
- AVCT - 4-GANG AV EQUIPMENT RACK PULL BOX BEHIND EQUIPMENT RACK
- IPTV - CABLE TV CONNECTION
- FB - FLOOR BOX
- LCD - 2-GANG FOR LCD CABLES
- CAM - 2-GANG CAMERA CABLES
- ANT - CEILING MOUNTED AV ANTENNA
- SP - CEILING MOUNTED AV SPEAKER LOCATION
- SP# - WALL MOUNTED SPEAKER
- OCC - CEILING MOUNTED OCCUPATION SENSOR
- CP - CONTROL PANEL
- TSS - TOUCH SCREEN ROOM SCHEDULER
- AV - AV PLATE FOR LOW VOLTAGE AV CONNECTIONS
- CM# - CEILING ARRAY MICROPHONE
- ANT# - WIRELESS MIC ANTENNA
- WAP - CEILING MOUNTED WIRELESS ACCESS POINT
- RFG# - CEILING MOUNTED RF WIRELESS GATEWAY
- TP# - WALL MOUNTED CONTROL TOUCH PANEL
- IR# - ASSISTIVE LISTENING IR RADIATORS
- PSS1 - PROJECTOR SCREEN SWITCH
- PS1 - PROJECTOR SCREEN
- VP# - 1-GANG BOX FOR CEILING HUNG VIDEO PROJECTOR
- SUB - CEILING MOUNTED SUB SPEAKER
- CATV # - CABLE TV LINE W/ NUMBER OF CKTS IF MORE THAN 1
- MIR# - THE MIRROR INTERACTIVE GYM EQUIPMENT

REV.	INITIAL	DATE	REVISION DESCRIPTION	INITIAL	DATE
	DRAWN			APPROVAL	
2	NW	04/30/21	100% CONSTRUCTION SET	BF	04/30/21
1	NW	11/09/20	50% CONSTRUCTION SET	BF	11/30/20
0	NW	10/03/20	ISSUED DWG. FOR REVIEW	BF	10/03/20

a.v.services, inc.
99 FAIRFIELD ROAD
FAIRFIELD, NEW JERSEY 07004
PHONE: (973) 575-5222
FAX: (973) 575-0857


MEDIA TECHNOLOGY IMPLEMENTATION

CLIENT: BROADVIEW SENIOR LIVING AT PURCHASE COLLEGE


TITLE: COMMONS BUILDING
A/V REFLECTED CEILING PLAN
CORRIDORS: 102, 115, 131, 142, 147, 158

PROJ. NO.		DATE		DWG. NO.
AAX		10/03/20		AAX-E108
DRAWN BY NW	CHK. BY BF	SCALE	AS NOTED	

M:\1-01 CURRENT PROJECTS\BROADVIEW, AAX\DESIGN\E\AAX-E108.DWG, APR. 17, 2021 - 4:30PM, ..

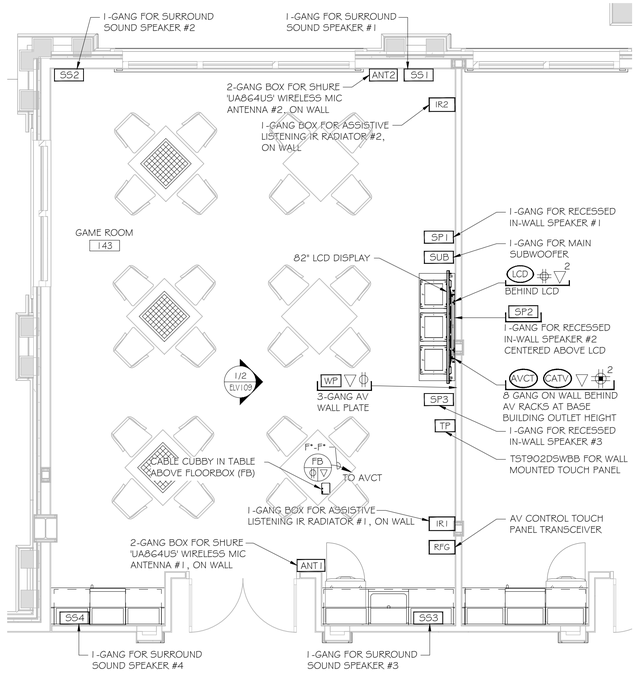

1 AUDIOVISUAL ELECTRICAL FLOOR PLAN
GAME ROOM 143 SCALE: 1/4"=1'-0"

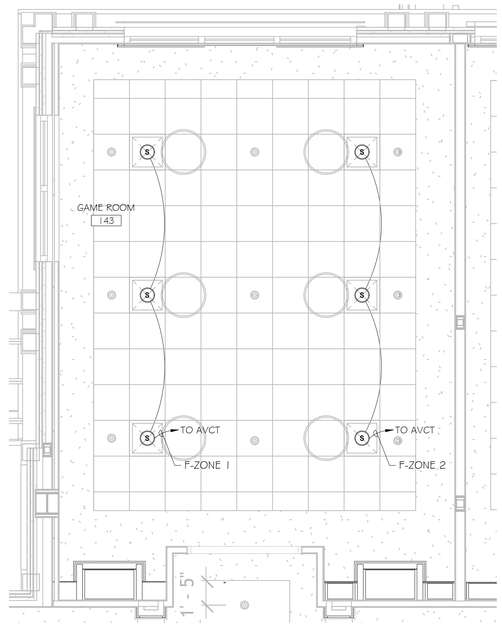

2 AUDIOVISUAL CEILING PLAN
GAME ROOM 143 SCALE: 1/4"=1'-0"

NOTE:
UNLESS OTHERWISE NOTED, ALL AV DEVICE SIGNAL AND CONTROL CABLE HOME RUN TO AVCT BEHIND CREDENZA IN ROOM.

IR1 ASSISTED LISTENING IR RADIATOR WALL MOUNT - 1 GANG

CABLE #	TO	FUNCTION	CABLE TYPE	QTY
F1/2	AVCT	RADIATOR SIGNAL	OLYMPIC 2886T	2
F3	AVCT	RADIATOR POWER	AX LINK	1

IR2 ASSISTED LISTENING IR RADIATOR WALL MOUNT - 1 GANG

CABLE #	TO	FUNCTION	CABLE TYPE	QTY
F11	IR1	RADIATOR POWER & SIGNAL	CAT6E SHIELDED STP	1

ANT1 WALL MOUNTED WIRELESS MIC ANT - 2 GANG

CABLE #	TO	FUNCTION	CABLE TYPE	QTY
F21	AVCT	WIRELESS MIC ANT	SHURE UA8100	1

ANT2 WALL MOUNTED WIRELESS MIC ANT - 2 GANG

CABLE #	TO	FUNCTION	CABLE TYPE	QTY
F31	AVCT	WIRELESS MIC ANT	SHURE UA8100	1

CC CABLE CUBBY - 2 GANG

CABLE #	TO	FUNCTION	CABLE TYPE	QTY
F41	FB	HDMI TX RX	CRESTRON DM 8G P	1

FB TECH PANEL - 2 GANG IN FLOOR BOX

CABLE #	TO	FUNCTION	CABLE TYPE	QTY
F51	AVCT	HDMI TX RX	CRESTRON DM 8G P	1
F52	AVCT	SPARE	CRESTRON DM 8G P	1
F53	AVCT	SPARE	OLYMPIC 2886T	1
F54	AVCT	SPARE	CAT6E SHIELDED STP	1

WP TECH PANEL - 3 GANG

CABLE #	TO	FUNCTION	CABLE TYPE	QTY
F61	AVCT	HDMI TX RX	CRESTRON DM 8G P	1
F62/63	AVCT	SPARE	CRESTRON DM 8G P	2
F64	AVCT	SPARE	OLYMPIC 2886T	1
F65	AVCT	SPARE	CAT6E SHIELDED STP	1

LCD FLAT PANEL DISPLAY - 2 GANG

CABLE #	TO	FUNCTION	CABLE TYPE	QTY
F71/72	AVCT	HDMI TX RX	CRESTRON DM 8G P	2
F73	AVCT	SPARE	CRESTRON DM 8G P	1
F74/75	AVCT	SPARE	CAT6E SHIELDED STP	2

TP WALL MOUNT WIRELESS TOUCH PANEL WITH BACK BOX

CABLE #	TO	FUNCTION	CABLE TYPE	QTY
F81	AVCT	POWER - TOUCH PANEL	AX LINK	1
F82	AVCT	SPARE - TOUCH PANEL	CAT6E SHIELDED STP	1

RFG WALL MOUNTED RF GATEWAY - 1 GANG

CABLE #	TO	FUNCTION	CABLE TYPE	QTY
F91	AVCT	CONTROL - WL TOUCH PANEL	CAT6E SHIELDED STP	1

SP1 WALL MOUNT CINEMA SPEAKER HOUSE LEFT - 1 GANG AT SPEAKER HEIGHT

CABLE #	TO	FUNCTION	CABLE TYPE	QTY
F101	AVCT	SPEAKER	WESTPENN 25227B 12/2	1

SP2 WALL MOUNT CINEMA SPEAKER CENTER - 1 GANG AT SPEAKER HEIGHT

CABLE #	TO	FUNCTION	CABLE TYPE	QTY
F111	AVCT	SPEAKER	WESTPENN 25227B 12/2	1

SP3 WALL MOUNT CINEMA SPEAKER HOUSE RIGHT 1 GANG AT SPEAKER HEIGHT

CABLE #	TO	FUNCTION	CABLE TYPE	QTY
F121	AVCT	SPEAKER	WESTPENN 25227B 12/2	1

SUB CINEMA SPEAKER SUB - 1 GANG AT SPEAKER HEIGHT

CABLE #	TO	FUNCTION	CABLE TYPE	QTY
F131	AVCT	SPEAKER	WESTPENN 25227B 12/2	1
F132	AVCT	SPARE	OLYMPIC 2886T	1

SS1 IN WALL CINEMA SURROUND SPEAKERS

CABLE #	TO	FUNCTION	CABLE TYPE	QTY
F141	AVCT	SPEAKER	WESTPENN 25227B 12/2	1

SS2 IN WALL CINEMA SURROUND SPEAKERS

CABLE #	TO	FUNCTION	CABLE TYPE	QTY
F151	AVCT	SPEAKER	WESTPENN 25227B 12/2	1

SS3 IN WALL CINEMA SURROUND SPEAKERS

CABLE #	TO	FUNCTION	CABLE TYPE	QTY
F161	AVCT	SPEAKER	WESTPENN 25227B 12/2	1

SS4 IN WALL CINEMA SURROUND SPEAKERS

CABLE #	TO	FUNCTION	CABLE TYPE	QTY
F171	AVCT	SPEAKER	WESTPENN 25227B 12/2	1

S1 SPEAKER ZONE 1

CABLE #	TO	FUNCTION	CABLE TYPE	QTY
F181	AVCT	SPEAKER	OLYMPIC 2342T	1

S2 SPEAKER ZONE 2

CABLE #	TO	FUNCTION	CABLE TYPE	QTY
F191	AVCT	SPEAKER	OLYMPIC 2342T	1

BROADVIEW SENIOR LIVING AT PURCHASE COLLEGE
6 INTERNATIONAL DRIVE, SUITE 120
RYE BROOK, NY 10573

LEGEND

- ▽ - CAT6 CLIENT LAN NETWORK DROP
- ▽A# - ANALOG POTS LINE DROP W/ SPECIFIED NUMBER OF CKTS IF MORE THAN 1
- ▽# - DATA DROP W/ SPECIFIED NUMBER OF CLIENT LAN CKTS IF MORE THAN 1
- ▽S# - SIGNAGE DATA DROP W/ SPECIFIED NUMBER OF CLIENT LAN SIGN IF MORE THAN 1
- #◐ - DEDICATED 120V 15A CIRCUIT DUPLEX OUTLET W/ NUMBER OF CKTS IF MORE THAN 1
- #○ - 120V 15A CIRCUIT DUPLEX OUTLET W/ NUMBER OF CKTS IF MORE THAN 1
- #⊕ - DEDICATED 120V 15A CIRCUIT QUAD OUTLET W/ NUMBER OF CKTS IF MORE THAN 1
- #⊕ - 120V 15A CIRCUIT QUAD OUTLET W/ NUMBER OF CKTS IF MORE THAN 1
- WP# - WALL PLATE FOR AV CONNECTIVITY
- AVCT - 4-GANG AV EQUIPMENT RACK PULL BOX BEHIND EQUIPMENT RACK
- IPTV - CABLE TV CONNECTION
- FB - FLOOR BOX
- LCD - 2-GANG FOR LCD CABLES
- CAM - 2-GANG CAMERA CABLES
- ANT - CEILING MOUNTED AV ANTENNA
- SP - CEILING MOUNTED AV SPEAKER LOCATION
- SP# - WALL MOUNTED SPEAKER
- OCC - CEILING MOUNTED OCCUPATION SENSOR
- CP - CONTROL PANEL
- TSS - TOUCH SCREEN ROOM SCHEDULER
- AV - AV PLATE FOR LOW VOLTAGE AV CONNECTIONS
- CM# - CEILING ARRAY MICROPHONE
- ANT# - WIRELESS MIC ANTENNA
- WAP - CEILING MOUNTED WIRELESS ACCESS POINT
- RFG# - CEILING MOUNTED RF WIRELESS GATEWAY
- TP# - WALL MOUNTED CONTROL TOUCH PANEL
- IR# - ASSISTIVE LISTENING IR RADIATORS
- PSS1 - PROJECTOR SCREEN SWITCH
- PS1 - PROJECTOR SCREEN
- VP# - 1-GANG BOX FOR CEILING HUNG VIDEO PROJECTOR
- SUB - CEILING MOUNTED SUB SPEAKER
- CATV# - CABLE TV LINE W/ NUMBER OF CKTS IF MORE THAN 1
- MIR# - THE MIRROR INTERACTIVE GYM EQUIPMENT

REV.	INITIAL	DATE	REVISION DESCRIPTION	INITIAL	DATE
2	NW	04/30/21	100% CONSTRUCTION SET	BF	04/30/21
1	NW	11/09/20	50% CONSTRUCTION SET	BF	11/30/20
0	NW	10/03/20	ISSUED DWG. FOR REVIEW	BF	10/03/20

DRAWN | APPROVAL

a.v.services, inc.
99 FAIRFIELD ROAD
FAIRFIELD, NEW JERSEY 07004
PHONE: (973) 575-5222
FAX: (973) 575-0857


MEDIA TECHNOLOGY IMPLEMENTATION

CLIENT: BROADVIEW SENIOR LIVING AT PURCHASE COLLEGE


TITLE: COMMONS BUILDING
A/V ELECTRICAL & REFLECTED CEILING PLANS
GAME ROOM 143

PROJ. NO.	DATE	DWG. NO.
AAX	10/03/20	AAX-E109
DRAWN BY: NW	CHK. BY: BF	SCALE: AS NOTED

M:\1-00 CURRENT PROJECTS\BROADVIEW, AAX\DESIGN\AAX-E109.DWG, APR. 17, 2021 - 4:32PM,

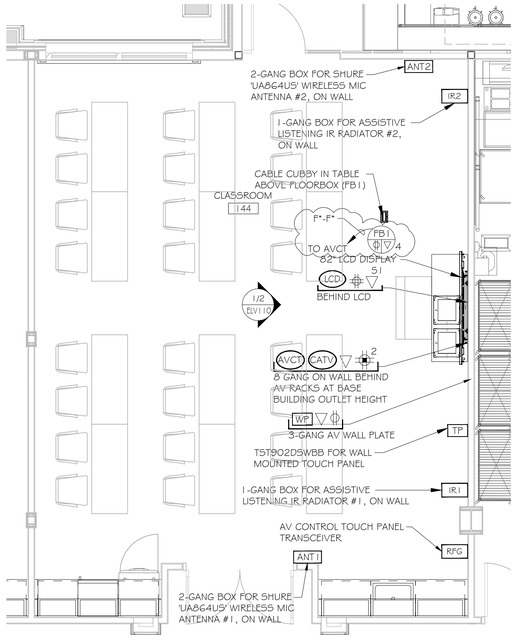

1 AUDIOVISUAL ELECTRICAL FLOOR PLAN
CLASSROOM 144 SCALE: 1/4"=1'-0"

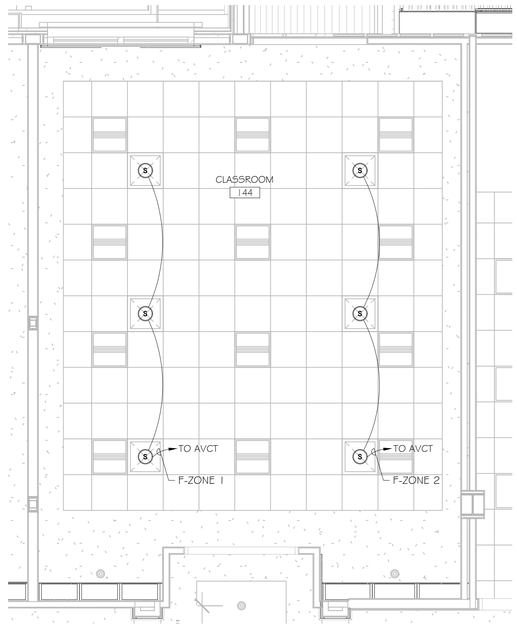

2 AUDIOVISUAL CEILING PLAN
CLASSROOM 144 SCALE: 1/4"=1'-0"

NOTE:
UNLESS OTHERWISE NOTED, ALL AV DEVICE SIGNAL AND CONTROL CABLE HOME RUN TO AVCT BEHIND CREDENZA IN ROOM.

IR1 ASSISTED LISTENING IR RADIATOR WALL MOUNT - 1 GANG

CABLE #	TO	FUNCTION	CABLE TYPE	QTY
F1	AVCT	RADIATOR SIGNAL	OLYMPIC 2886T	2
F2	AVCT	RADIATOR POWER	AX LINK	1

IR2 ASSISTED LISTENING IR RADIATOR WALL MOUNT - 1 GANG

CABLE #	TO	FUNCTION	CABLE TYPE	QTY
F11	IR1	RADIATOR POWER & SIGNAL	CAT6E SHIELDED STP	1

ANT1 WALL MOUNTED WIRELESS MIC ANT - 2 GANG

CABLE #	TO	FUNCTION	CABLE TYPE	QTY
F21	AVCT	WIRELESS MIC ANT	SHURE UA8100	1

ANT2 WALL MOUNTED WIRELESS MIC ANT - 2 GANG

CABLE #	TO	FUNCTION	CABLE TYPE	QTY
F31	AVCT	WIRELESS MIC ANT	SHURE UA8100	1

CC CABLE CUBBY - 2 GANG

CABLE #	TO	FUNCTION	CABLE TYPE	QTY
F41	FB	HDMI TX RX	CRESTRON DM 8G P	1

FB TECH PANEL - 2 GANG IN FLOOR BOX

CABLE #	TO	FUNCTION	CABLE TYPE	QTY
F51	AVCT	HDMI TX RX	CRESTRON DM 8G P	1
F52	AVCT	SPARE	CRESTRON DM 8G P	1
F53	AVCT	SPARE	OLYMPIC 2886T	1
F54	AVCT	SPARE	CAT6E SHIELDED STP	1

WP TECH PANEL - 3 GANG

CABLE #	TO	FUNCTION	CABLE TYPE	QTY
F61	AVCT	HDMI TX RX	CRESTRON DM 8G P	1
F62/63	AVCT	SPARE	CRESTRON DM 8G P	2
F64	AVCT	SPARE	OLYMPIC 2886T	1
F65	AVCT	SPARE	CAT6E SHIELDED STP	1

LCD FLAT PANEL DISPLAY - 2 GANG

CABLE #	TO	FUNCTION	CABLE TYPE	QTY
F71	AVCT	HDMI TX RX	CRESTRON DM 8G P	1
F72	AVCT	SPARE	CRESTRON DM 8G P	1
F73/74	AVCT	SPARE	CAT6E SHIELDED STP	2

TP WALL MOUNT WIRELESS TOUCH PANEL WITH BACK BOX

CABLE #	TO	FUNCTION	CABLE TYPE	QTY
F81	AVCT	POWER - TOUCH PANEL	AX LINK	1
F82	AVCT	SPARE - TOUCH PANEL	CAT6E SHIELDED STP	1

RFG WALL MOUNTED RF GATEWAY - 1 GANG

CABLE #	TO	FUNCTION	CABLE TYPE	QTY
F91	AVCT	CONTROL - WL TOUCH PANEL	CAT6E SHIELDED STP	1

S1 SPEAKER ZONE 1

CABLE #	TO	FUNCTION	CABLE TYPE	QTY
F101	AVCT	SPEAKER	OLYMPIC 2342T	1

S2 SPEAKER ZONE 2

CABLE #	TO	FUNCTION	CABLE TYPE	QTY
F111	AVCT	SPEAKER	OLYMPIC 2342T	1

BROADVIEW SENIOR LIVING AT PURCHASE COLLEGE
6 INTERNATIONAL DRIVE, SUITE 120
RYE BROOK, NY 10573

LEGEND

- ▽ - CAT6 CLIENT LAN NETWORK DROP
- ▽A# - ANALOG POTS LINE DROP W/ SPECIFIED NUMBER OF CKTS IF MORE THAN 1
- ▽# - DATA DROP W/ SPECIFIED NUMBER OF CLIENT LAN CKTS IF MORE THAN 1
- ▽S# - SIGNAGE DATA DROP W/ SPECIFIED NUMBER OF CLIENT LAN SIGN IF MORE THAN 1
- #◐ - DEDICATED 120V 15A CIRCUIT DUPLEX OUTLET W/ NUMBER OF CKTS IF MORE THAN 1
- #◯ - 120V 15A CIRCUIT DUPLEX OUTLET W/ NUMBER OF CKTS IF MORE THAN 1
- #⊕ - DEDICATED 120V 15A CIRCUIT QUAD OUTLET W/ NUMBER OF CKTS IF MORE THAN 1
- #⊕ - 120V 15A CIRCUIT QUAD OUTLET W/ NUMBER OF CKTS IF MORE THAN 1
- WP# - WALL PLATE FOR AV CONNECTIVITY
- AVCT - 4-GANG AV EQUIPMENT RACK PULL BOX BEHIND EQUIPMENT RACK
- IPTV - CABLE TV CONNECTION
- FB - FLOOR BOX
- LCD - 2-GANG FOR LCD CABLES
- CAM - 2-GANG CAMERA CABLES
- ANT - CEILING MOUNTED AV ANTENNA
- SP - CEILING MOUNTED AV SPEAKER LOCATION
- SP# - WALL MOUNTED SPEAKER
- OCC - CEILING MOUNTED OCCUPATION SENSOR
- CP - CONTROL PANEL
- TSS - TOUCH SCREEN ROOM SCHEDULER
- AV - AV PLATE FOR LOW VOLTAGE AV CONNECTIONS
- CM# - CEILING ARRAY MICROPHONE
- ANT# - WIRELESS MIC ANTENNA
- WAP - CEILING MOUNTED WIRELESS ACCESS POINT
- RFG# - CEILING MOUNTED RF WIRELESS GATEWAY
- TP# - WALL MOUNTED CONTROL TOUCH PANEL
- IR# - ASSISTIVE LISTENING IR RADIATORS
- PSS1 - PROJECTOR SCREEN SWITCH
- PS1 - PROJECTOR SCREEN
- VP# - 1-GANG BOX FOR CEILING HUNG VIDEO PROJECTOR
- SUB - CEILING MOUNTED SUB SPEAKER
- CATV# - CABLE TV LINE W/ NUMBER OF CKTS IF MORE THAN 1
- MIR# - THE MIRROR INTERACTIVE GYM EQUIPMENT

REV.	INITIAL	DATE	REVISION DESCRIPTION	INITIAL	DATE
	DRAWN			APPROVAL	
2	NW	04/30/21	100% CONSTRUCTION SET	BF	04/30/21
1	NW	11/09/20	50% CONSTRUCTION SET	BF	11/30/20
0	NW	10/03/20	ISSUED DWG. FOR REVIEW	BF	10/03/20

a.v.services, inc.
99 FAIRFIELD ROAD
FAIRFIELD, NEW JERSEY 07004
PHONE: (973) 575-5222
FAX: (973) 575-0857


MEDIA TECHNOLOGY IMPLEMENTATION

CLIENT: BROADVIEW SENIOR LIVING AT PURCHASE COLLEGE


TITLE: COMMONS BUILDING
A/V ELECTRICAL & REFLECTED CEILING PLANS
CLASSROOM 144

PROJ. NO.	DATE	DWG. NO.
AAX	10/03/20	AAX-E110
DRAWN BY: NW	CHK. BY: BF	SCALE: AS NOTED

M:\1-01 CURRENT PROJECTS\BROADVIEW_AAX\DESIGN\E\AAX-E110-1.DWG, APR 17, 2021 - 4:34PM, .

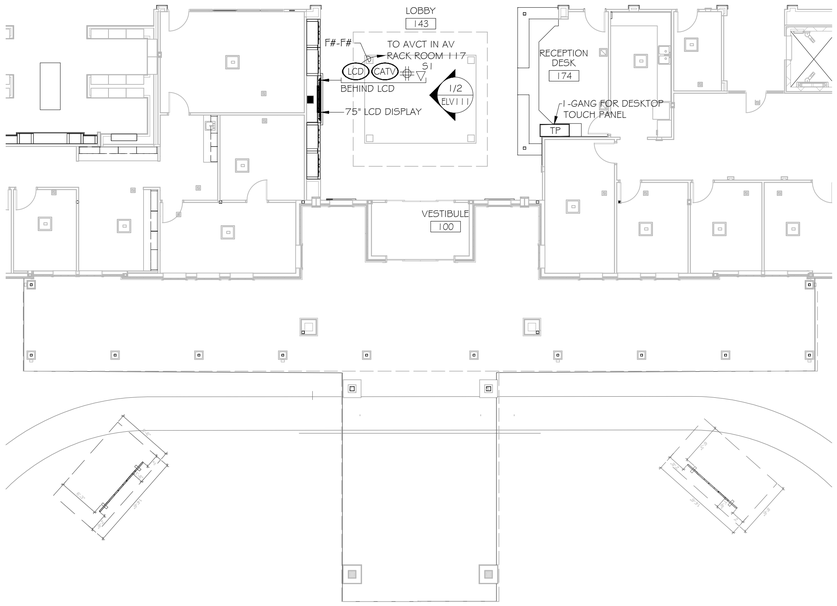

1 AUDIOVISUAL ELECTRICAL FLOOR PLAN
VESTIBULE 100, LOBBY 101 & PORTE COCHERE
SCALE: 3/32"=1'-0"

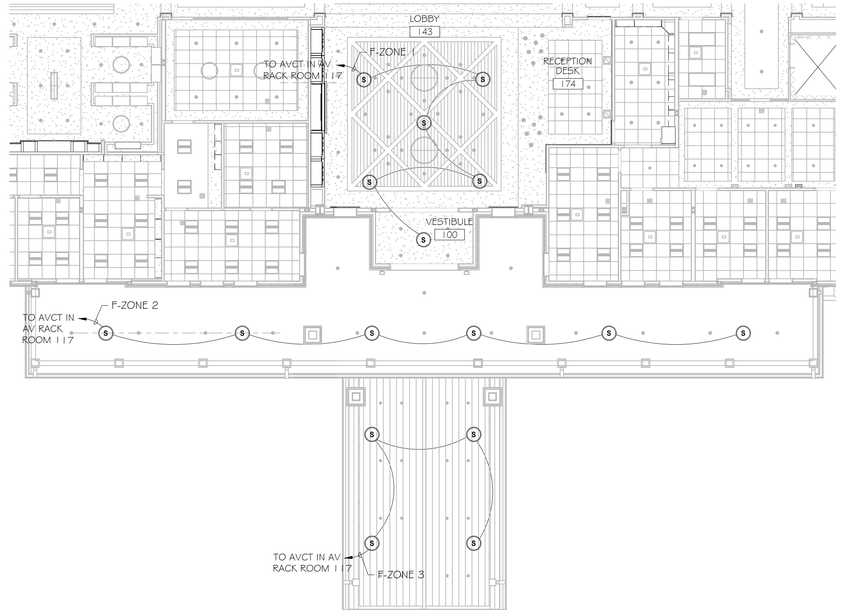

2 AUDIOVISUAL CEILING PLAN
VESTIBULE 100, LOBBY 101 & PORTE COCHERE
SCALE: 3/32"=1'-0"

NOTE:
UNLESS OTHERWISE NOTED, ALL AV DEVICE SIGNAL AND CONTROL CABLE HOME RUN TO AVCT ROOM 117.

LCD FLAT PANEL DISPLAY (SIGNAGE & CATV) - 2 GANG

CABLE #	TO	FUNCTION	CABLE TYPE	QTY
F101-1	AVCT	REMOTE CONTROL	CAT6E SHIELDED STP	1
F101-2	AVCT	SPARE	CAT6E SHIELDED STP	1
F101-3	AVCT	SPARE REMOTE CONTROL	AX LINK	1

TP 1 GANG FOR DESKTOP TOUCH PANEL

CABLE #	TO	FUNCTION	CABLE TYPE	QTY
F174-1	AVCT	POWER - TOUCH PANEL	AX LINK	1
F174-2	AVCT	SPARE - TOUCH PANEL	CAT6E SHIELDED STP	1

S1 SPEAKER ZONE 1

CABLE #	TO	FUNCTION	CABLE TYPE	QTY
F101-11	AVCT	SPEAKER	OLYMPIC 2342T	1

S2 SPEAKER ZONE 2

CABLE #	TO	FUNCTION	CABLE TYPE	QTY
F101-21	AVCT	SPEAKER	OLYMPIC 2342T	1

S3 SPEAKER ZONE 3 - SURFACE MOUNT

CABLE #	TO	FUNCTION	CABLE TYPE	QTY
F101-31	AVCT	SPEAKER	OLYMPIC 2342T	1

BROADVIEW SENIOR LIVING AT PURCHASE COLLEGE
6 INTERNATIONAL DRIVE, SUITE 120
RYE BROOK, NY 10573

LEGEND

- ▽ - CAT6 CLIENT LAN NETWORK DROP
- ▽A# - ANALOG POTS LINE DROP W/ SPECIFIED NUMBER OF CKTS IF MORE THAN 1
- ▽# - DATA DROP W/ SPECIFIED NUMBER OF CLIENT LAN CKTS IF MORE THAN 1
- ▽S# - SIGNAGE DATA DROP W/ SPECIFIED NUMBER OF CLIENT LAN SIGN IF MORE THAN 1
- #◐ - DEDICATED 120V 15A CIRCUIT DUPLEX OUTLET W/ NUMBER OF CKTS IF MORE THAN 1
- #○ - 120V 15A CIRCUIT DUPLEX OUTLET W/ NUMBER OF CKTS IF MORE THAN 1
- #⊕ - DEDICATED 120V 15A CIRCUIT QUAD OUTLET W/ NUMBER OF CKTS IF MORE THAN 1
- #⊕ - 120V 15A CIRCUIT QUAD OUTLET W/ NUMBER OF CKTS IF MORE THAN 1
- WP# - WALL PLATE FOR AV CONNECTIVITY
- AVCT - 4-GANG AV EQUIPMENT RACK PULL BOX BEHIND EQUIPMENT RACK
- IPTV - CABLE TV CONNECTION
- FB - FLOOR BOX
- LCD - 2-GANG FOR LCD CABLES
- CAM - 2-GANG CAMERA CABLES
- ANT - CEILING MOUNTED AV ANTENNA
- SP - CEILING MOUNTED AV SPEAKER LOCATION
- SP# - WALL MOUNTED SPEAKER
- OCC - CEILING MOUNTED OCCUPATION SENSOR
- CP - CONTROL PANEL
- TSS - TOUCH SCREEN ROOM SCHEDULER
- AV - AV PLATE FOR LOW VOLTAGE AV CONNECTIONS
- CM# - CEILING ARRAY MICROPHONE
- ANT# - WIRELESS MIC ANTENNA
- WAP - CEILING MOUNTED WIRELESS ACCESS POINT
- RFG# - CEILING MOUNTED RF WIRELESS GATEWAY
- TP# - WALL MOUNTED CONTROL TOUCH PANEL
- IR# - ASSISTIVE LISTENING IR RADIATORS
- PSS1 - PROJECTOR SCREEN SWITCH
- PS1 - PROJECTOR SCREEN
- VP# - 1-GANG BOX FOR CEILING HUNG VIDEO PROJECTOR
- SUB - CEILING MOUNTED SUB SPEAKER
- CATV# - CABLE TV LINE W/ NUMBER OF CKTS IF MORE THAN 1
- MIR# - THE MIRROR INTERACTIVE GYM EQUIPMENT

REV.	INITIAL	DATE	REVISION DESCRIPTION	INITIAL	DATE
2	NW	04/30/21	100% CONSTRUCTION SET	BF	04/30/21
1	NW	11/09/20	50% CONSTRUCTION SET	BF	11/30/20
0	NW	10/03/20	ISSUED DWG. FOR REVIEW	BF	10/03/20

DRAWN | APPROVAL

a.v.services, inc.
99 FAIRFIELD ROAD
FAIRFIELD, NEW JERSEY 07004
PHONE: (973) 575-5222
FAX: (973) 575-0857


MEDIA TECHNOLOGY IMPLEMENTATION

CLIENT: BROADVIEW SENIOR LIVING AT PURCHASE COLLEGE


TITLE: COMMONS BUILDING
A/V ELECTRICAL & REFLECTED CEILING PLANS
VESTIBULE 100, LOBBY 101 & PORTE COCHERE

PROJ. NO.	DATE	DWG. NO.
AAX	10/03/20	AAX-E111
DRAWN BY: NW	CHK. BY: BF	SCALE: AS NOTED

M:\1-01 CURRENT PROJECTS\BROADVIEW, AAX\DESIGNES\AAX-E111.DWG, APR. 17, 2021 - 4:34PM, -

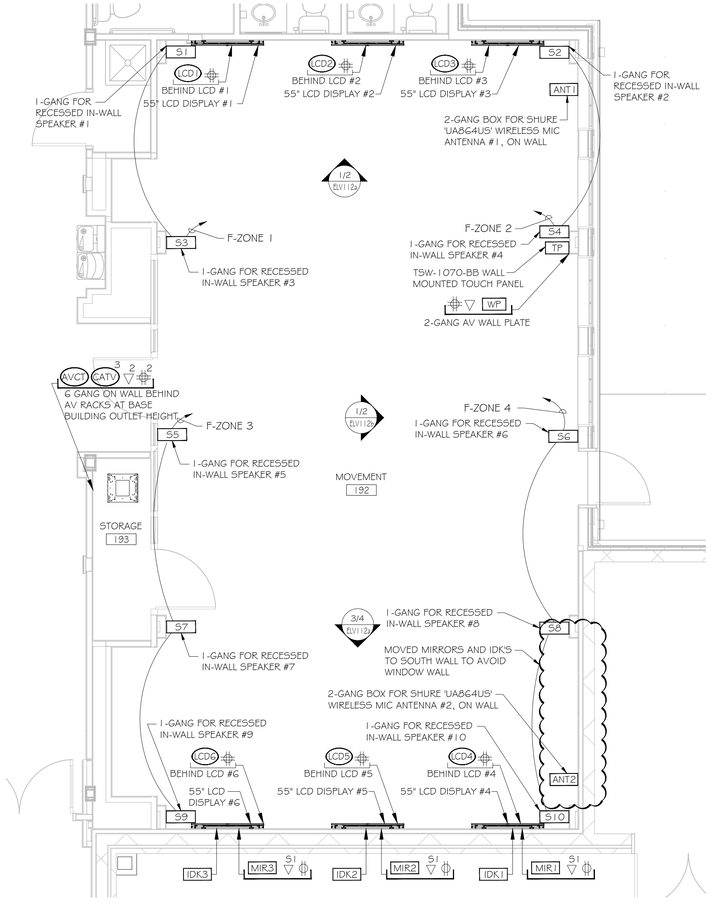

1 AUDIOVISUAL ELECTRICAL FLOOR PLAN
MOVEMENT ROOM 192 SCALE: 3/32"=1'-0"

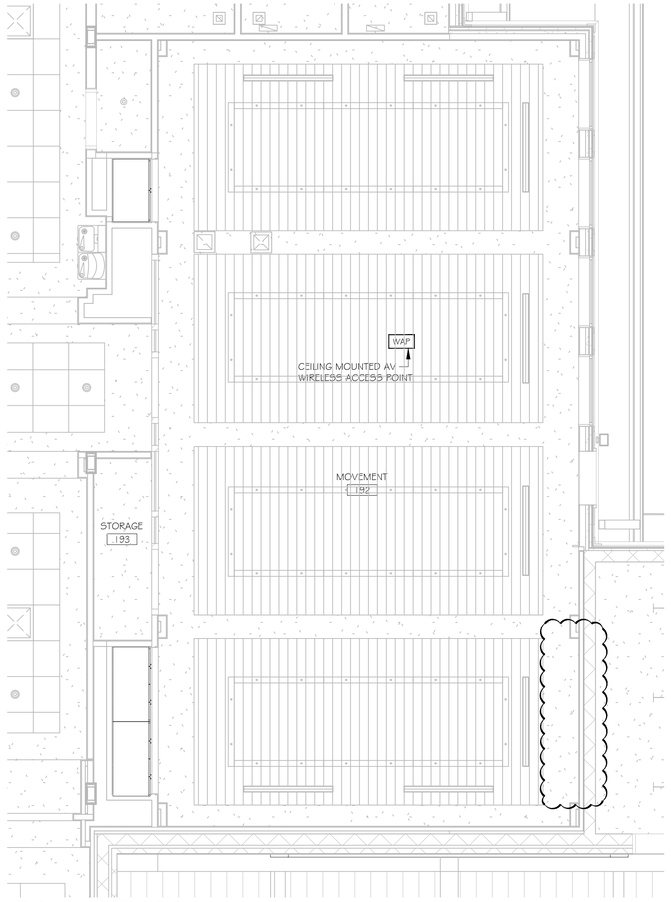

2 AUDIOVISUAL CEILING PLAN
MOVEMENT ROOM 192 SCALE: 3/32"=1'-0"

NOTE:
- UNLESS OTHERWISE NOTED, ALL AV DEVICE SIGNAL AND CONTROL CABLE HOME RUN TO AVCT IN STORAGE 193.
- OFE CLIENT LAN WIFI REQUIRED IN ROOM IN ADDITION TO AV WIFI.

ANT1 WALL MOUNTED WIRELESS MIC ANT - 2 GANG

CABLE #	TO	FUNCTION	CABLE TYPE	QTY
F11	AVCT	WIRELESS MIC ANT	SHURE UA8100	1

ANT2 WALL MOUNTED WIRELESS MIC ANT - 2 GANG

CABLE #	TO	FUNCTION	CABLE TYPE	QTY
F11	AVCT	WIRELESS MIC ANT	SHURE UA8100	1

LCD1 FLAT PANEL DISPLAY - 1 GANG

CABLE #	TO	FUNCTION	CABLE TYPE	QTY
F21	AVCT	HDMI TX RX	CRESTRON DM 8G P	1
F22	AVCT	SPARE	CRESTRON DM 8G P	1

LCD2 FLAT PANEL DISPLAY - 1 GANG

CABLE #	TO	FUNCTION	CABLE TYPE	QTY
F31	AVCT	HDMI TX RX	CRESTRON DM 8G P	1
F32	AVCT	SPARE	CRESTRON DM 8G P	1

LCD3 FLAT PANEL DISPLAY - 1 GANG

CABLE #	TO	FUNCTION	CABLE TYPE	QTY
F41	AVCT	HDMI TX RX	CRESTRON DM 8G P	1
F42	AVCT	SPARE	CRESTRON DM 8G P	1

LCD4 FLAT PANEL DISPLAY - 1 GANG

CABLE #	TO	FUNCTION	CABLE TYPE	QTY
F51	AVCT	HDMI TX RX	CRESTRON DM 8G P	1
F52	AVCT	SPARE	CRESTRON DM 8G P	1

LCD5 FLAT PANEL DISPLAY - 1 GANG

CABLE #	TO	FUNCTION	CABLE TYPE	QTY
F61	AVCT	HDMI TX RX	CRESTRON DM 8G P	1
F62	AVCT	SPARE	CRESTRON DM 8G P	1

LCD6 FLAT PANEL DISPLAY - 1 GANG

CABLE #	TO	FUNCTION	CABLE TYPE	QTY
F71	AVCT	HDMI TX RX	CRESTRON DM 8G P	1
F72	AVCT	SPARE	CRESTRON DM 8G P	1

WP TECH PANEL - 3 GANG

CABLE #	TO	FUNCTION	CABLE TYPE	QTY
F81	AVCT	HDMI TX RX	CRESTRON DM 8G P	1
F82	AVCT	SPARE	CRESTRON DM 8G P	1
F83	AVCT	AUDIO	OLYMPIC 2886T	1
F84	AVCT	SPARE	OLYMPIC 2886T	1

IDK1 IPAD DOCK WALL MOUNT - 1 GANG

CABLE #	TO	FUNCTION	CABLE TYPE	QTY
F91	AVCT	POWER - TOUCH PANEL	AX LINK	1
F92	AVCT	SPARE - TOUCH PANEL	CAT6E SHIELDED STP	1

IDK2 IPAD DOCK WALL MOUNT - 1 GANG

CABLE #	TO	FUNCTION	CABLE TYPE	QTY
F101	AVCT	POWER - TOUCH PANEL	AX LINK	1
F102	AVCT	SPARE - TOUCH PANEL	CAT6E SHIELDED STP	1

IDK3 IPAD DOCK WALL MOUNT - 1 GANG

CABLE #	TO	FUNCTION	CABLE TYPE	QTY
F111	AVCT	POWER - TOUCH PANEL	AX LINK	1
F112	AVCT	SPARE - TOUCH PANEL	CAT6E SHIELDED STP	1

TP WALL MOUNT WIRELESS TOUCH PANEL WITH BACK BOX

CABLE #	TO	FUNCTION	CABLE TYPE	QTY
F121	AVCT	POWER - TOUCH PANEL	AX LINK	1
F122	AVCT	SPARE - TOUCH PANEL	CAT6E SHIELDED STP	1

S1 SPEAKER ZONE 1

CABLE #	TO	FUNCTION	CABLE TYPE	QTY
F131	AVCT	SPEAKER	OLYMPIC 2342T	1

S2 SPEAKER ZONE 2

CABLE #	TO	FUNCTION	CABLE TYPE	QTY
F141	AVCT	SPEAKER	OLYMPIC 2342T	1

S3 SPEAKER ZONE 3

CABLE #	TO	FUNCTION	CABLE TYPE	QTY
F151	AVCT	SPEAKER	OLYMPIC 2342T	1

S4 SPEAKER ZONE 4

CABLE #	TO	FUNCTION	CABLE TYPE	QTY
F161	AVCT	SPEAKER	OLYMPIC 2342T	1

WAP AV WAP

CABLE #	TO	FUNCTION	CABLE TYPE	QTY
F171	AVCT	AV WAP	CAT6E SHIELDED STP	1

BROADVIEW SENIOR LIVING AT PURCHASE COLLEGE
6 INTERNATIONAL DRIVE, SUITE 120
RYE BROOK, NY 10573

LEGEND

- ▽ - CAT6 CLIENT LAN NETWORK DROP
- ▽A# - ANALOG POTS LINE DROP W/ SPECIFIED NUMBER OF CKTS IF MORE THAN 1
- ▽# - DATA DROP W/ SPECIFIED NUMBER OF CLIENT LAN CKTS IF MORE THAN 1
- ▽S# - SIGNAGE DATA DROP W/ SPECIFIED NUMBER OF CLIENT LAN SIGN IF MORE THAN 1
- #◐ - DEDICATED 120V 15A CIRCUIT DUPLEX OUTLET W/ NUMBER OF CKTS IF MORE THAN 1
- #◑ - 120V 15A CIRCUIT DUPLEX OUTLET W/ NUMBER OF CKTS IF MORE THAN 1
- #◆ - DEDICATED 120V 15A CIRCUIT QUAD OUTLET W/ NUMBER OF CKTS IF MORE THAN 1
- #◇ - 120V 15A CIRCUIT QUAD OUTLET W/ NUMBER OF CKTS IF MORE THAN 1
- WP# - WALL PLATE FOR AV CONNECTIVITY
- AVCT - 4-GANG AV EQUIPMENT RACK PULL BOX BEHIND EQUIPMENT RACK
- IPTV - CABLE TV CONNECTION
- FB - FLOOR BOX
- LCD - 2-GANG FOR LCD CABLES
- CAM - 2-GANG CAMERA CABLES
- ANT - CEILING MOUNTED AV ANTENNA
- SP - CEILING MOUNTED AV SPEAKER LOCATION
- SP# - WALL MOUNTED SPEAKER
- OCC - CEILING MOUNTED OCCUPATION SENSOR
- CP - CONTROL PANEL
- TSS - TOUCH SCREEN ROOM SCHEDULER
- AV - AV PLATE FOR LOW VOLTAGE AV CONNECTIONS
- CM# - CEILING ARRAY MICROPHONE
- ANT# - WIRELESS MIC ANTENNA
- WAP - CEILING MOUNTED WIRELESS ACCESS POINT
- RFG# - CEILING MOUNTED RF WIRELESS GATEWAY
- TP# - WALL MOUNTED CONTROL TOUCH PANEL
- IR# - ASSISTIVE LISTENING IR RADIATORS
- PSS1 - PROJECTOR SCREEN SWITCH
- PS1 - PROJECTOR SCREEN
- VP# - 1-GANG BOX FOR CEILING HUNG VIDEO PROJECTOR
- SUB - CEILING MOUNTED SUB SPEAKER
- CATV# - CABLE TV LINE W/ NUMBER OF CKTS IF MORE THAN 1
- MIR# - THE MIRROR INTERACTIVE GYM EQUIPMENT

REV.	INITIAL	DATE	REVISION DESCRIPTION	INITIAL	DATE
2	NW	04/30/21	100% CONSTRUCTION SET	BF	04/30/21
1	NW	11/09/20	50% CONSTRUCTION SET	BF	11/30/20
0	NW	10/03/20	ISSUED DWG. FOR REVIEW	BF	10/03/20
	DRAWN			APPROVAL	

a.v.services, inc.
99 FAIRFIELD ROAD
FAIRFIELD, NEW JERSEY 07004
PHONE: (973) 575-5222
FAX: (973) 575-0857

MEDIA TECHNOLOGY IMPLEMENTATION


CLIENT: BROADVIEW SENIOR LIVING AT PURCHASE COLLEGE

TITLE: COMMONS BUILDING
A/V ELECTRICAL & REFLECTED CEILING PLANS
MOVEMENT ROOM 192


PROJ. NO.	DATE	DWG. NO.
AAX	10/03/20	AAX-E112

DRAWN BY	CHK. BY	SCALE
NW	BF	AS NOTED

M:\1-01 CURRENT PROJECTS\BROADVIEW_AAX\DESIGN\EV\AAX-E112-1.DWG, APR. 17, 2021 - 4:37PM,

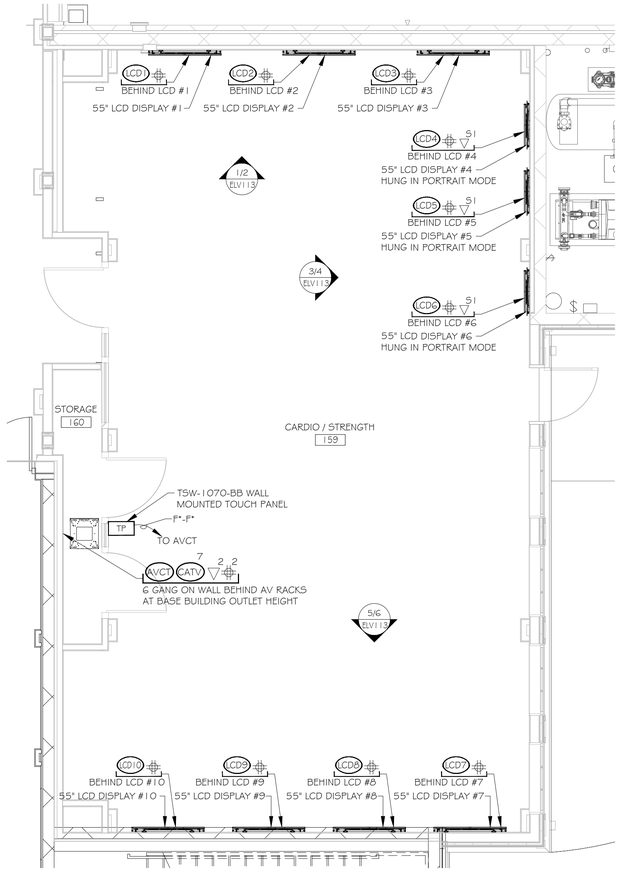

1 AUDIOVISUAL ELECTRICAL FLOOR PLAN
CARDIO / STRENGTH 159 SCALE: 1/4"=1'-0"

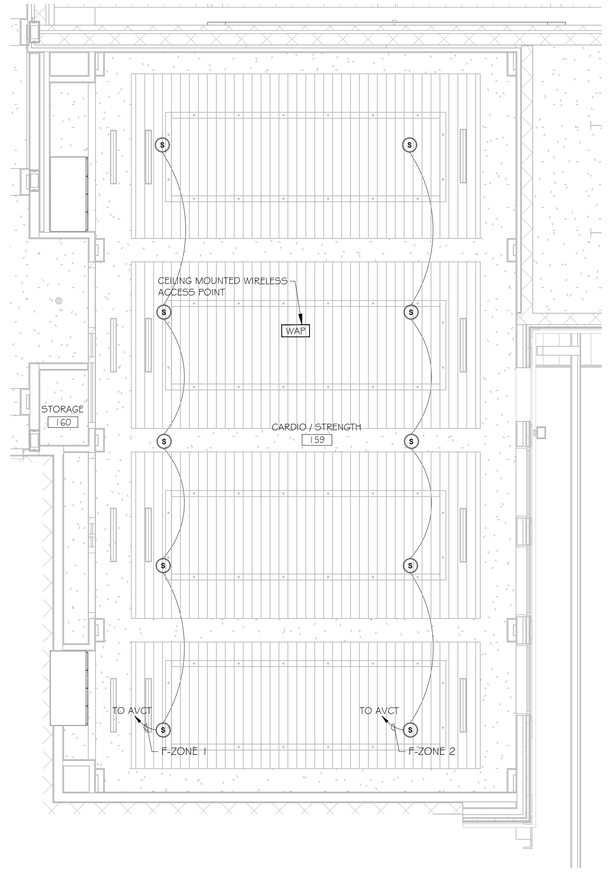

2 AUDIOVISUAL CEILING PLAN
CARDIO / STRENGTH 159 SCALE: 1/4"=1'-0"

NOTE:
UNLESS OTHERWISE NOTED, ALL AV DEVICE SIGNAL AND CONTROL CABLE HOME RUN TO AVCT IN STORAGE 160

LCD1 FLAT PANEL DISPLAY - 1 GANG

CABLE #	TO	FUNCTION	CABLE TYPE	QTY
F1	AVCT	HDMI TX RX	CRESTRON DM 8G P	1
F2	AVCT	SPARE	CRESTRON DM 8G P	1

LCD2 FLAT PANEL DISPLAY - 1 GANG

CABLE #	TO	FUNCTION	CABLE TYPE	QTY
F11	AVCT	HDMI TX RX	CRESTRON DM 8G P	1
12	AVCT	SPARE	CRESTRON DM 8G P	1

LCD3 FLAT PANEL DISPLAY - 1 GANG

CABLE #	TO	FUNCTION	CABLE TYPE	QTY
F21	AVCT	HDMI TX RX	CRESTRON DM 8G P	1
F22	AVCT	SPARE	CRESTRON DM 8G P	1

LCD4 FLAT PANEL SIGNAGE DISPLAY PORTRAIT MOUNT - 1 GANG

CABLE #	TO	FUNCTION	CABLE TYPE	QTY
F31	AVCT	CONTROL	AXLINK	1

LCD5 FLAT PANEL SIGNAGE DISPLAY PORTRAIT MOUNT - 1 GANG

CABLE #	TO	FUNCTION	CABLE TYPE	QTY
F41	AVCT	CONTROL	AXLINK	1

LCD6 FLAT PANEL SIGNAGE DISPLAY PORTRAIT MOUNT - 1 GANG

CABLE #	TO	FUNCTION	CABLE TYPE	QTY
F51	AVCT	CONTROL	AXLINK	1

LCD7 FLAT PANEL DISPLAY - 1 GANG

CABLE #	TO	FUNCTION	CABLE TYPE	QTY
F61	AVCT	HDMI TX RX	CRESTRON DM 8G P	1
F62	AVCT	SPARE	CRESTRON DM 8G P	1

LCD8 FLAT PANEL DISPLAY - 1 GANG

CABLE #	TO	FUNCTION	CABLE TYPE	QTY
F71	AVCT	HDMI TX RX	CRESTRON DM 8G P	1
F72	AVCT	SPARE	CRESTRON DM 8G P	1

LCD9 FLAT PANEL DISPLAY - 1 GANG

CABLE #	TO	FUNCTION	CABLE TYPE	QTY
F81	AVCT	HDMI TX RX	CRESTRON DM 8G P	1
F82	AVCT	SPARE	CRESTRON DM 8G P	1

LCD10 FLAT PANEL DISPLAY - 1 GANG

CABLE #	TO	FUNCTION	CABLE TYPE	QTY
F91	AVCT	HDMI TX RX	CRESTRON DM 8G P	1
F92	AVCT	SPARE	CRESTRON DM 8G P	1

TP WALL MOUNT WIRELESS TOUCH PANEL WITH BACK BOX

CABLE #	TO	FUNCTION	CABLE TYPE	QTY
F101	AVCT	POWER - TOUCH PANEL	AX LINK	1
F102	AVCT	SPARE - TOUCH PANEL	CAT6E SHIELDED STP	1

S1 SPEAKER ZONE 1

CABLE #	TO	FUNCTION	CABLE TYPE	QTY
F111	AVCT	SPEAKER	OLYMPIC 2342T	1

S2 SPEAKER ZONE 2

CABLE #	TO	FUNCTION	CABLE TYPE	QTY
F121	AVCT	SPEAKER	OLYMPIC 2342T	1

WAP AV WAP

CABLE #	TO	FUNCTION	CABLE TYPE	QTY
F131	AVCT	AV WAP	CAT6E SHIELDED STP	1

BROADVIEW SENIOR LIVING AT PURCHASE COLLEGE
6 INTERNATIONAL DRIVE, SUITE 120
RYE BROOK, NY 10573

LEGEND

- ▽ - CAT6 CLIENT LAN NETWORK DROP
- ▽A# - ANALOG POTS LINE DROP W/ SPECIFIED NUMBER OF CKTS IF MORE THAN 1
- ▽# - DATA DROP W/ SPECIFIED NUMBER OF CLIENT LAN CKTS IF MORE THAN 1
- ▽S# - SIGNAGE DATA DROP W/ SPECIFIED NUMBER OF CLIENT LAN SIGN IF MORE THAN 1
- (#) - DEDICATED 120V 15A CIRCUIT DUPLEX OUTLET W/ NUMBER OF CKTS IF MORE THAN 1
- (#) - 120V 15A CIRCUIT DUPLEX OUTLET W/ NUMBER OF CKTS IF MORE THAN 1
- (#) - DEDICATED 120V 15A CIRCUIT QUAD OUTLET W/ NUMBER OF CKTS IF MORE THAN 1
- (#) - 120V 15A CIRCUIT QUAD OUTLET W/ NUMBER OF CKTS IF MORE THAN 1
- WP# - WALL PLATE FOR AV CONNECTIVITY
- AVCT - 4-GANG AV EQUIPMENT RACK PULL BOX BEHIND EQUIPMENT RACK
- IPTV - CABLE TV CONNECTION
- FB - FLOOR BOX
- LCD - 2-GANG FOR LCD CABLES
- CAM - 2-GANG CAMERA CABLES
- ANT - CEILING MOUNTED AV ANTENNA
- SP - CEILING MOUNTED AV SPEAKER LOCATION
- SP# - WALL MOUNTED SPEAKER
- OCC - CEILING MOUNTED OCCUPATION SENSOR
- CP - CONTROL PANEL
- TSS - TOUCH SCREEN ROOM SCHEDULER
- AV - AV PLATE FOR LOW VOLTAGE AV CONNECTIONS
- CM# - CEILING ARRAY MICROPHONE
- ANT# - WIRELESS MIC ANTENNA
- WAP - CEILING MOUNTED WIRELESS ACCESS POINT
- RFG# - CEILING MOUNTED RF WIRELESS GATEWAY
- TP# - WALL MOUNTED CONTROL TOUCH PANEL
- IR# - ASSISTIVE LISTENING IR RADIATORS
- PSS1 - PROJECTOR SCREEN SWITCH
- PS1 - PROJECTOR SCREEN
- VP# - 1-GANG BOX FOR CEILING HUNG VIDEO PROJECTOR
- SUB - CEILING MOUNTED SUB SPEAKER
- CATV# - CABLE TV LINE W/ NUMBER OF CKTS IF MORE THAN 1
- MIR# - THE MIRROR INTERACTIVE GYM EQUIPMENT

REV.	INITIAL	DATE	REVISION DESCRIPTION	INITIAL	DATE
2	NW	04/30/21	100% CONSTRUCTION SET	BF	04/30/21
1	NW	11/09/20	50% CONSTRUCTION SET	BF	11/30/20
0	NW	10/03/20	ISSUED DWG. FOR REVIEW	BF	10/03/20

DRAWN | APPROVAL

a.v.services, inc.
99 FAIRFIELD ROAD
FAIRFIELD, NEW JERSEY 07004
PHONE: (973) 575-5222
FAX: (973) 575-0857


MEDIA TECHNOLOGY IMPLEMENTATION

CLIENT: BROADVIEW SENIOR LIVING AT PURCHASE COLLEGE

TITLE: COMMONS BUILDING
A/V ELECTRICAL & REFLECTED CEILING PLANS
CARDIO / STRENGTH ROOM 159

PROJ. NO.	DATE	DWG. NO.
AAX	10/03/20	AAX-E113
DRAWN BY: NW	CHK. BY: BF	SCALE: AS NOTED

M:\1-01 CURRENT PROJECTS\BROADVIEW, AAX\DESIGNER\AAX-E113.DWG, APR. 12, 2021 - 4:38PM, -

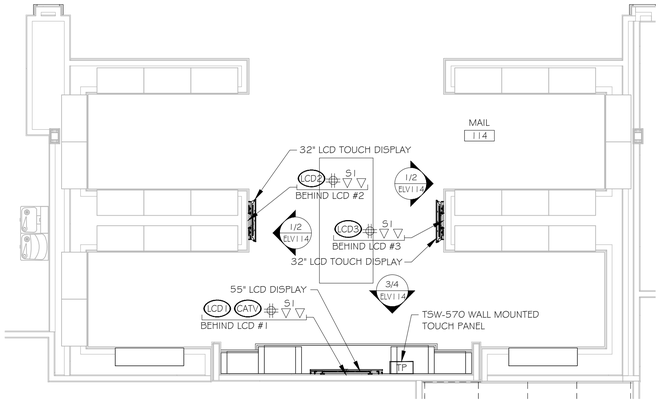

1 AUDIOVISUAL ELECTRICAL FLOOR PLAN
MAIL 114

SCALE: 1/4"=1'-0"

NOTE:
UNLESS OTHERWISE NOTED, ALL AV DEVICE SIGNAL AND CONTROL CABLE HOME RUN TO AVCT ROOM 117.

LCD1	DIGITAL SIGNAGE		- 2 GANG	
CABLE #	TO	FUNCTION	CABLE TYPE	QTY
F114-1	AVCT	CONTROL	AXLINK	1
F114-2	AVCT	SPARE	CAT6E SHIELDED STP	1

LCD2	DIGITAL SIGNAGE TOUCH SCREEN		- 2 GANG	
CABLE #	TO	FUNCTION	CABLE TYPE	QTY
F114-11	AVCT	HDMI TX RX / USB	CRESFIBER8G-P 4STRD	1
F114-12	AVCT	CONTROL	AXLINK	1

LCD3	DIGITAL SIGNAGE TOUCH SCREEN		- 2 GANG	
CABLE #	TO	FUNCTION	CABLE TYPE	QTY
F114-21	AVCT	HDMI TX RX / USB	CRESFIBER8G-P 4STRD	1
F114-22	AVCT	CONTROL	AXLINK	1

TP	WALL MOUNT WIRED TOUCH PANEL WITH BACK BOX			
CABLE #	TO	FUNCTION	CABLE TYPE	QTY
F114-31	AVCT	TOUCH PANEL	CAT6E SHIELDED STP	1

BROADVIEW
SENIOR LIVING
AT PURCHASE COLLEGE

6 INTERNATIONAL DRIVE,
SUITE 120
RYE BROOK, NY 10573

LEGEND

- ▽ - CAT6 CLIENT LAN NETWORK DROP
- ▽A# - ANALOG POTS LINE DROP W/ SPECIFIED NUMBER OF CKTS IF MORE THAN 1
- ▽# - DATA DROP W/ SPECIFIED NUMBER OF CLIENT LAN CKTS IF MORE THAN 1
- ▽S# - SIGNAGE DATA DROP W/ SPECIFIED NUMBER OF CLIENT LAN SIGN IF MORE THAN 1
- #◐ - DEDICATED 120V 15A CIRCUIT DUPLEX OUTLET W/ NUMBER OF CKTS IF MORE THAN 1
- #◯ - 120V 15A CIRCUIT DUPLEX OUTLET W/ NUMBER OF CKTS IF MORE THAN 1
- #⊕ - DEDICATED 120V 15A CIRCUIT QUAD OUTLET W/ NUMBER OF CKTS IF MORE THAN 1
- #⊞ - 120V 15A CIRCUIT QUAD OUTLET W/ NUMBER OF CKTS IF MORE THAN 1
- WP# - WALL PLATE FOR AV CONNECTIVITY
- AVCT - 4-GANG AV EQUIPMENT RACK PULL BOX BEHIND EQUIPMENT RACK
- IPTV - CABLE TV CONNECTION
- FB - FLOOR BOX
- LCD - 2-GANG FOR LCD CABLES
- CAM - 2-GANG CAMERA CABLES
- ANT - CEILING MOUNTED AV ANTENNA
- SP - CEILING MOUNTED AV SPEAKER LOCATION
- SP# - WALL MOUNTED SPEAKER
- OCC - CEILING MOUNTED OCCUPATION SENSOR
- CP - CONTROL PANEL
- TSS - TOUCH SCREEN ROOM SCHEDULER
- AV - AV PLATE FOR LOW VOLTAGE AV CONNECTIONS
- CM# - CEILING ARRAY MICROPHONE
- ANT# - WIRELESS MIC ANTENNA
- WAP - CEILING MOUNTED WIRELESS ACCESS POINT
- RFG# - CEILING MOUNTED RF WIRELESS GATEWAY
- TP# - WALL MOUNTED CONTROL TOUCH PANEL
- IR# - ASSISTIVE LISTENING IR RADIATORS
- PSSI - PROJECTOR SCREEN SWITCH
- PSI - PROJECTOR SCREEN
- VP# - 1-GANG BOX FOR CEILING HUNG VIDEO PROJECTOR
- SUB - CEILING MOUNTED SUB SPEAKER
- #CATV - CABLE TV LINE W/ NUMBER OF CKTS IF MORE THAN 1
- MIR# - THE MIRROR INTERACTIVE GYM EQUIPMENT

REV.	INITIAL	DATE	REVISION DESCRIPTION	INITIAL	DATE
	DRAWN			APPROVAL	
2	NW	04/30/21	100% CONSTRUCTION SET	BF	04/30/21
1	NW	11/09/20	50% CONSTRUCTION SET	BF	11/30/20
0	NW	10/03/20	ISSUED DWG. FOR REVIEW	BF	10/03/20

a.v.services, inc.
99 FAIRFIELD ROAD
FAIRFIELD, NEW JERSEY 07004
PHONE: (973) 575-5222
FAX: (973) 575-0857


MEDIA TECHNOLOGY IMPLEMENTATION

CLIENT: BROADVIEW SENIOR LIVING AT PURCHASE COLLEGE


TITLE: COMMONS BUILDING
A/V ELECTRICAL & REFLECTED CEILING PLANS
MAIL ROOM 114

PROJ. NO.	AAX	DATE	10/03/20	DWG. NO.
DRAWN BY	NW	CHK. BY	BF	SCALE: AS NOTED	AAX-E114

M:\1-01 CURRENT PROJECTS\BROADVIEW, AAX\DESIGN\EV\AAX-E114.DWG, APR. 17, 2021 - 4:49PM, .

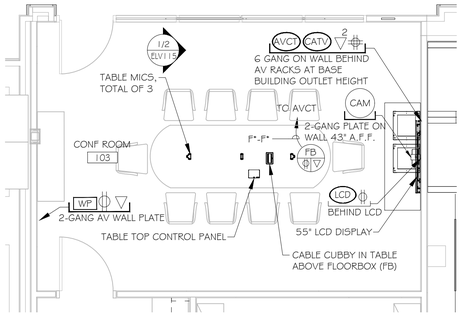

1 AUDIOVISUAL ELECTRICAL FLOOR PLAN
CONFERENCE ROOM 103 SCALE: 1/4"=1'-0"

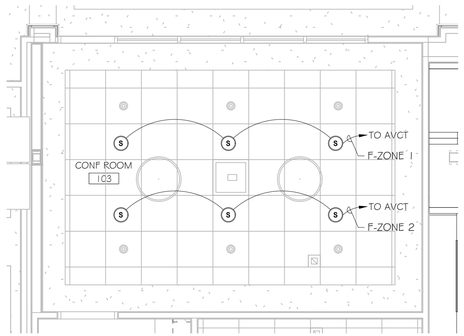

1 AUDIOVISUAL ELECTRICAL FLOOR PLAN
CONFERENCE ROOM 103 SCALE: 1/4"=1'-0"

NOTE:
UNLESS OTHERWISE NOTED, ALL AV DEVICE SIGNAL AND CONTROL CABLE HOME RUN TO AVCT BEHIND CREDENZA.

CC CABLE CUBBY - 2 GANG

CABLE #	TO	FUNCTION	CABLE TYPE	QTY
F1	FB	HDMI TX RX	CRESTRON DM 8G P	1
F2	FB	TOUCH PANEL	CAT6E SHIELDED STP	1
F3	FB	USB 3.0	USB 3.0	1

FB TECH PANEL - 3 GANG IN FLOOR BOX

CABLE #	TO	FUNCTION	CABLE TYPE	QTY
F11	AVCT	HDMI TX RX	CRESTRON DM 8G P	1
F12	AVCT	SPARE	CRESTRON DM 8G P	1
F13	AVCT	TOUCH PANEL	CAT6E SHIELDED STP	1
F14/21	AVCT	TABLE MICS	OLYMPIC 288GT	8
F22	LCD	ACTIVE USB (50FT)	VADDIO 440-1005-051	1

WP TECH PANEL - 3 GANG

CABLE #	TO	FUNCTION	CABLE TYPE	QTY
F31	AVCT	HDMI TX RX (OFE CAM)	CRESTRON DM 8G P	1
F32	AVCT	SPARE	CAT6E SHIELDED STP	1

CAM PTZ CAMERA LENS 43" AFF - 2 GANG

CABLE #	TO	FUNCTION	CABLE TYPE	QTY
F41	AVCT	HDMI TX RX	CAT6E SHIELDED STP	1
F42	AVCT	SPARE	CAT6E SHIELDED STP	1

LCD FLAT PANEL DISPLAY - 2 GANG

CABLE #	TO	FUNCTION	CABLE TYPE	QTY
F51	AVCT	HDMI TX RX	CRESTRON DM 8G P	1
F52	AVCT	SPARE	CRESTRON DM 8G P	1
F53/54	AVCT	AUDIO (TO SB)	OLYMPIC 288GT	2
F55	AVCT	SPARE	CAT6E SHIELDED STP	1

S1 SPEAKER ZONE 1

CABLE #	TO	FUNCTION	CABLE TYPE	QTY
F61	AVCT	SPEAKER	OLYMPIC 2342T	1

S2 SPEAKER ZONE 2

CABLE #	TO	FUNCTION	CABLE TYPE	QTY
F71	AVCT	SPEAKER	OLYMPIC 2342T	1

AVCT 8 GANG BEHIND OFE CREDENZA

CABLE #	TO	FUNCTION	CABLE TYPE	QTY
F103-1	AVCT ROOM 117	HDMI TX RX	CRESTRON DM 8G P	1
F103-2	AVCT ROOM 117	SPARE DATA	CAT6E SHIELDED STP	1

BROADVIEW SENIOR LIVING AT PURCHASE COLLEGE
6 INTERNATIONAL DRIVE,
SUITE 120
RYE BROOK, NY 10573

LEGEND

- ▽ - CAT6 CLIENT LAN NETWORK DROP
- ▽A# - ANALOG POTS LINE DROP W/ SPECIFIED NUMBER OF CKTS IF MORE THAN 1
- ▽# - DATA DROP W/ SPECIFIED NUMBER OF CLIENT LAN CKTS IF MORE THAN 1
- ▽S# - SIGNAGE DATA DROP W/ SPECIFIED NUMBER OF CLIENT LAN SIGN IF MORE THAN 1
- # - DEDICATED 120V 15A CIRCUIT DUPLEX OUTLET W/ NUMBER OF CKTS IF MORE THAN 1
- # - 120V 15A CIRCUIT DUPLEX OUTLET W/ NUMBER OF CKTS IF MORE THAN 1
- # - DEDICATED 120V 15A CIRCUIT QUAD OUTLET W/ NUMBER OF CKTS IF MORE THAN 1
- # - 120V 15A CIRCUIT QUAD OUTLET W/ NUMBER OF CKTS IF MORE THAN 1
- WP# - WALL PLATE FOR AV CONNECTIVITY
- AVCT - 4-GANG AV EQUIPMENT RACK PULL BOX BEHIND EQUIPMENT RACK
- IPTV - CABLE TV CONNECTION
- FB - FLOOR BOX
- LCD - 2-GANG FOR LCD CABLES
- CAM - 2-GANG CAMERA CABLES
- ANT - CEILING MOUNTED AV ANTENNA
- SP - CEILING MOUNTED AV SPEAKER LOCATION
- SP# - WALL MOUNTED SPEAKER
- OCC - CEILING MOUNTED OCCUPATION SENSOR
- CP - CONTROL PANEL
- TSS - TOUCH SCREEN ROOM SCHEDULER
- AV - AV PLATE FOR LOW VOLTAGE AV CONNECTIONS
- CM# - CEILING ARRAY MICROPHONE
- ANT# - WIRELESS MIC ANTENNA
- WAP - CEILING MOUNTED WIRELESS ACCESS POINT
- RFG# - CEILING MOUNTED RF WIRELESS GATEWAY
- TP# - WALL MOUNTED CONTROL TOUCH PANEL
- IR# - ASSISTIVE LISTENING IR RADIATORS
- PSS1 - PROJECTOR SCREEN SWITCH
- PS1 - PROJECTOR SCREEN
- VP# - 1-GANG BOX FOR CEILING HUNG VIDEO PROJECTOR
- SUB - CEILING MOUNTED SUB SPEAKER
- CATV # - CABLE TV LINE W/ NUMBER OF CKTS IF MORE THAN 1
- MIR# - THE MIRROR INTERACTIVE GYM EQUIPMENT

REV.	INITIAL	DATE	REVISION DESCRIPTION	INITIAL	DATE
2	NW	04/30/21	100% CONSTRUCTION SET	BF	04/30/21
1	NW	11/09/20	50% CONSTRUCTION SET	BF	11/30/20
0	NW	10/03/20	ISSUED DWG. FOR REVIEW	BF	10/03/20
	DRAWN			APPROVAL	

a.v.services, inc.
99 FAIRFIELD ROAD
FAIRFIELD, NEW JERSEY 07004
PHONE: (973) 575-5222
FAX: (973) 575-0857

MEDIA TECHNOLOGY IMPLEMENTATION


CLIENT: BROADVIEW SENIOR LIVING AT PURCHASE COLLEGE

TITLE: COMMONS BUILDING
A/V ELECTRICAL & REFLECTED CEILING PLANS
CONFERENCE ROOM 103

PROJ. NO.	DATE	DWG. NO.
AAX	10/03/20	AAX-E115


DRAWN BY	CHK. BY	SCALE
NW	BF	AS NOTED

M:\1-01 CURRENT PROJECTS\BROADVIEW, AAX\DESIGN\[AAX-E115.DWG, APR. 17, 2021 - 4:41PM, -

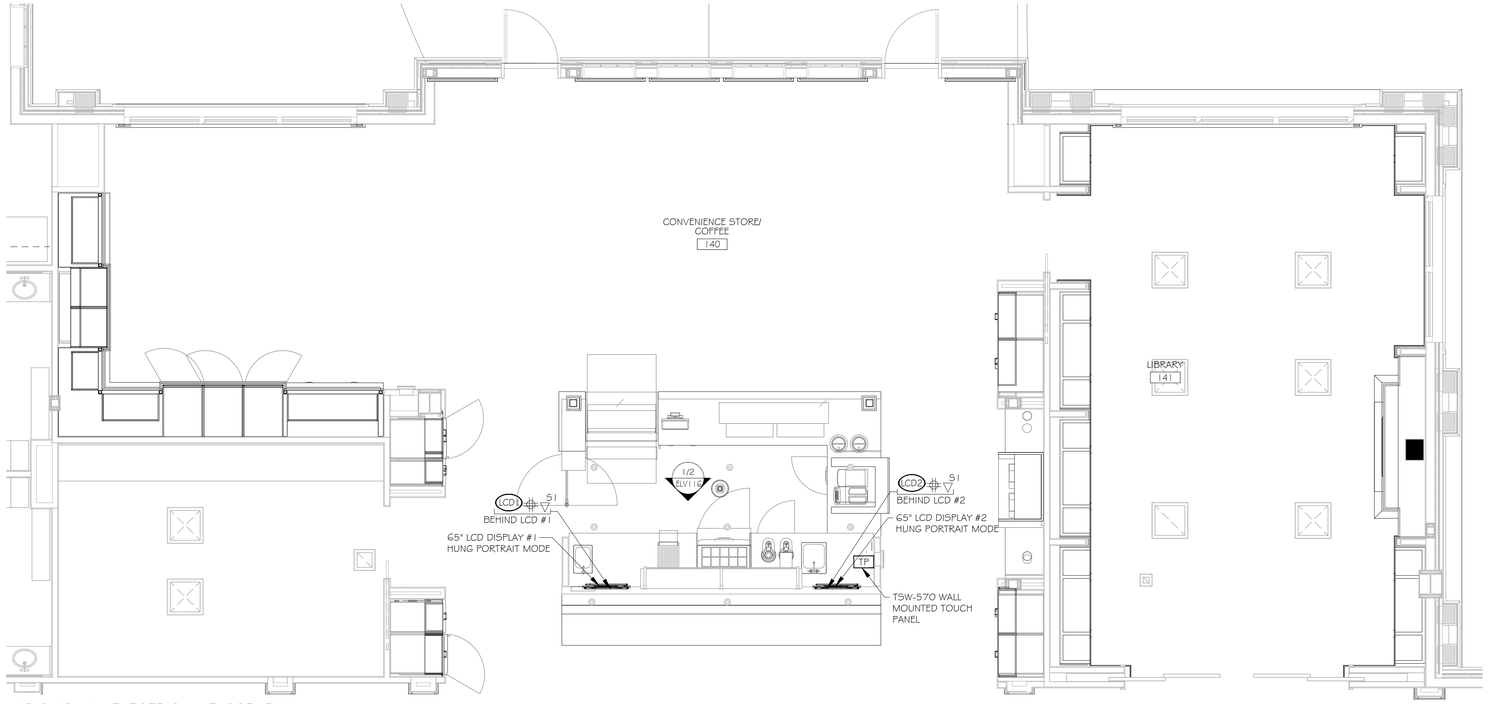

1 AUDIOVISUAL ELECTRICAL FLOOR PLAN
CONVENIECE STORE / COFFEE 140 & LIBRARY 141

SCALE: 1/4"=1'-0"

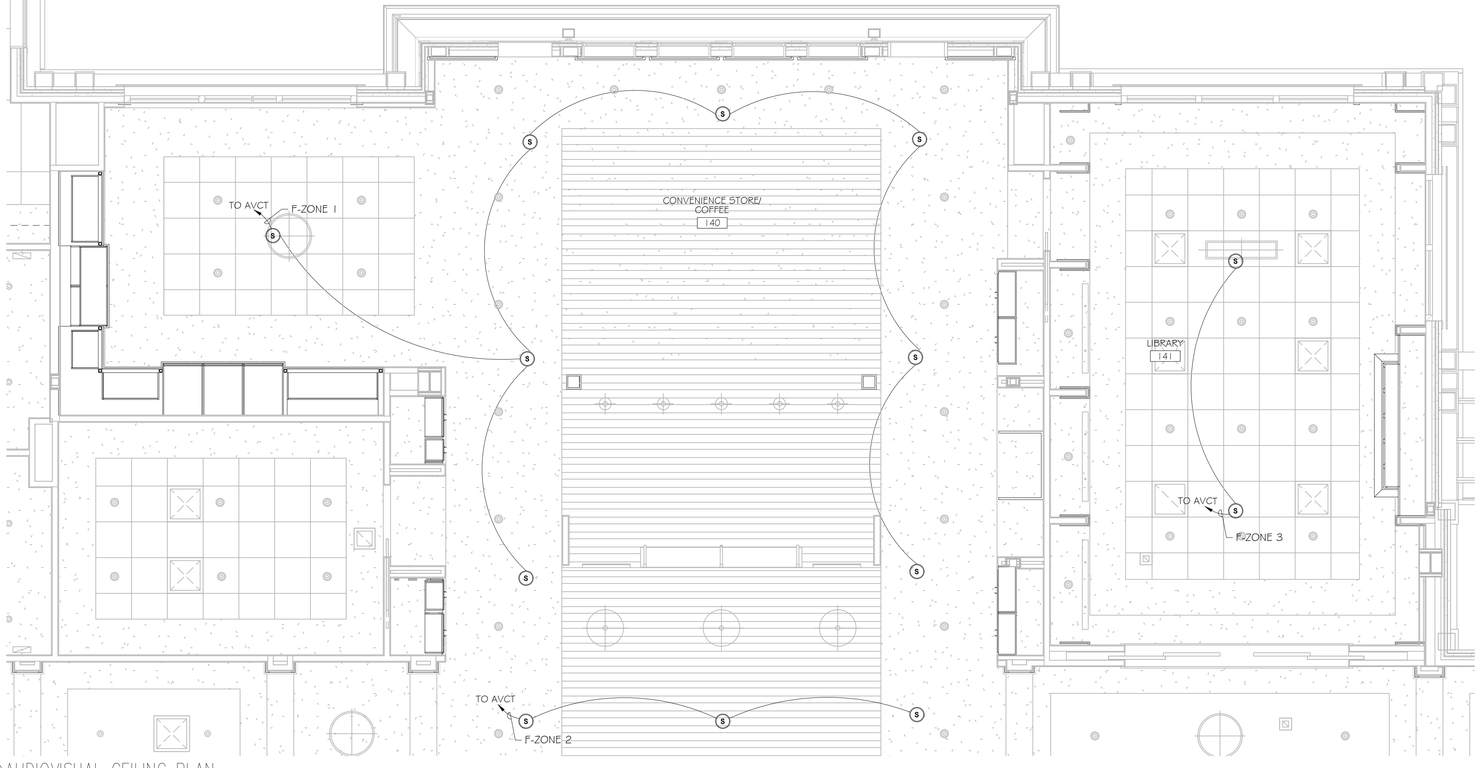

2 AUDIOVISUAL CEILING PLAN
CONVENIECE STORE / COFFEE 140 & LIBRARY 141

SCALE: 1/4"=1'-0"

NOTE:
UNLESS OTHERWISE NOTED, ALL AV DEVICE SIGNAL AND CONTROL CABLE HOME RUN TO AVCT ROOM 117.

LCD1 DIGITAL SIGNAGE - 1 GANG

CABLE #	TO	FUNCTION	CABLE TYPE	QTY
F140-1	AVCT	CONTROL	AXLINK	1

LCD2 DIGITAL SIGNAGE - 1 GANG

CABLE #	TO	FUNCTION	CABLE TYPE	QTY
F140-11	AVCT	CONTROL	AXLINK	1

TP WALL MOUNT WIRED TOUCH PANEL WITH BACK BOX

CABLE #	TO	FUNCTION	CABLE TYPE	QTY
F140-41	AVCT	TOUCH PANEL	CAT6E SHIELDED STP	1

S1 SPEAKER ZONE 1

CABLE #	TO	FUNCTION	CABLE TYPE	QTY
F140-51	AVCT	SPEAKER	OLYMPIC 2342T	1

S2 SPEAKER ZONE 2

CABLE #	TO	FUNCTION	CABLE TYPE	QTY
F140-61	AVCT	SPEAKER	OLYMPIC 2342T	1

S3 SPEAKER ZONE 3

CABLE #	TO	FUNCTION	CABLE TYPE	QTY
F141-71	AVCT	SPEAKER	OLYMPIC 2342T	1

BROADVIEW
SENIOR LIVING
AT PURCHASE COLLEGE

6 INTERNATIONAL DRIVE,
SUITE 120
RYE BROOK, NY 10573

LEGEND

- ▽ - CAT6 CLIENT LAN NETWORK DROP
- ▽A# - ANALOG POTS LINE DROP W/ SPECIFIED NUMBER OF CKTS IF MORE THAN 1
- ▽# - DATA DROP W/ SPECIFIED NUMBER OF CLIENT LAN CKTS IF MORE THAN 1
- ▽S# - SIGNAGE DATA DROP W/ SPECIFIED NUMBER OF CLIENT LAN SIGN IF MORE THAN 1
- #(◐) - DEDICATED 120V 15A CIRCUIT DUPLEX OUTLET W/ NUMBER OF CKTS IF MORE THAN 1
- #(○) - 120V 15A CIRCUIT DUPLEX OUTLET W/ NUMBER OF CKTS IF MORE THAN 1
- #(⊕) - DEDICATED 120V 15A CIRCUIT QUAD OUTLET W/ NUMBER OF CKTS IF MORE THAN 1
- #(⊕) - 120V 15A CIRCUIT QUAD OUTLET W/ NUMBER OF CKTS IF MORE THAN 1
- WP# - WALL PLATE FOR AV CONNECTIVITY
- AVCT - 4-GANG AV EQUIPMENT RACK PULL BOX BEHIND EQUIPMENT RACK
- IPTV - CABLE TV CONNECTION
- FB - FLOOR BOX
- LCD - 2-GANG FOR LCD CABLES
- CAM - 2-GANG CAMERA CABLES
- ANT - CEILING MOUNTED AV ANTENNA
- SP - CEILING MOUNTED AV SPEAKER LOCATION
- SP# - WALL MOUNTED SPEAKER
- OCC - CEILING MOUNTED OCCUPATION SENSOR
- CP - CONTROL PANEL
- TSS - TOUCH SCREEN ROOM SCHEDULER
- AV - AV PLATE FOR LOW VOLTAGE AV CONNECTIONS
- CM# - CEILING ARRAY MICROPHONE
- ANT# - WIRELESS MIC ANTENNA
- WAP - CEILING MOUNTED WIRELESS ACCESS POINT
- RFG# - CEILING MOUNTED RF WIRELESS GATEWAY
- TP# - WALL MOUNTED CONTROL TOUCH PANEL
- IR# - ASSISTIVE LISTENING IR RADIATORS
- PSS1 - PROJECTOR SCREEN SWITCH
- PS1 - PROJECTOR SCREEN
- VP# - 1-GANG BOX FOR CEILING HUNG VIDEO PROJECTOR
- SUB - CEILING MOUNTED SUB SPEAKER
- CATV# - CABLE TV LINE W/ NUMBER OF CKTS IF MORE THAN 1
- MIR# - THE MIRROR INTERACTIVE GYM EQUIPMENT

REV.	INITIAL	DATE	REVISION DESCRIPTION	INITIAL	DATE
	DRAWN			APPROVAL	
2	NW	04/30/21	100% CONSTRUCTION SET	BF	04/30/21
1	NW	11/09/20	50% CONSTRUCTION SET	BF	11/30/20
0	NW	10/03/20	ISSUED DWG. FOR REVIEW	BF	10/03/20

a.v.services, inc.
99 FAIRFIELD ROAD
FAIRFIELD, NEW JERSEY 07004
PHONE: (973) 575-5222
FAX: (973) 575-0857

MEDIA TECHNOLOGY IMPLEMENTATION


CLIENT: BROADVIEW SENIOR LIVING AT PURCHASE COLLEGE

TITLE: COMMONS BUILDING
A/V ELECTRICAL & REFLECTED CEILING PLANS
CONVENIECE STORE / COFFEE 140 & LIBRARY 141

PROJ. NO.	DATE	DWG. NO.
AAX	10/03/20	AAX-E116

DRAWN BY	CHK. BY	SCALE
NW	BF	AS NOTED

M:\1-01 CURRENT PROJECTS\BROADVIEW, AAX\DESIGN\[AAX-E116.DWG, APR. 17, 2021 - 4:53PM,]

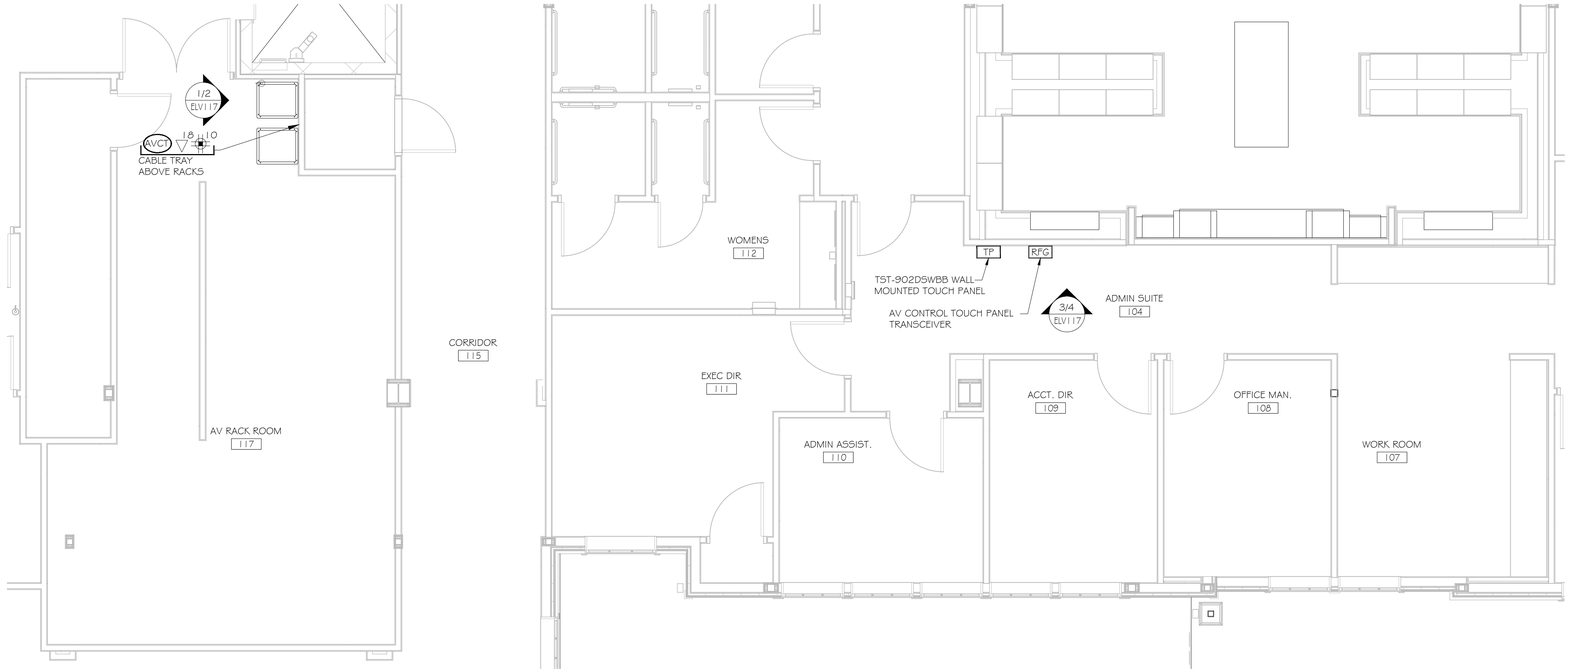

1 AUDIOVISUAL ELECTRICAL FLOOR PLAN
AV RACK ROOM 117

SCALE: 1/4"=1'-0"

NOTE:
UNLESS OTHERWISE NOTED, ALL AV DEVICE SIGNAL AND CONTROL CABLE HOME RUN TO AVCT ROOM 117.

RFG	WALL MOUNTED RF GATEWAY - 1 GANG			
CABLE #	TO	FUNCTION	CABLE TYPE	QTY
F104-1	AVCT	CONTROL - W1 TOUCH PANEL	CAT6E SHIELDED STP	1

TP	WALL MOUNT WIRELESS TOUCH PANEL WITH BACK BOX			
CABLE #	TO	FUNCTION	CABLE TYPE	QTY
F104-11	AVCT	POWER - TOUCH PANEL	AX LINK	1
F104-12	AVCT	SPARE - TOUCH PANEL	CAT6E SHIELDED STP	1

BROADVIEW
SENIOR LIVING AT PURCHASE COLLEGE

6 INTERNATIONAL DRIVE,
SUITE 120
RYE BROOK, NY 10573

LEGEND

- ▽ - CAT6 CLIENT LAN NETWORK DROP
- ▽A# - ANALOG POTS LINE DROP W/ SPECIFIED NUMBER OF CKTS IF MORE THAN 1
- ▽# - DATA DROP W/ SPECIFIED NUMBER OF CLIENT LAN CKTS IF MORE THAN 1
- ▽S# - SIGNAGE DATA DROP W/ SPECIFIED NUMBER OF CLIENT LAN SIGN IF MORE THAN 1
- #◐ - DEDICATED 120V 15A CIRCUIT DUPLEX OUTLET W/ NUMBER OF CKTS IF MORE THAN 1
- #◯ - 120V 15A CIRCUIT DUPLEX OUTLET W/ NUMBER OF CKTS IF MORE THAN 1
- #⊕ - DEDICATED 120V 15A CIRCUIT QUAD OUTLET W/ NUMBER OF CKTS IF MORE THAN 1
- #⊕ - 120V 15A CIRCUIT QUAD OUTLET W/ NUMBER OF CKTS IF MORE THAN 1
- WP# - WALL PLATE FOR AV CONNECTIVITY
- AVCT - 4-GANG AV EQUIPMENT RACK PULL BOX BEHIND EQUIPMENT RACK
- IPTV - CABLE TV CONNECTION
- FB - FLOOR BOX
- LCD - 2-GANG FOR LCD CABLES
- CAM - 2-GANG CAMERA CABLES
- ANT - CEILING MOUNTED AV ANTENNA
- SP - CEILING MOUNTED AV SPEAKER LOCATION
- SP# - WALL MOUNTED SPEAKER
- OCC - CEILING MOUNTED OCCUPATION SENSOR
- CP - CONTROL PANEL
- TSS - TOUCH SCREEN ROOM SCHEDULER
- AV - AV PLATE FOR LOW VOLTAGE AV CONNECTIONS
- CM# - CEILING ARRAY MICROPHONE
- ANT# - WIRELESS MIC ANTENNA
- WAP - CEILING MOUNTED WIRELESS ACCESS POINT
- RFG# - CEILING MOUNTED RF WIRELESS GATEWAY
- TP# - WALL MOUNTED CONTROL TOUCH PANEL
- IR# - ASSISTIVE LISTENING IR RADIATORS
- PSSI - PROJECTOR SCREEN SWITCH
- PSI - PROJECTOR SCREEN
- VP# - 1-GANG BOX FOR CEILING HUNG VIDEO PROJECTOR
- SUB - CEILING MOUNTED SUB SPEAKER
- #CATV - CABLE TV LINE W/ NUMBER OF CKTS IF MORE THAN 1
- MIR# - THE MIRROR INTERACTIVE GYM EQUIPMENT

REV.	INITIAL	DATE	REVISION DESCRIPTION	INITIAL	DATE
2	NW	04/30/21	100% CONSTRUCTION SET	BF	04/30/21
1	NW	11/09/20	50% CONSTRUCTION SET	BF	11/30/20
0	NW	10/03/20	ISSUED DWG. FOR REVIEW	BF	10/03/20

a.v.services, inc.
99 FAIRFIELD ROAD
FAIRFIELD, NEW JERSEY 07004
PHONE: (973) 575-5222
FAX: (973) 575-0857


MEDIA TECHNOLOGY IMPLEMENTATION

CLIENT: BROADVIEW SENIOR LIVING AT PURCHASE COLLEGE


TITLE: COMMONS BUILDING
A/V ELECTRICAL & REFLECTED CEILING PLANS
A/V RACK ROOM 117

PROJ. NO.	AAX	DATE	10/03/20	DWG. NO.
DRAWN BY	NW	CHK. BY	BF	SCALE: AS NOTED	AAX-E117

M:\1-01 CURRENT PROJECTS\BROADVIEW, AAX\DESIGN\EV\AAX-E117.DWG, APR. 17, 2021 - 4:53PM, ,

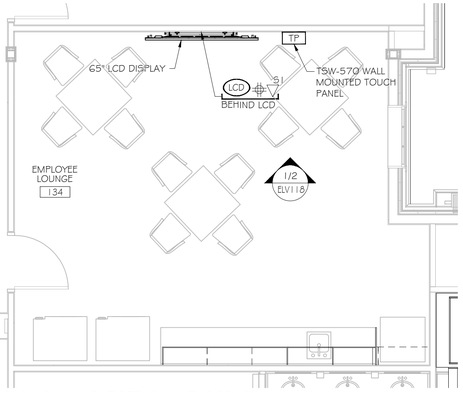

1 AUDIOVISUAL ELECTRICAL FLOOR PLAN
EMPLOYEE LOUNGE 134 SCALE: 1/4"=1'-0"

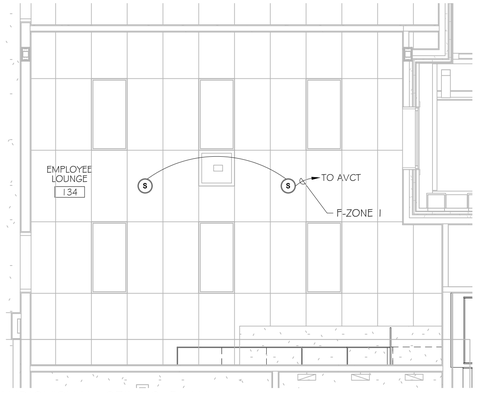

2 AUDIOVISUAL CEILING PLAN
EMPLOYEE LOUNGE 134 SCALE: 1/4"=1'-0"

NOTE:
UNLESS OTHERWISE NOTED, ALL AV DEVICE SIGNAL AND CONTROL CABLE HOME RUN TO AVCT IN ROOM 117.

LCD FLAT PANEL DISPLAY (SIGNAGE & CATV) - 2 GANG

CABLE #	TO	FUNCTION	CABLE TYPE	QTY
F134-1	AVCT	REMOTE CONTROL	CAT6E SHIELDED STP	1
F134-2	AVCT	SPARE	CAT6E SHIELDED STP	1
F134-3	AVCT	SPARE REMOTE CONTROL	AX LINK	1

TP WALL MOUNT WIRED TOUCH PANEL WITH BACK BOX

CABLE #	TO	FUNCTION	CABLE TYPE	QTY
F134-11	AVCT2	CONTROL/PWR. - TOUCH PANEL	CAT6E SHIELDED STP	1

S1 SPEAKER ZONE 1

CABLE #	TO	FUNCTION	CABLE TYPE	QTY
F134-21	AVCT	SPEAKER	OLYMPIC 2342T	1

BROADVIEW
SENIOR LIVING AT PURCHASE COLLEGE
6 INTERNATIONAL DRIVE, SUITE 120
RYE BROOK, NY 10573

LEGEND

- ▽ - CAT6 CLIENT LAN NETWORK DROP
- ▽A# - ANALOG POTS LINE DROP W/ SPECIFIED NUMBER OF CKTS IF MORE THAN 1
- ▽# - DATA DROP W/ SPECIFIED NUMBER OF CLIENT LAN CKTS IF MORE THAN 1
- ▽S# - SIGNAGE DATA DROP W/ SPECIFIED NUMBER OF CLIENT LAN SIGN IF MORE THAN 1
- #◐ - DEDICATED 120V 15A CIRCUIT DUPLEX OUTLET W/ NUMBER OF CKTS IF MORE THAN 1
- #○ - 120V 15A CIRCUIT DUPLEX OUTLET W/ NUMBER OF CKTS IF MORE THAN 1
- #■ - DEDICATED 120V 15A CIRCUIT QUAD OUTLET W/ NUMBER OF CKTS IF MORE THAN 1
- #⊞ - 120V 15A CIRCUIT QUAD OUTLET W/ NUMBER OF CKTS IF MORE THAN 1
- WP# - WALL PLATE FOR AV CONNECTIVITY
- AVCT - 4-GANG AV EQUIPMENT RACK PULL BOX BEHIND EQUIPMENT RACK
- IPTV - CABLE TV CONNECTION
- FB - FLOOR BOX
- LCD - 2-GANG FOR LCD CABLES
- CAM - 2-GANG CAMERA CABLES
- ANT - CEILING MOUNTED AV ANTENNA
- SP - CEILING MOUNTED AV SPEAKER LOCATION
- SP# - WALL MOUNTED SPEAKER
- OCC - CEILING MOUNTED OCCUPATION SENSOR
- CP - CONTROL PANEL
- TSS - TOUCH SCREEN ROOM SCHEDULER
- AV - AV PLATE FOR LOW VOLTAGE AV CONNECTIONS
- CM# - CEILING ARRAY MICROPHONE
- ANT# - WIRELESS MIC ANTENNA
- WAP - CEILING MOUNTED WIRELESS ACCESS POINT
- RFG# - CEILING MOUNTED RF WIRELESS GATEWAY
- TP# - WALL MOUNTED CONTROL TOUCH PANEL
- IR# - ASSISTIVE LISTENING IR RADIATORS
- PSSI - PROJECTOR SCREEN SWITCH
- PSI - PROJECTOR SCREEN
- VP# - 1-GANG BOX FOR CEILING HUNG VIDEO PROJECTOR
- SUB - CEILING MOUNTED SUB SPEAKER
- CATV# - CABLE TV LINE W/ NUMBER OF CKTS IF MORE THAN 1
- MIR# - THE MIRROR INTERACTIVE GYM EQUIPMENT

ADD ALTERNATE

REV.	INITIAL	DATE	REVISION DESCRIPTION	INITIAL	DATE
	DRAWN			APPROVAL	
2	NW	04/30/21	100% CONSTRUCTION SET	BF	04/30/21
1	NW	11/09/20	50% CONSTRUCTION SET	BF	11/30/20
0	NW	10/03/20	ISSUED DWG. FOR REVIEW	BF	10/03/20

a.v.services, inc.
99 FAIRFIELD ROAD
FAIRFIELD, NEW JERSEY 07004
PHONE: (973) 575-5222
FAX: (973) 575-0857


MEDIA TECHNOLOGY IMPLEMENTATION

CLIENT: BROADVIEW SENIOR LIVING AT PURCHASE COLLEGE

TITLE: COMMONS BUILDING
A/V ELECTRICAL & REFLECTED CEILING PLANS
ADD ALTERNATE – EMPLOYEE LOUNGE 134

PROJ. NO.	DATE	DWG. NO.
AAX	10/03/20	AAX-E118
DRAWN BY: NW / CHK. BY: BF	SCALE: AS NOTED	

M:\1-01 CURRENT PROJECTS\BROADVIEW, AAX\DESIGN\EV\AAX-ETIELEVG, APR. 17, 2021 - 4:54PM,

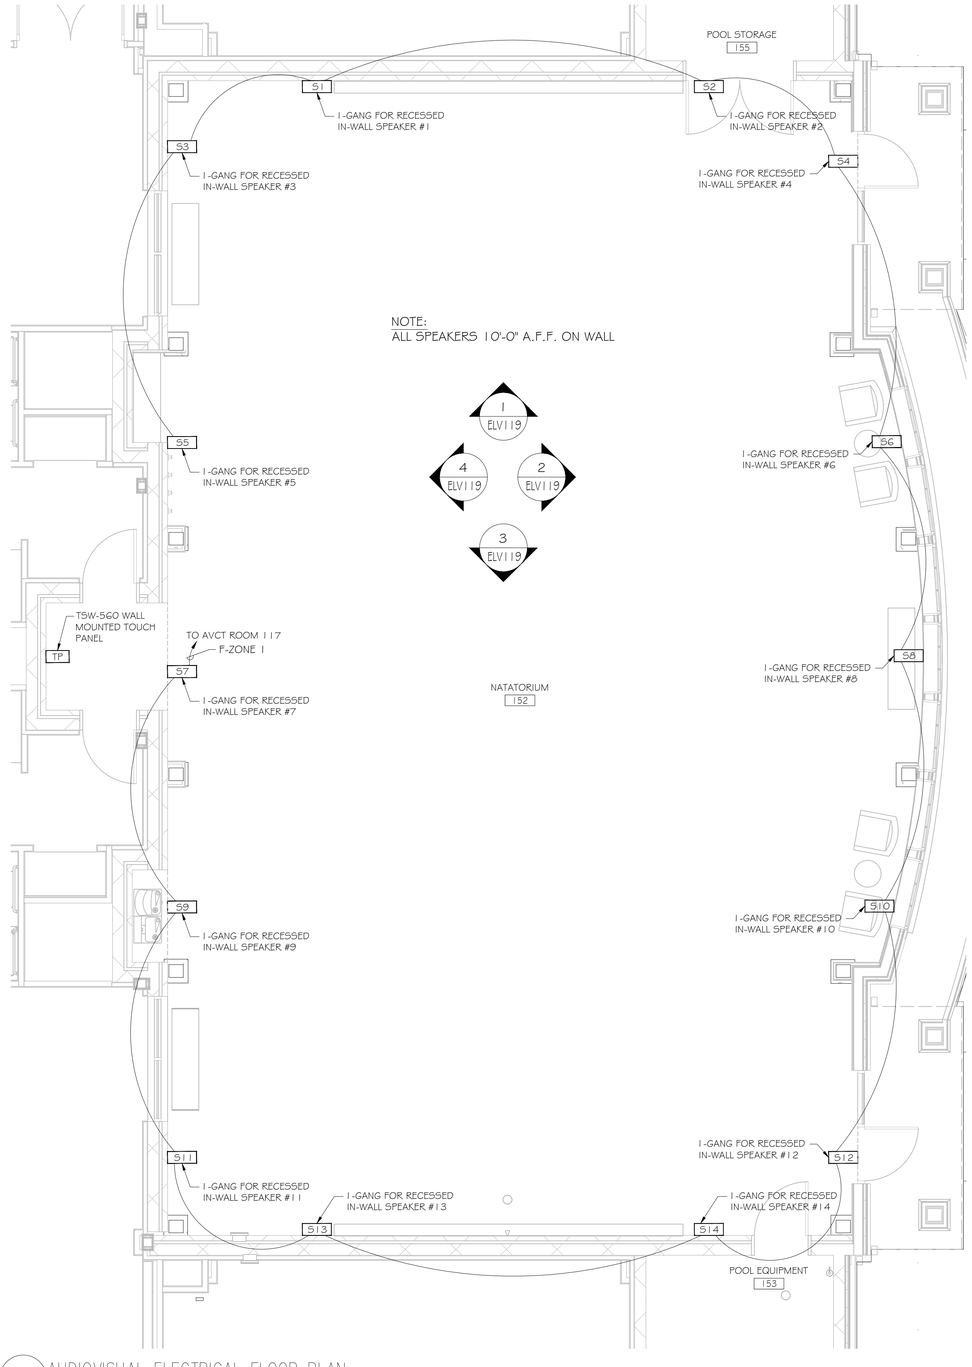

1 AUDIOVISUAL ELECTRICAL FLOOR PLAN
NATATORIUM 152

SCALE: 1/4"=1'-0"

NOTE:
UNLESS OTHERWISE NOTED, ALL AV DEVICE SIGNAL AND CONTROL CABLE HOME RUN TO AVCT IN ROOM 117.

S1 SPEAKER ZONE 1

CABLE #	TO	FUNCTION	CABLE TYPE	QTY
F152-1	AVCT	SPEAKER	OLYMPIC 2342T	1

TP WALL MOUNT WIRED TOUCH PANEL WITH BACK BOX

CABLE #	TO	FUNCTION	CABLE TYPE	QTY
F152-11	AVCT2	CONTROL/PWR - TOUCH PANEL	CAT6E SHIELDED STP	1
F152-12	AVCT2	CONTROL/PWR - TOUCH PANEL	CAT6E SHIELDED STP	1

BROADVIEW SENIOR LIVING AT PURCHASE COLLEGE
6 INTERNATIONAL DRIVE, SUITE 120
RYE BROOK, NY 10573

LEGEND

- ▽ - CAT6 CLIENT LAN NETWORK DROP
- ▽A# - ANALOG POTS LINE DROP W/ SPECIFIED NUMBER OF CKTS IF MORE THAN 1
- ▽# - DATA DROP W/ SPECIFIED NUMBER OF CLIENT LAN CKTS IF MORE THAN 1
- ▽S# - SIGNAGE DATA DROP W/ SPECIFIED NUMBER OF CLIENT LAN SIGN IF MORE THAN 1
- #◐ - DEDICATED 120V 15A CIRCUIT DUPLEX OUTLET W/ NUMBER OF CKTS IF MORE THAN 1
- #○ - 120V 15A CIRCUIT DUPLEX OUTLET W/ NUMBER OF CKTS IF MORE THAN 1
- #■ - DEDICATED 120V 15A CIRCUIT QUAD OUTLET W/ NUMBER OF CKTS IF MORE THAN 1
- #⊞ - 120V 15A CIRCUIT QUAD OUTLET W/ NUMBER OF CKTS IF MORE THAN 1
- WP# - WALL PLATE FOR AV CONNECTIVITY
- AVCT - 4-GANG AV EQUIPMENT RACK PULL BOX BEHIND EQUIPMENT RACK
- IPTV - CABLE TV CONNECTION
- FB - FLOOR BOX
- LCD - 2-GANG FOR LCD CABLES
- CAM - 2-GANG CAMERA CABLES
- ANT - CEILING MOUNTED AV ANTENNA
- SP - CEILING MOUNTED AV SPEAKER LOCATION
- SP# - WALL MOUNTED SPEAKER
- OCC - CEILING MOUNTED OCCUPATION SENSOR
- CP - CONTROL PANEL
- TSS - TOUCH SCREEN ROOM SCHEDULER
- AV - AV PLATE FOR LOW VOLTAGE AV CONNECTIONS
- CM# - CEILING ARRAY MICROPHONE
- ANT# - WIRELESS MIC ANTENNA
- WAP - CEILING MOUNTED WIRELESS ACCESS POINT
- RFG# - CEILING MOUNTED RF WIRELESS GATEWAY
- TP# - WALL MOUNTED CONTROL TOUCH PANEL
- IR# - ASSISTIVE LISTENING IR RADIATORS
- PSS1 - PROJECTOR SCREEN SWITCH
- PS1 - PROJECTOR SCREEN
- VP# - 1-GANG BOX FOR CEILING HUNG VIDEO PROJECTOR
- SUB - CEILING MOUNTED SUB SPEAKER
- CATV# - CABLE TV LINE W/ NUMBER OF CKTS IF MORE THAN 1
- MIR# - THE MIRROR INTERACTIVE GYM EQUIPMENT

ADD ALTERNATE

REV.	INITIAL	DATE	REVISION DESCRIPTION	INITIAL	DATE
	DRAWN			APPROVAL	
2	NW	04/30/21	100% CONSTRUCTION SET	BF	04/30/21
1	NW	11/09/20	50% CONSTRUCTION SET	BF	11/30/20
0	NW	10/03/20	ISSUED DWG. FOR REVIEW	BF	10/03/20

a.v.services, inc.
99 FAIRFIELD ROAD
FAIRFIELD, NEW JERSEY 07004
PHONE: (973) 575-5222
FAX: (973) 575-0857


MEDIA TECHNOLOGY IMPLEMENTATION

CLIENT: BROADVIEW SENIOR LIVING AT PURCHASE COLLEGE

TITLE: COMMONS BUILDING
A/V ELECTRICAL & REFLECTED CEILING PLANS
ADD ALTERNATE – NATATORIUM 152


PROJ. NO.	DATE	DWG. NO.
AAX	10/03/20	AAX-E119
DRAWN BY: NW / CHK. BY: BF	SCALE: AS NOTED	

M:\1-01 CURRENT PROJECTS\BROADVIEW, AAX\DESIGN\[AAX-E119.DWG, APR. 17, 2021 - 4:50PM]

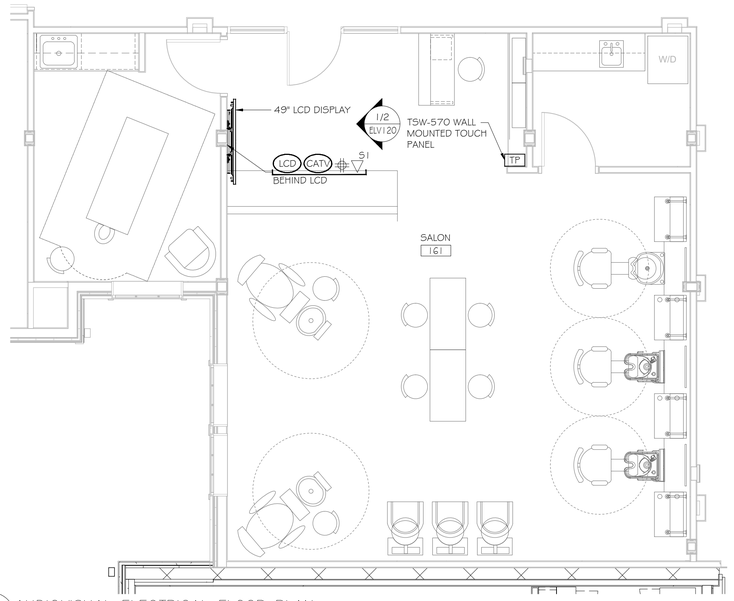

1 AUDIOVISUAL ELECTRICAL FLOOR PLAN
SALON 161

SCALE: 1/4"=1'-0"

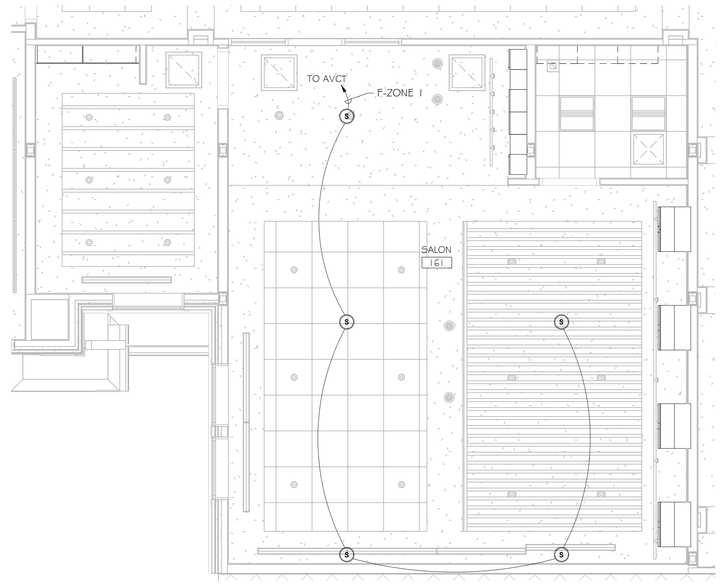

2 AUDIOVISUAL CEILING PLAN
SALON 161

SCALE: 1/4"=1'-0"

NOTE:
UNLESS OTHERWISE NOTED, ALL AV DEVICE SIGNAL AND CONTROL CABLE HOME RUN TO AVCT IN ROOM 117.

LCD FLAT PANEL DISPLAY (SIGNAGE & CATV) - 2 GANG

CABLE #	TO	FUNCTION	CABLE TYPE	QTY
F1G1-1	AVCT	REMOTE CONTROL	CAT6E SHIELDED STP	1
F1G1-2	AVCT	SPARE	CAT6E SHIELDED STP	1
F1G1-3	AVCT	SPARE REMOTE CONTROL	AX LINK	1

S1 SPEAKER ZONE 1

CABLE #	TO	FUNCTION	CABLE TYPE	QTY
F1G1-21	AVCT	SPEAKER	OLYMPIC 2342T	1

TP WALL MOUNT WIRED TOUCH PANEL WITH BACK BOX

CABLE #	TO	FUNCTION	CABLE TYPE	QTY
F1G1-11	AVCT	CONTROL/PWR - TOUCH PANEL	CAT6E SHIELDED STP	1
F1G1-12	AVCT	SPARE CONTROL/PWR	AXLINK	1

BROADVIEW
SENIOR LIVING AT PURCHASE COLLEGE
6 INTERNATIONAL DRIVE, SUITE 120
RYE BROOK, NY 10573

LEGEND

- ▽ - CAT6 CLIENT LAN NETWORK DROP
- ▽A# - ANALOG POTS LINE DROP W/ SPECIFIED NUMBER OF CKTS IF MORE THAN 1
- ▽# - DATA DROP W/ SPECIFIED NUMBER OF CLIENT LAN CKTS IF MORE THAN 1
- ▽S# - SIGNAGE DATA DROP W/ SPECIFIED NUMBER OF CLIENT LAN SIGN IF MORE THAN 1
- #◐ - DEDICATED 120V 15A CIRCUIT DUPLEX OUTLET W/ NUMBER OF CKTS IF MORE THAN 1
- #○ - 120V 15A CIRCUIT DUPLEX OUTLET W/ NUMBER OF CKTS IF MORE THAN 1
- #⊕ - DEDICATED 120V 15A CIRCUIT QUAD OUTLET W/ NUMBER OF CKTS IF MORE THAN 1
- #⊕ - 120V 15A CIRCUIT QUAD OUTLET W/ NUMBER OF CKTS IF MORE THAN 1
- WP# - WALL PLATE FOR AV CONNECTIVITY
- AVCT - 4-GANG AV EQUIPMENT RACK PULL BOX BEHIND EQUIPMENT RACK
- IPTV - CABLE TV CONNECTION
- FB - FLOOR BOX
- LCD - 2-GANG FOR LCD CABLES
- CAM - 2-GANG CAMERA CABLES
- ANT - CEILING MOUNTED AV ANTENNA
- SP - CEILING MOUNTED AV SPEAKER LOCATION
- SP# - WALL MOUNTED SPEAKER
- OCC - CEILING MOUNTED OCCUPATION SENSOR
- CP - CONTROL PANEL
- TSS - TOUCH SCREEN ROOM SCHEDULER
- AV - AV PLATE FOR LOW VOLTAGE AV CONNECTIONS
- CM# - CEILING ARRAY MICROPHONE
- ANT# - WIRELESS MIC ANTENNA
- WAP - CEILING MOUNTED WIRELESS ACCESS POINT
- RFG# - CEILING MOUNTED RF WIRELESS GATEWAY
- TP# - WALL MOUNTED CONTROL TOUCH PANEL
- IR# - ASSISTIVE LISTENING IR RADIATORS
- PSSW - PROJECTOR SCREEN SWITCH
- PSCR - PROJECTOR SCREEN
- VP# - 1-GANG BOX FOR CEILING HUNG VIDEO PROJECTOR
- SUB - CEILING MOUNTED SUB SPEAKER
- CATV# - CABLE TV LINE W/ NUMBER OF CKTS IF MORE THAN 1
- MIR# - THE MIRROR INTERACTIVE GYM EQUIPMENT

ADD ALTERNATE

REV.	INITIAL	DATE	REVISION DESCRIPTION	INITIAL	DATE
	DRAWN			APPROVAL	
2	NW	04/30/21	100% CONSTRUCTION SET	BF	04/30/21
1	NW	11/09/20	50% CONSTRUCTION SET	BF	11/30/20
0	NW	10/03/20	ISSUED DWG. FOR REVIEW	BF	10/03/20

a.v.services, inc.
99 FAIRFIELD ROAD
FAIRFIELD, NEW JERSEY 07004
PHONE: (973) 575-5222
FAX: (973) 575-0857


MEDIA TECHNOLOGY IMPLEMENTATION

CLIENT: BROADVIEW SENIOR LIVING AT PURCHASE COLLEGE

TITLE: COMMONS BUILDING
A/V ELECTRICAL & REFLECTED CEILING PLANS
ADD ALTERNATE – SALON 161

PROJ. NO.	AAX	DATE	10/03/20	DWG. NO.
DRAWN BY	NW	CHK. BY	BF	SCALE: AS NOTED	AAX-E120

M:\1-00 CURRENT PROJECTS\BROADVIEW, AAX\DESIGN\EV\AAX-E120.DWG, APR. 17, 2021 - 4:59PM, .

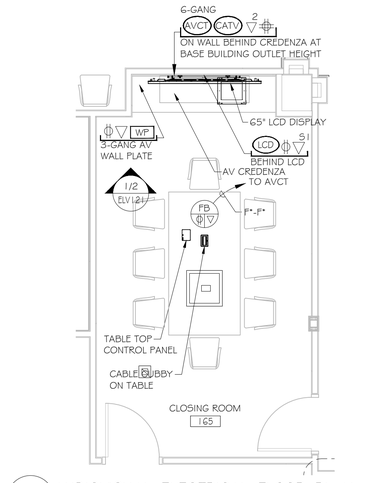

1 AUDIOVISUAL ELECTRICAL FLOOR PLAN
CLOSING ROOM 165 SCALE: 1/4"=1'-0"

NOTE:
UNLESS OTHERWISE NOTED, ALL AV DEVICE SIGNAL AND CONTROL CABLE HOME RUN TO AVCT IN ROOM 165.

CC CABLE CUBBY

CABLE #	TO	FUNCTION	CABLE TYPE	QTY
F1	FB	HDMI TX RX	CRESTRON DM 8G P	1
F2	FB	TOUCH PANEL	CAT6E SHIELDED STP	1
F3	FB	USB 3.0	USB 3.0	1

WP TECH PANEL - 3 GANG

CABLE #	TO	FUNCTION	CABLE TYPE	QTY
F21	AVCT	HDMI TX RX (OFE CAM)	CRESTRON DM 8G P	1
F22/23	AVCT	AUDIO (OFE MIX)	OLYMPIC 2886T	2
F24	AVCT	SPARE	CAT6E SHIELDED STP	1

FB TECH PANEL - 3 GANG IN FLOOR BOX

CABLE #	TO	FUNCTION	CABLE TYPE	QTY
F11	AVCT	HDMI TX RX	CRESTRON DM 8G P	1
F12	AVCT	SPARE	CRESTRON DM 8G P	1
F13	AVCT	TOUCH PANEL	CAT6E SHIELDED STP	1
F14/15	AVCT	SPARE	OLYMPIC 2886T	2
F16	LCD	ACTIVE USB (SOFT)	VADDIO 440-1005-051	1

LCD FLAT PANEL DISPLAY - 2 GANG

CABLE #	TO	FUNCTION	CABLE TYPE	QTY
F31	AVCT	HDMI TX RX	CRESTRON DM 8G P	1
F32	AVCT	SPARE	CRESTRON DM 8G P	1
F33/34	AVCT	AUDIO (TO SB)	OLYMPIC 2886T	2
F35	AVCT	SPARE	CAT6E SHIELDED STP	1

BROADVIEW
SENIOR LIVING
AT PURCHASE COLLEGE
6 INTERNATIONAL DRIVE,
SUITE 120
RYE BROOK, NY 10573

LEGEND

- ▽ - CAT6 CLIENT LAN NETWORK DROP
- ▽A# - ANALOG POTS LINE DROP W/ SPECIFIED NUMBER OF CKTS IF MORE THAN 1
- ▽# - DATA DROP W/ SPECIFIED NUMBER OF CLIENT LAN CKTS IF MORE THAN 1
- ▽S# - SIGNAGE DATA DROP W/ SPECIFIED NUMBER OF CLIENT LAN SIGN IF MORE THAN 1
- #(◐) - DEDICATED 120V 15A CIRCUIT DUPLEX OUTLET W/ NUMBER OF CKTS IF MORE THAN 1
- #(○) - 120V 15A CIRCUIT DUPLEX OUTLET W/ NUMBER OF CKTS IF MORE THAN 1
- #(■) - DEDICATED 120V 15A CIRCUIT QUAD OUTLET W/ NUMBER OF CKTS IF MORE THAN 1
- #(⊞) - 120V 15A CIRCUIT QUAD OUTLET W/ NUMBER OF CKTS IF MORE THAN 1
- WP# - WALL PLATE FOR AV CONNECTIVITY
- AVCT - 4-GANG AV EQUIPMENT RACK PULL BOX BEHIND EQUIPMENT RACK
- IPTV - CABLE TV CONNECTION
- FB - FLOOR BOX
- LCD - 2-GANG FOR LCD CABLES
- CAM - 2-GANG CAMERA CABLES
- ANT - CEILING MOUNTED AV ANTENNA
- SP - CEILING MOUNTED AV SPEAKER LOCATION
- SP# - WALL MOUNTED SPEAKER
- OCC - CEILING MOUNTED OCCUPATION SENSOR
- CP - CONTROL PANEL
- TSS - TOUCH SCREEN ROOM SCHEDULER
- AV - AV PLATE FOR LOW VOLTAGE AV CONNECTIONS
- CM# - CEILING ARRAY MICROPHONE
- ANT# - WIRELESS MIC ANTENNA
- WAP - CEILING MOUNTED WIRELESS ACCESS POINT
- RFG# - CEILING MOUNTED RF WIRELESS GATEWAY
- TP# - WALL MOUNTED CONTROL TOUCH PANEL
- IR# - ASSISTIVE LISTENING IR RADIATORS
- PSS1 - PROJECTOR SCREEN SWITCH
- PS1 - PROJECTOR SCREEN
- VP# - 1-GANG BOX FOR CEILING HUNG VIDEO PROJECTOR
- SUB - CEILING MOUNTED SUB SPEAKER
- #(CATV) - CABLE TV LINE W/ NUMBER OF CKTS IF MORE THAN 1
- MIR# - THE MIRROR INTERACTIVE GYM EQUIPMENT

REV.	INITIAL	DATE	REVISION DESCRIPTION	INITIAL	DATE
2	NW	04/30/21	100% CONSTRUCTION SET	BF	04/30/21
1	NW	11/09/20	50% CONSTRUCTION SET	BF	11/30/20
0	NW	10/03/20	ISSUED DWG. FOR REVIEW	BF	10/03/20

a.v. services, inc.
99 FAIRFIELD ROAD
FAIRFIELD, NEW JERSEY 07004
PHONE: (973) 575-5222
FAX: (973) 575-0857


MEDIA TECHNOLOGY IMPLEMENTATION

CLIENT: BROADVIEW SENIOR LIVING AT PURCHASE COLLEGE

TITLE: COMMONS BUILDING
A/V ELECTRICAL & REFLECTED CEILING PLANS
CLOSING ROOM 165


PROJ. NO.	DATE	DWG. NO.
AAX	10/03/20	AAX-E121
DRAWN BY: NW / CHK. BY: BF	SCALE: AS NOTED	

M:\1-01 CURRENT PROJECTS\BROADVIEW_AAX\DESIGN\EV\AAX-E121-1.DWG, APR. 17, 2021 - 4:37PM, -

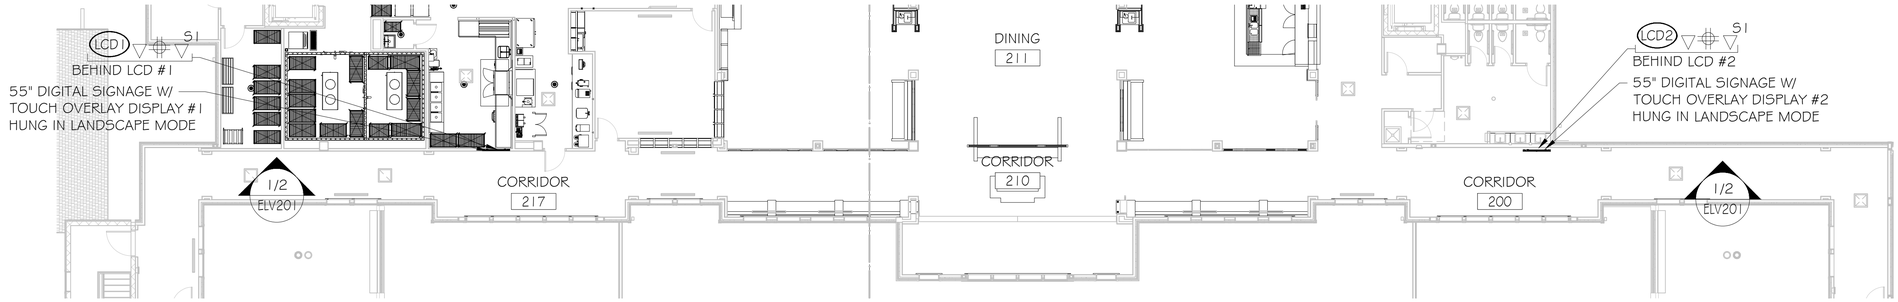

1 A/V ELECTRICAL FLOOR PLAN
CORRIDORS 200, 217

SCALE: 3/32"=1'-0"

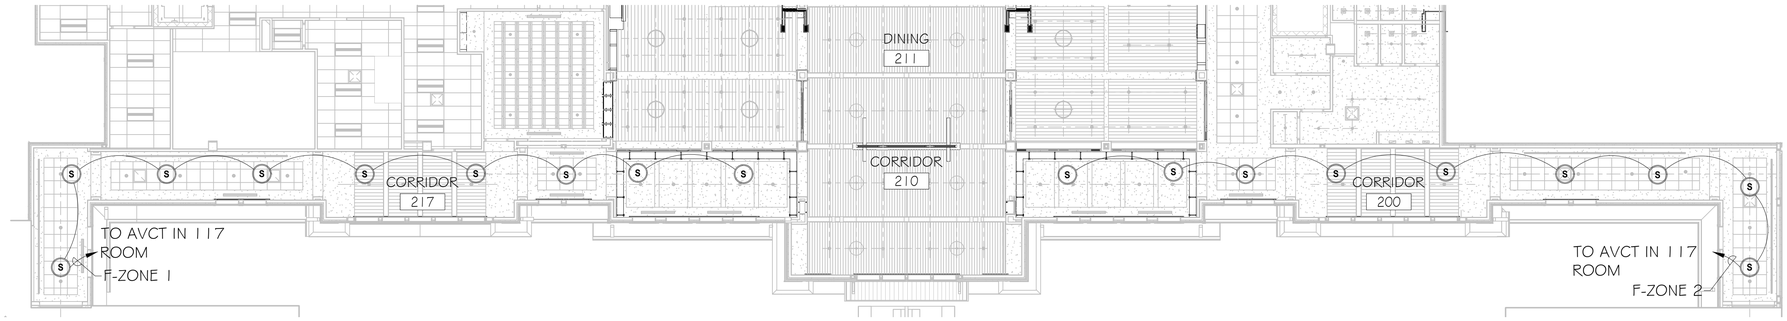

2 A/V ELECTRICAL CEILING PLAN
CORRIDORS 200, 217

SCALE: 3/32"=1'-0"

NOTE:
UNLESS OTHERWISE NOTED, ALL AV DEVICE SIGNAL AND CONTROL CABLE HOME RUN TO AVCT IN ROOM 117.

S1 SPEAKER ZONE 1

CABLE #	TO	FUNCTION	CABLE TYPE	QTY
F217-1	AVCT	SPEAKER	OLYMPIC 2342T	1

S2 SPEAKER ZONE 2

CABLE #	TO	FUNCTION	CABLE TYPE	QTY
F200-1	AVCT	SPEAKER	OLYMPIC 2342T	1

LCD1 DIGITAL SIGNAGE TOUCH SCREEN - 2 GANG

CABLE #	TO	FUNCTION	CABLE TYPE	QTY
F217-11	AVCT	HDMI TX RX MULTIMODE FO	CRESFIBERBG-P 4STRD	1
F217-12	AVCT	SPARE	AXLINK	1

LCD2 DIGITAL SIGNAGE TOUCH SCREEN - 2 GANG

CABLE #	TO	FUNCTION	CABLE TYPE	QTY
F200-11	AVCT	HDMI TX RX MULTIMODE FO	CRESFIBERBG-P 4STRD	1
F200-12	AVCT	SPARE	AXLINK	1

BROADVIEW
SENIOR LIVING
AT PURCHASE COLLEGE
6 INTERNATIONAL DRIVE,
SUITE 120
RYE BROOK, NY 10573

LEGEND

- ▽ - CAT6 CLIENT LAN NETWORK DROP
- ▽A# - ANALOG POTS LINE DROP W/ SPECIFIED NUMBER OF CKTS IF MORE THAN 1
- ▽# - DATA DROP W/ SPECIFIED NUMBER OF CLIENT LAN CKTS IF MORE THAN 1
- ▽S# - SIGNAGE DATA DROP W/ SPECIFIED NUMBER OF CLIENT LAN SIGN IF MORE THAN 1
- #◐ - DEDICATED 120V 15A CIRCUIT DUPLEX OUTLET W/ NUMBER OF CKTS IF MORE THAN 1
- #◯ - 120V 15A CIRCUIT DUPLEX OUTLET W/ NUMBER OF CKTS IF MORE THAN 1
- #✚ - DEDICATED 120V 15A CIRCUIT QUAD OUTLET W/ NUMBER OF CKTS IF MORE THAN 1
- #✚ - 120V 15A CIRCUIT QUAD OUTLET W/ NUMBER OF CKTS IF MORE THAN 1
- WP# - WALL PLATE FOR AV CONNECTIVITY
- AVCT - 4-GANG AV EQUIPMENT RACK PULL BOX BEHIND EQUIPMENT RACK
- IPTV - CABLE TV CONNECTION
- FB - FLOOR BOX
- LCD - 2-GANG FOR LCD CABLES
- CAM - 2-GANG CAMERA CABLES
- ANT - CEILING MOUNTED AV ANTENNA
- SP - CEILING MOUNTED AV SPEAKER LOCATION
- SP# - WALL MOUNTED SPEAKER
- OCC - CEILING MOUNTED OCCUPATION SENSOR
- CP - CONTROL PANEL
- TSS - TOUCH SCREEN ROOM SCHEDULER
- AV - AV PLATE FOR LOW VOLTAGE AV CONNECTIONS
- CM# - CEILING ARRAY MICROPHONE
- ANT# - WIRELESS MIC ANTENNA
- WAP - CEILING MOUNTED WIRELESS ACCESS POINT
- RFG# - CEILING MOUNTED RF WIRELESS GATEWAY
- TP# - WALL MOUNTED CONTROL TOUCH PANEL
- IR# - ASSISTIVE LISTENING IR RADIATORS
- PSS1 - PROJECTOR SCREEN SWITCH
- PS1 - PROJECTOR SCREEN
- VP# - 1-GANG BOX FOR CEILING HUNG VIDEO PROJECTOR
- SUB - CEILING MOUNTED SUB SPEAKER
- CATV# - CABLE TV LINE W/ NUMBER OF CKTS IF MORE THAN 1
- MIR# - THE MIRROR INTERACTIVE GYM EQUIPMENT

REV.	INITIAL	DATE	REVISION DESCRIPTION	INITIAL	DATE
2	NW	04/30/21	100% CONSTRUCTION SET	BF	04/30/21
1	NW	11/09/20	50% CONSTRUCTION SET	BF	11/30/20
0	NW	10/03/20	ISSUED DWG. FOR REVIEW	BF	10/03/20

DRAWN | APPROVAL

a.v.services, inc.
99 FAIRFIELD ROAD
FAIRFIELD, NEW JERSEY 07004
PHONE: (973) 575-5222
FAX: (973) 575-0857


MEDIA TECHNOLOGY IMPLEMENTATION

CLIENT: BROADVIEW SENIOR LIVING AT PURCHASE COLLEGE


TITLE: COMMONS BUILDING
A/V REFLECTED CEILING PLAN
CORRIDORS: 200,217

PROJ. NO.	DATE	DWG. NO.
AAX	10/03/20	AAX-E201
DRAWN BY: NW	CHK. BY: BF	SCALE: AS NOTED

M:\1-01 CURRENT PROJECTS\BROADVIEW, AAX\DESIGNER\AAX-E201.DWG, APR. 12, 2021 - 3:35PM, -

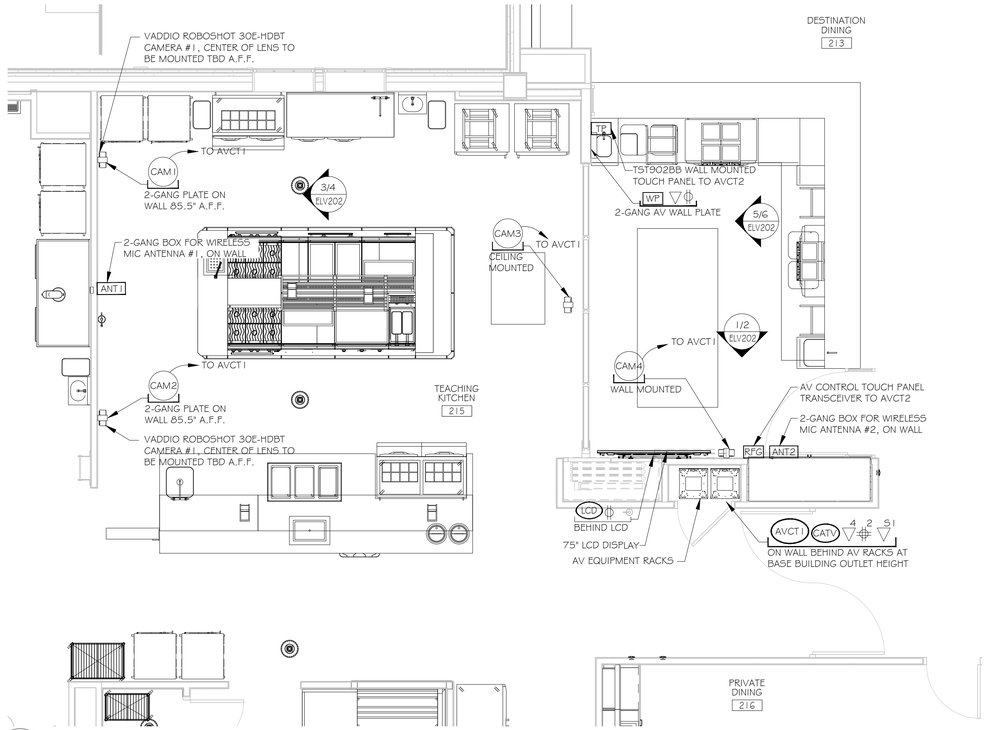

1 A/V ELECTRICAL FLOOR PLAN
TEACHING KITCHEN 215
SCALE: 1/8"=1'-0"

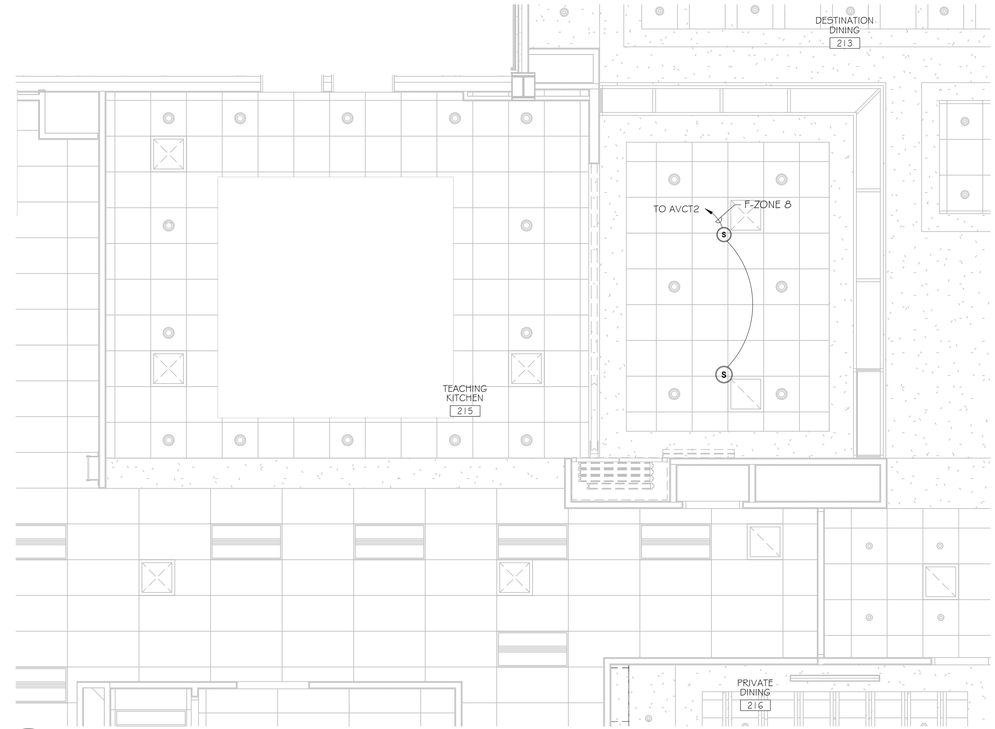

2 A/V ELECTRICAL CEILING PLAN
TEACHING KITCHEN 215
SCALE: 1/8"=1'-0"

NOTE:
UNLESS OTHERWISE NOTED, ALL AV DEVICE SIGNAL AND CONTROL CABLE HOME RUN TO AVCT1.

ANT1 WALL MOUNTED WIRELESS MIC ANT - 2 GANG

CABLE #	TO	FUNCTION	CABLE TYPE	QTY
F1	AVCT1	WIRELESS MIC ANT	SHURE UA8100	1

ANT2 WALL MOUNTED WIRELESS MIC ANT - 2 GANG

CABLE #	TO	FUNCTION	CABLE TYPE	QTY
F11	AVCT1	WIRELESS MIC ANT	SHURE UA8100	1

CAM1 WALL MOUNT PTZ CAMERA - IN WALL BOX

CABLE #	TO	FUNCTION	CABLE TYPE	QTY
F21	AVCT1	PTZ CAMERA	CAT6E SHIELDED STP	1

CAM2 WALL MOUNT PTZ CAMERA - IN WALL BOX

CABLE #	TO	FUNCTION	CABLE TYPE	QTY
F31	AVCT1	PTZ CAMERA	CAT6E SHIELDED STP	1

CAM3 CEILING MOUNT PTZ CAMERA - 2 GANG

CABLE #	TO	FUNCTION	CABLE TYPE	QTY
F41	AVCT1	PTZ CAMERA	CAT6E SHIELDED STP	1

CAM4 WALL MOUNT PTZ CAMERA - IN WALL BOX

CABLE #	TO	FUNCTION	CABLE TYPE	QTY
F51	AVCT1	PTZ CAMERA	CAT6E SHIELDED STP	1

LCD FLAT PANEL DISPLAY - 2 GANG

CABLE #	TO	FUNCTION	CABLE TYPE	QTY
FFG1	AVCT1	HDMI TX RX	CRESTRON DM 8G P	1
F62	AVCT1	SPARE	CRESTRON DM 8G P	1

WP TECH PANEL - 2 GANG

CABLE #	TO	FUNCTION	CABLE TYPE	QTY
F71	AVCT1	HDMI TX RX	CRESTRON DM 8G P	1
F72	LCD	ACTIVE USB (50FT)	VADDIO 440-1005-051	1

TP WALL MOUNT WIRELESS TOUCH PANEL WITH BACK BOX

CABLE #	TO	FUNCTION	CABLE TYPE	QTY
F215-1	AVCT2 HOST RM 210	POWER - TOUCH PANEL	AX LINK	1
F215-2	AVCT2 HOST RM 210	SPARE - TOUCH PANEL	CAT6E SHIELDED STP	1

RFG WALL MOUNTED RF GATEWAY - 1 GANG

CABLE #	TO	FUNCTION	CABLE TYPE	QTY
F215-11	AVCT2 HOST RM 210	CONTROL - WL TOUCH PANEL	CAT6E SHIELDED STP	1

S8 SPEAKER ZONE 8

CABLE #	TO	FUNCTION	CABLE TYPE	QTY
F215-8	AVCT2 HOST RM 210	SPEAKER	OLYMPIC 2342T	1

AVCT1 8 GANG BOX IN TEACHING KITCHEN ROOM 215 MILLWORK

CABLE #	TO	FUNCTION	CABLE TYPE	QTY
F215-21/22	AVCT2 HOST RM 210	SPARE	CRESTRON DM 8G P	2
F215-22-34	AVCT2 HOST RM 210	AUD	OLYMPIC 286GT	12
F215-35/36	AVCT2 HOST RM 210	SPARE	OLYMPIC 286GT	2
F215-37/38	AVCT2 HOST RM 210	AV DATA	CAT6E SHIELDED STP	2
F215-39/40	AVCT2 HOST RM 210	SPARE	CAT6E SHIELDED STP	2
F215-41/42	AVCT RM 117	HDMI TX/RX	CRESTRON DM 8G P	2
F215-43/46	AVCT RM 117	AV DATA	CAT6E SHIELDED STP	4

BROADVIEW
SENIOR LIVING
AT PURCHASE COLLEGE

6 INTERNATIONAL DRIVE,
SUITE 120
RYE BROOK, NY 10573

LEGEND

- ▽ - CAT6 CLIENT LAN NETWORK DROP
- ▽A# - ANALOG POTS LINE DROP W/ SPECIFIED NUMBER OF CKTS IF MORE THAN 1
- ▽# - DATA DROP W/ SPECIFIED NUMBER OF CLIENT LAN CKTS IF MORE THAN 1
- ▽S# - SIGNAGE DATA DROP W/ SPECIFIED NUMBER OF CLIENT LAN SIGN IF MORE THAN 1
- #D - DEDICATED 120V 15A CIRCUIT DUPLEX OUTLET W/ NUMBER OF CKTS IF MORE THAN 1
- #d - 120V 15A CIRCUIT DUPLEX OUTLET W/ NUMBER OF CKTS IF MORE THAN 1
- #Q - DEDICATED 120V 15A CIRCUIT QUAD OUTLET W/ NUMBER OF CKTS IF MORE THAN 1
- #q - 120V 15A CIRCUIT QUAD OUTLET W/ NUMBER OF CKTS IF MORE THAN 1
- WP# - WALL PLATE FOR AV CONNECTIVITY
- AVCT - 4-GANG AV EQUIPMENT RACK PULL BOX BEHIND EQUIPMENT RACK
- IPTV - CABLE TV CONNECTION
- FB - FLOOR BOX
- LCD - 2-GANG FOR LCD CABLES
- CAM - 2-GANG CAMERA CABLES
- ANT - CEILING MOUNTED AV ANTENNA
- SP - CEILING MOUNTED AV SPEAKER LOCATION
- SP# - WALL MOUNTED SPEAKER
- OCC - CEILING MOUNTED OCCUPATION SENSOR
- CP - CONTROL PANEL
- TSS - TOUCH SCREEN ROOM SCHEDULER
- AV - AV PLATE FOR LOW VOLTAGE AV CONNECTIONS
- CM# - CEILING ARRAY MICROPHONE
- ANT# - WIRELESS MIC ANTENNA
- WAP - CEILING MOUNTED WIRELESS ACCESS POINT
- RFG# - CEILING MOUNTED RF WIRELESS GATEWAY
- TP# - WALL MOUNTED CONTROL TOUCH PANEL
- IR# - ASSISTIVE LISTENING IR RADIATORS
- PSSI - PROJECTOR SCREEN SWITCH
- PSI - PROJECTOR SCREEN
- VP# - 1-GANG BOX FOR CEILING HUNG VIDEO PROJECTOR
- SUB - CEILING MOUNTED SUB SPEAKER
- #CATV - CABLE TV LINE W/ NUMBER OF CKTS IF MORE THAN 1
- MIR# - THE MIRROR INTERACTIVE GYM EQUIPMENT

REV.	INITIAL	DATE	REVISION DESCRIPTION	INITIAL	DATE
2	NW	04/30/21	100% CONSTRUCTION SET	BF	04/30/21
1	NW	11/09/20	50% CONSTRUCTION SET	BF	11/30/20
0	NW	10/03/20	ISSUED DWG. FOR REVIEW	BF	10/03/20

a.v.services, inc.
99 FAIRFIELD ROAD
FAIRFIELD, NEW JERSEY 07004
PHONE: (973) 575-5222
FAX: (973) 575-0857


MEDIA TECHNOLOGY IMPLEMENTATION

CLIENT: BROADVIEW SENIOR LIVING AT PURCHASE COLLEGE


TITLE: COMMONS BUILDING
A/V ELECTRICAL & REFLECTED CEILING PLANS
TEACHING KITCHEN 215

PROJ. NO.	AAX	DATE	10/03/20	DWG. NO.
DRAWN BY	NW	CHK. BY	BF	SCALE: AS NOTED	AAX-E202

M:\1-01 CURRENT PROJECTS\BROADVIEW, AAX\DESIGN\EV,AAX-E202.DWG, APR. 12, 2021 - 3:36PM, .

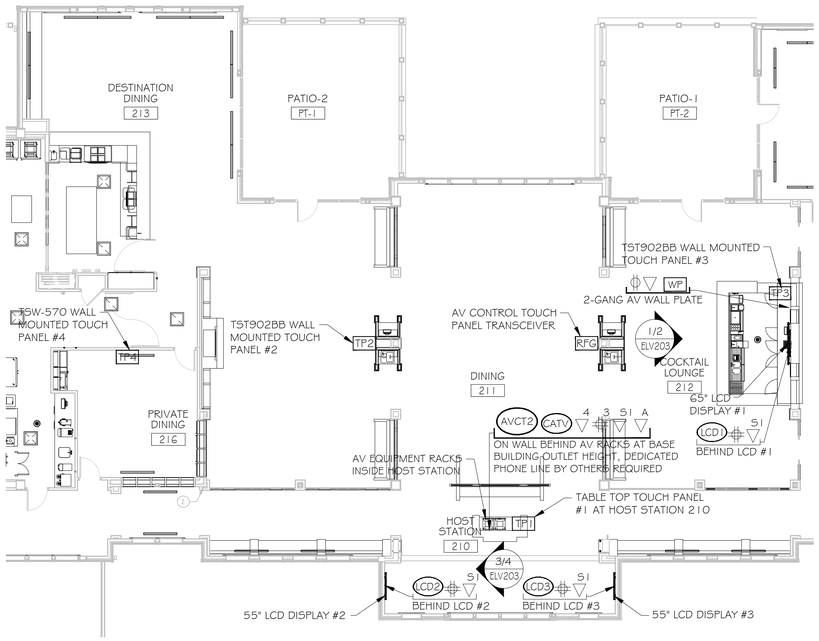

1 A/V ELECTRICAL FLOOR PLAN
DINING ROOMS 211, 213, 216, PATIO PT-1, COCKTAIL LOUNGE 212 & PATIO PT-2
SCALE: 3/32"=1'-0"

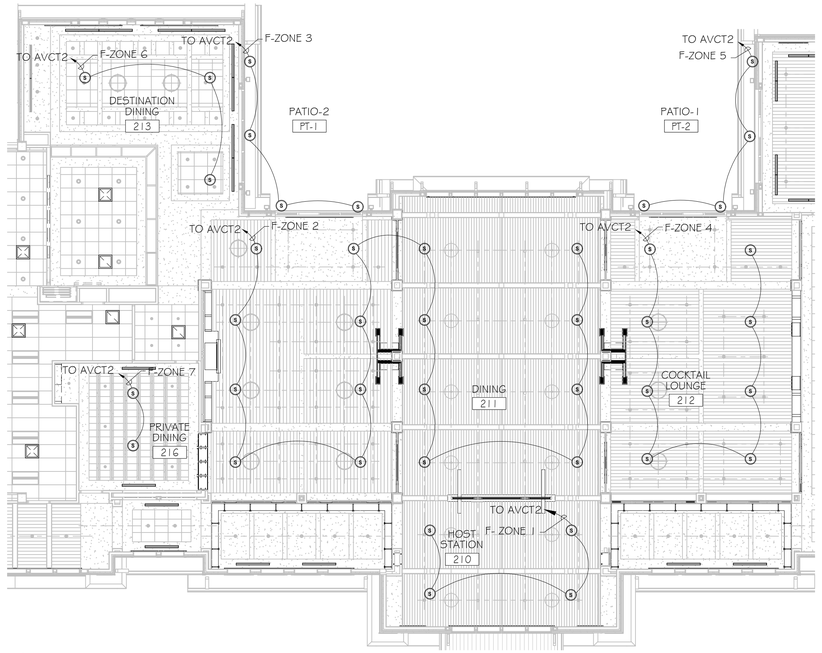

2 A/V ELECTRICAL CEILING PLAN
DINING ROOMS 211, 213, 216, PATIO PT-1, COCKTAIL LOUNGE 212 & PATIO PT-2
SCALE: 3/32"=1'-0"

NOTE:
UNLESS OTHERWISE NOTED, ALL AV DEVICE SIGNAL AND CONTROL CABLE HOME RUN TO AVCT2.

S1 SPEAKER ZONE 1

CABLE #	TO	FUNCTION	CABLE TYPE	QTY
F1	AVCT2	SPEAKER	OLYMPIC 2342T	1

S2 SPEAKER ZONE 2

CABLE #	TO	FUNCTION	CABLE TYPE	QTY
F2	AVCT2	SPEAKER	OLYMPIC 2342T	1

S3 SPEAKER ZONE 3 - WALL MOUNT

CABLE #	TO	FUNCTION	CABLE TYPE	QTY
F3	AVCT2	SPEAKER	OLYMPIC 2342T	1

S4 SPEAKER ZONE 4

CABLE #	TO	FUNCTION	CABLE TYPE	QTY
F4	AVCT2	SPEAKER	OLYMPIC 2342T	1

S5 SPEAKER ZONE 5 - WALL MOUNT

CABLE #	TO	FUNCTION	CABLE TYPE	QTY
F5	AVCT2	SPEAKER	OLYMPIC 2342T	1

S6 SPEAKER ZONE 6

CABLE #	TO	FUNCTION	CABLE TYPE	QTY
F6	AVCT2	SPEAKER	OLYMPIC 2342T	1

S7 SPEAKER ZONE 7

CABLE #	TO	FUNCTION	CABLE TYPE	QTY
F7	AVCT2	SPEAKER	OLYMPIC 2342T	1

TP1 DESKTOP MOUNT WIRELESS TOUCH PANEL - GROMMETED HOLE

CABLE #	TO	FUNCTION	CABLE TYPE	QTY
F11	AVCT2	POWER - TOUCH PANEL	AX LINK	1
F12	AVCT2	SPARE - TOUCH PANEL	CAT6E SHIELDED STP	1

TP2 WALL MOUNT WIRELESS TOUCH PANEL WITH BACK BOX

CABLE #	TO	FUNCTION	CABLE TYPE	QTY
F21	AVCT2	POWER - TOUCH PANEL	AX LINK	1
F22	AVCT2	SPARE - TOUCH PANEL	CAT6E SHIELDED STP	1

TP3 WALL MOUNT WIRELESS TOUCH PANEL WITH BACK BOX

CABLE #	TO	FUNCTION	CABLE TYPE	QTY
F31	AVCT2	POWER - TOUCH PANEL	AX LINK	1
F32	AVCT2	SPARE - TOUCH PANEL	CAT6E SHIELDED STP	1

TP4 WALL MOUNT WIRED TOUCH PANEL WITH BACK BOX

CABLE #	TO	FUNCTION	CABLE TYPE	QTY
F41	AVCT2	CONTROL/PWR - TOUCH PANEL	CAT6E SHIELDED STP	1

RFG WALL MOUNTED RF GATEWAY - 1 GANG

CABLE #	TO	FUNCTION	CABLE TYPE	QTY
F51	AVCT2	CONTROL - WL TOUCH PANEL	CAT6E SHIELDED STP	1

LCD1 FLAT PANEL DISPLAY - 2 GANG

CABLE #	TO	FUNCTION	CABLE TYPE	QTY
F61	AVCT2	HDMI TX RX	CRESTRON DM 8G P	1
F62	AVCT2	SPARE	CRESTRON DM 8G P	1
F63/64	AVCT2	AUD	OLYMPIC 288GT	2
F65	AVCT2	SPARE	AXLINK	1

LCD2 DIGITAL SIGNAGE - 2 GANG

CABLE #	TO	FUNCTION	CABLE TYPE	QTY
F71	AVCT1	HDMI TX RX	CRESTRON DM 8G P	1

LCD3 DIGITAL SIGNAGE - 2 GANG

CABLE #	TO	FUNCTION	CABLE TYPE	QTY
F81	AVCT1	HDMI TX RX	CRESTRON DM 8G P	1

WP TECH PANEL - 2 GANG

CABLE #	TO	FUNCTION	CABLE TYPE	QTY
F91	AVCT2	HDMI TX RX	CRESTRON DM 8G P	1
F92/93	AVCT2	AUD	OLYMPIC 288GT	

AVCT2 8 GANG BOX IN HOST STATION 210 MILLWORK

CABLE #	TO	FUNCTION	CABLE TYPE	QTY
F210-1	AVCT RM 117	AV DATA	CAT6E SHIELDED STP	1
F210-2	AVCT RM 117	SPARE	CAT6E SHIELDED STP	1
F210-3	AVCT RM 117	SPARE	AXLINK	1

BROADVIEW SENIOR LIVING AT PURCHASE COLLEGE
6 INTERNATIONAL DRIVE, SUITE 120
RYE BROOK, NY 10573

LEGEND

- ▽ - CAT6 CLIENT LAN NETWORK DROP
- ▽A# - ANALOG POTS LINE DROP W/ SPECIFIED NUMBER OF CKTS IF MORE THAN 1
- ▽# - DATA DROP W/ SPECIFIED NUMBER OF CLIENT LAN CKTS IF MORE THAN 1
- ▽S# - SIGNAGE DATA DROP W/ SPECIFIED NUMBER OF CLIENT LAN SIGN IF MORE THAN 1
- #) - DEDICATED 120V 15A CIRCUIT DUPLEX OUTLET W/ NUMBER OF CKTS IF MORE THAN 1
- #) - 120V 15A CIRCUIT DUPLEX OUTLET W/ NUMBER OF CKTS IF MORE THAN 1
- #) - DEDICATED 120V 15A CIRCUIT QUAD OUTLET W/ NUMBER OF CKTS IF MORE THAN 1
- #) - 120V 15A CIRCUIT QUAD OUTLET W/ NUMBER OF CKTS IF MORE THAN 1
- WP# - WALL PLATE FOR AV CONNECTIVITY
- AVCT - 4-GANG AV EQUIPMENT RACK PULL BOX BEHIND EQUIPMENT RACK
- IPTV - CABLE TV CONNECTION
- FB - FLOOR BOX
- LCD - 2-GANG FOR LCD CABLES
- CAM - 2-GANG CAMERA CABLES
- ANT - CEILING MOUNTED AV ANTENNA
- SP - CEILING MOUNTED AV SPEAKER LOCATION
- SP# - WALL MOUNTED SPEAKER
- OCC - CEILING MOUNTED OCCUPATION SENSOR
- CP - CONTROL PANEL
- TSS - TOUCH SCREEN ROOM SCHEDULER
- AV - AV PLATE FOR LOW VOLTAGE AV CONNECTIONS
- CM# - CEILING ARRAY MICROPHONE
- ANT# - WIRELESS MIC ANTENNA
- WAP - CEILING MOUNTED WIRELESS ACCESS POINT
- RFG# - CEILING MOUNTED RF WIRELESS GATEWAY
- TP# - WALL MOUNTED CONTROL TOUCH PANEL
- IR# - ASSISTIVE LISTENING IR RADIATORS
- PSS) - PROJECTOR SCREEN SWITCH
- PS) - PROJECTOR SCREEN
- VP# - 1-GANG BOX FOR CEILING HUNG VIDEO PROJECTOR
- SUB - CEILING MOUNTED SUB SPEAKER
- CATV# - CABLE TV LINE W/ NUMBER OF CKTS IF MORE THAN 1
- MIR# - THE MIRROR INTERACTIVE GYM EQUIPMENT

REV.	INITIAL	DATE	REVISION DESCRIPTION	INITIAL	DATE
2	NW	04/30/21	100% CONSTRUCTION SET	BF	04/30/21
1	NW	11/09/20	50% CONSTRUCTION SET	BF	11/30/20
0	NW	10/03/20	ISSUED DWG. FOR REVIEW	BF	10/03/20

DRAWN | APPROVAL

a.v.services, inc.
99 FAIRFIELD ROAD
FAIRFIELD, NEW JERSEY 07004
PHONE: (973) 575-5222
FAX: (973) 575-0857


MEDIA TECHNOLOGY IMPLEMENTATION

CLIENT: BROADVIEW SENIOR LIVING AT PURCHASE COLLEGE

TITLE: COMMONS BUILDING
A/V ELECTRICAL & REFLECTED CEILING PLANS
HOST 210, DINING RMS 211, 213, 216, PATIO PT-1 & PT-2, COCKTAIL LOUNGE 212


PROJ. NO.	DATE	DWG. NO.
AAX	10/03/20	AAX-E203
DRAWN BY: NW	CHK. BY: BF	SCALE: AS NOTED

M:\1-01 CURRENT PROJECTS\BROADVIEW, AAX\DESIGN\EV,AAX-E203.DWG, APR. 12, 2021 - 3:36PM, .

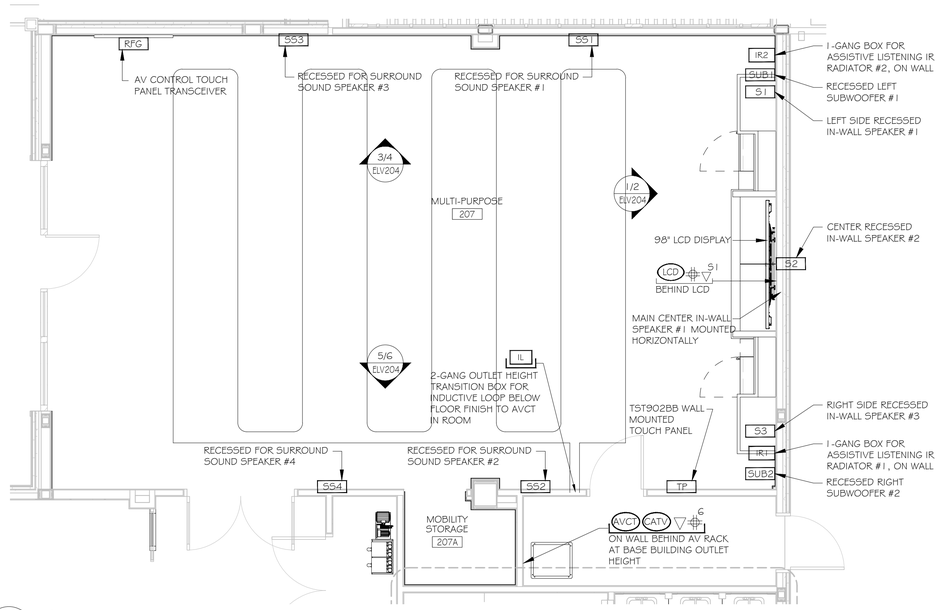

1 A/V ELECTRICAL FLOOR PLAN
MULTI-PURPOSE ROOM 207

SCALE: 1/4"=1'-0"

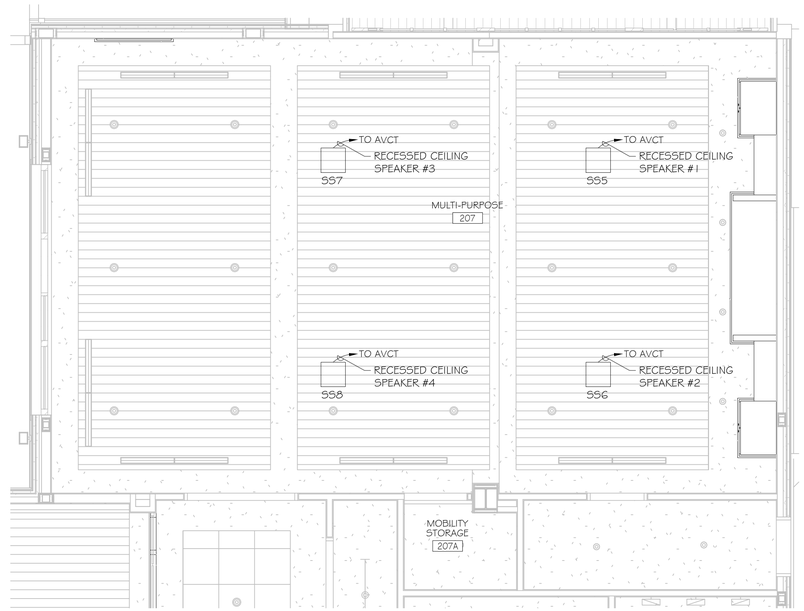

2 A/V ELECTRICAL CEILING PLAN
MULTI-PURPOSE ROOM 207

SCALE: 1/4"=1'-0"

NOTE:

- UNLESS OTHERWISE NOTED, ALL AV DEVICE SIGNAL AND CONTROL CABLE HOME RUN TO AVCT IN ROOM.
- INDUCTION LOOP LAYOUT CONCEPT ONLY.
- INDUCTION LOOP RIBBON CABLE TO BE INSTALLED ON SLAB BELOW FINISH FLOOR MATERIAL.
- (2) LOOPS WILL BE REQUIRED. ACTUAL LAYOUT DETAILS WILL BE PROVIDED SEPARATELY.
- INSTALLATION OF RIBBON CABLE TO BE CLOSELY COORDINATED WITH OTHER TRADES TO PREVENT DAMAGE.
- ALL AV AND DATA CABLE TO BE KEPT 18" AWAY FROM INDUCTION LOOP UNDER FLOOR FINISH RIBBON CABLE.

S1 CINEMA SPEAKER HOUSE LEFT - IN WALL SPEAKER

CABLE #	TO	FUNCTION	CABLE TYPE	QTY
F1	AVCT	SPEAKER	WESTPENN 25227B 12/2	1

S2 CINEMA SPEAKER CENTER - IN WALL SPEAKER

CABLE #	TO	FUNCTION	CABLE TYPE	QTY
F2	AVCT	SPEAKER	WESTPENN 25227B 12/2	1

S3 CINEMA SPEAKER HOUSE RIGHT - IN WALL SPEAKER

CABLE #	TO	FUNCTION	CABLE TYPE	QTY
F3	AVCT	SPEAKER	WESTPENN 25227B 12/2	1

SUB1 CINEMA SPEAKER SUB HOUSE LEFT - 1 GANG AT SPEAKER HEIGHT

CABLE #	TO	FUNCTION	CABLE TYPE	QTY
F11	AVCT	SPEAKER	WESTPENN 25210 10/2	1

SUB2 CINEMA SPEAKER SUB HOUSE RIGHT - 1 GANG AT SPEAKER HEIGHT

CABLE #	TO	FUNCTION	CABLE TYPE	QTY
F12	AVCT	SPEAKER	WESTPENN 25210 10/2	1

SS1 CINEMA SURROUND SPEAKERS - IN WALL SPEAKER

CABLE #	TO	FUNCTION	CABLE TYPE	QTY
F21	AVCT	SPEAKER	WESTPENN 25227B 12/2	1

SS2 CINEMA SURROUND SPEAKERS - IN WALL SPEAKER

CABLE #	TO	FUNCTION	CABLE TYPE	QTY
F22	AVCT	SPEAKER	WESTPENN 25227B 12/2	1

SS3 CINEMA SURROUND SPEAKERS - IN WALL SPEAKER

CABLE #	TO	FUNCTION	CABLE TYPE	QTY
F23	AVCT	SPEAKER	WESTPENN 25227B 12/2	1

SS4 CINEMA SURROUND SPEAKERS - IN WALL SPEAKER

CABLE #	TO	FUNCTION	CABLE TYPE	QTY
F24	AVCT	SPEAKER	WESTPENN 25227B 12/2	1

SS5 CINEMA SURROUND HEIGHT SPEAKERS - CEILING SPEAKER

CABLE #	TO	FUNCTION	CABLE TYPE	QTY
F25	AVCT	SPEAKER	WESTPENN 25227B 12/2	1

SS6 CINEMA SURROUND HEIGHT SPEAKERS - CEILING SPEAKER

CABLE #	TO	FUNCTION	CABLE TYPE	QTY
F26	AVCT	SPEAKER	WESTPENN 25227B 12/2	1

SS7 CINEMA SURROUND HEIGHT SPEAKERS - CEILING SPEAKER

CABLE #	TO	FUNCTION	CABLE TYPE	QTY
F27	AVCT	SPEAKER	WESTPENN 25227B 12/2	1

SS8 CINEMA SURROUND HEIGHT SPEAKERS - CEILING SPEAKER

CABLE #	TO	FUNCTION	CABLE TYPE	QTY
F28	AVCT	SPEAKER	WESTPENN 25227B 12/2	1

IL ASSISTED LISTENING INDUCTIVE LOOP - 2 GANG WITH TRANSITION TO FLOOR FOR RIBBON CABLE

CABLE #	TO	FUNCTION	CABLE TYPE	QTY
F31	AVCT	INDUCTIVE LOOP	OLYMPIC 2342T 14/2	2

IR1 ASSISTED LISTENING IR RADIATOR WALL MOUNT - 1 GANG

CABLE #	TO	FUNCTION	CABLE TYPE	QTY
F41	AVCT	RADIATOR SIGNAL	OLYMPIC 2886T	2
F42	AVCT	RADIATOR POWER	AX LINK	1

IR2 ASSISTED LISTENING IR RADIATOR WALL MOUNT - 1 GANG

CABLE #	TO	FUNCTION	CABLE TYPE	QTY
F51	IR1	RADIATOR POWER & SIGNAL	CAT6E SHIELDED STP	1

LCD FLAT PANEL DISPLAY - 2 GANG

CABLE #	TO	FUNCTION	CABLE TYPE	QTY
F61	AVCT	HDMI TX RX	CRESTRON DM 8G P	1
F62	AVCT	SPARE	CRESTRON DM 8G P	1
F63	AVCT	SPARE	CAT6E SHIELDED STP	2

TP WALL MOUNT WIRELESS TOUCH PANEL WITH BACK BOX

CABLE #	TO	FUNCTION	CABLE TYPE	QTY
F71	AVCT2	POWER - TOUCH PANEL	AX LINK	1
F72	AVCT2	SPARE - TOUCH PANEL	CAT6E SHIELDED STP	1

RFG WALL MOUNTED RF GATEWAY - 1 GANG

CABLE #	TO	FUNCTION	CABLE TYPE	QTY
F81	AVCT2	CONTROL - WL TOUCH PANEL	CAT6E SHIELDED STP	1

AVCT 8 GANG BOX IN STORAGE ROOM 209

CABLE #	TO	FUNCTION	CABLE TYPE	QTY
F207-1/2	AVCT RM 117	SPARE HDMI RX/TX	CRESFIBER8G-P 45TRD	2
F207-3/4	AVCT RM 117	SPARE AUDIO	OLYMPIC 2886T	2
F207-5/6	AVCT RM 117	SPARE AV DATA	CAT6E SHIELDED STP	2
F207-7/8	AVCT RM 184A	AV DATA	CRESTRON DM 8G P	2
F207-9/10	AVCT RM 184A	SPARE	OLYMPIC 2886T	2
F207-11/12	AVCT RM 184A	HDMI TX/RX	CAT6E SHIELDED STP	2

BROADVIEW SENIOR LIVING AT PURCHASE COLLEGE
6 INTERNATIONAL DRIVE, SUITE 120
RYE BROOK, NY 10573

LEGEND

- ▽ - CAT6 CLIENT LAN NETWORK DROP
- ▽A# - ANALOG POTS LINE DROP W/ SPECIFIED NUMBER OF CKTS IF MORE THAN 1
- ▽# - DATA DROP W/ SPECIFIED NUMBER OF CLIENT LAN CKTS IF MORE THAN 1
- ▽S# - SIGNAGE DATA DROP W/ SPECIFIED NUMBER OF CLIENT LAN SIGN IF MORE THAN 1
- #◐ - DEDICATED 120V 15A CIRCUIT DUPLEX OUTLET W/ NUMBER OF CKTS IF MORE THAN 1
- #○ - 120V 15A CIRCUIT DUPLEX OUTLET W/ NUMBER OF CKTS IF MORE THAN 1
- #⊕ - DEDICATED 120V 15A CIRCUIT QUAD OUTLET W/ NUMBER OF CKTS IF MORE THAN 1
- #⊕ - 120V 15A CIRCUIT QUAD OUTLET W/ NUMBER OF CKTS IF MORE THAN 1
- WP# - WALL PLATE FOR AV CONNECTIVITY
- AVCT - 4-GANG AV EQUIPMENT RACK PULL BOX BEHIND EQUIPMENT RACK
- IPTV - CABLE TV CONNECTION
- FB - FLOOR BOX
- LCD - 2-GANG FOR LCD CABLES
- CAM - 2-GANG CAMERA CABLES
- ANT - CEILING MOUNTED AV ANTENNA
- SP - CEILING MOUNTED AV SPEAKER LOCATION
- SP# - WALL MOUNTED SPEAKER
- OCC - CEILING MOUNTED OCCUPATION SENSOR
- CP - CONTROL PANEL
- TSS - TOUCH SCREEN ROOM SCHEDULER
- AV - AV PLATE FOR LOW VOLTAGE AV CONNECTIONS
- CM# - CEILING ARRAY MICROPHONE
- ANT# - WIRELESS MIC ANTENNA
- WAP - CEILING MOUNTED WIRELESS ACCESS POINT
- RFG# - CEILING MOUNTED RF WIRELESS GATEWAY
- TP# - WALL MOUNTED CONTROL TOUCH PANEL
- IR# - ASSISTIVE LISTENING IR RADIATORS
- PSS1 - PROJECTOR SCREEN SWITCH
- PS1 - PROJECTOR SCREEN
- VP# - 1-GANG BOX FOR CEILING HUNG VIDEO PROJECTOR
- SUB - CEILING MOUNTED SUB SPEAKER
- #CATV - CABLE TV LINE W/ NUMBER OF CKTS IF MORE THAN 1
- MIR# - THE MIRROR INTERACTIVE GYM EQUIPMENT

REV.	INITIAL	DATE DRAWN	REVISION DESCRIPTION	INITIAL	DATE APPROVAL
2	NW	04/30/21	100% CONSTRUCTION SET	BF	04/30/21
1	NW	11/09/20	50% CONSTRUCTION SET	BF	11/30/20
0	NW	10/03/20	ISSUED DWG. FOR REVIEW	BF	10/03/20

a.v. services, inc.
99 FAIRFIELD ROAD
FAIRFIELD, NEW JERSEY 07004
PHONE: (973) 575-5222
FAX: (973) 575-0857


MEDIA TECHNOLOGY IMPLEMENTATION

CLIENT: BROADVIEW SENIOR LIVING AT PURCHASE COLLEGE

TITLE: COMMONS BUILDING
A/V ELECTRICAL & REFLECTED CEILING PLANS
MULTI-PURPOSE ROOM 207

PROJ. NO.	DATE	DWG. NO.
AAX	10/03/20	AAX-E204
DRAWN BY: NW	CHK. BY: BF	SCALE: AS NOTED

M:\1-01 CURRENT PROJECTS\BROADVIEW, AAX\DESIGN\EV,AAX-E204.DWG, APR. 12, 2021 - 3:36PM, -

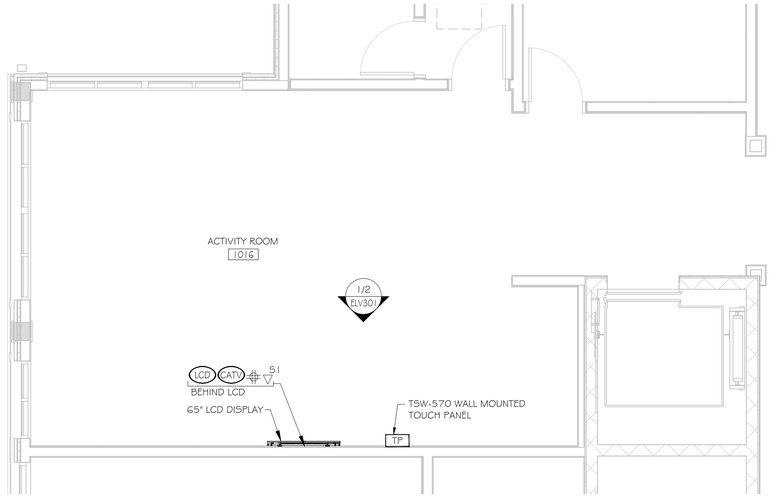

1 AUDIOVISUAL ELECTRICAL FLOOR PLAN
ACTIVITY ROOM 1016

SCALE: 1/4"=1'-0"



2 AUDIOVISUAL CEILING PLAN
ACTIVITY ROOM 1016

SCALE: 1/4"=1'-0"

NOTE:
UNLESS OTHERWISE NOTED, ALL AV DEVICE SIGNAL AND CONTROL CABLE HOME RUN TO AVCT ROOM 1011.

LCD FLAT PANEL DISPLAY (SIGNAGE & CATV) - 2 GANG

CABLE #	TO	FUNCTION	CABLE TYPE	QTY
F1016-1	AVCT	REMOTE CONTROL	CAT6E SHIELDED STP	1
F1016-2	AVCT	SPARE	CAT6E SHIELDED STP	1
F1016-3	AVCT	SPARE REMOTE CONTROL	AX LINK	1

TP WALL MOUNT WIRED TOUCH PANEL WITH BACK BOX

CABLE #	TO	FUNCTION	CABLE TYPE	QTY
F1016-11	AVCT	CONTROL	CAT6E SHIELDED STP	1

S1 SPEAKER ZONE 1

CABLE #	TO	FUNCTION	CABLE TYPE	QTY
F1016-21	AVCT	SPEAKER	OLYMPIC 2342T	1

BROADVIEW
SENIOR LIVING
AT PURCHASE COLLEGE

6 INTERNATIONAL DRIVE,
SUITE 120
RYE BROOK, NY 10573

LEGEND

- ▽ - CAT6 CLIENT LAN NETWORK DROP
- ▽A# - ANALOG POTS LINE DROP W/ SPECIFIED NUMBER OF CKTS IF MORE THAN 1
- ▽# - DATA DROP W/ SPECIFIED NUMBER OF CLIENT LAN CKTS IF MORE THAN 1
- ▽S# - SIGNAGE DATA DROP W/ SPECIFIED NUMBER OF CLIENT LAN SIGN IF MORE THAN 1
- #) - DEDICATED 120V 15A CIRCUIT DUPLEX OUTLET W/ NUMBER OF CKTS IF MORE THAN 1
- #) - 120V 15A CIRCUIT DUPLEX OUTLET W/ NUMBER OF CKTS IF MORE THAN 1
- #) - DEDICATED 120V 15A CIRCUIT QUAD OUTLET W/ NUMBER OF CKTS IF MORE THAN 1
- #) - 120V 15A CIRCUIT QUAD OUTLET W/ NUMBER OF CKTS IF MORE THAN 1
- WP# - WALL PLATE FOR AV CONNECTIVITY
- AVCT - 4-GANG AV EQUIPMENT RACK PULL BOX BEHIND EQUIPMENT RACK
- IPTV - CABLE TV CONNECTION
- FB - FLOOR BOX
- LCD - 2-GANG FOR LCD CABLES
- CAM - 2-GANG CAMERA CABLES
- ANT - CEILING MOUNTED AV ANTENNA
- SP - CEILING MOUNTED AV SPEAKER LOCATION
- SP# - WALL MOUNTED SPEAKER
- OCC - CEILING MOUNTED OCCUPATION SENSOR
- CP - CONTROL PANEL
- TSS - TOUCH SCREEN ROOM SCHEDULER
- AV - AV PLATE FOR LOW VOLTAGE AV CONNECTIONS
- CM# - CEILING ARRAY MICROPHONE
- ANT# - WIRELESS MIC ANTENNA
- WAP - CEILING MOUNTED WIRELESS ACCESS POINT
- RFG# - CEILING MOUNTED RF WIRELESS GATEWAY
- TP# - WALL MOUNTED CONTROL TOUCH PANEL
- IR# - ASSISTIVE LISTENING IR RADIATORS
- PSSW - PROJECTOR SCREEN SWITCH
- PSCR - PROJECTOR SCREEN
- VP# - 1-GANG BOX FOR CEILING HUNG VIDEO PROJECTOR
- SUB - CEILING MOUNTED SUB SPEAKER
- #CATV - CABLE TV LINE W/ NUMBER OF CKTS IF MORE THAN 1
- MIR# - THE MIRROR INTERACTIVE GYM EQUIPMENT

REV.	INITIAL	DATE	REVISION DESCRIPTION	INITIAL	DATE
	DRAWN			APPROVAL	
2	NW	04/30/21	100% CONSTRUCTION SET	BF	04/30/21
1	NW	11/09/20	50% CONSTRUCTION SET	BF	11/30/20
0	NW	10/03/20	ISSUED DWG. FOR REVIEW	BF	10/03/20

a.v. services, inc.
99 FAIRFIELD ROAD
FAIRFIELD, NEW JERSEY 07004
PHONE: (973) 575-5222
FAX: (973) 575-0857


MEDIA TECHNOLOGY IMPLEMENTATION

CLIENT: BROADVIEW SENIOR LIVING AT PURCHASE COLLEGE

TITLE: ASSISTED LIVING
A/V ELECTRICAL & REFLECTED CEILING PLANS
ACTIVITY ROOM 1016

PROJ. NO.	AAX	DATE	10/03/20	DWG. NO.
DRAWN BY	NW	CHK. BY	BF	SCALE: AS NOTED	AAX-E301

M:\1-01 CURRENT PROJECTS\BROADVIEW, AAX\DESIGN\EV\AAX-E301.DWG, APR. 12, 2021 - 3:37PM,

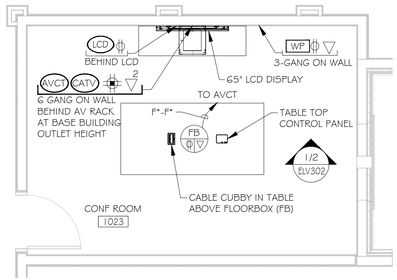

1 AUDIOVISUAL ELECTRICAL FLOOR PLAN
CONFERENCE ROOM 1023 SCALE: 1/4"=1'-0"

NOTE:
UNLESS OTHERWISE NOTED, ALL AV DEVICE SIGNAL AND CONTROL CABLE HOME RUN TO AVCT IN CREDENZA.

CC CABLE CUBBY - 2 GANG

CABLE #	TO	FUNCTION	CABLE TYPE	QTY
F1	FB	HDMI TX RX	CRESTRON DM 8G P	1
F2	FB	TOUCH PANEL	CAT6E SHIELDED STP	1
F3	FB	USB 3.0	USB 3.0	1

WP TECH PANEL - 3 GANG

CABLE #	TO	FUNCTION	CABLE TYPE	QTY
F21	AVCT	HDMI TX RX (OFE CAM)	CRESTRON DM 8G P	1
F22/23	AVCT	AUDIO (OFE MIX)	OLYMPIC 2886T	2
F24	AVCT	SPARE	CAT6E SHIELDED STP	1

FB TECH PANEL - 3 GANG IN FLOOR BOX

CABLE #	TO	FUNCTION	CABLE TYPE	QTY
F11	AVCT	HDMI TX RX	CRESTRON DM 8G P	1
F12	AVCT	SPARE	CRESTRON DM 8G P	1
F13	AVCT	TOUCH PANEL	CAT6E SHIELDED STP	1
F14/15	AVCT	SPARE	OLYMPIC 2886T	2
F16	LCD	ACTIVE USB (50FT)	VADDIO 440-1005-051	1

LCD FLAT PANEL DISPLAY - 2 GANG

CABLE #	TO	FUNCTION	CABLE TYPE	QTY
F31	AVCT	HDMI TX RX	CRESTRON DM 8G P	1
F32	AVCT	SPARE	CRESTRON DM 8G P	1
F33/34	AVCT	AUDIO (TO SB)	OLYMPIC 2886T	2
F35	AVCT	SPARE	CAT6E SHIELDED STP	1

BROADVIEW
SENIOR LIVING
AT PURCHASE COLLEGE

6 INTERNATIONAL DRIVE,
SUITE 120
RYE BROOK, NY 10573

LEGEND

- ▽ - CAT6 CLIENT LAN NETWORK DROP
- ▽A# - ANALOG POTS LINE DROP W/ SPECIFIED NUMBER OF CKTS IF MORE THAN 1
- ▽# - DATA DROP W/ SPECIFIED NUMBER OF CLIENT LAN CKTS IF MORE THAN 1
- ▽S# - SIGNAGE DATA DROP W/ SPECIFIED NUMBER OF CLIENT LAN SIGN IF MORE THAN 1
- #◐ - DEDICATED 120V 15A CIRCUIT DUPLEX OUTLET W/ NUMBER OF CKTS IF MORE THAN 1
- #◯ - 120V 15A CIRCUIT DUPLEX OUTLET W/ NUMBER OF CKTS IF MORE THAN 1
- #⊕ - DEDICATED 120V 15A CIRCUIT QUAD OUTLET W/ NUMBER OF CKTS IF MORE THAN 1
- #⊕ - 120V 15A CIRCUIT QUAD OUTLET W/ NUMBER OF CKTS IF MORE THAN 1
- WP# - WALL PLATE FOR AV CONNECTIVITY
- AVCT - 4-GANG AV EQUIPMENT RACK PULL BOX BEHIND EQUIPMENT RACK
- IPTV - CABLE TV CONNECTION
- FB - FLOOR BOX
- LCD - 2-GANG FOR LCD CABLES
- CAM - 2-GANG CAMERA CABLES
- ANT - CEILING MOUNTED AV ANTENNA
- SP - CEILING MOUNTED AV SPEAKER LOCATION
- SP# - WALL MOUNTED SPEAKER
- OCC - CEILING MOUNTED OCCUPATION SENSOR
- CP - CONTROL PANEL
- TSS - TOUCH SCREEN ROOM SCHEDULER
- AV - AV PLATE FOR LOW VOLTAGE AV CONNECTIONS
- CM# - CEILING ARRAY MICROPHONE
- ANT# - WIRELESS MIC ANTENNA
- WAP - CEILING MOUNTED WIRELESS ACCESS POINT
- RFG# - CEILING MOUNTED RF WIRELESS GATEWAY
- TP# - WALL MOUNTED CONTROL TOUCH PANEL
- IR# - ASSISTIVE LISTENING IR RADIATORS
- PSS1 - PROJECTOR SCREEN SWITCH
- PS1 - PROJECTOR SCREEN
- VP# - 1-GANG BOX FOR CEILING HUNG VIDEO PROJECTOR
- SUB - CEILING MOUNTED SUB SPEAKER
- #CATV - CABLE TV LINE W/ NUMBER OF CKTS IF MORE THAN 1
- MIR# - THE MIRROR INTERACTIVE GYM EQUIPMENT

REV.	INITIAL	DATE	REVISION DESCRIPTION	INITIAL	DATE
2	NW	04/30/21	100% CONSTRUCTION SET	BF	04/30/21
1	NW	11/09/20	50% CONSTRUCTION SET	BF	11/30/20
0	NW	10/03/20	ISSUED DWG. FOR REVIEW	BF	10/03/20

DRAWN | APPROVAL

a.v.services, inc.
99 FAIRFIELD ROAD
FAIRFIELD, NEW JERSEY 07004
PHONE: (973) 575-5222
FAX: (973) 575-0857


MEDIA TECHNOLOGY IMPLEMENTATION

CLIENT: BROADVIEW SENIOR LIVING AT PURCHASE COLLEGE

TITLE: ASSISTED LIVING
A/V ELECTRICAL & REFLECTED CEILING PLANS
CONFERENCE ROOM 1023

PROJ. NO.	DATE	DWG. NO.
AAX	10/03/20	AAX-E302
DRAWN BY: NW / CHK. BY: BF	SCALE: AS NOTED	

M:\1-01 CURRENT PROJECTS\BROADVIEW, AAX\DESIGNS\AAX-E302.DWG, APR. 12, 2021 - 3:37PM, -

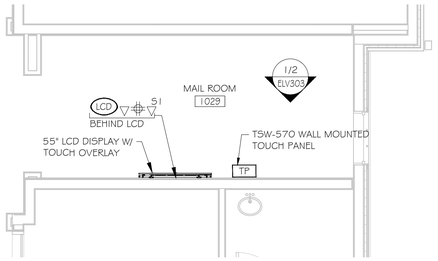

1 AUDIOVISUAL ELECTRICAL FLOOR PLAN
MAIL ROOM 1029 SCALE: 1/4"=1'-0"

NOTE:
UNLESS OTHERWISE NOTED, ALL AV DEVICE SIGNAL AND CONTROL CABLE HOME RUN TO AVCT ROOM 1011.

LCD	DIGITAL SIGNAGE TOUCH SCREEN		- 2 GANG	
CABLE #	TO	FUNCTION	CABLE TYPE	QTY
F1029-1	AVCT	HDMI TX RX	CRESTRON DM 8G P	1
F1029-2	AVCT	USB EXTENTION	CAT6E SHIELDED STP	1
F1029-3	AVCT	SPARE	CAT6E SHIELDED STP	1

TP	WALL MOUNT WIRED TOUCH PANEL WITH BACK BOX			
CABLE #	TO	FUNCTION	CABLE TYPE	QTY
F1029-11	AVCT	TOUCH PANEL	CAT6E SHIELDED STP	1
F1029-12	LCD	TOUCH PANEL	CAT6E SHIELDED STP	1

BROADVIEW
SENIOR LIVING
AT PURCHASE COLLEGE

6 INTERNATIONAL DRIVE,
SUITE 120
RYE BROOK, NY 10573

LEGEND

- ▽ - CAT6 CLIENT LAN NETWORK DROP
- ▽A# - ANALOG POTS LINE DROP W/ SPECIFIED NUMBER OF CKTS IF MORE THAN 1
- ▽# - DATA DROP W/ SPECIFIED NUMBER OF CLIENT LAN CKTS IF MORE THAN 1
- ▽S# - SIGNAGE DATA DROP W/ SPECIFIED NUMBER OF CLIENT LAN SIGN IF MORE THAN 1
- #◐ - DEDICATED 120V 15A CIRCUIT DUPLEX OUTLET W/ NUMBER OF CKTS IF MORE THAN 1
- #⏀ - 120V 15A CIRCUIT DUPLEX OUTLET W/ NUMBER OF CKTS IF MORE THAN 1
- #⊕ - DEDICATED 120V 15A CIRCUIT QUAD OUTLET W/ NUMBER OF CKTS IF MORE THAN 1
- #⊕ - 120V 15A CIRCUIT QUAD OUTLET W/ NUMBER OF CKTS IF MORE THAN 1
- WP# - WALL PLATE FOR AV CONNECTIVITY
- AVCT - 4-GANG AV EQUIPMENT RACK PULL BOX BEHIND EQUIPMENT RACK
- IPTV - CABLE TV CONNECTION
- FB - FLOOR BOX
- LCD - 2-GANG FOR LCD CABLES
- CAM - 2-GANG CAMERA CABLES
- ANT - CEILING MOUNTED AV ANTENNA
- SP - CEILING MOUNTED AV SPEAKER LOCATION
- SP# - WALL MOUNTED SPEAKER
- OCC - CEILING MOUNTED OCCUPATION SENSOR
- CP - CONTROL PANEL
- TSS - TOUCH SCREEN ROOM SCHEDULER
- AV - AV PLATE FOR LOW VOLTAGE AV CONNECTIONS
- CM# - CEILING ARRAY MICROPHONE
- ANT# - WIRELESS MIC ANTENNA
- WAP - CEILING MOUNTED WIRELESS ACCESS POINT
- RFG# - CEILING MOUNTED RF WIRELESS GATEWAY
- TP# - WALL MOUNTED CONTROL TOUCH PANEL
- IR# - ASSISTIVE LISTENING IR RADIATORS
- PSS1 - PROJECTOR SCREEN SWITCH
- PS1 - PROJECTOR SCREEN
- VP# - 1-GANG BOX FOR CEILING HUNG VIDEO PROJECTOR
- SUB - CEILING MOUNTED SUB SPEAKER
- #CATV - CABLE TV LINE W/ NUMBER OF CKTS IF MORE THAN 1
- MIR# - THE MIRROR INTERACTIVE GYM EQUIPMENT

REV.	INITIAL	DATE	REVISION DESCRIPTION	INITIAL	DATE
	DRAWN			APPROVAL	
2	NW	04/30/21	100% CONSTRUCTION SET	BF	04/30/21
1	NW	11/09/20	50% CONSTRUCTION SET	BF	11/30/20
0	NW	10/03/20	ISSUED DWG. FOR REVIEW	BF	10/03/20

a.v.services, inc.
99 FAIRFIELD ROAD
FAIRFIELD, NEW JERSEY 07004
PHONE: (973) 575-5222
FAX: (973) 575-0857


MEDIA TECHNOLOGY IMPLEMENTATION

CLIENT: BROADVIEW SENIOR LIVING AT PURCHASE COLLEGE


TITLE: ASSISTED LIVING
A/V ELECTRICAL & REFLECTED CEILING PLANS
MAIL ROOM 1029

PROJ. NO.	AAX	DATE	10/03/20	DWG. NO.
DRAWN BY	NW	CHK. BY	BF	SCALE AS NOTED	AAX-E303

M:\-01 CURRENT PROJECTS\BROADVIEW, AAX\DESIGNER\AAX-E303.DWG, APR. 12, 2021 - 3:37PM, -

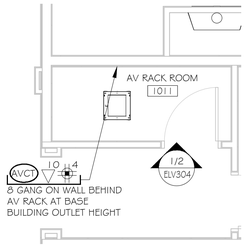

1 AUDIOVISUAL ELECTRICAL FLOOR PLAN
AV RACK ROOM 1011 SCALE: 1/4"=1'-0"

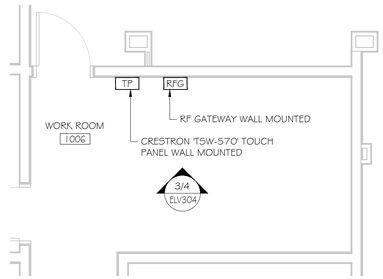

2 AUDIOVISUAL ELECTRICAL FLOOR PLAN
WORK ROOM 1006 SCALE: 1/4"=1'-0"

NOTE:
- UNLESS OTHERWISE NOTED, ALL AV DEVICE SIGNAL AND CONTROL CABLE HOME RUN TO AVCT ROOM 1011.
- ROOM 1011 WILL NEED TO BE RECONFIGURED TO ALLOW FOR RACK SERVICE.

RFG WALL MOUNTED RF GATEWAY - 1 GANG

CABLE #	TO	FUNCTION	CABLE TYPE	QTY
F106-1	AVCT	CONTROL - WL TOUCH PANEL	CAT6E SHIELDED STP	1

TP WALL MOUNT WIRELESS TOUCH PANEL WITH BACK BOX

CABLE #	TO	FUNCTION	CABLE TYPE	QTY
F106-11	AVCT	POWER - TOUCH PANEL	AX LINK	1
F106-12	AVCT	SPARE - TOUCH PANEL	CAT6E SHIELDED STP	1

BROADVIEW
SENIOR LIVING
AT PURCHASE COLLEGE
6 INTERNATIONAL DRIVE,
SUITE 120
RYE BROOK, NY 10573

LEGEND

- ▽ - CAT6 CLIENT LAN NETWORK DROP
- ▽A# - ANALOG POTS LINE DROP W/ SPECIFIED NUMBER OF CKTS IF MORE THAN 1
- ▽# - DATA DROP W/ SPECIFIED NUMBER OF CLIENT LAN CKTS IF MORE THAN 1
- ▽S# - SIGNAGE DATA DROP W/ SPECIFIED NUMBER OF CLIENT LAN SIGN IF MORE THAN 1
- #◐ - DEDICATED 120V 15A CIRCUIT DUPLEX OUTLET W/ NUMBER OF CKTS IF MORE THAN 1
- #◑ - 120V 15A CIRCUIT DUPLEX OUTLET W/ NUMBER OF CKTS IF MORE THAN 1
- #◈ - DEDICATED 120V 15A CIRCUIT QUAD OUTLET W/ NUMBER OF CKTS IF MORE THAN 1
- #⊞ - 120V 15A CIRCUIT QUAD OUTLET W/ NUMBER OF CKTS IF MORE THAN 1
- WP# - WALL PLATE FOR AV CONNECTIVITY
- AVCT - 4-GANG AV EQUIPMENT RACK PULL BOX BEHIND EQUIPMENT RACK
- IPTV - CABLE TV CONNECTION
- FB - FLOOR BOX
- LCD - 2-GANG FOR LCD CABLES
- CAM - 2-GANG CAMERA CABLES
- ANT - CEILING MOUNTED AV ANTENNA
- SP - CEILING MOUNTED AV SPEAKER LOCATION
- SP# - WALL MOUNTED SPEAKER
- OCC - CEILING MOUNTED OCCUPATION SENSOR
- CP - CONTROL PANEL
- TSS - TOUCH SCREEN ROOM SCHEDULER
- AV - AV PLATE FOR LOW VOLTAGE AV CONNECTIONS
- CM# - CEILING ARRAY MICROPHONE
- ANT# - WIRELESS MIC ANTENNA
- WAP - CEILING MOUNTED WIRELESS ACCESS POINT
- RFG# - CEILING MOUNTED RF WIRELESS GATEWAY
- TP# - WALL MOUNTED CONTROL TOUCH PANEL
- IR# - ASSISTIVE LISTENING IR RADIATORS
- PSS1 - PROJECTOR SCREEN SWITCH
- PS1 - PROJECTOR SCREEN
- VP# - 1-GANG BOX FOR CEILING HUNG VIDEO PROJECTOR
- SUB - CEILING MOUNTED SUB SPEAKER
- CATV# - CABLE TV LINE W/ NUMBER OF CKTS IF MORE THAN 1
- MIR# - THE MIRROR INTERACTIVE GYM EQUIPMENT

REV.	INITIAL	DATE	REVISION DESCRIPTION	INITIAL	DATE
	DRAWN			APPROVAL	
2	NW	04/30/21	100% CONSTRUCTION SET	BF	04/30/21
1	NW	11/09/20	50% CONSTRUCTION SET	BF	11/30/20
0	NW	10/03/20	ISSUED DWG. FOR REVIEW	BF	10/03/20

a.v.services, inc.
99 FAIRFIELD ROAD
FAIRFIELD, NEW JERSEY 07004
PHONE: (973) 575-5222
FAX: (973) 575-0857


MEDIA TECHNOLOGY IMPLEMENTATION

CLIENT: BROADVIEW SENIOR LIVING AT PURCHASE COLLEGE

TITLE: ASSISTED LIVING
A/V ELECTRICAL & REFLECTED CEILING PLANS
AV RACK ROOM 1011

PROJ. NO.	DATE	DWG. NO.
AAX	10/03/20	AAX-E304
DRAWN BY: NW / CHK. BY: BF	SCALE: AS NOTED	

M:\1-07 CURRENT PROJECTS\BROADVIEW, AAY\JESSNEY\AAX-E304.DWG, APR. 12, 2021 - 3:37PM, -

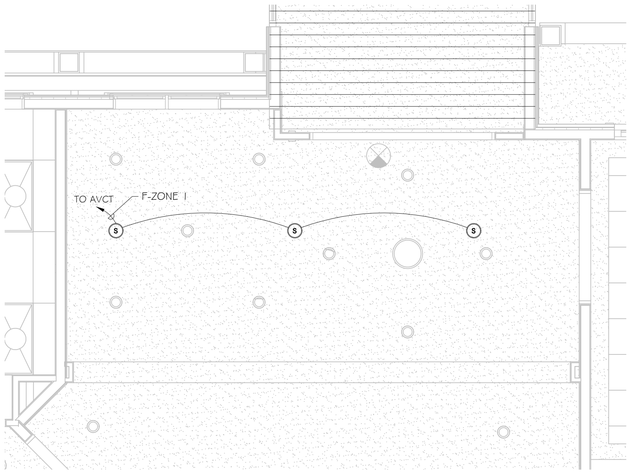

1 AUDIOVISUAL CEILING PLAN
LOBBY 1002

SCALE: 1/4"=1'-0"

NOTE:
UNLESS OTHERWISE NOTED, ALL AV DEVICE SIGNAL AND CONTROL CABLE HOME RUN TO AVCT ROOM 1011.

S1 SPEAKER ZONE 1

CABLE #	TO	FUNCTION	CABLE TYPE	QTY
F1002-1	AVCT	SPEAKER	OLYMPIC 2342T	1

BROADVIEW
SENIOR LIVING
AT PURCHASE COLLEGE

6 INTERNATIONAL DRIVE,
SUITE 120
RYE BROOK, NY 10573

LEGEND

- ▽ - CAT6 CLIENT LAN NETWORK DROP
- ▽A# - ANALOG POTS LINE DROP W/ SPECIFIED NUMBER OF CKTS IF MORE THAN 1
- ▽# - DATA DROP W/ SPECIFIED NUMBER OF CLIENT LAN CKTS IF MORE THAN 1
- ▽S# - SIGNAGE DATA DROP W/ SPECIFIED NUMBER OF CLIENT LAN SIGN IF MORE THAN 1
- #◐ - DEDICATED 120V 15A CIRCUIT DUPLEX OUTLET W/ NUMBER OF CKTS IF MORE THAN 1
- #◑ - 120V 15A CIRCUIT DUPLEX OUTLET W/ NUMBER OF CKTS IF MORE THAN 1
- #⊞ - DEDICATED 120V 15A CIRCUIT QUAD OUTLET W/ NUMBER OF CKTS IF MORE THAN 1
- #⊞ - 120V 15A CIRCUIT QUAD OUTLET W/ NUMBER OF CKTS IF MORE THAN 1
- WP# - WALL PLATE FOR AV CONNECTIVITY
- AVCT - 4-GANG AV EQUIPMENT RACK PULL BOX BEHIND EQUIPMENT RACK
- IPTV - CABLE TV CONNECTION
- FB - FLOOR BOX
- LCD - 2-GANG FOR LCD CABLES
- CAM - 2-GANG CAMERA CABLES
- ANT - CEILING MOUNTED AV ANTENNA
- SP - CEILING MOUNTED AV SPEAKER LOCATION
- SP# - WALL MOUNTED SPEAKER
- OCC - CEILING MOUNTED OCCUPATION SENSOR
- CP - CONTROL PANEL
- TSS - TOUCH SCREEN ROOM SCHEDULER
- AV - AV PLATE FOR LOW VOLTAGE AV CONNECTIONS
- CM# - CEILING ARRAY MICROPHONE
- ANT# - WIRELESS MIC ANTENNA
- WAP - CEILING MOUNTED WIRELESS ACCESS POINT
- RFG# - CEILING MOUNTED RF WIRELESS GATEWAY
- TP# - WALL MOUNTED CONTROL TOUCH PANEL
- IR# - ASSISTIVE LISTENING IR RADIATORS
- PSS1 - PROJECTOR SCREEN SWITCH
- PS1 - PROJECTOR SCREEN
- VP# - 1-GANG BOX FOR CEILING HUNG VIDEO PROJECTOR
- SUB - CEILING MOUNTED SUB SPEAKER
- CATV# - CABLE TV LINE W/ NUMBER OF CKTS IF MORE THAN 1
- MIR# - THE MIRROR INTERACTIVE GYM EQUIPMENT

ADD ALTERNATE

REV.	INITIAL	DATE	REVISION DESCRIPTION	INITIAL	DATE
	DRAWN			APPROVAL	
2	NW	04/30/21	100% CONSTRUCTION SET	BF	04/30/21
1	NW	11/09/20	50% CONSTRUCTION SET	BF	11/30/20
0	NW	10/03/20	ISSUED DWG. FOR REVIEW	BF	10/03/20

a.v.services, inc.
99 FAIRFIELD ROAD
FAIRFIELD, NEW JERSEY 07004
PHONE: (973) 575-5222
FAX: (973) 575-0857


MEDIA TECHNOLOGY IMPLEMENTATION

CLIENT: BROADVIEW SENIOR LIVING AT PURCHASE COLLEGE


TITLE: ASSISTED LIVING
A/V REFLECTED CEILING PLAN
LOBBY 1002

PROJ. NO.	DATE	DWG. NO.
AAX	10/03/20	AAX-E305
DRAWN BY: NW / CHK. BY: BF	SCALE: AS NOTED	

M:\1-01 CURRENT PROJECTS\BROADVIEW, AAY\JESSNEY\AAX-E305.DWG, APR. 12, 2021 - 3:37PM, -

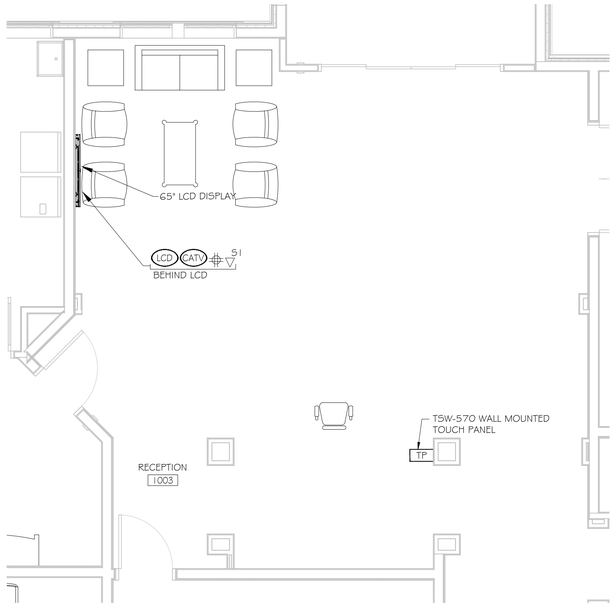

1 AUDIOVISUAL ELECTRICAL FLOOR PLAN
RECEPTION 1003 SCALE: 1/4"=1'-0"

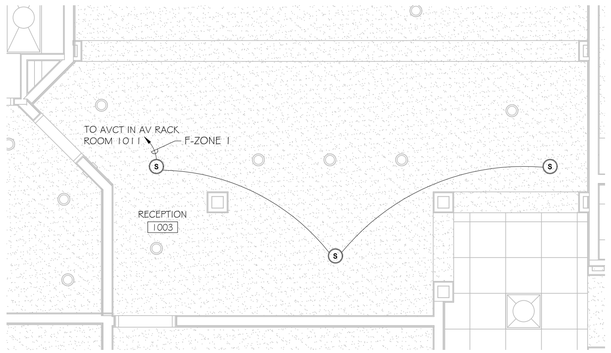

2 AUDIOVISUAL CEILING PLAN
RECEPTION 1003 SCALE: 1/4"=1'-0"

NOTE:
UNLESS OTHERWISE NOTED, ALL AV DEVICE SIGNAL AND CONTROL CABLE HOME RUN TO AVCT ROOM 1011.

LCD FLAT PANEL DISPLAY (SIGNAGE & CATV) - 2 GANG

CABLE #	TO	FUNCTION	CABLE TYPE	QTY
F1002-11	AVCT	REMOTE CONTROL	CAT6E SHIELDED STP	1
F1002-12	AVCT	SPARE	CAT6E SHIELDED STP	1
F1002-12	AVCT	SPARE REMOTE CONTROL	AX LINK	1

TP WALL MOUNT WIRED TOUCH PANEL WITH BACK BOX

CABLE #	TO	FUNCTION	CABLE TYPE	QTY
F1003-1	AVCT	CONTROL	CAT6E SHIELDED STP	1

SI SPEAKER ZONE 1

CABLE #	TO	FUNCTION	CABLE TYPE	QTY
F1003-11	AVCT	SPEAKER	OLYMPIC 2342T	1

BROADVIEW
SENIOR LIVING
AT PURCHASE COLLEGE

6 INTERNATIONAL DRIVE,
SUITE 120
RYE BROOK, NY 10573

LEGEND

- ▽ - CAT6 CLIENT LAN NETWORK DROP
- ▽A# - ANALOG POTS LINE DROP W/ SPECIFIED NUMBER OF CKTS IF MORE THAN 1
- ▽# - DATA DROP W/ SPECIFIED NUMBER OF CLIENT LAN CKTS IF MORE THAN 1
- ▽S# - SIGNAGE DATA DROP W/ SPECIFIED NUMBER OF CLIENT LAN SIGN IF MORE THAN 1
- #◐ - DEDICATED 120V 15A CIRCUIT DUPLEX OUTLET W/ NUMBER OF CKTS IF MORE THAN 1
- #○ - 120V 15A CIRCUIT DUPLEX OUTLET W/ NUMBER OF CKTS IF MORE THAN 1
- #⊕ - DEDICATED 120V 15A CIRCUIT QUAD OUTLET W/ NUMBER OF CKTS IF MORE THAN 1
- #⊕ - 120V 15A CIRCUIT QUAD OUTLET W/ NUMBER OF CKTS IF MORE THAN 1
- WP# - WALL PLATE FOR AV CONNECTIVITY
- AVCT - 4-GANG AV EQUIPMENT RACK PULL BOX BEHIND EQUIPMENT RACK
- IPTV - CABLE TV CONNECTION
- FB - FLOOR BOX
- LCD - 2-GANG FOR LCD CABLES
- CAM - 2-GANG CAMERA CABLES
- ANT - CEILING MOUNTED AV ANTENNA
- SP - CEILING MOUNTED AV SPEAKER LOCATION
- SP# - WALL MOUNTED SPEAKER
- OCC - CEILING MOUNTED OCCUPATION SENSOR
- CP - CONTROL PANEL
- TSS - TOUCH SCREEN ROOM SCHEDULER
- AV - AV PLATE FOR LOW VOLTAGE AV CONNECTIONS
- CM# - CEILING ARRAY MICROPHONE
- ANT# - WIRELESS MIC ANTENNA
- WAP - CEILING MOUNTED WIRELESS ACCESS POINT
- RFG# - CEILING MOUNTED RF WIRELESS GATEWAY
- TP# - WALL MOUNTED CONTROL TOUCH PANEL
- IR# - ASSISTIVE LISTENING IR RADIATORS
- PSSW - PROJECTOR SCREEN SWITCH
- PS - PROJECTOR SCREEN
- VP# - 1-GANG BOX FOR CEILING HUNG VIDEO PROJECTOR
- SUB - CEILING MOUNTED SUB SPEAKER
- CATV# - CABLE TV LINE W/ NUMBER OF CKTS IF MORE THAN 1
- MIR# - THE MIRROR INTERACTIVE GYM EQUIPMENT

ADD ALTERNATE

REV.	INITIAL	DATE	REVISION DESCRIPTION	INITIAL	DATE
	DRAWN			APPROVAL	
2	NW	04/30/21	100% CONSTRUCTION SET	BF	04/30/21
1	NW	11/09/20	50% CONSTRUCTION SET	BF	11/30/20
0	NW	10/03/20	ISSUED DWG. FOR REVIEW	BF	10/03/20

a.v.services, inc.
99 FAIRFIELD ROAD
FAIRFIELD, NEW JERSEY 07004
PHONE: (973) 575-5222
FAX: (973) 575-0857


MEDIA TECHNOLOGY IMPLEMENTATION

CLIENT BROADVIEW SENIOR LIVING AT PURCHASE COLLEGE


TITLE ASSISTED LIVING
A/V ELECTRICAL & REFLECTED CEILING PLANS
RECEPTION 1003

PROJ. NO.	DATE	DWG. NO.
AAX	10/03/20	AAX-E306
DRAWN BY NW / CHK. BY BF	SCALE AS NOTED	

M:\1-07 CURRENT PROJECTS\BROADVIEW, AAY\JESSNEY\AAX-E306.DWG, APR. 12, 2021 - 2:38PM, -

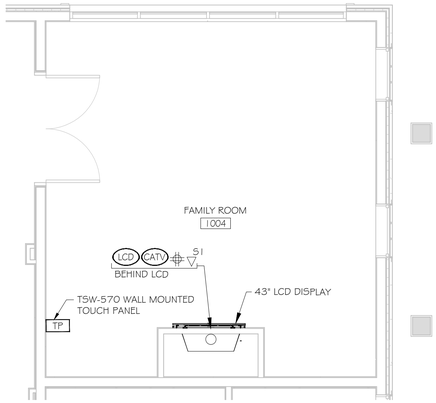

1 AUDIOVISUAL ELECTRICAL FLOOR PLAN
FAMILY ROOM 1004 SCALE: 1/4"=1'-0"

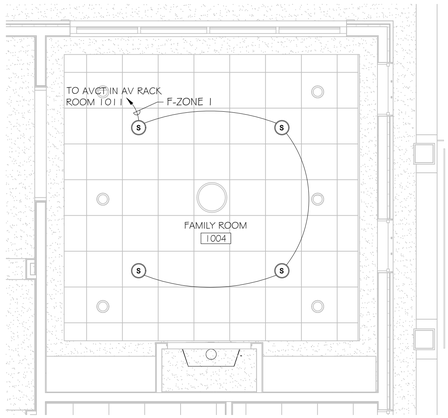

2 AUDIOVISUAL CEILING PLAN
FAMILY ROOM 1004 SCALE: 1/4"=1'-0"

NOTE:
UNLESS OTHERWISE NOTED, ALL AV DEVICE SIGNAL AND CONTROL CABLE HOME RUN TO AVCT ROOM 1011.

LCD FLAT PANEL DISPLAY (SIGNAGE & CATV) - 2 GANG

CABLE #	TO	FUNCTION	CABLE TYPE	QTY
F1004-1	AVCT	REMOTE CONTROL	CAT6E SHIELDED STP	1
F1004-2	AVCT	SPARE	CAT6E SHIELDED STP	1
F1004-3	AVCT	SPARE REMOTE CONTROL	AX LINK	1

TP WALL MOUNT WIRED TOUCH PANEL WITH BACK BOX

CABLE #	TO	FUNCTION	CABLE TYPE	QTY
F1004-11	AVCT	CONTROL	CAT6E SHIELDED STP	1

S1 SPEAKER ZONE 1

CABLE #	TO	FUNCTION	CABLE TYPE	QTY
F1004-21	AVCT	SPEAKER	OLYMPIC 2342T	1

BROADVIEW
SENIOR LIVING
AT PURCHASE COLLEGE

6 INTERNATIONAL DRIVE,
SUITE 120
RYE BROOK, NY 10573

LEGEND

- ▽ - CAT6 CLIENT LAN NETWORK DROP
- ▽A# - ANALOG POTS LINE DROP W/ SPECIFIED NUMBER OF CKTS IF MORE THAN 1
- ▽# - DATA DROP W/ SPECIFIED NUMBER OF CLIENT LAN CKTS IF MORE THAN 1
- ▽S# - SIGNAGE DATA DROP W/ SPECIFIED NUMBER OF CLIENT LAN SIGN IF MORE THAN 1
- #◐ - DEDICATED 120V 15A CIRCUIT DUPLEX OUTLET W/ NUMBER OF CKTS IF MORE THAN 1
- #○ - 120V 15A CIRCUIT DUPLEX OUTLET W/ NUMBER OF CKTS IF MORE THAN 1
- #⊕ - DEDICATED 120V 15A CIRCUIT QUAD OUTLET W/ NUMBER OF CKTS IF MORE THAN 1
- #⊕ - 120V 15A CIRCUIT QUAD OUTLET W/ NUMBER OF CKTS IF MORE THAN 1
- WP# - WALL PLATE FOR AV CONNECTIVITY
- AVCT - 4-GANG AV EQUIPMENT RACK PULL BOX BEHIND EQUIPMENT RACK
- IPTV - CABLE TV CONNECTION
- FB - FLOOR BOX
- LCD - 2-GANG FOR LCD CABLES
- CAM - 2-GANG CAMERA CABLES
- ANT - CEILING MOUNTED AV ANTENNA
- SP - CEILING MOUNTED AV SPEAKER LOCATION
- SP# - WALL MOUNTED SPEAKER
- OCC - CEILING MOUNTED OCCUPATION SENSOR
- CP - CONTROL PANEL
- TSS - TOUCH SCREEN ROOM SCHEDULER
- AV - AV PLATE FOR LOW VOLTAGE AV CONNECTIONS
- CM# - CEILING ARRAY MICROPHONE
- ANT# - WIRELESS MIC ANTENNA
- WAP - CEILING MOUNTED WIRELESS ACCESS POINT
- RFG# - CEILING MOUNTED RF WIRELESS GATEWAY
- TP# - WALL MOUNTED CONTROL TOUCH PANEL
- IR# - ASSISTIVE LISTENING IR RADIATORS
- PSS1 - PROJECTOR SCREEN SWITCH
- PS1 - PROJECTOR SCREEN
- VP# - 1-GANG BOX FOR CEILING HUNG VIDEO PROJECTOR
- SUB - CEILING MOUNTED SUB SPEAKER
- CATV# - CABLE TV LINE W/ NUMBER OF CKTS IF MORE THAN 1
- MIR# - THE MIRROR INTERACTIVE GYM EQUIPMENT

ADD ALTERNATE

REV.	DRAWN INITIAL	DRAWN DATE	REVISION DESCRIPTION	APPROVAL INITIAL	APPROVAL DATE
2	NW	04/30/21	100% CONSTRUCTION SET	BF	04/30/21
1	NW	11/09/20	50% CONSTRUCTION SET	BF	11/30/20
0	NW	10/03/20	ISSUED DWG. FOR REVIEW	BF	10/03/20

a.v.services, inc.
99 FAIRFIELD ROAD
FAIRFIELD, NEW JERSEY 07004
PHONE: (973) 575-5222
FAX: (973) 575-0857


MEDIA TECHNOLOGY IMPLEMENTATION

CLIENT: BROADVIEW SENIOR LIVING AT PURCHASE COLLEGE


TITLE: ASSISTED LIVING
A/V ELECTRICAL & REFLECTED CEILING PLANS
FAMILY ROOM 1004

PROJ. NO.	DATE	DWG. NO.
AAX	10/03/20	AAX-E307
DRAWN BY: NW / CHK. BY: BF	SCALE: AS NOTED	

M:\1-01 CURRENT PROJECTS\BROADVIEW, AAX\DESIGN\E\AAX-E307.DWG, APR. 12, 2021 - 3:38PM, -

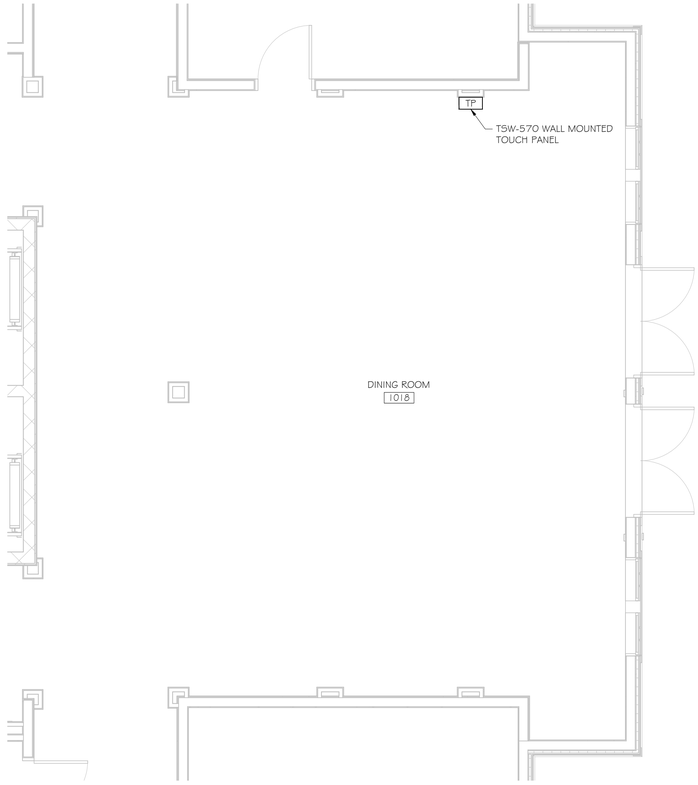

1 AUDIOVISUAL ELECTRICAL FLOOR PLAN
DINING ROOM 1018
SCALE: 1/4"=1'-0"

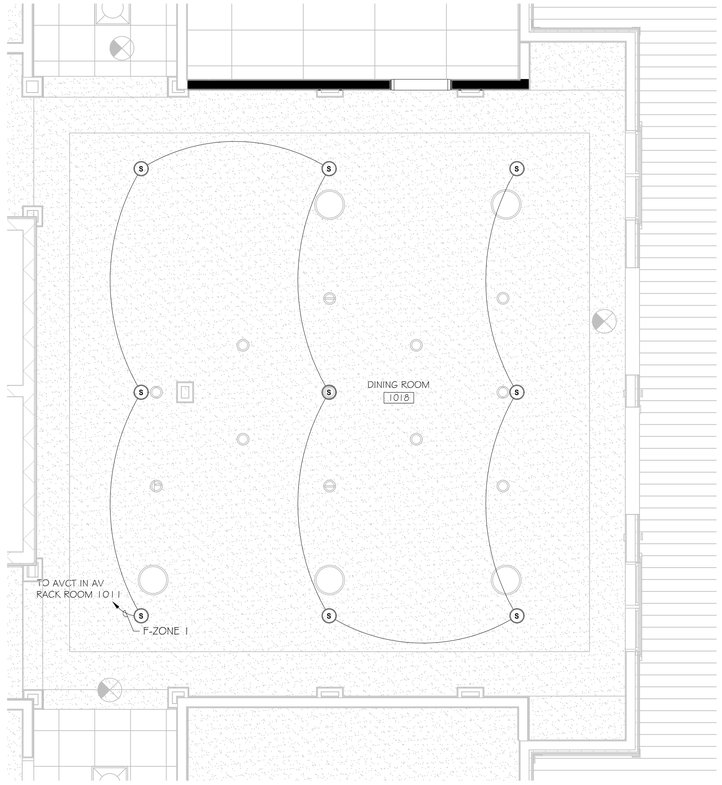

2 AUDIOVISUAL CEILING PLAN
DINING ROOM 1018
SCALE: 1/4"=1'-0"

NOTE:
UNLESS OTHERWISE NOTED, ALL AV DEVICE SIGNAL AND CONTROL CABLE HOME RUN TO AVCT ROOM 1011.

S1	SPEAKER ZONE 1			
CABLE #	TO	FUNCTION	CABLE TYPE	QTY
F1018-1	AVCT	SPEAKER	OLYMPIC 2342T	1

TP	WALL MOUNT WIRED TOUCH PANEL WITH BACK BOX			
CABLE #	TO	FUNCTION	CABLE TYPE	QTY
F1018-11	AVCT	CONTROL	CAT6E SHIELDED STP	1

BROADVIEW
SENIOR LIVING
AT PURCHASE COLLEGE

6 INTERNATIONAL DRIVE,
SUITE 120
RYE BROOK, NY 10573

LEGEND

- ▽ - CAT6 CLIENT LAN NETWORK DROP
- ▽A# - ANALOG POTS LINE DROP W/ SPECIFIED NUMBER OF CKTS IF MORE THAN 1
- ▽# - DATA DROP W/ SPECIFIED NUMBER OF CLIENT LAN CKTS IF MORE THAN 1
- ▽S# - SIGNAGE DATA DROP W/ SPECIFIED NUMBER OF CLIENT LAN SIGN IF MORE THAN 1
- #, #, #, # - DEDICATED 120V 15A CIRCUIT DUPLEX OUTLET W/ NUMBER OF CKTS IF MORE THAN 1
- #, #, #, # - 120V 15A CIRCUIT DUPLEX OUTLET W/ NUMBER OF CKTS IF MORE THAN 1
- #, #, #, # - DEDICATED 120V 15A CIRCUIT QUAD OUTLET W/ NUMBER OF CKTS IF MORE THAN 1
- #, #, #, # - 120V 15A CIRCUIT QUAD OUTLET W/ NUMBER OF CKTS IF MORE THAN 1
- WP# - WALL PLATE FOR AV CONNECTIVITY
- AVCT - 4-GANG AV EQUIPMENT RACK PULL BOX BEHIND EQUIPMENT RACK
- IPTV - CABLE TV CONNECTION
- FB - FLOOR BOX
- LCD - 2-GANG FOR LCD CABLES
- CAM - 2-GANG CAMERA CABLES
- ANT - CEILING MOUNTED AV ANTENNA
- SP - CEILING MOUNTED AV SPEAKER LOCATION
- SP# - WALL MOUNTED SPEAKER
- OCC - CEILING MOUNTED OCCUPATION SENSOR
- CP - CONTROL PANEL
- TSS - TOUCH SCREEN ROOM SCHEDULER
- AV - AV PLATE FOR LOW VOLTAGE AV CONNECTIONS
- CM# - CEILING ARRAY MICROPHONE
- ANT# - WIRELESS MIC ANTENNA
- WAP - CEILING MOUNTED WIRELESS ACCESS POINT
- RFG# - CEILING MOUNTED RF WIRELESS GATEWAY
- TP# - WALL MOUNTED CONTROL TOUCH PANEL
- IR# - ASSISTIVE LISTENING IR RADIATORS
- PSS1 - PROJECTOR SCREEN SWITCH
- PS1 - PROJECTOR SCREEN
- VP# - 1-GANG BOX FOR CEILING HUNG VIDEO PROJECTOR
- SUB - CEILING MOUNTED SUB SPEAKER
- #, CATV - CABLE TV LINE W/ NUMBER OF CKTS IF MORE THAN 1
- MIR# - THE MIRROR INTERACTIVE GYM EQUIPMENT

ADD ALTERNATE

REV.	INITIAL	DATE	REVISION DESCRIPTION	INITIAL	DATE
	DRAWN			APPROVAL	
2	NW	04/30/21	100% CONSTRUCTION SET	BF	04/30/21
1	NW	11/09/20	50% CONSTRUCTION SET	BF	11/30/20
0	NW	10/03/20	ISSUED DWG. FOR REVIEW	BF	10/03/20

a.v.services, inc.
99 FAIRFIELD ROAD
FAIRFIELD, NEW JERSEY 07004
PHONE: (973) 575-5222
FAX: (973) 575-0857


MEDIA TECHNOLOGY IMPLEMENTATION

CLIENT: BROADVIEW SENIOR LIVING AT PURCHASE COLLEGE

TITLE: ASSISTED LIVING
A/V ELECTRICAL & REFLECTED CEILING PLANS
DINING ROOM 1018


PROJ. NO.	AAX	DATE	10/03/20	DWG. NO.
DRAWN BY	NW	CHK. BY	BF	SCALE: AS NOTED	AAX-E308

M:\1-01 CURRENT PROJECTS\BROADVIEW, AAX\DESIGNER\AAX-E308.DWG, APR. 12, 2021 - 3:44PM, -

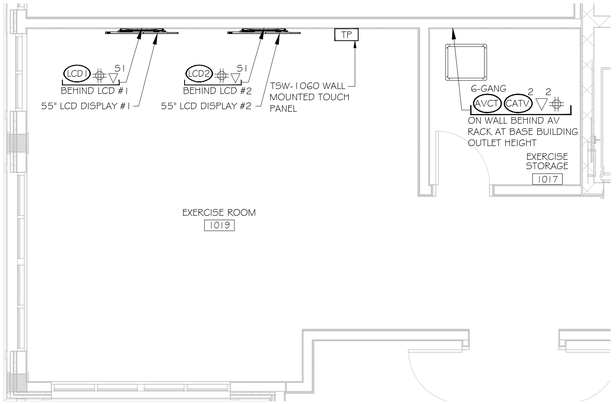

1 AUDIOVISUAL ELECTRICAL FLOOR PLAN
EXERCISE ROOM 1019

SCALE: 1/4"=1'-0"

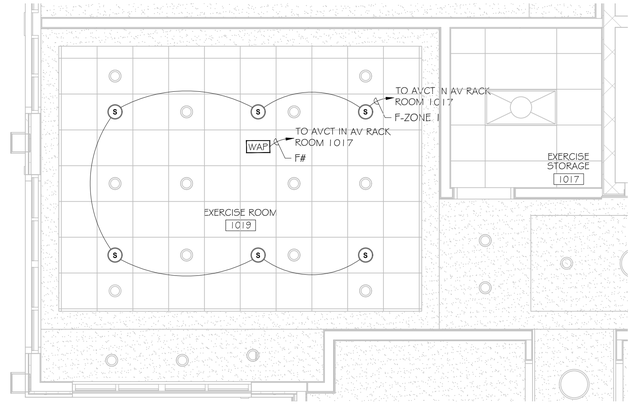

2 AUDIOVISUAL CEILING PLAN
EXERCISE ROOM 1019

SCALE: 1/4"=1'-0"

NOTE:
UNLESS OTHERWISE NOTED, ALL AV DEVICE SIGNAL AND CONTROL CABLE HOME RUN TO AVCT IN ROOM 1017.

LCD1 FLAT PANEL DISPLAY - 1 GANG

CABLE #	TO	FUNCTION	CABLE TYPE	QTY
F1	AVCT	HDMI TX RX	CRESTRON DM 8G P	1
F2	AVCT	SPARE	CRESTRON DM 8G P	1

LCD2 FLAT PANEL DISPLAY - 1 GANG

CABLE #	TO	FUNCTION	CABLE TYPE	QTY
F11	AVCT	HDMI TX RX	CRESTRON DM 8G P	1
F12	AVCT	SPARE	CRESTRON DM 8G P	1

TP WALL MOUNT WIRED TOUCH PANEL WITH BACK BOX

CABLE #	TO	FUNCTION	CABLE TYPE	QTY
F21	AVCT	CONTROL	CAT6E SHIELDED STP	1
F22	AVCT	SPARE	AX LINK	1

S1 SPEAKER ZONE 1

CABLE #	TO	FUNCTION	CABLE TYPE	QTY
F31	AVCT	SPEAKER	OLYMPIC 2342T	1

WAP AV WAP

CABLE #	TO	FUNCTION	CABLE TYPE	QTY
F41	AVCT	AV WAP	CAT6E SHIELDED STP	1

AVCT AV RACK ROOM

CABLE #	TO	FUNCTION	CABLE TYPE	QTY
F1019-1	AVCT ROOM 1011	SPARE	CAT6E SHIELDED STP	1
F1019-2	AVCT ROOM 1011	SPARE	AXLINK	1

BROADVIEW
SENIOR LIVING AT PURCHASE COLLEGE
6 INTERNATIONAL DRIVE, SUITE 120
RYE BROOK, NY 10573

LEGEND

- ▽ - CAT6 CLIENT LAN NETWORK DROP
- ▽A# - ANALOG POTS LINE DROP W/ SPECIFIED NUMBER OF CKTS IF MORE THAN 1
- ▽# - DATA DROP W/ SPECIFIED NUMBER OF CLIENT LAN CKTS IF MORE THAN 1
- ▽S# - SIGNAGE DATA DROP W/ SPECIFIED NUMBER OF CLIENT LAN SIGN IF MORE THAN 1
- #◐ - DEDICATED 120V 15A CIRCUIT DUPLEX OUTLET W/ NUMBER OF CKTS IF MORE THAN 1
- #◯ - 120V 15A CIRCUIT DUPLEX OUTLET W/ NUMBER OF CKTS IF MORE THAN 1
- #⊕ - DEDICATED 120V 15A CIRCUIT QUAD OUTLET W/ NUMBER OF CKTS IF MORE THAN 1
- #⊕ - 120V 15A CIRCUIT QUAD OUTLET W/ NUMBER OF CKTS IF MORE THAN 1
- WP# - WALL PLATE FOR AV CONNECTIVITY
- AVCT - 4-GANG AV EQUIPMENT RACK PULL BOX BEHIND EQUIPMENT RACK
- IPTV - CABLE TV CONNECTION
- FB - FLOOR BOX
- LCD - 2-GANG FOR LCD CABLES
- CAM - 2-GANG CAMERA CABLES
- ANT - CEILING MOUNTED AV ANTENNA
- SP - CEILING MOUNTED AV SPEAKER LOCATION
- SP# - WALL MOUNTED SPEAKER
- OCC - CEILING MOUNTED OCCUPATION SENSOR
- CP - CONTROL PANEL
- TSS - TOUCH SCREEN ROOM SCHEDULER
- AV - AV PLATE FOR LOW VOLTAGE AV CONNECTIONS
- CM# - CEILING ARRAY MICROPHONE
- ANT# - WIRELESS MIC ANTENNA
- WAP - CEILING MOUNTED WIRELESS ACCESS POINT
- RFG# - CEILING MOUNTED RF WIRELESS GATEWAY
- TP# - WALL MOUNTED CONTROL TOUCH PANEL
- IR# - ASSISTIVE LISTENING IR RADIATORS
- PSSI - PROJECTOR SCREEN SWITCH
- PSI - PROJECTOR SCREEN
- VP# - 1-GANG BOX FOR CEILING HUNG VIDEO PROJECTOR
- SUB - CEILING MOUNTED SUB SPEAKER
- #CATV - CABLE TV LINE W/ NUMBER OF CKTS IF MORE THAN 1
- MIR# - THE MIRROR INTERACTIVE GYM EQUIPMENT

ADD ALTERNATE

REV.	INITIAL	DATE	REVISION DESCRIPTION	INITIAL	DATE
2	NW	04/30/21	100% CONSTRUCTION SET	BF	04/30/21
1	NW	11/09/20	50% CONSTRUCTION SET	BF	11/30/20
0	NW	10/03/20	ISSUED DWG. FOR REVIEW	BF	10/03/20

a.v.services, inc.
99 FAIRFIELD ROAD
FAIRFIELD, NEW JERSEY 07004
PHONE: (973) 575-5222
FAX: (973) 575-0857


MEDIA TECHNOLOGY IMPLEMENTATION

CLIENT: BROADVIEW SENIOR LIVING AT PURCHASE COLLEGE


TITLE: ASSISTED LIVING
A/V ELECTRICAL & REFLECTED CEILING PLANS
EXERCISE ROOM 1019

PROJ. NO.	AAX	DATE	10/03/20	DWG. NO.
DRAWN BY	NW	CHK. BY	BF	SCALE: AS NOTED	AAX-E309

M:\1-01 CURRENT PROJECTS\BROADVIEW, AAX\DESIGN\EV\AAX-E309.DWG, APR. 12, 2021 - 2:45PM, .

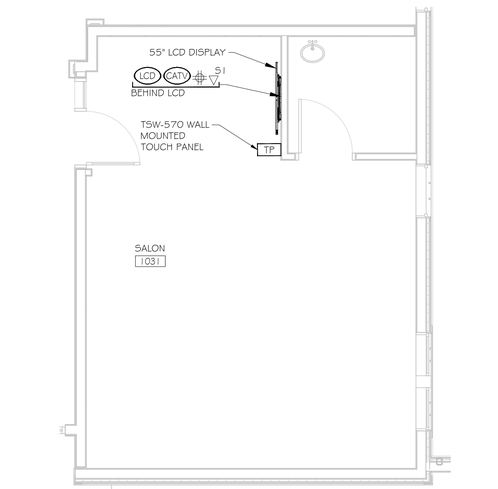

1 AUDIOVISUAL ELECTRICAL FLOOR PLAN
SALON 1031
SCALE: 1/4"=1'-0"

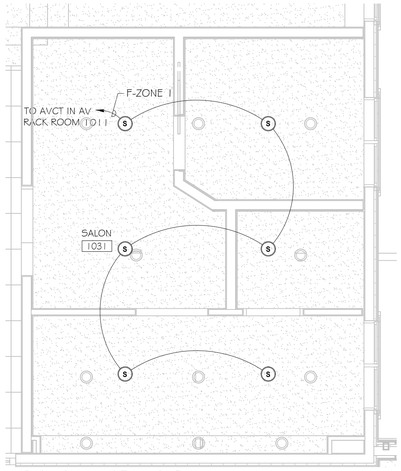

2 AUDIOVISUAL CEILING PLAN
SALON 1031
SCALE: 1/4"=1'-0"

NOTE:
UNLESS OTHERWISE NOTED, ALL AV DEVICE SIGNAL AND CONTROL CABLE HOME RUN TO AVCT ROOM 1011.

LCD FLAT PANEL DISPLAY (SIGNAGE & CATV) - 2 GANG

CABLE #	TO	FUNCTION	CABLE TYPE	QTY
F1031-1	AVCT	REMOTE CONTROL	CAT6E SHIELDED STP	1
F1031-2	AVCT	SPARE	CAT6E SHIELDED STP	1
F1031-3	AVCT	SPARE REMOTE CONTROL	AX LINK	1

TP WALL MOUNT WIRED TOUCH PANEL WITH BACK BOX

CABLE #	TO	FUNCTION	CABLE TYPE	QTY
F1031-11	AVCT	CONTROL	CAT6E SHIELDED STP	1

SI SPEAKER ZONE 1

CABLE #	TO	FUNCTION	CABLE TYPE	QTY
F1031-21	AVCT	SPEAKER	OLYMPIC 2342T	1

BROADVIEW SENIOR LIVING AT PURCHASE COLLEGE
6 INTERNATIONAL DRIVE, SUITE 120
RYE BROOK, NY 10573

LEGEND

- ▽ - CAT6 CLIENT LAN NETWORK DROP
- ▽A# - ANALOG POTS LINE DROP W/ SPECIFIED NUMBER OF CKTS IF MORE THAN 1
- ▽# - DATA DROP W/ SPECIFIED NUMBER OF CLIENT LAN CKTS IF MORE THAN 1
- ▽S# - SIGNAGE DATA DROP W/ SPECIFIED NUMBER OF CLIENT LAN SIGN IF MORE THAN 1
- #◐ - DEDICATED 120V 15A CIRCUIT DUPLEX OUTLET W/ NUMBER OF CKTS IF MORE THAN 1
- #○ - 120V 15A CIRCUIT DUPLEX OUTLET W/ NUMBER OF CKTS IF MORE THAN 1
- #⊕ - DEDICATED 120V 15A CIRCUIT QUAD OUTLET W/ NUMBER OF CKTS IF MORE THAN 1
- #⊕ - 120V 15A CIRCUIT QUAD OUTLET W/ NUMBER OF CKTS IF MORE THAN 1
- WP# - WALL PLATE FOR AV CONNECTIVITY
- AVCT - 4-GANG AV EQUIPMENT RACK PULL BOX BEHIND EQUIPMENT RACK
- IPTV - CABLE TV CONNECTION
- FB - FLOOR BOX
- LCD - 2-GANG FOR LCD CABLES
- CAM - 2-GANG CAMERA CABLES
- ANT - CEILING MOUNTED AV ANTENNA
- SP - CEILING MOUNTED AV SPEAKER LOCATION
- SP# - WALL MOUNTED SPEAKER
- OCC - CEILING MOUNTED OCCUPATION SENSOR
- CP - CONTROL PANEL
- TSS - TOUCH SCREEN ROOM SCHEDULER
- AV - AV PLATE FOR LOW VOLTAGE AV CONNECTIONS
- CM# - CEILING ARRAY MICROPHONE
- ANT# - WIRELESS MIC ANTENNA
- WAP - CEILING MOUNTED WIRELESS ACCESS POINT
- RFG# - CEILING MOUNTED RF WIRELESS GATEWAY
- TP# - WALL MOUNTED CONTROL TOUCH PANEL
- IR# - ASSISTIVE LISTENING IR RADIATORS
- PSSI - PROJECTOR SCREEN SWITCH
- PSI - PROJECTOR SCREEN
- VP# - 1-GANG BOX FOR CEILING HUNG VIDEO PROJECTOR
- SUB - CEILING MOUNTED SUB SPEAKER
- CATV# - CABLE TV LINE W/ NUMBER OF CKTS IF MORE THAN 1
- MIR# - THE MIRROR INTERACTIVE GYM EQUIPMENT

ADD ALTERNATE

REV.	INITIAL	DATE	REVISION DESCRIPTION	INITIAL	DATE
2	NW	04/30/21	100% CONSTRUCTION SET	BF	04/30/21
1	NW	11/09/20	50% CONSTRUCTION SET	BF	11/30/20
0	NW	10/03/20	ISSUED DWG. FOR REVIEW	BF	10/03/20
	DRAWN			APPROVAL	

a.v.services, inc.
99 FAIRFIELD ROAD
FAIRFIELD, NEW JERSEY 07004
PHONE: (973) 575-5222
FAX: (973) 575-0857


MEDIA TECHNOLOGY IMPLEMENTATION

CLIENT: BROADVIEW SENIOR LIVING AT PURCHASE COLLEGE


TITLE: ASSISTED LIVING
A/V ELECTRICAL & REFLECTED CEILING PLANS
SALON 1031

PROJ. NO.	DATE	DWG. NO.
AAX	10/03/20	AAX-E310
DRAWN BY: NW	CHK. BY: BF	SCALE: AS NOTED

M:\1-01 CURRENT PROJECTS\BROADVIEW, AAX\DESIGNER\AAX-E310.DWG, APR. 12, 2021 - 3:45PM, .

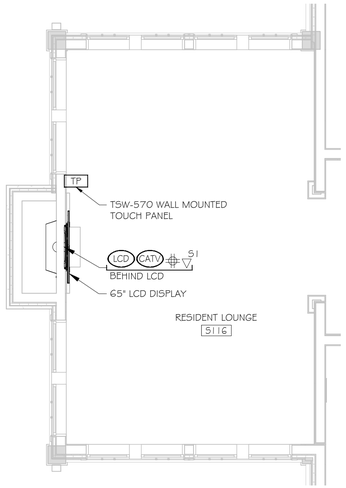

1 AUDIOVISUAL ELECTRICAL FLOOR PLAN
RESIDENT LOUNGE S116 SCALE: 1/4"=1'-0"

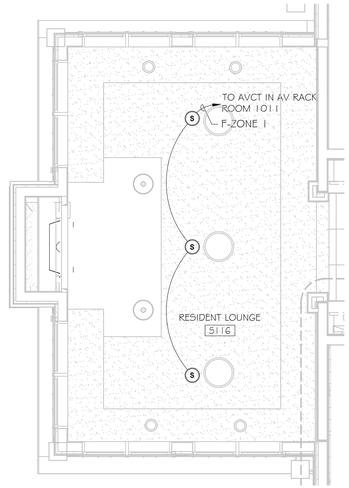

2 AUDIOVISUAL CEILING PLAN
RESIDENT LOUNGE S116 SCALE: 1/4"=1'-0"

NOTE:
UNLESS OTHERWISE NOTED, ALL AV DEVICE SIGNAL AND CONTROL CABLE HOME RUN TO AVCT ROOM 1011.

LCD FLAT PANEL DISPLAY (SIGNAGE & CATV) - 2 GANG

CABLE #	TO	FUNCTION	CABLE TYPE	QTY
FS116-1	AVCT	REMOTE CONTROL	CAT6E SHIELDED STP	1
FS116-2	AVCT	SPARE	CAT6E SHIELDED STP	1
FS116-3	AVCT	SPARE REMOTE CONTROL	AX LINK	1

TP WALL MOUNT WIRED TOUCH PANEL WITH BACK BOX

CABLE #	TO	FUNCTION	CABLE TYPE	QTY
FS116-11	AVCT	CONTROL	CAT6E SHIELDED STP	1

S1 SPEAKER ZONE 1

CABLE #	TO	FUNCTION	CABLE TYPE	QTY
FS116-21	AVCT	SPEAKER	OLYMPIC 2342T	1

BROADVIEW
SENIOR LIVING
AT PURCHASE COLLEGE

6 INTERNATIONAL DRIVE,
SUITE 120
RYE BROOK, NY 10573

LEGEND

- ▽ - CAT6 CLIENT LAN NETWORK DROP
- ▽A# - ANALOG POTS LINE DROP W/ SPECIFIED NUMBER OF CKTS IF MORE THAN 1
- ▽# - DATA DROP W/ SPECIFIED NUMBER OF CLIENT LAN CKTS IF MORE THAN 1
- ▽S# - SIGNAGE DATA DROP W/ SPECIFIED NUMBER OF CLIENT LAN SIGN IF MORE THAN 1
- #◐ - DEDICATED 120V 15A CIRCUIT DUPLEX OUTLET W/ NUMBER OF CKTS IF MORE THAN 1
- #◯ - 120V 15A CIRCUIT DUPLEX OUTLET W/ NUMBER OF CKTS IF MORE THAN 1
- #⊕ - DEDICATED 120V 15A CIRCUIT QUAD OUTLET W/ NUMBER OF CKTS IF MORE THAN 1
- #⊕ - 120V 15A CIRCUIT QUAD OUTLET W/ NUMBER OF CKTS IF MORE THAN 1
- WP# - WALL PLATE FOR AV CONNECTIVITY
- AVCT - 4-GANG AV EQUIPMENT RACK PULL BOX BEHIND EQUIPMENT RACK
- IPTV - CABLE TV CONNECTION
- FB - FLOOR BOX
- LCD - 2-GANG FOR LCD CABLES
- CAM - 2-GANG CAMERA CABLES
- ANT - CEILING MOUNTED AV ANTENNA
- SP - CEILING MOUNTED AV SPEAKER LOCATION
- SP# - WALL MOUNTED SPEAKER
- OCC - CEILING MOUNTED OCCUPATION SENSOR
- CP - CONTROL PANEL
- TSS - TOUCH SCREEN ROOM SCHEDULER
- AV - AV PLATE FOR LOW VOLTAGE AV CONNECTIONS
- CM# - CEILING ARRAY MICROPHONE
- ANT# - WIRELESS MIC ANTENNA
- WAP - CEILING MOUNTED WIRELESS ACCESS POINT
- RFG# - CEILING MOUNTED RF WIRELESS GATEWAY
- TP# - WALL MOUNTED CONTROL TOUCH PANEL
- IR# - ASSISTIVE LISTENING IR RADIATORS
- PSS1 - PROJECTOR SCREEN SWITCH
- PS1 - PROJECTOR SCREEN
- VP# - 1-GANG BOX FOR CEILING HUNG VIDEO PROJECTOR
- SUB - CEILING MOUNTED SUB SPEAKER
- CATV# - CABLE TV LINE W/ NUMBER OF CKTS IF MORE THAN 1
- MIR# - THE MIRROR INTERACTIVE GYM EQUIPMENT

ADD ALTERNATE

REV.	INITIAL	DATE	REVISION DESCRIPTION	INITIAL	DATE
2	NW	04/30/21	100% CONSTRUCTION SET	BF	04/30/21
1	NW	11/09/20	50% CONSTRUCTION SET	BF	11/30/20
0	NW	10/03/20	ISSUED DWG. FOR REVIEW	BF	10/03/20
	DRAWN			APPROVAL	

a.v.services, inc.
99 FAIRFIELD ROAD
FAIRFIELD, NEW JERSEY 07004
PHONE: (973) 575-5222
FAX: (973) 575-0857


MEDIA TECHNOLOGY IMPLEMENTATION

CLIENT: BROADVIEW SENIOR LIVING AT PURCHASE COLLEGE


TITLE: ASSISTED LIVING
A/V ELECTRICAL & REFLECTED CEILING PLANS
RESIDENT LOUNGE S116

PROJ. NO.	DATE	DWG. NO.
AAX	10/03/20	AAX-E311
DRAWN BY: NW / CHK. BY: BF	SCALE: AS NOTED	

M:\1-01 CURRENT PROJECTS\BROADVIEW, AAX\DESIGNER\AAX-E311.DWG, APR. 12, 2021 - 3:46PM, .

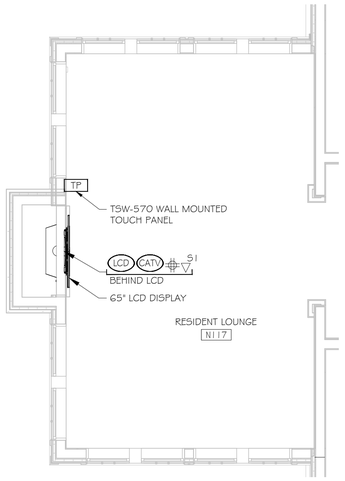

1 AUDIOVISUAL ELECTRICAL FLOOR PLAN
RESIDENT LOUNGE N117 SCALE: 1/4"=1'-0"

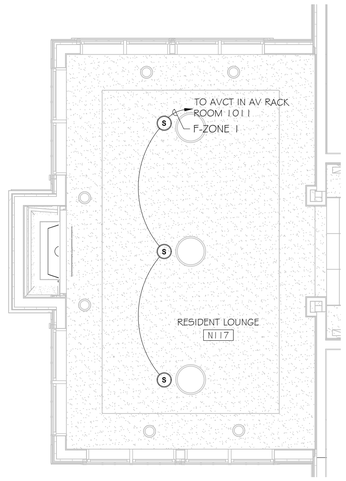

2 AUDIOVISUAL CEILING PLAN
RESIDENT LOUNGE N117 SCALE: 1/4"=1'-0"

NOTE:
UNLESS OTHERWISE NOTED, ALL AV DEVICE SIGNAL AND CONTROL CABLE HOME RUN TO AVCT ROOM 1011.

LCD FLAT PANEL DISPLAY (SIGNAGE & CATV) - 2 GANG

CABLE #	TO	FUNCTION	CABLE TYPE	QTY
FN117-1	AVCT	REMOTE CONTROL	CAT6E SHIELDED STP	1
FN117-2	AVCT	SPARE	CAT6E SHIELDED STP	1
FN117-3	AVCT	SPARE REMOTE CONTROL	AX LINK	1

TP WALL MOUNT WIRED TOUCH PANEL WITH BACK BOX

CABLE #	TO	FUNCTION	CABLE TYPE	QTY
FN117-11	AVCT	CONTROL	CAT6E SHIELDED STP	1

S1 SPEAKER ZONE 1

CABLE #	TO	FUNCTION	CABLE TYPE	QTY
FN117-21	AVCT	SPEAKER	OLYMPIC 2342T	1

BROADVIEW
SENIOR LIVING
AT PURCHASE COLLEGE
6 INTERNATIONAL DRIVE,
SUITE 120
RYE BROOK, NY 10573

LEGEND

- ▽ - CAT6 CLIENT LAN NETWORK DROP
- ▽A# - ANALOG POTS LINE DROP W/ SPECIFIED NUMBER OF CKTS IF MORE THAN 1
- ▽# - DATA DROP W/ SPECIFIED NUMBER OF CLIENT LAN CKTS IF MORE THAN 1
- ▽S# - SIGNAGE DATA DROP W/ SPECIFIED NUMBER OF CLIENT LAN SIGN IF MORE THAN 1
- #◐ - DEDICATED 120V 15A CIRCUIT DUPLEX OUTLET W/ NUMBER OF CKTS IF MORE THAN 1
- #○ - 120V 15A CIRCUIT DUPLEX OUTLET W/ NUMBER OF CKTS IF MORE THAN 1
- #⊕ - DEDICATED 120V 15A CIRCUIT QUAD OUTLET W/ NUMBER OF CKTS IF MORE THAN 1
- #⊕ - 120V 15A CIRCUIT QUAD OUTLET W/ NUMBER OF CKTS IF MORE THAN 1
- WP# - WALL PLATE FOR AV CONNECTIVITY
- AVCT - 4-GANG AV EQUIPMENT RACK PULL BOX BEHIND EQUIPMENT RACK
- IPTV - CABLE TV CONNECTION
- FB - FLOOR BOX
- LCD - 2-GANG FOR LCD CABLES
- CAM - 2-GANG CAMERA CABLES
- ANT - CEILING MOUNTED AV ANTENNA
- SP - CEILING MOUNTED AV SPEAKER LOCATION
- SP# - WALL MOUNTED SPEAKER
- OCC - CEILING MOUNTED OCCUPATION SENSOR
- CP - CONTROL PANEL
- TSS - TOUCH SCREEN ROOM SCHEDULER
- AV - AV PLATE FOR LOW VOLTAGE AV CONNECTIONS
- CM# - CEILING ARRAY MICROPHONE
- ANT# - WIRELESS MIC ANTENNA
- WAP - CEILING MOUNTED WIRELESS ACCESS POINT
- RFG# - CEILING MOUNTED RF WIRELESS GATEWAY
- TP# - WALL MOUNTED CONTROL TOUCH PANEL
- IR# - ASSISTIVE LISTENING IR RADIATORS
- PSS1 - PROJECTOR SCREEN SWITCH
- PS1 - PROJECTOR SCREEN
- VP# - 1-GANG BOX FOR CEILING HUNG VIDEO PROJECTOR
- SUB - CEILING MOUNTED SUB SPEAKER
- #CATV - CABLE TV LINE W/ NUMBER OF CKTS IF MORE THAN 1
- MIR# - THE MIRROR INTERACTIVE GYM EQUIPMENT

ADD ALTERNATE

REV.	DRAWN INITIAL	DRAWN DATE	REVISION DESCRIPTION	APPROVAL INITIAL	APPROVAL DATE
2	NW	04/30/21	100% CONSTRUCTION SET	BF	04/30/21
1	NW	11/09/20	50% CONSTRUCTION SET	BF	11/30/20
0	NW	10/03/20	ISSUED DWG. FOR REVIEW	BF	10/03/20

a.v.services, inc.
99 FAIRFIELD ROAD
FAIRFIELD, NEW JERSEY 07004
PHONE: (973) 575-5222
FAX: (973) 575-0857


MEDIA TECHNOLOGY IMPLEMENTATION

CLIENT: BROADVIEW SENIOR LIVING AT PURCHASE COLLEGE


TITLE: ASSISTED LIVING
A/V ELECTRICAL & REFLECTED CEILING PLANS
RESIDENT LOUNGE N117

PROJ. NO.	DATE	DWG. NO.
AAX	10/03/20	AAX-E312
DRAWN BY: NW / CHK. BY: BF	SCALE: AS NOTED	

M:\1-01 CURRENT PROJECTS\BROADVIEW, AAX\DESIGN\[AAX-E312].DWG, APR. 12, 2021 - 3:48PM, -

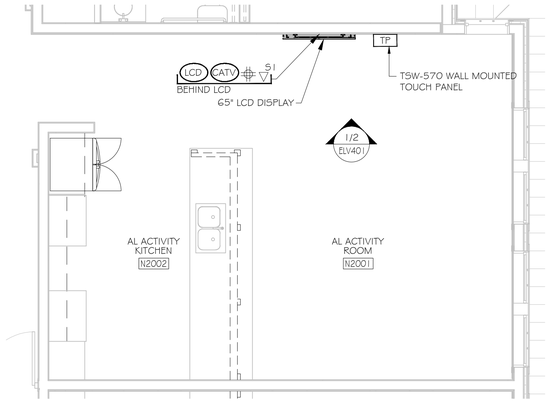

1 AUDIOVISUAL ELECTRICAL FLOOR PLAN
AL ACTIVITY ROOM N2001 SCALE: 1/4"=1'-0"

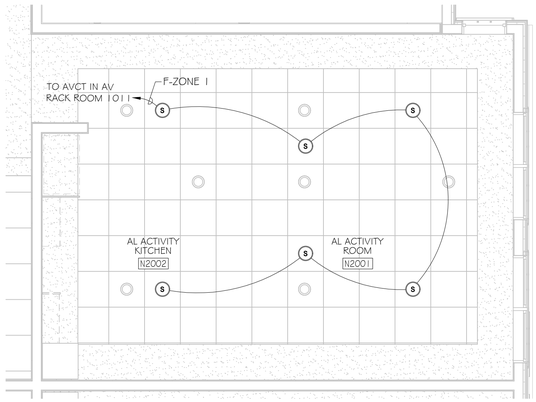

2 AUDIOVISUAL CEILING PLAN
AL ACTIVITY ROOM N2001 SCALE: 1/4"=1'-0"

NOTE:
UNLESS OTHERWISE NOTED, ALL AV DEVICE SIGNAL AND CONTROL CABLE HOME RUN TO AVCT ROOM 1011.

LCD FLAT PANEL DISPLAY (SIGNAGE & CATV) - 2 GANG

CABLE #	TO	FUNCTION	CABLE TYPE	QTY
FN2001-1	AVCT	REMOTE CONTROL	CAT6E SHIELDED STP	1
FN2001-2	AVCT	SPARE	CAT6E SHIELDED STP	1
FN2001-3	AVCT	SPARE REMOTE CONTROL	AX LINK	1

TP WALL MOUNT WIRED TOUCH PANEL WITH BACK BOX

CABLE #	TO	FUNCTION	CABLE TYPE	QTY
FN2001-11	AVCT	CONTROL	CAT6E SHIELDED STP	1

S1 SPEAKER ZONE 1

CABLE #	TO	FUNCTION	CABLE TYPE	QTY
FN2001-21	AVCT	SPEAKER	OLYMPIC 2342T	1

BROADVIEW
SENIOR LIVING
AT PURCHASE COLLEGE

6 INTERNATIONAL DRIVE,
SUITE 120
RYE BROOK, NY 10573

LEGEND

- ▽ - CAT6 CLIENT LAN NETWORK DROP
- ▽A# - ANALOG POTS LINE DROP W/ SPECIFIED NUMBER OF CKTS IF MORE THAN 1
- ▽# - DATA DROP W/ SPECIFIED NUMBER OF CLIENT LAN CKTS IF MORE THAN 1
- ▽S# - SIGNAGE DATA DROP W/ SPECIFIED NUMBER OF CLIENT LAN SIGN IF MORE THAN 1
- #◐ - DEDICATED 120V 15A CIRCUIT DUPLEX OUTLET W/ NUMBER OF CKTS IF MORE THAN 1
- #◯ - 120V 15A CIRCUIT DUPLEX OUTLET W/ NUMBER OF CKTS IF MORE THAN 1
- #⊕ - DEDICATED 120V 15A CIRCUIT QUAD OUTLET W/ NUMBER OF CKTS IF MORE THAN 1
- #⊕ - 120V 15A CIRCUIT QUAD OUTLET W/ NUMBER OF CKTS IF MORE THAN 1
- WP# - WALL PLATE FOR AV CONNECTIVITY
- AVCT - 4-GANG AV EQUIPMENT RACK PULL BOX BEHIND EQUIPMENT RACK
- IPTV - CABLE TV CONNECTION
- FB - FLOOR BOX
- LCD - 2-GANG FOR LCD CABLES
- CAM - 2-GANG CAMERA CABLES
- ANT - CEILING MOUNTED AV ANTENNA
- SP - CEILING MOUNTED AV SPEAKER LOCATION
- SP# - WALL MOUNTED SPEAKER
- OCC - CEILING MOUNTED OCCUPATION SENSOR
- CP - CONTROL PANEL
- TSS - TOUCH SCREEN ROOM SCHEDULER
- AV - AV PLATE FOR LOW VOLTAGE AV CONNECTIONS
- CM# - CEILING ARRAY MICROPHONE
- ANT# - WIRELESS MIC ANTENNA
- WAP - CEILING MOUNTED WIRELESS ACCESS POINT
- RFG# - CEILING MOUNTED RF WIRELESS GATEWAY
- TP# - WALL MOUNTED CONTROL TOUCH PANEL
- IR# - ASSISTIVE LISTENING IR RADIATORS
- PSS1 - PROJECTOR SCREEN SWITCH
- PS1 - PROJECTOR SCREEN
- VP# - 1-GANG BOX FOR CEILING HUNG VIDEO PROJECTOR
- SUB - CEILING MOUNTED SUB SPEAKER
- CATV# - CABLE TV LINE W/ NUMBER OF CKTS IF MORE THAN 1
- MIR# - THE MIRROR INTERACTIVE GYM EQUIPMENT

REV.	INITIAL	DATE	REVISION DESCRIPTION	INITIAL	DATE
	DRAWN			APPROVAL	
2	NW	04/30/21	100% CONSTRUCTION SET	BF	04/30/21
1	NW	11/09/20	50% CONSTRUCTION SET	BF	11/30/20
0	NW	10/03/20	ISSUED DWG. FOR REVIEW	BF	10/03/20

a.v.services, inc.
99 FAIRFIELD ROAD
FAIRFIELD, NEW JERSEY 07004
PHONE: (973) 575-5222
FAX: (973) 575-0857


MEDIA TECHNOLOGY IMPLEMENTATION

CLIENT: BROADVIEW SENIOR LIVING AT PURCHASE COLLEGE


TITLE: ASSISTED LIVING
A/V ELECTRICAL & REFLECTED CEILING PLANS
AL ACTIVITY ROOM N2001

PROJ. NO.		DATE		DWG. NO.
AAX		10/03/20		AAX-E401
DRAWN BY: NW	CHK. BY: BF	SCALE: AS NOTED		

M:\-01 CURRENT PROJECTS\BROADVIEW, AAX\DESIGNER\AAX-E401.DWG, APR. 12, 2021 - 3:46PM, -

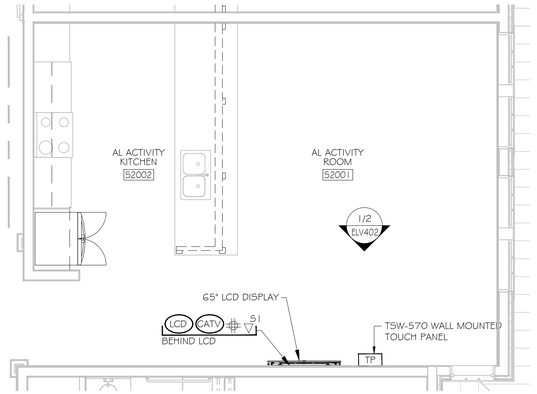

1 AUDIOVISUAL ELECTRICAL FLOOR PLAN
AL ACTIVITY ROOM S2001 SCALE: 1/4"=1'-0"

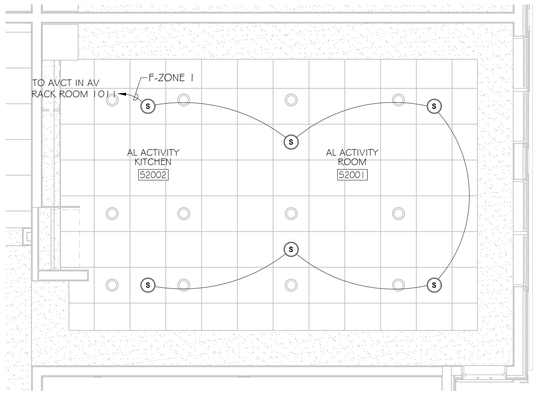

2 AUDIOVISUAL CEILING PLAN
AL ACTIVITY ROOM S2001 SCALE: 1/4"=1'-0"

NOTE:
UNLESS OTHERWISE NOTED, ALL AV DEVICE SIGNAL AND CONTROL CABLE HOME RUN TO AVCT ROOM 1011.

LCD FLAT PANEL DISPLAY (SIGNAGE & CATV) - 2 GANG

CABLE #	TO	FUNCTION	CABLE TYPE	QTY
F52001-1	AVCT	REMOTE CONTROL	CAT6E SHIELDED STP	1
F52001-2	AVCT	SPARE	CAT6E SHIELDED STP	1
F52001-3	AVCT	SPARE REMOTE CONTROL	AX LINK	1

TP WALL MOUNT WIRED TOUCH PANEL WITH BACK BOX

CABLE #	TO	FUNCTION	CABLE TYPE	QTY
F52001-11	AVCT	CONTROL	CAT6E SHIELDED STP	1

S1 SPEAKER ZONE 1

CABLE #	TO	FUNCTION	CABLE TYPE	QTY
F52001-21	AVCT	SPEAKER	OLYMPIC 2342T	1

BROADVIEW
SENIOR LIVING
AT PURCHASE COLLEGE
6 INTERNATIONAL DRIVE,
SUITE 120
RYE BROOK, NY 10573

LEGEND

- ▽ - CAT6 CLIENT LAN NETWORK DROP
- ▽A# - ANALOG POTS LINE DROP W/ SPECIFIED NUMBER OF CKTS IF MORE THAN 1
- ▽# - DATA DROP W/ SPECIFIED NUMBER OF CLIENT LAN CKTS IF MORE THAN 1
- ▽S# - SIGNAGE DATA DROP W/ SPECIFIED NUMBER OF CLIENT LAN SIGN IF MORE THAN 1
- #◐ - DEDICATED 120V 15A CIRCUIT DUPLEX OUTLET W/ NUMBER OF CKTS IF MORE THAN 1
- #○ - 120V 15A CIRCUIT DUPLEX OUTLET W/ NUMBER OF CKTS IF MORE THAN 1
- #⊕ - DEDICATED 120V 15A CIRCUIT QUAD OUTLET W/ NUMBER OF CKTS IF MORE THAN 1
- #⊕ - 120V 15A CIRCUIT QUAD OUTLET W/ NUMBER OF CKTS IF MORE THAN 1
- WP# - WALL PLATE FOR AV CONNECTIVITY
- AVCT - 4-GANG AV EQUIPMENT RACK PULL BOX BEHIND EQUIPMENT RACK
- IPTV - CABLE TV CONNECTION
- FB - FLOOR BOX
- LCD - 2-GANG FOR LCD CABLES
- CAM - 2-GANG CAMERA CABLES
- ANT - CEILING MOUNTED AV ANTENNA
- SP - CEILING MOUNTED AV SPEAKER LOCATION
- SP# - WALL MOUNTED SPEAKER
- OCC - CEILING MOUNTED OCCUPATION SENSOR
- CP - CONTROL PANEL
- TSS - TOUCH SCREEN ROOM SCHEDULER
- AV - AV PLATE FOR LOW VOLTAGE AV CONNECTIONS
- CM# - CEILING ARRAY MICROPHONE
- ANT# - WIRELESS MIC ANTENNA
- WAP - CEILING MOUNTED WIRELESS ACCESS POINT
- RFG# - CEILING MOUNTED RF WIRELESS GATEWAY
- TP# - WALL MOUNTED CONTROL TOUCH PANEL
- IR# - ASSISTIVE LISTENING IR RADIATORS
- PSSI - PROJECTOR SCREEN SWITCH
- PSI - PROJECTOR SCREEN
- VP# - 1-GANG BOX FOR CEILING HUNG VIDEO PROJECTOR
- SUB - CEILING MOUNTED SUB SPEAKER
- #CATV - CABLE TV LINE W/ NUMBER OF CKTS IF MORE THAN 1
- MIR# - THE MIRROR INTERACTIVE GYM EQUIPMENT

REV.	INITIAL	DATE	REVISION DESCRIPTION	INITIAL	DATE
2	NW	04/30/21	100% CONSTRUCTION SET	BF	04/30/21
1	NW	11/09/20	50% CONSTRUCTION SET	BF	11/30/20
0	NW	10/03/20	ISSUED DWG. FOR REVIEW	BF	10/03/20

a.v. services, inc.
99 FAIRFIELD ROAD
FAIRFIELD, NEW JERSEY 07004
PHONE: (973) 575-5222
FAX: (973) 575-0857


MEDIA TECHNOLOGY IMPLEMENTATION

CLIENT: BROADVIEW SENIOR LIVING AT PURCHASE COLLEGE


TITLE: ASSISTED LIVING
A/V ELECTRICAL & REFLECTED CEILING PLANS
AL ACTIVITY ROOM S2001

PROJ. NO.	DATE	DWG. NO.
AAX	10/03/20	AAX-E402
DRAWN BY: NW	CHK. BY: BF	SCALE: AS NOTED

M:\1-01 CURRENT PROJECTS\BROADVIEW, AAX\DESIGN\REVIT\AAX-E402.DWG, APR. 12, 2021 - 2:47PM, .

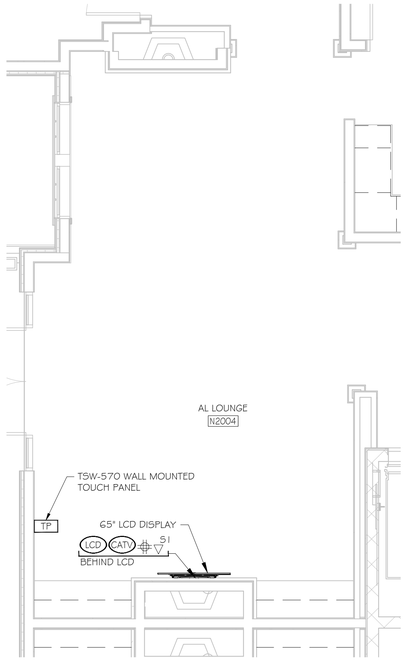

1 AUDIOVISUAL ELECTRICAL FLOOR PLAN
AL LOUNGE N2004 SCALE: 1/4"=1'-0"

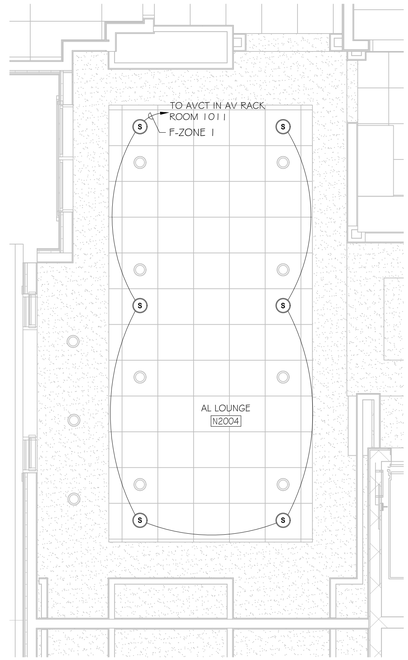

2 AUDIOVISUAL CEILING PLAN
AL LOUNGE N2004 SCALE: 1/4"=1'-0"

NOTE:
UNLESS OTHERWISE NOTED, ALL AV DEVICE SIGNAL AND CONTROL CABLE HOME RUN TO AVCT ROOM 1011.

LCD	FLAT PANEL DISPLAY (SIGNAGE & CATV)		- 2 GANG	
CABLE #	TO	FUNCTION	CABLE TYPE	QTY
FN2004-1	AVCT	REMOTE CONTROL	CAT6E SHIELDED STP	1
FN2004-2	AVCT	SPARE	CAT6E SHIELDED STP	1
FN2004-3	AVCT	SPARE REMOTE CONTROL	AX LINK	1

TP	WALL MOUNT WIRED TOUCH PANEL WITH BACK BOX			
CABLE #	TO	FUNCTION	CABLE TYPE	QTY
FN2004-11	AVCT	CONTROL	CAT6E SHIELDED STP	1

SI	SPEAKER ZONE 1			
CABLE #	TO	FUNCTION	CABLE TYPE	QTY
FN2004-21	AVCT	SPEAKER	OLYMPIC 2342T	1

BROADVIEW
SENIOR LIVING
AT PURCHASE COLLEGE

6 INTERNATIONAL DRIVE,
SUITE 120
RYE BROOK, NY 10573

LEGEND

- ▽ - CAT6 CLIENT LAN NETWORK DROP
- ▽A# - ANALOG POTS LINE DROP W/ SPECIFIED NUMBER OF CKTS IF MORE THAN 1
- ▽# - DATA DROP W/ SPECIFIED NUMBER OF CLIENT LAN CKTS IF MORE THAN 1
- ▽S# - SIGNAGE DATA DROP W/ SPECIFIED NUMBER OF CLIENT LAN SIGN IF MORE THAN 1
- #◐ - DEDICATED 120V 15A CIRCUIT DUPLEX OUTLET W/ NUMBER OF CKTS IF MORE THAN 1
- #○ - 120V 15A CIRCUIT DUPLEX OUTLET W/ NUMBER OF CKTS IF MORE THAN 1
- #⊕ - DEDICATED 120V 15A CIRCUIT QUAD OUTLET W/ NUMBER OF CKTS IF MORE THAN 1
- #⊕ - 120V 15A CIRCUIT QUAD OUTLET W/ NUMBER OF CKTS IF MORE THAN 1
- WP# - WALL PLATE FOR AV CONNECTIVITY
- AVCT - 4-GANG AV EQUIPMENT RACK PULL BOX BEHIND EQUIPMENT RACK
- IPTV - CABLE TV CONNECTION
- FB - FLOOR BOX
- LCD - 2-GANG FOR LCD CABLES
- CAM - 2-GANG CAMERA CABLES
- ANT - CEILING MOUNTED AV ANTENNA
- SP - CEILING MOUNTED AV SPEAKER LOCATION
- SP# - WALL MOUNTED SPEAKER
- OCC - CEILING MOUNTED OCCUPATION SENSOR
- CP - CONTROL PANEL
- TSS - TOUCH SCREEN ROOM SCHEDULER
- AV - AV PLATE FOR LOW VOLTAGE AV CONNECTIONS
- CM# - CEILING ARRAY MICROPHONE
- ANT# - WIRELESS MIC ANTENNA
- WAP - CEILING MOUNTED WIRELESS ACCESS POINT
- RFG# - CEILING MOUNTED RF WIRELESS GATEWAY
- TP# - WALL MOUNTED CONTROL TOUCH PANEL
- IR# - ASSISTIVE LISTENING IR RADIATORS
- PSSI - PROJECTOR SCREEN SWITCH
- PSI - PROJECTOR SCREEN
- VP# - 1-GANG BOX FOR CEILING HUNG VIDEO PROJECTOR
- SUB - CEILING MOUNTED SUB SPEAKER
- CATV# - CABLE TV LINE W/ NUMBER OF CKTS IF MORE THAN 1
- MIR# - THE MIRROR INTERACTIVE GYM EQUIPMENT

ADD ALTERNATE

REV.	INITIAL	DATE	REVISION DESCRIPTION	INITIAL	DATE
	DRAWN			APPROVAL	
2	NW	04/30/21	100% CONSTRUCTION SET	BF	04/30/21
1	NW	11/09/20	50% CONSTRUCTION SET	BF	11/30/20
0	NW	10/03/20	ISSUED DWG. FOR REVIEW	BF	10/03/20

a.v.services, inc.
99 FAIRFIELD ROAD
FAIRFIELD, NEW JERSEY 07004
PHONE: (973) 575-5222
FAX: (973) 575-0857


MEDIA TECHNOLOGY IMPLEMENTATION

CLIENT: BROADVIEW SENIOR LIVING AT PURCHASE COLLEGE


TITLE: ASSISTED LIVING
A/V ELECTRICAL & REFLECTED CEILING PLANS
AL LOUNGE N2004

PROJ. NO.	AAX	DATE	10/03/20	DWG. NO.
DRAWN BY	NW	CHK. BY	BF	SCALE: AS NOTED	AAX-E403

M:\1-17 CURRENT PROJECTS\BROADVIEW, AAY\JERSOREY\AAX-E403.DWG, APR. 12, 2021 - 2:47PM, .

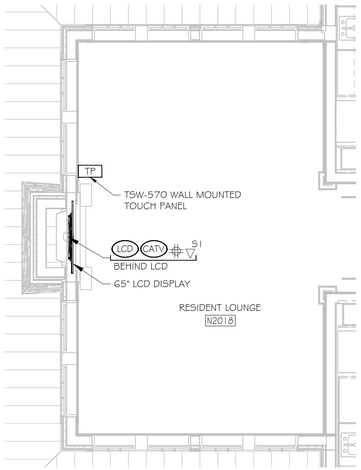

1 AUDIOVISUAL ELECTRICAL FLOOR PLAN
RESIDENT LOUNGE N2018 SCALE: 1/4"=1'-0"

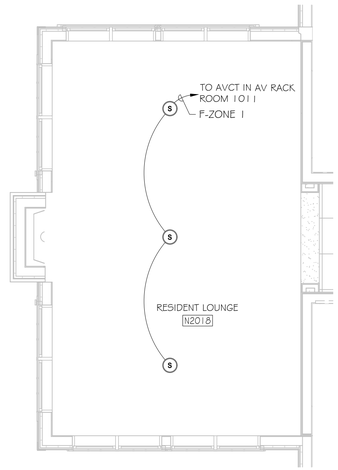

2 AUDIOVISUAL CEILING PLAN
RESIDENT LOUNGE N2018 SCALE: 1/4"=1'-0"

NOTE:
UNLESS OTHERWISE NOTED, ALL AV DEVICE SIGNAL AND CONTROL CABLE HOME RUN TO AVCT ROOM 1011.

LCD FLAT PANEL DISPLAY (SIGNAGE & CATV) - 2 GANG

CABLE #	TO	FUNCTION	CABLE TYPE	QTY
FN2018-1	AVCT	REMOTE CONTROL	CAT6E SHIELDED STP	1
FN2018-2	AVCT	SPARE	CAT6E SHIELDED STP	1
FN2018-3	AVCT	SPARE REMOTE CONTROL	AX LINK	1

TP WALL MOUNT WIRED TOUCH PANEL WITH BACK BOX

CABLE #	TO	FUNCTION	CABLE TYPE	QTY
FN2018-11	AVCT	CONTROL	CAT6E SHIELDED STP	1

SI SPEAKER ZONE 1

CABLE #	TO	FUNCTION	CABLE TYPE	QTY
FN2018-21	AVCT	SPEAKER	OLYMPIC 2342T	1

BROADVIEW SENIOR LIVING AT PURCHASE COLLEGE
6 INTERNATIONAL DRIVE, SUITE 120
RYE BROOK, NY 10573

LEGEND

- ▽ - CAT6 CLIENT LAN NETWORK DROP
- ▽A# - ANALOG POTS LINE DROP W/ SPECIFIED NUMBER OF CKTS IF MORE THAN 1
- ▽# - DATA DROP W/ SPECIFIED NUMBER OF CLIENT LAN CKTS IF MORE THAN 1
- ▽S# - SIGNAGE DATA DROP W/ SPECIFIED NUMBER OF CLIENT LAN SIGN IF MORE THAN 1
- #◐ - DEDICATED 120V 15A CIRCUIT DUPLEX OUTLET W/ NUMBER OF CKTS IF MORE THAN 1
- #◯ - 120V 15A CIRCUIT DUPLEX OUTLET W/ NUMBER OF CKTS IF MORE THAN 1
- #⊕ - DEDICATED 120V 15A CIRCUIT QUAD OUTLET W/ NUMBER OF CKTS IF MORE THAN 1
- #⊕ - 120V 15A CIRCUIT QUAD OUTLET W/ NUMBER OF CKTS IF MORE THAN 1
- WP# - WALL PLATE FOR AV CONNECTIVITY
- AVCT - 4-GANG AV EQUIPMENT RACK PULL BOX BEHIND EQUIPMENT RACK
- IPTV - CABLE TV CONNECTION
- FB - FLOOR BOX
- LCD - 2-GANG FOR LCD CABLES
- CAM - 2-GANG CAMERA CABLES
- ANT - CEILING MOUNTED AV ANTENNA
- SP - CEILING MOUNTED AV SPEAKER LOCATION
- SP# - WALL MOUNTED SPEAKER
- OCC - CEILING MOUNTED OCCUPATION SENSOR
- CP - CONTROL PANEL
- TSS - TOUCH SCREEN ROOM SCHEDULER
- AV - AV PLATE FOR LOW VOLTAGE AV CONNECTIONS
- CM# - CEILING ARRAY MICROPHONE
- ANT# - WIRELESS MIC ANTENNA
- WAP - CEILING MOUNTED WIRELESS ACCESS POINT
- RFG# - CEILING MOUNTED RF WIRELESS GATEWAY
- TP# - WALL MOUNTED CONTROL TOUCH PANEL
- IR# - ASSISTIVE LISTENING IR RADIATORS
- PSSI - PROJECTOR SCREEN SWITCH
- PSI - PROJECTOR SCREEN
- VP# - 1-GANG BOX FOR CEILING HUNG VIDEO PROJECTOR
- SUB - CEILING MOUNTED SUB SPEAKER
- CATV# - CABLE TV LINE W/ NUMBER OF CKTS IF MORE THAN 1
- MIR# - THE MIRROR INTERACTIVE GYM EQUIPMENT

ADD ALTERNATE

REV.	INITIAL	DATE	REVISION DESCRIPTION	INITIAL	DATE
2	NW	04/30/21	100% CONSTRUCTION SET	BF	04/30/21
1	NW	11/09/20	50% CONSTRUCTION SET	BF	11/30/20
0	NW	10/03/20	ISSUED DWG. FOR REVIEW	BF	10/03/20

DRAWN | APPROVAL

a.v.services, inc.
99 FAIRFIELD ROAD
FAIRFIELD, NEW JERSEY 07004
PHONE: (973) 575-5222
FAX: (973) 575-0857


MEDIA TECHNOLOGY IMPLEMENTATION

CLIENT: BROADVIEW SENIOR LIVING AT PURCHASE COLLEGE


TITLE: ASSISTED LIVING
A/V ELECTRICAL & REFLECTED CEILING PLANS
RESIDENT LOUNGE N2018

PROJ. NO.	AAX	DATE	10/03/20	DWG. NO.
DRAWN BY	NW	CHK. BY	BF	SCALE: AS NOTED	AAX-E404

M:\1-17 CURRENT PROJECTS\BROADVIEW, AAY\JERSHEY\AAX-E404.DWG, APR. 12, 2021 - 2:48PM, .

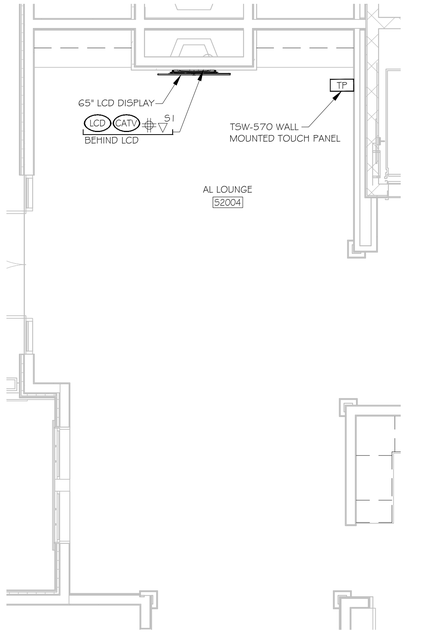

1 AUDIOVISUAL ELECTRICAL FLOOR PLAN
AL LOUNGE S2004 SCALE: 1/4"=1'-0"

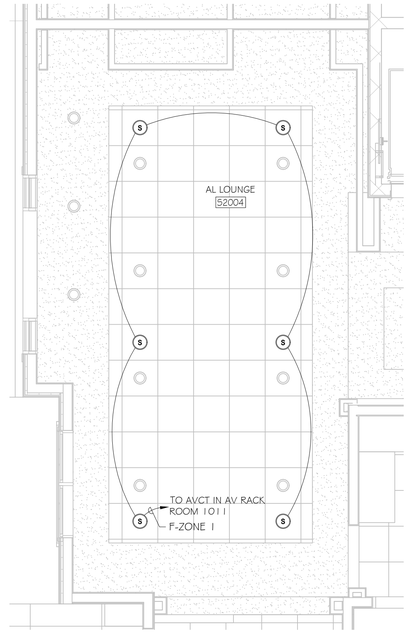

2 AUDIOVISUAL CEILING PLAN
AL LOUNGE S2004 SCALE: 1/4"=1'-0"

NOTE:
UNLESS OTHERWISE NOTED, ALL AV DEVICE SIGNAL AND CONTROL CABLE HOME RUN TO AVCT ROOM 1011.

LCD	FLAT PANEL DISPLAY (SIGNAGE & CATV) - 2 GANG			
CABLE #	TO	FUNCTION	CABLE TYPE	QTY
FS2004-1	AVCT	REMOTE CONTROL	CAT6E SHIELDED STP	1
FS2004-2	AVCT	SPARE	CAT6E SHIELDED STP	1
FS2004-3	AVCT	SPARE REMOTE CONTROL	AX LINK	1

TP	WALL MOUNT WIRED TOUCH PANEL WITH BACK BOX			
CABLE #	TO	FUNCTION	CABLE TYPE	QTY
FS2004-11	AVCT	CONTROL	CAT6E SHIELDED STP	1

S1	SPEAKER ZONE 1			
CABLE #	TO	FUNCTION	CABLE TYPE	QTY
FS2004-21	AVCT	SPEAKER	OLYMPIC 2342T	1

BROADVIEW
SENIOR LIVING
AT PURCHASE COLLEGE
6 INTERNATIONAL DRIVE,
SUITE 120
RYE BROOK, NY 10573

LEGEND

- ▽ - CAT6 CLIENT LAN NETWORK DROP
- ▽A# - ANALOG POTS LINE DROP W/ SPECIFIED NUMBER OF CKTS IF MORE THAN 1
- ▽# - DATA DROP W/ SPECIFIED NUMBER OF CLIENT LAN CKTS IF MORE THAN 1
- ▽S# - SIGNAGE DATA DROP W/ SPECIFIED NUMBER OF CLIENT LAN SIGN IF MORE THAN 1
- #◐ - DEDICATED 120V 15A CIRCUIT DUPLEX OUTLET W/ NUMBER OF CKTS IF MORE THAN 1
- #○ - 120V 15A CIRCUIT DUPLEX OUTLET W/ NUMBER OF CKTS IF MORE THAN 1
- #⊕ - DEDICATED 120V 15A CIRCUIT QUAD OUTLET W/ NUMBER OF CKTS IF MORE THAN 1
- #⊕ - 120V 15A CIRCUIT QUAD OUTLET W/ NUMBER OF CKTS IF MORE THAN 1
- WP# - WALL PLATE FOR AV CONNECTIVITY
- AVCT - 4-GANG AV EQUIPMENT RACK PULL BOX BEHIND EQUIPMENT RACK
- IPTV - CABLE TV CONNECTION
- FB - FLOOR BOX
- LCD - 2-GANG FOR LCD CABLES
- CAM - 2-GANG CAMERA CABLES
- ANT - CEILING MOUNTED AV ANTENNA
- SP - CEILING MOUNTED AV SPEAKER LOCATION
- SP# - WALL MOUNTED SPEAKER
- OCC - CEILING MOUNTED OCCUPATION SENSOR
- CP - CONTROL PANEL
- TSS - TOUCH SCREEN ROOM SCHEDULER
- AV - AV PLATE FOR LOW VOLTAGE AV CONNECTIONS
- CM# - CEILING ARRAY MICROPHONE
- ANT# - WIRELESS MIC ANTENNA
- WAP - CEILING MOUNTED WIRELESS ACCESS POINT
- RFG# - CEILING MOUNTED RF WIRELESS GATEWAY
- TP# - WALL MOUNTED CONTROL TOUCH PANEL
- IR# - ASSISTIVE LISTENING IR RADIATORS
- PSSI - PROJECTOR SCREEN SWITCH
- PSI - PROJECTOR SCREEN
- VP# - 1-GANG BOX FOR CEILING HUNG VIDEO PROJECTOR
- SUB - CEILING MOUNTED SUB SPEAKER
- CATV# - CABLE TV LINE W/ NUMBER OF CKTS IF MORE THAN 1
- MIR# - THE MIRROR INTERACTIVE GYM EQUIPMENT

ADD ALTERNATE

REV.	INITIAL	DATE	REVISION DESCRIPTION	INITIAL	DATE
	DRAWN			APPROVAL	
2	NW	04/30/21	100% CONSTRUCTION SET	BF	04/30/21
1	NW	11/09/20	50% CONSTRUCTION SET	BF	11/30/20
0	NW	10/03/20	ISSUED DWG. FOR REVIEW	BF	10/03/20

a.v.services, inc.
99 FAIRFIELD ROAD
FAIRFIELD, NEW JERSEY 07004
PHONE: (973) 575-5222
FAX: (973) 575-0857

MEDIA TECHNOLOGY IMPLEMENTATION


CLIENT: BROADVIEW SENIOR LIVING AT PURCHASE COLLEGE

TITLE: ASSISTED LIVING
A/V ELECTRICAL & REFLECTED CEILING PLANS
AL LOUNGE S2004


PROJ. NO.	AAX	DATE	10/03/20	DWG. NO.
DRAWN BY	NW	CHK. BY	BF	SCALE: AS NOTED

AAX-E405

M:\1-17 CURRENT PROJECTS\BROADVIEW, AAY\JERSHEY\AAX-E405.DWG, APR. 12, 2021 - 2:48PM, .

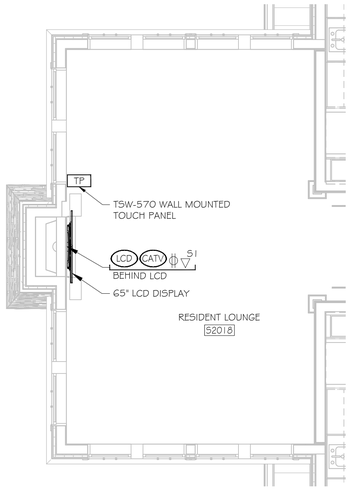

1 AUDIOVISUAL ELECTRICAL FLOOR PLAN
RESIDENT LOUNGE S2018 SCALE: 1/4"=1'-0"

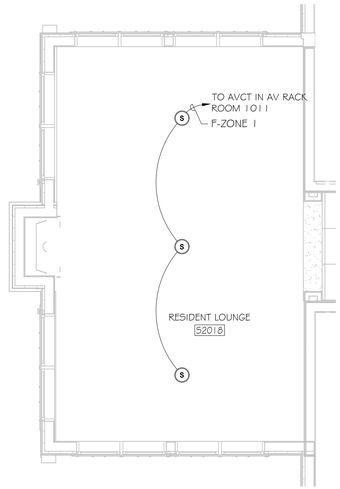

2 AUDIOVISUAL CEILING PLAN
RESIDENT LOUNGE S2018 SCALE: 1/4"=1'-0"

NOTE:
UNLESS OTHERWISE NOTED, ALL AV DEVICE SIGNAL AND CONTROL CABLE HOME RUN TO AVCT ROOM 1011.

LCD FLAT PANEL DISPLAY (SIGNAGE & CATV) - 2 GANG

CABLE #	TO	FUNCTION	CABLE TYPE	QTY
FS2018-1	AVCT	REMOTE CONTROL	CAT6E SHIELDED STP	1
FS2018-2	AVCT	SPARE	CAT6E SHIELDED STP	1
FS2018-3	AVCT	SPARE REMOTE CONTROL	AX LINK	1

TP WALL MOUNT WIRED TOUCH PANEL WITH BACK BOX

CABLE #	TO	FUNCTION	CABLE TYPE	QTY
FS2018-11	AVCT	CONTROL	CAT6E SHIELDED STP	1

S1 SPEAKER ZONE 1

CABLE #	TO	FUNCTION	CABLE TYPE	QTY
FS2018-21	AVCT	SPEAKER	OLYMPIC 2342T	1

BROADVIEW
SENIOR LIVING
AT PURCHASE COLLEGE

6 INTERNATIONAL DRIVE,
SUITE 120
RYE BROOK, NY 10573

LEGEND

- ▽ - CAT6 CLIENT LAN NETWORK DROP
- ▽A# - ANALOG POTS LINE DROP W/ SPECIFIED NUMBER OF CKTS IF MORE THAN 1
- ▽# - DATA DROP W/ SPECIFIED NUMBER OF CLIENT LAN CKTS IF MORE THAN 1
- ▽S# - SIGNAGE DATA DROP W/ SPECIFIED NUMBER OF CLIENT LAN SIGN IF MORE THAN 1
- #◐ - DEDICATED 120V 15A CIRCUIT DUPLEX OUTLET W/ NUMBER OF CKTS IF MORE THAN 1
- #◑ - 120V 15A CIRCUIT DUPLEX OUTLET W/ NUMBER OF CKTS IF MORE THAN 1
- #⊕ - DEDICATED 120V 15A CIRCUIT QUAD OUTLET W/ NUMBER OF CKTS IF MORE THAN 1
- #⊕ - 120V 15A CIRCUIT QUAD OUTLET W/ NUMBER OF CKTS IF MORE THAN 1
- WP# - WALL PLATE FOR AV CONNECTIVITY
- AVCT - 4-GANG AV EQUIPMENT RACK PULL BOX BEHIND EQUIPMENT RACK
- IPTV - CABLE TV CONNECTION
- FB - FLOOR BOX
- LCD - 2-GANG FOR LCD CABLES
- CAM - 2-GANG CAMERA CABLES
- ANT - CEILING MOUNTED AV ANTENNA
- SP - CEILING MOUNTED AV SPEAKER LOCATION
- SP# - WALL MOUNTED SPEAKER
- OCC - CEILING MOUNTED OCCUPATION SENSOR
- CP - CONTROL PANEL
- TSS - TOUCH SCREEN ROOM SCHEDULER
- AV - AV PLATE FOR LOW VOLTAGE AV CONNECTIONS
- CM# - CEILING ARRAY MICROPHONE
- ANT# - WIRELESS MIC ANTENNA
- WAP - CEILING MOUNTED WIRELESS ACCESS POINT
- RFG# - CEILING MOUNTED RF WIRELESS GATEWAY
- TP# - WALL MOUNTED CONTROL TOUCH PANEL
- IR# - ASSISTIVE LISTENING IR RADIATORS
- PSS1 - PROJECTOR SCREEN SWITCH
- PS1 - PROJECTOR SCREEN
- VP# - 1-GANG BOX FOR CEILING HUNG VIDEO PROJECTOR
- SUB - CEILING MOUNTED SUB SPEAKER
- CATV# - CABLE TV LINE W/ NUMBER OF CKTS IF MORE THAN 1
- MIR# - THE MIRROR INTERACTIVE GYM EQUIPMENT

ADD ALTERNATE

REV.	INITIAL	DATE	REVISION DESCRIPTION	INITIAL	DATE
	DRAWN			APPROVAL	
2	NW	04/30/21	100% CONSTRUCTION SET	BF	04/30/21
1	NW	11/09/20	50% CONSTRUCTION SET	BF	11/30/20
0	NW	10/03/20	ISSUED DWG. FOR REVIEW	BF	10/03/20

a.v.services, inc.
99 FAIRFIELD ROAD
FAIRFIELD, NEW JERSEY 07004
PHONE: (973) 575-5222
FAX: (973) 575-0857


MEDIA TECHNOLOGY IMPLEMENTATION

CLIENT: BROADVIEW SENIOR LIVING AT PURCHASE COLLEGE

TITLE: ASSISTED LIVING
A/V ELECTRICAL & REFLECTED CEILING PLANS
RESIDENT LOUNGE S2018


PROJ. NO.	DATE	DWG. NO.
AAX	10/03/20	AAX-E406
DRAWN BY: NW / CHK. BY: BF	SCALE: AS NOTED	

M:\1-07 CURRENT PROJECTS\BROADVIEW, AAY\JESSNEY\AAX-E406.DWG, APR. 12, 2021 - 2:49PM, .

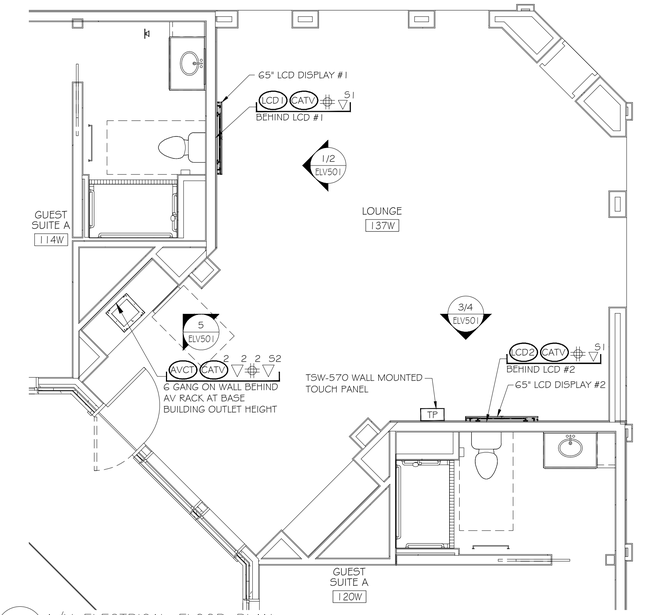

1 A/V ELECTRICAL FLOOR PLAN
LOUNGE 137W

SCALE: 1/4"=1'-0"

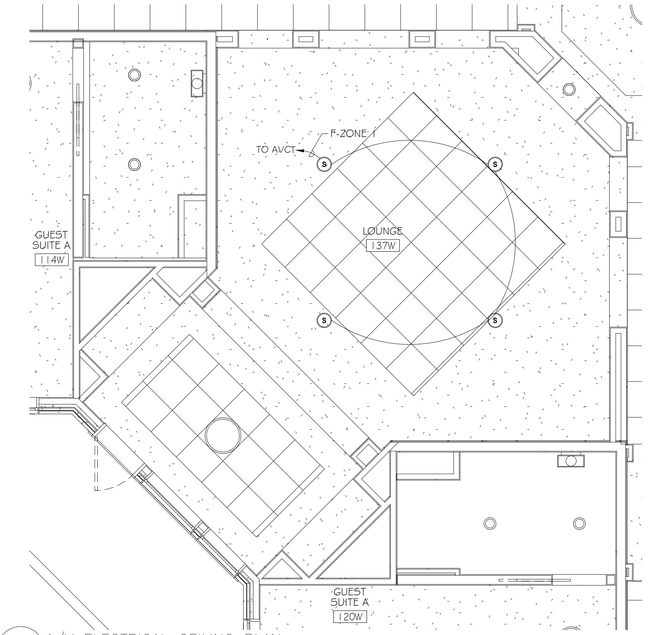

2 A/V ELECTRICAL CEILING PLAN
LOUNGE 137W

SCALE: 1/4"=1'-0"

NOTE:
UNLESS OTHERWISE NOTED, ALL AV DEVICE SIGNAL AND CONTROL CABLE HOME RUN TO AVCT IN 137W.

LCD1 FLAT PANEL DISPLAY (SIGNAGE & CATV) - 2 GANG

CABLE #	TO	FUNCTION	CABLE TYPE	QTY
F1	AVCT	REMOTE CONTROL	CAT6E SHIELDED STP	1
F2	AVCT	REMOTE CONTROL	AX LINK	1
F3	AVCT	SPARE REMOTE CONTROL	AX LINK	1
F4	AVCT	HDMI TX RX SPARE	CRESTRON DM 8G P	2

LCD2 FLAT PANEL DISPLAY (SIGNAGE & CATV) - 2 GANG

CABLE #	TO	FUNCTION	CABLE TYPE	QTY
F11	AVCT	REMOTE CONTROL	CAT6E SHIELDED STP	1
F12	AVCT	REMOTE CONTROL	AX LINK	1
F13	AVCT	SPARE REMOTE CONTROL	AX LINK	1
F14	AVCT	HDMI TX RX SPARE	CRESTRON DM 8G P	2

TP WALL MOUNT WIRED TOUCH PANEL WITH BACK BOX

CABLE #	TO	FUNCTION	CABLE TYPE	QTY
F21	AVCT	POWER - TOUCH PANEL	AX LINK	1
F22	AVCT	SPARE - TOUCH PANEL	CAT6E SHIELDED STP	1

S1 SPEAKER ZONE 1

CABLE #	TO	FUNCTION	CABLE TYPE	QTY
F31	AVCT	SPEAKER	OLYMPIC 2342T	1

AVCT AVCT - 6 GANG BOX

CABLE #	TO	FUNCTION	CABLE TYPE	QTY
F135W-1	AVCT RM 135W	SPARE CONTROL	AX LINK	1
F135W-2	AVCT RM 135W	SPARE - CONTROL	CAT6E SHIELDED STP	1

BROADVIEW
SENIOR LIVING
AT PURCHASE COLLEGE

6 INTERNATIONAL DRIVE,
SUITE 120
RYE BROOK, NY 10573

LEGEND

- ▽ - CAT6 CLIENT LAN NETWORK DROP
- ▽A# - ANALOG POTS LINE DROP W/ SPECIFIED NUMBER OF CKTS IF MORE THAN 1
- ▽# - DATA DROP W/ SPECIFIED NUMBER OF CLIENT LAN CKTS IF MORE THAN 1
- ▽S# - SIGNAGE DATA DROP W/ SPECIFIED NUMBER OF CLIENT LAN SIGN IF MORE THAN 1
- #◐ - DEDICATED 120V 15A CIRCUIT DUPLEX OUTLET W/ NUMBER OF CKTS IF MORE THAN 1
- #◯ - 120V 15A CIRCUIT DUPLEX OUTLET W/ NUMBER OF CKTS IF MORE THAN 1
- #■ - DEDICATED 120V 15A CIRCUIT QUAD OUTLET W/ NUMBER OF CKTS IF MORE THAN 1
- #⊞ - 120V 15A CIRCUIT QUAD OUTLET W/ NUMBER OF CKTS IF MORE THAN 1
- WP# - WALL PLATE FOR AV CONNECTIVITY
- AVCT - 4-GANG AV EQUIPMENT RACK PULL BOX BEHIND EQUIPMENT RACK
- IPTV - CABLE TV CONNECTION
- FB - FLOOR BOX
- LCD - 2-GANG FOR LCD CABLES
- CAM - 2-GANG CAMERA CABLES
- ANT - CEILING MOUNTED AV ANTENNA
- SP - CEILING MOUNTED AV SPEAKER LOCATION
- SP# - WALL MOUNTED SPEAKER
- OCC - CEILING MOUNTED OCCUPATION SENSOR
- CP - CONTROL PANEL
- TSS - TOUCH SCREEN ROOM SCHEDULER
- AV - AV PLATE FOR LOW VOLTAGE AV CONNECTIONS
- CM# - CEILING ARRAY MICROPHONE
- ANT# - WIRELESS MIC ANTENNA
- WAP - CEILING MOUNTED WIRELESS ACCESS POINT
- RFG# - CEILING MOUNTED RF WIRELESS GATEWAY
- TP# - WALL MOUNTED CONTROL TOUCH PANEL
- IR# - ASSISTIVE LISTENING IR RADIATORS
- PSS1 - PROJECTOR SCREEN SWITCH
- PS1 - PROJECTOR SCREEN
- VP# - 1-GANG BOX FOR CEILING HUNG VIDEO PROJECTOR
- SUB - CEILING MOUNTED SUB SPEAKER
- CATV# - CABLE TV LINE W/ NUMBER OF CKTS IF MORE THAN 1
- MIR# - THE MIRROR INTERACTIVE GYM EQUIPMENT

REV.	INITIAL	DATE	REVISION DESCRIPTION	INITIAL	DATE
	DRAWN			APPROVAL	
2	NW	04/30/21	100% CONSTRUCTION SET	BF	04/30/21
1	NW	11/09/20	50% CONSTRUCTION SET	BF	11/30/20
0	NW	10/03/20	ISSUED DWG. FOR REVIEW	BF	10/03/20

a.v.services, inc.
99 FAIRFIELD ROAD
FAIRFIELD, NEW JERSEY 07004
PHONE: (973) 575-5222
FAX: (973) 575-0857


MEDIA TECHNOLOGY IMPLEMENTATION

CLIENT: BROADVIEW SENIOR LIVING AT PURCHASE COLLEGE


TITLE: INDEPENDENT LIVING – WEST
A/V ELECTRICAL & REFLECTED CEILING PLANS
LOUNGE 137W

PROJ. NO.	DATE	DWG. NO.
AAX	10/03/20	AAX-E501
DRAWN BY: NW	CHK. BY: BF	SCALE: AS NOTED

M:\1-01 CURRENT PROJECTS\BROADVIEW, AAX\DESIGN\EV\AAX-E501.DWG, APR. 12, 2021 - 3:48PM, .

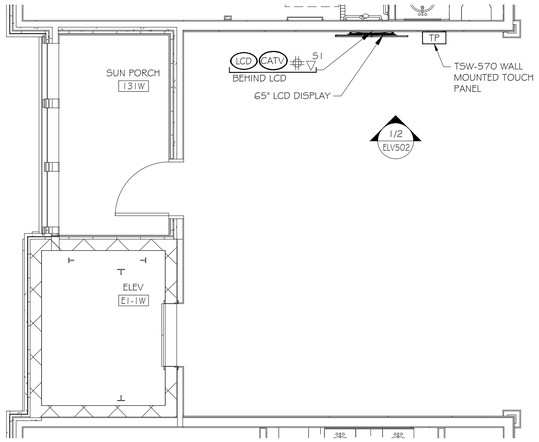

1 A/V ELECTRICAL FLOOR PLAN
WEST ELEVATOR LOUNGE LEVEL 1 SCALE: 1/4"=1'-0"

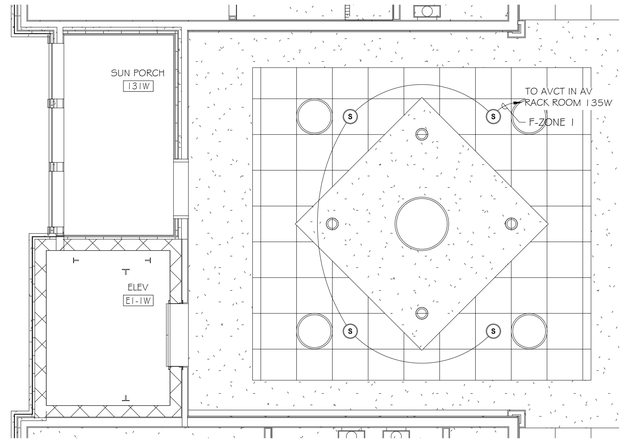

2 A/V ELECTRICAL CEILING PLAN
WEST ELEVATOR LOUNGE LEVEL 1 SCALE: 1/4"=1'-0"

NOTE:
UNLESS OTHERWISE NOTED, ALL AV DEVICE SIGNAL AND CONTROL CABLE HOME RUN TO AVCT IN RACK ROOM 135W.

LCD	FLAT PANEL DISPLAY (SIGNAGE & CATV)	- 2 GANG		
CABLE #	TO	FUNCTION	CABLE TYPE	QTY
FC130W-1	AVCT	REMOTE CONTROL	CAT6E SHIELDED STP	1
FC130W-2	AVCT	SPARE	CAT6E SHIELDED STP	1
FC130W-3	AVCT	SPARE REMOTE CONTROL	AX LINK	1

TP	WALL MOUNT WIRED TOUCH PANEL WITH BACK BOX			
CABLE #	TO	FUNCTION	CABLE TYPE	QTY
FC130W-11	AVCT	CONTROL	CAT6E SHIELDED STP	1
FC130W-12	AVCT	CONTROL	AXLINK	1

S1	SPEAKER ZONE 1			
CABLE #	TO	FUNCTION	CABLE TYPE	QTY
FC130W-21	AVCT	SPEAKER	OLYMPIC 2342T	1

BROADVIEW
SENIOR LIVING AT PURCHASE COLLEGE

6 INTERNATIONAL DRIVE,
SUITE 120
RYE BROOK, NY 10573

LEGEND

- ▽ - CAT6 CLIENT LAN NETWORK DROP
- ▽A# - ANALOG POTS LINE DROP W/ SPECIFIED NUMBER OF CKTS IF MORE THAN 1
- ▽# - DATA DROP W/ SPECIFIED NUMBER OF CLIENT LAN CKTS IF MORE THAN 1
- ▽S# - SIGNAGE DATA DROP W/ SPECIFIED NUMBER OF CLIENT LAN SIGN IF MORE THAN 1
- #(◐) - DEDICATED 120V 15A CIRCUIT DUPLEX OUTLET W/ NUMBER OF CKTS IF MORE THAN 1
- #(○) - 120V 15A CIRCUIT DUPLEX OUTLET W/ NUMBER OF CKTS IF MORE THAN 1
- #(■) - DEDICATED 120V 15A CIRCUIT QUAD OUTLET W/ NUMBER OF CKTS IF MORE THAN 1
- #(⊕) - 120V 15A CIRCUIT QUAD OUTLET W/ NUMBER OF CKTS IF MORE THAN 1
- WP# - WALL PLATE FOR AV CONNECTIVITY
- AVCT - 4-GANG AV EQUIPMENT RACK PULL BOX BEHIND EQUIPMENT RACK
- IPTV - CABLE TV CONNECTION
- FB - FLOOR BOX
- LCD - 2-GANG FOR LCD CABLES
- CAM - 2-GANG CAMERA CABLES
- ANT - CEILING MOUNTED AV ANTENNA
- SP - CEILING MOUNTED AV SPEAKER LOCATION
- SP# - WALL MOUNTED SPEAKER
- OCC - CEILING MOUNTED OCCUPATION SENSOR
- CP - CONTROL PANEL
- TSS - TOUCH SCREEN ROOM SCHEDULER
- AV - AV PLATE FOR LOW VOLTAGE AV CONNECTIONS
- CM# - CEILING ARRAY MICROPHONE
- ANT# - WIRELESS MIC ANTENNA
- WAP - CEILING MOUNTED WIRELESS ACCESS POINT
- RFG# - CEILING MOUNTED RF WIRELESS GATEWAY
- TP# - WALL MOUNTED CONTROL TOUCH PANEL
- IR# - ASSISTIVE LISTENING IR RADIATORS
- PSSW - PROJECTOR SCREEN SWITCH
- PS1 - PROJECTOR SCREEN
- VP# - 1-GANG BOX FOR CEILING HUNG VIDEO PROJECTOR
- SUB - CEILING MOUNTED SUB SPEAKER
- CATV# - CABLE TV LINE W/ NUMBER OF CKTS IF MORE THAN 1
- MIR# - THE MIRROR INTERACTIVE GYM EQUIPMENT

ADD ALTERNATE

REV.	INITIAL	DATE DRAWN	REVISION DESCRIPTION	INITIAL	DATE APPROVAL
2	NW	04/30/21	100% CONSTRUCTION SET	BF	04/30/21
1	NW	11/09/20	50% CONSTRUCTION SET	BF	11/30/20
0	NW	10/03/20	ISSUED DWG. FOR REVIEW	BF	10/03/20

a.v.services, inc.
99 FAIRFIELD ROAD
FAIRFIELD, NEW JERSEY 07004
PHONE: (973) 575-5222
FAX: (973) 575-0857


MEDIA TECHNOLOGY IMPLEMENTATION

CLIENT: BROADVIEW SENIOR LIVING AT PURCHASE COLLEGE


TITLE: INDEPENDENT LIVING – WEST
A/V ELECTRICAL & REFLECTED CEILING PLANS
WEST ELEVATOR LOUNGE LEVEL 1

PROJ. NO.	DATE	DWG. NO.
AAX	10/03/20	AAX-E502
DRAWN BY: NW / CHK. BY: BF	SCALE: AS NOTED	

M:\1-01 CURRENT PROJECTS\BROADVIEW, AAX\DESIGN\EV\AAX-E502.DWG, APR. 12, 2021 - 2:50PM,

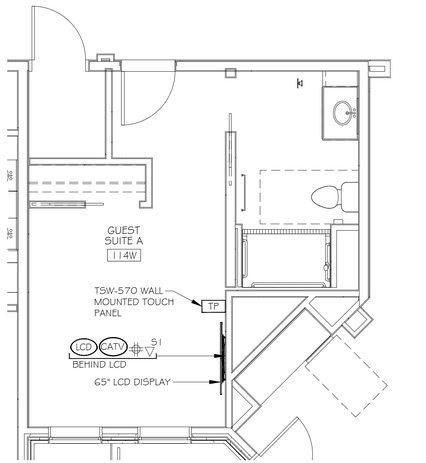

1 A/V ELECTRICAL FLOOR PLAN
GUEST SUITE 'A' 114W — SCALE: 1/4"=1'-0"

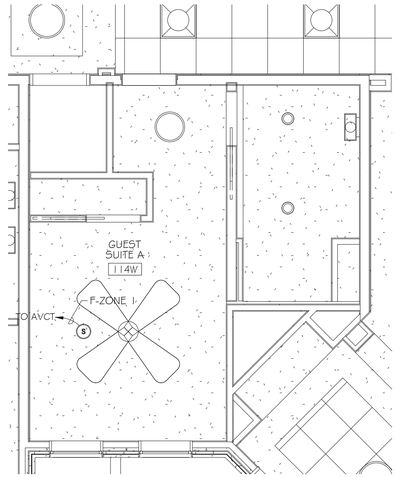

2 A/V ELECTRICAL CEILING PLAN
GUEST SUITE 'A' 114W — SCALE: 1/4"=1'-0"

NOTE:
UNLESS OTHERWISE NOTED, ALL AV DEVICE SIGNAL AND CONTROL CABLE HOME RUN TO AVCT IN RACK ROOM 135W.

LCD FLAT PANEL DISPLAY (SIGNAGE & CATV) - 2 GANG

CABLE #	TO	FUNCTION	CABLE TYPE	QTY
F114W-1	AVCT	REMOTE CONTROL	CAT6E SHIELDED STP	1
F114W-2	AVCT	SPARE	CAT6E SHIELDED STP	1
F114W-3	AVCT	SPARE REMOTE CONTROL	AX LINK	1

TP WALL MOUNT WIRED TOUCH PANEL WITH BACK BOX

CABLE #	TO	FUNCTION	CABLE TYPE	QTY
F114W-11	AVCT	CONTROL	CAT6E SHIELDED STP	1

S1 SPEAKER ZONE 1

CABLE #	TO	FUNCTION	CABLE TYPE	QTY
F114W-21	AVCT	SPEAKER	OLYMPIC 2342T	1

BROADVIEW
SENIOR LIVING
AT PURCHASE COLLEGE

6 INTERNATIONAL DRIVE,
SUITE 120
RYE BROOK, NY 10573

LEGEND

- ▽ - CAT6 CLIENT LAN NETWORK DROP
- ▽A# - ANALOG POTS LINE DROP W/ SPECIFIED NUMBER OF CKTS IF MORE THAN 1
- ▽# - DATA DROP W/ SPECIFIED NUMBER OF CLIENT LAN CKTS IF MORE THAN 1
- ▽S# - SIGNAGE DATA DROP W/ SPECIFIED NUMBER OF CLIENT LAN SIGN IF MORE THAN 1
- #/# - DEDICATED 120V 15A CIRCUIT DUPLEX OUTLET W/ NUMBER OF CKTS IF MORE THAN 1
- #/# - 120V 15A CIRCUIT DUPLEX OUTLET W/ NUMBER OF CKTS IF MORE THAN 1
- #/# - DEDICATED 120V 15A CIRCUIT QUAD OUTLET W/ NUMBER OF CKTS IF MORE THAN 1
- #/# - 120V 15A CIRCUIT QUAD OUTLET W/ NUMBER OF CKTS IF MORE THAN 1
- WP# - WALL PLATE FOR AV CONNECTIVITY
- AVCT - 4-GANG AV EQUIPMENT RACK PULL BOX BEHIND EQUIPMENT RACK
- IPTV - CABLE TV CONNECTION
- FB - FLOOR BOX
- LCD - 2-GANG FOR LCD CABLES
- CAM - 2-GANG CAMERA CABLES
- ANT - CEILING MOUNTED AV ANTENNA
- SP - CEILING MOUNTED AV SPEAKER LOCATION
- SP# - WALL MOUNTED SPEAKER
- OCC - CEILING MOUNTED OCCUPATION SENSOR
- CP - CONTROL PANEL
- TSS - TOUCH SCREEN ROOM SCHEDULER
- AV - AV PLATE FOR LOW VOLTAGE AV CONNECTIONS
- CM# - CEILING ARRAY MICROPHONE
- ANT# - WIRELESS MIC ANTENNA
- WAP - CEILING MOUNTED WIRELESS ACCESS POINT
- RFG# - CEILING MOUNTED RF WIRELESS GATEWAY
- TP# - WALL MOUNTED CONTROL TOUCH PANEL
- IR# - ASSISTIVE LISTENING IR RADIATORS
- PSS1 - PROJECTOR SCREEN SWITCH
- PS1 - PROJECTOR SCREEN
- VP# - 1-GANG BOX FOR CEILING HUNG VIDEO PROJECTOR
- SUB - CEILING MOUNTED SUB SPEAKER
- #/CATV - CABLE TV LINE W/ NUMBER OF CKTS IF MORE THAN 1
- MIR# - THE MIRROR INTERACTIVE GYM EQUIPMENT

ADD ALTERNATE

REV.	INITIAL	DATE	REVISION DESCRIPTION	INITIAL	DATE
	DRAWN			APPROVAL	
2	NW	04/30/21	100% CONSTRUCTION SET	BF	04/30/21
1	NW	11/09/20	50% CONSTRUCTION SET	BF	11/30/20
0	NW	10/03/20	ISSUED DWG. FOR REVIEW	BF	10/03/20

a.v. services, inc.
99 FAIRFIELD ROAD
FAIRFIELD, NEW JERSEY 07004
PHONE: (973) 575-5222
FAX: (973) 575-0857


MEDIA TECHNOLOGY IMPLEMENTATION

CLIENT: BROADVIEW SENIOR LIVING AT PURCHASE COLLEGE


TITLE: INDEPENDENT LIVING – WEST
A/V ELECTRICAL & REFLECTED CEILING PLANS
GUEST SUITE 'A' 114W

PROJ. NO.	DATE	DWG. NO.
AAX	10/03/20	AAX-E503
DRAWN BY: NW / CHK. BY: BF	SCALE: AS NOTED	

M:\21-01 CURRENT PROJECTS\BROADVIEW, AAX\DESIGN\EV\AAX-E503.DWG, APR 12, 2021 - 3:30PM, ..

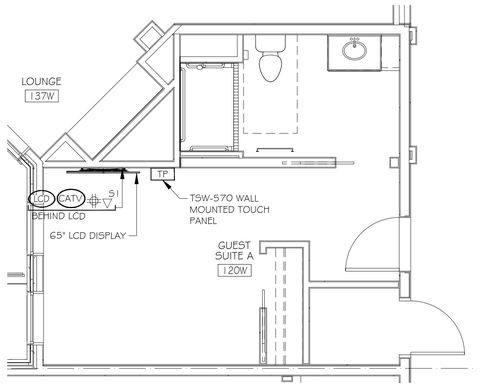

1 A/V ELECTRICAL FLOOR PLAN
GUEST SUITE 'A' 120W
SCALE: 1/4"=1'-0"

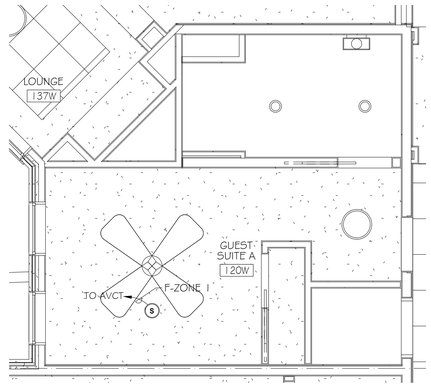

2 A/V ELECTRICAL CEILING PLAN
GUEST SUITE 'A' 120W
SCALE: 1/4"=1'-0"

NOTE:
UNLESS OTHERWISE NOTED, ALL AV DEVICE SIGNAL AND CONTROL CABLE HOME RUN TO AVCT IN RACK ROOM 135W.

LCD FLAT PANEL DISPLAY (SIGNAGE & CATV) - 2 GANG

CABLE #	TO	FUNCTION	CABLE TYPE	QTY
F120W-1	AVCT	REMOTE CONTROL	CAT6E SHIELDED STP	1
F120W-2	AVCT	SPARE	CAT6E SHIELDED STP	1
F120W-3	AVCT	SPARE REMOTE CONTROL	AX LINK	1

TP WALL MOUNT WIRED TOUCH PANEL WITH BACK BOX

CABLE #	TO	FUNCTION	CABLE TYPE	QTY
F120W-11	AVCT	CONTROL	CAT6E SHIELDED STP	1

S1 SPEAKER ZONE 1

CABLE #	TO	FUNCTION	CABLE TYPE	QTY
F120W-21	AVCT	SPEAKER	OLYMPIC 2342T	1

BROADVIEW
SENIOR LIVING
AT PURCHASE COLLEGE

6 INTERNATIONAL DRIVE,
SUITE 120
RYE BROOK, NY 10573

LEGEND

- ▽ - CAT6 CLIENT LAN NETWORK DROP
- ▽A# - ANALOG POTS LINE DROP W/ SPECIFIED NUMBER OF CKTS IF MORE THAN 1
- ▽# - DATA DROP W/ SPECIFIED NUMBER OF CLIENT LAN CKTS IF MORE THAN 1
- ▽S# - SIGNAGE DATA DROP W/ SPECIFIED NUMBER OF CLIENT LAN SIGN IF MORE THAN 1
- #◐ - DEDICATED 120V 15A CIRCUIT DUPLEX OUTLET W/ NUMBER OF CKTS IF MORE THAN 1
- #○ - 120V 15A CIRCUIT DUPLEX OUTLET W/ NUMBER OF CKTS IF MORE THAN 1
- #■ - DEDICATED 120V 15A CIRCUIT QUAD OUTLET W/ NUMBER OF CKTS IF MORE THAN 1
- #⊕ - 120V 15A CIRCUIT QUAD OUTLET W/ NUMBER OF CKTS IF MORE THAN 1
- WP# - WALL PLATE FOR AV CONNECTIVITY
- AVCT - 4-GANG AV EQUIPMENT RACK PULL BOX BEHIND EQUIPMENT RACK
- IPTV - CABLE TV CONNECTION
- FB - FLOOR BOX
- LCD - 2-GANG FOR LCD CABLES
- CAM - 2-GANG CAMERA CABLES
- ANT - CEILING MOUNTED AV ANTENNA
- SP - CEILING MOUNTED AV SPEAKER LOCATION
- SP# - WALL MOUNTED SPEAKER
- OCC - CEILING MOUNTED OCCUPATION SENSOR
- CP - CONTROL PANEL
- TSS - TOUCH SCREEN ROOM SCHEDULER
- AV - AV PLATE FOR LOW VOLTAGE AV CONNECTIONS
- CM# - CEILING ARRAY MICROPHONE
- ANT# - WIRELESS MIC ANTENNA
- WAP - CEILING MOUNTED WIRELESS ACCESS POINT
- RFG# - CEILING MOUNTED RF WIRELESS GATEWAY
- TP# - WALL MOUNTED CONTROL TOUCH PANEL
- IR# - ASSISTIVE LISTENING IR RADIATORS
- PSS1 - PROJECTOR SCREEN SWITCH
- PS1 - PROJECTOR SCREEN
- VP# - 1-GANG BOX FOR CEILING HUNG VIDEO PROJECTOR
- SUB - CEILING MOUNTED SUB SPEAKER
- CATV# - CABLE TV LINE W/ NUMBER OF CKTS IF MORE THAN 1
- MIR# - THE MIRROR INTERACTIVE GYM EQUIPMENT

ADD ALTERNATE

REV.	DRAWN INITIAL	DRAWN DATE	REVISION DESCRIPTION	APPROVAL INITIAL	APPROVAL DATE
2	NW	04/30/21	100% CONSTRUCTION SET	BF	04/30/21
1	NW	11/09/20	50% CONSTRUCTION SET	BF	11/30/20
0	NW	10/03/20	ISSUED DWG. FOR REVIEW	BF	10/03/20

a.v.services, inc.
99 FAIRFIELD ROAD
FAIRFIELD, NEW JERSEY 07004
PHONE: (973) 575-5222
FAX: (973) 575-0857


MEDIA TECHNOLOGY IMPLEMENTATION

CLIENT: BROADVIEW SENIOR LIVING AT PURCHASE COLLEGE

TITLE: INDEPENDENT LIVING – WEST
A/V ELECTRICAL & REFLECTED CEILING PLANS
GUEST SUITE 'A' 120W

PROJ. NO.	DATE	DWG. NO.
AAX	10/03/20	AAX-E504
DRAWN BY: NW / CHK. BY: BF	SCALE: AS NOTED	

M:\1-07 CURRENT PROJECTS\BROADVIEW, AAX\DESIGN\EV\AAX-E504.DWG, APR. 12, 2021 - 2:59PM, .

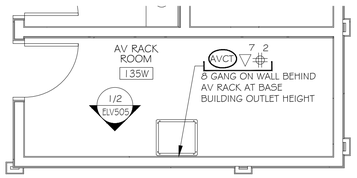

1 A/V ELECTRICAL FLOOR PLAN
RACK ROOM 135W — SCALE: 1/4"=1'-0"

NOTE:
LOCATION OF RFG AND TP TO BE DETERMINED

RFG — WALL MOUNTED RF GATEWAY - 1 GANG

CABLE #	TO	FUNCTION	CABLE TYPE	QTY
FTBD-1	AVCT	CONTROL - WL TOUCH PANEL	CAT6E SHIELDED STP	1

TP — WALL MOUNT WIRELESS TOUCH PANEL WITH BACK BOX

CABLE #	TO	FUNCTION	CABLE TYPE	QTY
FTBD-11	AVCT	POWER - TOUCH PANEL	AX LINK	1
FTBD-12	AVCT	SPARE - TOUCH PANEL	CAT6E SHIELDED STP	1

BROADVIEW
SENIOR LIVING
AT PURCHASE COLLEGE
6 INTERNATIONAL DRIVE,
SUITE 120
RYE BROOK, NY 10573

LEGEND

- ▽ - CAT6 CLIENT LAN NETWORK DROP
- ▽A# - ANALOG POTS LINE DROP W/ SPECIFIED NUMBER OF CKTS IF MORE THAN 1
- ▽# - DATA DROP W/ SPECIFIED NUMBER OF CLIENT LAN CKTS IF MORE THAN 1
- ▽S# - SIGNAGE DATA DROP W/ SPECIFIED NUMBER OF CLIENT LAN SIGN IF MORE THAN 1
- #◐ - DEDICATED 120V 15A CIRCUIT DUPLEX OUTLET W/ NUMBER OF CKTS IF MORE THAN 1
- #◯ - 120V 15A CIRCUIT DUPLEX OUTLET W/ NUMBER OF CKTS IF MORE THAN 1
- #■ - DEDICATED 120V 15A CIRCUIT QUAD OUTLET W/ NUMBER OF CKTS IF MORE THAN 1
- #⊕ - 120V 15A CIRCUIT QUAD OUTLET W/ NUMBER OF CKTS IF MORE THAN 1
- WP# - WALL PLATE FOR AV CONNECTIVITY
- AVCT - 4-GANG AV EQUIPMENT RACK PULL BOX BEHIND EQUIPMENT RACK
- IPTV - CABLE TV CONNECTION
- FB - FLOOR BOX
- LCD - 2-GANG FOR LCD CABLES
- CAM - 2-GANG CAMERA CABLES
- ANT - CEILING MOUNTED AV ANTENNA
- SP - CEILING MOUNTED AV SPEAKER LOCATION
- SP# - WALL MOUNTED SPEAKER
- OCC - CEILING MOUNTED OCCUPATION SENSOR
- CP - CONTROL PANEL
- TSS - TOUCH SCREEN ROOM SCHEDULER
- AV - AV PLATE FOR LOW VOLTAGE AV CONNECTIONS
- CM# - CEILING ARRAY MICROPHONE
- ANT# - WIRELESS MIC ANTENNA
- WAP - CEILING MOUNTED WIRELESS ACCESS POINT
- RFG# - CEILING MOUNTED RF WIRELESS GATEWAY
- TP# - WALL MOUNTED CONTROL TOUCH PANEL
- IR# - ASSISTIVE LISTENING IR RADIATORS
- PSS1 - PROJECTOR SCREEN SWITCH
- PS1 - PROJECTOR SCREEN
- VP# - 1-GANG BOX FOR CEILING HUNG VIDEO PROJECTOR
- SUB - CEILING MOUNTED SUB SPEAKER
- CATV# - CABLE TV LINE W/ NUMBER OF CKTS IF MORE THAN 1
- MIR# - THE MIRROR INTERACTIVE GYM EQUIPMENT

ADD ALTERNATE

REV.	INITIAL	DATE DRAWN	REVISION DESCRIPTION	INITIAL	DATE APPROVAL
2	NW	04/30/21	100% CONSTRUCTION SET	BF	04/30/21
1	NW	11/09/20	50% CONSTRUCTION SET	BF	11/30/20
0	NW	10/03/20	ISSUED DWG. FOR REVIEW	BF	10/03/20

a.v.services, inc.
99 FAIRFIELD ROAD
FAIRFIELD, NEW JERSEY 07004
PHONE: (973) 575-5222
FAX: (973) 575-0857


MEDIA TECHNOLOGY IMPLEMENTATION

CLIENT: BROADVIEW SENIOR LIVING AT PURCHASE COLLEGE


TITLE: INDEPENDENT LIVING – WEST
A/V ELECTRICAL & REFLECTED CEILING PLANS
RACK ROOM 135W

PROJ. NO.	DATE	DWG. NO.
AAX	10/03/20	AAX-E505
DRAWN BY: NW / CHK. BY: BF	SCALE: AS NOTED	

M:\1-07 CURRENT PROJECTS\BROADVIEW, AAX\DESIGN\EV\AAX-E505.DWG, APR. 12, 2021 - 2:48PM, .

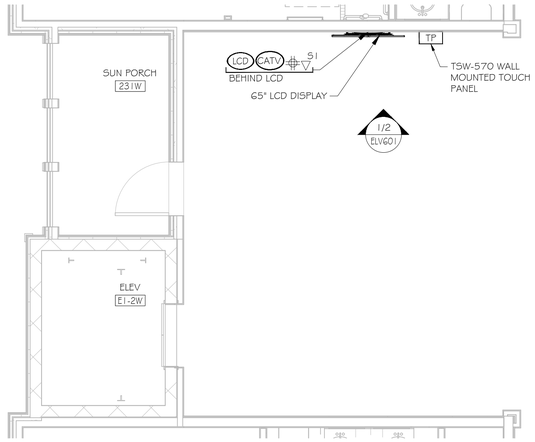

1 A/V ELECTRICAL FLOOR PLAN
WEST ELEVATOR LOUNGE LEVEL 2 SCALE: 1/4"=1'-0"

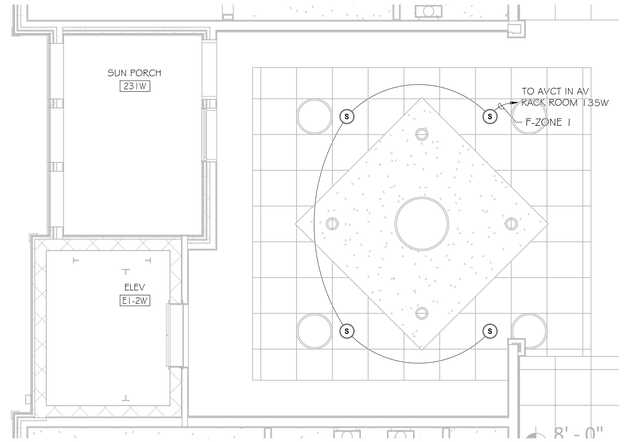

2 A/V ELECTRICAL CEILING PLAN
WEST ELEVATOR LOUNGE LEVEL 2 SCALE: 1/4"=1'-0"

NOTE:
UNLESS OTHERWISE NOTED, ALL AV DEVICE SIGNAL AND CONTROL CABLE HOME RUN TO AVCT IN RACK ROOM 135W.

LCD FLAT PANEL DISPLAY (SIGNAGE & CATV) - 2 GANG

CABLE #	TO	FUNCTION	CABLE TYPE	QTY
FC230W-1	AVCT	REMOTE CONTROL	CAT6E SHIELDED STP	1
FC230W-2	AVCT	SPARE	CAT6E SHIELDED STP	1
FC230W-3	AVCT	SPARE REMOTE CONTROL	AX LINK	1

TP WALL MOUNT WIRED TOUCH PANEL WITH BACK BOX

CABLE #	TO	FUNCTION	CABLE TYPE	QTY
FC230W-11	AVCT	CONTROL	CAT6E SHIELDED STP	1
FC230W-12	AVCT	SPARE REMOTE CONTROL	AX LINK	1

S1 SPEAKER ZONE 1

CABLE #	TO	FUNCTION	CABLE TYPE	QTY
FC230W-21	AVCT	SPEAKER	OLYMPIC 2342T	1

BROADVIEW SENIOR LIVING AT PURCHASE COLLEGE
6 INTERNATIONAL DRIVE, SUITE 120
RYE BROOK, NY 10573

LEGEND

- ▽ - CAT6 CLIENT LAN NETWORK DROP
- ▽A# - ANALOG POTS LINE DROP W/ SPECIFIED NUMBER OF CKTS IF MORE THAN 1
- ▽# - DATA DROP W/ SPECIFIED NUMBER OF CLIENT LAN CKTS IF MORE THAN 1
- ▽S# - SIGNAGE DATA DROP W/ SPECIFIED NUMBER OF CLIENT LAN SIGN IF MORE THAN 1
- #◐ - DEDICATED 120V 15A CIRCUIT DUPLEX OUTLET W/ NUMBER OF CKTS IF MORE THAN 1
- #○ - 120V 15A CIRCUIT DUPLEX OUTLET W/ NUMBER OF CKTS IF MORE THAN 1
- #■ - DEDICATED 120V 15A CIRCUIT QUAD OUTLET W/ NUMBER OF CKTS IF MORE THAN 1
- #⊕ - 120V 15A CIRCUIT QUAD OUTLET W/ NUMBER OF CKTS IF MORE THAN 1
- WP# - WALL PLATE FOR AV CONNECTIVITY
- AVCT - 4-GANG AV EQUIPMENT RACK PULL BOX BEHIND EQUIPMENT RACK
- IPTV - CABLE TV CONNECTION
- FB - FLOOR BOX
- LCD - 2-GANG FOR LCD CABLES
- CAM - 2-GANG CAMERA CABLES
- ANT - CEILING MOUNTED AV ANTENNA
- SP - CEILING MOUNTED AV SPEAKER LOCATION
- SP# - WALL MOUNTED SPEAKER
- OCC - CEILING MOUNTED OCCUPATION SENSOR
- CP - CONTROL PANEL
- TSS - TOUCH SCREEN ROOM SCHEDULER
- AV - AV PLATE FOR LOW VOLTAGE AV CONNECTIONS
- CM# - CEILING ARRAY MICROPHONE
- ANT# - WIRELESS MIC ANTENNA
- WAP - CEILING MOUNTED WIRELESS ACCESS POINT
- RFG# - CEILING MOUNTED RF WIRELESS GATEWAY
- TP# - WALL MOUNTED CONTROL TOUCH PANEL
- IR# - ASSISTIVE LISTENING IR RADIATORS
- PSS1 - PROJECTOR SCREEN SWITCH
- PS1 - PROJECTOR SCREEN
- VP# - 1-GANG BOX FOR CEILING HUNG VIDEO PROJECTOR
- SUB - CEILING MOUNTED SUB SPEAKER
- CATV# - CABLE TV LINE W/ NUMBER OF CKTS IF MORE THAN 1
- MIR# - THE MIRROR INTERACTIVE GYM EQUIPMENT

ADD ALTERNATE

REV.	DRAWN INITIAL	DRAWN DATE	REVISION DESCRIPTION	APPROVAL INITIAL	APPROVAL DATE
2	NW	04/30/21	100% CONSTRUCTION SET	BF	04/30/21
1	NW	11/09/20	50% CONSTRUCTION SET	BF	11/30/20
0	NW	10/03/20	ISSUED DWG. FOR REVIEW	BF	10/03/20

a.v.services, inc.
99 FAIRFIELD ROAD
FAIRFIELD, NEW JERSEY 07004
PHONE: (973) 575-5222
FAX: (973) 575-0857


MEDIA TECHNOLOGY IMPLEMENTATION

CLIENT: BROADVIEW SENIOR LIVING AT PURCHASE COLLEGE


TITLE: INDEPENDENT LIVING – WEST
A/V ELECTRICAL & REFLECTED CEILING PLANS
WEST ELEVATOR LOUNGE LEVEL 2

PROJ. NO.	DATE	DWG. NO.
AAX	10/03/20	AAX-E601
DRAWN BY: NW / CHK. BY: BF	SCALE: AS NOTED	

M:\1-01 CURRENT PROJECTS\BROADVIEW, AAX\DESIGN\EV\AAX-E601.DWG, APR. 13, 2021 - 8:17AM, .

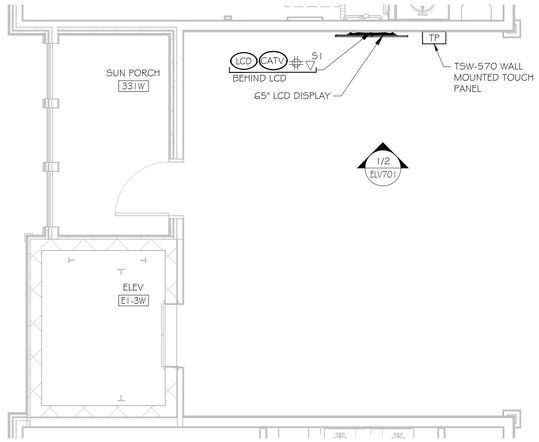

1 A/V ELECTRICAL FLOOR PLAN
WEST ELEVATOR LOUNGE LEVEL 3 SCALE: 1/4"=1'-0"

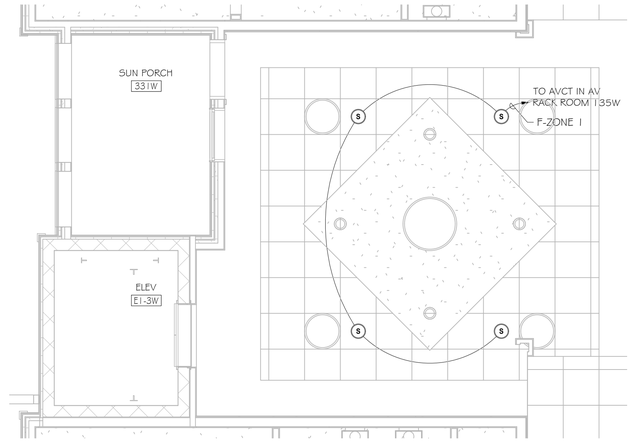

2 A/V ELECTRICAL CEILING PLAN
WEST ELEVATOR LOUNGE LEVEL 3 SCALE: 1/4"=1'-0"

NOTE:
UNLESS OTHERWISE NOTED, ALL AV DEVICE SIGNAL AND CONTROL CABLE HOME RUN TO AVCT IN RACK ROOM 135W.

LCD FLAT PANEL DISPLAY (SIGNAGE & CATV) - 2 GANG

CABLE #	TO	FUNCTION	CABLE TYPE	QTY
FC330W-1	AVCT	REMOTE CONTROL	CAT6E SHIELDED STP	1
FC330W-2	AVCT	SPARE	CAT6E SHIELDED STP	1
FC330W-3	AVCT	SPARE REMOTE CONTROL	AX LINK	1

TP WALL MOUNT WIRED TOUCH PANEL WITH BACK BOX

CABLE #	TO	FUNCTION	CABLE TYPE	QTY
FC330W-11	AVCT	CONTROL	CAT6E SHIELDED STP	1
FC330W-12	AVCT	SPARE REMOTE CONTROL	AX LINK	1

S1 SPEAKER ZONE 1

CABLE #	TO	FUNCTION	CABLE TYPE	QTY
FC330W-21	AVCT	SPEAKER	OLYMPIC 2342T	1

BROADVIEW
SENIOR LIVING AT PURCHASE COLLEGE

6 INTERNATIONAL DRIVE, SUITE 120
RYE BROOK, NY 10573

LEGEND

- ▽ - CAT6 CLIENT LAN NETWORK DROP
- ▽A# - ANALOG POTS LINE DROP W/ SPECIFIED NUMBER OF CKTS IF MORE THAN 1
- ▽# - DATA DROP W/ SPECIFIED NUMBER OF CLIENT LAN CKTS IF MORE THAN 1
- ▽S# - SIGNAGE DATA DROP W/ SPECIFIED NUMBER OF CLIENT LAN SIGN IF MORE THAN 1
- #) - DEDICATED 120V 15A CIRCUIT DUPLEX OUTLET W/ NUMBER OF CKTS IF MORE THAN 1
- #) - 120V 15A CIRCUIT DUPLEX OUTLET W/ NUMBER OF CKTS IF MORE THAN 1
- #) - DEDICATED 120V 15A CIRCUIT QUAD OUTLET W/ NUMBER OF CKTS IF MORE THAN 1
- #) - 120V 15A CIRCUIT QUAD OUTLET W/ NUMBER OF CKTS IF MORE THAN 1
- WP# - WALL PLATE FOR AV CONNECTIVITY
- AVCT - 4-GANG AV EQUIPMENT RACK PULL BOX BEHIND EQUIPMENT RACK
- IPTV - CABLE TV CONNECTION
- FB - FLOOR BOX
- LCD - 2-GANG FOR LCD CABLES
- CAM - 2-GANG CAMERA CABLES
- ANT - CEILING MOUNTED AV ANTENNA
- SP - CEILING MOUNTED AV SPEAKER LOCATION
- SP# - WALL MOUNTED SPEAKER
- OCC - CEILING MOUNTED OCCUPATION SENSOR
- CP - CONTROL PANEL
- TSS - TOUCH SCREEN ROOM SCHEDULER
- AV - AV PLATE FOR LOW VOLTAGE AV CONNECTIONS
- CM# - CEILING ARRAY MICROPHONE
- ANT# - WIRELESS MIC ANTENNA
- WAP - CEILING MOUNTED WIRELESS ACCESS POINT
- RFG# - CEILING MOUNTED RF WIRELESS GATEWAY
- TP# - WALL MOUNTED CONTROL TOUCH PANEL
- IR# - ASSISTIVE LISTENING IR RADIATORS
- PSS1 - PROJECTOR SCREEN SWITCH
- PS1 - PROJECTOR SCREEN
- VP# - 1-GANG BOX FOR CEILING HUNG VIDEO PROJECTOR
- SUB - CEILING MOUNTED SUB SPEAKER
- CATV # - CABLE TV LINE W/ NUMBER OF CKTS IF MORE THAN 1
- MIR# - THE MIRROR INTERACTIVE GYM EQUIPMENT

ADD ALTERNATE

REV.	INITIAL	DATE	REVISION DESCRIPTION	INITIAL	DATE
	DRAWN			APPROVAL	
2	NW	04/30/21	100% CONSTRUCTION SET	BF	04/30/21
1	NW	11/09/20	50% CONSTRUCTION SET	BF	11/30/20
0	NW	10/03/20	ISSUED DWG. FOR REVIEW	BF	10/03/20

a.v. services, inc.
99 FAIRFIELD ROAD
FAIRFIELD, NEW JERSEY 07004
PHONE: (973) 575-5222
FAX: (973) 575-0857


MEDIA TECHNOLOGY IMPLEMENTATION

CLIENT BROADVIEW SENIOR LIVING AT PURCHASE COLLEGE


TITLE INDEPENDENT LIVING – WEST
A/V ELECTRICAL & REFLECTED CEILING PLANS
WEST ELEVATOR LOUNGE LEVEL 3

PROJ. NO.	AAX	DATE	10/03/20	DWG. NO.	AAX-E701
DRAWN BY	NW	CHK. BY	BF	SCALE	AS NOTED

M:\V1-01 CURRENT PROJECTS\BROADVIEW, AAX\DESIGN\EV\AAX-E701.DWG, APR. 13, 2021 - 9:19AM, -

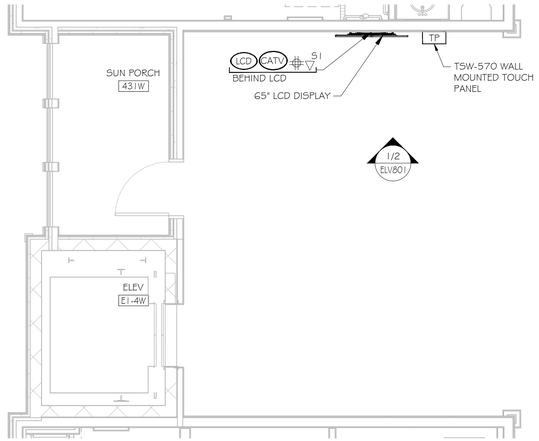

1 A/V ELECTRICAL FLOOR PLAN
WEST ELEVATOR LOUNGE LEVEL 4 SCALE: 1/4"=1'-0"

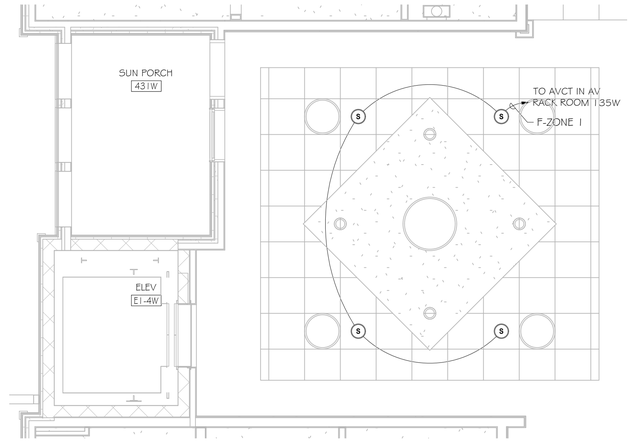

2 A/V ELECTRICAL CEILING PLAN
WEST ELEVATOR LOUNGE LEVEL 4 SCALE: 1/4"=1'-0"

NOTE:
UNLESS OTHERWISE NOTED, ALL AV DEVICE SIGNAL AND CONTROL CABLE HOME RUN TO AVCT IN RACK ROOM 135W.

LCD FLAT PANEL DISPLAY (SIGNAGE & CATV) - 2 GANG

CABLE #	TO	FUNCTION	CABLE TYPE	QTY
FC430W-1	AVCT	REMOTE CONTROL	CAT6E SHIELDED STP	1
FC430W-2	AVCT	SPARE	CAT6E SHIELDED STP	1
FC430W-3	AVCT	SPARE REMOTE CONTROL	AX LINK	1

TP WALL MOUNT WIRED TOUCH PANEL WITH BACK BOX

CABLE #	TO	FUNCTION	CABLE TYPE	QTY
FC430W-11	AVCT	CONTROL	CAT6E SHIELDED STP	1
FC430W-12	AVCT	SPARE REMOTE CONTROL	AX LINK	1

S1 SPEAKER ZONE 1

CABLE #	TO	FUNCTION	CABLE TYPE	QTY
FC430W-21	AVCT	SPEAKER	OLYMPIC 2342T	1

BROADVIEW
SENIOR LIVING AT PURCHASE COLLEGE

6 INTERNATIONAL DRIVE,
SUITE 120
RYE BROOK, NY 10573

LEGEND

- ▽ - CAT6 CLIENT LAN NETWORK DROP
- ▽A# - ANALOG POTS LINE DROP W/ SPECIFIED NUMBER OF CKTS IF MORE THAN 1
- ▽# - DATA DROP W/ SPECIFIED NUMBER OF CLIENT LAN CKTS IF MORE THAN 1
- ▽S# - SIGNAGE DATA DROP W/ SPECIFIED NUMBER OF CLIENT LAN SIGN IF MORE THAN 1
- #(◐) - DEDICATED 120V 15A CIRCUIT DUPLEX OUTLET W/ NUMBER OF CKTS IF MORE THAN 1
- #(○) - 120V 15A CIRCUIT DUPLEX OUTLET W/ NUMBER OF CKTS IF MORE THAN 1
- #(■) - DEDICATED 120V 15A CIRCUIT QUAD OUTLET W/ NUMBER OF CKTS IF MORE THAN 1
- #(⊞) - 120V 15A CIRCUIT QUAD OUTLET W/ NUMBER OF CKTS IF MORE THAN 1
- WP# - WALL PLATE FOR AV CONNECTIVITY
- AVCT - 4-GANG AV EQUIPMENT RACK PULL BOX BEHIND EQUIPMENT RACK
- IPTV - CABLE TV CONNECTION
- FB - FLOOR BOX
- LCD - 2-GANG FOR LCD CABLES
- CAM - 2-GANG CAMERA CABLES
- ANT - CEILING MOUNTED AV ANTENNA
- SP - CEILING MOUNTED AV SPEAKER LOCATION
- SP# - WALL MOUNTED SPEAKER
- OCC - CEILING MOUNTED OCCUPATION SENSOR
- CP - CONTROL PANEL
- TSS - TOUCH SCREEN ROOM SCHEDULER
- AV - AV PLATE FOR LOW VOLTAGE AV CONNECTIONS
- CM# - CEILING ARRAY MICROPHONE
- ANT# - WIRELESS MIC ANTENNA
- WAP - CEILING MOUNTED WIRELESS ACCESS POINT
- RFG# - CEILING MOUNTED RF WIRELESS GATEWAY
- TP# - WALL MOUNTED CONTROL TOUCH PANEL
- IR# - ASSISTIVE LISTENING IR RADIATORS
- PSS1 - PROJECTOR SCREEN SWITCH
- PS1 - PROJECTOR SCREEN
- VP# - 1-GANG BOX FOR CEILING HUNG VIDEO PROJECTOR
- SUB - CEILING MOUNTED SUB SPEAKER
- CATV# - CABLE TV LINE W/ NUMBER OF CKTS IF MORE THAN 1
- MIR# - THE MIRROR INTERACTIVE GYM EQUIPMENT

ADD ALTERNATE

REV.	INITIAL	DATE	REVISION DESCRIPTION	INITIAL	DATE
	DRAWN			APPROVAL	
2	NW	04/30/21	100% CONSTRUCTION SET	BF	04/30/21
1	NW	11/09/20	50% CONSTRUCTION SET	BF	11/30/20
0	NW	10/03/20	ISSUED DWG. FOR REVIEW	BF	10/03/20

a.v.services, inc.
99 FAIRFIELD ROAD
FAIRFIELD, NEW JERSEY 07004
PHONE: (973) 575-5222
FAX: (973) 575-0857


MEDIA TECHNOLOGY IMPLEMENTATION

CLIENT: BROADVIEW SENIOR LIVING AT PURCHASE COLLEGE

TITLE: INDEPENDENT LIVING – WEST
A/V ELECTRICAL & REFLECTED CEILING PLANS
WEST ELEVATOR LOUNGE LEVEL 4


PROJ. NO.	DATE	DWG. NO.
AAX	10/03/20	AAX-E801
DRAWN BY: NW / CHK. BY: BF	SCALE: AS NOTED	

M:\1-01 CURRENT PROJECTS\BROADVIEW, AAX\JERSHEY\AAX-E801.DWG, APR. 13, 2021 - 9:20AM, -

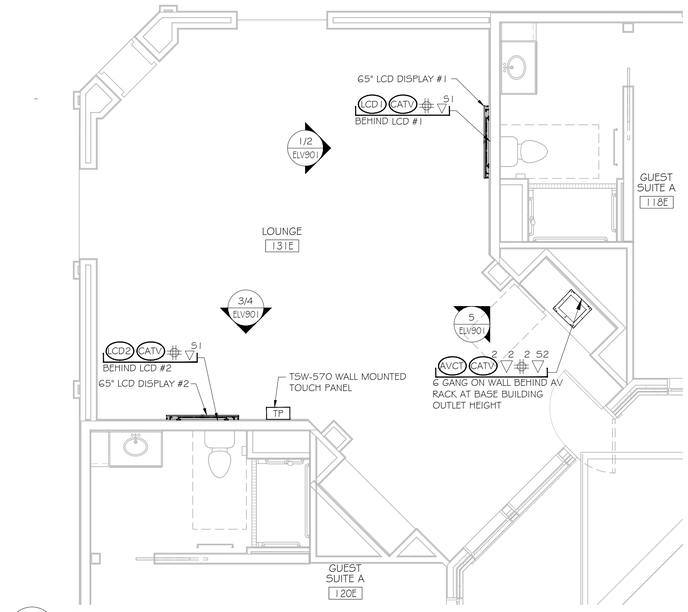

1 A/V ELECTRICAL FLOOR PLAN
LOUNGE 131E

SCALE: 1/4"=1'-0"

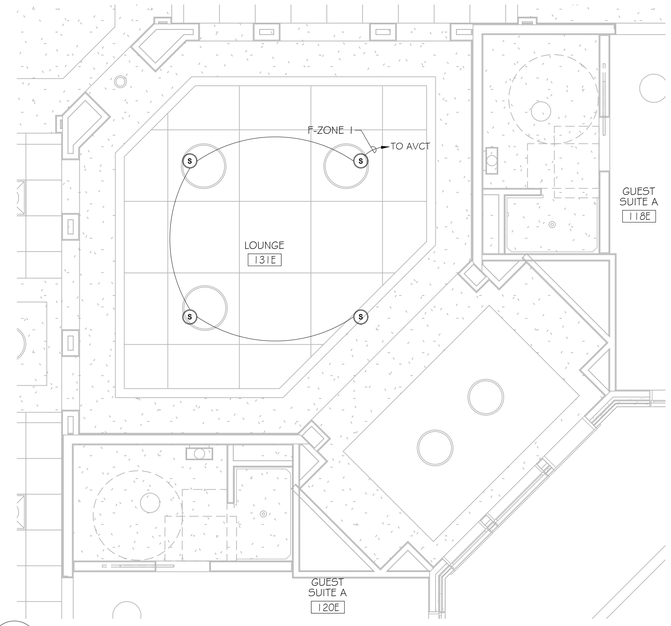

2 A/V ELECTRICAL CEILING PLAN
LOUNGE 131E

SCALE: 1/4"=1'-0"

NOTE:
UNLESS OTHERWISE NOTED, ALL AV DEVICE SIGNAL AND CONTROL CABLE HOME RUN TO AVCT IN 131E.

LCD1 FLAT PANEL DISPLAY (SIGNAGE & CATV) - 2 GANG

CABLE #	TO	FUNCTION	CABLE TYPE	QTY
F1	AVCT	REMOTE CONTROL	CAT6E SHIELDED STP	1
F2	AVCT	REMOTE CONTROL	AX LINK	1
F3	AVCT	SPARE REMOTE CONTROL	AX LINK	1
F4	AVCT	HDMI TX RX SPARE	CRESTRON DM 8G P	2

LCD2 FLAT PANEL DISPLAY (SIGNAGE & CATV) - 2 GANG

CABLE #	TO	FUNCTION	CABLE TYPE	QTY
F11	AVCT	REMOTE CONTROL	CAT6E SHIELDED STP	1
F12	AVCT	REMOTE CONTROL	AX LINK	1
F13	AVCT	SPARE REMOTE CONTROL	AX LINK	1
F14	AVCT	HDMI TX RX SPARE	CRESTRON DM 8G P	2

TP WALL MOUNT WIRED TOUCH PANEL WITH BACK BOX

CABLE #	TO	FUNCTION	CABLE TYPE	QTY
F21	AVCT	POWER - TOUCH PANEL	AX LINK	1
F22	AVCT	SPARE - TOUCH PANEL	CAT6E SHIELDED STP	1

S1 SPEAKER ZONE 1

CABLE #	TO	FUNCTION	CABLE TYPE	QTY
F31	AVCT	SPEAKER	OLYMPIC 2342T	1

AVCT AVCT - 6 GANG BOX

CABLE #	TO	FUNCTION	CABLE TYPE	QTY
F136E-1	AVCT RM 135W	SPARE CONTROL	AX LINK	1
F136E-2	AVCT RM 135W	SPARE - CONTROL	CAT6E SHIELDED STP	1

BROADVIEW
SENIOR LIVING
AT PURCHASE COLLEGE

6 INTERNATIONAL DRIVE,
SUITE 120
RYE BROOK, NY 10573

LEGEND

- ▽ - CAT6 CLIENT LAN NETWORK DROP
- ▽A# - ANALOG POTS LINE DROP W/ SPECIFIED NUMBER OF CKTS IF MORE THAN 1
- ▽# - DATA DROP W/ SPECIFIED NUMBER OF CLIENT LAN CKTS IF MORE THAN 1
- ▽S# - SIGNAGE DATA DROP W/ SPECIFIED NUMBER OF CLIENT LAN SIGN IF MORE THAN 1
- #◐ - DEDICATED 120V 15A CIRCUIT DUPLEX OUTLET W/ NUMBER OF CKTS IF MORE THAN 1
- #◑ - 120V 15A CIRCUIT DUPLEX OUTLET W/ NUMBER OF CKTS IF MORE THAN 1
- #⊞ - DEDICATED 120V 15A CIRCUIT QUAD OUTLET W/ NUMBER OF CKTS IF MORE THAN 1
- #⊞ - 120V 15A CIRCUIT QUAD OUTLET W/ NUMBER OF CKTS IF MORE THAN 1
- WP# - WALL PLATE FOR AV CONNECTIVITY
- AVCT - 4-GANG AV EQUIPMENT RACK PULL BOX BEHIND EQUIPMENT RACK
- IPTV - CABLE TV CONNECTION
- FB - FLOOR BOX
- LCD - 2-GANG FOR LCD CABLES
- CAM - 2-GANG CAMERA CABLES
- ANT - CEILING MOUNTED AV ANTENNA
- SP - CEILING MOUNTED AV SPEAKER LOCATION
- SP# - WALL MOUNTED SPEAKER
- OCC - CEILING MOUNTED OCCUPATION SENSOR
- CP - CONTROL PANEL
- TSS - TOUCH SCREEN ROOM SCHEDULER
- AV - AV PLATE FOR LOW VOLTAGE AV CONNECTIONS
- CM# - CEILING ARRAY MICROPHONE
- ANT# - WIRELESS MIC ANTENNA
- WAP - CEILING MOUNTED WIRELESS ACCESS POINT
- RFG# - CEILING MOUNTED RF WIRELESS GATEWAY
- TP# - WALL MOUNTED CONTROL TOUCH PANEL
- IR# - ASSISTIVE LISTENING IR RADIATORS
- PSS1 - PROJECTOR SCREEN SWITCH
- PS1 - PROJECTOR SCREEN
- VP# - 1-GANG BOX FOR CEILING HUNG VIDEO PROJECTOR
- SUB - CEILING MOUNTED SUB SPEAKER
- CATV# - CABLE TV LINE W/ NUMBER OF CKTS IF MORE THAN 1
- MIR# - THE MIRROR INTERACTIVE GYM EQUIPMENT

REV.	INITIAL	DATE	REVISION DESCRIPTION	INITIAL	DATE
2	NW	04/30/21	100% CONSTRUCTION SET	BF	04/30/21
1	NW	11/09/20	50% CONSTRUCTION SET	BF	11/30/20
0	NW	10/03/20	ISSUED DWG. FOR REVIEW	BF	10/03/20

DRAWN | APPROVAL

a.v.services, inc.
99 FAIRFIELD ROAD
FAIRFIELD, NEW JERSEY 07004
PHONE: (973) 575-5222
FAX: (973) 575-0857


MEDIA TECHNOLOGY IMPLEMENTATION

CLIENT: BROADVIEW SENIOR LIVING AT PURCHASE COLLEGE


TITLE: INDEPENDENT LIVING – EAST
A/V ELECTRICAL & REFLECTED CEILING PLANS
LOUNGE 131E

PROJ. NO.	DATE	DWG. NO.
AAX	10/03/20	AAX-E901
DRAWN BY: NW / CHK. BY: BF	SCALE: AS NOTED	

M:\1-01 CURRENT PROJECTS\BROADVIEW, AAX (JESSNEY)\AAX-E901.DWG, APR. 13, 2021 - 9:21AM, -

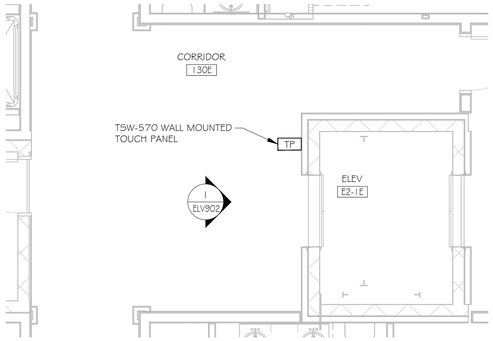

1 A/V ELECTRICAL FLOOR PLAN
EAST ELEVATOR LOUNGE LEVEL 1 SCALE: 1/4"=1'-0"

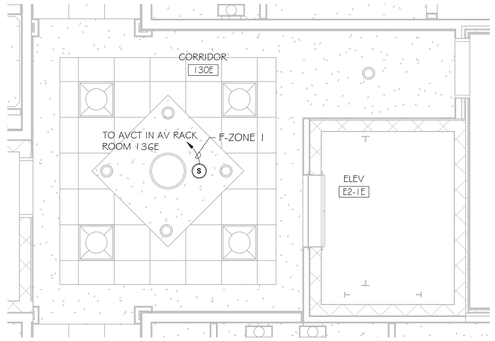

2 A/V ELECTRICAL CEILING PLAN
EAST ELEVATOR LOUNGE LEVEL 1 SCALE: 1/4"=1'-0"

NOTE:
UNLESS OTHERWISE NOTED, ALL AV DEVICE SIGNAL AND CONTROL CABLE HOME RUN TO AVCT IN AV RACK ROOM 136E.

TP	WALL MOUNT WIRED TOUCH PANEL WITH BACK BOX			
CABLE #	TO	FUNCTION	CABLE TYPE	QTY
FC130E-11	AVCT	CONTROL	CAT6E SHIELDED STP	1
FC130E-12	AVCT	CONTROL	AXLINK	1

S1	SPEAKER ZONE 1			
CABLE #	TO	FUNCTION	CABLE TYPE	QTY
FC130E-21	AVCT	SPEAKER	OLYMPIC 2342T	1

BROADVIEW SENIOR LIVING AT PURCHASE COLLEGE
6 INTERNATIONAL DRIVE, SUITE 120
RYE BROOK, NY 10573

LEGEND

- ▽ - CAT6 CLIENT LAN NETWORK DROP
- ▽A# - ANALOG POTS LINE DROP W/ SPECIFIED NUMBER OF CKTS IF MORE THAN 1
- ▽# - DATA DROP W/ SPECIFIED NUMBER OF CLIENT LAN CKTS IF MORE THAN 1
- ▽S# - SIGNAGE DATA DROP W/ SPECIFIED NUMBER OF CLIENT LAN SIGN IF MORE THAN 1
- #◐ - DEDICATED 120V 15A CIRCUIT DUPLEX OUTLET W/ NUMBER OF CKTS IF MORE THAN 1
- #○ - 120V 15A CIRCUIT DUPLEX OUTLET W/ NUMBER OF CKTS IF MORE THAN 1
- #■ - DEDICATED 120V 15A CIRCUIT QUAD OUTLET W/ NUMBER OF CKTS IF MORE THAN 1
- #⊕ - 120V 15A CIRCUIT QUAD OUTLET W/ NUMBER OF CKTS IF MORE THAN 1
- WP# - WALL PLATE FOR AV CONNECTIVITY
- AVCT - 4-GANG AV EQUIPMENT RACK PULL BOX BEHIND EQUIPMENT RACK
- IPTV - CABLE TV CONNECTION
- FB - FLOOR BOX
- LCD - 2-GANG FOR LCD CABLES
- CAM - 2-GANG CAMERA CABLES
- ANT - CEILING MOUNTED AV ANTENNA
- SP - CEILING MOUNTED AV SPEAKER LOCATION
- SP# - WALL MOUNTED SPEAKER
- OCC - CEILING MOUNTED OCCUPATION SENSOR
- CP - CONTROL PANEL
- TSS - TOUCH SCREEN ROOM SCHEDULER
- AV - AV PLATE FOR LOW VOLTAGE AV CONNECTIONS
- CM# - CEILING ARRAY MICROPHONE
- ANT# - WIRELESS MIC ANTENNA
- WAP - CEILING MOUNTED WIRELESS ACCESS POINT
- RFG# - CEILING MOUNTED RF WIRELESS GATEWAY
- TP# - WALL MOUNTED CONTROL TOUCH PANEL
- IR# - ASSISTIVE LISTENING IR RADIATORS
- PSS1 - PROJECTOR SCREEN SWITCH
- PS1 - PROJECTOR SCREEN
- VP# - 1-GANG BOX FOR CEILING HUNG VIDEO PROJECTOR
- SUB - CEILING MOUNTED SUB SPEAKER
- CATV# - CABLE TV LINE W/ NUMBER OF CKTS IF MORE THAN 1
- MIR# - THE MIRROR INTERACTIVE GYM EQUIPMENT

ADD ALTERNATE

REV.	INITIAL	DATE	REVISION DESCRIPTION	INITIAL	DATE
	DRAWN			APPROVAL	
2	NW	04/30/21	100% CONSTRUCTION SET	BF	04/30/21
1	NW	11/09/20	50% CONSTRUCTION SET	BF	11/30/20
0	NW	10/03/20	ISSUED DWG. FOR REVIEW	BF	10/03/20

a.v.services, inc.
99 FAIRFIELD ROAD
FAIRFIELD, NEW JERSEY 07004
PHONE: (973) 575-5222
FAX: (973) 575-0857


MEDIA TECHNOLOGY IMPLEMENTATION

CLIENT: BROADVIEW SENIOR LIVING AT PURCHASE COLLEGE


TITLE: INDEPENDENT LIVING – EAST
A/V ELECTRICAL & REFLECTED CEILING PLANS
EAST ELEVATOR LOUNGE LEVEL 1

PROJ. NO.	DATE	DWG. NO.
AAX	10/03/20	AAX-E902
DRAWN BY: NW / CHK. BY: BF	SCALE: AS NOTED	

M:\1-01 CURRENT PROJECTS\BROADVIEW, AAY\JERSHEY\AAX-E902.DWG, APR. 13, 2021 - 9:22AM, .

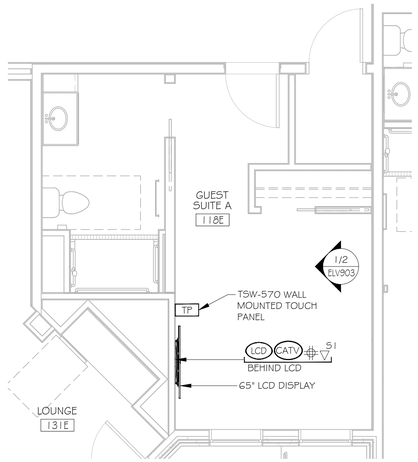

1 A/V ELECTRICAL FLOOR PLAN
GUEST SUITE 'A' 118E — SCALE: 1/4"=1'-0"

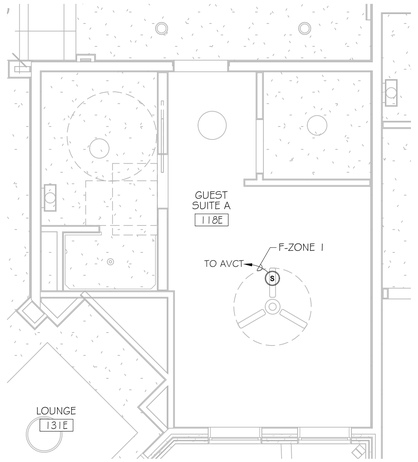

2 A/V ELECTRICAL CEILING PLAN
GUEST SUITE 'A' 118E — SCALE: 1/4"=1'-0"

NOTE:
UNLESS OTHERWISE NOTED, ALL AV DEVICE SIGNAL AND CONTROL CABLE HOME RUN TO AVCT IN AV RACK ROOM 136E.

LCD FLAT PANEL DISPLAY (SIGNAGE & CATV) - 2 GANG

CABLE #	TO	FUNCTION	CABLE TYPE	QTY
F118E-1	AVCT	REMOTE CONTROL	CAT6E SHIELDED STP	1
F118E-2	AVCT	SPARE	CAT6E SHIELDED STP	1
F118E-3	AVCT	SPARE REMOTE CONTROL	AX LINK	1

TP WALL MOUNT WIRED TOUCH PANEL WITH BACK BOX

CABLE #	TO	FUNCTION	CABLE TYPE	QTY
F118E-11	AVCT	CONTROL	CAT6E SHIELDED STP	1

S1 SPEAKER ZONE 1

CABLE #	TO	FUNCTION	CABLE TYPE	QTY
F118E-21	AVCT	SPEAKER	OLYMPIC 2342T	1

BROADVIEW
SENIOR LIVING
AT PURCHASE COLLEGE

6 INTERNATIONAL DRIVE,
SUITE 120
RYE BROOK, NY 10573

LEGEND

- ▽ - CAT6 CLIENT LAN NETWORK DROP
- ▽A# - ANALOG POTS LINE DROP W/ SPECIFIED NUMBER OF CKTS IF MORE THAN 1
- ▽# - DATA DROP W/ SPECIFIED NUMBER OF CLIENT LAN CKTS IF MORE THAN 1
- ▽S# - SIGNAGE DATA DROP W/ SPECIFIED NUMBER OF CLIENT LAN SIGN IF MORE THAN 1
- #◐ - DEDICATED 120V 15A CIRCUIT DUPLEX OUTLET W/ NUMBER OF CKTS IF MORE THAN 1
- #◯ - 120V 15A CIRCUIT DUPLEX OUTLET W/ NUMBER OF CKTS IF MORE THAN 1
- #■ - DEDICATED 120V 15A CIRCUIT QUAD OUTLET W/ NUMBER OF CKTS IF MORE THAN 1
- #⊞ - 120V 15A CIRCUIT QUAD OUTLET W/ NUMBER OF CKTS IF MORE THAN 1
- WP# - WALL PLATE FOR AV CONNECTIVITY
- AVCT - 4-GANG AV EQUIPMENT RACK PULL BOX BEHIND EQUIPMENT RACK
- IPTV - CABLE TV CONNECTION
- FB - FLOOR BOX
- LCD - 2-GANG FOR LCD CABLES
- CAM - 2-GANG CAMERA CABLES
- ANT - CEILING MOUNTED AV ANTENNA
- SP - CEILING MOUNTED AV SPEAKER LOCATION
- SP# - WALL MOUNTED SPEAKER
- OCC - CEILING MOUNTED OCCUPATION SENSOR
- CP - CONTROL PANEL
- TSS - TOUCH SCREEN ROOM SCHEDULER
- AV - AV PLATE FOR LOW VOLTAGE AV CONNECTIONS
- CM# - CEILING ARRAY MICROPHONE
- ANT# - WIRELESS MIC ANTENNA
- WAP - CEILING MOUNTED WIRELESS ACCESS POINT
- RFG# - CEILING MOUNTED RF WIRELESS GATEWAY
- TP# - WALL MOUNTED CONTROL TOUCH PANEL
- IR# - ASSISTIVE LISTENING IR RADIATORS
- PSS1 - PROJECTOR SCREEN SWITCH
- PS1 - PROJECTOR SCREEN
- VP# - 1-GANG BOX FOR CEILING HUNG VIDEO PROJECTOR
- SUB - CEILING MOUNTED SUB SPEAKER
- CATV# - CABLE TV LINE W/ NUMBER OF CKTS IF MORE THAN 1
- MIR# - THE MIRROR INTERACTIVE GYM EQUIPMENT

ADD ALTERNATE

REV.	INITIAL	DATE	REVISION DESCRIPTION	INITIAL	DATE
	DRAWN			APPROVAL	
2	NW	04/30/21	100% CONSTRUCTION SET	BF	04/30/21
1	NW	11/09/20	50% CONSTRUCTION SET	BF	11/30/20
0	NW	10/03/20	ISSUED DWG. FOR REVIEW	BF	10/03/20

a.v.services, inc.
99 FAIRFIELD ROAD
FAIRFIELD, NEW JERSEY 07004
PHONE: (973) 575-5222
FAX: (973) 575-0857


MEDIA TECHNOLOGY IMPLEMENTATION

CLIENT: BROADVIEW SENIOR LIVING AT PURCHASE COLLEGE


TITLE: INDEPENDENT LIVING – EAST
A/V ELECTRICAL & REFLECTED CEILING PLANS
GUEST SUITE 'A' 118E

PROJ. NO.	DATE	DWG. NO.
AAX	10/03/20	AAX-E903
DRAWN BY: NW / CHK. BY: BF	SCALE: AS NOTED	

M:\-01 CURRENT PROJECTS\BROADVIEW, AAX\DESIGNER\AAX-E903.DWG, APR. 13, 2021 - 9:22AM, -

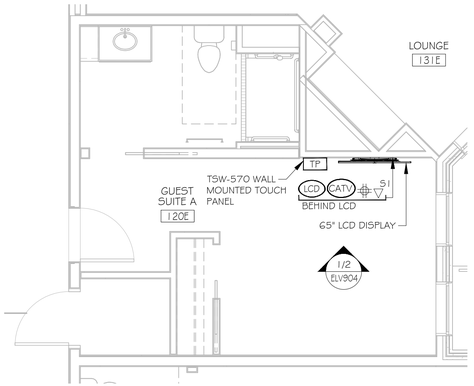

1 A/V ELECTRICAL FLOOR PLAN
GUEST SUITE 'A' 120E
SCALE: 1/4"=1'-0"

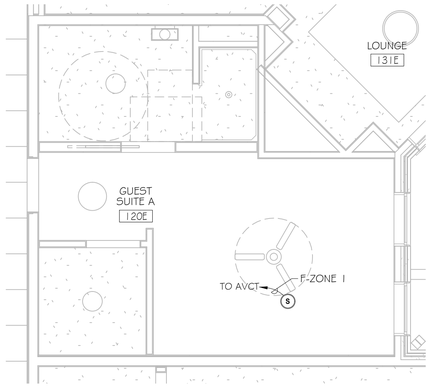

2 A/V ELECTRICAL CEILING PLAN
GUEST SUITE 'A' 120E
SCALE: 1/4"=1'-0"

NOTE:
UNLESS OTHERWISE NOTED, ALL AV DEVICE SIGNAL AND CONTROL CABLE HOME RUN TO AVCT IN AV RACK ROOM 136E.

LCD	FLAT PANEL DISPLAY (SIGNAGE & CATV)		- 2 GANG	
CABLE #	TO	FUNCTION	CABLE TYPE	QTY
F120E-1	AVCT	REMOTE CONTROL	CAT6E SHIELDED 5TP	1
F120E-2	AVCT	SPARE	CAT6E SHIELDED 5TP	1
F120E-3	AVCT	SPARE REMOTE CONTROL	AX LINK	1

TP	WALL MOUNT WIRED TOUCH PANEL WITH BACK BOX			
CABLE #	TO	FUNCTION	CABLE TYPE	QTY
F120E-11	AVCT	CONTROL	CAT6E SHIELDED 5TP	1

S1	SPEAKER ZONE 1			
CABLE #	TO	FUNCTION	CABLE TYPE	QTY
F120E-21	AVCT	SPEAKER	OLYMPIC 2342T	1

BROADVIEW
SENIOR LIVING AT PURCHASE COLLEGE

6 INTERNATIONAL DRIVE, SUITE 120
RYE BROOK, NY 10573

LEGEND

- ▽ - CAT6 CLIENT LAN NETWORK DROP
- ▽A# - ANALOG POTS LINE DROP W/ SPECIFIED NUMBER OF CKTS IF MORE THAN 1
- ▽# - DATA DROP W/ SPECIFIED NUMBER OF CLIENT LAN CKTS IF MORE THAN 1
- ▽S# - SIGNAGE DATA DROP W/ SPECIFIED NUMBER OF CLIENT LAN SIGN IF MORE THAN 1
- #(◐) - DEDICATED 120V 15A CIRCUIT DUPLEX OUTLET W/ NUMBER OF CKTS IF MORE THAN 1
- #(○) - 120V 15A CIRCUIT DUPLEX OUTLET W/ NUMBER OF CKTS IF MORE THAN 1
- #(■) - DEDICATED 120V 15A CIRCUIT QUAD OUTLET W/ NUMBER OF CKTS IF MORE THAN 1
- #(⊞) - 120V 15A CIRCUIT QUAD OUTLET W/ NUMBER OF CKTS IF MORE THAN 1
- WP# - WALL PLATE FOR AV CONNECTIVITY
- AVCT - 4-GANG AV EQUIPMENT RACK PULL BOX BEHIND EQUIPMENT RACK
- IPTV - CABLE TV CONNECTION
- FB - FLOOR BOX
- LCD - 2-GANG FOR LCD CABLES
- CAM - 2-GANG CAMERA CABLES
- ANT - CEILING MOUNTED AV ANTENNA
- SP - CEILING MOUNTED AV SPEAKER LOCATION
- SP# - WALL MOUNTED SPEAKER
- OCC - CEILING MOUNTED OCCUPATION SENSOR
- CP - CONTROL PANEL
- TSS - TOUCH SCREEN ROOM SCHEDULER
- AV - AV PLATE FOR LOW VOLTAGE AV CONNECTIONS
- CM# - CEILING ARRAY MICROPHONE
- ANT# - WIRELESS MIC ANTENNA
- WAP - CEILING MOUNTED WIRELESS ACCESS POINT
- RFG# - CEILING MOUNTED RF WIRELESS GATEWAY
- TP# - WALL MOUNTED CONTROL TOUCH PANEL
- IR# - ASSISTIVE LISTENING IR RADIATORS
- PSS1 - PROJECTOR SCREEN SWITCH
- PS1 - PROJECTOR SCREEN
- VP# - 1-GANG BOX FOR CEILING HUNG VIDEO PROJECTOR
- SUB - CEILING MOUNTED SUB SPEAKER
- CATV# - CABLE TV LINE W/ NUMBER OF CKTS IF MORE THAN 1
- MIR# - THE MIRROR INTERACTIVE GYM EQUIPMENT

ADD ALTERNATE

REV.	INITIAL	DATE	REVISION DESCRIPTION	INITIAL	DATE
	DRAWN			APPROVAL	
2	NW	04/30/21	100% CONSTRUCTION SET	BF	04/30/21
1	NW	11/09/20	50% CONSTRUCTION SET	BF	11/30/20
0	NW	10/03/20	ISSUED DWG. FOR REVIEW	BF	10/03/20

a.v.services, inc.
99 FAIRFIELD ROAD
FAIRFIELD, NEW JERSEY 07004
PHONE: (973) 575-5222
FAX: (973) 575-0857


MEDIA TECHNOLOGY IMPLEMENTATION

CLIENT: BROADVIEW SENIOR LIVING AT PURCHASE COLLEGE

TITLE: INDEPENDENT LIVING – EAST
A/V ELECTRICAL & REFLECTED CEILING PLANS
GUEST SUITE 'A' 120E

PROJ. NO.	DATE	DWG. NO.
AAX	10/03/20	AAX-E904
DRAWN BY: NW / CHK. BY: BF	SCALE: AS NOTED	

M:\1-01 CURRENT PROJECTS\BROADVIEW, AAY\JERSHEY\AAX-E904.DWG, APR. 13, 2021 - 9:22AM, .

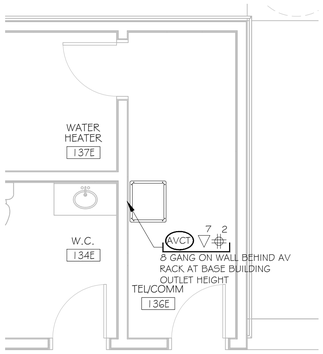

1 A/V ELECTRICAL FLOOR PLAN
RACK ROOM 136E SCALE: 1/4"=1'-0"

NOTE:
LOCATION OF RFG AND TP TO BE DETERMINED

RFG WALL MOUNTED RF GATEWAY - 1 GANG

CABLE #	TO	FUNCTION	CABLE TYPE	QTY
FTBD-1	AVCT	CONTROL - WL TOUCH PANEL	CAT6E SHIELDED STP	1

AVCT AVCT CABLE TRAY

CABLE #	TO	FUNCTION	CABLE TYPE	QTY
F136E-1	AVCT TEL/COM 135W	SPARE	CAT6E SHIELDED STP	1
F136E-2	AVCT TEL/COM 135W	SPARE	8 STRAND SM FIBER	1

TP WALL MOUNT WIRELESS TOUCH PANEL WITH BACK BOX

CABLE #	TO	FUNCTION	CABLE TYPE	QTY
FTBD-11	AVCT	POWER - TOUCH PANEL	AX LINK	1
FTBD-12	AVCT	SPARE - TOUCH PANEL	CAT6E SHIELDED STP	1

BROADVIEW
SENIOR LIVING
AT PURCHASE COLLEGE

6 INTERNATIONAL DRIVE,
SUITE 120
RYE BROOK, NY 10573

LEGEND

- ▽ - CAT6 CLIENT LAN NETWORK DROP
- ▽A# - ANALOG POTS LINE DROP W/ SPECIFIED NUMBER OF CKTS IF MORE THAN 1
- ▽# - DATA DROP W/ SPECIFIED NUMBER OF CLIENT LAN CKTS IF MORE THAN 1
- ▽S# - SIGNAGE DATA DROP W/ SPECIFIED NUMBER OF CLIENT LAN SIGN IF MORE THAN 1
- #(◐) - DEDICATED 120V 15A CIRCUIT DUPLEX OUTLET W/ NUMBER OF CKTS IF MORE THAN 1
- #(○) - 120V 15A CIRCUIT DUPLEX OUTLET W/ NUMBER OF CKTS IF MORE THAN 1
- #(■) - DEDICATED 120V 15A CIRCUIT QUAD OUTLET W/ NUMBER OF CKTS IF MORE THAN 1
- #(⊞) - 120V 15A CIRCUIT QUAD OUTLET W/ NUMBER OF CKTS IF MORE THAN 1
- WP# - WALL PLATE FOR AV CONNECTIVITY
- AVCT - 4-GANG AV EQUIPMENT RACK PULL BOX BEHIND EQUIPMENT RACK
- IPTV - CABLE TV CONNECTION
- FB - FLOOR BOX
- LCD - 2-GANG FOR LCD CABLES
- CAM - 2-GANG CAMERA CABLES
- ANT - CEILING MOUNTED AV ANTENNA
- SP - CEILING MOUNTED AV SPEAKER LOCATION
- SP# - WALL MOUNTED SPEAKER
- OCC - CEILING MOUNTED OCCUPATION SENSOR
- CP - CONTROL PANEL
- TSS - TOUCH SCREEN ROOM SCHEDULER
- AV - AV PLATE FOR LOW VOLTAGE AV CONNECTIONS
- CM# - CEILING ARRAY MICROPHONE
- ANT# - WIRELESS MIC ANTENNA
- WAP - CEILING MOUNTED WIRELESS ACCESS POINT
- RFG# - CEILING MOUNTED RF WIRELESS GATEWAY
- TP# - WALL MOUNTED CONTROL TOUCH PANEL
- IR# - ASSISTIVE LISTENING IR RADIATORS
- PSS1 - PROJECTOR SCREEN SWITCH
- PS1 - PROJECTOR SCREEN
- VP# - 1-GANG BOX FOR CEILING HUNG VIDEO PROJECTOR
- SUB - CEILING MOUNTED SUB SPEAKER
- CATV# - CABLE TV LINE W/ NUMBER OF CKTS IF MORE THAN 1
- MIR# - THE MIRROR INTERACTIVE GYM EQUIPMENT

ADD ALTERNATE

REV.	INITIAL	DATE	REVISION DESCRIPTION	INITIAL	DATE
	DRAWN			APPROVAL	
2	NW	04/30/21	100% CONSTRUCTION SET	BF	04/30/21
1	NW	11/09/20	50% CONSTRUCTION SET	BF	11/30/20
0	NW	10/03/20	ISSUED DWG. FOR REVIEW	BF	10/03/20

a.v.services, inc.
99 FAIRFIELD ROAD
FAIRFIELD, NEW JERSEY 07004
PHONE: (973) 575-5222
FAX: (973) 575-0857


MEDIA TECHNOLOGY IMPLEMENTATION

CLIENT BROADVIEW SENIOR LIVING AT PURCHASE COLLEGE


TITLE INDEPENDENT LIVING – EAST
A/V ELECTRICAL & REFLECTED CEILING PLANS
RACK ROOM 136E

PROJ. NO.	AAX	DATE	10/03/20	DWG. NO.
DRAWN BY	NW	CHK. BY	BF	SCALE AS NOTED	AAX-E905

M:\1-01 CURRENT PROJECTS\BROADVIEW, AAX\JERSHEY\AAX-E905.DWG, APR. 13, 2021 - 9:23AM, -

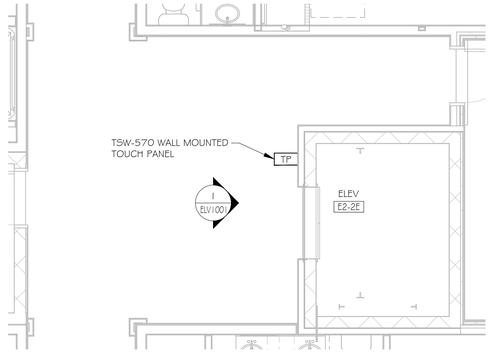

1 A/V ELECTRICAL FLOOR PLAN
EAST ELEVATOR LOUNGE LEVEL 2 SCALE: 1/4"=1'-0"

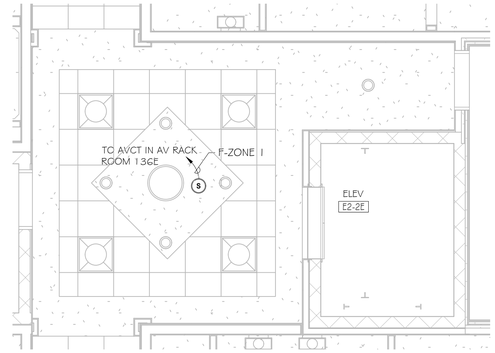

2 A/V ELECTRICAL CEILING PLAN
EAST ELEVATOR LOUNGE LEVEL 2 SCALE: 1/4"=1'-0"

NOTE:
UNLESS OTHERWISE NOTED, ALL AV DEVICE SIGNAL AND CONTROL CABLE HOME RUN TO AVCT IN AV RACK ROOM 136E.

TP WALL MOUNT WIRED TOUCH PANEL WITH BACK BOX

CABLE #	TO	FUNCTION	CABLE TYPE	QTY
FC230E-11	AVCT	CONTROL	CAT6E SHIELDED STP	1
FC230E-12	AVCT	CONTROL	AXLINK	1

S1 SPEAKER ZONE 1

CABLE #	TO	FUNCTION	CABLE TYPE	QTY
FC230E-21	AVCT	SPEAKER	OLYMPIC 2342T	1

BROADVIEW
SENIOR LIVING
AT PURCHASE COLLEGE

6 INTERNATIONAL DRIVE,
SUITE 120
RYE BROOK, NY 10573

LEGEND

- ▽ - CAT6 CLIENT LAN NETWORK DROP
- ▽A# - ANALOG POTS LINE DROP W/ SPECIFIED NUMBER OF CKTS IF MORE THAN 1
- ▽# - DATA DROP W/ SPECIFIED NUMBER OF CLIENT LAN CKTS IF MORE THAN 1
- ▽S# - SIGNAGE DATA DROP W/ SPECIFIED NUMBER OF CLIENT LAN SIGN IF MORE THAN 1
- #◐ - DEDICATED 120V 15A CIRCUIT DUPLEX OUTLET W/ NUMBER OF CKTS IF MORE THAN 1
- #○ - 120V 15A CIRCUIT DUPLEX OUTLET W/ NUMBER OF CKTS IF MORE THAN 1
- #■ - DEDICATED 120V 15A CIRCUIT QUAD OUTLET W/ NUMBER OF CKTS IF MORE THAN 1
- #⊕ - 120V 15A CIRCUIT QUAD OUTLET W/ NUMBER OF CKTS IF MORE THAN 1
- WP# - WALL PLATE FOR AV CONNECTIVITY
- AVCT - 4-GANG AV EQUIPMENT RACK PULL BOX BEHIND EQUIPMENT RACK
- IPTV - CABLE TV CONNECTION
- FB - FLOOR BOX
- LCD - 2-GANG FOR LCD CABLES
- CAM - 2-GANG CAMERA CABLES
- ANT - CEILING MOUNTED AV ANTENNA
- SP - CEILING MOUNTED AV SPEAKER LOCATION
- SP# - WALL MOUNTED SPEAKER
- OCC - CEILING MOUNTED OCCUPATION SENSOR
- CP - CONTROL PANEL
- TSS - TOUCH SCREEN ROOM SCHEDULER
- AV - AV PLATE FOR LOW VOLTAGE AV CONNECTIONS
- CM# - CEILING ARRAY MICROPHONE
- ANT# - WIRELESS MIC ANTENNA
- WAP - CEILING MOUNTED WIRELESS ACCESS POINT
- RFG# - CEILING MOUNTED RF WIRELESS GATEWAY
- TP# - WALL MOUNTED CONTROL TOUCH PANEL
- IR# - ASSISTIVE LISTENING IR RADIATORS
- PSS1 - PROJECTOR SCREEN SWITCH
- PS1 - PROJECTOR SCREEN
- VP# - 1-GANG BOX FOR CEILING HUNG VIDEO PROJECTOR
- SUB - CEILING MOUNTED SUB SPEAKER
- CATV# - CABLE TV LINE W/ NUMBER OF CKTS IF MORE THAN 1
- MIR# - THE MIRROR INTERACTIVE GYM EQUIPMENT

ADD ALTERNATE

REV.	INITIAL	DATE	REVISION DESCRIPTION	INITIAL	DATE
	DRAWN			APPROVAL	
2	NW	04/30/21	100% CONSTRUCTION SET	BF	04/30/21
1	NW	11/09/20	50% CONSTRUCTION SET	BF	11/30/20
0	NW	10/03/20	ISSUED DWG. FOR REVIEW	BF	10/03/20

a.v.services, inc.
99 FAIRFIELD ROAD
FAIRFIELD, NEW JERSEY 07004
PHONE: (973) 575-5222
FAX: (973) 575-0857


MEDIA TECHNOLOGY IMPLEMENTATION

CLIENT: BROADVIEW SENIOR LIVING AT PURCHASE COLLEGE


TITLE: INDEPENDENT LIVING – EAST
A/V ELECTRICAL & REFLECTED CEILING PLANS
EAST ELEVATOR LOUNGE LEVEL 2

PROJ. NO.	DATE	DWG. NO.
AAX	10/03/20	AAX-E1001
DRAWN BY: NW / CHK. BY: BF	SCALE: AS NOTED	

M:\1-01 CURRENT PROJECTS\BROADVIEW, AAX\JERSHEY\AAX-E1001.DWG, APR. 13, 2021 - 9:24AM, -

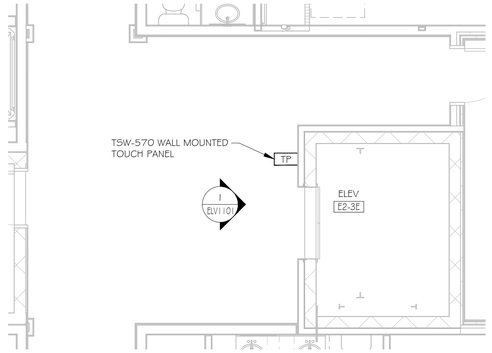

1 A/V ELECTRICAL FLOOR PLAN
EAST ELEVATOR LOUNGE LEVEL 3 SCALE: 1/4"=1'-0"

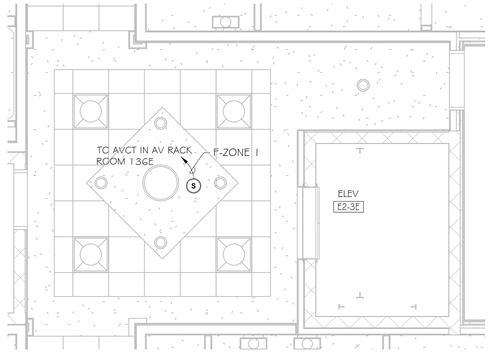

2 A/V ELECTRICAL CEILING PLAN
EAST ELEVATOR LOUNGE LEVEL 3 SCALE: 1/4"=1'-0"

NOTE:
UNLESS OTHERWISE NOTED, ALL AV DEVICE SIGNAL AND CONTROL CABLE HOME RUN TO AVCT IN AV RACK ROOM 136E.

TP WALL MOUNT WIRED TOUCH PANEL WITH BACK BOX

CABLE #	TO	FUNCTION	CABLE TYPE	QTY
FC330E-11	AVCT	CONTROL	CAT6E SHIELDED STP	1
FC330E-12	AVCT	CONTROL	AXLINK	1

S1 SPEAKER ZONE 1

CABLE #	TO	FUNCTION	CABLE TYPE	QTY
FC330E-21	AVCT	SPEAKER	OLYMPIC 2342T	1

BROADVIEW
SENIOR LIVING
AT PURCHASE COLLEGE

6 INTERNATIONAL DRIVE,
SUITE 120
RYE BROOK, NY 10573

LEGEND

- ▽ - CAT6 CLIENT LAN NETWORK DROP
- ▽A# - ANALOG POTS LINE DROP W/ SPECIFIED NUMBER OF CKTS IF MORE THAN 1
- ▽# - DATA DROP W/ SPECIFIED NUMBER OF CLIENT LAN CKTS IF MORE THAN 1
- ▽S# - SIGNAGE DATA DROP W/ SPECIFIED NUMBER OF CLIENT LAN SIGN IF MORE THAN 1
- #◐ - DEDICATED 120V 15A CIRCUIT DUPLEX OUTLET W/ NUMBER OF CKTS IF MORE THAN 1
- #○ - 120V 15A CIRCUIT DUPLEX OUTLET W/ NUMBER OF CKTS IF MORE THAN 1
- #■ - DEDICATED 120V 15A CIRCUIT QUAD OUTLET W/ NUMBER OF CKTS IF MORE THAN 1
- #⊞ - 120V 15A CIRCUIT QUAD OUTLET W/ NUMBER OF CKTS IF MORE THAN 1
- WP# - WALL PLATE FOR AV CONNECTIVITY
- AVCT - 4-GANG AV EQUIPMENT RACK PULL BOX BEHIND EQUIPMENT RACK
- IPTV - CABLE TV CONNECTION
- FB - FLOOR BOX
- LCD - 2-GANG FOR LCD CABLES
- CAM - 2-GANG CAMERA CABLES
- ANT - CEILING MOUNTED AV ANTENNA
- SP - CEILING MOUNTED AV SPEAKER LOCATION
- SP# - WALL MOUNTED SPEAKER
- OCC - CEILING MOUNTED OCCUPATION SENSOR
- CP - CONTROL PANEL
- TSS - TOUCH SCREEN ROOM SCHEDULER
- AV - AV PLATE FOR LOW VOLTAGE AV CONNECTIONS
- CM# - CEILING ARRAY MICROPHONE
- ANT# - WIRELESS MIC ANTENNA
- WAP - CEILING MOUNTED WIRELESS ACCESS POINT
- RFG# - CEILING MOUNTED RF WIRELESS GATEWAY
- TP# - WALL MOUNTED CONTROL TOUCH PANEL
- IR# - ASSISTIVE LISTENING IR RADIATORS
- PSS1 - PROJECTOR SCREEN SWITCH
- PS1 - PROJECTOR SCREEN
- VP# - 1-GANG BOX FOR CEILING HUNG VIDEO PROJECTOR
- SUB - CEILING MOUNTED SUB SPEAKER
- CATV# - CABLE TV LINE W/ NUMBER OF CKTS IF MORE THAN 1
- MIR# - THE MIRROR INTERACTIVE GYM EQUIPMENT

ADD ALTERNATE

REV.	INITIAL	DATE	REVISION DESCRIPTION	INITIAL	DATE
	DRAWN			APPROVAL	
2	NW	04/30/21	100% CONSTRUCTION SET	BF	04/30/21
1	NW	11/09/20	50% CONSTRUCTION SET	BF	11/30/20
0	NW	10/03/20	ISSUED DWG. FOR REVIEW	BF	10/03/20

a.v.services, inc.
99 FAIRFIELD ROAD
FAIRFIELD, NEW JERSEY 07004
PHONE: (973) 575-5222
FAX: (973) 575-0857


MEDIA TECHNOLOGY IMPLEMENTATION

CLIENT: BROADVIEW SENIOR LIVING AT PURCHASE COLLEGE


TITLE: INDEPENDENT LIVING – EAST
A/V ELECTRICAL & REFLECTED CEILING PLANS
EAST ELEVATOR LOUNGE LEVEL 3

PROJ. NO.	DATE	DWG. NO.
AAX	10/03/20	AAX-E1101
DRAWN BY: NW / CHK. BY: BF	SCALE: AS NOTED	

M:\1-07 CURRENT PROJECTS\BROADVIEW, AAX\JERSHEY\AAX-E1101.DWG, APR. 13, 2021 - 9:23AM, .

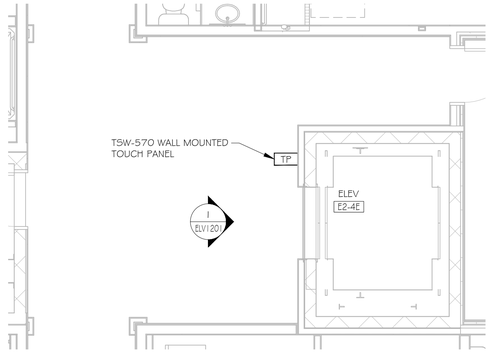

1 A/V ELECTRICAL FLOOR PLAN
EAST ELEVATOR LOUNGE LEVEL 4 SCALE: 1/4"=1'-0"

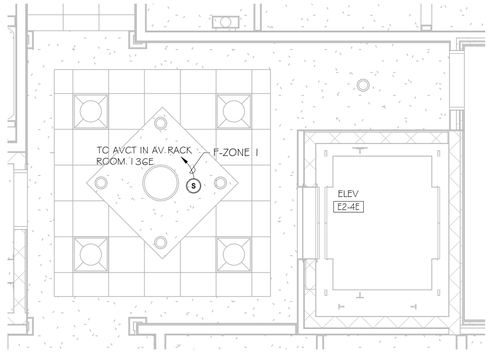

2 A/V ELECTRICAL CEILING PLAN
EAST ELEVATOR LOUNGE LEVEL 4 SCALE: 1/4"=1'-0"

NOTE:
UNLESS OTHERWISE NOTED, ALL AV DEVICE SIGNAL AND CONTROL CABLE HOME RUN TO AVCT IN AV RACK ROOM 136E.

TP	WALL MOUNT WIRED TOUCH PANEL WITH BACK BOX			
CABLE #	TO	FUNCTION	CABLE TYPE	QTY
FC430E-11	AVCT	CONTROL	CAT6E SHIELDED STP	1
FC430E-12	AVCT	CONTROL	AXLINK	1

S1	SPEAKER ZONE 1			
CABLE #	TO	FUNCTION	CABLE TYPE	QTY
FC430E-21	AVCT	SPEAKER	OLYMPIC 2342T	1

BROADVIEW
SENIOR LIVING AT PURCHASE COLLEGE
6 INTERNATIONAL DRIVE,
SUITE 120
RYE BROOK, NY 10573

LEGEND

- ▽ - CAT6 CLIENT LAN NETWORK DROP
- ▽A# - ANALOG POTS LINE DROP W/ SPECIFIED NUMBER OF CKTS IF MORE THAN 1
- ▽# - DATA DROP W/ SPECIFIED NUMBER OF CLIENT LAN CKTS IF MORE THAN 1
- ▽S# - SIGNAGE DATA DROP W/ SPECIFIED NUMBER OF CLIENT LAN SIGN IF MORE THAN 1
- #◐ - DEDICATED 120V 15A CIRCUIT DUPLEX OUTLET W/ NUMBER OF CKTS IF MORE THAN 1
- #◯ - 120V 15A CIRCUIT DUPLEX OUTLET W/ NUMBER OF CKTS IF MORE THAN 1
- #⊕ - DEDICATED 120V 15A CIRCUIT QUAD OUTLET W/ NUMBER OF CKTS IF MORE THAN 1
- #⊕ - 120V 15A CIRCUIT QUAD OUTLET W/ NUMBER OF CKTS IF MORE THAN 1
- WP# - WALL PLATE FOR AV CONNECTIVITY
- AVCT - 4-GANG AV EQUIPMENT RACK PULL BOX BEHIND EQUIPMENT RACK
- IPTV - CABLE TV CONNECTION
- FB - FLOOR BOX
- LCD - 2-GANG FOR LCD CABLES
- CAM - 2-GANG CAMERA CABLES
- ANT - CEILING MOUNTED AV ANTENNA
- SP - CEILING MOUNTED AV SPEAKER LOCATION
- SP# - WALL MOUNTED SPEAKER
- OCC - CEILING MOUNTED OCCUPATION SENSOR
- CP - CONTROL PANEL
- TSS - TOUCH SCREEN ROOM SCHEDULER
- AV - AV PLATE FOR LOW VOLTAGE AV CONNECTIONS
- CM# - CEILING ARRAY MICROPHONE
- ANT# - WIRELESS MIC ANTENNA
- WAP - CEILING MOUNTED WIRELESS ACCESS POINT
- RFG# - CEILING MOUNTED RF WIRELESS GATEWAY
- TP# - WALL MOUNTED CONTROL TOUCH PANEL
- IR# - ASSISTIVE LISTENING IR RADIATORS
- PSS1 - PROJECTOR SCREEN SWITCH
- PS1 - PROJECTOR SCREEN
- VP# - 1-GANG BOX FOR CEILING HUNG VIDEO PROJECTOR
- SUB - CEILING MOUNTED SUB SPEAKER
- CATV# - CABLE TV LINE W/ NUMBER OF CKTS IF MORE THAN 1
- MIR# - THE MIRROR INTERACTIVE GYM EQUIPMENT

ADD ALTERNATE

REV.	INITIAL	DATE	REVISION DESCRIPTION	INITIAL	DATE
	DRAWN			APPROVAL	
2	NW	04/30/21	100% CONSTRUCTION SET	BF	04/30/21
1	NW	11/09/20	50% CONSTRUCTION SET	BF	11/30/20
0	NW	10/03/20	ISSUED DWG. FOR REVIEW	BF	10/03/20

a.v.services, inc.
99 FAIRFIELD ROAD
FAIRFIELD, NEW JERSEY 07004
PHONE: (973) 575-5222
FAX: (973) 575-0857


MEDIA TECHNOLOGY IMPLEMENTATION

CLIENT: BROADVIEW SENIOR LIVING AT PURCHASE COLLEGE

TITLE: INDEPENDENT LIVING – EAST
A/V ELECTRICAL & REFLECTED CEILING PLANS
EAST ELEVATOR LOUNGE LEVEL 4


PROJ. NO.	DATE	DWG. NO.
AAX	10/03/20	AAX-E1201
DRAWN BY: NW / CHK. BY: BF	SCALE: AS NOTED	

M:\1-01 CURRENT PROJECTS\BROADVIEW, AAX\JESSNEY\AAX-E1201.DWG, APR. 13, 2021 - 9:23AM, -

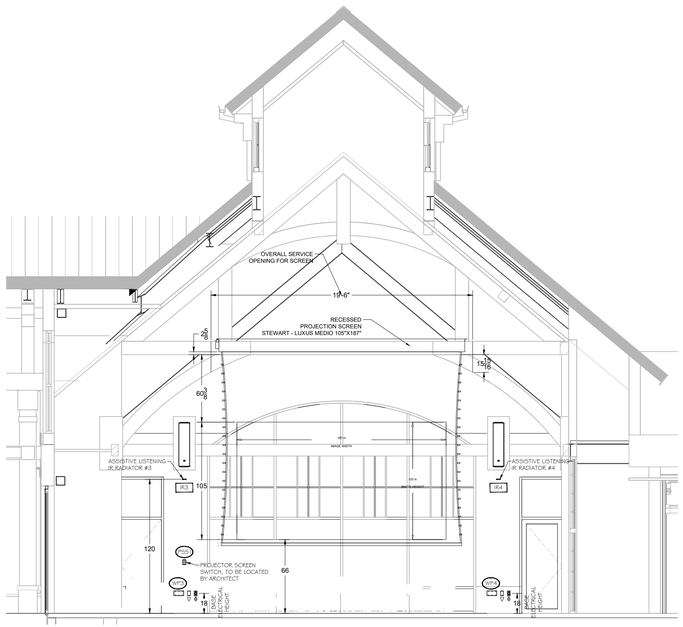


1 A/V ELEVATION NORTH SCREEN PROJECTOR ABOVE FOOD FRONT VIEW
PERFORMANCE ROOM 182

SCALE: 3/16"=1'-0"

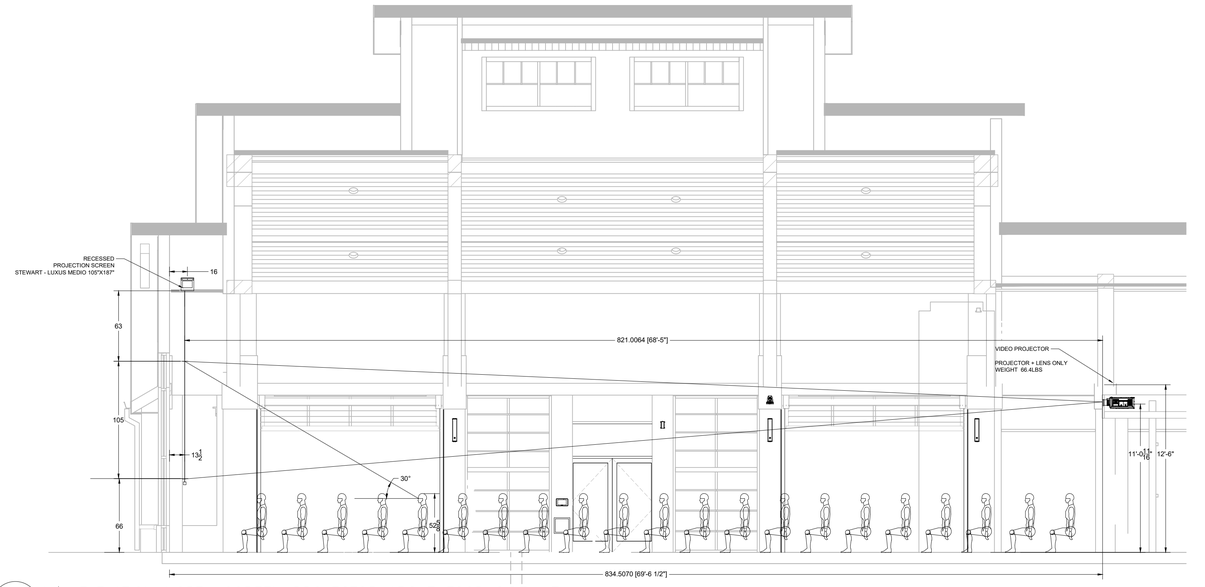


2 A/V ELEVATION NORTH SCREEN PROJECTOR ABOVE FOOD SIDE VIEW
PERFORMANCE ROOM 182

SCALE: 3/16"=1'-0"

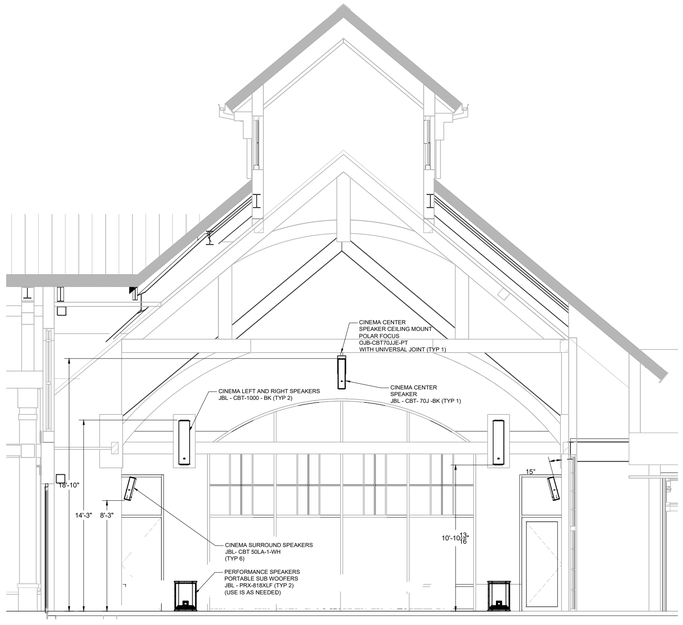

3 A/V CINEMA SPEAKER SIDE VIEW
PERFORMANCE ROOM 182

SCALE: 3/16"=1'-0"

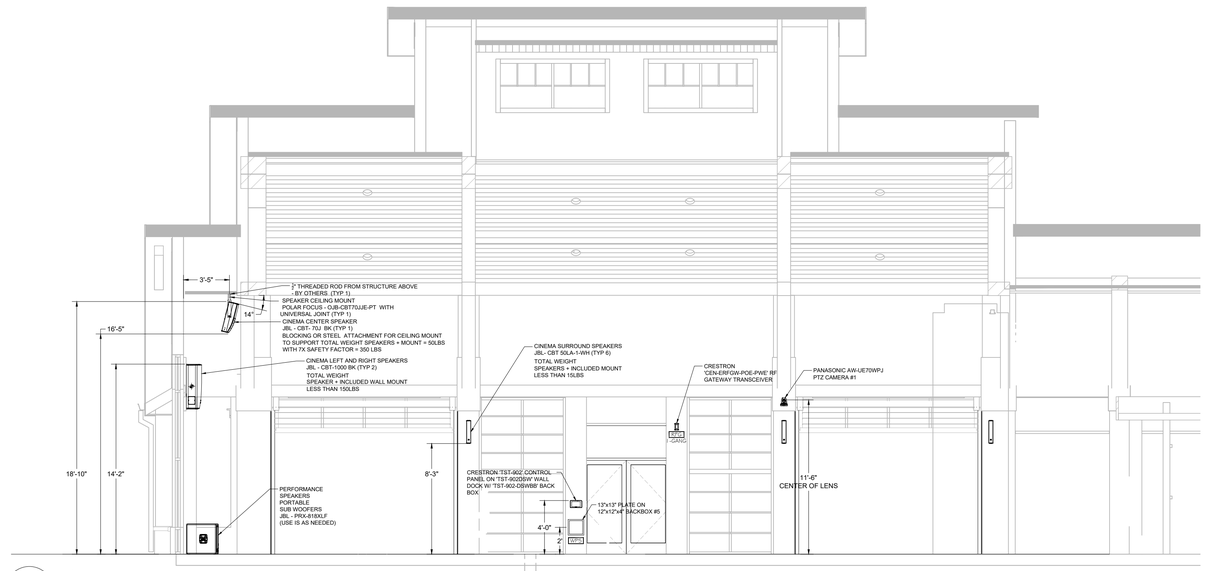

4 A/V CINEMA SPEAKER FRONT VIEW
PERFORMANCE ROOM 182

SCALE: 3/16"=1'-0"

BROADVIEW
SENIOR LIVING AT PURCHASE COLLEGE
6 INTERNATIONAL DRIVE, SUITE 120
RYE BROOK, NY 10573

LEGEND

- ▽ - CAT6 CLIENT LAN NETWORK DROP
- ▽A# - ANALOG POTS LINE DROP W/ SPECIFIED NUMBER OF CKTS IF MORE THAN 1
- ▽# - DATA DROP W/ SPECIFIED NUMBER OF CLIENT LAN CKTS IF MORE THAN 1
- ▽S# - SIGNAGE DATA DROP W/ SPECIFIED NUMBER OF CLIENT LAN SIGN IF MORE THAN 1
- #◐ - DEDICATED 120V 15A CIRCUIT DUPLEX OUTLET W/ NUMBER OF CKTS IF MORE THAN 1
- #○ - 120V 15A CIRCUIT DUPLEX OUTLET W/ NUMBER OF CKTS IF MORE THAN 1
- #⊕ - DEDICATED 120V 15A CIRCUIT QUAD OUTLET W/ NUMBER OF CKTS IF MORE THAN 1
- #⊕ - 120V 15A CIRCUIT QUAD OUTLET W/ NUMBER OF CKTS IF MORE THAN 1
- WP# - WALL PLATE FOR AV CONNECTIVITY
- AVCT - 4-GANG AV EQUIPMENT RACK PULL BOX BEHIND EQUIPMENT RACK
- IPTV - CABLE TV CONNECTION
- FB - FLOOR BOX
- LCD - 2-GANG FOR LCD CABLES
- CAM - 2-GANG CAMERA CABLES
- ANT - CEILING MOUNTED AV ANTENNA
- SP - CEILING MOUNTED AV SPEAKER LOCATION
- SP# - WALL MOUNTED SPEAKER
- OCC - CEILING MOUNTED OCCUPATION SENSOR
- CP - CONTROL PANEL
- TSS - TOUCH SCREEN ROOM SCHEDULER
- AV - AV PLATE FOR LOW VOLTAGE AV CONNECTIONS
- CM# - CEILING ARRAY MICROPHONE
- ANT# - WIRELESS MIC ANTENNA
- WAP - CEILING MOUNTED WIRELESS ACCESS POINT
- RFG# - CEILING MOUNTED RF WIRELESS GATEWAY
- TP# - WALL MOUNTED CONTROL TOUCH PANEL
- IR# - ASSISTIVE LISTENING IR RADIATORS
- PSS1 - PROJECTOR SCREEN SWITCH
- PS1 - PROJECTOR SCREEN
- VP# - 1-GANG BOX FOR CEILING HUNG VIDEO PROJECTOR
- SUB - CEILING MOUNTED SUB SPEAKER
- CATV# - CABLE TV LINE W/ NUMBER OF CKTS IF MORE THAN 1
- MIR# - THE MIRROR INTERACTIVE GYM EQUIPMENT

REV.	INITAL	DATE	REVISION DESCRIPTION	INITAL	DATE
	DRAWN			APPROVAL	
2	NW	04/30/21	100% CONSTRUCTION SET	BF	04/30/21
1	NW	11/09/20	50% CONSTRUCTION SET	BF	11/30/20
0	NW	10/03/20	ISSUED DWG. FOR REVIEW	BF	10/03/20

a.v.services, inc.
99 FAIRFIELD ROAD
FAIRFIELD, NEW JERSEY 07004
PHONE: (973) 575-5222
FAX: (973) 575-0857

MEDIA TECHNOLOGY IMPLEMENTATION


CLIENT: BROADVIEW SENIOR LIVING AT PURCHASE COLLEGE

TITLE: COMMONS BUILDING
A/V ELEVATIONS
PERFORMANCE ROOM 182

PROJ. NO.	DATE	DWG. NO.
AAX	10/03/20	AAX-ELV101a


DRAWN BY: NW | CHK. BY: BF | SCALE: AS NOTED

M:\1-17 CURRENT PROJECTS\BROADVIEW, AAY\JERSEY\AAX-ELV101-1.DWG, APR. 13, 2021 - 8:39AM, -

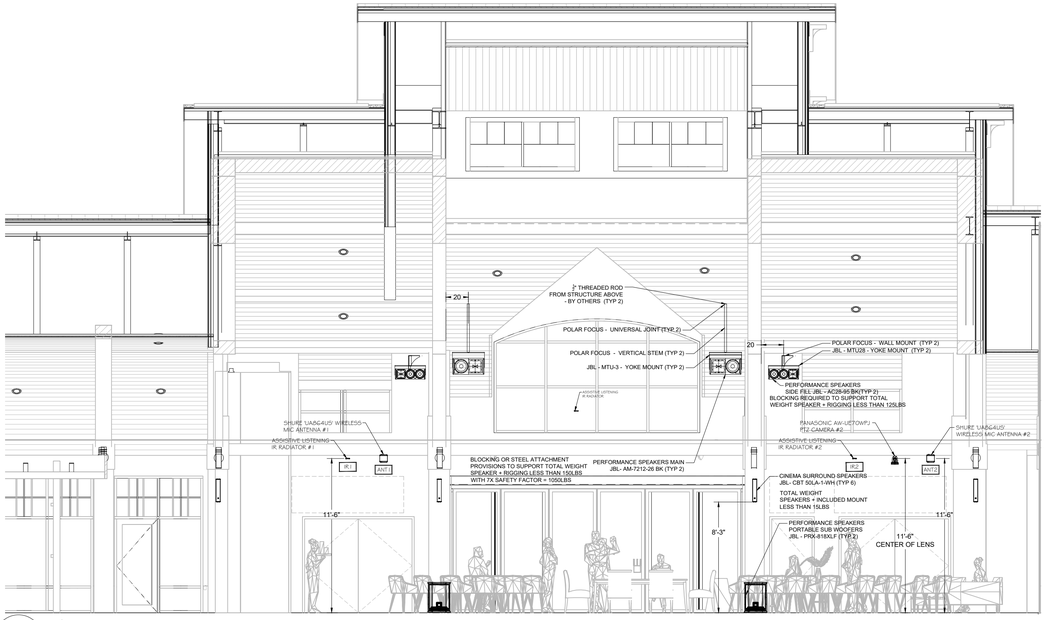


1 A/V ELEVATION MAIN SPEAKERS FRONT VIEW
PERFORMANCE ROOM 182


SCALE: 3/16"=1'-0"

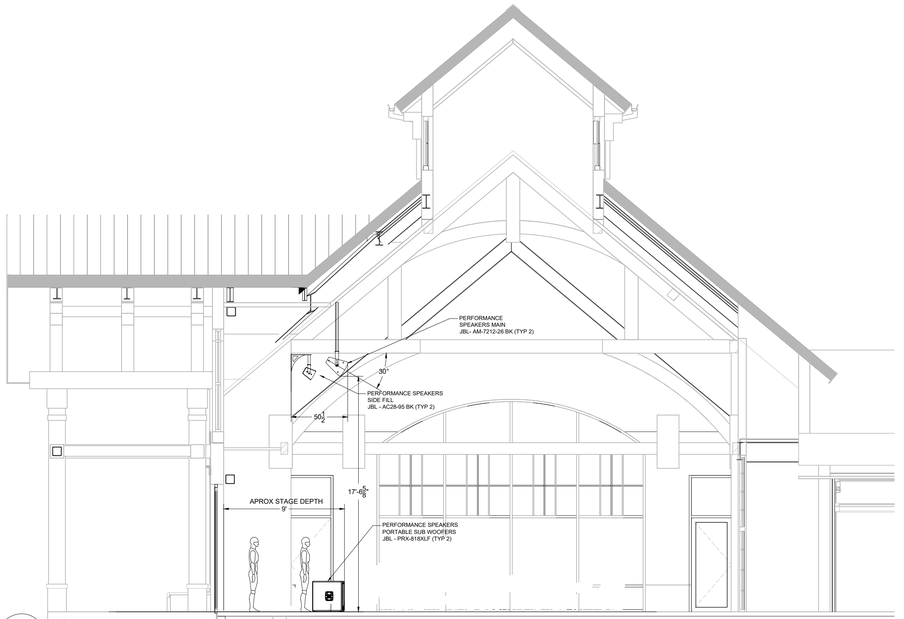

2 A/V ELEVATION MAIN SPEAKERS SIDE VIEW
PERFORMANCE ROOM 182


SCALE: 3/16"=1'-0"

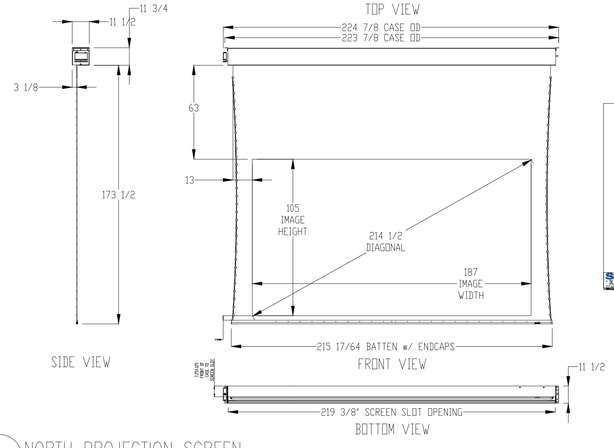

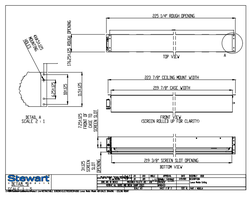


3 NORTH PROJECTION SCREEN
PERFORMANCE ROOM 182

SCALE: 1/4"=1'-0"

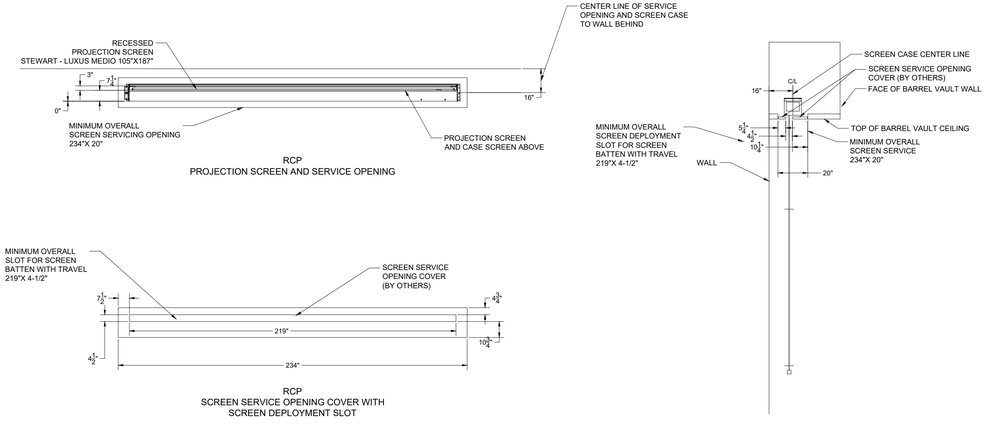

4 NORTH PROJECTION SCREEN RECESS AND COVER DETAILS
PERFORMANCE ROOM 182

SCALE: 1/4"=1'-0"

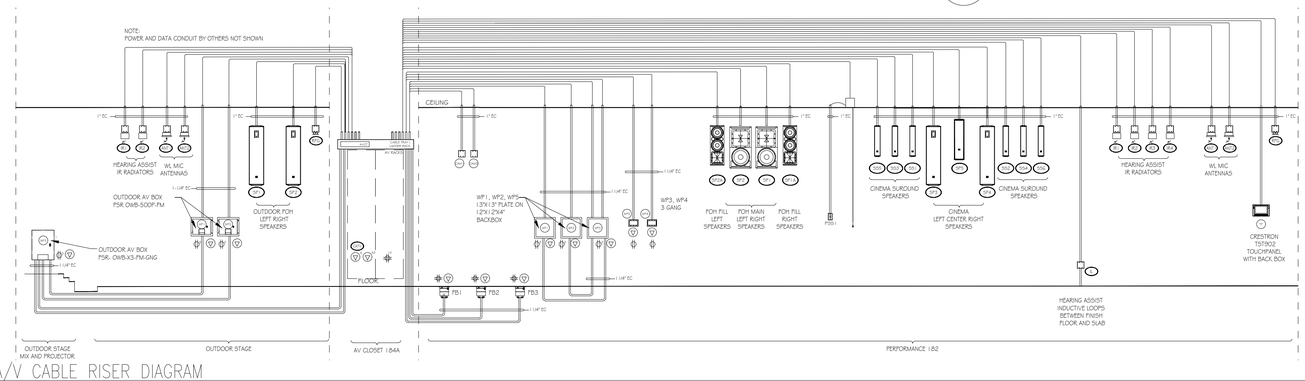

5 A/V CABLE RISER DIAGRAM
PERFORMANCE ROOM 182

SCALE: 1/4"=1'-0"

BROADVIEW
SENIOR LIVING AT PURCHASE COLLEGE
6 INTERNATIONAL DRIVE, SUITE 120
RYE BROOK, NY 10573

LEGEND

- ▽ - CAT6 CLIENT LAN NETWORK DROP
- ▽A# - ANALOG POTS LINE DROP W/ SPECIFIED NUMBER OF CKTS IF MORE THAN 1
- ▽# - DATA DROP W/ SPECIFIED NUMBER OF CLIENT LAN CKTS IF MORE THAN 1
- ▽S# - SIGNAGE DATA DROP W/ SPECIFIED NUMBER OF CLIENT LAN SIGN IF MORE THAN 1
- #) - DEDICATED 120V 15A CIRCUIT DUPLEX OUTLET W/ NUMBER OF CKTS IF MORE THAN 1
- #) - 120V 15A CIRCUIT DUPLEX OUTLET W/ NUMBER OF CKTS IF MORE THAN 1
- #) - DEDICATED 120V 15A CIRCUIT QUAD OUTLET W/ NUMBER OF CKTS IF MORE THAN 1
- #) - 120V 15A CIRCUIT QUAD OUTLET W/ NUMBER OF CKTS IF MORE THAN 1
- WP# - WALL PLATE FOR AV CONNECTIVITY
- AVCT - 4-GANG AV EQUIPMENT RACK PULL BOX BEHIND EQUIPMENT RACK
- IPTV - CABLE TV CONNECTION
- FB - FLOOR BOX
- LCD - 2-GANG FOR LCD CABLES
- CAM - 2-GANG CAMERA CABLES
- ANT - CEILING MOUNTED AV ANTENNA
- SP - CEILING MOUNTED AV SPEAKER LOCATION
- SP# - WALL MOUNTED SPEAKER
- OCC - CEILING MOUNTED OCCUPATION SENSOR
- CP - CONTROL PANEL
- TSS - TOUCH SCREEN ROOM SCHEDULER
- AV - AV PLATE FOR LOW VOLTAGE AV CONNECTIONS
- CM# - CEILING ARRAY MICROPHONE
- ANT# - WIRELESS MIC ANTENNA
- WAP - CEILING MOUNTED WIRELESS ACCESS POINT
- RFG# - CEILING MOUNTED RF WIRELESS GATEWAY
- TP# - WALL MOUNTED CONTROL TOUCH PANEL
- IR# - ASSISTIVE LISTENING IR RADIATORS
- PSS1 - PROJECTOR SCREEN SWITCH
- PS1 - PROJECTOR SCREEN
- VP# - 1-GANG BOX FOR CEILING HUNG VIDEO PROJECTOR
- SUB - CEILING MOUNTED SUB SPEAKER
- CATV# - CABLE TV LINE W/ NUMBER OF CKTS IF MORE THAN 1
- MIR# - THE MIRROR INTERACTIVE GYM EQUIPMENT

REV.		INITIAL	DATE	REVISION DESCRIPTION	INITIAL	DATE
2	NW		04/30/21	100% CONSTRUCTION SET	BF	04/30/21
1	NW		11/09/20	50% CONSTRUCTION SET	BF	11/30/20
0	NW		10/03/20	ISSUED DWG. FOR REVIEW	BF	10/03/20
		DRAWN			APPROVAL	

a.v.services, inc.
99 FAIRFIELD ROAD
FAIRFIELD, NEW JERSEY 07004
PHONE: (973) 575-5222
FAX: (973) 575-0857


MEDIA TECHNOLOGY IMPLEMENTATION

CLIENT: BROADVIEW SENIOR LIVING AT PURCHASE COLLEGE

TITLE: COMMONS BUILDING
A/V ELEVATIONS
PERFORMANCE ROOM 182

PROJ. NO.	AAX	DATE	10/03/20	DWG. NO.
DRAWN BY	NW	CHK. BY	BF	SCALE	AS NOTED	AAX-ELV101b

M:\1-01 CURRENT PROJECTS\BROADVIEW, AAX\DESIGN\ELV\AAX-ELV101-1.DWG, APR. 13, 2021 - 9:40AM, -

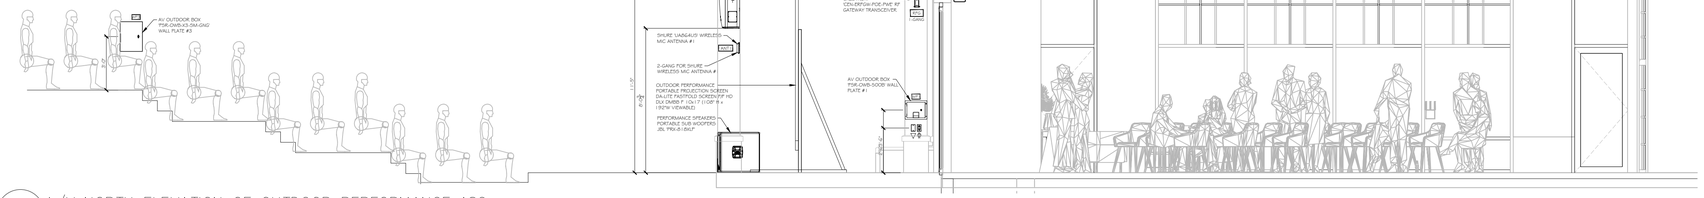

1 A/V NORTH ELEVATION OF OUTDOOR PERFORMANCE 182
PERFORMANCE 182 OUTDOOR STAGE

SCALE: 1/4"=1'-0"



2 A/V WEST ELEVATION
PERFORMANCE 182 OUTDOOR STAGE

SCALE: 1/4"=1'-0"

BROADVIEW
SENIOR LIVING
AT PURCHASE COLLEGE

6 INTERNATIONAL DRIVE,
SUITE 120
RYE BROOK, NY 10573

LEGEND

- ▽ - CAT6 CLIENT LAN NETWORK DROP
- ▽A# - ANALOG POTS LINE DROP W/ SPECIFIED NUMBER OF CKTS IF MORE THAN 1
- ▽# - DATA DROP W/ SPECIFIED NUMBER OF CLIENT LAN CKTS IF MORE THAN 1
- ▽S# - SIGNAGE DATA DROP W/ SPECIFIED NUMBER OF CLIENT LAN SIGN IF MORE THAN 1
- #◐ - DEDICATED 120V 15A CIRCUIT DUPLEX OUTLET W/ NUMBER OF CKTS IF MORE THAN 1
- #○ - 120V 15A CIRCUIT DUPLEX OUTLET W/ NUMBER OF CKTS IF MORE THAN 1
- #⊕ - DEDICATED 120V 15A CIRCUIT QUAD OUTLET W/ NUMBER OF CKTS IF MORE THAN 1
- #⊕ - 120V 15A CIRCUIT QUAD OUTLET W/ NUMBER OF CKTS IF MORE THAN 1
- WP# - WALL PLATE FOR AV CONNECTIVITY
- AVCT - 4-GANG AV EQUIPMENT RACK PULL BOX BEHIND EQUIPMENT RACK
- IPTV - CABLE TV CONNECTION
- FB - FLOOR BOX
- LCD - 2-GANG FOR LCD CABLES
- CAM - 2-GANG CAMERA CABLES
- ANT - CEILING MOUNTED AV ANTENNA
- SP - CEILING MOUNTED AV SPEAKER LOCATION
- SP# - WALL MOUNTED SPEAKER
- OCC - CEILING MOUNTED OCCUPATION SENSOR
- CP - CONTROL PANEL
- TSS - TOUCH SCREEN ROOM SCHEDULER
- AV - AV PLATE FOR LOW VOLTAGE AV CONNECTIONS
- CM# - CEILING ARRAY MICROPHONE
- ANT# - WIRELESS MIC ANTENNA
- WAP - CEILING MOUNTED WIRELESS ACCESS POINT
- RFG# - CEILING MOUNTED RF WIRELESS GATEWAY
- TP# - WALL MOUNTED CONTROL TOUCH PANEL
- IR# - ASSISTIVE LISTENING IR RADIATORS
- PSSI - PROJECTOR SCREEN SWITCH
- PSI - PROJECTOR SCREEN
- VP# - 1-GANG BOX FOR CEILING HUNG VIDEO PROJECTOR
- SUB - CEILING MOUNTED SUB SPEAKER
- CATV# - CABLE TV LINE W/ NUMBER OF CKTS IF MORE THAN 1
- MIR# - THE MIRROR INTERACTIVE GYM EQUIPMENT

REV.	INITIAL	DATE DRAWN	REVISION DESCRIPTION	INITIAL	DATE APPROVAL
2	NW	04/30/21	100% CONSTRUCTION SET	BF	04/30/21
1	NW	11/09/20	50% CONSTRUCTION SET	BF	11/30/20
0	NW	10/03/20	ISSUED DWG. FOR REVIEW	BF	10/03/20

a.v.services, inc.
99 FAIRFIELD ROAD
FAIRFIELD, NEW JERSEY 07004
PHONE: (973) 575-5222
FAX: (973) 575-0857


MEDIA TECHNOLOGY IMPLEMENTATION

CLIENT: BROADVIEW SENIOR LIVING AT PURCHASE COLLEGE


TITLE: COMMONS BUILDING
A/V ELEVATIONS
PERFORMANCE 182 OUTDOOR STAGE

PROJ. NO.	DATE	DWG. NO.
AAX	10/03/20	AAX-ELV102
DRAWN BY: NW	CHK. BY: BF	SCALE: AS NOTED


M:\1-01 CURRENT PROJECTS\BROADVIEW, AAX\DESIGN\EV\AAX-ELV102.DWG, APR. 13, 2021 - 9:41AM, -

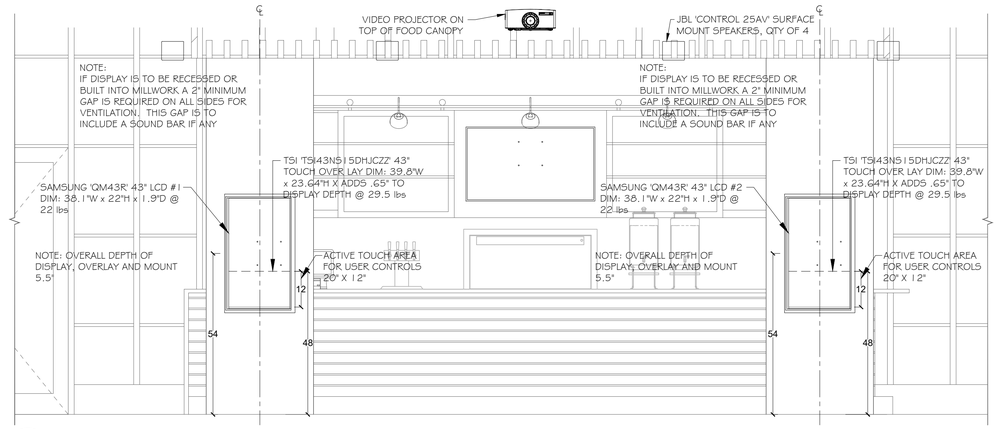


1 A/V LCDS #1 & #2 ELEVATIONS LEVEL 1
FOOD AREA 181
SCALE: 1/2"=1'-0"

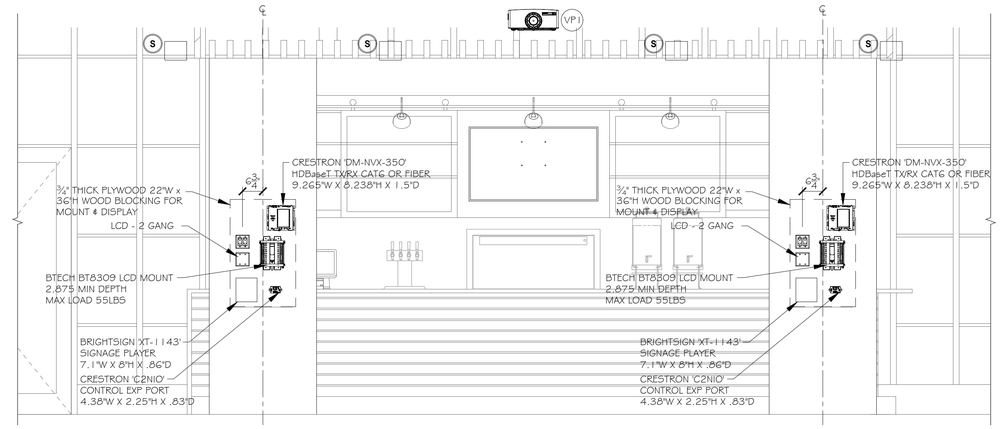


2 A/V LCDS #1 & #2 ELEVATIONS LEVEL 2
FOOD AREA 181
SCALE: 1/2"=1'-0"

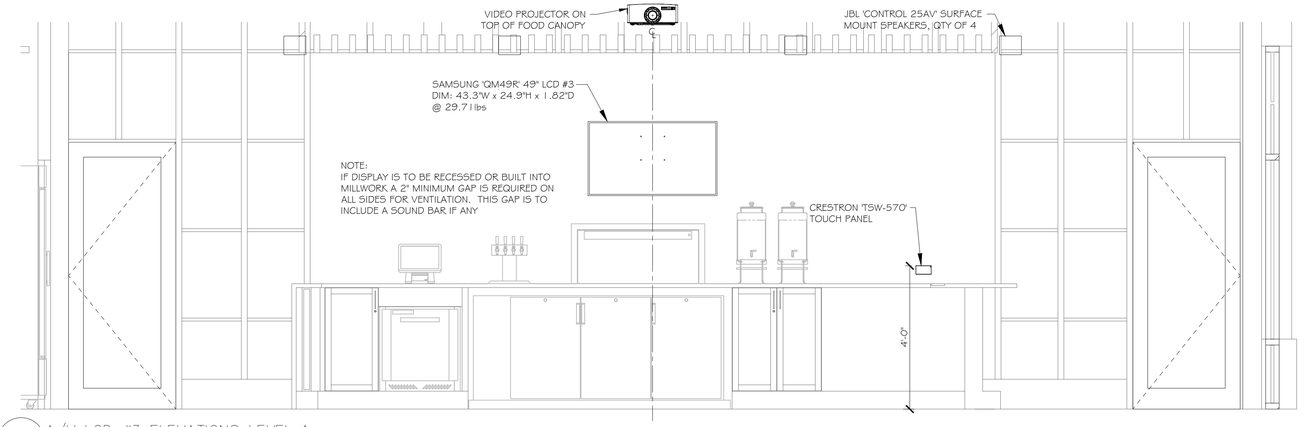

3 A/V LCD #3 ELEVATIONS LEVEL 1
FOOD AREA 181
SCALE: 1/2"=1'-0"

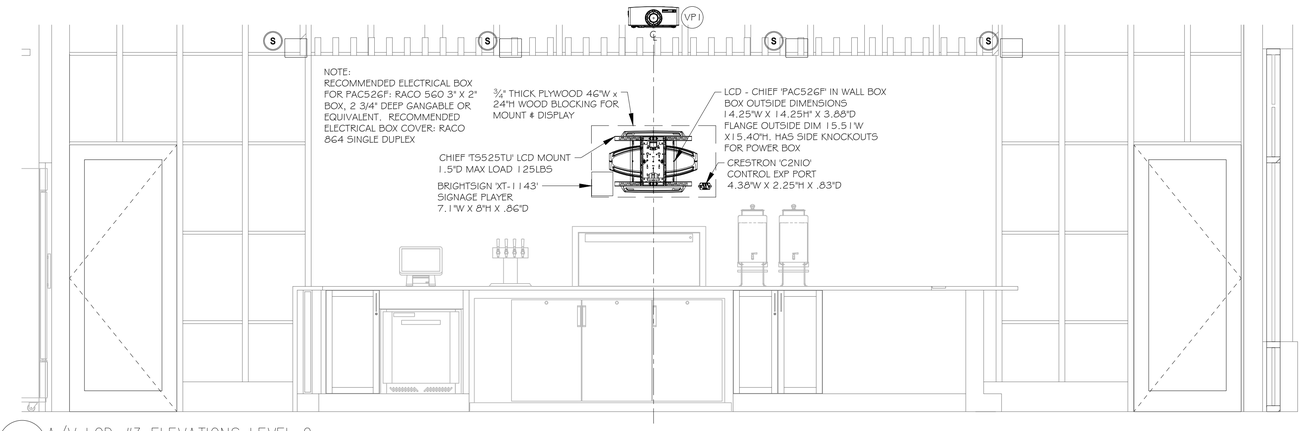

4 A/V LCD #3 ELEVATIONS LEVEL 2
FOOD AREA 181
SCALE: 1/2"=1'-0"

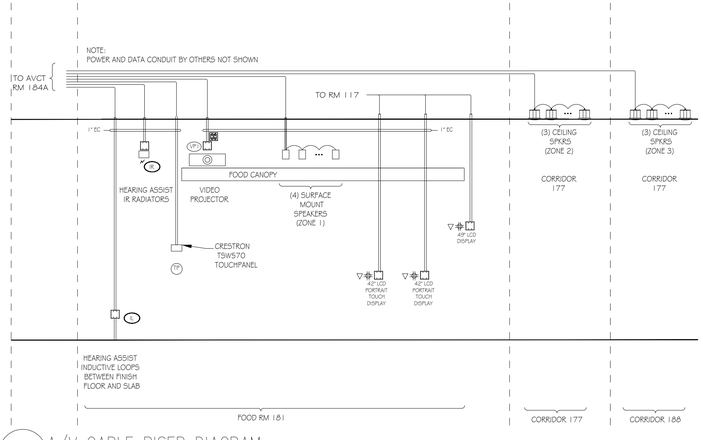

5 A/V CABLE RISER DIAGRAM
FOOD AREA 181
SCALE: N.T.S.

BROADVIEW SENIOR LIVING AT PURCHASE COLLEGE

6 INTERNATIONAL DRIVE, SUITE 120
RYE BROOK, NY 10573

LEGEND

- ▽ - CAT6 CLIENT LAN NETWORK DROP
- ▽A# - ANALOG POTS LINE DROP W/ SPECIFIED NUMBER OF CKTS IF MORE THAN 1
- ▽# - DATA DROP W/ SPECIFIED NUMBER OF CLIENT LAN CKTS IF MORE THAN 1
- ▽S# - SIGNAGE DATA DROP W/ SPECIFIED NUMBER OF CLIENT LAN SIGN IF MORE THAN 1
- #● - DEDICATED 120V 15A CIRCUIT DUPLEX OUTLET W/ NUMBER OF CKTS IF MORE THAN 1
- #○ - 120V 15A CIRCUIT DUPLEX OUTLET W/ NUMBER OF CKTS IF MORE THAN 1
- #■ - DEDICATED 120V 15A CIRCUIT QUAD OUTLET W/ NUMBER OF CKTS IF MORE THAN 1
- #⊞ - 120V 15A CIRCUIT QUAD OUTLET W/ NUMBER OF CKTS IF MORE THAN 1
- WP# - WALL PLATE FOR AV CONNECTIVITY
- AVCT - 4-GANG AV EQUIPMENT RACK PULL BOX BEHIND EQUIPMENT RACK
- IPTV - CABLE TV CONNECTION
- FB - FLOOR BOX
- LCD - 2-GANG FOR LCD CABLES
- CAM - 2-GANG CAMERA CABLES
- ANT - CEILING MOUNTED AV ANTENNA
- SP - CEILING MOUNTED AV SPEAKER LOCATION
- SP# - WALL MOUNTED SPEAKER
- OCC - CEILING MOUNTED OCCUPATION SENSOR
- CP - CONTROL PANEL
- TSS - TOUCH SCREEN ROOM SCHEDULER
- AV - AV PLATE FOR LOW VOLTAGE AV CONNECTIONS
- CM# - CEILING ARRAY MICROPHONE
- ANT# - WIRELESS MIC ANTENNA
- WAP - CEILING MOUNTED WIRELESS ACCESS POINT
- RFG# - CEILING MOUNTED RF WIRELESS GATEWAY
- TP# - WALL MOUNTED CONTROL TOUCH PANEL
- IR# - ASSISTIVE LISTENING IR RADIATORS
- PSS - PROJECTOR SCREEN SWITCH
- PS - PROJECTOR SCREEN
- VP# - 1-GANG BOX FOR CEILING HUNG VIDEO PROJECTOR
- SUB - CEILING MOUNTED SUB SPEAKER
- CATV# - CABLE TV LINE W/ NUMBER OF CKTS IF MORE THAN 1
- MIR# - THE MIRROR INTERACTIVE GYM EQUIPMENT

REV.	INITIAL	DATE	REVISION DESCRIPTION	INITIAL	DATE
	DRAWN			APPROVAL	
2	NW	04/30/21	100% CONSTRUCTION SET	BF	04/30/21
1	NW	11/09/20	50% CONSTRUCTION SET	BF	11/30/20
0	NW	10/03/20	ISSUED DWG. FOR REVIEW	BF	10/03/20

a.v.services, inc.
99 FAIRFIELD ROAD
FAIRFIELD, NEW JERSEY 07004
PHONE: (973) 575-5222
FAX: (973) 575-0857

MEDIA TECHNOLOGY IMPLEMENTATION


CLIENT: BROADVIEW SENIOR LIVING AT PURCHASE COLLEGE

TITLE: COMMONS BUILDING A/V ELEVATIONS FOOD AREA 181

PROJ. NO.	AAX	DATE	10/03/20	DWG. NO.
DRAWN BY	NW	CHK. BY	BF	SCALE: AS NOTED


AAX-ELV103

M:\1-01 CURRENT PROJECTS\BROADVIEW, AAX\DESIGN\EVAAX-ELV103.DWG, APR. 13, 2021 - 9:43AM, -

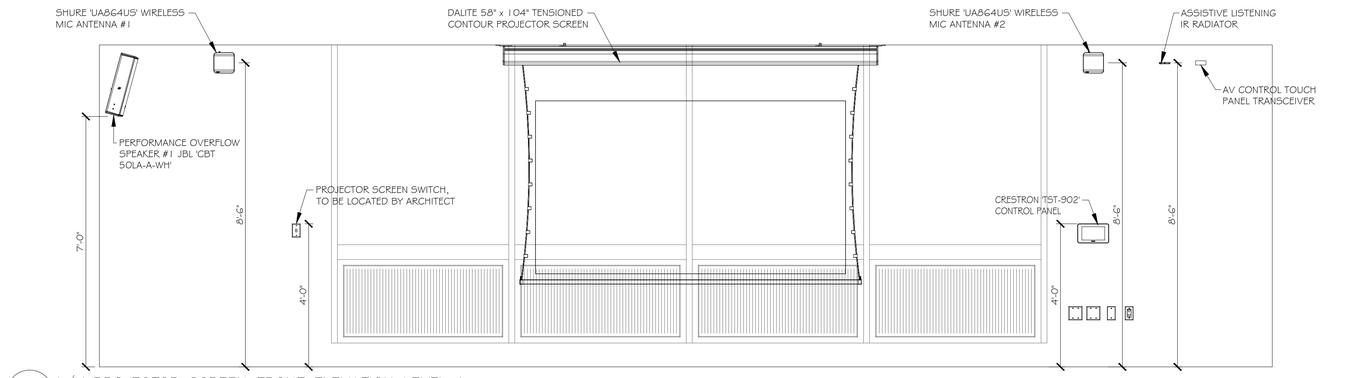


1 A/V PROJECTOR SCREEN FRONT ELEVATION LEVEL 1
MAKER / ART 185

SCALE: 1/2"=1'-0"

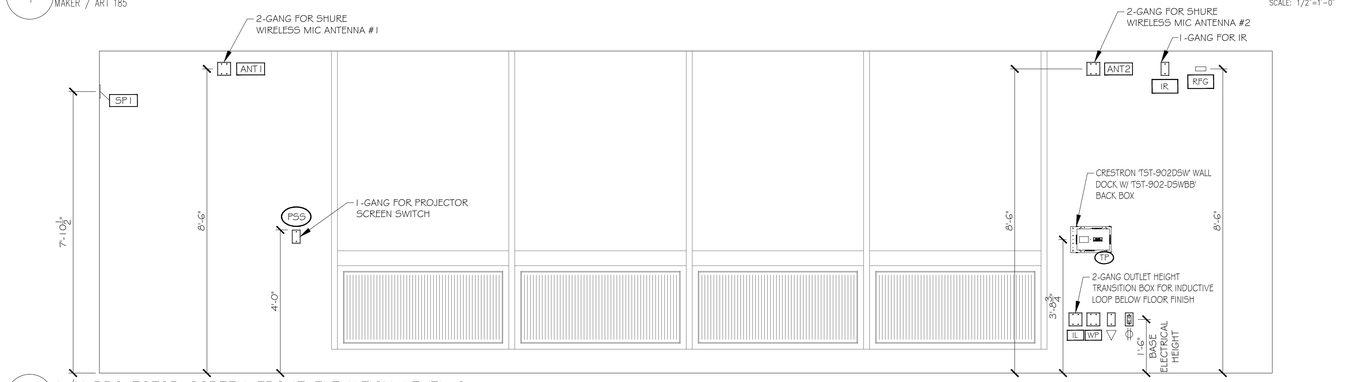


2 A/V PROJECTOR SCREEN FRONT ELEVATION LEVEL 2
MAKER / ART 185

SCALE: 1/2"=1'-0"

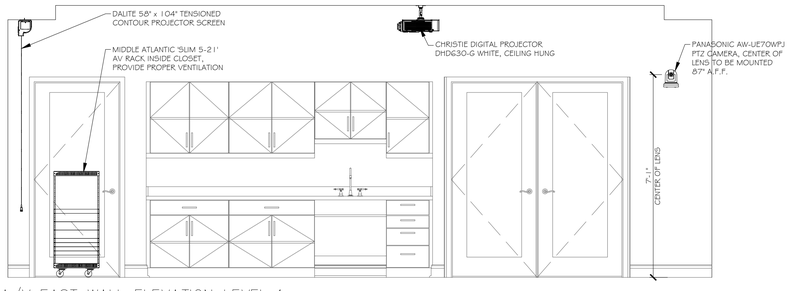


3 A/V EAST WALL ELEVATION LEVEL 1
MAKER / ART 185

SCALE: 1/2"=1'-0"

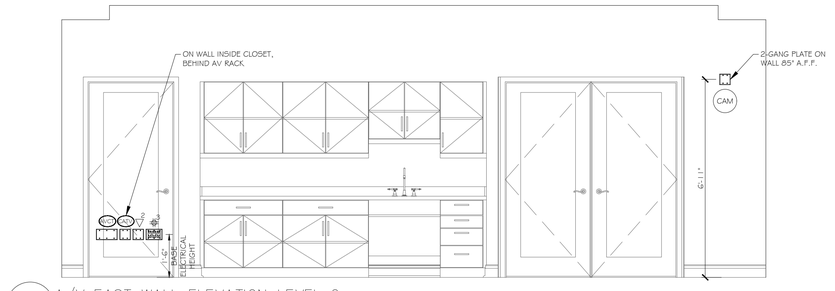

4 A/V EAST WALL ELEVATION LEVEL 2
MAKER / ART 185

SCALE: 1/2"=1'-0"

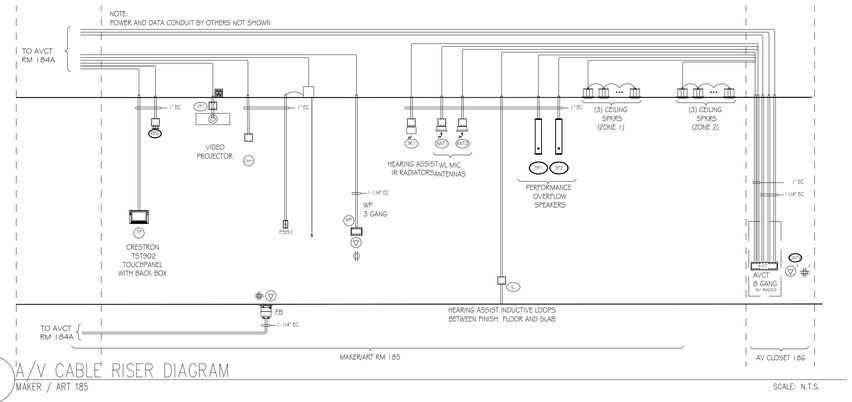

5 'A/V CABLE' RISER DIAGRAM
MAKER / ART 185

SCALE: N.T.S.

BROADVIEW
SENIOR LIVING AT PURCHASE COLLEGE

6 INTERNATIONAL DRIVE,
SUITE 120
RYE BROOK, NY 10573

LEGEND

- ▽ - CAT6 CLIENT LAN NETWORK DROP
- ▽A# - ANALOG POTS LINE DROP W/ SPECIFIED NUMBER OF CKTS IF MORE THAN 1
- ▽# - DATA DROP W/ SPECIFIED NUMBER OF CLIENT LAN CKTS IF MORE THAN 1
- ▽S# - SIGNAGE DATA DROP W/ SPECIFIED NUMBER OF CLIENT LAN SIGN IF MORE THAN 1
- #◐ - DEDICATED 120V 15A CIRCUIT DUPLEX OUTLET W/ NUMBER OF CKTS IF MORE THAN 1
- #○ - 120V 15A CIRCUIT DUPLEX OUTLET W/ NUMBER OF CKTS IF MORE THAN 1
- #⊕ - DEDICATED 120V 15A CIRCUIT QUAD OUTLET W/ NUMBER OF CKTS IF MORE THAN 1
- #⊕ - 120V 15A CIRCUIT QUAD OUTLET W/ NUMBER OF CKTS IF MORE THAN 1
- WP# - WALL PLATE FOR AV CONNECTIVITY
- AVCT - 4-GANG AV EQUIPMENT RACK PULL BOX BEHIND EQUIPMENT RACK
- IPTV - CABLE TV CONNECTION
- FB - FLOOR BOX
- LCD - 2-GANG FOR LCD CABLES
- CAM - 2-GANG CAMERA CABLES
- ANT - CEILING MOUNTED AV ANTENNA
- SP - CEILING MOUNTED AV SPEAKER LOCATION
- SP# - WALL MOUNTED SPEAKER
- OCC - CEILING MOUNTED OCCUPATION SENSOR
- CP - CONTROL PANEL
- TSS - TOUCH SCREEN ROOM SCHEDULER
- AV - AV PLATE FOR LOW VOLTAGE AV CONNECTIONS
- CM# - CEILING ARRAY MICROPHONE
- ANT# - WIRELESS MIC ANTENNA
- WAP - CEILING MOUNTED WIRELESS ACCESS POINT
- RFG# - CEILING MOUNTED RF WIRELESS GATEWAY
- TP# - WALL MOUNTED CONTROL TOUCH PANEL
- IR# - ASSISTIVE LISTENING IR RADIATORS
- PSS - PROJECTOR SCREEN SWITCH
- PS - PROJECTOR SCREEN
- VP# - 1-GANG BOX FOR CEILING HUNG VIDEO PROJECTOR
- SUB - CEILING MOUNTED SUB SPEAKER
- CATV# - CABLE TV LINE W/ NUMBER OF CKTS IF MORE THAN 1
- MIR# - THE MIRROR INTERACTIVE GYM EQUIPMENT

REV.	INITIAL	DATE	REVISION DESCRIPTION	INITIAL	DATE
	DRAWN			APPROVAL	
2	NW	04/30/21	100% CONSTRUCTION SET	BF	04/30/21
1	NW	11/09/20	50% CONSTRUCTION SET	BF	11/30/20
0	NW	10/03/20	ISSUED DWG. FOR REVIEW	BF	10/03/20

a.v. services, inc.
99 FAIRFIELD ROAD
FAIRFIELD, NEW JERSEY 07004
PHONE: (973) 575-5222
FAX: (973) 575-0857

MEDIA TECHNOLOGY IMPLEMENTATION


CLIENT: BROADVIEW SENIOR LIVING AT PURCHASE COLLEGE

TITLE: COMMONS BUILDING
A/V ELEVATIONS
MAKER / ART 185

PROJ. NO.	AAX	DATE	10/03/20	DWG. NO.
DRAWN BY	NW	CHK. BY	BF	SCALE: AS NOTED


AAX-ELV105

M:\1-01 CURRENT PROJECTS\BROADVIEW, AAX\DESIGN\EV\AAX-ELV105.DWG, APR. 13, 2021 - 9:44AM, -

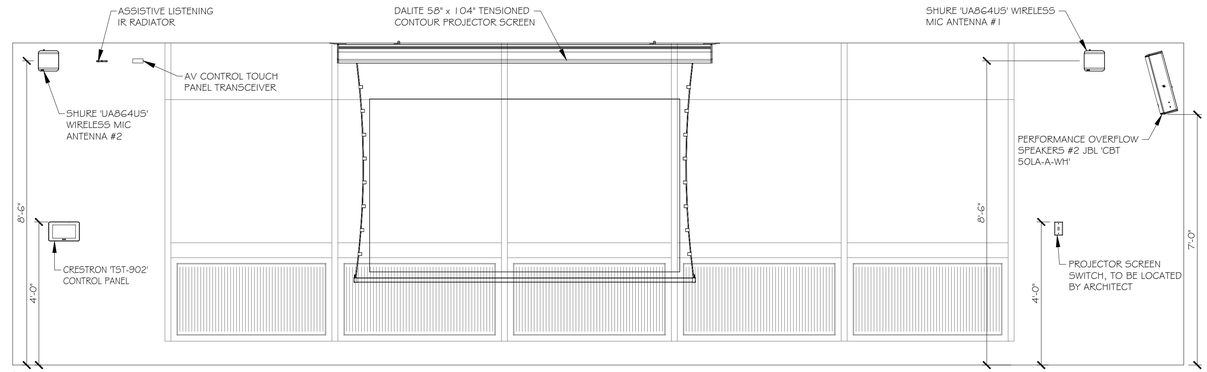


1 A/V PROJECTOR SCREEN FRONT ELEVATION LEVEL 1
ACTIVE LEARNING ROOM 189

SCALE: 1/2"=1'-0"

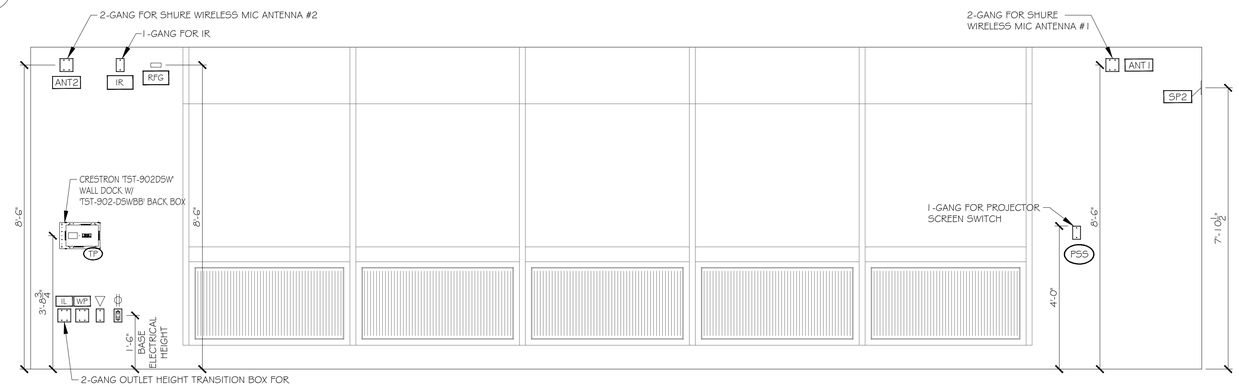


2 A/V PROJECTOR SCREEN FRONT ELEVATION LEVEL 2
ACTIVE LEARNING ROOM 189

SCALE: 1/2"=1'-0"

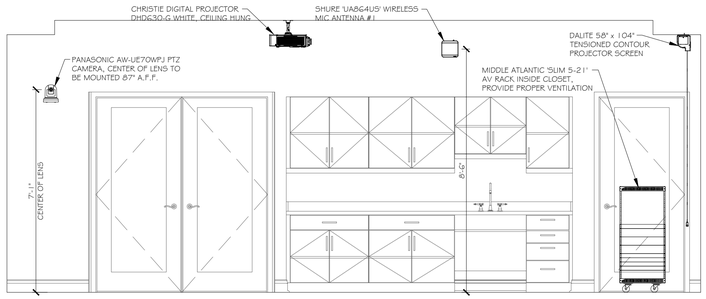


3 A/V EAST WALL ELEVATION LEVEL 1
ACTIVE LEARNING ROOM 189

SCALE: N.T.S.

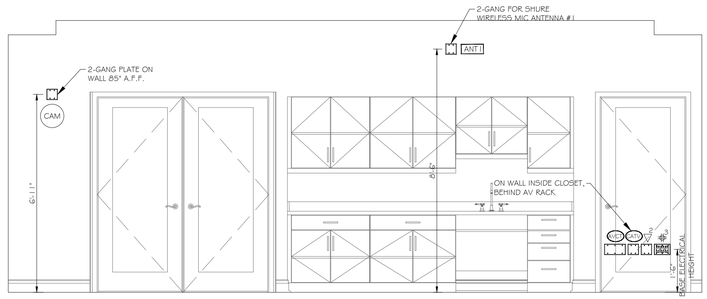

4 A/V EAST WALL ELEVATION LEVEL 2
ACTIVE LEARNING ROOM 189

SCALE: N.T.S.

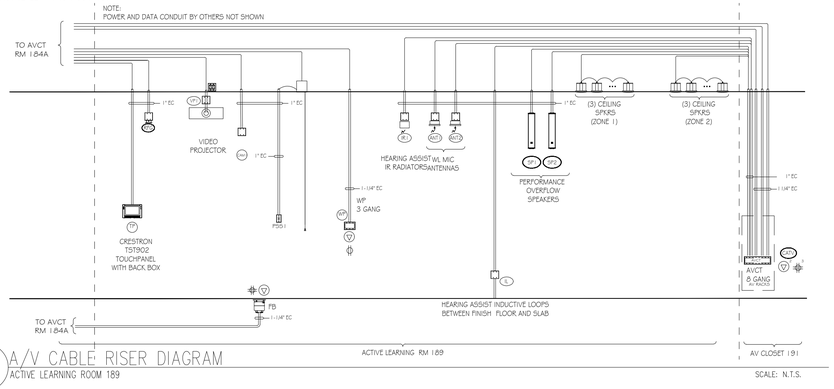

5 A/V CABLE RISER DIAGRAM
ACTIVE LEARNING ROOM 189

SCALE: N.T.S.

BROADVIEW SENIOR LIVING AT PURCHASE COLLEGE

6 INTERNATIONAL DRIVE, SUITE 120
RYE BROOK, NY 10573

LEGEND

- ▽ - CAT6 CLIENT LAN NETWORK DROP
- ▽A# - ANALOG POTS LINE DROP W/ SPECIFIED NUMBER OF CKTS IF MORE THAN 1
- ▽# - DATA DROP W/ SPECIFIED NUMBER OF CLIENT LAN CKTS IF MORE THAN 1
- ▽S# - SIGNAGE DATA DROP W/ SPECIFIED NUMBER OF CLIENT LAN SIGN IF MORE THAN 1
- #◐ - DEDICATED 120V 15A CIRCUIT DUPLEX OUTLET W/ NUMBER OF CKTS IF MORE THAN 1
- #◯ - 120V 15A CIRCUIT DUPLEX OUTLET W/ NUMBER OF CKTS IF MORE THAN 1
- #⊕ - DEDICATED 120V 15A CIRCUIT QUAD OUTLET W/ NUMBER OF CKTS IF MORE THAN 1
- #⊕ - 120V 15A CIRCUIT QUAD OUTLET W/ NUMBER OF CKTS IF MORE THAN 1
- WP# - WALL PLATE FOR AV CONNECTIVITY
- AVCT - 4-GANG AV EQUIPMENT RACK PULL BOX BEHIND EQUIPMENT RACK
- IPTV - CABLE TV CONNECTION
- FB - FLOOR BOX
- LCD - 2-GANG FOR LCD CABLES
- CAM - 2-GANG CAMERA CABLES
- ANT - CEILING MOUNTED AV ANTENNA
- SP - CEILING MOUNTED AV SPEAKER LOCATION
- SP# - WALL MOUNTED SPEAKER
- OCC - CEILING MOUNTED OCCUPATION SENSOR
- CP - CONTROL PANEL
- TSS - TOUCH SCREEN ROOM SCHEDULER
- AV - AV PLATE FOR LOW VOLTAGE AV CONNECTIONS
- CM# - CEILING ARRAY MICROPHONE
- ANT# - WIRELESS MIC ANTENNA
- WAP - CEILING MOUNTED WIRELESS ACCESS POINT
- RFG# - CEILING MOUNTED RF WIRELESS GATEWAY
- TP# - WALL MOUNTED CONTROL TOUCH PANEL
- IR# - ASSISTIVE LISTENING IR RADIATORS
- PSS - PROJECTOR SCREEN SWITCH
- PS - PROJECTOR SCREEN
- VP# - 1-GANG BOX FOR CEILING HUNG VIDEO PROJECTOR
- SUB - CEILING MOUNTED SUB SPEAKER
- CATV# - CABLE TV LINE W/ NUMBER OF CKTS IF MORE THAN 1
- MIR# - THE MIRROR INTERACTIVE GYM EQUIPMENT

REV.	INITIAL	DATE	REVISION DESCRIPTION	INITIAL	DATE
	DRAWN			APPROVAL	
2	NW	04/30/21	100% CONSTRUCTION SET	BF	04/30/21
1	NW	11/09/20	50% CONSTRUCTION SET	BF	11/30/20
0	NW	10/03/20	ISSUED DWG. FOR REVIEW	BF	10/03/20

a.v.services, inc.
99 FAIRFIELD ROAD
FAIRFIELD, NEW JERSEY 07004
PHONE: (973) 575-5222
FAX: (973) 575-0857


MEDIA TECHNOLOGY IMPLEMENTATION

CLIENT: BROADVIEW SENIOR LIVING AT PURCHASE COLLEGE


TITLE: COMMONS BUILDING
A/V ELEVATIONS
ACTIVE LEARNING ROOM 189

PROJ. NO.	DATE	DWG. NO.
AAX	10/03/20	AAX-ELV106
DRAWN BY: NW / CHK. BY: BF	SCALE: AS NOTED	

M:\1-07 CURRENT PROJECTS\BROADVIEW_AAX\JESSKEVEY\AAX-ELV106.DWG, APR 13, 2021 - 9:50AM, JESSKEVEY

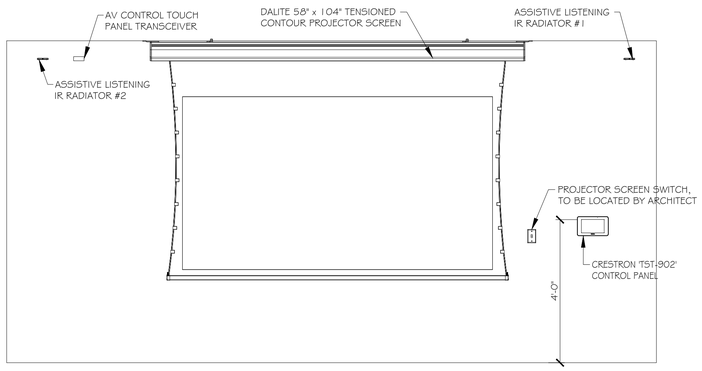

1 A/V PROJECTOR SCREEN FRONT ELEVATION LEVEL 1
LENS ROOM 178
SCALE: 1/2"=1'-0"

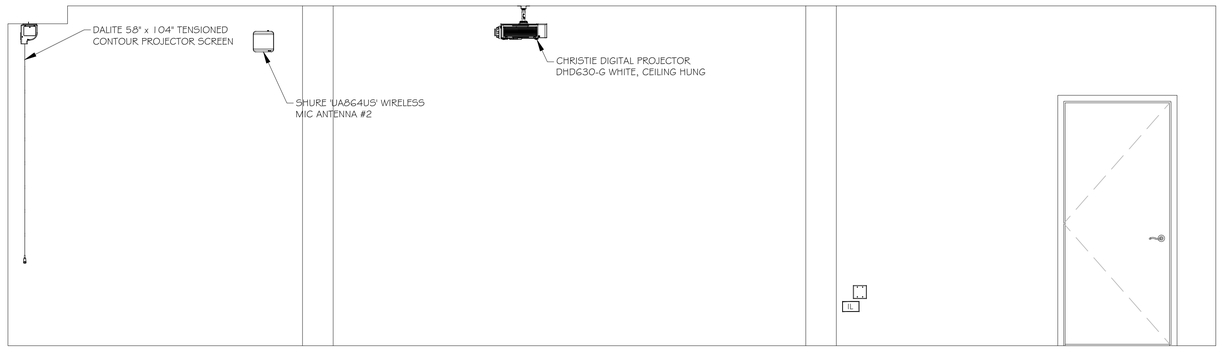


3 A/V SOUTH WALL ELEVATION LEVEL 1
ACTIVE LEARNING ROOM 189
SCALE: 1/2"=1'-0"



2 A/V PROJECTOR SCREEN FRONT ELEVATION LEVEL 2
LENS ROOM 178
SCALE: 1/2"=1'-0"



4 A/V SOUTH WALL ELEVATION LEVEL 2
ACTIVE LEARNING ROOM 189
SCALE: 1/2"=1'-0"

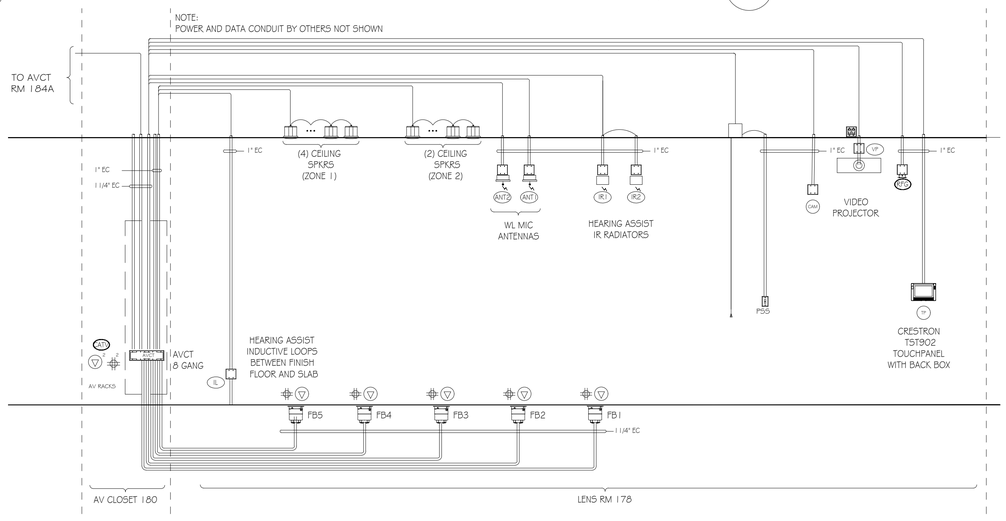

5 A/V CABLE RISER DIAGRAM
LENS ROOM 178
SCALE: N.T.S.

BROADVIEW
SENIOR LIVING AT PURCHASE COLLEGE

6 INTERNATIONAL DRIVE, SUITE 120
RYE BROOK, NY 10573

LEGEND

- ▽ - CAT6 CLIENT LAN NETWORK DROP
- ▽A# - ANALOG POTS LINE DROP W/ SPECIFIED NUMBER OF CKTS IF MORE THAN 1
- ▽# - DATA DROP W/ SPECIFIED NUMBER OF CLIENT LAN CKTS IF MORE THAN 1
- ▽S# - SIGNAGE DATA DROP W/ SPECIFIED NUMBER OF CLIENT LAN SIGN IF MORE THAN 1
- #D - DEDICATED 120V 15A CIRCUIT DUPLEX OUTLET W/ NUMBER OF CKTS IF MORE THAN 1
- #O - 120V 15A CIRCUIT DUPLEX OUTLET W/ NUMBER OF CKTS IF MORE THAN 1
- #Q - DEDICATED 120V 15A CIRCUIT QUAD OUTLET W/ NUMBER OF CKTS IF MORE THAN 1
- #Q - 120V 15A CIRCUIT QUAD OUTLET W/ NUMBER OF CKTS IF MORE THAN 1
- WP# - WALL PLATE FOR AV CONNECTIVITY
- AVCT - 4-GANG AV EQUIPMENT RACK PULL BOX BEHIND EQUIPMENT RACK
- IPTV - CABLE TV CONNECTION
- FB - FLOOR BOX
- LCD - 2-GANG FOR LCD CABLES
- CAM - 2-GANG CAMERA CABLES
- ANT - CEILING MOUNTED AV ANTENNA
- SP - CEILING MOUNTED AV SPEAKER LOCATION
- SP# - WALL MOUNTED SPEAKER
- OCC - CEILING MOUNTED OCCUPATION SENSOR
- CP - CONTROL PANEL
- TSS - TOUCH SCREEN ROOM SCHEDULER
- AV - AV PLATE FOR LOW VOLTAGE AV CONNECTIONS
- CM# - CEILING ARRAY MICROPHONE
- ANT# - WIRELESS MIC ANTENNA
- WAP - CEILING MOUNTED WIRELESS ACCESS POINT
- RFG# - CEILING MOUNTED RF WIRELESS GATEWAY
- TP# - WALL MOUNTED CONTROL TOUCH PANEL
- IR# - ASSISTIVE LISTENING IR RADIATORS
- PSS1 - PROJECTOR SCREEN SWITCH
- PS1 - PROJECTOR SCREEN
- VP# - 1-GANG BOX FOR CEILING HUNG VIDEO PROJECTOR
- SUB - CEILING MOUNTED SUB SPEAKER
- CATV# - CABLE TV LINE W/ NUMBER OF CKTS IF MORE THAN 1
- MIR# - THE MIRROR INTERACTIVE GYM EQUIPMENT

REV.	INITIAL	DATE DRAWN	REVISION DESCRIPTION	INITIAL	DATE APPROVAL
2	NW	04/30/21	100% CONSTRUCTION SET	BF	04/30/21
1	NW	11/09/20	50% CONSTRUCTION SET	BF	11/30/20
0	NW	10/03/20	ISSUED DWG. FOR REVIEW	BF	10/03/20

a.v.services, inc.
99 FAIRFIELD ROAD
FAIRFIELD, NEW JERSEY 07004
PHONE: (973) 575-5222
FAX: (973) 575-0857


MEDIA TECHNOLOGY IMPLEMENTATION

CLIENT: BROADVIEW SENIOR LIVING AT PURCHASE COLLEGE

TITLE: COMMONS BUILDING
A/V ELEVATIONS
LENS ROOM 178


PROJ. NO.	DATE	DWG. NO.
AAX	10/03/20	AAX-ELV107
DRAWN BY: NW / CHK. BY: BF	SCALE: AS NOTED	

M:\1-01 CURRENT PROJECTS\BROADVIEW, AAX (DESIGN)\AAX-ELV107.DWG, APR 13, 2021 - 9:34AM, -

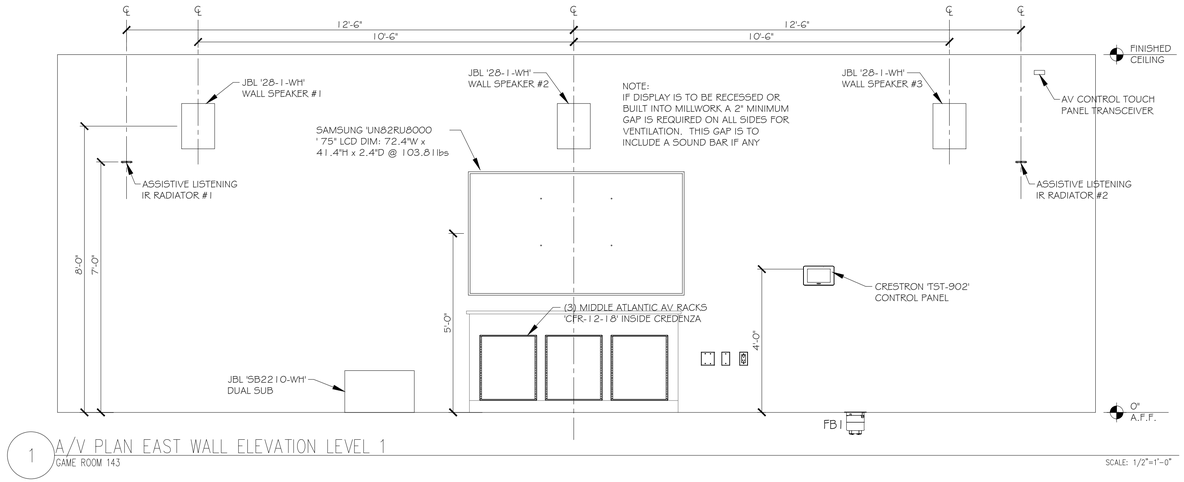


1 A/V PLAN EAST WALL ELEVATION LEVEL 1
GAME ROOM 143

SCALE: 1/2"=1'-0"

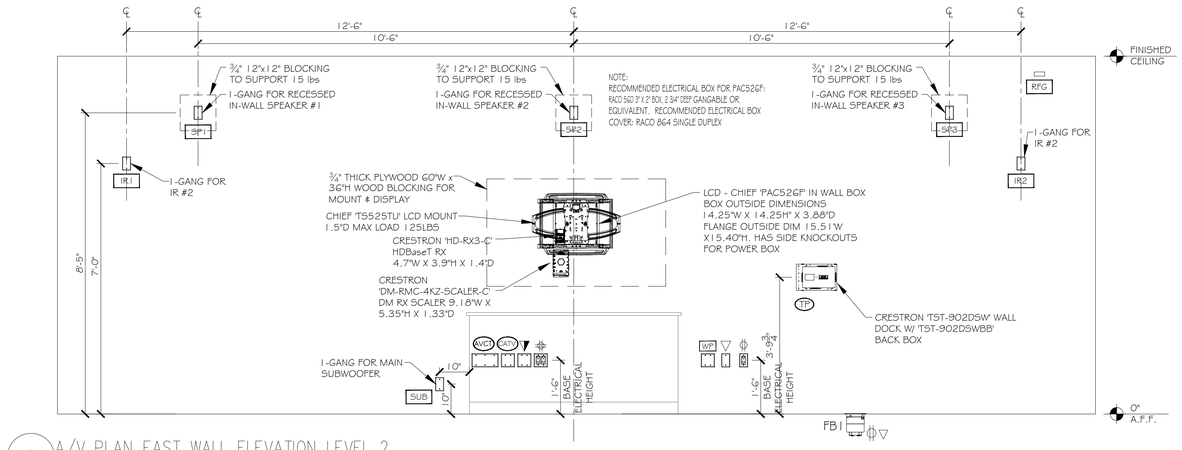

2 A/V PLAN EAST WALL ELEVATION LEVEL 2
GAME ROOM 143

SCALE: 1/2"=1'-0"

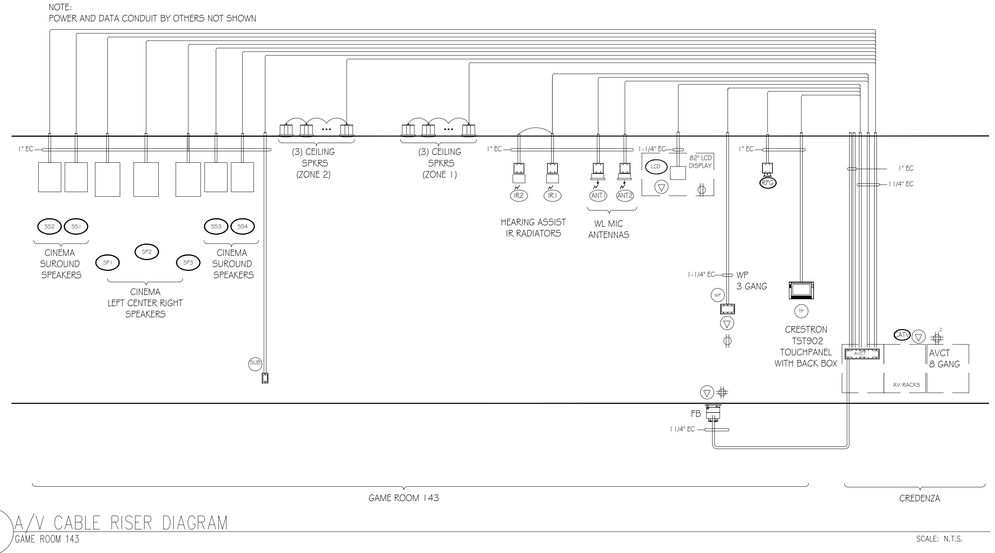

3 A/V CABLE RISER DIAGRAM
GAME ROOM 143

SCALE: N.T.S.

BROADVIEW
SENIOR LIVING AT PURCHASE COLLEGE

6 INTERNATIONAL DRIVE, SUITE 120
RYE BROOK, NY 10573

LEGEND

- ▽ - CAT6 CLIENT LAN NETWORK DROP
- ▽A# - ANALOG POTS LINE DROP W/ SPECIFIED NUMBER OF CKTS IF MORE THAN 1
- ▽# - DATA DROP W/ SPECIFIED NUMBER OF CLIENT LAN CKTS IF MORE THAN 1
- ▽S# - SIGNAGE DATA DROP W/ SPECIFIED NUMBER OF CLIENT LAN SIGN IF MORE THAN 1
- #◐ - DEDICATED 120V 15A CIRCUIT DUPLEX OUTLET W/ NUMBER OF CKTS IF MORE THAN 1
- #◯ - 120V 15A CIRCUIT DUPLEX OUTLET W/ NUMBER OF CKTS IF MORE THAN 1
- #⊕ - DEDICATED 120V 15A CIRCUIT QUAD OUTLET W/ NUMBER OF CKTS IF MORE THAN 1
- #⊕ - 120V 15A CIRCUIT QUAD OUTLET W/ NUMBER OF CKTS IF MORE THAN 1
- WP# - WALL PLATE FOR AV CONNECTIVITY
- AVCT - 4-GANG AV EQUIPMENT RACK PULL BOX BEHIND EQUIPMENT RACK
- IPTV - CABLE TV CONNECTION
- FB - FLOOR BOX
- LCD - 2-GANG FOR LCD CABLES
- CAM - 2-GANG CAMERA CABLES
- ANT - CEILING MOUNTED AV ANTENNA
- SP - CEILING MOUNTED AV SPEAKER LOCATION
- SP# - WALL MOUNTED SPEAKER
- OCC - CEILING MOUNTED OCCUPATION SENSOR
- CP - CONTROL PANEL
- TSS - TOUCH SCREEN ROOM SCHEDULER
- AV - AV PLATE FOR LOW VOLTAGE AV CONNECTIONS
- CM# - CEILING ARRAY MICROPHONE
- ANT# - WIRELESS MIC ANTENNA
- WAP - CEILING MOUNTED WIRELESS ACCESS POINT
- RFG# - CEILING MOUNTED RF WIRELESS GATEWAY
- TP# - WALL MOUNTED CONTROL TOUCH PANEL
- IR# - ASSISTIVE LISTENING IR RADIATORS
- PSS1 - PROJECTOR SCREEN SWITCH
- PS1 - PROJECTOR SCREEN
- VP# - 1-GANG BOX FOR CEILING HUNG VIDEO PROJECTOR
- SUB - CEILING MOUNTED SUB SPEAKER
- CATV# - CABLE TV LINE W/ NUMBER OF CKTS IF MORE THAN 1
- MIR# - THE MIRROR INTERACTIVE GYM EQUIPMENT

REV.	INITIAL	DATE DRAWN	REVISION DESCRIPTION	INITIAL	DATE APPROVAL
2	NW	04/30/21	100% CONSTRUCTION SET	BF	04/30/21
1	NW	11/09/20	50% CONSTRUCTION SET	BF	11/30/20
0	NW	10/03/20	ISSUED DWG. FOR REVIEW	BF	10/03/20

a.v.services, inc.
99 FAIRFIELD ROAD
FAIRFIELD, NEW JERSEY 07004
PHONE: (973) 575-5222
FAX: (973) 575-0857

MEDIA TECHNOLOGY IMPLEMENTATION


CLIENT: BROADVIEW SENIOR LIVING AT PURCHASE COLLEGE

TITLE: COMMONS BUILDING A/V ELEVATIONS GAME ROOM 143

PROJ. NO.	DATE	DWG. NO.
AAX	10/03/20	AAX-ELV109


DRAWN BY: NW | CHK. BY: BF | SCALE: AS NOTED

M:\1-01 CURRENT PROJECTS\BROADVIEW, AAX (JESSNEY)\AAX-ELV109.DWG, APR. 13, 2021 - 9:36AM, -

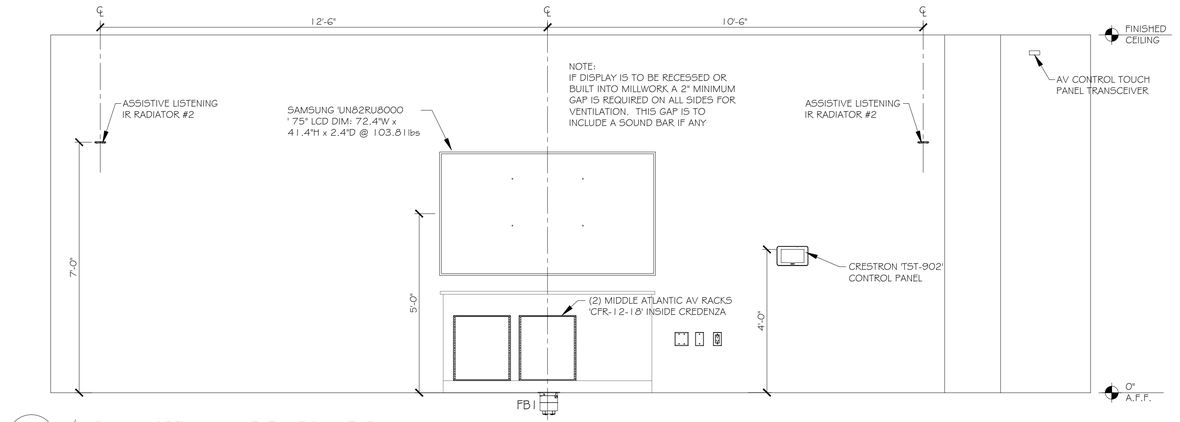


1 A/V PLAN NORTH WALL ELEVATION LEVEL 1
CLASSROOM 144

SCALE: 1/2"=1'-0"

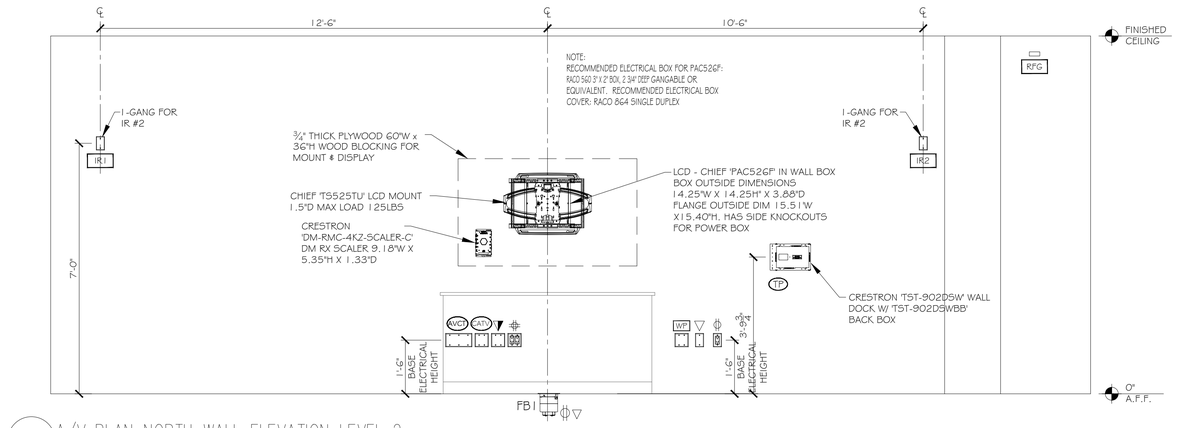

2 A/V PLAN NORTH WALL ELEVATION LEVEL 2
CLASSROOM 144

SCALE: 1/2"=1'-0"

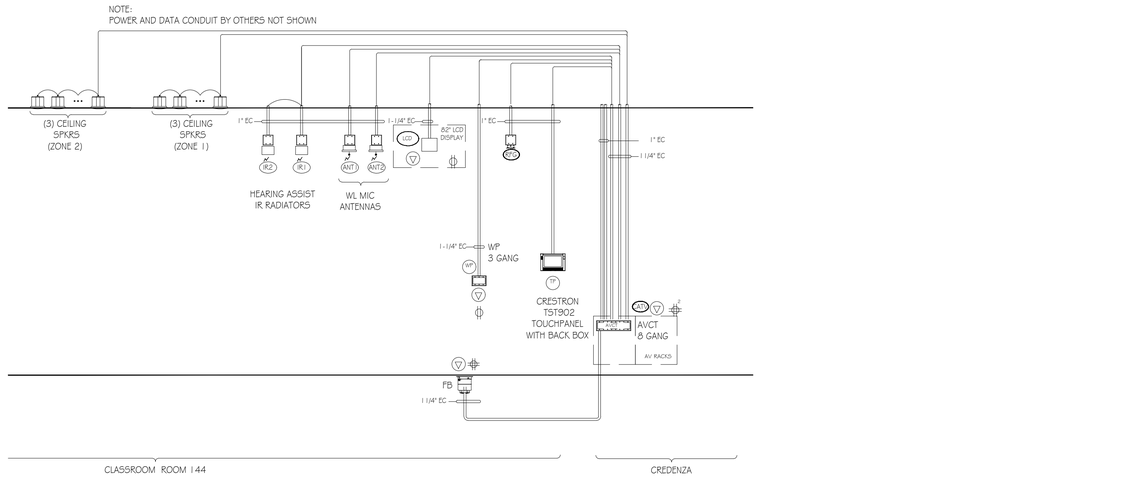

3 A/V CABLE RISER DIAGRAM
CLASSROOM 144

SCALE: N.T.S.

BROADVIEW SENIOR LIVING AT PURCHASE COLLEGE

6 INTERNATIONAL DRIVE, SUITE 120
RYE BROOK, NY 10573

LEGEND

- ▽ - CAT6 CLIENT LAN NETWORK DROP
- ▽A# - ANALOG POTS LINE DROP W/ SPECIFIED NUMBER OF CKTS IF MORE THAN 1
- ▽# - DATA DROP W/ SPECIFIED NUMBER OF CLIENT LAN CKTS IF MORE THAN 1
- ▽S# - SIGNAGE DATA DROP W/ SPECIFIED NUMBER OF CLIENT LAN SIGN IF MORE THAN 1
- #◐ - DEDICATED 120V 15A CIRCUIT DUPLEX OUTLET W/ NUMBER OF CKTS IF MORE THAN 1
- #◯ - 120V 15A CIRCUIT DUPLEX OUTLET W/ NUMBER OF CKTS IF MORE THAN 1
- #⊕ - DEDICATED 120V 15A CIRCUIT QUAD OUTLET W/ NUMBER OF CKTS IF MORE THAN 1
- #⊕ - 120V 15A CIRCUIT QUAD OUTLET W/ NUMBER OF CKTS IF MORE THAN 1
- WP# - WALL PLATE FOR AV CONNECTIVITY
- AVCT - 4-GANG AV EQUIPMENT RACK PULL BOX BEHIND EQUIPMENT RACK
- IPTV - CABLE TV CONNECTION
- FB - FLOOR BOX
- LCD - 2-GANG FOR LCD CABLES
- CAM - 2-GANG CAMERA CABLES
- ANT - CEILING MOUNTED AV ANTENNA
- SP - CEILING MOUNTED AV SPEAKER LOCATION
- SP# - WALL MOUNTED SPEAKER
- OCC - CEILING MOUNTED OCCUPATION SENSOR
- CP - CONTROL PLATE
- TSS - TOUCH SCREEN ROOM SCHEDULER
- AV - AV PLATE FOR LOW VOLTAGE AV CONNECTIONS
- CM# - CEILING ARRAY MICROPHONE
- ANT# - WIRELESS MIC ANTENNA
- WAP - CEILING MOUNTED WIRELESS ACCESS POINT
- RFG# - CEILING MOUNTED RF WIRELESS GATEWAY
- TP# - WALL MOUNTED CONTROL TOUCH PANEL
- IR# - ASSISTIVE LISTENING IR RADIATORS
- PSS1 - PROJECTOR SCREEN SWITCH
- PS1 - PROJECTOR SCREEN
- VP# - 1-GANG BOX FOR CEILING HUNG VIDEO PROJECTOR
- SUB - CEILING MOUNTED SUB SPEAKER
- CATV# - CABLE TV LINE W/ NUMBER OF CKTS IF MORE THAN 1
- MIR# - THE MIRROR INTERACTIVE GYM EQUIPMENT

REV.	INITIAL	DATE	REVISION DESCRIPTION	INITIAL	DATE
	DRAWN			APPROVAL	
2	NW	04/30/21	100% CONSTRUCTION SET	BF	04/30/21
1	NW	11/09/20	50% CONSTRUCTION SET	BF	11/30/20
0	NW	10/03/20	ISSUED DWG. FOR REVIEW	BF	10/03/20

a.v.services, inc.
99 FAIRFIELD ROAD
FAIRFIELD, NEW JERSEY 07004
PHONE: (973) 575-5222
FAX: (973) 575-0857


MEDIA TECHNOLOGY IMPLEMENTATION

CLIENT: BROADVIEW SENIOR LIVING AT PURCHASE COLLEGE


TITLE: COMMONS BUILDING
A/V ELEVATIONS
CLASSROOM 144

PROJ. NO.	DATE	DWG. NO.
AAX	10/03/20	AAX-ELV110
DRAWN BY: NW / CHK. BY: BF	SCALE: AS NOTED	


M:\1-01 CURRENT PROJECTS\BROADVIEW, AAX\DESIGN\[AAX-ELV110.DWG, APR 13, 2021 - 9:57AM,]

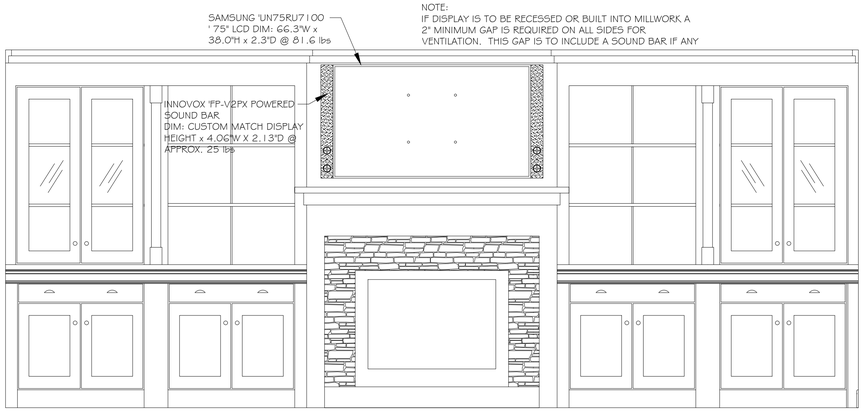

1 A/V LCD ELEVATION LEVEL 1
LOBBY 101
SCALE: 1/2"=1'-0"

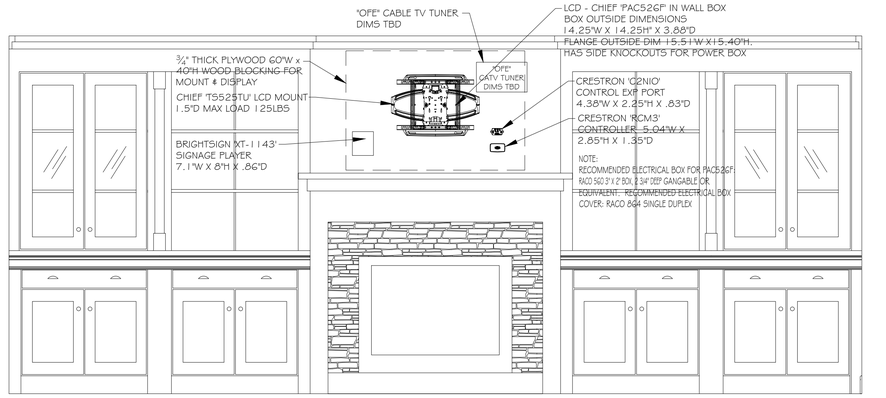

2 A/V LCD ELEVATION LEVEL 2
LOBBY 101
SCALE: 1/2"=1'-0"

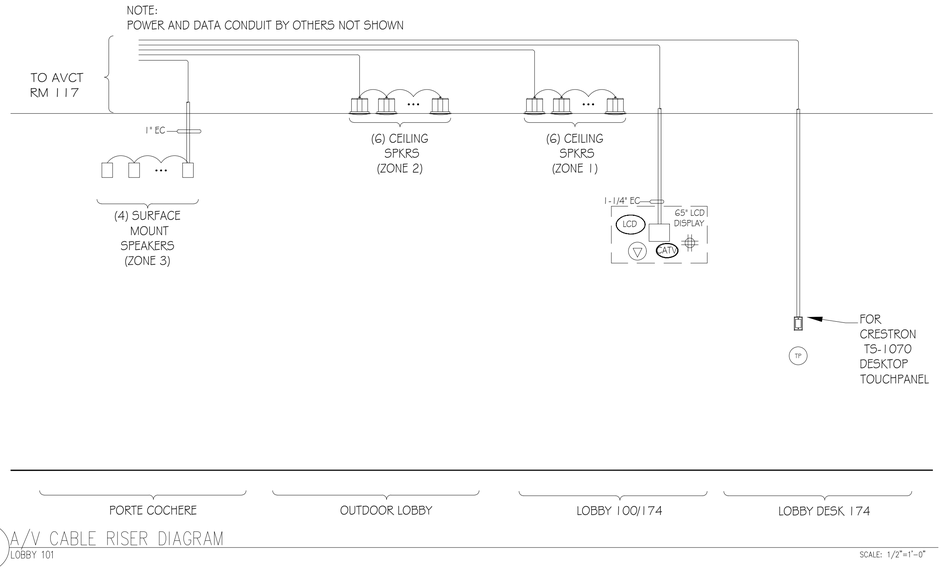

3 A/V CABLE RISER DIAGRAM
LOBBY 101
SCALE: 1/2"=1'-0"

BROADVIEW
SENIOR LIVING
AT PURCHASE COLLEGE

6 INTERNATIONAL DRIVE,
SUITE 120
RYE BROOK, NY 10573

LEGEND

- ▽ - CAT6 CLIENT LAN NETWORK DROP
- ▽A# - ANALOG POTS LINE DROP W/ SPECIFIED NUMBER OF CKTS IF MORE THAN 1
- ▽# - DATA DROP W/ SPECIFIED NUMBER OF CLIENT LAN CKTS IF MORE THAN 1
- ▽S# - SIGNAGE DATA DROP W/ SPECIFIED NUMBER OF CLIENT LAN SIGN IF MORE THAN 1
- #(◐) - DEDICATED 120V 15A CIRCUIT DUPLEX OUTLET W/ NUMBER OF CKTS IF MORE THAN 1
- #(○) - 120V 15A CIRCUIT DUPLEX OUTLET W/ NUMBER OF CKTS IF MORE THAN 1
- #(⊕) - DEDICATED 120V 15A CIRCUIT QUAD OUTLET W/ NUMBER OF CKTS IF MORE THAN 1
- #(⊕) - 120V 15A CIRCUIT QUAD OUTLET W/ NUMBER OF CKTS IF MORE THAN 1
- WP# - WALL PLATE FOR AV CONNECTIVITY
- AVCT - 4-GANG AV EQUIPMENT RACK PULL BOX BEHIND EQUIPMENT RACK
- IPTV - CABLE TV CONNECTION
- FB - FLOOR BOX
- LCD - 2-GANG FOR LCD CABLES
- CAM - 2-GANG CAMERA CABLES
- ANT - CEILING MOUNTED AV ANTENNA
- SP - CEILING MOUNTED AV SPEAKER LOCATION
- SP# - WALL MOUNTED SPEAKER
- OCC - CEILING MOUNTED OCCUPATION SENSOR
- CP - CONTROL PANEL
- TSS - TOUCH SCREEN ROOM SCHEDULER
- AV - AV PLATE FOR LOW VOLTAGE AV CONNECTIONS
- CM# - CEILING ARRAY MICROPHONE
- ANT# - WIRELESS MIC ANTENNA
- WAP - CEILING MOUNTED WIRELESS ACCESS POINT
- RFG# - CEILING MOUNTED RF WIRELESS GATEWAY
- TP# - WALL MOUNTED CONTROL TOUCH PANEL
- IR# - ASSISTIVE LISTENING IR RADIATORS
- PSSI - PROJECTOR SCREEN SWITCH
- PSI - PROJECTOR SCREEN
- VP# - 1-GANG BOX FOR CEILING HUNG VIDEO PROJECTOR
- SUB - CEILING MOUNTED SUB SPEAKER
- CATV# - CABLE TV LINE W/ NUMBER OF CKTS IF MORE THAN 1
- MIR# - THE MIRROR INTERACTIVE GYM EQUIPMENT

REV.	INITIAL	DATE	REVISION DESCRIPTION	INITIAL	DATE
	DRAWN			APPROVAL	
2	NW	04/30/21	100% CONSTRUCTION SET	BF	04/30/21
1	NW	11/09/20	50% CONSTRUCTION SET	BF	11/30/20
0	NW	10/03/20	ISSUED DWG. FOR REVIEW	BF	10/03/20

a.v.services, inc.
99 FAIRFIELD ROAD
FAIRFIELD, NEW JERSEY 07004
PHONE: (973) 575-5222
FAX: (973) 575-0857


MEDIA TECHNOLOGY IMPLEMENTATION

CLIENT: BROADVIEW SENIOR LIVING AT PURCHASE COLLEGE


TITLE: COMMONS BUILDING
A/V ELEVATIONS
LOBBY 101

PROJ. NO.	DATE	DWG. NO.
AAX	10/03/20	AAX-ELV111
DRAWN BY: NW / CHK. BY: BF	SCALE: AS NOTED	


M:\1-01 CURRENT PROJECTS\BROADVIEW, AAX\DESIGN\AAX-ELV111.DWG, APR. 13, 2021 - 8:37AM, .

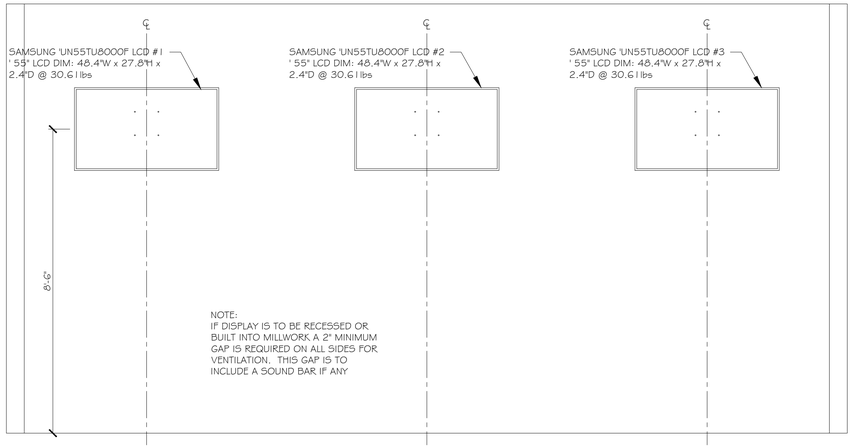


1 A/V PLAN NORTH WALL ELEVATION LEVEL 1
MOVEMENT ROOM 192
SCALE: 1/2"=1'-0"

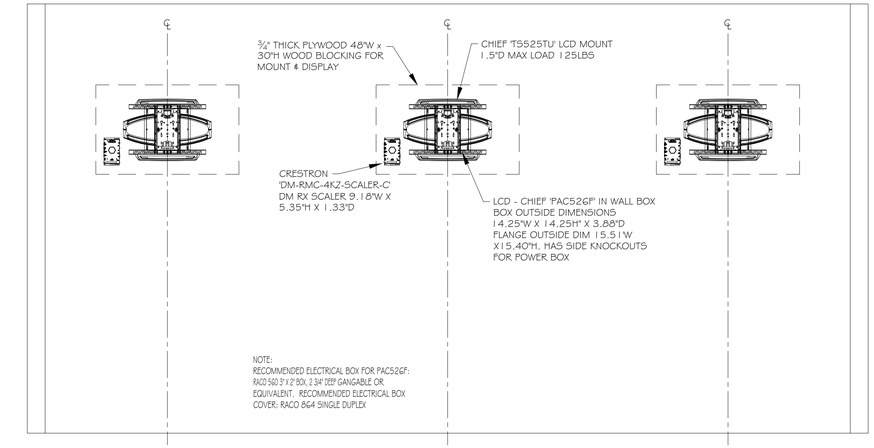


2 A/V PLAN NORTH WALL ELEVATION LEVEL 2
MOVEMENT ROOM 192
SCALE: 1/2"=1'-0"

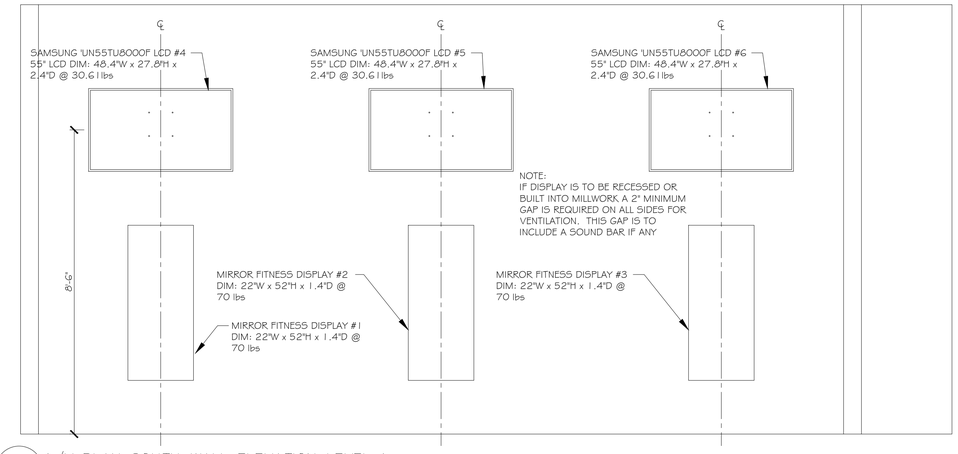

3 A/V PLAN SOUTH WALL ELEVATION LEVEL 1
MOVEMENT ROOM 192
SCALE: 1/2"=1'-0"

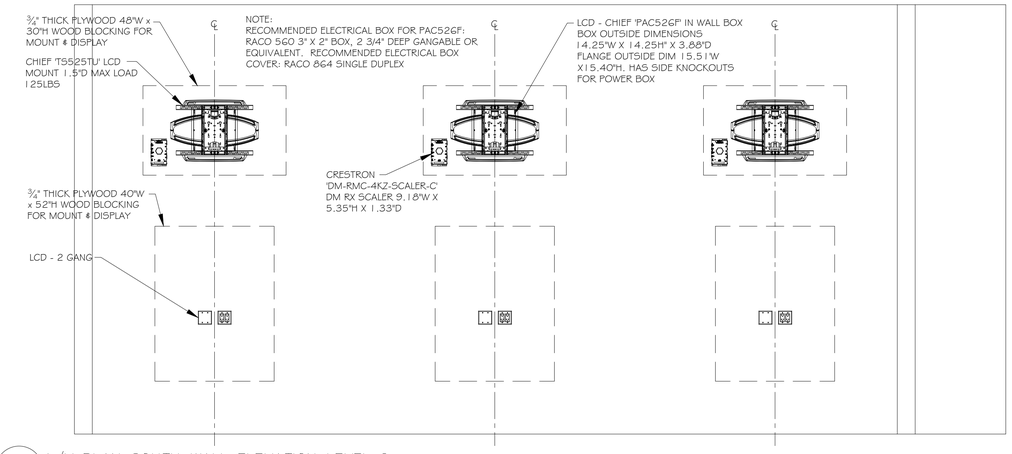

4 A/V PLAN SOUTH WALL ELEVATION LEVEL 2
MOVEMENT ROOM 192
SCALE: 1/2"=1'-0"

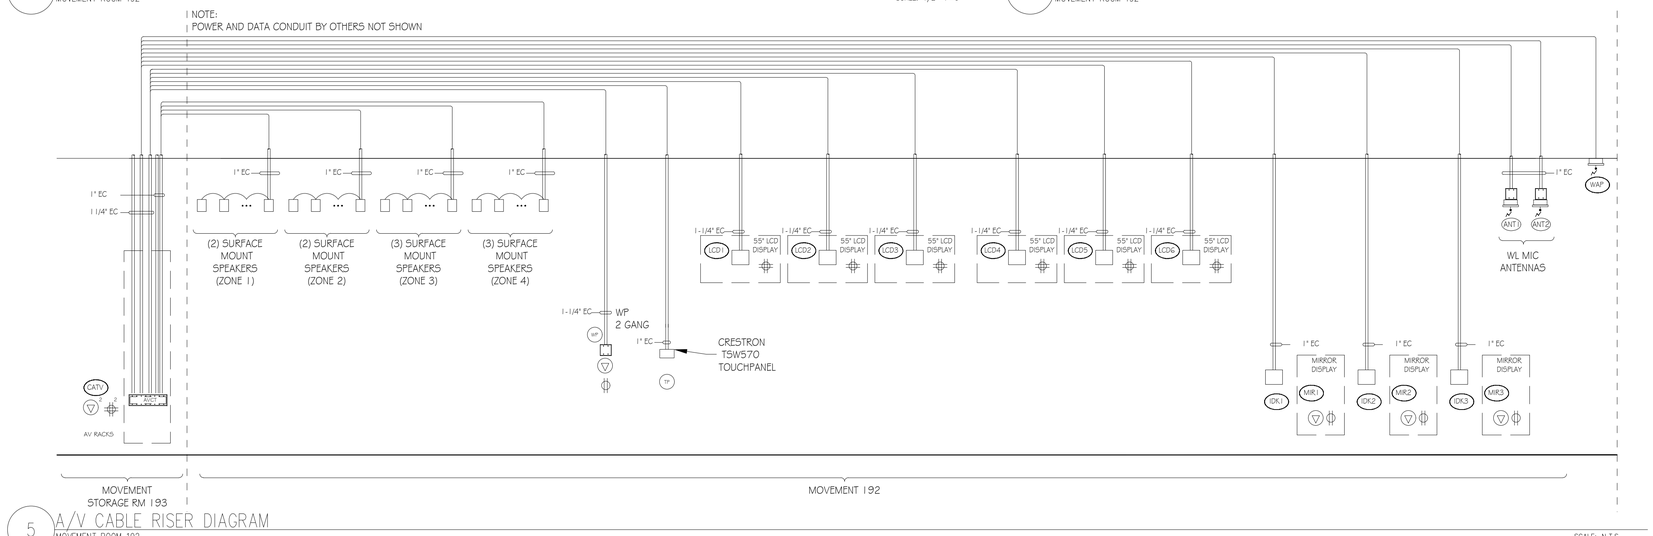

5 A/V CABLE RISER DIAGRAM
MOVEMENT ROOM 192
SCALE: N.T.S.

BROADVIEW
SENIOR LIVING
AT PURCHASE COLLEGE

6 INTERNATIONAL DRIVE,
SUITE 120
RYE BROOK, NY 10573

LEGEND

- ▽ - CAT6 CLIENT LAN NETWORK DROP
- ▽A# - ANALOG POTS LINE DROP W/ SPECIFIED NUMBER OF CKTS IF MORE THAN 1
- ▽# - DATA DROP W/ SPECIFIED NUMBER OF CLIENT LAN CKTS IF MORE THAN 1
- ▽S# - SIGNAGE DATA DROP W/ SPECIFIED NUMBER OF CLIENT LAN SIGN IF MORE THAN 1
- #◐ - DEDICATED 120V 15A CIRCUIT DUPLEX OUTLET W/ NUMBER OF CKTS IF MORE THAN 1
- #◯ - 120V 15A CIRCUIT DUPLEX OUTLET W/ NUMBER OF CKTS IF MORE THAN 1
- #⊕ - DEDICATED 120V 15A CIRCUIT QUAD OUTLET W/ NUMBER OF CKTS IF MORE THAN 1
- #⊕ - 120V 15A CIRCUIT QUAD OUTLET W/ NUMBER OF CKTS IF MORE THAN 1
- WP# - WALL PLATE FOR AV CONNECTIVITY
- AVCT - 4-GANG AV EQUIPMENT RACK PULL BOX BEHIND EQUIPMENT RACK
- IPTV - CABLE TV CONNECTION
- FB - FLOOR BOX
- LCD - 2-GANG FOR LCD CABLES
- CAM - 2-GANG CAMERA CABLES
- ANT - CEILING MOUNTED AV ANTENNA
- SP - CEILING MOUNTED AV SPEAKER LOCATION
- SP# - WALL MOUNTED SPEAKER
- OCC - CEILING MOUNTED OCCUPATION SENSOR
- CP - CONTROL PANEL
- TSS - TOUCH SCREEN ROOM SCHEDULER
- AV - AV PLATE FOR LOW VOLTAGE AV CONNECTIONS
- CM# - CEILING ARRAY MICROPHONE
- ANT# - WIRELESS MIC ANTENNA
- WAP - CEILING MOUNTED WIRELESS ACCESS POINT
- RFG# - CEILING MOUNTED RF WIRELESS GATEWAY
- TP# - WALL MOUNTED CONTROL TOUCH PANEL
- IR# - ASSISTIVE LISTENING IR RADIATORS
- PSSI - PROJECTOR SCREEN SWITCH
- PSI - PROJECTOR SCREEN
- VP# - 1-GANG BOX FOR CEILING HUNG VIDEO PROJECTOR
- SUB - CEILING MOUNTED SUB SPEAKER
- #CATV - CABLE TV LINE W/ NUMBER OF CKTS IF MORE THAN 1
- MIR# - THE MIRROR INTERACTIVE GYM EQUIPMENT

REV.	INITIAL	DATE DRAWN	REVISION DESCRIPTION	INITIAL	DATE APPROVAL
2	NW	04/30/21	100% CONSTRUCTION SET	BF	04/30/21
1	NW	11/09/20	50% CONSTRUCTION SET	BF	11/30/20
0	NW	10/03/20	ISSUED DWG. FOR REVIEW	BF	10/03/20

a.v.services, inc.
99 FAIRFIELD ROAD
FAIRFIELD, NEW JERSEY 07004
PHONE: (973) 575-5222
FAX: (973) 575-0857

MEDIA TECHNOLOGY IMPLEMENTATION

CLIENT: BROADVIEW SENIOR LIVING AT PURCHASE COLLEGE

TITLE: COMMONS BUILDING
A/V PLAN NORTH & SOUTH WALL ELEVATIONS
MOVEMENT ROOM 192


PROJ. NO.	DATE	DWG. NO.
AAX	10/03/20	AAX-ELV112a
DRAWN BY: NW / CHK. BY: BF	SCALE: AS NOTED	

M:\1-01 CURRENT PROJECTS\BROADVIEW, AAX\DESIGN\EV, AAX-ELV112.DWG, APR 13, 2021 - 9:59AM, -



1 A/V PLAN SOUTH WALL ELEVATION LEVEL 1
MOVEMENT ROOM 192

SCALE: 1/2"=1'-0"

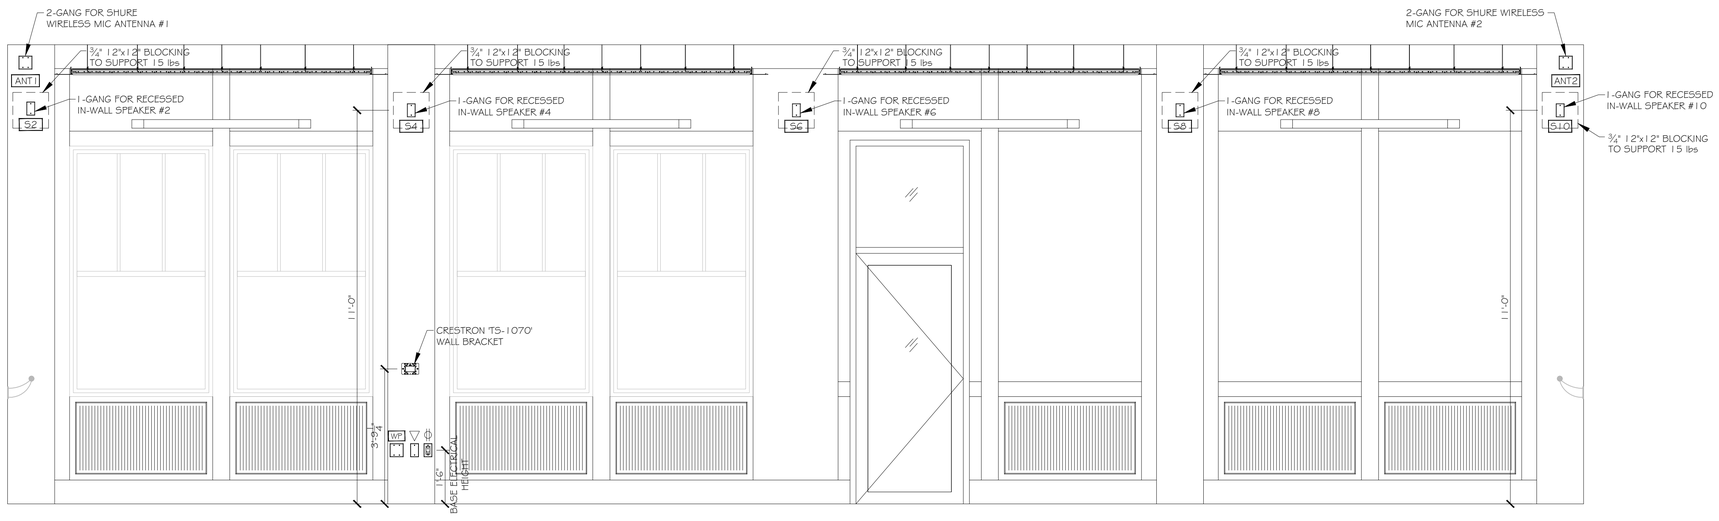

2 A/V PLAN SOUTH WALL ELEVATION LEVEL 2
MOVEMENT ROOM 192

SCALE: 1/2"=1'-0"

BROADVIEW
SENIOR LIVING AT PURCHASE COLLEGE

6 INTERNATIONAL DRIVE, SUITE 120
RYE BROOK, NY 10573

LEGEND

- ▽ - CAT6 CLIENT LAN NETWORK DROP
- ▽A# - ANALOG POTS LINE DROP W/ SPECIFIED NUMBER OF CKTS IF MORE THAN 1
- ▽# - DATA DROP W/ SPECIFIED NUMBER OF CLIENT LAN CKTS IF MORE THAN 1
- ▽S# - SIGNAGE DATA DROP W/ SPECIFIED NUMBER OF CLIENT LAN SIGN IF MORE THAN 1
- #◐ - DEDICATED 120V 15A CIRCUIT DUPLEX OUTLET W/ NUMBER OF CKTS IF MORE THAN 1
- #○ - 120V 15A CIRCUIT DUPLEX OUTLET W/ NUMBER OF CKTS IF MORE THAN 1
- #⊕ - DEDICATED 120V 15A CIRCUIT QUAD OUTLET W/ NUMBER OF CKTS IF MORE THAN 1
- #⊕ - 120V 15A CIRCUIT QUAD OUTLET W/ NUMBER OF CKTS IF MORE THAN 1
- WP# - WALL PLATE FOR AV CONNECTIVITY
- AVCT - 4-GANG AV EQUIPMENT RACK PULL BOX BEHIND EQUIPMENT RACK
- IPTV - CABLE TV CONNECTION
- FB - FLOOR BOX
- LCD - 2-GANG FOR LCD CABLES
- CAM - 2-GANG CAMERA CABLES
- ANT - CEILING MOUNTED AV ANTENNA
- SP - CEILING MOUNTED AV SPEAKER LOCATION
- SP# - WALL MOUNTED SPEAKER
- OCC - CEILING MOUNTED OCCUPATION SENSOR
- CP - CONTROL PANEL
- TSS - TOUCH SCREEN ROOM SCHEDULER
- AV - AV PLATE FOR LOW VOLTAGE AV CONNECTIONS
- CM# - CEILING ARRAY MICROPHONE
- ANT# - WIRELESS MIC ANTENNA
- WAP - CEILING MOUNTED WIRELESS ACCESS POINT
- RFG# - CEILING MOUNTED RF WIRELESS GATEWAY
- TP# - WALL MOUNTED CONTROL TOUCH PANEL
- IR# - ASSISTIVE LISTENING IR RADIATORS
- PSS - PROJECTOR SCREEN SWITCH
- PS - PROJECTOR SCREEN
- VP# - 1-GANG BOX FOR CEILING HUNG VIDEO PROJECTOR
- SUB - CEILING MOUNTED SUB SPEAKER
- #CATV - CABLE TV LINE W/ NUMBER OF CKTS IF MORE THAN 1
- MIR# - THE MIRROR INTERACTIVE GYM EQUIPMENT

REV.	INITIAL	DATE	REVISION DESCRIPTION	INITIAL	DATE
	DRAWN			APPROVAL	
2	NW	04/30/21	100% CONSTRUCTION SET	BF	04/30/21
1	NW	11/09/20	50% CONSTRUCTION SET	BF	11/30/20
0	NW	10/03/20	ISSUED DWG. FOR REVIEW	BF	10/03/20

a.v. services, inc.
99 FAIRFIELD ROAD
FAIRFIELD, NEW JERSEY 07004
PHONE: (973) 575-5222
FAX: (973) 575-0857


MEDIA TECHNOLOGY IMPLEMENTATION

CLIENT: BROADVIEW SENIOR LIVING AT PURCHASE COLLEGE


TITLE: COMMONS BUILDING
A/V PLAN EAST WALL ELEVATIONS
MOVEMENT ROOM 192

PROJ. NO.	AAX	DATE	10/03/20	DWG. NO.
DRAWN BY	NW	CHK. BY	BF	SCALE: AS NOTED	AAX-ELV112b


M:\1-01 CURRENT PROJECTS\BROADVIEW, AAX\DESIGN\EV\AAX-ELV112.DWG, APR. 13, 2021 - 9:33AM, -

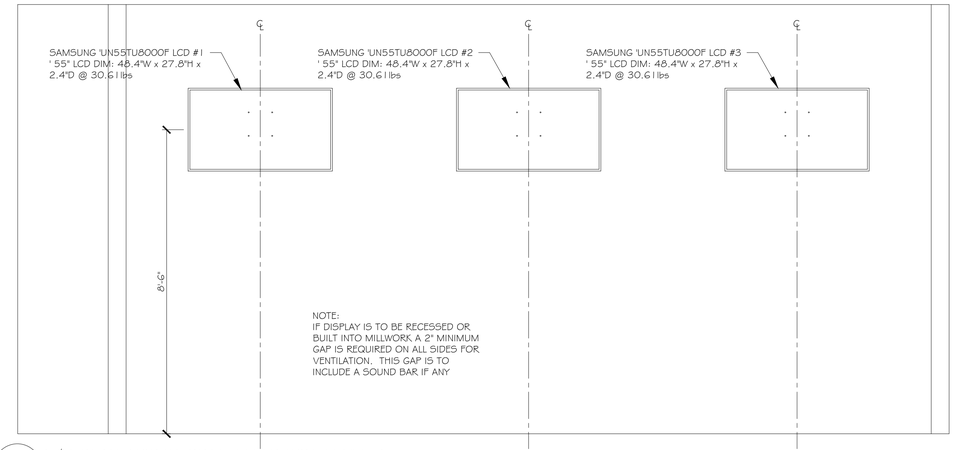


1 A/V PLAN NORTH WALL ELEVATION LEVEL 1
CARDIO / STRENGTH 159
SCALE: 1/2"=1'-0"

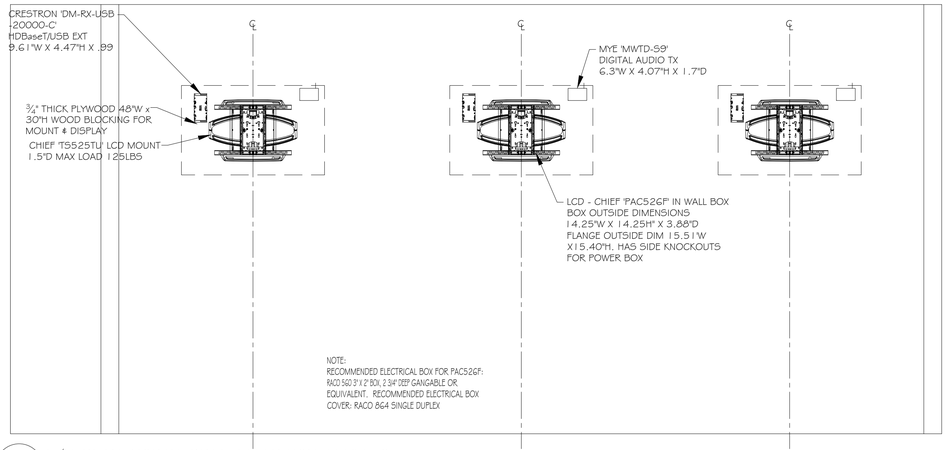


2 A/V PLAN NORTH WALL ELEVATION LEVEL 2
CARDIO / STRENGTH 159
SCALE: 1/2"=1'-0"

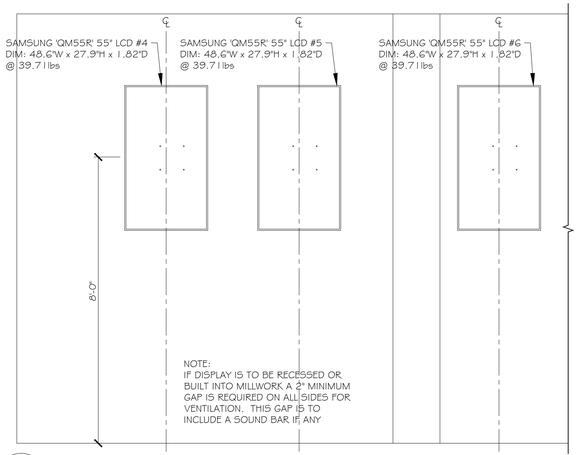


3 A/V PLAN EAST WALL ELEVATION LEVEL 1
CARDIO / STRENGTH 159
SCALE: 1/2"=1'-0"

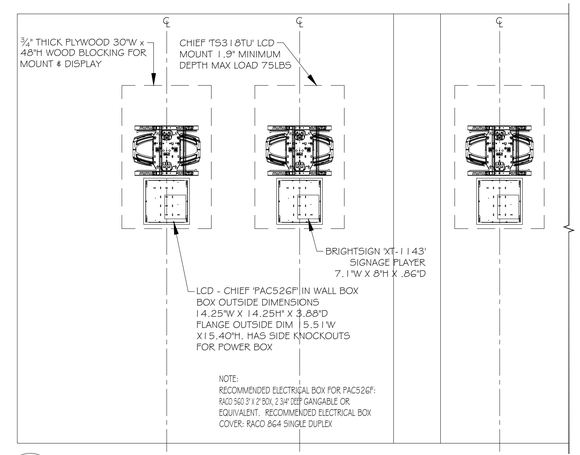


4 A/V PLAN EAST WALL ELEVATION LEVEL 2
CARDIO / STRENGTH 159
SCALE: 1/2"=1'-0"

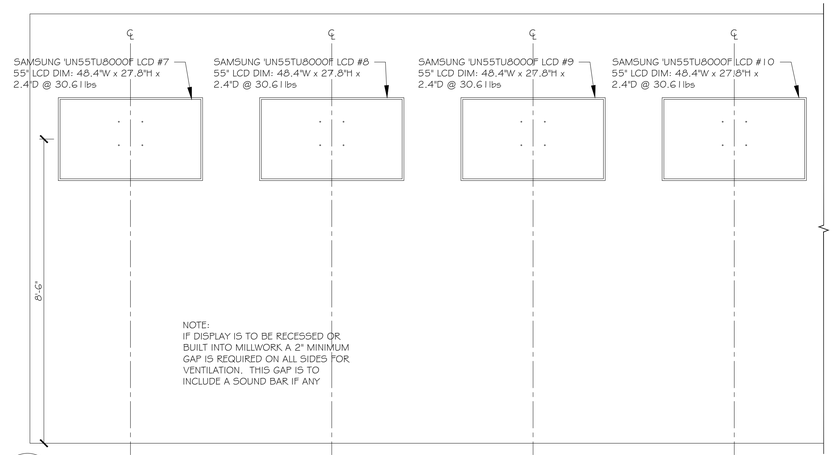

5 A/V PLAN SOUTH WALL ELEVATION LEVEL 1
CARDIO / STRENGTH 159
SCALE: 1/2"=1'-0"

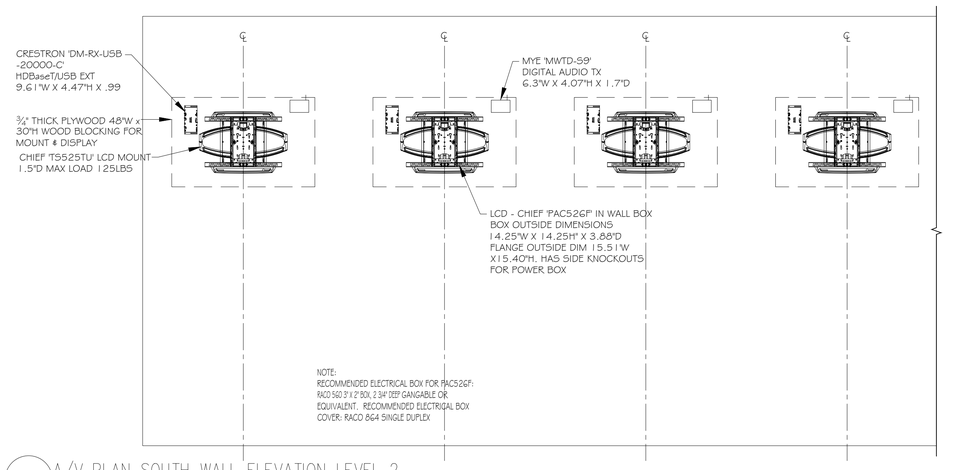

6 A/V PLAN SOUTH WALL ELEVATION LEVEL 2
CARDIO / STRENGTH 159
SCALE: 1/2"=1'-0"

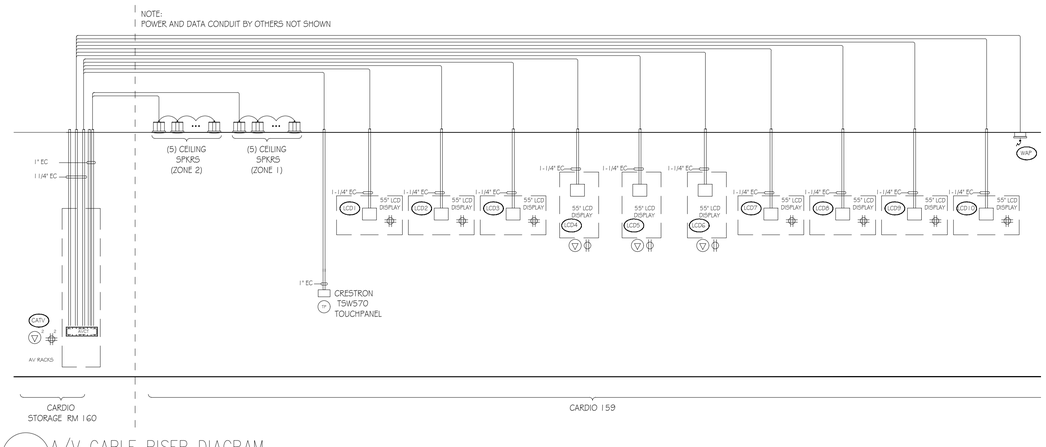

7 A/V CABLE RISER DIAGRAM
CARDIO / STRENGTH 159
SCALE: N.T.S.

BROADVIEW
SENIOR LIVING
AT PURCHASE COLLEGE

6 INTERNATIONAL DRIVE,
SUITE 120
RYE BROOK, NY 10573

LEGEND

- ▽ - CAT6 CLIENT LAN NETWORK DROP
- ▽A# - ANALOG POTS LINE DROP W/ SPECIFIED NUMBER OF CKTS IF MORE THAN 1
- ▽# - DATA DROP W/ SPECIFIED NUMBER OF CLIENT LAN CKTS IF MORE THAN 1
- ▽S# - SIGNAGE DATA DROP W/ SPECIFIED NUMBER OF CLIENT LAN SIGN IF MORE THAN 1
- #◐ - DEDICATED 120V 15A CIRCUIT DUPLEX OUTLET W/ NUMBER OF CKTS IF MORE THAN 1
- #◯ - 120V 15A CIRCUIT DUPLEX OUTLET W/ NUMBER OF CKTS IF MORE THAN 1
- #⊕ - DEDICATED 120V 15A CIRCUIT QUAD OUTLET W/ NUMBER OF CKTS IF MORE THAN 1
- #⊕ - 120V 15A CIRCUIT QUAD OUTLET W/ NUMBER OF CKTS IF MORE THAN 1
- WP# - WALL PLATE FOR AV CONNECTIVITY
- AVCT - 4-GANG AV EQUIPMENT RACK PULL BOX BEHIND EQUIPMENT RACK
- IPTV - CABLE TV CONNECTION
- FB - FLOOR BOX
- LCD - 2-GANG FOR LCD CABLES
- CAM - 2-GANG CAMERA CABLES
- ANT - CEILING MOUNTED AV ANTENNA
- SP - CEILING MOUNTED AV SPEAKER LOCATION
- SP# - WALL MOUNTED SPEAKER
- OCC - CEILING MOUNTED OCCUPATION SENSOR
- CP - CONTROL PANEL
- TSS - TOUCH SCREEN ROOM SCHEDULER
- AV - AV PLATE FOR LOW VOLTAGE AV CONNECTIONS
- CM# - CEILING ARRAY MICROPHONE
- ANT# - WIRELESS MIC ANTENNA
- WAP - CEILING MOUNTED WIRELESS ACCESS POINT
- RFG# - CEILING MOUNTED RF WIRELESS GATEWAY
- TP# - WALL MOUNTED CONTROL TOUCH PANEL
- IR# - ASSISTIVE LISTENING IR RADIATORS
- PS1 - PROJECTOR SCREEN SWITCH
- PS1 - PROJECTOR SCREEN
- VP# - 1-GANG BOX FOR CEILING HUNG VIDEO PROJECTOR
- SUB - CEILING MOUNTED SUB SPEAKER
- CATV# - CABLE TV LINE W/ NUMBER OF CKTS IF MORE THAN 1
- MIR# - THE MIRROR INTERACTIVE GYM EQUIPMENT

REV.						
2	NW	04/30/21	100% CONSTRUCTION SET	BF	04/30/21
1	NW	11/09/20	50% CONSTRUCTION SET	BF	11/30/20
0	NW	10/03/20	ISSUED DWG. FOR REVIEW	BF	10/03/20
	INITIAL	DATE	REVISION DESCRIPTION	INITIAL	DATE
	DRAWN			APPROVAL	

a.v.services, inc.
99 FAIRFIELD ROAD
FAIRFIELD, NEW JERSEY 07004
PHONE: (973) 575-5222
FAX: (973) 575-0857


MEDIA TECHNOLOGY IMPLEMENTATION

CLIENT: BROADVIEW SENIOR LIVING AT PURCHASE COLLEGE


TITLE: COMMONS BUILDING
A/V ELEVATIONS
CARDIO / STRENGTH ROOM 159

PROJ. NO.	AAX	DATE	10/03/20	DWG. NO.	AAX-ELV113
DRAWN BY	NW	CHK. BY	BF	SCALE	AS NOTED


M:\1-01 CURRENT PROJECTS\BROADVIEW, AAX DESIGNER\AAX-ELV113.DWG, APR. 13, 2021 - 10:00AM, .

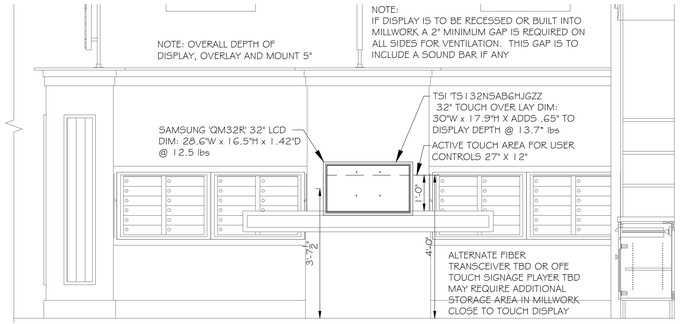


1 A/V LCD'S #2 & #3 ELEVATION LEVEL 1
MAIL 114 SCALE: 1/2"=1'-0"

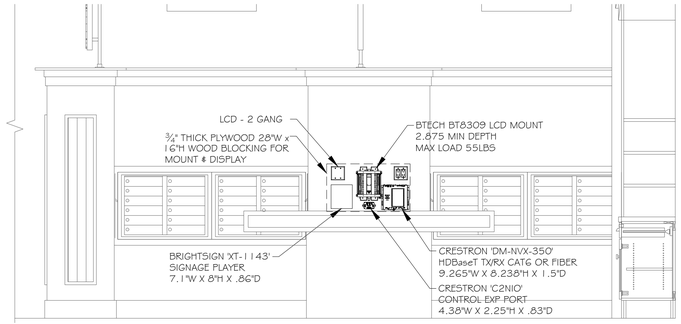


2 A/V LCD'S #2 & #3 ELEVATION LEVEL 2
MAIL 114 SCALE: 1/2"=1'-0"

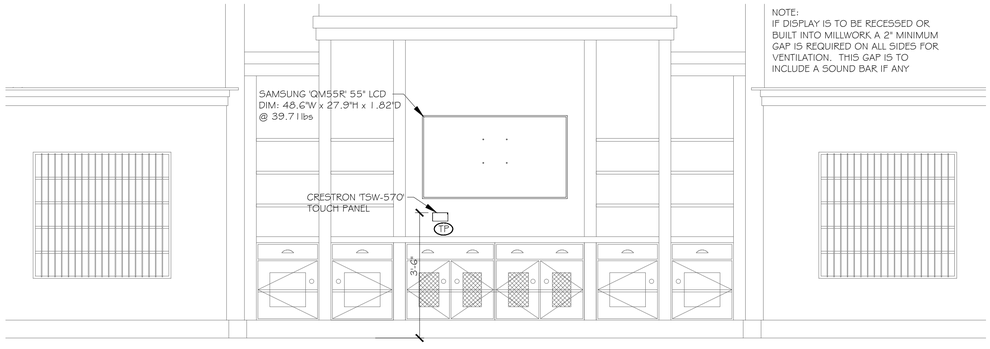

3 A/V LCD #1 ELEVATION LEVEL 1
MAIL 114 SCALE: 1/2"=1'-0"

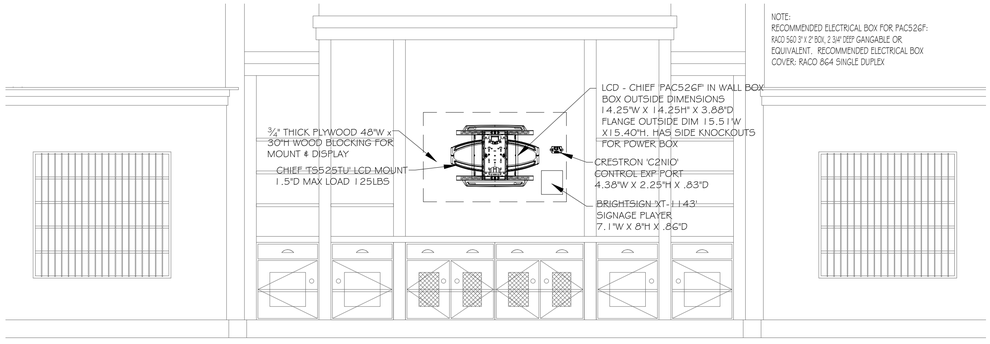

4 A/V LCD #1 ELEVATION LEVEL 2
MAIL 114 SCALE: 1/2"=1'-0"

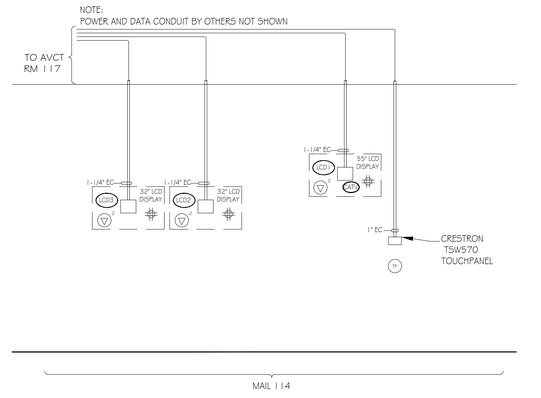

5 A/V CABLE RISER DIAGRAM
MAIL 114 SCALE: N.T.S.

BROADVIEW SENIOR LIVING AT PURCHASE COLLEGE

6 INTERNATIONAL DRIVE,
SUITE 120
RYE BROOK, NY 10573

LEGEND

- ▽ - CAT6 CLIENT LAN NETWORK DROP
- ▽A# - ANALOG POTS LINE DROP W/ SPECIFIED NUMBER OF CKTS IF MORE THAN 1
- ▽# - DATA DROP W/ SPECIFIED NUMBER OF CLIENT LAN CKTS IF MORE THAN 1
- ▽S# - SIGNAGE DATA DROP W/ SPECIFIED NUMBER OF CLIENT LAN SIGN IF MORE THAN 1
- #◐ - DEDICATED 120V 15A CIRCUIT DUPLEX OUTLET W/ NUMBER OF CKTS IF MORE THAN 1
- #◑ - 120V 15A CIRCUIT DUPLEX OUTLET W/ NUMBER OF CKTS IF MORE THAN 1
- #⊕ - DEDICATED 120V 15A CIRCUIT QUAD OUTLET W/ NUMBER OF CKTS IF MORE THAN 1
- #⊕ - 120V 15A CIRCUIT QUAD OUTLET W/ NUMBER OF CKTS IF MORE THAN 1
- WP# - WALL PLATE FOR AV CONNECTIVITY
- AVCT - 4-GANG AV EQUIPMENT RACK PULL BOX BEHIND EQUIPMENT RACK
- IPTV - CABLE TV CONNECTION
- FB - FLOOR BOX
- LCD - 2-GANG FOR LCD CABLES
- CAM - 2-GANG CAMERA CABLES
- ANT - CEILING MOUNTED AV ANTENNA
- SP - CEILING MOUNTED AV SPEAKER LOCATION
- SP# - WALL MOUNTED SPEAKER
- OCC - CEILING MOUNTED OCCUPATION SENSOR
- CP - CONTROL PANEL
- TSS - TOUCH SCREEN ROOM SCHEDULER
- AV - AV PLATE FOR LOW VOLTAGE AV CONNECTIONS
- CM# - CEILING ARRAY MICROPHONE
- ANT# - WIRELESS MIC ANTENNA
- WAP - CEILING MOUNTED WIRELESS ACCESS POINT
- RFG# - CEILING MOUNTED RF WIRELESS GATEWAY
- TP# - WALL MOUNTED CONTROL TOUCH PANEL
- IR# - ASSISTIVE LISTENING IR RADIATORS
- PSS - PROJECTOR SCREEN SWITCH
- PS - PROJECTOR SCREEN
- VP# - 1-GANG BOX FOR CEILING HUNG VIDEO PROJECTOR
- SUB# - CEILING MOUNTED SUB SPEAKER
- CATV - CABLE TV LINE W/ NUMBER OF CKTS IF MORE THAN 1
- MIR# - THE MIRROR INTERACTIVE GYM EQUIPMENT

REV.	INITIAL	DATE	REVISION DESCRIPTION	INITIAL	DATE
	DRAWN			APPROVAL	
2	NW	04/30/21	100% CONSTRUCTION SET	BF	04/30/21
1	NW	11/09/20	50% CONSTRUCTION SET	BF	11/30/20
0	NW	10/03/20	ISSUED DWG. FOR REVIEW	BF	10/03/20

a.v. services, inc.
99 FAIRFIELD ROAD
FAIRFIELD, NEW JERSEY 07004
PHONE: (973) 575-5222
FAX: (973) 575-0857


MEDIA TECHNOLOGY IMPLEMENTATION

CLIENT: BROADVIEW SENIOR LIVING AT PURCHASE COLLEGE


TITLE: COMMONS BUILDING
A/V ELEVATIONS
MAIL ROOM 114

PROJ. NO.	AAX	DATE	10/03/20	DWG. NO.
DRAWN BY	NW	CHK. BY	BF	SCALE: AS NOTED	AAX-ELV114


M:\1-01 CURRENT PROJECTS\BROADVIEW, AAX\DESIGN\EV\AAX-ELV114.DWG, APR. 13, 2021 - 10:01AM, -

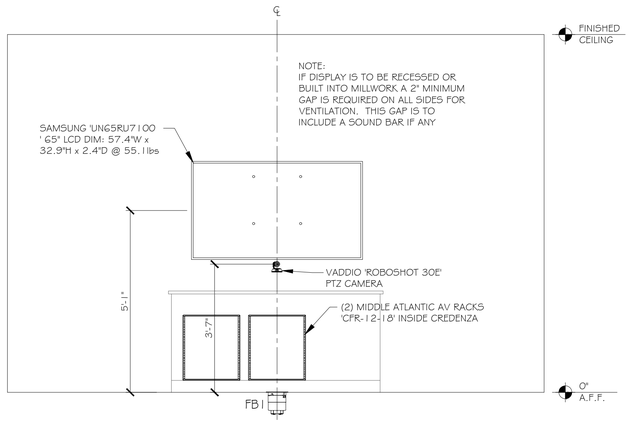

1 A/V LCD ELEVATION LEVEL 1
CONFERENCE ROOM 103
SCALE: 1/2"=1'-0"

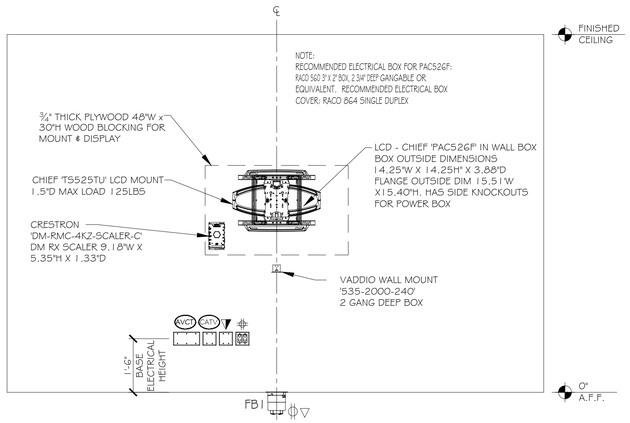

2 A/V LCD ELEVATION LEVEL 2
CONFERENCE ROOM 103
SCALE: 1/2"=1'-0"

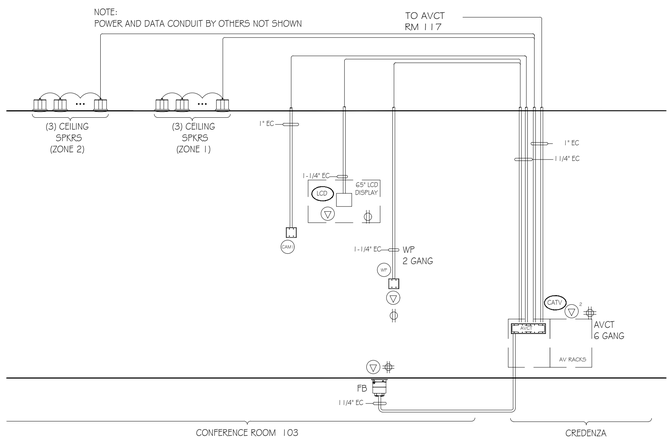

3 A/V CABLE RISER DIAGRAM
CONFERENCE ROOM 103
SCALE: N.T.S.

BROADVIEW SENIOR LIVING AT PURCHASE COLLEGE
6 INTERNATIONAL DRIVE, SUITE 120
RYE BROOK, NY 10573

LEGEND

- ▽ - CAT6 CLIENT LAN NETWORK DROP
- ▽A# - ANALOG POTS LINE DROP W/ SPECIFIED NUMBER OF CKTS IF MORE THAN 1
- ▽# - DATA DROP W/ SPECIFIED NUMBER OF CLIENT LAN CKTS IF MORE THAN 1
- ▽S# - SIGNAGE DATA DROP W/ SPECIFIED NUMBER OF CLIENT LAN SIGN IF MORE THAN 1
- #◐ - DEDICATED 120V 15A CIRCUIT DUPLEX OUTLET W/ NUMBER OF CKTS IF MORE THAN 1
- #◑ - 120V 15A CIRCUIT DUPLEX OUTLET W/ NUMBER OF CKTS IF MORE THAN 1
- #⊕ - DEDICATED 120V 15A CIRCUIT QUAD OUTLET W/ NUMBER OF CKTS IF MORE THAN 1
- #⊕ - 120V 15A CIRCUIT QUAD OUTLET W/ NUMBER OF CKTS IF MORE THAN 1
- WP# - WALL PLATE FOR AV CONNECTIVITY
- AVCT - 4-GANG AV EQUIPMENT RACK PULL BOX BEHIND EQUIPMENT RACK
- IPTV - CABLE TV CONNECTION
- FB - FLOOR BOX
- LCD - 2-GANG FOR LCD CABLES
- CAM - 2-GANG CAMERA CABLES
- ANT - CEILING MOUNTED AV ANTENNA
- SP - CEILING MOUNTED AV SPEAKER LOCATION
- SP# - WALL MOUNTED SPEAKER
- OCC - CEILING MOUNTED OCCUPATION SENSOR
- CP - CONTROL PANEL
- TSS - TOUCH SCREEN ROOM SCHEDULER
- AV - AV PLATE FOR LOW VOLTAGE AV CONNECTIONS
- CM# - CEILING ARRAY MICROPHONE
- ANT# - WIRELESS MIC ANTENNA
- WAP - CEILING MOUNTED WIRELESS ACCESS POINT
- RFG# - CEILING MOUNTED RF WIRELESS GATEWAY
- TP# - WALL MOUNTED CONTROL TOUCH PANEL
- IR# - ASSISTIVE LISTENING IR RADIATORS
- PSSI - PROJECTOR SCREEN SWITCH
- PSI - PROJECTOR SCREEN
- VP# - 1-GANG BOX FOR CEILING HUNG VIDEO PROJECTOR
- SUB - CEILING MOUNTED SUB SPEAKER
- #CATV - CABLE TV LINE W/ NUMBER OF CKTS IF MORE THAN 1
- MIR# - THE MIRROR INTERACTIVE GYM EQUIPMENT

REV.	INITAL	DATE	REVISION DESCRIPTION	INITAL	DATE
	DRAWN			APPROVAL	
2	NW	04/30/21	100% CONSTRUCTION SET	BF	04/30/21
1	NW	11/09/20	50% CONSTRUCTION SET	BF	11/30/20
0	NW	10/03/20	ISSUED DWG. FOR REVIEW	BF	10/03/20

a.v.services, inc.
99 FAIRFIELD ROAD
FAIRFIELD, NEW JERSEY 07004
PHONE: (973) 575-5222
FAX: (973) 575-0857


MEDIA TECHNOLOGY IMPLEMENTATION

CLIENT: BROADVIEW SENIOR LIVING AT PURCHASE COLLEGE

TITLE: COMMONS BUILDING
A/V ELEVATIONS
CONFERENCE ROOM 103


PROJ. NO.	DATE	DWG. NO.
AAX	10/03/20	AAX-ELV115
DRAWN BY: NW / CHK. BY: BF	SCALE: AS NOTED	

M:\1-01 CURRENT PROJECTS\BROADVIEW, AAX\DESIGN\EV\AAX-ELV115.DWG, APR. 13, 2021 - 10:02AM, -

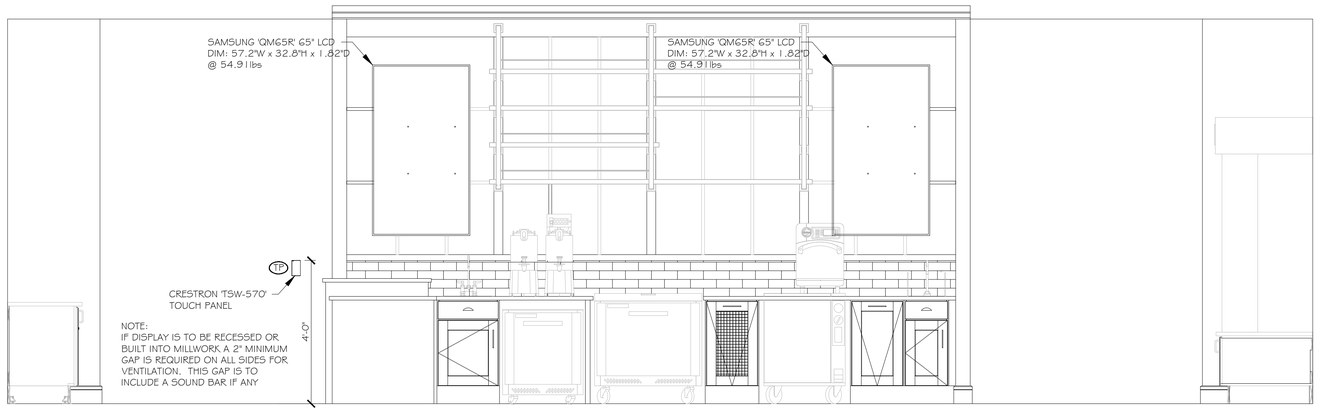


1 A/V LCD'S #1 & #2 ELEVATION LEVEL 1
CONVENIECE STORE / COFFEE 140 & LIBRARY 141

SCALE: 1/2"=1'-0"

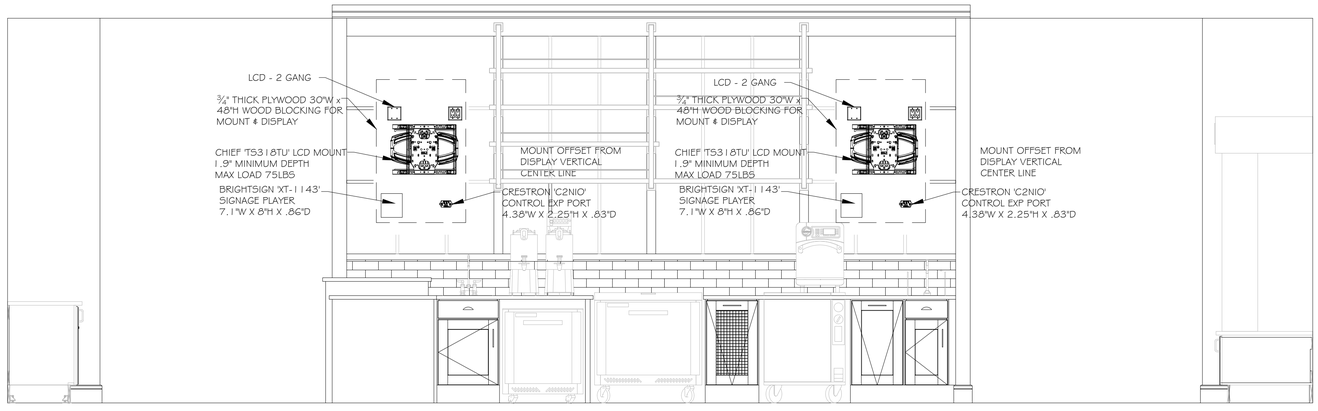

2 A/V LCD'S #1 & #2 ELEVATION LEVEL 2
CONVENIECE STORE / COFFEE 140 & LIBRARY 141

SCALE: 1/2"=1'-0"

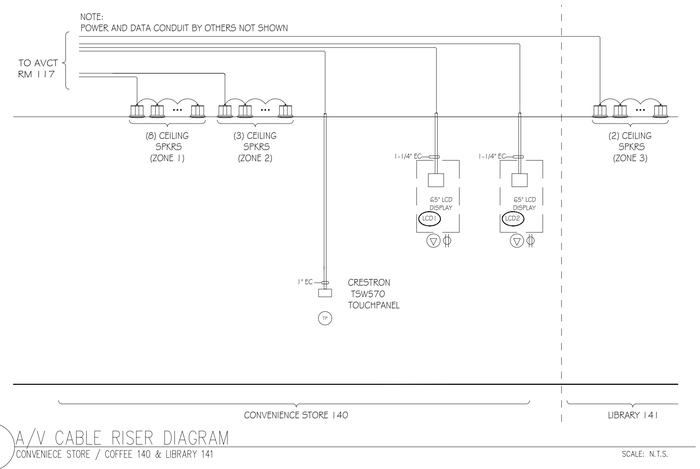

3 A/V CABLE RISER DIAGRAM
CONVENIECE STORE / COFFEE 140 & LIBRARY 141

SCALE: N.T.S.

BROADVIEW
SENIOR LIVING
AT PURCHASE COLLEGE

6 INTERNATIONAL DRIVE,
SUITE 120
RYE BROOK, NY 10573

LEGEND

- ▽ - CAT6 CLIENT LAN NETWORK DROP
- ▽A# - ANALOG POTS LINE DROP W/ SPECIFIED NUMBER OF CKTS IF MORE THAN 1
- ▽# - DATA DROP W/ SPECIFIED NUMBER OF CLIENT LAN CKTS IF MORE THAN 1
- ▽S# - SIGNAGE DATA DROP W/ SPECIFIED NUMBER OF CLIENT LAN SIGN IF MORE THAN 1
- #◐ - DEDICATED 120V 15A CIRCUIT DUPLEX OUTLET W/ NUMBER OF CKTS IF MORE THAN 1
- #◯ - 120V 15A CIRCUIT DUPLEX OUTLET W/ NUMBER OF CKTS IF MORE THAN 1
- #⊕ - DEDICATED 120V 15A CIRCUIT QUAD OUTLET W/ NUMBER OF CKTS IF MORE THAN 1
- #⊕ - 120V 15A CIRCUIT QUAD OUTLET W/ NUMBER OF CKTS IF MORE THAN 1
- WP# - WALL PLATE FOR AV CONNECTIVITY
- AVCT - 4-GANG AV EQUIPMENT RACK PULL BOX BEHIND EQUIPMENT RACK
- IPTV - CABLE TV CONNECTION
- FB - FLOOR BOX
- LCD - 2-GANG FOR LCD CABLES
- CAM - 2-GANG CAMERA CABLES
- ANT - CEILING MOUNTED AV ANTENNA
- SP - CEILING MOUNTED AV SPEAKER LOCATION
- SP# - WALL MOUNTED SPEAKER
- OCC - CEILING MOUNTED OCCUPATION SENSOR
- CP - CONTROL PANEL
- TSS - TOUCH SCREEN ROOM SCHEDULER
- AV - AV PLATE FOR LOW VOLTAGE AV CONNECTIONS
- CM# - CEILING ARRAY MICROPHONE
- ANT# - WIRELESS MIC ANTENNA
- WAP - CEILING MOUNTED WIRELESS ACCESS POINT
- RFG# - CEILING MOUNTED RF WIRELESS GATEWAY
- TP# - WALL MOUNTED CONTROL TOUCH PANEL
- IR# - ASSISTIVE LISTENING IR RADIATORS
- PSSI - PROJECTOR SCREEN SWITCH
- PSI - PROJECTOR SCREEN
- VP# - 1-GANG BOX FOR CEILING HUNG VIDEO PROJECTOR
- SUB - CEILING MOUNTED SUB SPEAKER
- CATV# - CABLE TV LINE W/ NUMBER OF CKTS IF MORE THAN 1
- MIR# - THE MIRROR INTERACTIVE GYM EQUIPMENT

REV.	INITIAL	DATE	REVISION DESCRIPTION	INITIAL	DATE
2	NW	04/30/21	100% CONSTRUCTION SET	BF	04/30/21
1	NW	11/09/20	50% CONSTRUCTION SET	BF	11/30/20
0	NW	10/03/20	ISSUED DWG. FOR REVIEW	BF	10/03/20
	DRAWN			APPROVAL	

a.v.services, inc.
99 FAIRFIELD ROAD
FAIRFIELD, NEW JERSEY 07004
PHONE: (973) 575-5222
FAX: (973) 575-0857


MEDIA TECHNOLOGY IMPLEMENTATION

CLIENT: BROADVIEW SENIOR LIVING AT PURCHASE COLLEGE


TITLE: COMMONS BUILDING
A/V ELEVATIONS
CONVENIECE STORE / COFFEE 140 & LIBRARY 141

PROJ. NO.	AAX	DATE	10/03/20	DWG. NO.
DRAWN BY	NW	CHK. BY	BF	SCALE: AS NOTED	AAX-ELV116


M:\1-01 CURRENT PROJECTS\BROADVIEW, AAX\DESIGN\EV\AAX-ELV116.DWG, APR. 13, 2021 - 10:12AM, -

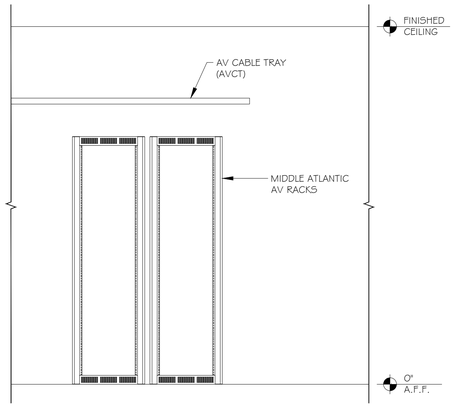


1 A/V RACK ELEVATION LEVEL 1
A/V RACK ROOM 117
SCALE: 1/2"=1'-0"

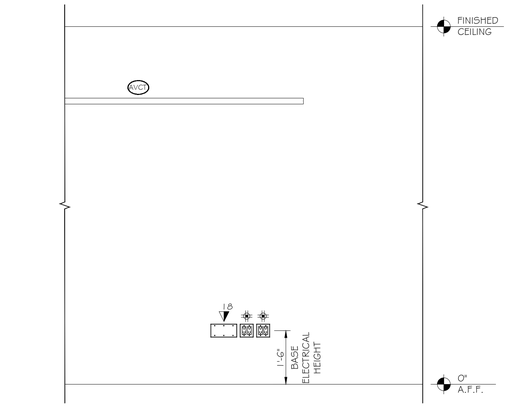

2 A/V RACK ELEVATION LEVEL 2
A/V RACK ROOM 117
SCALE: 1/2"=1'-0"

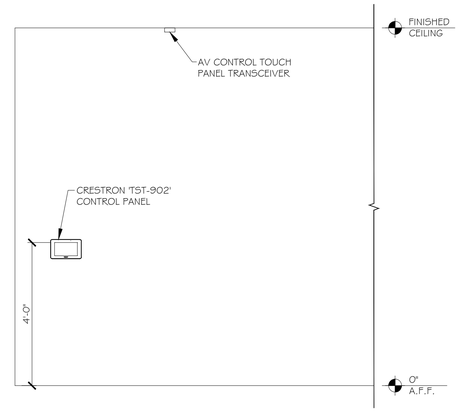

3 A/V PLAN NORTH WALL ELEVATION LEVEL 1
ADMIN SUITE 104
SCALE: 1/2"=1'-0"

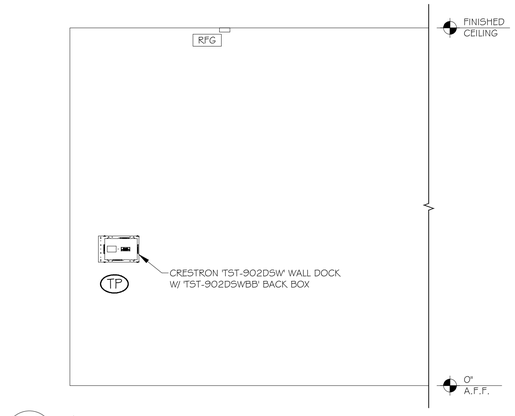

4 A/V PLAN NORTH WALL ELEVATION LEVEL 2
ADMIN SUITE 104
SCALE: 1/2"=1'-0"

BROADVIEW SENIOR LIVING AT PURCHASE COLLEGE

6 INTERNATIONAL DRIVE, SUITE 120
RYE BROOK, NY 10573

LEGEND

- ▽ - CAT6 CLIENT LAN NETWORK DROP
- ▽A# - ANALOG POTS LINE DROP W/ SPECIFIED NUMBER OF CKTS IF MORE THAN 1
- ▽# - DATA DROP W/ SPECIFIED NUMBER OF CLIENT LAN CKTS IF MORE THAN 1
- ▽S# - SIGNAGE DATA DROP W/ SPECIFIED NUMBER OF CLIENT LAN SIGN IF MORE THAN 1
- #◐ - DEDICATED 120V 15A CIRCUIT DUPLEX OUTLET W/ NUMBER OF CKTS IF MORE THAN 1
- #○ - 120V 15A CIRCUIT DUPLEX OUTLET W/ NUMBER OF CKTS IF MORE THAN 1
- #■ - DEDICATED 120V 15A CIRCUIT QUAD OUTLET W/ NUMBER OF CKTS IF MORE THAN 1
- #⊞ - 120V 15A CIRCUIT QUAD OUTLET W/ NUMBER OF CKTS IF MORE THAN 1
- WP# - WALL PLATE FOR AV CONNECTIVITY
- AVCT - 4-GANG AV EQUIPMENT RACK PULL BOX BEHIND EQUIPMENT RACK
- IPTV - CABLE TV CONNECTION
- FB - FLOOR BOX
- LCD - 2-GANG FOR LCD CABLES
- CAM - 2-GANG CAMERA CABLES
- ANT - CEILING MOUNTED AV ANTENNA
- SP - CEILING MOUNTED AV SPEAKER LOCATION
- SP# - WALL MOUNTED SPEAKER
- OCC - CEILING MOUNTED OCCUPATION SENSOR
- CP - CONTROL PANEL
- TSS - TOUCH SCREEN ROOM SCHEDULER
- AV - AV PLATE FOR LOW VOLTAGE AV CONNECTIONS
- CM# - CEILING ARRAY MICROPHONE
- ANT# - WIRELESS MIC ANTENNA
- WAP - CEILING MOUNTED WIRELESS ACCESS POINT
- RFG# - CEILING MOUNTED RF WIRELESS GATEWAY
- TP# - WALL MOUNTED CONTROL TOUCH PANEL
- IR# - ASSISTIVE LISTENING IR RADIATORS
- PSS1 - PROJECTOR SCREEN SWITCH
- PS1 - PROJECTOR SCREEN
- VP# - 1-GANG BOX FOR CEILING HUNG VIDEO PROJECTOR
- SUB - CEILING MOUNTED SUB SPEAKER
- CATV# - CABLE TV LINE W/ NUMBER OF CKTS IF MORE THAN 1
- MIR# - THE MIRROR INTERACTIVE GYM EQUIPMENT

REV.	INITIAL	DATE	REVISION DESCRIPTION	INITIAL	DATE
2	NW	04/30/21	100% CONSTRUCTION SET	BF	04/30/21
1	NW	11/09/20	50% CONSTRUCTION SET	BF	11/30/20
0	NW	10/03/20	ISSUED DWG. FOR REVIEW	BF	10/03/20

DRAWN | APPROVAL

a.v.services, inc.
99 FAIRFIELD ROAD
FAIRFIELD, NEW JERSEY 07004
PHONE: (973) 575-5222
FAX: (973) 575-0857


MEDIA TECHNOLOGY IMPLEMENTATION

CLIENT: BROADVIEW SENIOR LIVING AT PURCHASE COLLEGE


TITLE: COMMONS BUILDING
A/V ELEVATIONS
A/V RACK ROOM 117

PROJ. NO.	DATE	DWG. NO.
AAX	10/03/20	AAX-ELV117
DRAWN BY: NW / CHK. BY: BF	SCALE: AS NOTED	


M:\1-01 CURRENT PROJECTS\BROADVIEW, AAX\DESIGN\[AAX-ELV117.DWG, APR. 13, 2021 - 10:13AM, .

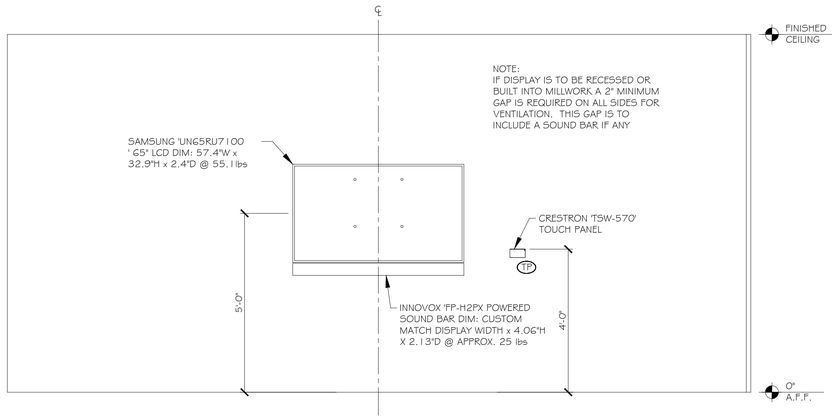

1 A/V PLAN NORTH WALL ELEVATION LEVEL 1
EMPLOYEE LOUNGE 134 SCALE: 1/2"=1'-0"

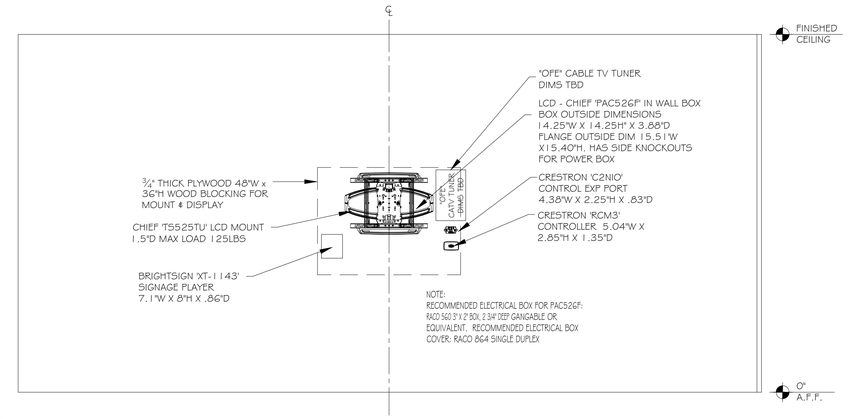

2 A/V PLAN NORTH WALL ELEVATION LEVEL 2
EMPLOYEE LOUNGE 134 SCALE: 1/2"=1'-0"

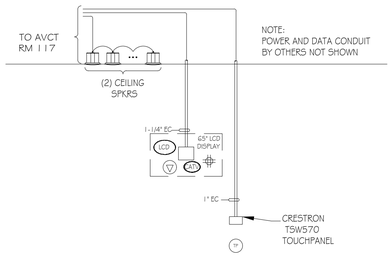

3 A/V CABLE RISER DIAGRAM
EMPLOYEE LOUNGE 134 SCALE: N.T.S.

BROADVIEW SENIOR LIVING AT PURCHASE COLLEGE
6 INTERNATIONAL DRIVE, SUITE 120
RYE BROOK, NY 10573

LEGEND

- ▽ - CAT6 CLIENT LAN NETWORK DROP
- ▽A# - ANALOG POTS LINE DROP W/ SPECIFIED NUMBER OF CKTS IF MORE THAN 1
- ▽# - DATA DROP W/ SPECIFIED NUMBER OF CLIENT LAN CKTS IF MORE THAN 1
- ▽S# - SIGNAGE DATA DROP W/ SPECIFIED NUMBER OF CLIENT LAN SIGN IF MORE THAN 1
- #◐ - DEDICATED 120V 15A CIRCUIT DUPLEX OUTLET W/ NUMBER OF CKTS IF MORE THAN 1
- #◐ - 120V 15A CIRCUIT DUPLEX OUTLET W/ NUMBER OF CKTS IF MORE THAN 1
- #⊕ - DEDICATED 120V 15A CIRCUIT QUAD OUTLET W/ NUMBER OF CKTS IF MORE THAN 1
- #⊕ - 120V 15A CIRCUIT QUAD OUTLET W/ NUMBER OF CKTS IF MORE THAN 1
- WP# - WALL PLATE FOR AV CONNECTIVITY
- AVCT - 4-GANG AV EQUIPMENT RACK PULL BOX BEHIND EQUIPMENT RACK
- IPTV - CABLE TV CONNECTION
- FB - FLOOR BOX
- LCD - 2-GANG FOR LCD CABLES
- CAM - 2-GANG CAMERA CABLES
- ANT - CEILING MOUNTED AV ANTENNA
- SP - CEILING MOUNTED AV SPEAKER LOCATION
- SP# - WALL MOUNTED SPEAKER
- OCC - CEILING MOUNTED OCCUPATION SENSOR
- CP - CONTROL PANEL
- TSS - TOUCH SCREEN ROOM SCHEDULER
- AV - AV PLATE FOR LOW VOLTAGE AV CONNECTIONS
- CM# - CEILING ARRAY MICROPHONE
- ANT# - WIRELESS MIC ANTENNA
- WAP - CEILING MOUNTED WIRELESS ACCESS POINT
- RFG# - CEILING MOUNTED RF WIRELESS GATEWAY
- TP# - WALL MOUNTED CONTROL TOUCH PANEL
- IR# - ASSISTIVE LISTENING IR RADIATORS
- PSSI - PROJECTOR SCREEN SWITCH
- PSI - PROJECTOR SCREEN
- VP# - 1-GANG BOX FOR CEILING HUNG VIDEO PROJECTOR
- SUB - CEILING MOUNTED SUB SPEAKER
- #CATV - CABLE TV LINE W/ NUMBER OF CKTS IF MORE THAN 1
- MIR# - THE MIRROR INTERACTIVE GYM EQUIPMENT

ADD ALTERNATE

REV.	INITIAL	DATE	REVISION DESCRIPTION	INITIAL	DATE
	DRAWN			APPROVAL	
2	NW	04/30/21	100% CONSTRUCTION SET	BF	04/30/21
1	NW	11/09/20	50% CONSTRUCTION SET	BF	11/30/20
0	NW	10/03/20	ISSUED DWG. FOR REVIEW	BF	10/03/20

a.v.services, inc.
99 FAIRFIELD ROAD
FAIRFIELD, NEW JERSEY 07004
PHONE: (973) 575-5222
FAX: (973) 575-0857


MEDIA TECHNOLOGY IMPLEMENTATION

CLIENT: BROADVIEW SENIOR LIVING AT PURCHASE COLLEGE


TITLE: COMMONS BUILDING
A/V ELEVATIONS
ADD ALTERNATE – EMPLOYEE LOUNGE 134

PROJ. NO.	DATE	DWG. NO.
AAX	10/03/20	AAX-ELV118
DRAWN BY: NW / CHK. BY: BF	SCALE: AS NOTED	


M:\1-ISI CURRENT PROJECTS\BROADVIEW, AAX\DESIGN\EV\AAX-ELV118.DWG, APR. 13, 2021 - 10:14AM, -

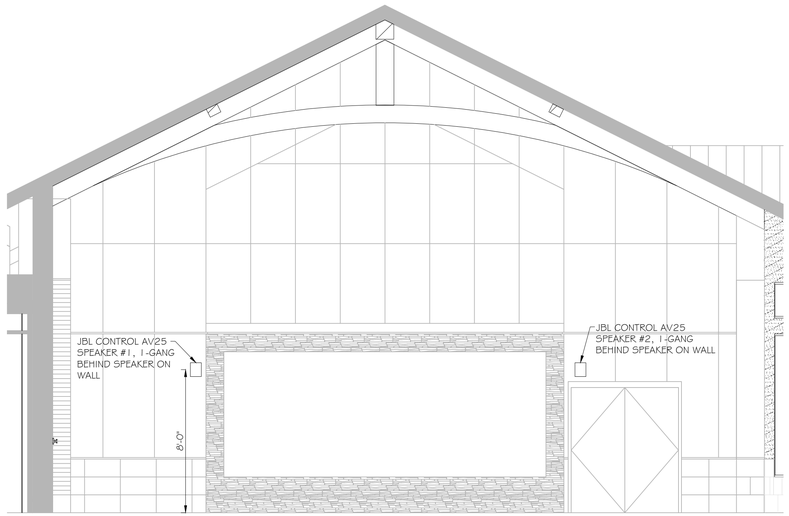


1 A/V PLAN NORTH WALL ELEVATION
NATATORIUM 152
SCALE: 1/4"=1'-0"

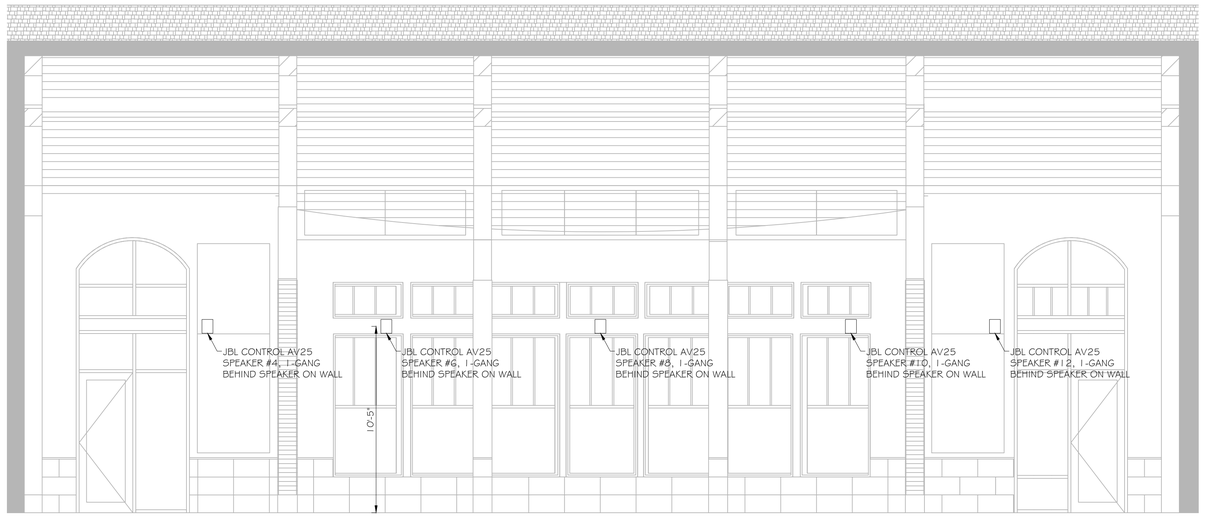


2 A/V PLAN EAST WALL ELEVATION
NATATORIUM 152
SCALE: 1/4"=1'-0"

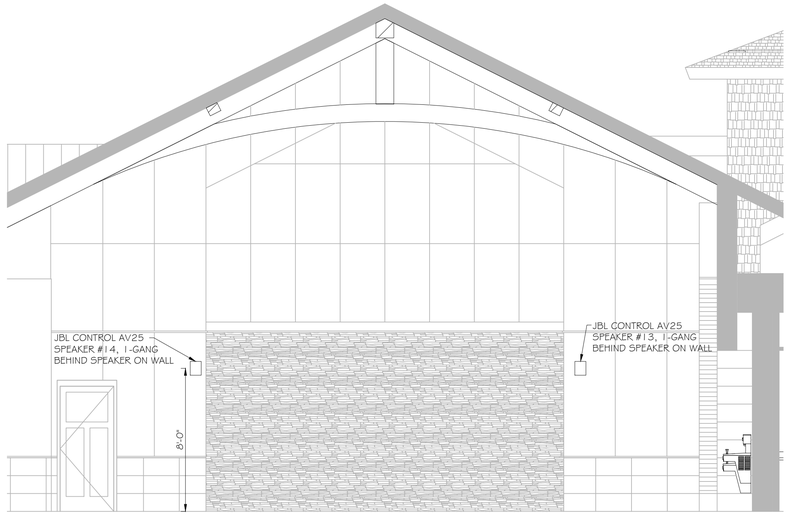

3 A/V PLAN SOUTH WALL ELEVATION
NATATORIUM 152
SCALE: 1/4"=1'-0"

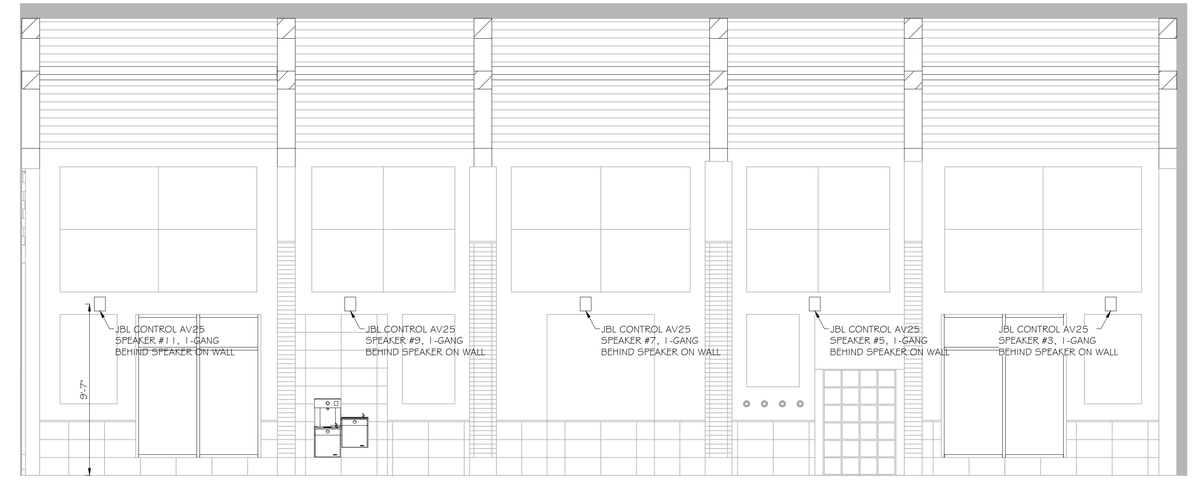

4 A/V PLAN WEST WALL ELEVATION
NATATORIUM 152
SCALE: 1/4"=1'-0"

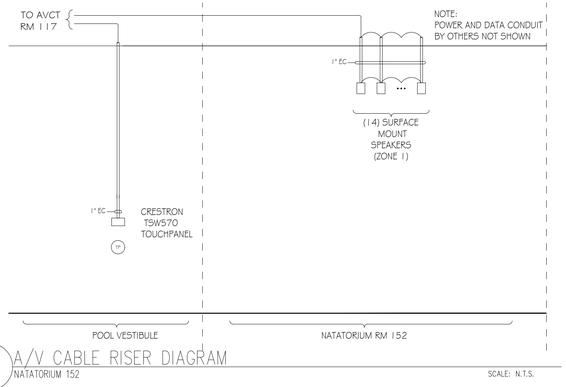

5 A/V CABLE RISER DIAGRAM
NATATORIUM 152
SCALE: N.T.S.

BROADVIEW
SENIOR LIVING
AT PURCHASE COLLEGE

6 INTERNATIONAL DRIVE,
SUITE 120
RYE BROOK, NY 10573

LEGEND

- ▽ - CAT6 CLIENT LAN NETWORK DROP
- ▽A# - ANALOG POTS LINE DROP W/ SPECIFIED NUMBER OF CKTS IF MORE THAN 1
- ▽# - DATA DROP W/ SPECIFIED NUMBER OF CLIENT LAN CKTS IF MORE THAN 1
- ▽S# - SIGNAGE DATA DROP W/ SPECIFIED NUMBER OF CLIENT LAN SIGN IF MORE THAN 1
- #D - DEDICATED 120V 15A CIRCUIT DUPLEX OUTLET W/ NUMBER OF CKTS IF MORE THAN 1
- #C - 120V 15A CIRCUIT DUPLEX OUTLET W/ NUMBER OF CKTS IF MORE THAN 1
- #D - DEDICATED 120V 15A CIRCUIT QUAD OUTLET W/ NUMBER OF CKTS IF MORE THAN 1
- #C - 120V 15A CIRCUIT QUAD OUTLET W/ NUMBER OF CKTS IF MORE THAN 1
- WP# - WALL PLATE FOR AV CONNECTIVITY
- AVCT - 4-GANG AV EQUIPMENT RACK PULL BOX BEHIND EQUIPMENT RACK
- IPTV - CABLE TV CONNECTION
- FB - FLOOR BOX
- LCD - 2-GANG FOR LCD CABLES
- CAM - 2-GANG CAMERA CABLES
- ANT - CEILING MOUNTED AV ANTENNA
- SP - CEILING MOUNTED AV SPEAKER LOCATION
- SP# - WALL MOUNTED SPEAKER
- OCC - CEILING MOUNTED OCCUPATION SENSOR
- CP - CONTROL PANEL
- TSS - TOUCH SCREEN ROOM SCHEDULER
- AV - AV PLATE FOR LOW VOLTAGE AV CONNECTIONS
- CM# - CEILING ARRAY MICROPHONE
- ANT# - WIRELESS MIC ANTENNA
- WAP - CEILING MOUNTED WIRELESS ACCESS POINT
- RFG# - CEILING MOUNTED RF WIRELESS GATEWAY
- TP# - WALL MOUNTED CONTROL TOUCH PANEL
- IR# - ASSISTIVE LISTENING IR RADIATORS
- PSS - PROJECTOR SCREEN SWITCH
- PS - PROJECTOR SCREEN
- VP# - 1-GANG BOX FOR CEILING HUNG VIDEO PROJECTOR
- SUB - CEILING MOUNTED SUB SPEAKER
- #CATV - CABLE TV LINE W/ NUMBER OF CKTS IF MORE THAN 1
- MIR# - THE MIRROR INTERACTIVE GYM EQUIPMENT

ADD ALTERNATE

REV.	INITAL	DATE	REVISION DESCRIPTION	INITAL	DATE
	DRAWN			APPROVAL	
2	NW	04/30/21	100% CONSTRUCTION SET	BF	04/30/21
1	NW	11/09/20	50% CONSTRUCTION SET	BF	11/30/20
0	NW	10/03/20	ISSUED DWG. FOR REVIEW	BF	10/03/20

a.v.services, inc.
99 FAIRFIELD ROAD
FAIRFIELD, NEW JERSEY 07004
PHONE: (973) 575-5222
FAX: (973) 575-0857


MEDIA TECHNOLOGY IMPLEMENTATION

CLIENT: BROADVIEW SENIOR LIVING AT PURCHASE COLLEGE


TITLE: COMMONS BUILDING
A/V ELEVATIONS
ADD ALTERNATE – NATATORIUM 152

PROJ. NO.	AAX	DATE	10/03/20	DWG. NO.
DRAWN BY	NW	CHK. BY	BF	SCALE: AS NOTED	AAX-ELV119


M:\1-01 CURRENT PROJECTS\BROADVIEW, AAX\DESIGN\EV\AAX-ELV119.DWG, APR. 13, 2021 - 10:15AM, -

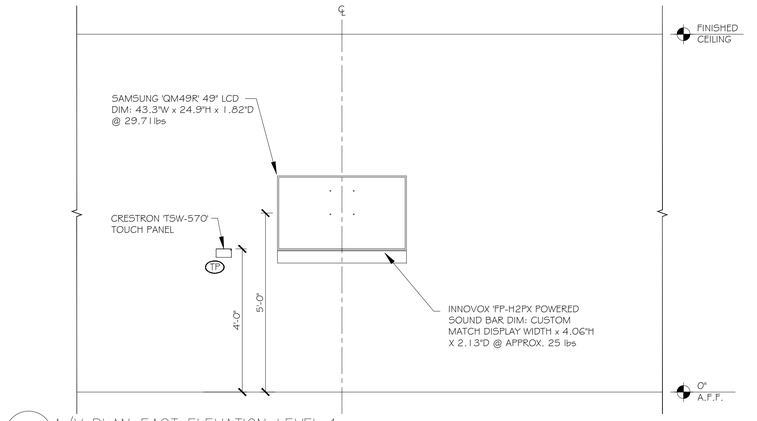

1 A/V PLAN EAST ELEVATION LEVEL 1
SALON 161
SCALE: 1/2"=1'-0"

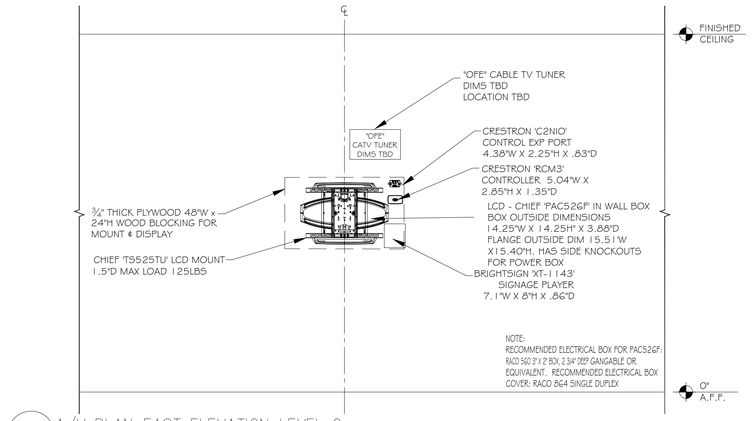

2 A/V PLAN EAST ELEVATION LEVEL 2
SALON 161
SCALE: 1/2"=1'-0"

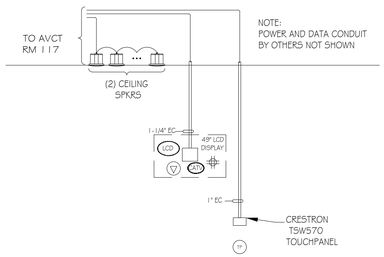



3 A/V CABLE RISER DIAGRAM
SALON 161
SCALE: N.T.S.

BROADVIEW
SENIOR LIVING
AT PURCHASE COLLEGE

6 INTERNATIONAL DRIVE,
SUITE 120
RYE BROOK, NY 10573

LEGEND

- ▽ - CAT6 CLIENT LAN NETWORK DROP
- ▽A# - ANALOG POTS LINE DROP W/ SPECIFIED NUMBER OF CKTS IF MORE THAN 1
- ▽# - DATA DROP W/ SPECIFIED NUMBER OF CLIENT LAN CKTS IF MORE THAN 1
- ▽S# - SIGNAGE DATA DROP W/ SPECIFIED NUMBER OF CLIENT LAN SIGN IF MORE THAN 1
- #◐ - DEDICATED 120V 15A CIRCUIT DUPLEX OUTLET W/ NUMBER OF CKTS IF MORE THAN 1
- #◯ - 120V 15A CIRCUIT DUPLEX OUTLET W/ NUMBER OF CKTS IF MORE THAN 1
- #⊕ - DEDICATED 120V 15A CIRCUIT QUAD OUTLET W/ NUMBER OF CKTS IF MORE THAN 1
- #⊕ - 120V 15A CIRCUIT QUAD OUTLET W/ NUMBER OF CKTS IF MORE THAN 1
- WP# - WALL PLATE FOR AV CONNECTIVITY
- AVCT - 4-GANG AV EQUIPMENT RACK PULL BOX BEHIND EQUIPMENT RACK
- IPTV - CABLE TV CONNECTION
- FB - FLOOR BOX
- LCD - 2-GANG FOR LCD CABLES
- CAM - 2-GANG CAMERA CABLES
- ANT - CEILING MOUNTED AV ANTENNA
- SP - CEILING MOUNTED AV SPEAKER LOCATION
- SP# - WALL MOUNTED SPEAKER
- OCC - CEILING MOUNTED OCCUPATION SENSOR
- CP - CONTROL PANEL
- TSS - TOUCH SCREEN ROOM SCHEDULER
- AV - AV PLATE FOR LOW VOLTAGE AV CONNECTIONS
- CM# - CEILING ARRAY MICROPHONE
- ANT# - WIRELESS MIC ANTENNA
- WAP - CEILING MOUNTED WIRELESS ACCESS POINT
- RFG# - CEILING MOUNTED RF WIRELESS GATEWAY
- TP# - WALL MOUNTED CONTROL TOUCH PANEL
- IR# - ASSISTIVE LISTENING IR RADIATORS
- PSSI - PROJECTOR SCREEN SWITCH
- PSI - PROJECTOR SCREEN
- VP# - 1-GANG BOX FOR CEILING HUNG VIDEO PROJECTOR
- SUB - CEILING MOUNTED SUB SPEAKER
- #CATV - CABLE TV LINE W/ NUMBER OF CKTS IF MORE THAN 1
- MIR# - THE MIRROR INTERACTIVE GYM EQUIPMENT

ADD ALTERNATE

REV.	INITIAL	DATE	REVISION DESCRIPTION	INITIAL	DATE
	DRAWN			APPROVAL	
2	NW	04/30/21	100% CONSTRUCTION SET	BF	04/30/21
1	NW	11/09/20	50% CONSTRUCTION SET	BF	11/30/20
0	NW	10/03/20	ISSUED DWG. FOR REVIEW	BF	10/03/20

a.v.services, inc.
99 FAIRFIELD ROAD
FAIRFIELD, NEW JERSEY 07004
PHONE: (973) 575-5222
FAX: (973) 575-0857


MEDIA TECHNOLOGY IMPLEMENTATION

CLIENT: BROADVIEW SENIOR LIVING AT PURCHASE COLLEGE


TITLE: COMMONS BUILDING
A/V ELEVATIONS
ADD ALTERNATE – SALON 161

PROJ. NO.	DATE	DWG. NO.
AAX	10/03/20	AAX-ELV120
DRAWN BY: NW / CHK. BY: BF	SCALE: AS NOTED	

M:\1-ISI CURRENT PROJECTS\BROADVIEW, AAX\DESIGN\EV\AAX-ELV120.DWG, APR. 13, 2021 - 10:15AM, .

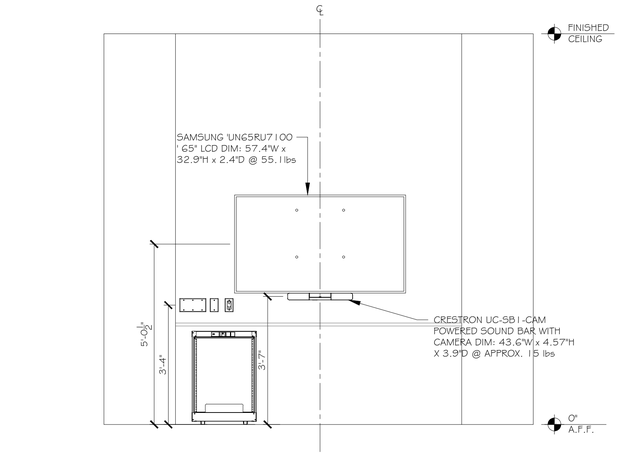

1 A/V PLAN NORTH ELEVATION LEVEL 1
CLOSING ROOM 165 SCALE: 1/2"=1'-0"

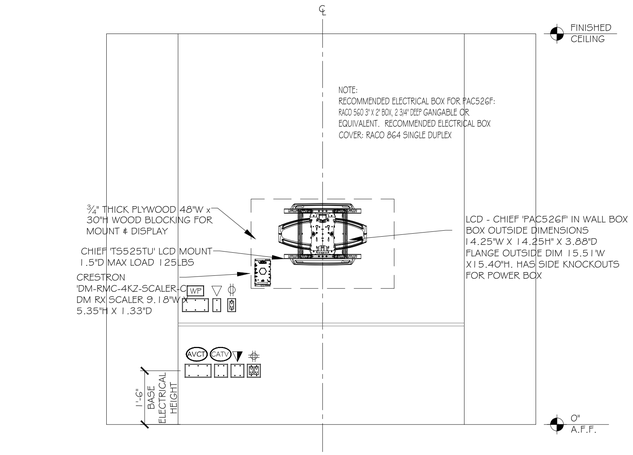

2 A/V PLAN NORTH ELEVATION LEVEL 2
CLOSING ROOM 165 SCALE: 1/2"=1'-0"

3 A/V CABLE RISER DIAGRAM
CLOSING ROOM 165 SCALE: N.T.S.

BROADVIEW
SENIOR LIVING
AT PURCHASE COLLEGE

6 INTERNATIONAL DRIVE,
SUITE 120
RYE BROOK, NY 10573

LEGEND

- ▽ - CAT6 CLIENT LAN NETWORK DROP
- ▽A# - ANALOG POTS LINE DROP W/ SPECIFIED NUMBER OF CKTS IF MORE THAN 1
- ▽# - DATA DROP W/ SPECIFIED NUMBER OF CLIENT LAN CKTS IF MORE THAN 1
- ▽S# - SIGNAGE DATA DROP W/ SPECIFIED NUMBER OF CLIENT LAN SIGN IF MORE THAN 1
- #/ - DEDICATED 120V 15A CIRCUIT DUPLEX OUTLET W/ NUMBER OF CKTS IF MORE THAN 1
- #/ - 120V 15A CIRCUIT DUPLEX OUTLET W/ NUMBER OF CKTS IF MORE THAN 1
- #/ - DEDICATED 120V 15A CIRCUIT QUAD OUTLET W/ NUMBER OF CKTS IF MORE THAN 1
- #/ - 120V 15A CIRCUIT QUAD OUTLET W/ NUMBER OF CKTS IF MORE THAN 1
- WP# - WALL PLATE FOR AV CONNECTIVITY
- AVCT - 4-GANG AV EQUIPMENT RACK PULL BOX BEHIND EQUIPMENT RACK
- IPTV - CABLE TV CONNECTION
- FB - FLOOR BOX
- LCD - 2-GANG FOR LCD CABLES
- CAM - 2-GANG CAMERA CABLES
- ANT - CEILING MOUNTED AV ANTENNA
- SP - CEILING MOUNTED AV SPEAKER LOCATION
- SP# - WALL MOUNTED SPEAKER
- OCC - CEILING MOUNTED OCCUPATION SENSOR
- CP - CONTROL PANEL
- TSS - TOUCH SCREEN ROOM SCHEDULER
- AV - AV PLATE FOR LOW VOLTAGE AV CONNECTIONS
- CM# - CEILING ARRAY MICROPHONE
- ANT# - WIRELESS MIC ANTENNA
- WAP - CEILING MOUNTED WIRELESS ACCESS POINT
- RFG# - CEILING MOUNTED RF WIRELESS GATEWAY
- TP# - WALL MOUNTED CONTROL TOUCH PANEL
- IR# - ASSISTIVE LISTENING IR RADIATORS
- PSS1 - PROJECTOR SCREEN SWITCH
- PS1 - PROJECTOR SCREEN
- VP# - 1-GANG BOX FOR CEILING HUNG VIDEO PROJECTOR
- SUB - CEILING MOUNTED SUB SPEAKER
- CATV# - CABLE TV LINE W/ NUMBER OF CKTS IF MORE THAN 1
- MIR# - THE MIRROR INTERACTIVE GYM EQUIPMENT

REV.	DRAWN INITIAL	DRAWN DATE	REVISION DESCRIPTION	APPROVAL INITIAL	APPROVAL DATE
2	NW	04/30/21	100% CONSTRUCTION SET	BF	04/30/21
1	NW	11/09/20	50% CONSTRUCTION SET	BF	11/30/20
0	NW	10/03/20	ISSUED DWG. FOR REVIEW	BF	10/03/20

a.v.services, inc.
99 FAIRFIELD ROAD
FAIRFIELD, NEW JERSEY 07004
PHONE: (973) 575-5222
FAX: (973) 575-0857


MEDIA TECHNOLOGY IMPLEMENTATION

CLIENT: BROADVIEW SENIOR LIVING AT PURCHASE COLLEGE


TITLE: COMMONS BUILDING
A/V ELEVATIONS
CLOSING ROOM 165

PROJ. NO.	DATE	DWG. NO.
AAX	10/03/20	AAX-ELV121
DRAWN BY: NW / CHK. BY: BF	SCALE: AS NOTED	


M:\1-01 CURRENT PROJECTS\BROADVIEW, AAX\DESIGNS\AAX-ELV121.DWG, APR. 17, 2021 - 4:38PM,

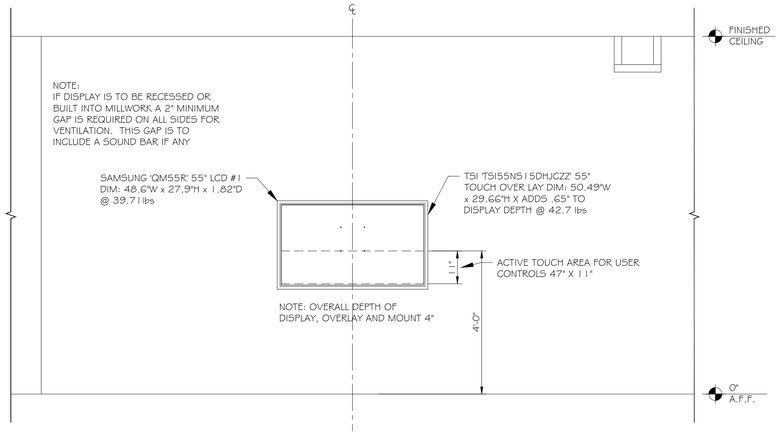

1 A/V FRONT ELEVATION LEVEL 1 – TYPICAL FOR LCD1 & LCD2
CORRIDORS 200, 217
SCALE: 1/2"=1'-0"

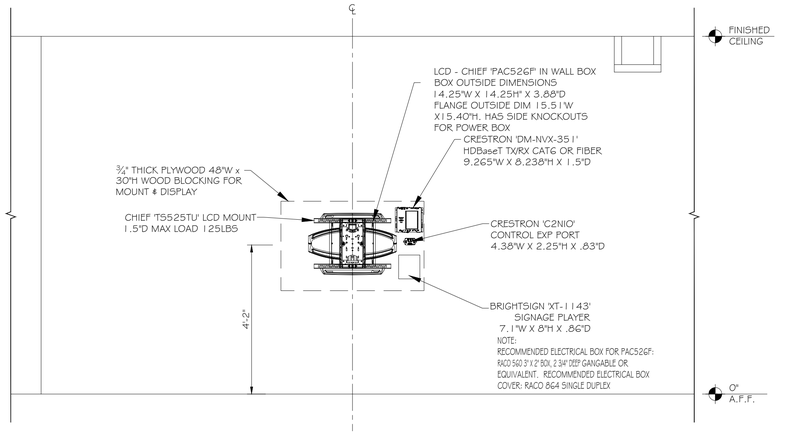

2 A/V FRONT ELEVATION LEVEL 2 – TYPICAL FOR LCD1 & LCD2
CORRIDORS 200, 217
SCALE: 1/2"=1'-0"

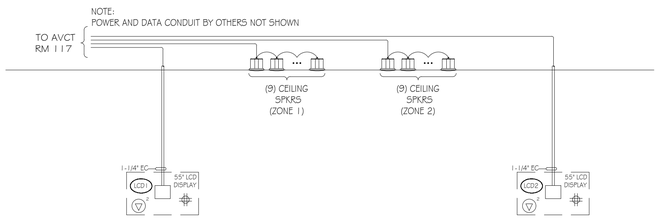

3 A/V CABLE RISER DIAGRAM
CORRIDORS 200, 217
SCALE: N.T.S.

BROADVIEW
SENIOR LIVING AT PURCHASE COLLEGE

6 INTERNATIONAL DRIVE, SUITE 120
RYE BROOK, NY 10573

LEGEND

- ▽ - CAT6 CLIENT LAN NETWORK DROP
- ▽A# - ANALOG POTS LINE DROP W/ SPECIFIED NUMBER OF CKTS IF MORE THAN 1
- ▽# - DATA DROP W/ SPECIFIED NUMBER OF CLIENT LAN CKTS IF MORE THAN 1
- ▽S# - SIGNAGE DATA DROP W/ SPECIFIED NUMBER OF CLIENT LAN SIGN IF MORE THAN 1
- #◐ - DEDICATED 120V 15A CIRCUIT DUPLEX OUTLET W/ NUMBER OF CKTS IF MORE THAN 1
- #◐ - 120V 15A CIRCUIT DUPLEX OUTLET W/ NUMBER OF CKTS IF MORE THAN 1
- #⊕ - DEDICATED 120V 15A CIRCUIT QUAD OUTLET W/ NUMBER OF CKTS IF MORE THAN 1
- #⊕ - 120V 15A CIRCUIT QUAD OUTLET W/ NUMBER OF CKTS IF MORE THAN 1
- WP# - WALL PLATE FOR AV CONNECTIVITY
- AVCT - 4-GANG AV EQUIPMENT RACK PULL BOX BEHIND EQUIPMENT RACK
- IPTV - CABLE TV CONNECTION
- FB - FLOOR BOX
- LCD - 2-GANG FOR LCD CABLES
- CAM - 2-GANG CAMERA CABLES
- ANT - CEILING MOUNTED AV ANTENNA
- SP - CEILING MOUNTED AV SPEAKER LOCATION
- SP# - WALL MOUNTED SPEAKER
- OCC - CEILING MOUNTED OCCUPATION SENSOR
- CP - CONTROL PANEL
- TSS - TOUCH SCREEN ROOM SCHEDULER
- AV - AV PLATE FOR LOW VOLTAGE AV CONNECTIONS
- CM# - CEILING ARRAY MICROPHONE
- ANT# - WIRELESS MIC ANTENNA
- WAP - CEILING MOUNTED WIRELESS ACCESS POINT
- RFG# - CEILING MOUNTED RF WIRELESS GATEWAY
- TP# - WALL MOUNTED CONTROL TOUCH PANEL
- IR# - ASSISTIVE LISTENING IR RADIATORS
- PSS - PROJECTOR SCREEN SWITCH
- PS - PROJECTOR SCREEN
- VP# - 1-GANG BOX FOR CEILING HUNG VIDEO PROJECTOR
- SUB - CEILING MOUNTED SUB SPEAKER
- #CATV - CABLE TV LINE W/ NUMBER OF CKTS IF MORE THAN 1
- MIR# - THE MIRROR INTERACTIVE GYM EQUIPMENT

REV.	INITIAL	DATE	REVISION DESCRIPTION	INITIAL	DATE
	DRAWN			APPROVAL	
0	NW	10/03/20	ISSUED DWG. FOR REVIEW	BF	10/03/20
1	NW	03/15/21	100% CONSTRUCTION SET	BF	03/15/21
2	NW	04/30/21	100% CONSTRUCTION SET	BF	04/30/21

a.v. services, inc.
99 FAIRFIELD ROAD
FAIRFIELD, NEW JERSEY 07004
PHONE: (973) 575-5222
FAX: (973) 575-0857


MEDIA TECHNOLOGY IMPLEMENTATION

CLIENT: BROADVIEW SENIOR LIVING AT PURCHASE COLLEGE


TITLE: COMMONS BUILDING
A/V ELEVATIONS
CORRIDORS: 200, 217

PROJ. NO.	AAX	DATE	10/03/20	DWG. NO.
DRAWN BY	NW	CHK. BY	BF	SCALE: AS NOTED	AAX-ELV201


M:\1-01 CURRENT PROJECTS\BROADVIEW, AAX\DESIGN\REV\AAX-ELV201.DWG, APR. 13, 2021 - 10:33AM, -

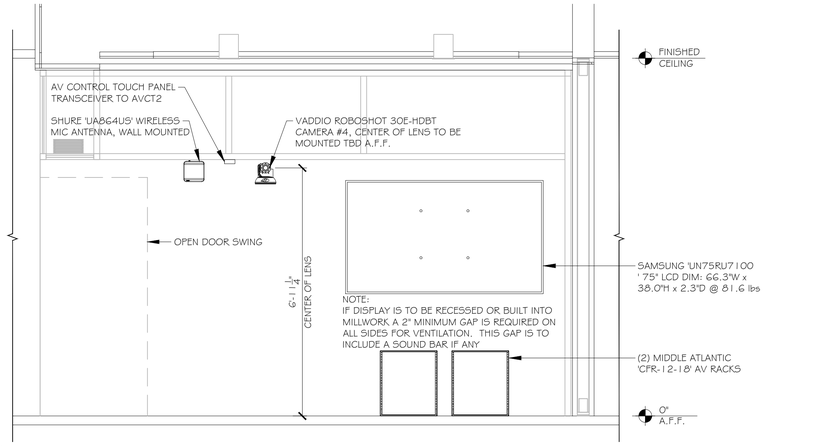


1 A/V LCD ELEVATION LEVEL 1
TEACHING KITCHEN 215
SCALE: 1/2"=1'-0"

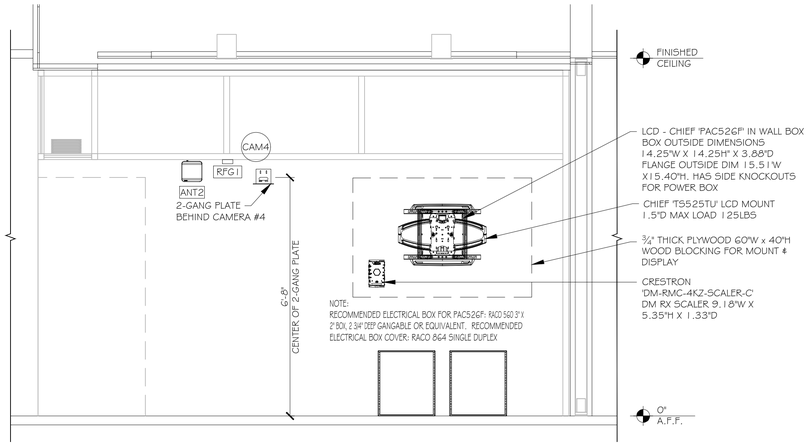


2 A/V LCD ELEVATION LEVEL 2
TEACHING KITCHEN 215
SCALE: 1/2"=1'-0"

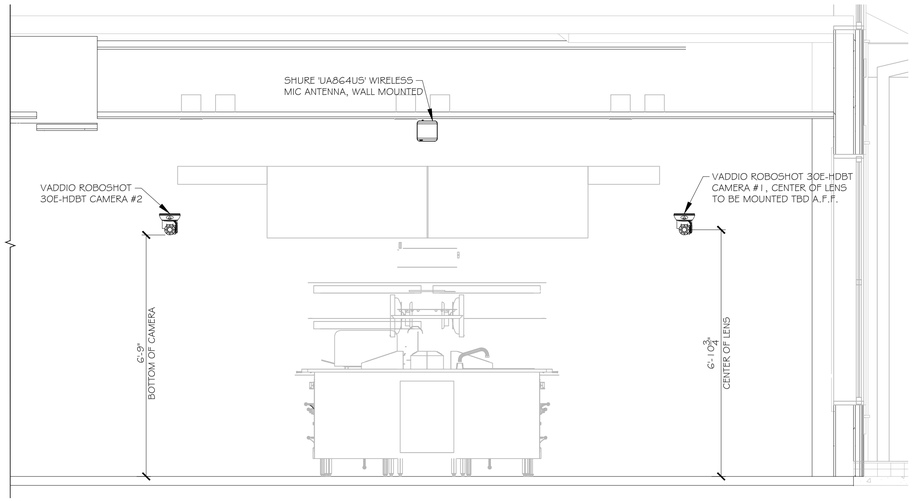


3 A/V KITCHEN ELEVATION LEVEL 1
TEACHING KITCHEN 215
SCALE: 1/2"=1'-0"

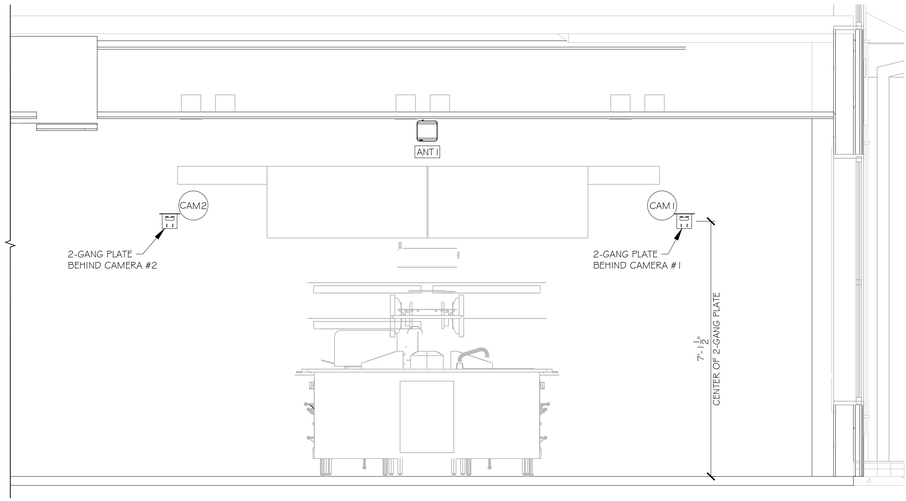

4 A/V KITCHEN ELEVATION LEVEL 2
TEACHING KITCHEN 215
SCALE: 1/2"=1'-0"

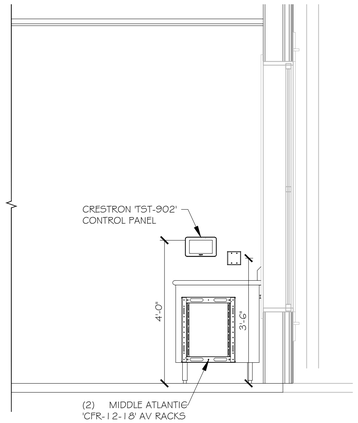

5 A/V CONTROL PANEL ELEVATION LEVEL 1
TEACHING KITCHEN 215
SCALE: 1/2"=1'-0"

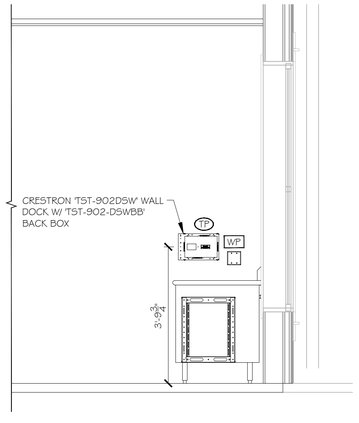

6 A/V CONTROL PANEL ELEVATION LEVEL 2
TEACHING KITCHEN 215
SCALE: 1/2"=1'-0"

BROADVIEW
SENIOR LIVING
AT PURCHASE COLLEGE

6 INTERNATIONAL DRIVE,
SUITE 120
RYE BROOK, NY 10573

LEGEND

- ▽ - CAT6 CLIENT LAN NETWORK DROP
- ▽A# - ANALOG POTS LINE DROP W/ SPECIFIED NUMBER OF CKTS IF MORE THAN 1
- ▽# - DATA DROP W/ SPECIFIED NUMBER OF CLIENT LAN CKTS IF MORE THAN 1
- ▽S# - SIGNAGE DATA DROP W/ SPECIFIED NUMBER OF CLIENT LAN SIGN IF MORE THAN 1
- #◐ - DEDICATED 120V 15A CIRCUIT DUPLEX OUTLET W/ NUMBER OF CKTS IF MORE THAN 1
- #○ - 120V 15A CIRCUIT DUPLEX OUTLET W/ NUMBER OF CKTS IF MORE THAN 1
- #⊕ - DEDICATED 120V 15A CIRCUIT QUAD OUTLET W/ NUMBER OF CKTS IF MORE THAN 1
- #⊕ - 120V 15A CIRCUIT QUAD OUTLET W/ NUMBER OF CKTS IF MORE THAN 1
- WP# - WALL PLATE FOR AV CONNECTIVITY
- AVCT - 4-GANG AV EQUIPMENT RACK PULL BOX BEHIND EQUIPMENT RACK
- IPTV - CABLE TV CONNECTION
- FB - FLOOR BOX
- LCD - 2-GANG FOR LCD CABLES
- CAM - 2-GANG CAMERA CABLES
- ANT - CEILING MOUNTED AV ANTENNA
- SP - CEILING MOUNTED AV SPEAKER LOCATION
- SP# - WALL MOUNTED SPEAKER
- OCC - CEILING MOUNTED OCCUPATION SENSOR
- CP - CONTROL PANEL
- TSS - TOUCH SCREEN ROOM SCHEDULER
- AV - AV PLATE FOR LOW VOLTAGE AV CONNECTIONS
- CM# - CEILING ARRAY MICROPHONE
- ANT# - WIRELESS MIC ANTENNA
- WAP - CEILING MOUNTED WIRELESS ACCESS POINT
- RFG# - CEILING MOUNTED RF WIRELESS GATEWAY
- TP# - WALL MOUNTED CONTROL TOUCH PANEL
- IR# - ASSISTIVE LISTENING IR RADIATORS
- PSSW - PROJECTOR SCREEN SWITCH
- PS# - PROJECTOR SCREEN
- VP# - 1-GANG BOX FOR CEILING HUNG VIDEO PROJECTOR
- SUB - CEILING MOUNTED SUB SPEAKER
- CATV# - CABLE TV LINE W/ NUMBER OF CKTS IF MORE THAN 1
- MIR# - THE MIRROR INTERACTIVE GYM EQUIPMENT

REV.	INITIAL	DATE	REVISION DESCRIPTION	INITIAL	DATE
	DRAWN			APPROVAL	
1	NW	04/30/21	100% CONSTRUCTION SET	BF	04/30/21
0	NW	10/03/20	ISSUED DWG. FOR REVIEW	BF	10/03/20

a.v.services, inc.
99 FAIRFIELD ROAD
FAIRFIELD, NEW JERSEY 07004
PHONE: (973) 575-5222
FAX: (973) 575-0857

MEDIA TECHNOLOGY IMPLEMENTATION


CLIENT: BROADVIEW SENIOR LIVING AT PURCHASE COLLEGE

TITLE: COMMONS BUILDING
A/V ELEVATIONS
TEACHING KITCHEN 215

PROJ. NO.	DATE	DWG. NO.
AAX	10/03/20	AAX-ELV202a

DRAWN BY: NW | CHK. BY: BF | SCALE: AS NOTED

M:\1-17 CURRENT PROJECTS\BROADVIEW, AAY\JESSKREV\AAX-ELV202.DWG, APR. 13, 2021 - 10:19AM, .

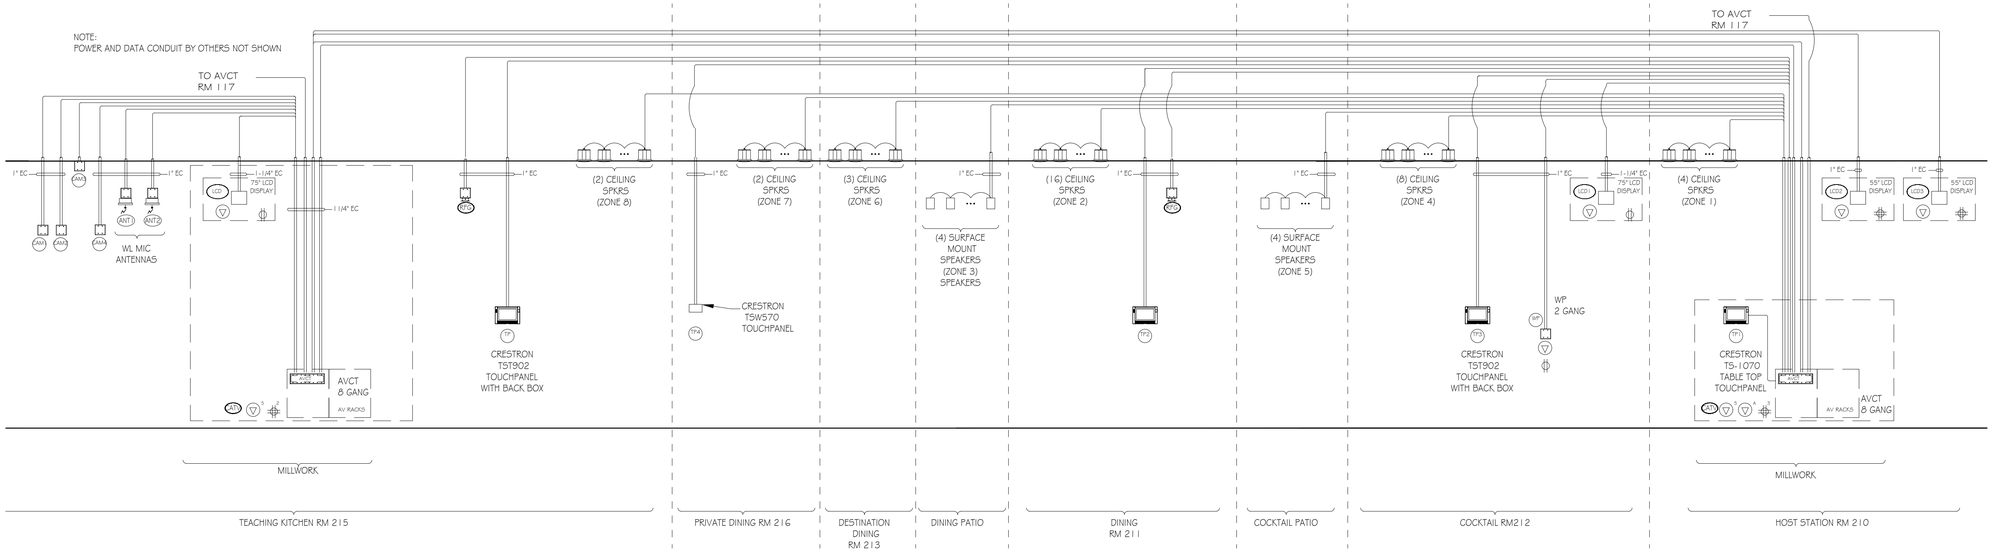

1 A/V CABLE RISER DIAGRAM

TEACHING KITCHEN 215, PRIVATE DINING 216, DESTINATION DINING 213, DINING PATIO, DINING RM 211, COCKTAIL PATIO, COCKTAIL RM 212, HOST STATION 210

SCALE: N.T.S.

BROADVIEW
SENIOR LIVING
AT PURCHASE COLLEGE

6 INTERNATIONAL DRIVE,
SUITE 120
RYE BROOK, NY 10573

LEGEND

- ▽ - CAT6 CLIENT LAN NETWORK DROP
- ▽A# - ANALOG POTS LINE DROP W/ SPECIFIED NUMBER OF CKTS IF MORE THAN 1
- ▽# - DATA DROP W/ SPECIFIED NUMBER OF CLIENT LAN CKTS IF MORE THAN 1
- ▽S# - SIGNAGE DATA DROP W/ SPECIFIED NUMBER OF CLIENT LAN SIGN IF MORE THAN 1
- #) - DEDICATED 120V 15A CIRCUIT DUPLEX OUTLET W/ NUMBER OF CKTS IF MORE THAN 1
- #) - 120V 15A CIRCUIT DUPLEX OUTLET W/ NUMBER OF CKTS IF MORE THAN 1
- # - DEDICATED 120V 15A CIRCUIT QUAD OUTLET W/ NUMBER OF CKTS IF MORE THAN 1
- # - 120V 15A CIRCUIT QUAD OUTLET W/ NUMBER OF CKTS IF MORE THAN 1
- WP# - WALL PLATE FOR AV CONNECTIVITY
- AVCT - 4-GANG AV EQUIPMENT RACK PULL BOX BEHIND EQUIPMENT RACK
- IPTV - CABLE TV CONNECTION
- FB - FLOOR BOX
- LCD - 2-GANG FOR LCD CABLES
- CAM - 2-GANG CAMERA CABLES
- ANT - CEILING MOUNTED AV ANTENNA
- SP - CEILING MOUNTED AV SPEAKER LOCATION
- SP# - WALL MOUNTED SPEAKER
- OCC - CEILING MOUNTED OCCUPATION SENSOR
- CP - CONTROL PANEL
- TSS - TOUCH SCREEN ROOM SCHEDULER
- AV - AV PLATE FOR LOW VOLTAGE AV CONNECTIONS
- CM# - CEILING ARRAY MICROPHONE
- ANT# - WIRELESS MIC ANTENNA
- WAP - CEILING MOUNTED WIRELESS ACCESS POINT
- RFG# - CEILING MOUNTED RF WIRELESS GATEWAY
- TP# - WALL MOUNTED CONTROL TOUCH PANEL
- IR# - ASSISTIVE LISTENING IR RADIATORS
- PSS1 - PROJECTOR SCREEN SWITCH
- PS1 - PROJECTOR SCREEN
- VP# - 1-GANG BOX FOR CEILING HUNG VIDEO PROJECTOR
- SUB - CEILING MOUNTED SUB SPEAKER
- CATV# - CABLE TV LINE W/ NUMBER OF CKTS IF MORE THAN 1
- MIR# - THE MIRROR INTERACTIVE GYM EQUIPMENT

REV.	INITIAL	DATE	REVISION DESCRIPTION	INITIAL	DATE
1	NW	04/30/21	100% CONSTRUCTION SET	BF	04/30/21
0	NW	10/03/20	ISSUED DWG. FOR REVIEW	BF	10/03/20

DRAWN | APPROVAL

a.v.services, inc.
99 FAIRFIELD ROAD
FAIRFIELD, NEW JERSEY 07004
PHONE: (973) 575-5222
FAX: (973) 575-0857


MEDIA TECHNOLOGY IMPLEMENTATION

CLIENT: BROADVIEW SENIOR LIVING AT PURCHASE COLLEGE

TITLE: COMMONS BUILDING
A/V CABLE RISER DIAGRAM
2nd FLOOR DINING, & KITCHEN AREAS


PROJ. NO.	DATE	DWG. NO.
AAX	10/03/20	AAX-ELV202b
DRAWN BY: NW / CHK. BY: BF	SCALE: AS NOTED	

M:\1-17 CURRENT PROJECTS\BROADVIEW, AAY\JESSNEY\AAX-ELV202.DWG, APR. 13, 2021 - 10:19AM, .

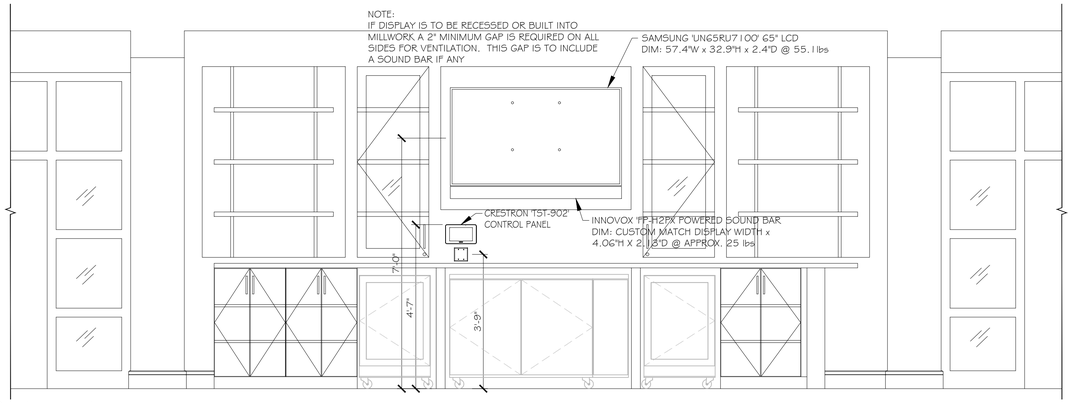


1 A/V LCD #1 ELEVATION LEVEL 1
COCKTAIL LOUNGE 212

SCALE: 1/2"=1'-0"

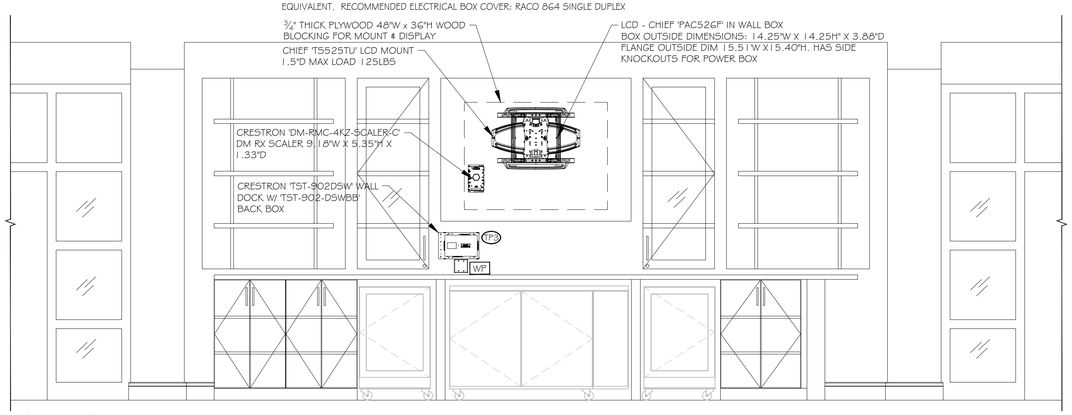


2 A/V LCD #1 ELEVATION LEVEL 2
COCKTAIL LOUNGE 212

SCALE: 1/2"=1'-0"

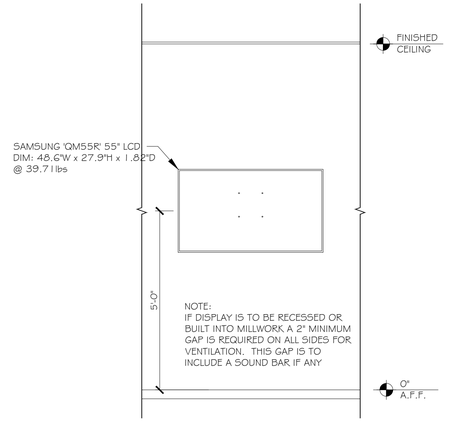

3 A/V LCD'S #2 & #3 ELEVATION LEVEL 1
HOST STATION 210

SCALE: 1/2"=1'-0"

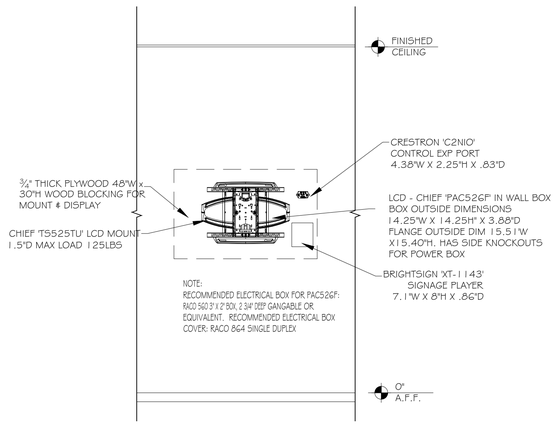

4 A/V LCD'S #2 & #3 ELEVATION LEVEL 2
HOST STATION 210

SCALE: 1/2"=1'-0"

***SEE DRAWING ELV202b FOR CABLE RISER DIAGRAM

BROADVIEW
SENIOR LIVING AT PURCHASE COLLEGE

6 INTERNATIONAL DRIVE, SUITE 120
RYE BROOK, NY 10573

LEGEND

- ▽ - CAT6 CLIENT LAN NETWORK DROP
- ▽A# - ANALOG POTS LINE DROP W/ SPECIFIED NUMBER OF CKTS IF MORE THAN 1
- ▽# - DATA DROP W/ SPECIFIED NUMBER OF CLIENT LAN CKTS IF MORE THAN 1
- ▽S# - SIGNAGE DATA DROP W/ SPECIFIED NUMBER OF CLIENT LAN SIGN IF MORE THAN 1
- #(◐) - DEDICATED 120V 15A CIRCUIT DUPLEX OUTLET W/ NUMBER OF CKTS IF MORE THAN 1
- #(○) - 120V 15A CIRCUIT DUPLEX OUTLET W/ NUMBER OF CKTS IF MORE THAN 1
- #(⊕) - DEDICATED 120V 15A CIRCUIT QUAD OUTLET W/ NUMBER OF CKTS IF MORE THAN 1
- #(⊕) - 120V 15A CIRCUIT QUAD OUTLET W/ NUMBER OF CKTS IF MORE THAN 1
- WP# - WALL PLATE FOR AV CONNECTIVITY
- AVCT - 4-GANG AV EQUIPMENT RACK PULL BOX BEHIND EQUIPMENT RACK
- IPTV - CABLE TV CONNECTION
- FB - FLOOR BOX
- LCD - 2-GANG FOR LCD CABLES
- CAM - 2-GANG CAMERA CABLES
- ANT - CEILING MOUNTED AV ANTENNA
- SP - CEILING MOUNTED AV SPEAKER LOCATION
- SP# - WALL MOUNTED SPEAKER
- OCC - CEILING MOUNTED OCCUPATION SENSOR
- CP - CONTROL PANEL
- TSS - TOUCH SCREEN ROOM SCHEDULER
- AV - AV PLATE FOR LOW VOLTAGE AV CONNECTIONS
- CM# - CEILING ARRAY MICROPHONE
- ANT# - WIRELESS MIC ANTENNA
- WAP - CEILING MOUNTED WIRELESS ACCESS POINT
- RFG# - CEILING MOUNTED RF WIRELESS GATEWAY
- TP# - WALL MOUNTED CONTROL TOUCH PANEL
- IR# - ASSISTIVE LISTENING IR RADIATORS
- PSS - PROJECTOR SCREEN SWITCH
- PS - PROJECTOR SCREEN
- VP# - 1-GANG BOX FOR CEILING HUNG VIDEO PROJECTOR
- SUB - CEILING MOUNTED SUB SPEAKER
- CATV# - CABLE TV LINE W/ NUMBER OF CKTS IF MORE THAN 1
- MIR# - THE MIRROR INTERACTIVE GYM EQUIPMENT

REV.	INITIAL	DATE	REVISION DESCRIPTION	INITIAL	DATE
	DRAWN			APPROVAL	
1	NW	04/30/21	100% CONSTRUCTION SET	BF	04/30/21
0	NW	10/03/20	ISSUED DWG. FOR REVIEW	BF	10/03/20

a.v.services, inc.
99 FAIRFIELD ROAD
FAIRFIELD, NEW JERSEY 07004
PHONE: (973) 575-5222
FAX: (973) 575-0857


MEDIA TECHNOLOGY IMPLEMENTATION

CLIENT: BROADVIEW SENIOR LIVING AT PURCHASE COLLEGE


TITLE: COMMONS BUILDING
A/V ELEVATIONS
COCKTAIL LOUNGE 212 & HOST STATION 210

PROJ. NO.	DATE	DWG. NO.
AAX	10/03/20	AAX-ELV203
DRAWN BY: NW	CHK. BY: BF	SCALE: AS NOTED


M:\21-01 CURRENT PROJECTS\BROADVIEW, AAX\DESIGN\EV\AAX-ELV203.DWG, APR. 13, 2021 - 10:21AM, -

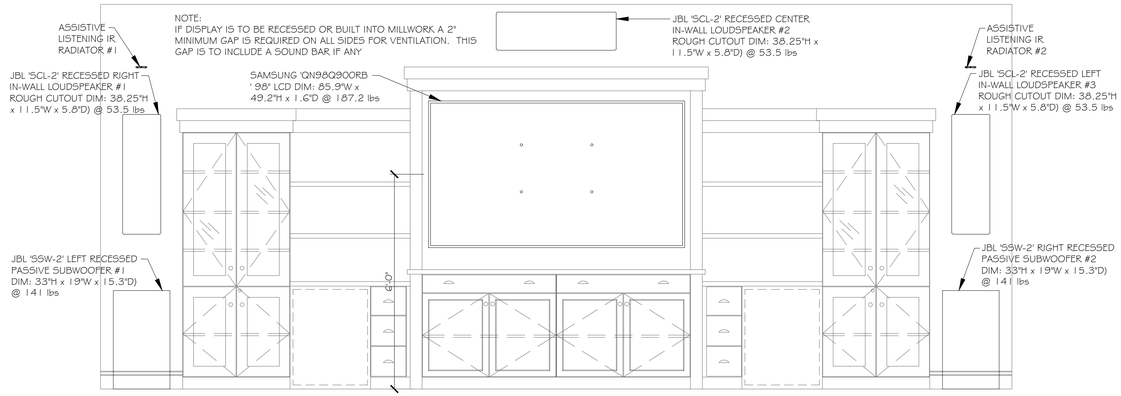


1 A/V LCD ELEVATION LEVEL 1
MULTI-PURPOSE ROOM 207
SCALE: 1/2"=1'-0"

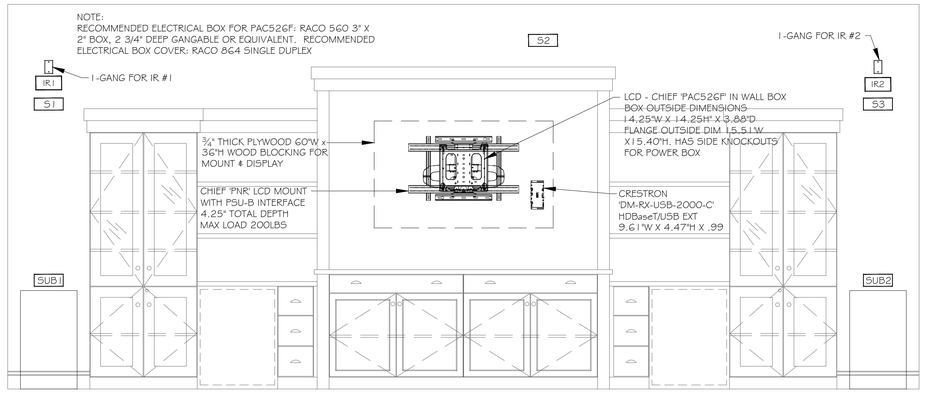


2 A/V LCD ELEVATION LEVEL 2
MULTI-PURPOSE ROOM 207
SCALE: 1/2"=1'-0"

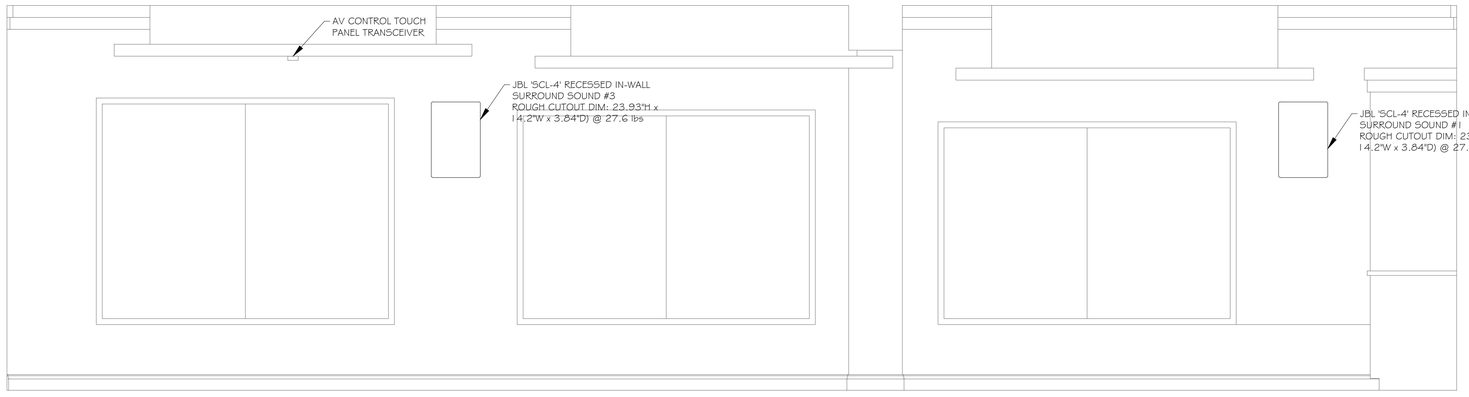

3 A/V PLAN NORTH WALL ELEVATION
MULTI-PURPOSE ROOM 207
SCALE: 1/2"=1'-0"

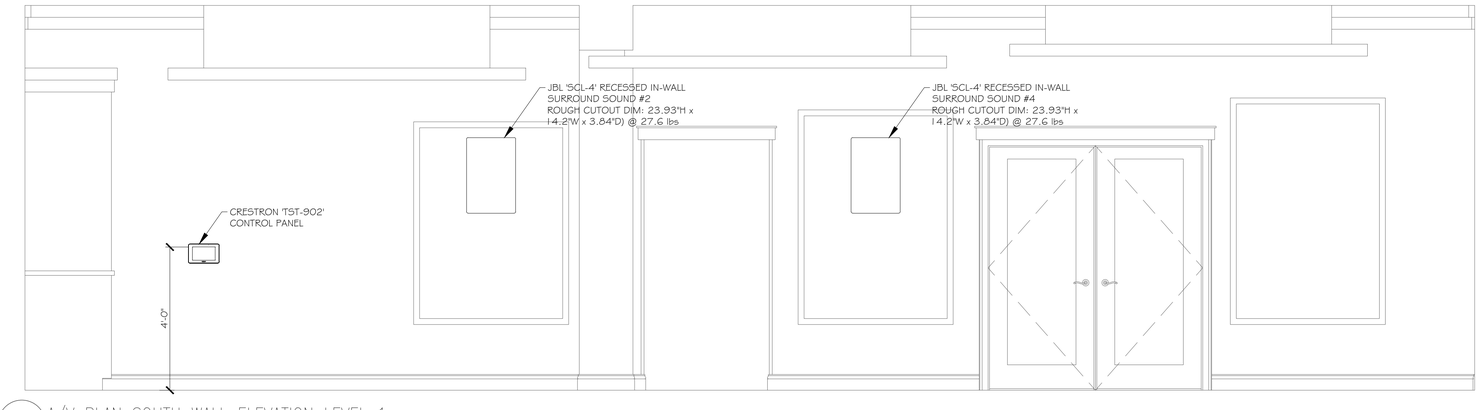

4 A/V PLAN SOUTH WALL ELEVATION LEVEL 1
MULTI-PURPOSE ROOM 207
SCALE: 1/2"=1'-0"

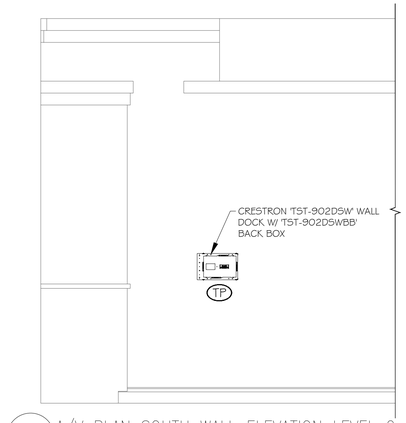

5 A/V PLAN SOUTH WALL ELEVATION LEVEL 2
MULTI-PURPOSE ROOM 207
SCALE: 1/2"=1'-0"

BROADVIEW
SENIOR LIVING AT PURCHASE COLLEGE

6 INTERNATIONAL DRIVE, SUITE 120
RYE BROOK, NY 10573

LEGEND

- ▽ - CAT6 CLIENT LAN NETWORK DROP
- ▽A# - ANALOG POTS LINE DROP W/ SPECIFIED NUMBER OF CKTS IF MORE THAN 1
- ▽# - DATA DROP W/ SPECIFIED NUMBER OF CLIENT LAN CKTS IF MORE THAN 1
- ▽S# - SIGNAGE DATA DROP W/ SPECIFIED NUMBER OF CLIENT LAN SIGN IF MORE THAN 1
- #◐ - DEDICATED 120V 15A CIRCUIT DUPLEX OUTLET W/ NUMBER OF CKTS IF MORE THAN 1
- #◯ - 120V 15A CIRCUIT DUPLEX OUTLET W/ NUMBER OF CKTS IF MORE THAN 1
- #⊕ - DEDICATED 120V 15A CIRCUIT QUAD OUTLET W/ NUMBER OF CKTS IF MORE THAN 1
- #⊕ - 120V 15A CIRCUIT QUAD OUTLET W/ NUMBER OF CKTS IF MORE THAN 1
- WP# - WALL PLATE FOR AV CONNECTIVITY
- AVCT - 4-GANG AV EQUIPMENT RACK PULL BOX BEHIND EQUIPMENT RACK
- IPTV - CABLE TV CONNECTION
- FB - FLOOR BOX
- LCD - 2-GANG FOR LCD CABLES
- CAM - 2-GANG CAMERA CABLES
- ANT - CEILING MOUNTED AV ANTENNA
- SP - CEILING MOUNTED AV SPEAKER LOCATION
- SP# - WALL MOUNTED SPEAKER
- OCC - CEILING MOUNTED OCCUPATION SENSOR
- CP - CONTROL PANEL
- TSS - TOUCH SCREEN ROOM SCHEDULER
- AV - AV PLATE FOR LOW VOLTAGE AV CONNECTIONS
- CM# - CEILING ARRAY MICROPHONE
- ANT# - WIRELESS MIC ANTENNA
- WAP - CEILING MOUNTED WIRELESS ACCESS POINT
- RFG# - CEILING MOUNTED RF WIRELESS GATEWAY
- TP# - WALL MOUNTED CONTROL TOUCH PANEL
- IR# - ASSISTIVE LISTENING IR RADIATORS
- PSS1 - PROJECTOR SCREEN SWITCH
- PS1 - PROJECTOR SCREEN
- VP# - 1-GANG BOX FOR CEILING HUNG VIDEO PROJECTOR
- SUB - CEILING MOUNTED SUB SPEAKER
- CATV# - CABLE TV LINE W/ NUMBER OF CKTS IF MORE THAN 1
- MIR# - THE MIRROR INTERACTIVE GYM EQUIPMENT

REV.	INITIAL	DATE	REVISION DESCRIPTION	INITIAL	DATE
1	NW	04/30/21	100% CONSTRUCTION SET	BF	04/30/21
0	NW	10/03/20	ISSUED DWG. FOR REVIEW	BF	10/03/20

DRAWN | APPROVAL

a.v.services, inc.
99 FAIRFIELD ROAD
FAIRFIELD, NEW JERSEY 07004
PHONE: (973) 575-5222
FAX: (973) 575-0857

MEDIA TECHNOLOGY IMPLEMENTATION


CLIENT: BROADVIEW SENIOR LIVING AT PURCHASE COLLEGE

TITLE: COMMONS BUILDING
A/V ELEVATIONS
MULTI-PURPOSE ROOM 207

PROJ. NO.	DATE	DWG. NO.
AAX	10/03/20	AAX-ELV204a

DRAWN BY: NW | CHK. BY: BF | SCALE: AS NOTED

M:\1-17 CURRENT PROJECTS\BROADVIEW, AAY\JESSNEY\AAX-ELV204.DWG, APR. 13, 2021 - 10:22AM,

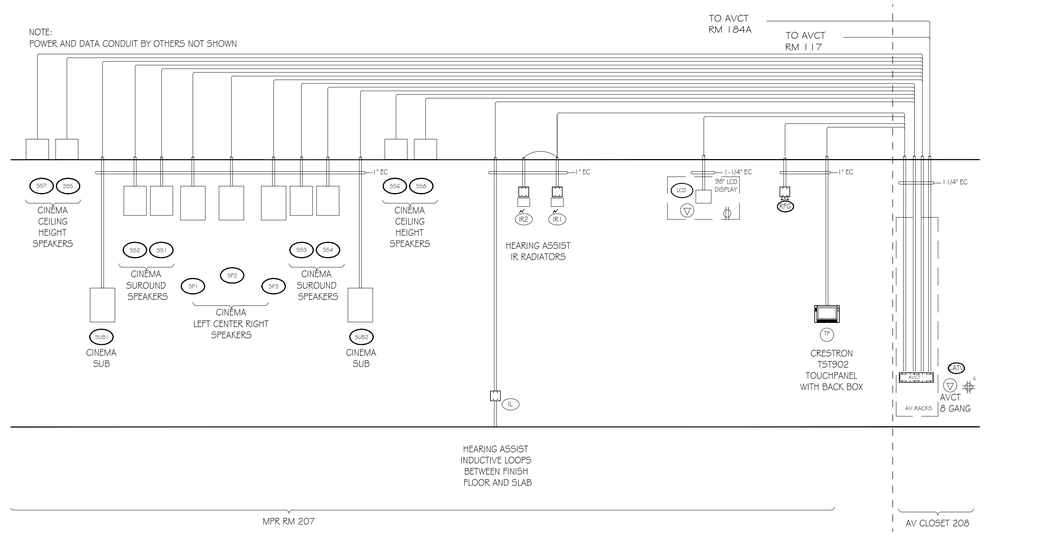

1 A/V CABLE RISER DIAGRAM
MULTI-PURPOSE ROOM 207

SCALE: N.T.S.

BROADVIEW
SENIOR LIVING
AT PURCHASE COLLEGE

6 INTERNATIONAL DRIVE,
SUITE 120
RYE BROOK, NY 10573

LEGEND

- ▽ - CAT6 CLIENT LAN NETWORK DROP
- ▽A# - ANALOG POTS LINE DROP W/ SPECIFIED NUMBER OF CKTS IF MORE THAN 1
- ▽# - DATA DROP W/ SPECIFIED NUMBER OF CLIENT LAN CKTS IF MORE THAN 1
- ▽S# - SIGNAGE DATA DROP W/ SPECIFIED NUMBER OF CLIENT LAN SIGN IF MORE THAN 1
- #◐ - DEDICATED 120V 15A CIRCUIT DUPLEX OUTLET W/ NUMBER OF CKTS IF MORE THAN 1
- #◯ - 120V 15A CIRCUIT DUPLEX OUTLET W/ NUMBER OF CKTS IF MORE THAN 1
- #⊞ - DEDICATED 120V 15A CIRCUIT QUAD OUTLET W/ NUMBER OF CKTS IF MORE THAN 1
- #⊞ - 120V 15A CIRCUIT QUAD OUTLET W/ NUMBER OF CKTS IF MORE THAN 1
- WP# - WALL PLATE FOR AV CONNECTIVITY
- AVCT - 4-GANG AV EQUIPMENT RACK PULL BOX BEHIND EQUIPMENT RACK
- IPTV - CABLE TV CONNECTION
- FB - FLOOR BOX
- LCD - 2-GANG FOR LCD CABLES
- CAM - 2-GANG CAMERA CABLES
- ANT - CEILING MOUNTED AV ANTENNA
- SP - CEILING MOUNTED AV SPEAKER LOCATION
- SP# - WALL MOUNTED SPEAKER
- OCC - CEILING MOUNTED OCCUPATION SENSOR
- CP - CONTROL PANEL
- TSS - TOUCH SCREEN ROOM SCHEDULER
- AV - AV PLATE FOR LOW VOLTAGE AV CONNECTIONS
- CM# - CEILING ARRAY MICROPHONE
- ANT# - WIRELESS MIC ANTENNA
- WAP - CEILING MOUNTED WIRELESS ACCESS POINT
- RFG# - CEILING MOUNTED RF WIRELESS GATEWAY
- TP# - WALL MOUNTED CONTROL TOUCH PANEL
- IR# - ASSISTIVE LISTENING IR RADIATORS
- PSS1 - PROJECTOR SCREEN SWITCH
- PS1 - PROJECTOR SCREEN
- VP# - 1-GANG BOX FOR CEILING HUNG VIDEO PROJECTOR
- SUB - CEILING MOUNTED SUB SPEAKER
- #CATV - CABLE TV LINE W/ NUMBER OF CKTS IF MORE THAN 1
- MIR# - THE MIRROR INTERACTIVE GYM EQUIPMENT

REV.	INITIAL	DATE	REVISION DESCRIPTION	INITIAL	DATE
	DRAWN			APPROVAL	
1	NW	04/30/21	100% CONSTRUCTION SET	BF	04/30/21
0	NW	10/03/20	ISSUED DWG. FOR REVIEW	BF	10/03/20

a.v.services, inc.
99 FAIRFIELD ROAD
FAIRFIELD, NEW JERSEY 07004
PHONE: (973) 575-5222
FAX: (973) 575-0857


MEDIA TECHNOLOGY IMPLEMENTATION

CLIENT: BROADVIEW SENIOR LIVING AT PURCHASE COLLEGE

TITLE: COMMONS BUILDING
A/V CABLE RISER DIAGRAM
MULTI-PURPOSE ROOM 207


PROJ. NO.		DATE		DWG. NO.
AAX		10/03/20		AAX-ELV204b
DRAWN BY: NW	CHK. BY: BF	SCALE: AS NOTED		

M:\1-17 CURRENT PROJECTS\BROADVIEW, AAY\JESSKEY\AAX-ELV204.DWG, APR 13, 2021 - 10:23AM,

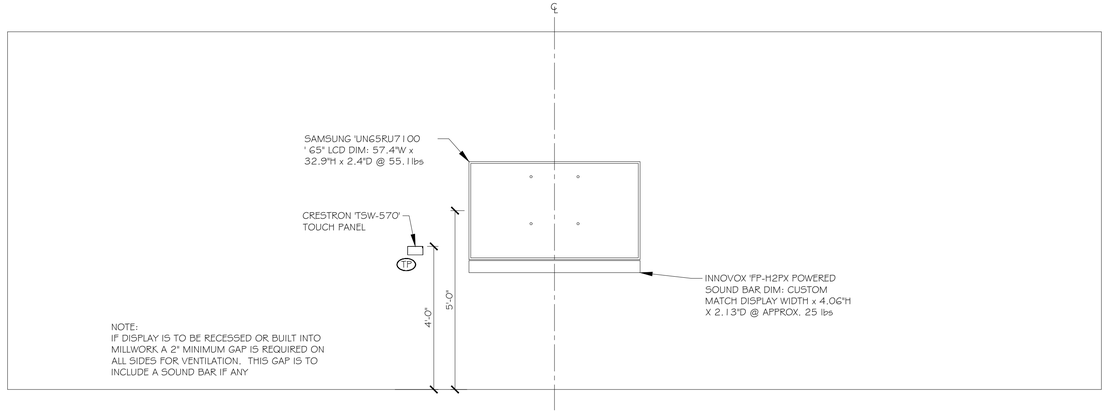


1 A/V LCD ELEVATION LEVEL 1
ACTIVITY ROOM 1016

SCALE: 1/2"=1'-0"

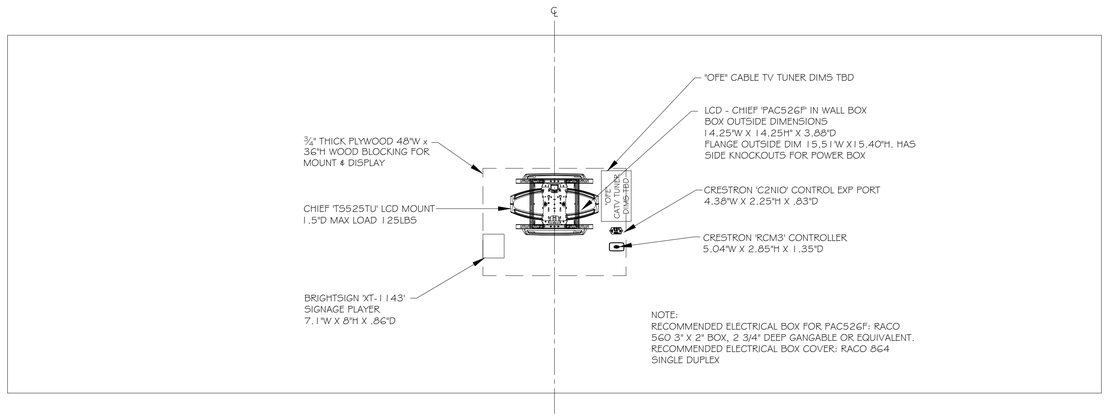

2 A/V LCD ELEVATION LEVEL 2
ACTIVITY ROOM 1016

SCALE: 1/2"=1'-0"

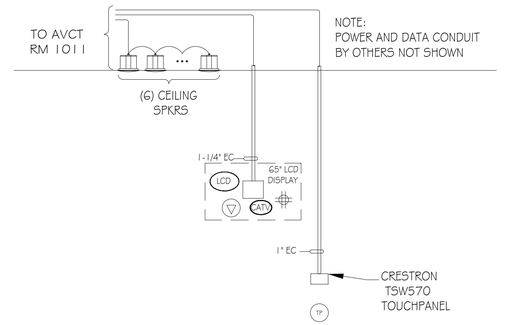

3 A/V CABLE RISER DIAGRAM
ACTIVITY ROOM 1016

SCALE: N.T.S.

BROADVIEW
SENIOR LIVING AT PURCHASE COLLEGE

6 INTERNATIONAL DRIVE, SUITE 120
RYE BROOK, NY 10573

LEGEND

- ▽ - CAT6 CLIENT LAN NETWORK DROP
- ▽A# - ANALOG POTS LINE DROP W/ SPECIFIED NUMBER OF CKTS IF MORE THAN 1
- ▽# - DATA DROP W/ SPECIFIED NUMBER OF CLIENT LAN CKTS IF MORE THAN 1
- ▽S# - SIGNAGE DATA DROP W/ SPECIFIED NUMBER OF CLIENT LAN SIGN IF MORE THAN 1
- #, #, #, # - DEDICATED 120V 15A CIRCUIT DUPLEX OUTLET W/ NUMBER OF CKTS IF MORE THAN 1
- #, #, #, # - 120V 15A CIRCUIT DUPLEX OUTLET W/ NUMBER OF CKTS IF MORE THAN 1
- #, #, #, # - DEDICATED 120V 15A CIRCUIT QUAD OUTLET W/ NUMBER OF CKTS IF MORE THAN 1
- #, #, #, # - 120V 15A CIRCUIT QUAD OUTLET W/ NUMBER OF CKTS IF MORE THAN 1
- WP# - WALL PLATE FOR AV CONNECTIVITY
- AVCT - 4-GANG AV EQUIPMENT RACK PULL BOX BEHIND EQUIPMENT RACK
- IPTV - CABLE TV CONNECTION
- FB - FLOOR BOX
- LCD - 2-GANG FOR LCD CABLES
- CAM - 2-GANG CAMERA CABLES
- ANT - CEILING MOUNTED AV ANTENNA
- SP - CEILING MOUNTED AV SPEAKER LOCATION
- SP# - WALL MOUNTED SPEAKER
- OCC - CEILING MOUNTED OCCUPATION SENSOR
- CP - CONTROL PANEL
- TSS - TOUCH SCREEN ROOM SCHEDULER
- AV - AV PLATE FOR LOW VOLTAGE AV CONNECTIONS
- CM# - CEILING ARRAY MICROPHONE
- ANT# - WIRELESS MIC ANTENNA
- WAP - CEILING MOUNTED WIRELESS ACCESS POINT
- RFG# - CEILING MOUNTED RF WIRELESS GATEWAY
- TP# - WALL MOUNTED CONTROL TOUCH PANEL
- IR# - ASSISTIVE LISTENING IR RADIATORS
- PSS1 - PROJECTOR SCREEN SWITCH
- PS1 - PROJECTOR SCREEN
- VP# - 1-GANG BOX FOR CEILING HUNG VIDEO PROJECTOR
- SUB - CEILING MOUNTED SUB SPEAKER
- CATV # - CABLE TV LINE W/ NUMBER OF CKTS IF MORE THAN 1
- MIR# - THE MIRROR INTERACTIVE GYM EQUIPMENT

REV.	INITIAL	DATE	REVISION DESCRIPTION	INITIAL	DATE
1	NW	04/30/21	100% CONSTRUCTION SET	BF	04/30/21
0	NW	10/03/20	ISSUED DWG. FOR REVIEW	BF	10/03/20

DRAWN | APPROVAL

a.v.services, inc.
99 FAIRFIELD ROAD
FAIRFIELD, NEW JERSEY 07004
PHONE: (973) 575-5222
FAX: (973) 575-0857


MEDIA TECHNOLOGY IMPLEMENTATION

CLIENT: BROADVIEW SENIOR LIVING AT PURCHASE COLLEGE


TITLE: ASSISTED LIVING
A/V ELEVATIONS
ACTIVITY ROOM 1016

PROJ. NO.	DATE	DWG. NO.
AAX	10/03/20	AAX-ELV301
DRAWN BY: NW	CHK. BY: BF	SCALE: AS NOTED


M:\1-01 CURRENT PROJECTS\BROADVIEW, AAX\DESIGN\PLAN\AAX-ELV301.DWG, APR. 13, 2021 - 10:24AM, .

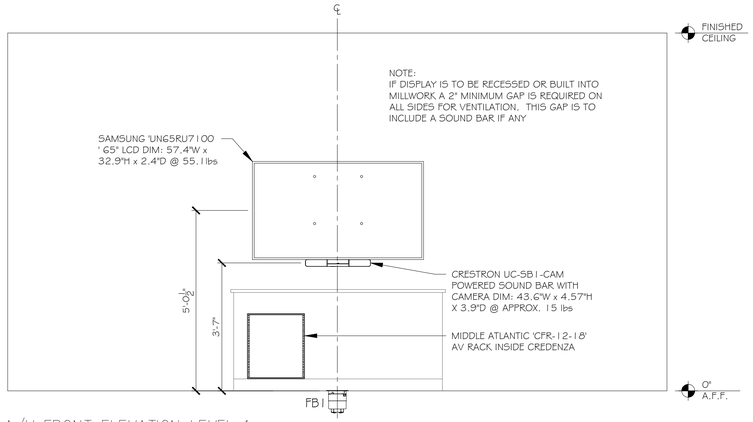

1 A/V FRONT ELEVATION LEVEL 1
CONFERENCE ROOM 1023
SCALE: 1/2"=1'-0"

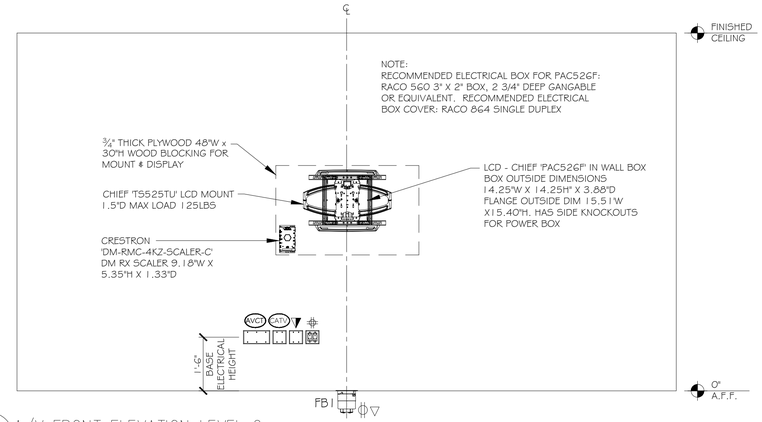

2 A/V FRONT ELEVATION LEVEL 2
CONFERENCE ROOM 1023
SCALE: 1/2"=1'-0"

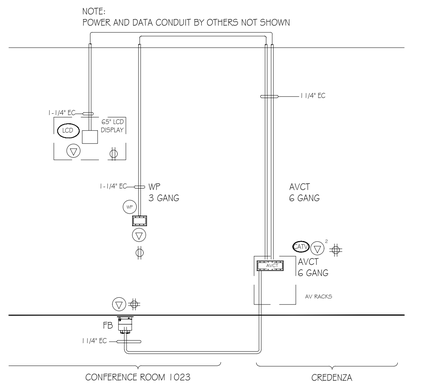

3 A/V CABLE RISER DIAGRAM
CONFERENCE ROOM 1023
SCALE: N.T.S.

BROADVIEW
SENIOR LIVING AT PURCHASE COLLEGE

6 INTERNATIONAL DRIVE,
SUITE 120
RYE BROOK, NY 10573

LEGEND

- ▽ - CAT6 CLIENT LAN NETWORK DROP
- ▽A# - ANALOG POTS LINE DROP W/ SPECIFIED NUMBER OF CKTS IF MORE THAN 1
- ▽# - DATA DROP W/ SPECIFIED NUMBER OF CLIENT LAN CKTS IF MORE THAN 1
- ▽S# - SIGNAGE DATA DROP W/ SPECIFIED NUMBER OF CLIENT LAN SIGN IF MORE THAN 1
- #◐ - DEDICATED 120V 15A CIRCUIT DUPLEX OUTLET W/ NUMBER OF CKTS IF MORE THAN 1
- #○ - 120V 15A CIRCUIT DUPLEX OUTLET W/ NUMBER OF CKTS IF MORE THAN 1
- #⊕ - DEDICATED 120V 15A CIRCUIT QUAD OUTLET W/ NUMBER OF CKTS IF MORE THAN 1
- #⊕ - 120V 15A CIRCUIT QUAD OUTLET W/ NUMBER OF CKTS IF MORE THAN 1
- WP# - WALL PLATE FOR AV CONNECTIVITY
- AVCT - 4-GANG AV EQUIPMENT RACK PULL BOX BEHIND EQUIPMENT RACK
- IPTV - CABLE TV CONNECTION
- FB - FLOOR BOX
- LCD - 2-GANG FOR LCD CABLES
- CAM - 2-GANG CAMERA CABLES
- ANT - CEILING MOUNTED AV ANTENNA
- SP - CEILING MOUNTED AV SPEAKER LOCATION
- SP# - WALL MOUNTED SPEAKER
- OCC - CEILING MOUNTED OCCUPATION SENSOR
- CP - CONTROL PANEL
- TSS - TOUCH SCREEN ROOM SCHEDULER
- AV - AV PLATE FOR LOW VOLTAGE AV CONNECTIONS
- CM# - CEILING ARRAY MICROPHONE
- ANT# - WIRELESS MIC ANTENNA
- WAP - CEILING MOUNTED WIRELESS ACCESS POINT
- RFG# - CEILING MOUNTED RF WIRELESS GATEWAY
- TP# - WALL MOUNTED CONTROL TOUCH PANEL
- IR# - ASSISTIVE LISTENING IR RADIATORS
- PSSI - PROJECTOR SCREEN SWITCH
- PSI - PROJECTOR SCREEN
- VP# - 1-GANG BOX FOR CEILING HUNG VIDEO PROJECTOR
- SUB - CEILING MOUNTED SUB SPEAKER
- #CATV - CABLE TV LINE W/ NUMBER OF CKTS IF MORE THAN 1
- MIR# - THE MIRROR INTERACTIVE GYM EQUIPMENT

REV.	INITIAL	DATE	REVISION DESCRIPTION	INITIAL	DATE
1	NW	04/30/21	100% CONSTRUCTION SET	BF	04/30/21
0	NW	10/03/20	ISSUED DWG. FOR REVIEW	BF	10/03/20

DRAWN APPROVAL

a.v.services, inc.
99 FAIRFIELD ROAD
FAIRFIELD, NEW JERSEY 07004
PHONE: (973) 575-5222
FAX: (973) 575-0857


MEDIA TECHNOLOGY IMPLEMENTATION

CLIENT: BROADVIEW SENIOR LIVING AT PURCHASE COLLEGE


TITLE: ASSISTED LIVING
A/V ELEVATIONS
CONFERENCE ROOM 1023

PROJ. NO.	DATE	DWG. NO.
AAX	10/03/20	AAX-ELV302
DRAWN BY: NW / CHK. BY: BF	SCALE: AS NOTED	


M:\1-01 CURRENT PROJECTS\BROADVIEW, AAX\DESIGN\EV\AAX-ELV302.DWG, APR. 13, 2021 - 10:25AM, .

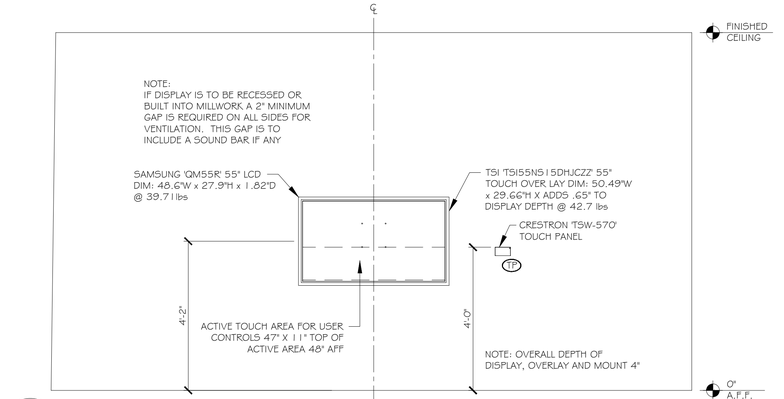

1 A/V LCD ELEVATION LEVEL 1
MAIL ROOM 1029
SCALE: 1/2"=1'-0"

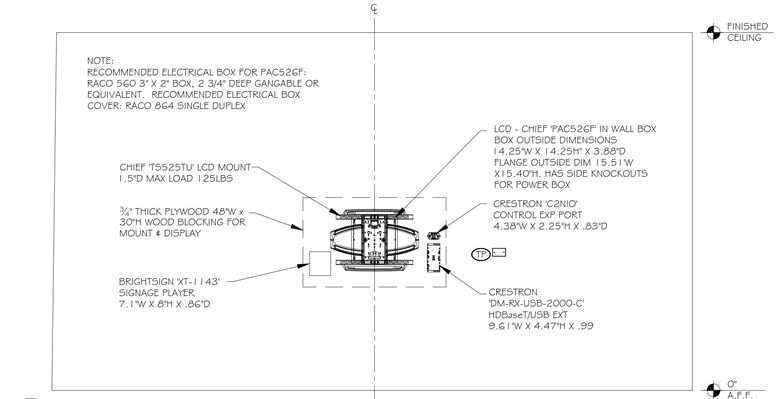

2 A/V LCD ELEVATION LEVEL 2
MAIL ROOM 1029
SCALE: 1/2"=1'-0"

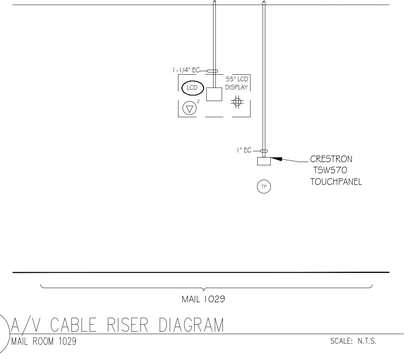

3 A/V CABLE RISER DIAGRAM
MAIL ROOM 1029
SCALE: N.T.S.

BROADVIEW
SENIOR LIVING AT PURCHASE COLLEGE

6 INTERNATIONAL DRIVE, SUITE 120
RYE BROOK, NY 10573

LEGEND

- ▽ - CAT6 CLIENT LAN NETWORK DROP
- ▽A# - ANALOG POTS LINE DROP W/ SPECIFIED NUMBER OF CKTS IF MORE THAN 1
- ▽# - DATA DROP W/ SPECIFIED NUMBER OF CLIENT LAN CKTS IF MORE THAN 1
- ▽S# - SIGNAGE DATA DROP W/ SPECIFIED NUMBER OF CLIENT LAN SIGN IF MORE THAN 1
- #/2 - DEDICATED 120V 15A CIRCUIT DUPLEX OUTLET W/ NUMBER OF CKTS IF MORE THAN 1
- #/2 - 120V 15A CIRCUIT DUPLEX OUTLET W/ NUMBER OF CKTS IF MORE THAN 1
- # - DEDICATED 120V 15A CIRCUIT QUAD OUTLET W/ NUMBER OF CKTS IF MORE THAN 1
- # - 120V 15A CIRCUIT QUAD OUTLET W/ NUMBER OF CKTS IF MORE THAN 1
- WP# - WALL PLATE FOR AV CONNECTIVITY
- AVCT - 4-GANG AV EQUIPMENT RACK PULL BOX BEHIND EQUIPMENT RACK
- IPTV - CABLE TV CONNECTION
- FB - FLOOR BOX
- LCD - 2-GANG FOR LCD CABLES
- CAM - 2-GANG CAMERA CABLES
- ANT - CEILING MOUNTED AV ANTENNA
- SP - CEILING MOUNTED AV SPEAKER LOCATION
- SP# - WALL MOUNTED SPEAKER
- OCC - CEILING MOUNTED OCCUPATION SENSOR
- CP - CONTROL PANEL
- TSS - TOUCH SCREEN ROOM SCHEDULER
- AV - AV PLATE FOR LOW VOLTAGE AV CONNECTIONS
- CM# - CEILING ARRAY MICROPHONE
- ANT# - WIRELESS MIC ANTENNA
- WAP - CEILING MOUNTED WIRELESS ACCESS POINT
- RFG# - CEILING MOUNTED RF WIRELESS GATEWAY
- TP# - WALL MOUNTED CONTROL TOUCH PANEL
- IR# - ASSISTIVE LISTENING IR RADIATORS
- PSSW - PROJECTOR SCREEN SWITCH
- PS1 - PROJECTOR SCREEN
- VP# - 1-GANG BOX FOR CEILING HUNG VIDEO PROJECTOR
- SUB - CEILING MOUNTED SUB SPEAKER
- CATV# - CABLE TV LINE W/ NUMBER OF CKTS IF MORE THAN 1
- MIR# - THE MIRROR INTERACTIVE GYM EQUIPMENT

REV.	INITIAL	DATE	REVISION DESCRIPTION	INITIAL	DATE
1	NW	04/30/21	100% CONSTRUCTION SET	BF	04/30/21
0	NW	10/03/20	ISSUED DWG. FOR REVIEW	BF	10/03/20

DRAWN | APPROVAL

a.v.services, inc.
99 FAIRFIELD ROAD
FAIRFIELD, NEW JERSEY 07004
PHONE: (973) 575-5222
FAX: (973) 575-0857


MEDIA TECHNOLOGY IMPLEMENTATION

CLIENT: BROADVIEW SENIOR LIVING AT PURCHASE COLLEGE


TITLE: ASSISTED LIVING
A/V ELEVATIONS
MAIL ROOM 1029

PROJ. NO.	DATE	DWG. NO.
AAX	10/03/20	AAX-ELV303
DRAWN BY: NW / CHK. BY: BF	SCALE: AS NOTED	

M:\1-17 CURRENT PROJECTS\BROADVIEW, AAY\JESSNEY\AAX-ELV303.DWG, APR. 13, 2021 - 10:27AM, .

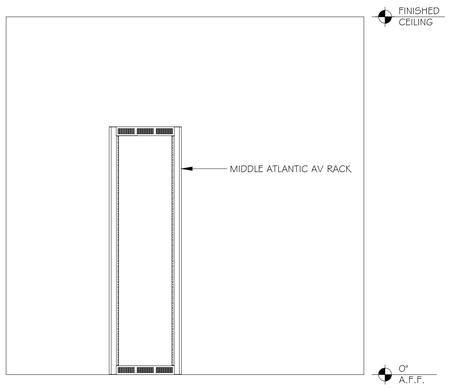

1 A/V RACK ELEVATION LEVEL 1
AV RACK ROOM 1011
SCALE: 1/2"=1'-0"

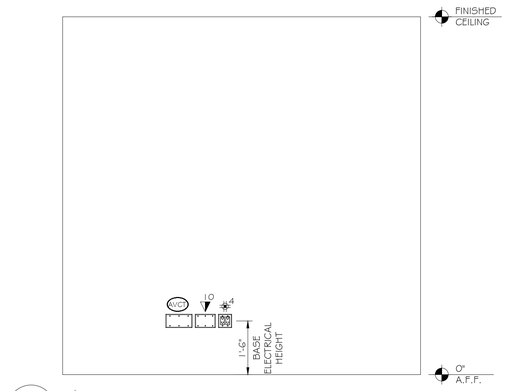

2 A/V RACK ELEVATION LEVEL 2
AV RACK ROOM 1011
SCALE: 1/2"=1'-0"

BROADVIEW
SENIOR LIVING
AT PURCHASE COLLEGE

6 INTERNATIONAL DRIVE,
SUITE 120
RYE BROOK, NY 10573

LEGEND

- ▽ - CAT6 CLIENT LAN NETWORK DROP
- ▽A# - ANALOG POTS LINE DROP W/ SPECIFIED NUMBER OF CKTS IF MORE THAN 1
- ▽# - DATA DROP W/ SPECIFIED NUMBER OF CLIENT LAN CKTS IF MORE THAN 1
- ▽S# - SIGNAGE DATA DROP W/ SPECIFIED NUMBER OF CLIENT LAN SIGN IF MORE THAN 1
- #◐ - DEDICATED 120V 15A CIRCUIT DUPLEX OUTLET W/ NUMBER OF CKTS IF MORE THAN 1
- #◯ - 120V 15A CIRCUIT DUPLEX OUTLET W/ NUMBER OF CKTS IF MORE THAN 1
- #⊕ - DEDICATED 120V 15A CIRCUIT QUAD OUTLET W/ NUMBER OF CKTS IF MORE THAN 1
- #⊞ - 120V 15A CIRCUIT QUAD OUTLET W/ NUMBER OF CKTS IF MORE THAN 1
- WP# - WALL PLATE FOR AV CONNECTIVITY
- AVCT - 4-GANG AV EQUIPMENT RACK PULL BOX BEHIND EQUIPMENT RACK
- IPTV - CABLE TV CONNECTION
- FB - FLOOR BOX
- LCD - 2-GANG FOR LCD CABLES
- CAM - 2-GANG CAMERA CABLES
- ANT - CEILING MOUNTED AV ANTENNA
- SP - CEILING MOUNTED AV SPEAKER LOCATION
- SP# - WALL MOUNTED SPEAKER
- OCC - CEILING MOUNTED OCCUPATION SENSOR
- CP - CONTROL PANEL
- TSS - TOUCH SCREEN ROOM SCHEDULER
- AV - AV PLATE FOR LOW VOLTAGE AV CONNECTIONS
- CM# - CEILING ARRAY MICROPHONE
- ANT# - WIRELESS MIC ANTENNA
- WAP - CEILING MOUNTED WIRELESS ACCESS POINT
- RFG# - CEILING MOUNTED RF WIRELESS GATEWAY
- TP# - WALL MOUNTED CONTROL TOUCH PANEL
- IR# - ASSISTIVE LISTENING IR RADIATORS
- PSS1 - PROJECTOR SCREEN SWITCH
- PS1 - PROJECTOR SCREEN
- VP# - 1-GANG BOX FOR CEILING HUNG VIDEO PROJECTOR
- SUB - CEILING MOUNTED SUB SPEAKER
- CATV# - CABLE TV LINE W/ NUMBER OF CKTS IF MORE THAN 1
- MIR# - THE MIRROR INTERACTIVE GYM EQUIPMENT

REV.	INITIAL	DATE	REVISION DESCRIPTION	INITIAL	DATE
	DRAWN			APPROVAL	
1	NW	04/30/21	100% CONSTRUCTION SET	BF	04/30/21
0	NW	10/03/20	ISSUED DWG. FOR REVIEW	BF	10/03/20

a.v.services, inc.
99 FAIRFIELD ROAD
FAIRFIELD, NEW JERSEY 07004
PHONE: (973) 575-5222
FAX: (973) 575-0857


MEDIA TECHNOLOGY IMPLEMENTATION

CLIENT: BROADVIEW SENIOR LIVING AT PURCHASE COLLEGE


TITLE: ASSISTED LIVING
A/V ELEVATIONS
AV RACK ROOM 1011

PROJ. NO.		DATE		DWG. NO.
AAX		10/03/20		AAX-ELV304
DRAWN BY: NW	CHK. BY: BF	SCALE: AS NOTED		


M:\1-17 CURRENT PROJECTS\BROADVIEW, AAY\JESSKEY\AAX-ELV304.DWG, APR. 13, 2021 - 10:28AM,

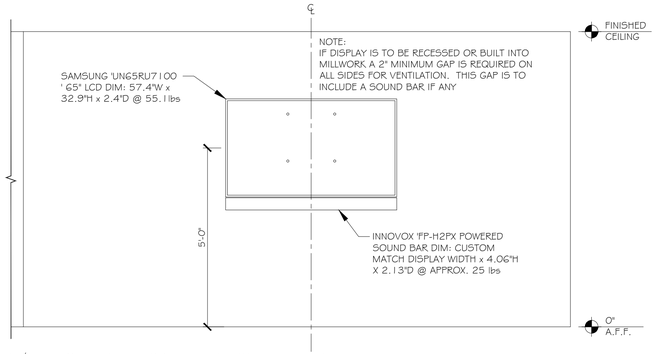


1 A/V WEST WALL LCD ELEVATION LEVEL 1
RECEPTION 1003 SCALE: 1/2"=1'-0"

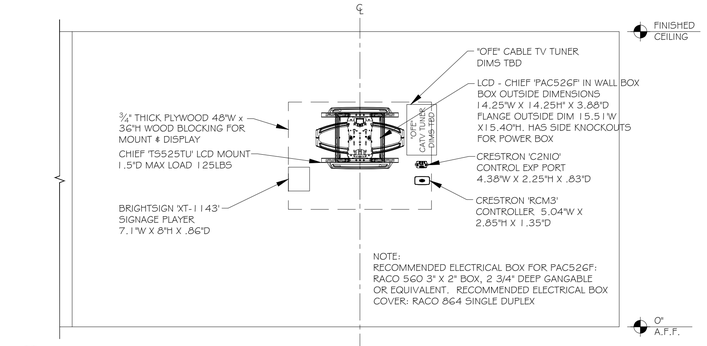

2 A/V WEST WALL LCD ELEVATION LEVEL 2
RECEPTION 1003 SCALE: 1/2"=1'-0"

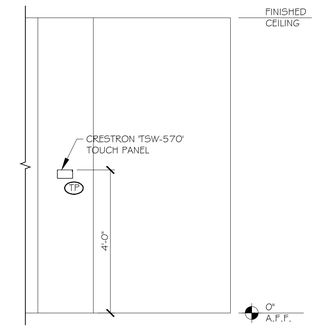

3 A/V TOUCH PANEL ON COLUMN ELEVATION
RECEPTION 1003 SCALE: 1/2"=1'-0"

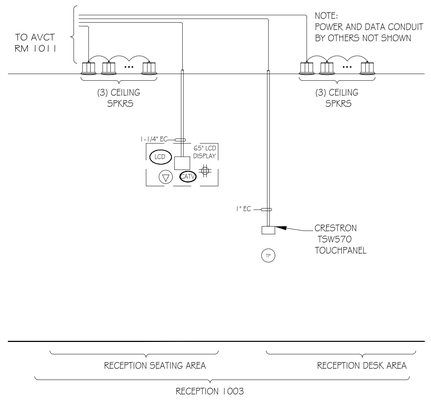

4 A/V CABLE RISER DIAGRAM
RECEPTION 1003 SCALE: N.T.S.

BROADVIEW
SENIOR LIVING AT PURCHASE COLLEGE

6 INTERNATIONAL DRIVE, SUITE 120
RYE BROOK, NY 10573

LEGEND

- ▽ - CAT6 CLIENT LAN NETWORK DROP
- ▽A# - ANALOG POTS LINE DROP W/ SPECIFIED NUMBER OF CKTS IF MORE THAN 1
- ▽# - DATA DROP W/ SPECIFIED NUMBER OF CLIENT LAN CKTS IF MORE THAN 1
- ▽S# - SIGNAGE DATA DROP W/ SPECIFIED NUMBER OF CLIENT LAN SIGN IF MORE THAN 1
- #◐ - DEDICATED 120V 15A CIRCUIT DUPLEX OUTLET W/ NUMBER OF CKTS IF MORE THAN 1
- #◯ - 120V 15A CIRCUIT DUPLEX OUTLET W/ NUMBER OF CKTS IF MORE THAN 1
- #⊕ - DEDICATED 120V 15A CIRCUIT QUAD OUTLET W/ NUMBER OF CKTS IF MORE THAN 1
- #⊞ - 120V 15A CIRCUIT QUAD OUTLET W/ NUMBER OF CKTS IF MORE THAN 1
- WP# - WALL PLATE FOR AV CONNECTIVITY
- AVCT - 4-GANG AV EQUIPMENT RACK PULL BOX BEHIND EQUIPMENT RACK
- IPTV - CABLE TV CONNECTION
- FB - FLOOR BOX
- LCD - 2-GANG FOR LCD CABLES
- CAM - 2-GANG CAMERA CABLES
- ANT - CEILING MOUNTED AV ANTENNA
- SP - CEILING MOUNTED AV SPEAKER LOCATION
- SP# - WALL MOUNTED SPEAKER
- OCC - CEILING MOUNTED OCCUPATION SENSOR
- CP - CONTROL PANEL
- TSS - TOUCH SCREEN ROOM SCHEDULER
- AV - AV PLATE FOR LOW VOLTAGE AV CONNECTIONS
- CM# - CEILING ARRAY MICROPHONE
- ANT# - WIRELESS MIC ANTENNA
- WAP - CEILING MOUNTED WIRELESS ACCESS POINT
- RFG# - CEILING MOUNTED RF WIRELESS GATEWAY
- TP# - WALL MOUNTED CONTROL TOUCH PANEL
- IR# - ASSISTIVE LISTENING IR RADIATORS
- PSS - PROJECTOR SCREEN SWITCH
- PS - PROJECTOR SCREEN
- VP# - 1-GANG BOX FOR CEILING HUNG VIDEO PROJECTOR
- SUB - CEILING MOUNTED SUB SPEAKER
- #CATV - CABLE TV LINE W/ NUMBER OF CKTS IF MORE THAN 1
- MIR# - THE MIRROR INTERACTIVE GYM EQUIPMENT

ADD ALTERNATE

REV.	INITIAL	DATE	REVISION DESCRIPTION	INITIAL	DATE
	DRAWN			APPROVAL	
2	NW	04/30/21	100% CONSTRUCTION SET	BF	04/30/21
1	NW	11/09/20	50% CONSTRUCTION SET	BF	11/30/20
0	NW	10/03/20	ISSUED DWG. FOR REVIEW	BF	10/03/20

a.v. services, inc.
99 FAIRFIELD ROAD
FAIRFIELD, NEW JERSEY 07004
PHONE: (973) 575-5222
FAX: (973) 575-0857


MEDIA TECHNOLOGY IMPLEMENTATION

CLIENT: BROADVIEW SENIOR LIVING AT PURCHASE COLLEGE


TITLE: ASSISTED LIVING
A/V ELEVATIONS
RECEPTION 1003

PROJ. NO.	DATE	DWG. NO.
AAX	10/03/20	AAX-ELV306
DRAWN BY: NW / CHK. BY: BF	SCALE: AS NOTED	


M:\1-01 CURRENT PROJECTS\BROADVIEW, AAX\DESIGN\EV\AAX-ELV306.DWG, APR. 13, 2021 - 10:28AM, -

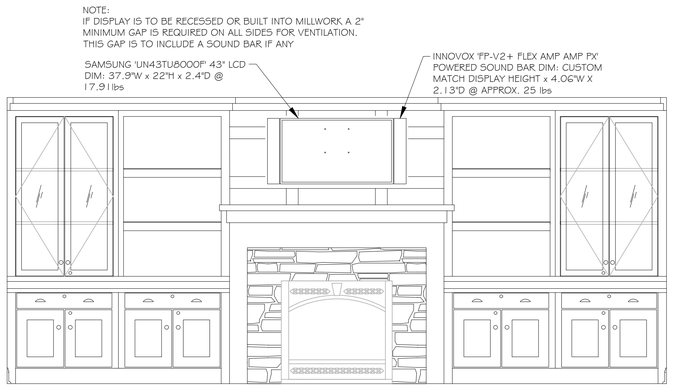

1 A/V SOUTH WALL LCD ELEVATION LEVEL 1
FAMILY ROOM 1004 SCALE: 1/2"=1'-0"

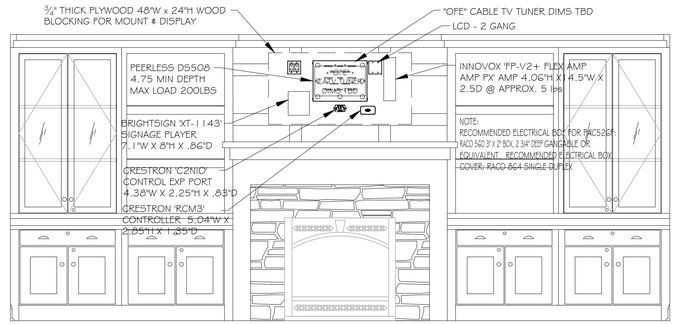

2 A/V SOUTH WALL LCD ELEVATION LEVEL 2
FAMILY ROOM 1004 SCALE: 1/2"=1'-0"

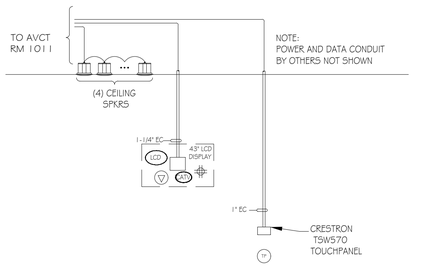

3 A/V CABLE RISER DIAGRAM
FAMILY ROOM 1004 SCALE: N.T.S.

BROADVIEW SENIOR LIVING AT PURCHASE COLLEGE
6 INTERNATIONAL DRIVE, SUITE 120
RYE BROOK, NY 10573

LEGEND

- ▽ - CAT6 CLIENT LAN NETWORK DROP
- ▽A# - ANALOG POTS LINE DROP W/ SPECIFIED NUMBER OF CKTS IF MORE THAN 1
- ▽# - DATA DROP W/ SPECIFIED NUMBER OF CLIENT LAN CKTS IF MORE THAN 1
- ▽S# - SIGNAGE DATA DROP W/ SPECIFIED NUMBER OF CLIENT LAN SIGN IF MORE THAN 1
- #) - DEDICATED 120V 15A CIRCUIT DUPLEX OUTLET W/ NUMBER OF CKTS IF MORE THAN 1
- #) - 120V 15A CIRCUIT DUPLEX OUTLET W/ NUMBER OF CKTS IF MORE THAN 1
- #) - DEDICATED 120V 15A CIRCUIT QUAD OUTLET W/ NUMBER OF CKTS IF MORE THAN 1
- #) - 120V 15A CIRCUIT QUAD OUTLET W/ NUMBER OF CKTS IF MORE THAN 1
- WP# - WALL PLATE FOR AV CONNECTIVITY
- AVCT - 4-GANG AV EQUIPMENT RACK PULL BOX BEHIND EQUIPMENT RACK
- IPTV - CABLE TV CONNECTION
- FB - FLOOR BOX
- LCD - 2-GANG FOR LCD CABLES
- CAM - 2-GANG CAMERA CABLES
- ANT - CEILING MOUNTED AV ANTENNA
- SP - CEILING MOUNTED AV SPEAKER LOCATION
- SP# - WALL MOUNTED SPEAKER
- OCC - CEILING MOUNTED OCCUPATION SENSOR
- CP - CONTROL PANEL
- TSS - TOUCH SCREEN ROOM SCHEDULER
- AV - AV PLATE FOR LOW VOLTAGE AV CONNECTIONS
- CM# - CEILING ARRAY MICROPHONE
- ANT# - WIRELESS MIC ANTENNA
- WAP - CEILING MOUNTED WIRELESS ACCESS POINT
- RFG# - CEILING MOUNTED RF WIRELESS GATEWAY
- TP# - WALL MOUNTED CONTROL TOUCH PANEL
- IR# - ASSISTIVE LISTENING IR RADIATORS
- PSSI - PROJECTOR SCREEN SWITCH
- PSI - PROJECTOR SCREEN
- VP# - 1-GANG BOX FOR CEILING HUNG VIDEO PROJECTOR
- SUB - CEILING MOUNTED SUB SPEAKER
- CATV# - CABLE TV LINE W/ NUMBER OF CKTS IF MORE THAN 1
- MIR# - THE MIRROR INTERACTIVE GYM EQUIPMENT

ADD ALTERNATE

REV.	INITIAL	DATE	REVISION DESCRIPTION	INITIAL	DATE
2	NW	04/30/21	100% CONSTRUCTION SET	BF	04/30/21
1	NW	11/09/20	50% CONSTRUCTION SET	BF	11/30/20
0	NW	10/03/20	ISSUED DWG. FOR REVIEW	BF	10/03/20
	DRAWN			APPROVAL	

a.v.services, inc.
99 FAIRFIELD ROAD
FAIRFIELD, NEW JERSEY 07004
PHONE: (973) 575-5222
FAX: (973) 575-0857


MEDIA TECHNOLOGY IMPLEMENTATION

CLIENT: BROADVIEW SENIOR LIVING AT PURCHASE COLLEGE


TITLE: ASSISTED LIVING
A/V ELEVATIONS
FAMILY ROOM 1004

PROJ. NO.	AAX	DATE	10/03/20	DWG. NO.
DRAWN BY	NW	CHK. BY	BF	SCALE: AS NOTED	AAX-ELV307

M:\1-01 CURRENT PROJECTS\BROADVIEW, AAX\DESIGN\REV\AAX-ELV307.DWG, APR. 13, 2021 - 10:39AM, .

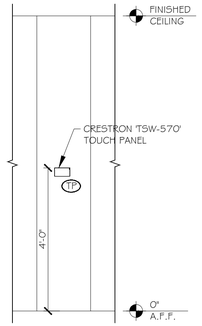

1 A/V TOUCH PANEL ON COLUMN ELEVATION
DINING ROOM 1018 SCALE: 1/2"=1'-0"

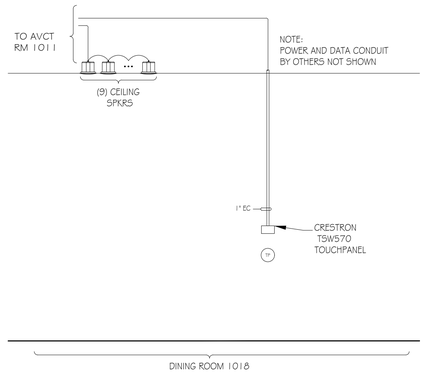

2 A/V CABLE RISER DIAGRAM
DINING ROOM 1018 SCALE: N.T.S.

BROADVIEW
SENIOR LIVING AT PURCHASE COLLEGE
6 INTERNATIONAL DRIVE, SUITE 120
RYE BROOK, NY 10573

LEGEND

- ▽ - CAT6 CLIENT LAN NETWORK DROP
- ▽A# - ANALOG POTS LINE DROP W/ SPECIFIED NUMBER OF CKTS IF MORE THAN 1
- ▽# - DATA DROP W/ SPECIFIED NUMBER OF CLIENT LAN CKTS IF MORE THAN 1
- ▽S# - SIGNAGE DATA DROP W/ SPECIFIED NUMBER OF CLIENT LAN SIGN IF MORE THAN 1
- # - DEDICATED 120V 15A CIRCUIT DUPLEX OUTLET W/ NUMBER OF CKTS IF MORE THAN 1
- # - 120V 15A CIRCUIT DUPLEX OUTLET W/ NUMBER OF CKTS IF MORE THAN 1
- # - DEDICATED 120V 15A CIRCUIT QUAD OUTLET W/ NUMBER OF CKTS IF MORE THAN 1
- # - 120V 15A CIRCUIT QUAD OUTLET W/ NUMBER OF CKTS IF MORE THAN 1
- WP# - WALL PLATE FOR AV CONNECTIVITY
- AVCT - 4-GANG AV EQUIPMENT RACK PULL BOX BEHIND EQUIPMENT RACK
- IPTV - CABLE TV CONNECTION
- FB - FLOOR BOX
- LCD - 2-GANG FOR LCD CABLES
- CAM - 2-GANG CAMERA CABLES
- ANT - CEILING MOUNTED AV ANTENNA
- SP - CEILING MOUNTED AV SPEAKER LOCATION
- SP# - WALL MOUNTED SPEAKER
- OCC - CEILING MOUNTED OCCUPATION SENSOR
- CP - CONTROL PANEL
- TSS - TOUCH SCREEN ROOM SCHEDULER
- AV - AV PLATE FOR LOW VOLTAGE AV CONNECTIONS
- CM# - CEILING ARRAY MICROPHONE
- ANT# - WIRELESS MIC ANTENNA
- WAP - CEILING MOUNTED WIRELESS ACCESS POINT
- RFG# - CEILING MOUNTED RF WIRELESS GATEWAY
- TP# - WALL MOUNTED CONTROL TOUCH PANEL
- IR# - ASSISTIVE LISTENING IR RADIATORS
- PSS1 - PROJECTOR SCREEN SWITCH
- PS1 - PROJECTOR SCREEN
- VP# - 1-GANG BOX FOR CEILING HUNG VIDEO PROJECTOR
- SUB - CEILING MOUNTED SUB SPEAKER
- CATV# - CABLE TV LINE W/ NUMBER OF CKTS IF MORE THAN 1
- MIR# - THE MIRROR INTERACTIVE GYM EQUIPMENT

ADD ALTERNATE

REV.	INITIAL	DATE	REVISION DESCRIPTION	INITIAL	DATE
	DRAWN			APPROVAL	
2	NW	04/30/21	100% CONSTRUCTION SET	BF	04/30/21
1	NW	11/09/20	50% CONSTRUCTION SET	BF	11/30/20
0	NW	10/03/20	ISSUED DWG. FOR REVIEW	BF	10/03/20

a.v.services, inc.
99 FAIRFIELD ROAD
FAIRFIELD, NEW JERSEY 07004
PHONE: (973) 575-5222
FAX: (973) 575-0857


MEDIA TECHNOLOGY IMPLEMENTATION

CLIENT: BROADVIEW SENIOR LIVING AT PURCHASE COLLEGE

TITLE: ASSISTED LIVING
A/V ELEVATIONS
DINING ROOM 1018


PROJ. NO.	DATE	DWG. NO.
AAX	10/03/20	AAX-ELV308
DRAWN BY: NW / CHK. BY: BF	SCALE: AS NOTED	

M:\1-17 CURRENT PROJECTS\BROADVIEW, AAY\JESSNEY\AAX-ELV308.DWG, APR. 13, 2021 - 10:40AM, .

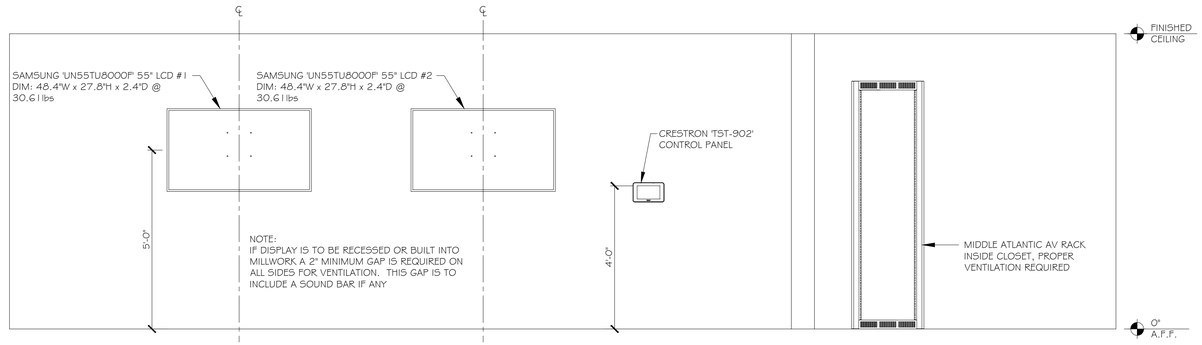


1 A/V NORTH WALL ELEVATION LEVEL 1
EXERCISE ROOM 1019

SCALE: 1/2"=1'-0"

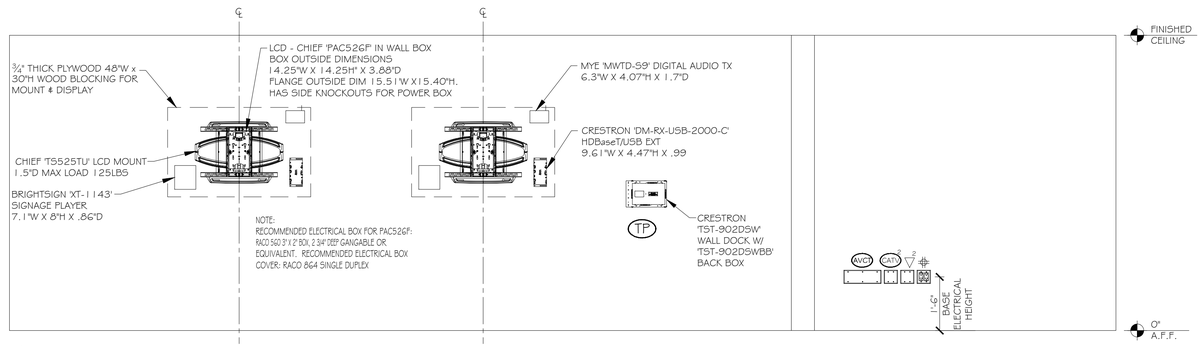

2 A/V NORTH WALL ELEVATION LEVEL 2
EXERCISE ROOM 1019

SCALE: 1/2"=1'-0"

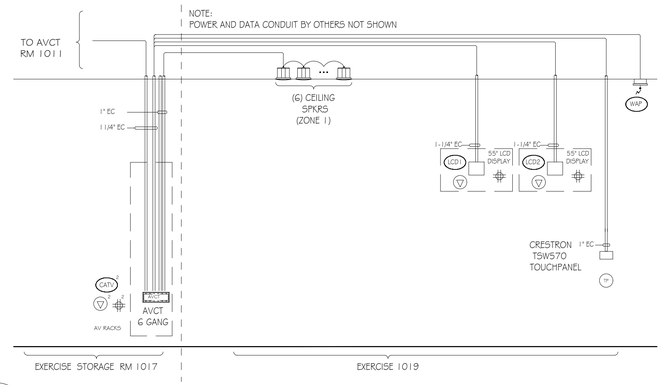

3 A/V CABLE RISER DIAGRAM
EXERCISE ROOM 1019

SCALE: N.T.S.

BROADVIEW
SENIOR LIVING
AT PURCHASE COLLEGE

6 INTERNATIONAL DRIVE,
SUITE 120
RYE BROOK, NY 10573

LEGEND

- ▽ - CAT6 CLIENT LAN NETWORK DROP
- ▽A# - ANALOG POTS LINE DROP W/ SPECIFIED NUMBER OF CKTS IF MORE THAN 1
- ▽# - DATA DROP W/ SPECIFIED NUMBER OF CLIENT LAN CKTS IF MORE THAN 1
- ▽S# - SIGNAGE DATA DROP W/ SPECIFIED NUMBER OF CLIENT LAN SIGN IF MORE THAN 1
- #D - DEDICATED 120V 15A CIRCUIT DUPLEX OUTLET W/ NUMBER OF CKTS IF MORE THAN 1
- #Q - 120V 15A CIRCUIT DUPLEX OUTLET W/ NUMBER OF CKTS IF MORE THAN 1
- #D - DEDICATED 120V 15A CIRCUIT QUAD OUTLET W/ NUMBER OF CKTS IF MORE THAN 1
- #Q - 120V 15A CIRCUIT QUAD OUTLET W/ NUMBER OF CKTS IF MORE THAN 1
- WP# - WALL PLATE FOR AV CONNECTIVITY
- AVCT - 4-GANG AV EQUIPMENT RACK PULL BOX BEHIND EQUIPMENT RACK
- IPTV - CABLE TV CONNECTION
- FB - FLOOR BOX
- LCD - 2-GANG FOR LCD CABLES
- CAM - 2-GANG CAMERA CABLES
- ANT - CEILING MOUNTED AV ANTENNA
- SP - CEILING MOUNTED AV SPEAKER LOCATION
- SP# - WALL MOUNTED SPEAKER
- OCC - CEILING MOUNTED OCCUPATION SENSOR
- CP - CONTROL PANEL
- TSS - TOUCH SCREEN ROOM SCHEDULER
- AV - AV PLATE FOR LOW VOLTAGE AV CONNECTIONS
- CM# - CEILING ARRAY MICROPHONE
- ANT# - WIRELESS MIC ANTENNA
- WAP - CEILING MOUNTED WIRELESS ACCESS POINT
- RFG# - CEILING MOUNTED RF WIRELESS GATEWAY
- TP# - WALL MOUNTED CONTROL TOUCH PANEL
- IR# - ASSISTIVE LISTENING IR RADIATORS
- PSS1 - PROJECTOR SCREEN SWITCH
- PS1 - PROJECTOR SCREEN
- VP# - 1-GANG BOX FOR CEILING HUNG VIDEO PROJECTOR
- SUB - CEILING MOUNTED SUB SPEAKER
- CATV# - CABLE TV LINE W/ NUMBER OF CKTS IF MORE THAN 1
- MIR# - THE MIRROR INTERACTIVE GYM EQUIPMENT

ADD ALTERNATE

REV.	INITIAL	DATE	REVISION DESCRIPTION	INITIAL	DATE
2	NW	04/30/21	100% CONSTRUCTION SET	BF	04/30/21
1	NW	11/09/20	50% CONSTRUCTION SET	BF	11/30/20
0	NW	10/03/20	ISSUED DWG. FOR REVIEW	BF	10/03/20
	DRAWN			APPROVAL	

a.v.services, inc.
99 FAIRFIELD ROAD
FAIRFIELD, NEW JERSEY 07004
PHONE: (973) 575-5222
FAX: (973) 575-0857


MEDIA TECHNOLOGY IMPLEMENTATION

CLIENT: BROADVIEW SENIOR LIVING AT PURCHASE COLLEGE


TITLE: ASSISTED LIVING
A/V ELEVATIONS
EXERCISE ROOM 1019

PROJ. NO.	AAX	DATE	10/03/20	DWG. NO.
DRAWN BY	NW	CHK. BY	BF	SCALE	AS NOTED	AAX-ELV309


M:\1-01 CURRENT PROJECTS\BROADVIEW, AAX\DESIGNER\AAX-ELV309.DWG, APR. 13, 2021 - 12:40AM, ,

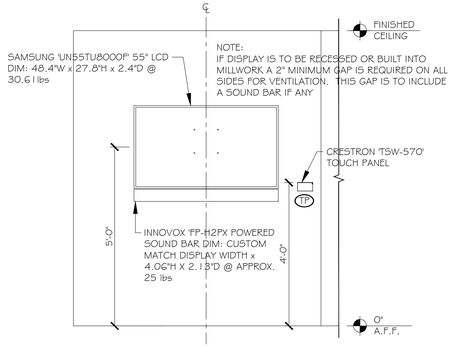

1 A/V EAST WALL LCD ELEVATION LEVEL 1
SALON 1031 SCALE: 1/2"=1'-0"

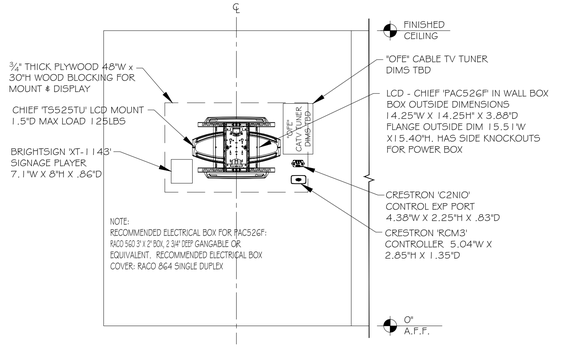

1 A/V EAST WALL LCD ELEVATION LEVEL 1
SALON 1031 SCALE: 1/2"=1'-0"

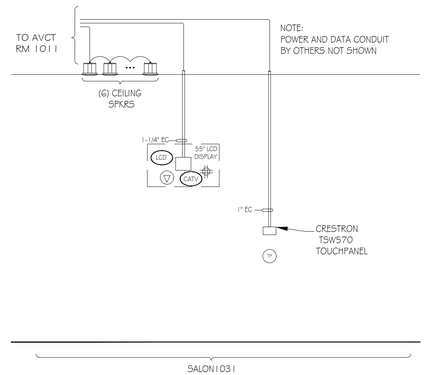

3 A/V CABLE RISER DIAGRAM
SALON 1031 SCALE: N.T.S.

BROADVIEW
SENIOR LIVING AT PURCHASE COLLEGE

6 INTERNATIONAL DRIVE, SUITE 120
RYE BROOK, NY 10573

LEGEND

- ▽ - CAT6 CLIENT LAN NETWORK DROP
- ▽A# - ANALOG POTS LINE DROP W/ SPECIFIED NUMBER OF CKTS IF MORE THAN 1
- ▽# - DATA DROP W/ SPECIFIED NUMBER OF CLIENT LAN CKTS IF MORE THAN 1
- ▽S# - SIGNAGE DATA DROP W/ SPECIFIED NUMBER OF CLIENT LAN SIGN IF MORE THAN 1
- #◐ - DEDICATED 120V 15A CIRCUIT DUPLEX OUTLET W/ NUMBER OF CKTS IF MORE THAN 1
- #◯ - 120V 15A CIRCUIT DUPLEX OUTLET W/ NUMBER OF CKTS IF MORE THAN 1
- #⊕ - DEDICATED 120V 15A CIRCUIT QUAD OUTLET W/ NUMBER OF CKTS IF MORE THAN 1
- #⊕ - 120V 15A CIRCUIT QUAD OUTLET W/ NUMBER OF CKTS IF MORE THAN 1
- WP# - WALL PLATE FOR AV CONNECTIVITY
- AVCT - 4-GANG AV EQUIPMENT RACK PULL BOX BEHIND EQUIPMENT RACK
- IPTV - CABLE TV CONNECTION
- FB - FLOOR BOX
- LCD - 2-GANG FOR LCD CABLES
- CAM - 2-GANG CAMERA CABLES
- ANT - CEILING MOUNTED AV ANTENNA
- SP - CEILING MOUNTED AV SPEAKER LOCATION
- SP# - WALL MOUNTED SPEAKER
- OCC - CEILING MOUNTED OCCUPATION SENSOR
- CP - CONTROL PANEL
- TSS - TOUCH SCREEN ROOM SCHEDULER
- AV - AV PLATE FOR LOW VOLTAGE AV CONNECTIONS
- CM# - CEILING ARRAY MICROPHONE
- ANT# - WIRELESS MIC ANTENNA
- WAP - CEILING MOUNTED WIRELESS ACCESS POINT
- RFG# - CEILING MOUNTED RF WIRELESS GATEWAY
- TP# - WALL MOUNTED CONTROL TOUCH PANEL
- IR# - ASSISTIVE LISTENING IR RADIATORS
- PSSW - PROJECTOR SCREEN SWITCH
- PS - PROJECTOR SCREEN
- VP# - 1-GANG BOX FOR CEILING HUNG VIDEO PROJECTOR
- SUB - CEILING MOUNTED SUB SPEAKER
- CATV# - CABLE TV LINE W/ NUMBER OF CKTS IF MORE THAN 1
- MIR# - THE MIRROR INTERACTIVE GYM EQUIPMENT

ADD ALTERNATE

REV.	INITIAL	DATE	REVISION DESCRIPTION	INITIAL	DATE
	DRAWN			APPROVAL	
2	NW	04/30/21	100% CONSTRUCTION SET	BF	04/30/21
1	NW	11/09/20	50% CONSTRUCTION SET	BF	11/30/20
0	NW	10/03/20	ISSUED DWG. FOR REVIEW	BF	10/03/20

a.v.services, inc.
99 FAIRFIELD ROAD
FAIRFIELD, NEW JERSEY 07004
PHONE: (973) 575-5222
FAX: (973) 575-0857


MEDIA TECHNOLOGY IMPLEMENTATION

CLIENT: BROADVIEW SENIOR LIVING AT PURCHASE COLLEGE


TITLE: ASSISTED LIVING
A/V ELEVATIONS
SALON 1031

PROJ. NO.	DATE	DWG. NO.
AAX	10/03/20	AAX-ELV310
DRAWN BY: NW / CHK. BY: BF	SCALE: AS NOTED	


M:\1-01 CURRENT PROJECTS\BROADVIEW, AAY\JESSNEY\AAX-ELV310.DWG, APR, 13, 2021 - 10:42AM, ,

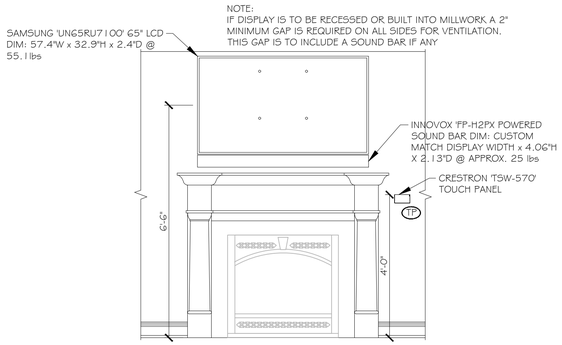

1 A/V WEST WALL ELEVATION LEVEL 1
RESIDENT LOUNGE S116 SCALE: 1/2"=1'-0"

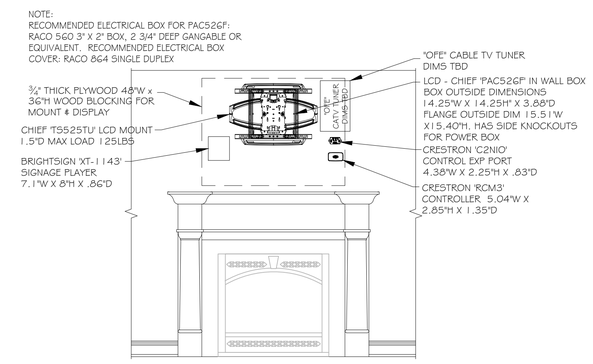

2 A/V WEST WALL ELEVATION LEVEL 2
RESIDENT LOUNGE S116 SCALE: 1/2"=1'-0"

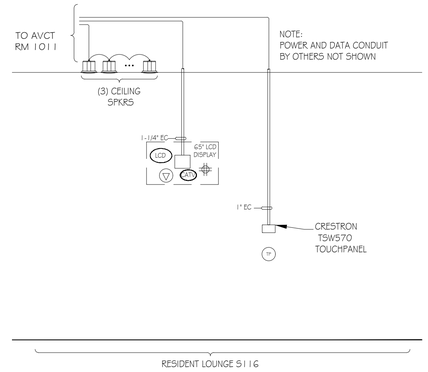

3 A/V CABLE RISER DIAGRAM
RESIDENT LOUNGE S116 SCALE: N.T.S.

BROADVIEW
SENIOR LIVING AT PURCHASE COLLEGE
6 INTERNATIONAL DRIVE, SUITE 120
RYE BROOK, NY 10573

LEGEND

- ▽ - CAT6 CLIENT LAN NETWORK DROP
- ▽A# - ANALOG POTS LINE DROP W/ SPECIFIED NUMBER OF CKTS IF MORE THAN 1
- ▽# - DATA DROP W/ SPECIFIED NUMBER OF CLIENT LAN CKTS IF MORE THAN 1
- ▽S# - SIGNAGE DATA DROP W/ SPECIFIED NUMBER OF CLIENT LAN SIGN IF MORE THAN 1
- #◐ - DEDICATED 120V 15A CIRCUIT DUPLEX OUTLET W/ NUMBER OF CKTS IF MORE THAN 1
- #◯ - 120V 15A CIRCUIT DUPLEX OUTLET W/ NUMBER OF CKTS IF MORE THAN 1
- #⊕ - DEDICATED 120V 15A CIRCUIT QUAD OUTLET W/ NUMBER OF CKTS IF MORE THAN 1
- #⊕ - 120V 15A CIRCUIT QUAD OUTLET W/ NUMBER OF CKTS IF MORE THAN 1
- WP# - WALL PLATE FOR AV CONNECTIVITY
- AVCT - 4-GANG AV EQUIPMENT RACK PULL BOX BEHIND EQUIPMENT RACK
- IPTV - CABLE TV CONNECTION
- FB - FLOOR BOX
- LCD - 2-GANG FOR LCD CABLES
- CAM - 2-GANG CAMERA CABLES
- ANT - CEILING MOUNTED AV ANTENNA
- SP - CEILING MOUNTED AV SPEAKER LOCATION
- SP# - WALL MOUNTED SPEAKER
- OCC - CEILING MOUNTED OCCUPATION SENSOR
- CP - CONTROL PANEL
- TSS - TOUCH SCREEN ROOM SCHEDULER
- AV - AV PLATE FOR LOW VOLTAGE AV CONNECTIONS
- CM# - CEILING ARRAY MICROPHONE
- ANT# - WIRELESS MIC ANTENNA
- WAP - CEILING MOUNTED WIRELESS ACCESS POINT
- RFG# - CEILING MOUNTED RF WIRELESS GATEWAY
- TP# - WALL MOUNTED CONTROL TOUCH PANEL
- IR# - ASSISTIVE LISTENING IR RADIATORS
- PSSW - PROJECTOR SCREEN SWITCH
- PS - PROJECTOR SCREEN
- VP# - 1-GANG BOX FOR CEILING HUNG VIDEO PROJECTOR
- SUB - CEILING MOUNTED SUB SPEAKER
- CATV# - CABLE TV LINE W/ NUMBER OF CKTS IF MORE THAN 1
- MIR# - THE MIRROR INTERACTIVE GYM EQUIPMENT

ADD ALTERNATE

REV.	INITIAL	DATE	REVISION DESCRIPTION	INITIAL	DATE
	DRAWN			APPROVAL	
2	NW	04/30/21	100% CONSTRUCTION SET	BF	04/30/21
1	NW	11/09/20	50% CONSTRUCTION SET	BF	11/30/20
0	NW	10/03/20	ISSUED DWG. FOR REVIEW	BF	10/03/20

a.v.services, inc.
99 FAIRFIELD ROAD
FAIRFIELD, NEW JERSEY 07004
PHONE: (973) 575-5222
FAX: (973) 575-0857


MEDIA TECHNOLOGY IMPLEMENTATION

CLIENT: BROADVIEW SENIOR LIVING AT PURCHASE COLLEGE


TITLE: ASSISTED LIVING
A/V ELEVATIONS
RESIDENT LOUNGE S116

PROJ. NO.	DATE	DWG. NO.
AAX	10/03/20	AAX-ELV311
DRAWN BY: NW / CHK. BY: BF	SCALE: AS NOTED	


M:\1-01 CURRENT PROJECTS\BROADVIEW, AAY\JESSNEY\AAX-ELV311.DWG, APR. 13, 2021 - 10:42AM, .

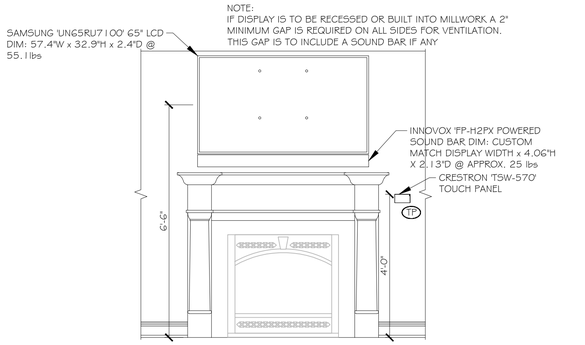

1 A/V WEST WALL ELEVATION LEVEL 1
RESIDENT LOUNGE N117 SCALE: 1/2"=1'-0"

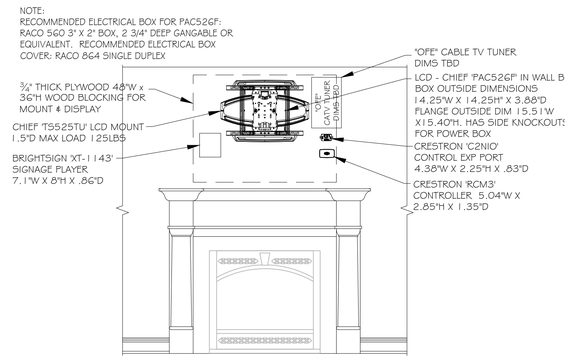

2 A/V WEST WALL ELEVATION LEVEL 2
RESIDENT LOUNGE N117 SCALE: 1/2"=1'-0"

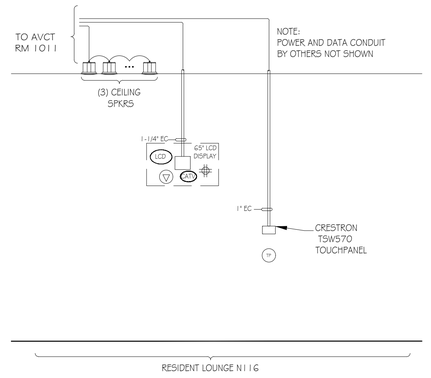

3 A/V CABLE RISER DIAGRAM
RESIDENT LOUNGE N117 SCALE: N.T.S.

BROADVIEW
SENIOR LIVING AT PURCHASE COLLEGE

6 INTERNATIONAL DRIVE, SUITE 120
RYE BROOK, NY 10573

LEGEND

- ▽ - CAT6 CLIENT LAN NETWORK DROP
- ▽A# - ANALOG POTS LINE DROP W/ SPECIFIED NUMBER OF CKTS IF MORE THAN 1
- ▽# - DATA DROP W/ SPECIFIED NUMBER OF CLIENT LAN CKTS IF MORE THAN 1
- ▽S# - SIGNAGE DATA DROP W/ SPECIFIED NUMBER OF CLIENT LAN SIGN IF MORE THAN 1
- #/ - DEDICATED 120V 15A CIRCUIT DUPLEX OUTLET W/ NUMBER OF CKTS IF MORE THAN 1
- #/ - 120V 15A CIRCUIT DUPLEX OUTLET W/ NUMBER OF CKTS IF MORE THAN 1
- #/ - DEDICATED 120V 15A CIRCUIT QUAD OUTLET W/ NUMBER OF CKTS IF MORE THAN 1
- #/ - 120V 15A CIRCUIT QUAD OUTLET W/ NUMBER OF CKTS IF MORE THAN 1
- WP# - WALL PLATE FOR AV CONNECTIVITY
- AVCT - 4-GANG AV EQUIPMENT RACK PULL BOX BEHIND EQUIPMENT RACK
- IPTV - CABLE TV CONNECTION
- FB - FLOOR BOX
- LCD - 2-GANG FOR LCD CABLES
- CAM - 2-GANG CAMERA CABLES
- ANT - CEILING MOUNTED AV ANTENNA
- SP - CEILING MOUNTED AV SPEAKER LOCATION
- SP# - WALL MOUNTED SPEAKER
- OCC - CEILING MOUNTED OCCUPATION SENSOR
- CP - CONTROL PANEL
- TSS - TOUCH SCREEN ROOM SCHEDULER
- AV - AV PLATE FOR LOW VOLTAGE AV CONNECTIONS
- CM# - CEILING ARRAY MICROPHONE
- ANT# - WIRELESS MIC ANTENNA
- WAP - CEILING MOUNTED WIRELESS ACCESS POINT
- RFG# - CEILING MOUNTED RF WIRELESS GATEWAY
- TP# - WALL MOUNTED CONTROL TOUCH PANEL
- IR# - ASSISTIVE LISTENING IR RADIATORS
- PSSW - PROJECTOR SCREEN SWITCH
- PS - PROJECTOR SCREEN
- VP# - 1-GANG BOX FOR CEILING HUNG VIDEO PROJECTOR
- SUB - CEILING MOUNTED SUB SPEAKER
- CATV# - CABLE TV LINE W/ NUMBER OF CKTS IF MORE THAN 1
- MIR# - THE MIRROR INTERACTIVE GYM EQUIPMENT

ADD ALTERNATE

REV.	INITIAL	DATE	REVISION DESCRIPTION	INITIAL	DATE
	DRAWN			APPROVAL	
2	NW	04/30/21	100% CONSTRUCTION SET	BF	04/30/21
1	NW	11/09/20	50% CONSTRUCTION SET	BF	11/30/20
0	NW	10/03/20	ISSUED DWG. FOR REVIEW	BF	10/03/20

a.v.services, inc.
99 FAIRFIELD ROAD
FAIRFIELD, NEW JERSEY 07004
PHONE: (973) 575-5222
FAX: (973) 575-0857


MEDIA TECHNOLOGY IMPLEMENTATION

CLIENT: BROADVIEW SENIOR LIVING AT PURCHASE COLLEGE

TITLE: ASSISTED LIVING
A/V ELEVATIONS
RESIDENT LOUNGE N117


PROJ. NO.	DATE	DWG. NO.
AAX	10/03/20	AAX-ELV312
DRAWN BY: NW / CHK. BY: BF	SCALE: AS NOTED	

M:\1-17 CURRENT PROJECTS\BROADVIEW, AAY\JESSNEY\AAX-ELV312.DWG, APR, 13, 2021 - 10:43AM, ,

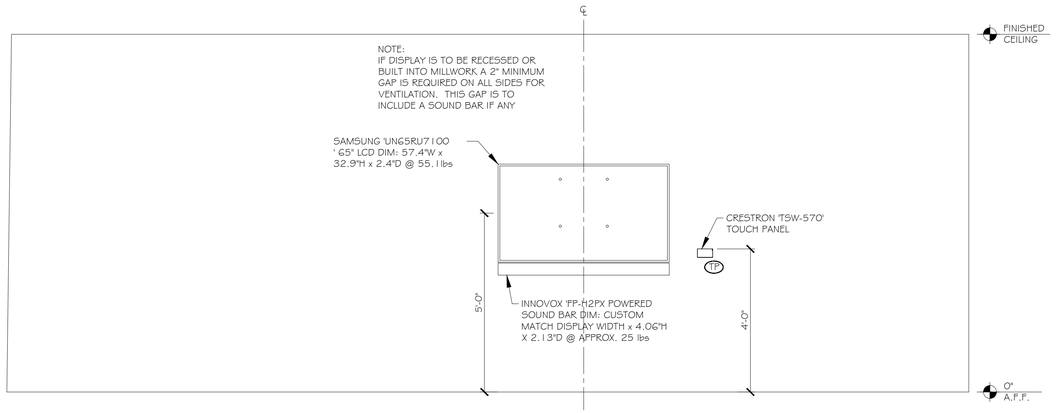


1 A/V LCD ELEVATION LEVEL 1
AL ACTIVITY ROOM N2001

SCALE: 1/2"=1'-0"

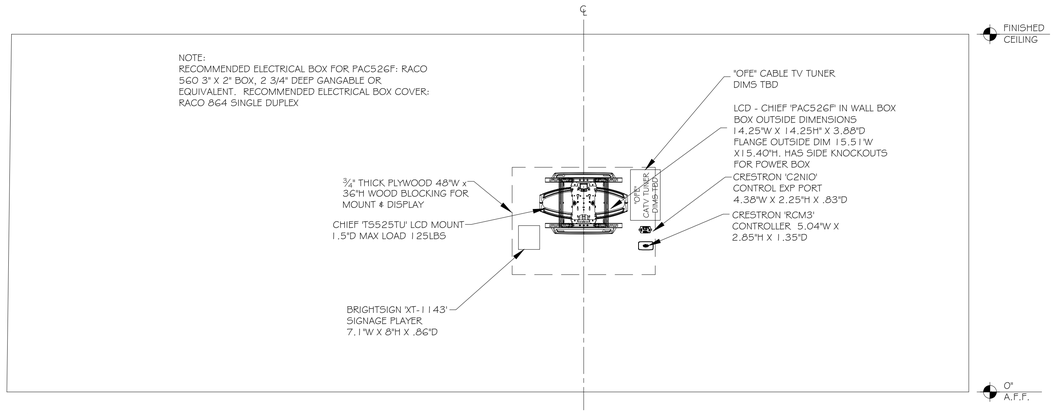

2 A/V LCD ELEVATION LEVEL 2
AL ACTIVITY ROOM N2001

SCALE: 1/2"=1'-0"

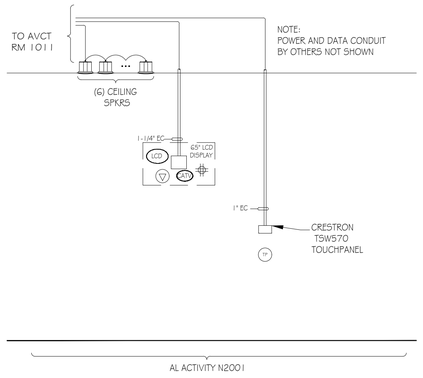

3 A/V CABLE RISER DIAGRAM
AL ACTIVITY ROOM N2001

SCALE: N.T.S.

BROADVIEW
SENIOR LIVING AT PURCHASE COLLEGE
6 INTERNATIONAL DRIVE, SUITE 120
RYE BROOK, NY 10573

LEGEND

- ▽ - CAT6 CLIENT LAN NETWORK DROP
- ▽A# - ANALOG POTS LINE DROP W/ SPECIFIED NUMBER OF CKTS IF MORE THAN 1
- ▽# - DATA DROP W/ SPECIFIED NUMBER OF CLIENT LAN CKTS IF MORE THAN 1
- ▽S# - SIGNAGE DATA DROP W/ SPECIFIED NUMBER OF CLIENT LAN SIGN IF MORE THAN 1
- #◐ - DEDICATED 120V 15A CIRCUIT DUPLEX OUTLET W/ NUMBER OF CKTS IF MORE THAN 1
- #◑ - 120V 15A CIRCUIT DUPLEX OUTLET W/ NUMBER OF CKTS IF MORE THAN 1
- #⊕ - DEDICATED 120V 15A CIRCUIT QUAD OUTLET W/ NUMBER OF CKTS IF MORE THAN 1
- #⊕ - 120V 15A CIRCUIT QUAD OUTLET W/ NUMBER OF CKTS IF MORE THAN 1
- WP# - WALL PLATE FOR AV CONNECTIVITY
- AVCT - 4-GANG AV EQUIPMENT RACK PULL BOX BEHIND EQUIPMENT RACK
- IPTV - CABLE TV CONNECTION
- FB - FLOOR BOX
- LCD - 2-GANG FOR LCD CABLES
- CAM - 2-GANG CAMERA CABLES
- ANT - CEILING MOUNTED AV ANTENNA
- SP - CEILING MOUNTED AV SPEAKER LOCATION
- SP# - WALL MOUNTED SPEAKER
- OCC - CEILING MOUNTED OCCUPATION SENSOR
- CP - CONTROL PANEL
- TSS - TOUCH SCREEN ROOM SCHEDULER
- AV - AV PLATE FOR LOW VOLTAGE AV CONNECTIONS
- CM# - CEILING ARRAY MICROPHONE
- ANT# - WIRELESS MIC ANTENNA
- WAP - CEILING MOUNTED WIRELESS ACCESS POINT
- RFG# - CEILING MOUNTED RF WIRELESS GATEWAY
- TP# - WALL MOUNTED CONTROL TOUCH PANEL
- IR# - ASSISTIVE LISTENING IR RADIATORS
- PSS1 - PROJECTOR SCREEN SWITCH
- PS1 - PROJECTOR SCREEN
- VP# - 1-GANG BOX FOR CEILING HUNG VIDEO PROJECTOR
- SUB - CEILING MOUNTED SUB SPEAKER
- CATV# - CABLE TV LINE W/ NUMBER OF CKTS IF MORE THAN 1
- MIR# - THE MIRROR INTERACTIVE GYM EQUIPMENT

REV.	INITIAL	DATE	REVISION DESCRIPTION	INITIAL	DATE
	DRAWN			APPROVAL	
2	NW	04/30/21	100% CONSTRUCTION SET	BF	04/30/21
1	NW	10/09/20	50% CONSTRUCTION SET	BF	10/09/20
0	NW	10/03/20	ISSUED DWG. FOR REVIEW	BF	10/03/20

a.v.services, inc.
99 FAIRFIELD ROAD
FAIRFIELD, NEW JERSEY 07004
PHONE: (973) 575-5222
FAX: (973) 575-0857


MEDIA TECHNOLOGY IMPLEMENTATION

CLIENT: BROADVIEW SENIOR LIVING AT PURCHASE COLLEGE

TITLE: ASSISTED LIVING
A/V ELEVATIONS
AL ACTIVITY ROOM N2001


PROJ. NO.	DATE	DWG. NO.
AAX	10/03/20	AAX-ELV401
DRAWN BY: NW / CHK. BY: BF	SCALE: AS NOTED	

M:\1-01 CURRENT PROJECTS\BROADVIEW, AAX\DESIGN\AAX-ELV401.DWG, APR 13, 2021 - 10:43AM,

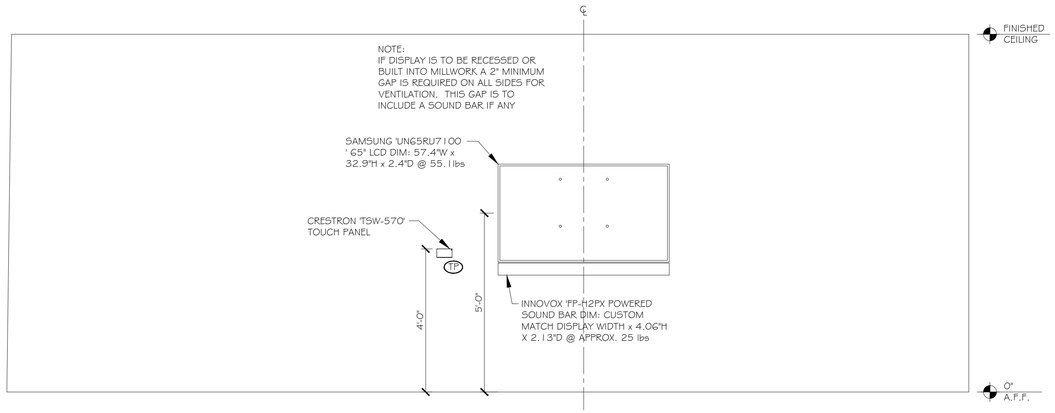


1 A/V LCD ELEVATION LEVEL 1
AL ACTIVITY ROOM S2001

SCALE: 1/2"=1'-0"

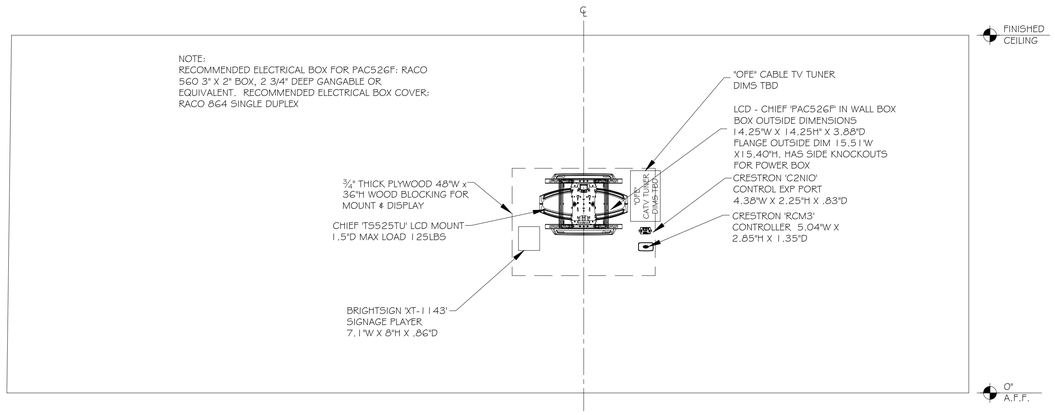

2 A/V LCD ELEVATION LEVEL 2
AL ACTIVITY ROOM S2001

SCALE: 1/2"=1'-0"

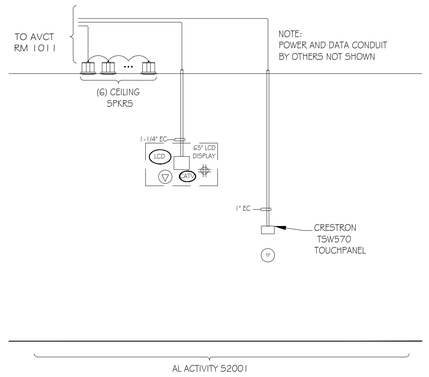

3 A/V CABLE RISER DIAGRAM
AL ACTIVITY ROOM S2001

SCALE: N.T.S.

BROADVIEW
SENIOR LIVING AT PURCHASE COLLEGE

6 INTERNATIONAL DRIVE,
SUITE 120
RYE BROOK, NY 10573

LEGEND

- ▽ - CAT6 CLIENT LAN NETWORK DROP
- ▽A# - ANALOG POTS LINE DROP W/ SPECIFIED NUMBER OF CKTS IF MORE THAN 1
- ▽# - DATA DROP W/ SPECIFIED NUMBER OF CLIENT LAN CKTS IF MORE THAN 1
- ▽S# - SIGNAGE DATA DROP W/ SPECIFIED NUMBER OF CLIENT LAN SIGN IF MORE THAN 1
- #◐ - DEDICATED 120V 15A CIRCUIT DUPLEX OUTLET W/ NUMBER OF CKTS IF MORE THAN 1
- #◑ - 120V 15A CIRCUIT DUPLEX OUTLET W/ NUMBER OF CKTS IF MORE THAN 1
- #⊕ - DEDICATED 120V 15A CIRCUIT QUAD OUTLET W/ NUMBER OF CKTS IF MORE THAN 1
- #⊕ - 120V 15A CIRCUIT QUAD OUTLET W/ NUMBER OF CKTS IF MORE THAN 1
- WP# - WALL PLATE FOR AV CONNECTIVITY
- AVCT - 4-GANG AV EQUIPMENT RACK PULL BOX BEHIND EQUIPMENT RACK
- IPTV - CABLE TV CONNECTION
- FB - FLOOR BOX
- LCD - 2-GANG FOR LCD CABLES
- CAM - 2-GANG CAMERA CABLES
- ANT - CEILING MOUNTED AV ANTENNA
- SP - CEILING MOUNTED AV SPEAKER LOCATION
- SP# - WALL MOUNTED SPEAKER
- OCC - CEILING MOUNTED OCCUPATION SENSOR
- CP - CONTROL PANEL
- TSS - TOUCH SCREEN ROOM SCHEDULER
- AV - AV PLATE FOR LOW VOLTAGE AV CONNECTIONS
- CM# - CEILING ARRAY MICROPHONE
- ANT# - WIRELESS MIC ANTENNA
- WAP - CEILING MOUNTED WIRELESS ACCESS POINT
- RFG# - CEILING MOUNTED RF WIRELESS GATEWAY
- TP# - WALL MOUNTED CONTROL TOUCH PANEL
- IR# - ASSISTIVE LISTENING IR RADIATORS
- PSS1 - PROJECTOR SCREEN SWITCH
- PS1 - PROJECTOR SCREEN
- VP# - 1-GANG BOX FOR CEILING HUNG VIDEO PROJECTOR
- SUB - CEILING MOUNTED SUB SPEAKER
- CATV# - CABLE TV LINE W/ NUMBER OF CKTS IF MORE THAN 1
- MIR# - THE MIRROR INTERACTIVE GYM EQUIPMENT

REV.	INITIAL	DATE	REVISION DESCRIPTION	INITIAL	DATE
	DRAWN			APPROVAL	
2	NW	04/30/21	100% CONSTRUCTION SET	BF	04/30/21
1	NW	10/09/20	50% CONSTRUCTION SET	BF	10/09/20
0	NW	10/03/20	ISSUED DWG. FOR REVIEW	BF	10/03/20

a.v.services, inc.
99 FAIRFIELD ROAD
FAIRFIELD, NEW JERSEY 07004
PHONE: (973) 575-5222
FAX: (973) 575-0857


MEDIA TECHNOLOGY IMPLEMENTATION

CLIENT: BROADVIEW SENIOR LIVING AT PURCHASE COLLEGE


TITLE: ASSISTED LIVING
A/V ELEVATIONS
AL ACTIVITY ROOM S2001

PROJ. NO.	AAX	DATE	10/03/20	DWG. NO.
DRAWN BY	NW	CHK. BY	BF	SCALE: AS NOTED	AAX-ELV402


M:\1\01 CURRENT PROJECTS\BROADVIEW, AAX\DESIGN\1\AAX-ELV402.DWG, APR. 13, 2021 - 10:45AM, .

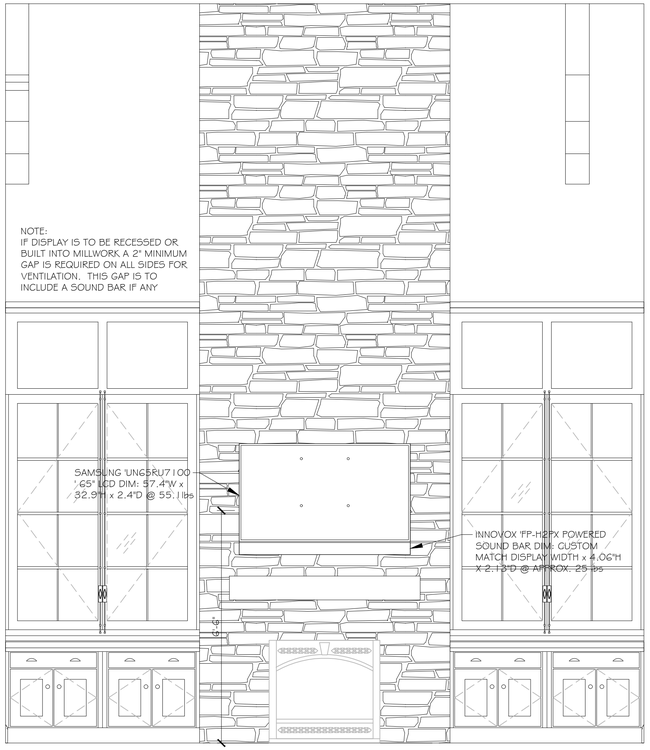

1 A/V SOUTH WALL ELEVATION LEVEL 1
AL LOUNGE N2004 SCALE: 1/2"=1'-0"

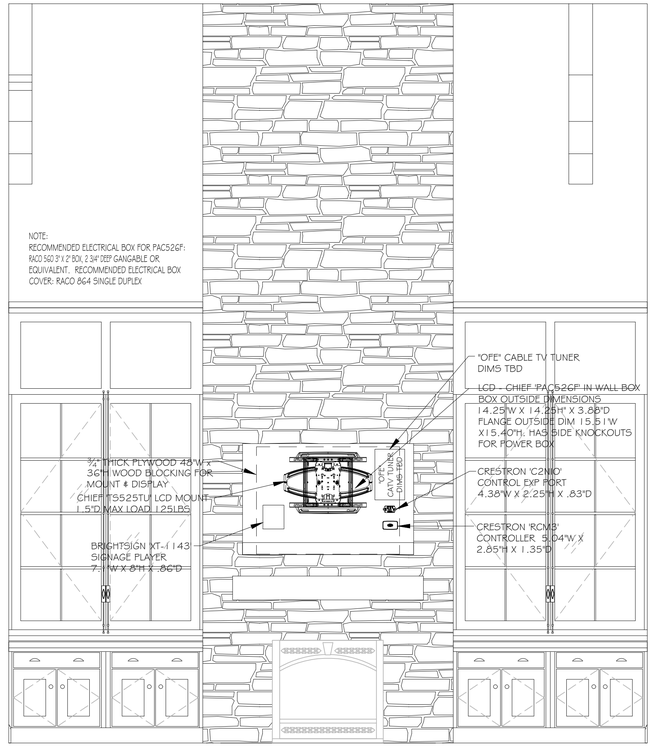

2 A/V SOUTH WALL ELEVATION LEVEL 2
AL LOUNGE N2004 SCALE: 1/2"=1'-0"

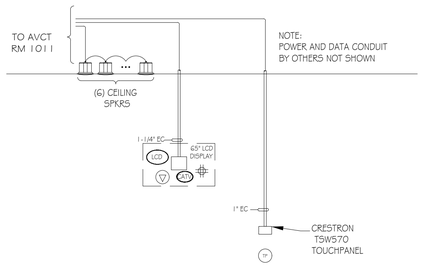

AL LOUNGE N2004

3 A/V CABLE RISER DIAGRAM
AL LOUNGE N2004 SCALE: N.T.S.

BROADVIEW
SENIOR LIVING
AT PURCHASE COLLEGE

6 INTERNATIONAL DRIVE,
SUITE 120
RYE BROOK, NY 10573

LEGEND

- ▽ - CAT6 CLIENT LAN NETWORK DROP
- ▽A# - ANALOG POTS LINE DROP W/ SPECIFIED NUMBER OF CKTS IF MORE THAN 1
- ▽# - DATA DROP W/ SPECIFIED NUMBER OF CLIENT LAN CKTS IF MORE THAN 1
- ▽S# - SIGNAGE DATA DROP W/ SPECIFIED NUMBER OF CLIENT LAN SIGN IF MORE THAN 1
- #◐ - DEDICATED 120V 15A CIRCUIT DUPLEX OUTLET W/ NUMBER OF CKTS IF MORE THAN 1
- #◯ - 120V 15A CIRCUIT DUPLEX OUTLET W/ NUMBER OF CKTS IF MORE THAN 1
- #⊕ - DEDICATED 120V 15A CIRCUIT QUAD OUTLET W/ NUMBER OF CKTS IF MORE THAN 1
- #⊕ - 120V 15A CIRCUIT QUAD OUTLET W/ NUMBER OF CKTS IF MORE THAN 1
- WP# - WALL PLATE FOR AV CONNECTIVITY
- AVCT - 4-GANG AV EQUIPMENT RACK PULL BOX BEHIND EQUIPMENT RACK
- IPTV - CABLE TV CONNECTION
- FB - FLOOR BOX
- LCD - 2-GANG FOR LCD CABLES
- CAM - 2-GANG CAMERA CABLES
- ANT - CEILING MOUNTED AV ANTENNA
- SP - CEILING MOUNTED AV SPEAKER LOCATION
- SP# - WALL MOUNTED SPEAKER
- OCC - CEILING MOUNTED OCCUPATION SENSOR
- CP - CONTROL PANEL
- TSS - TOUCH SCREEN ROOM SCHEDULER
- AV - AV PLATE FOR LOW VOLTAGE AV CONNECTIONS
- CM# - CEILING ARRAY MICROPHONE
- ANT# - WIRELESS MIC ANTENNA
- WAP - CEILING MOUNTED WIRELESS ACCESS POINT
- RFG# - CEILING MOUNTED RF WIRELESS GATEWAY
- TP# - WALL MOUNTED CONTROL TOUCH PANEL
- IR# - ASSISTIVE LISTENING IR RADIATORS
- PSSI - PROJECTOR SCREEN SWITCH
- PSI - PROJECTOR SCREEN
- VP# - 1-GANG BOX FOR CEILING HUNG VIDEO PROJECTOR
- SUB - CEILING MOUNTED SUB SPEAKER
- CATV# - CABLE TV LINE W/ NUMBER OF CKTS IF MORE THAN 1
- MIR# - THE MIRROR INTERACTIVE GYM EQUIPMENT

ADD ALTERNATE

REV.	INITIAL	DATE	REVISION DESCRIPTION	INITIAL	DATE
	DRAWN			APPROVAL	
2	NW	04/30/21	100% CONSTRUCTION SET	BF	04/30/21
1	NW	11/09/20	50% CONSTRUCTION SET	BF	11/30/20
0	NW	10/03/20	ISSUED DWG. FOR REVIEW	BF	10/03/20

a.v.services, inc.
99 FAIRFIELD ROAD
FAIRFIELD, NEW JERSEY 07004
PHONE: (973) 575-5222
FAX: (973) 575-0857


MEDIA TECHNOLOGY IMPLEMENTATION

CLIENT: BROADVIEW SENIOR LIVING AT PURCHASE COLLEGE


TITLE: ASSISTED LIVING
A/V ELEVATIONS
AL LOUNGE N2004

PROJ. NO.	DATE	DWG. NO.
AAX	10/03/20	AAX-ELV403
DRAWN BY: NW / CHK. BY: BF	SCALE: AS NOTED	


M:\1-17 CURRENT PROJECTS\BROADVIEW, AAY\JESSKREV\AAX-ELV403.DWG, APR. 13, 2021 - 10:46AM, ,

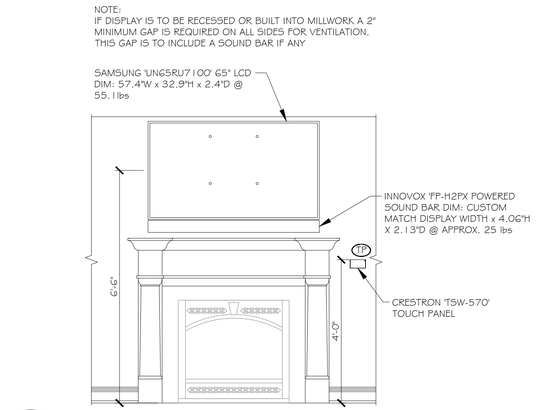

1 A/V WEST WALL ELEVATION LEVEL 1
RESIDENT LOUNGE N2018 SCALE: 1/2"=1'-0"

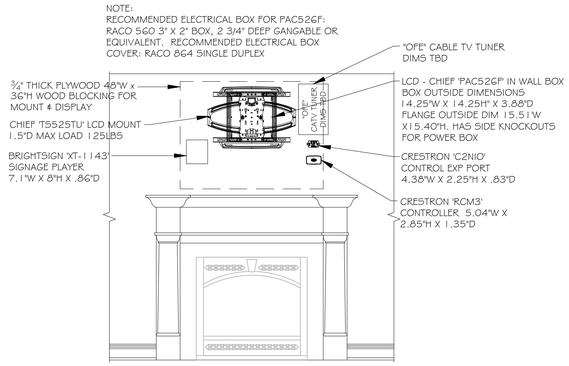

2 A/V WEST WALL ELEVATION LEVEL 2
RESIDENT LOUNGE N2018 SCALE: 1/2"=1'-0"

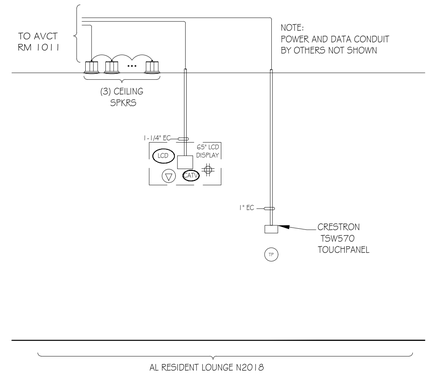

3 A/V CABLE RISER DIAGRAM
RESIDENT LOUNGE N2018 SCALE: N.T.S.

BROADVIEW
SENIOR LIVING AT PURCHASE COLLEGE

6 INTERNATIONAL DRIVE, SUITE 120
RYE BROOK, NY 10573

LEGEND

- ▽ - CAT6 CLIENT LAN NETWORK DROP
- ▽A# - ANALOG POTS LINE DROP W/ SPECIFIED NUMBER OF CKTS IF MORE THAN 1
- ▽# - DATA DROP W/ SPECIFIED NUMBER OF CLIENT LAN CKTS IF MORE THAN 1
- ▽S# - SIGNAGE DATA DROP W/ SPECIFIED NUMBER OF CLIENT LAN SIGN IF MORE THAN 1
- #◐ - DEDICATED 120V 15A CIRCUIT DUPLEX OUTLET W/ NUMBER OF CKTS IF MORE THAN 1
- #○ - 120V 15A CIRCUIT DUPLEX OUTLET W/ NUMBER OF CKTS IF MORE THAN 1
- #■ - DEDICATED 120V 15A CIRCUIT QUAD OUTLET W/ NUMBER OF CKTS IF MORE THAN 1
- #⊞ - 120V 15A CIRCUIT QUAD OUTLET W/ NUMBER OF CKTS IF MORE THAN 1
- WP# - WALL PLATE FOR AV CONNECTIVITY
- AVCT - 4-GANG AV EQUIPMENT RACK PULL BOX BEHIND EQUIPMENT RACK
- IPTV - CABLE TV CONNECTION
- FB - FLOOR BOX
- LCD - 2-GANG FOR LCD CABLES
- CAM - 2-GANG CAMERA CABLES
- ANT - CEILING MOUNTED AV ANTENNA
- SP - CEILING MOUNTED AV SPEAKER LOCATION
- SP# - WALL MOUNTED SPEAKER
- OCC - CEILING MOUNTED OCCUPATION SENSOR
- CP - CONTROL PANEL
- TSS - TOUCH SCREEN ROOM SCHEDULER
- AV - AV PLATE FOR LOW VOLTAGE AV CONNECTIONS
- CM# - CEILING ARRAY MICROPHONE
- ANT# - WIRELESS MIC ANTENNA
- WAP - CEILING MOUNTED WIRELESS ACCESS POINT
- RFG# - CEILING MOUNTED RF WIRELESS GATEWAY
- TP# - WALL MOUNTED CONTROL TOUCH PANEL
- IR# - ASSISTIVE LISTENING IR RADIATORS
- PSS1 - PROJECTOR SCREEN SWITCH
- PS1 - PROJECTOR SCREEN
- VP# - 1-GANG BOX FOR CEILING HUNG VIDEO PROJECTOR
- SUB - CEILING MOUNTED SUB SPEAKER
- CATV# - CABLE TV LINE W/ NUMBER OF CKTS IF MORE THAN 1
- MIR# - THE MIRROR INTERACTIVE GYM EQUIPMENT

ADD ALTERNATE

REV.	INITIAL	DATE	REVISION DESCRIPTION	INITIAL	DATE
	DRAWN			APPROVAL	
2	NW	04/30/21	100% CONSTRUCTION SET	BF	04/30/21
1	NW	11/09/20	50% CONSTRUCTION SET	BF	11/30/20
0	NW	10/03/20	ISSUED DWG. FOR REVIEW	BF	10/03/20

a.v.services, inc.
99 FAIRFIELD ROAD
FAIRFIELD, NEW JERSEY 07004
PHONE: (973) 575-5222
FAX: (973) 575-0857


MEDIA TECHNOLOGY IMPLEMENTATION

CLIENT: BROADVIEW SENIOR LIVING AT PURCHASE COLLEGE


TITLE: ASSISTED LIVING
A/V ELEVATIONS
RESIDENT LOUNGE N2018

PROJ. NO.	DATE	DWG. NO.
AAX	10/03/20	AAX-ELV404
DRAWN BY: NW / CHK. BY: BF	SCALE: AS NOTED	


M:\1-17 CURRENT PROJECTS\BROADVIEW, AAY\JESSNEY\AAX-ELV404.DWG, APR. 13, 2021 - 10:46AM, ,

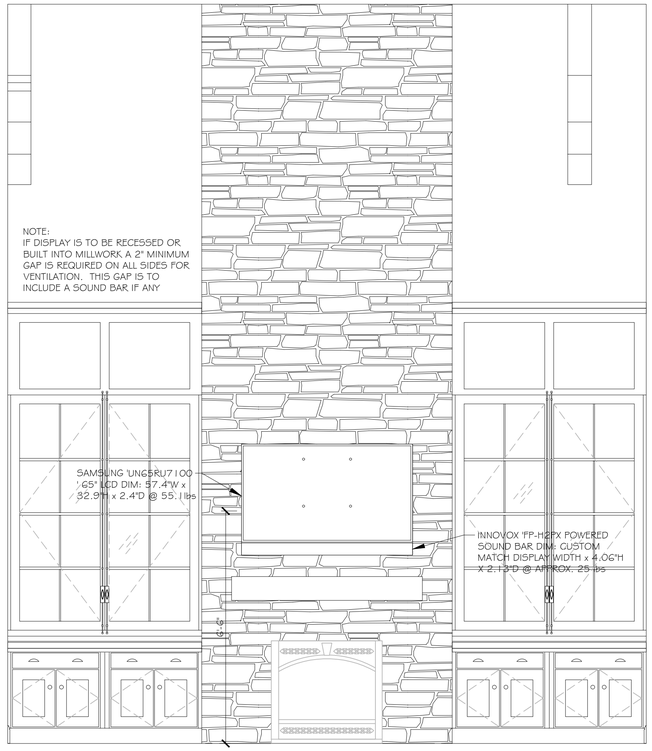

1 A/V NORTH WALL ELEVATION LEVEL 1
AL LOUNGE S2004 SCALE: 1/2"=1'-0"

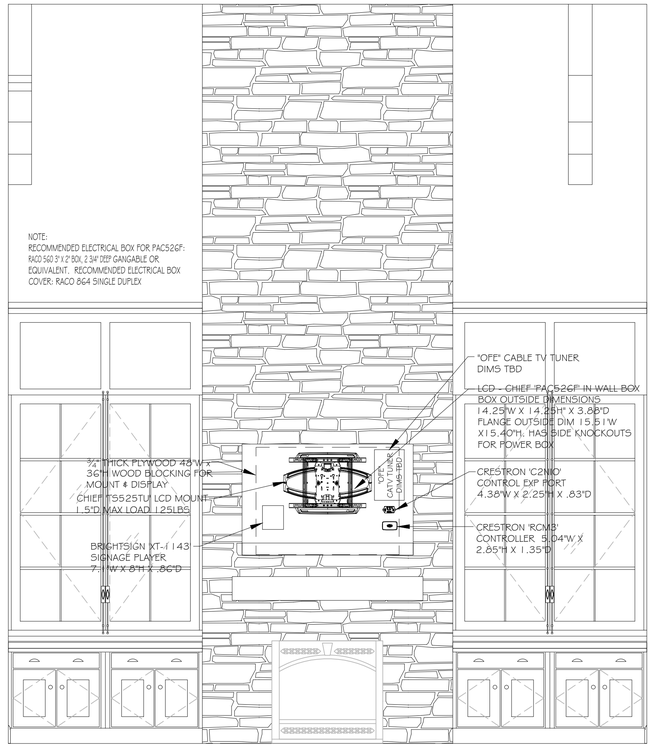

2 A/V NORTH WALL ELEVATION LEVEL 2
AL LOUNGE S2004 SCALE: 1/2"=1'-0"

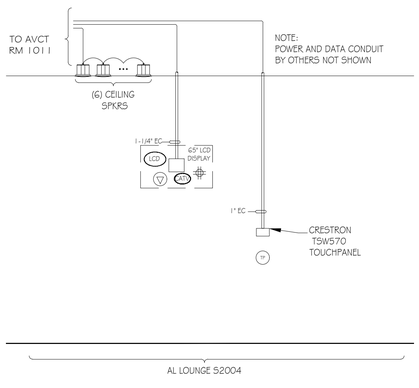

3 A/V CABLE RISER DIAGRAM
AL LOUNGE S2004 SCALE: N.T.S.

BROADVIEW SENIOR LIVING AT PURCHASE COLLEGE

6 INTERNATIONAL DRIVE, SUITE 120
RYE BROOK, NY 10573

LEGEND

- ▽ - CAT6 CLIENT LAN NETWORK DROP
- ▽A# - ANALOG POTS LINE DROP W/ SPECIFIED NUMBER OF CKTS IF MORE THAN 1
- ▽# - DATA DROP W/ SPECIFIED NUMBER OF CLIENT LAN CKTS IF MORE THAN 1
- ▽S# - SIGNAGE DATA DROP W/ SPECIFIED NUMBER OF CLIENT LAN SIGN IF MORE THAN 1
- #◐ - DEDICATED 120V 15A CIRCUIT DUPLEX OUTLET W/ NUMBER OF CKTS IF MORE THAN 1
- #○ - 120V 15A CIRCUIT DUPLEX OUTLET W/ NUMBER OF CKTS IF MORE THAN 1
- #⊕ - DEDICATED 120V 15A CIRCUIT QUAD OUTLET W/ NUMBER OF CKTS IF MORE THAN 1
- #⊕ - 120V 15A CIRCUIT QUAD OUTLET W/ NUMBER OF CKTS IF MORE THAN 1
- WP# - WALL PLATE FOR AV CONNECTIVITY
- AVCT - 4-GANG AV EQUIPMENT RACK PULL BOX BEHIND EQUIPMENT RACK
- IPTV - CABLE TV CONNECTION
- FB - FLOOR BOX
- LCD - 2-GANG FOR LCD CABLES
- CAM - 2-GANG CAMERA CABLES
- ANT - CEILING MOUNTED AV ANTENNA
- SP - CEILING MOUNTED AV SPEAKER LOCATION
- SP# - WALL MOUNTED SPEAKER
- OCC - CEILING MOUNTED OCCUPATION SENSOR
- CP - CONTROL PANEL
- TSS - TOUCH SCREEN ROOM SCHEDULER
- AV - AV PLATE FOR LOW VOLTAGE AV CONNECTIONS
- CM# - CEILING ARRAY MICROPHONE
- ANT# - WIRELESS MIC ANTENNA
- WAP - CEILING MOUNTED WIRELESS ACCESS POINT
- RFG# - CEILING MOUNTED RF WIRELESS GATEWAY
- TP# - WALL MOUNTED CONTROL TOUCH PANEL
- IR# - ASSISTIVE LISTENING IR RADIATORS
- PSS1 - PROJECTOR SCREEN SWITCH
- PS1 - PROJECTOR SCREEN
- VP# - 1-GANG BOX FOR CEILING HUNG VIDEO PROJECTOR
- SUB - CEILING MOUNTED SUB SPEAKER
- CATV# - CABLE TV LINE W/ NUMBER OF CKTS IF MORE THAN 1
- MIR# - THE MIRROR INTERACTIVE GYM EQUIPMENT

ADD ALTERNATE

REV.	INITAL	DATE	REVISION DESCRIPTION	INITAL	DATE
	DRAWN			APPROVAL	
2	NW	04/30/21	100% CONSTRUCTION SET	BF	04/30/21
1	NW	11/09/20	50% CONSTRUCTION SET	BF	11/30/20
0	NW	10/03/20	ISSUED DWG. FOR REVIEW	BF	10/03/20

a.v.services, inc.
99 FAIRFIELD ROAD
FAIRFIELD, NEW JERSEY 07004
PHONE: (973) 575-5222
FAX: (973) 575-0857


MEDIA TECHNOLOGY IMPLEMENTATION

CLIENT: BROADVIEW SENIOR LIVING AT PURCHASE COLLEGE


TITLE: ASSISTED LIVING
A/V ELEVATIONS
AL LOUNGE S2004

PROJ. NO.	DATE	DWG. NO.
AAX	10/03/20	AAX-ELV405
DRAWN BY: NW / CHK. BY: BF	SCALE: AS NOTED	


M:\1-01 CURRENT PROJECTS\BROADVIEW, AAY\JESSKREV\AAX-ELV405.DWG, APR. 13, 2021 - 10:46AM, ,

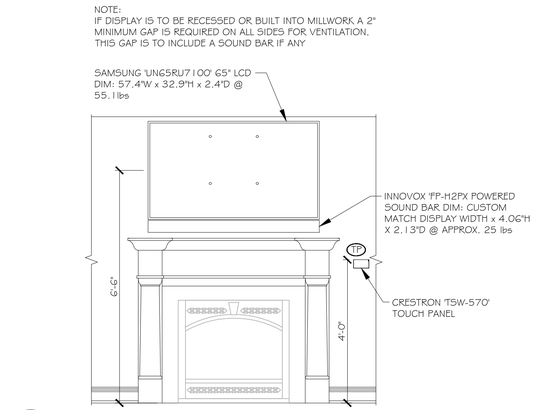

1 A/V WEST WALL ELEVATION LEVEL 1
RESIDENT LOUNGE S2018 SCALE: 1/2"=1'-0"

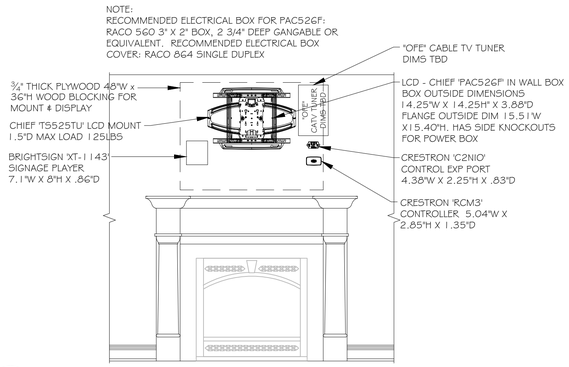

2 A/V WEST WALL ELEVATION LEVEL 2
RESIDENT LOUNGE S2018 SCALE: 1/2"=1'-0"

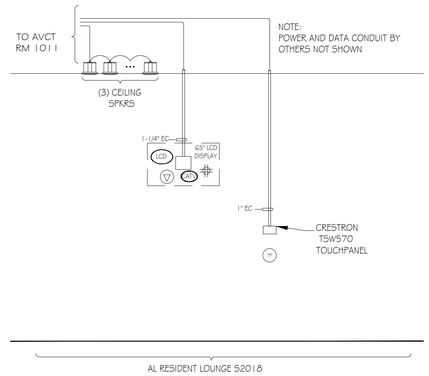

3 A/V CABLE RISER DIAGRAM
RESIDENT LOUNGE S2018 SCALE: N.T.S.

BROADVIEW
SENIOR LIVING AT PURCHASE COLLEGE

6 INTERNATIONAL DRIVE, SUITE 120
RYE BROOK, NY 10573

LEGEND

- ▽ - CAT6 CLIENT LAN NETWORK DROP
- ▽A# - ANALOG POTS LINE DROP W/ SPECIFIED NUMBER OF CKTS IF MORE THAN 1
- ▽# - DATA DROP W/ SPECIFIED NUMBER OF CLIENT LAN CKTS IF MORE THAN 1
- ▽S# - SIGNAGE DATA DROP W/ SPECIFIED NUMBER OF CLIENT LAN SIGN IF MORE THAN 1
- #◐ - DEDICATED 120V 15A CIRCUIT DUPLEX OUTLET W/ NUMBER OF CKTS IF MORE THAN 1
- #○ - 120V 15A CIRCUIT DUPLEX OUTLET W/ NUMBER OF CKTS IF MORE THAN 1
- #⊕ - DEDICATED 120V 15A CIRCUIT QUAD OUTLET W/ NUMBER OF CKTS IF MORE THAN 1
- #⊕ - 120V 15A CIRCUIT QUAD OUTLET W/ NUMBER OF CKTS IF MORE THAN 1
- WP# - WALL PLATE FOR AV CONNECTIVITY
- AVCT - 4-GANG AV EQUIPMENT RACK PULL BOX BEHIND EQUIPMENT RACK
- IPTV - CABLE TV CONNECTION
- FB - FLOOR BOX
- LCD - 2-GANG FOR LCD CABLES
- CAM - 2-GANG CAMERA CABLES
- ANT - CEILING MOUNTED AV ANTENNA
- SP - CEILING MOUNTED AV SPEAKER LOCATION
- SP# - WALL MOUNTED SPEAKER
- OCC - CEILING MOUNTED OCCUPATION SENSOR
- CP - CONTROL PANEL
- TSS - TOUCH SCREEN ROOM SCHEDULER
- AV - AV PLATE FOR LOW VOLTAGE AV CONNECTIONS
- CM# - CEILING ARRAY MICROPHONE
- ANT# - WIRELESS MIC ANTENNA
- WAP - CEILING MOUNTED WIRELESS ACCESS POINT
- RFG# - CEILING MOUNTED RF WIRELESS GATEWAY
- TP# - WALL MOUNTED CONTROL TOUCH PANEL
- IR# - ASSISTIVE LISTENING IR RADIATORS
- PSS1 - PROJECTOR SCREEN SWITCH
- PS1 - PROJECTOR SCREEN
- VP# - 1-GANG BOX FOR CEILING HUNG VIDEO PROJECTOR
- SUB - CEILING MOUNTED SUB SPEAKER
- CATV# - CABLE TV LINE W/ NUMBER OF CKTS IF MORE THAN 1
- MIR# - THE MIRROR INTERACTIVE GYM EQUIPMENT

ADD ALTERNATE

REV.	INITIAL	DATE	REVISION DESCRIPTION	INITIAL	DATE
2	NW	04/30/21	100% CONSTRUCTION SET	BF	04/30/21
1	NW	11/09/20	50% CONSTRUCTION SET	BF	11/30/20
0	NW	10/03/20	ISSUED DWG. FOR REVIEW	BF	10/03/20

DRAWN | APPROVAL

a.v.services, inc.
99 FAIRFIELD ROAD
FAIRFIELD, NEW JERSEY 07004
PHONE: (973) 575-5222
FAX: (973) 575-0857


MEDIA TECHNOLOGY IMPLEMENTATION

CLIENT: BROADVIEW SENIOR LIVING AT PURCHASE COLLEGE


TITLE: ASSISTED LIVING
A/V ELEVATIONS
RESIDENT LOUNGE S2018

PROJ. NO.	DATE	DWG. NO.
AAX	10/03/20	AAX-ELV406
DRAWN BY: NW / CHK. BY: BF	SCALE: AS NOTED	


M:\1-17 CURRENT PROJECTS\BROADVIEW, AAY\JESSNEY\AAX-ELV406.DWG, APR. 13, 2021 - 10:47AM,

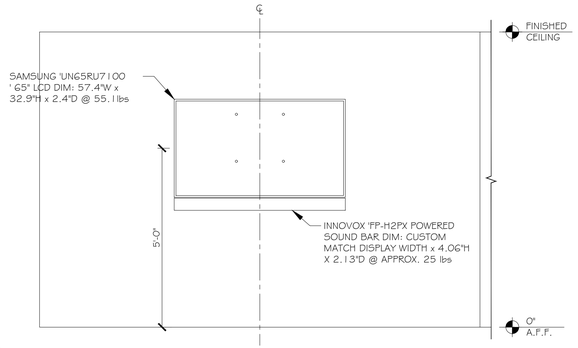


1 A/V WEST WALL LCD #1 ELEVATION LEVEL 1
LOUNGE 137W
SCALE: 1/2"=1'-0"

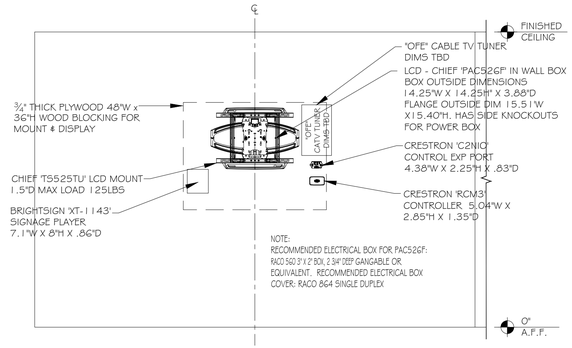


2 A/V WEST WALL LCD #1 ELEVATION LEVEL 2
LOUNGE 137W
SCALE: 1/2"=1'-0"

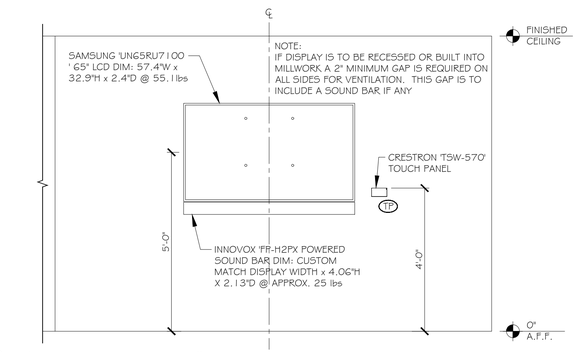


3 A/V SOUTH WALL LCD #2 ELEVATION LEVEL 1
LOUNGE 137W
SCALE: 1/2"=1'-0"

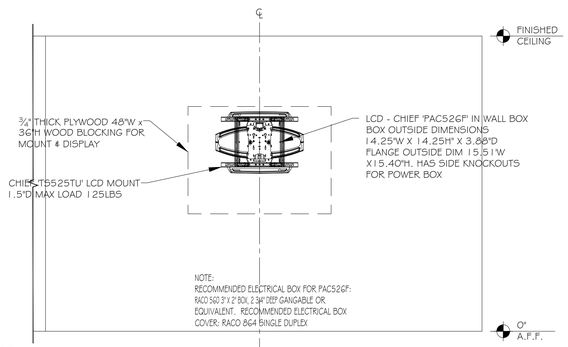


4 A/V SOUTH WALL LCD #2 ELEVATION LEVEL 2
LOUNGE 137W
SCALE: 1/2"=1'-0"

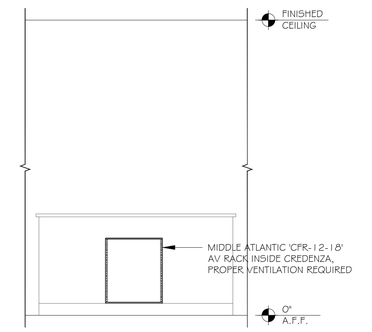

5 A/V RACK ELEVATION LEVEL 1
LOUNGE 137W
SCALE: 1/2"=1'-0"

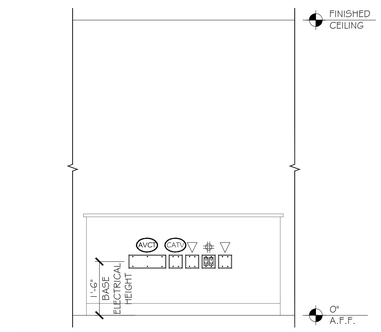

6 A/V RACK ELEVATION LEVEL 2
LOUNGE 137W
SCALE: 1/2"=1'-0"

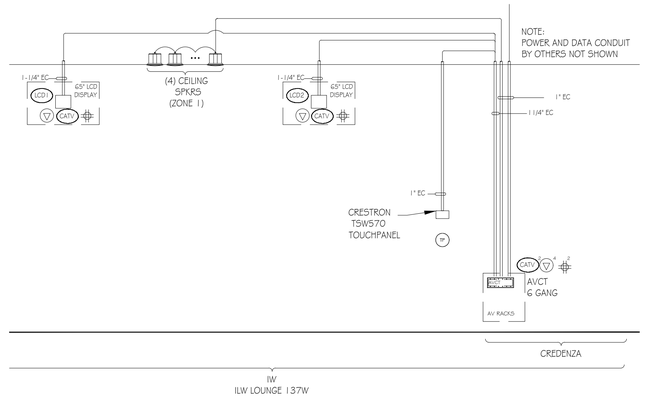

7 A/V CABLE RISER DIAGRAM
LOUNGE 137W
SCALE: N.T.S.

BROADVIEW
SENIOR LIVING
AT PURCHASE COLLEGE

6 INTERNATIONAL DRIVE,
SUITE 120
RYE BROOK, NY 10573

LEGEND

- ▽ - CAT6 CLIENT LAN NETWORK DROP
- ▽A# - ANALOG POTS LINE DROP W/ SPECIFIED NUMBER OF CKTS IF MORE THAN 1
- ▽# - DATA DROP W/ SPECIFIED NUMBER OF CLIENT LAN CKTS IF MORE THAN 1
- ▽S# - SIGNAGE DATA DROP W/ SPECIFIED NUMBER OF CLIENT LAN SIGN IF MORE THAN 1
- #, #, # - DEDICATED 120V 15A CIRCUIT DUPLEX OUTLET W/ NUMBER OF CKTS IF MORE THAN 1
- #, #, # - 120V 15A CIRCUIT DUPLEX OUTLET W/ NUMBER OF CKTS IF MORE THAN 1
- #, #, # - DEDICATED 120V 15A CIRCUIT QUAD OUTLET W/ NUMBER OF CKTS IF MORE THAN 1
- #, #, # - 120V 15A CIRCUIT QUAD OUTLET W/ NUMBER OF CKTS IF MORE THAN 1
- WP# - WALL PLATE FOR AV CONNECTIVITY
- AVCT - 4-GANG AV EQUIPMENT RACK PULL BOX BEHIND EQUIPMENT RACK
- IPTV - CABLE TV CONNECTION
- FB - FLOOR BOX
- LCD - 2-GANG FOR LCD CABLES
- CAM - 2-GANG CAMERA CABLES
- ANT - CEILING MOUNTED AV ANTENNA
- SP - CEILING MOUNTED AV SPEAKER LOCATION
- SP# - WALL MOUNTED SPEAKER
- OCC - CEILING MOUNTED OCCUPATION SENSOR
- CP - CONTROL PANEL
- TSS - TOUCH SCREEN ROOM SCHEDULER
- AV - AV PLATE FOR LOW VOLTAGE AV CONNECTIONS
- CM# - CEILING ARRAY MICROPHONE
- ANT# - WIRELESS MIC ANTENNA
- WAP - CEILING MOUNTED WIRELESS ACCESS POINT
- RFG# - CEILING MOUNTED RF WIRELESS GATEWAY
- TP# - WALL MOUNTED CONTROL TOUCH PANEL
- IR# - ASSISTIVE LISTENING IR RADIATORS
- PSSI - PROJECTOR SCREEN SWITCH
- PSI - PROJECTOR SCREEN
- VP# - 1-GANG BOX FOR CEILING HUNG VIDEO PROJECTOR
- SUB - CEILING MOUNTED SUB SPEAKER
- CATV # - CABLE TV LINE W/ NUMBER OF CKTS IF MORE THAN 1
- MIR# - THE MIRROR INTERACTIVE GYM EQUIPMENT

REV.	INITAL	DATE	REVISION DESCRIPTION	INITAL	DATE
	DRAWN			APPROVAL	
2	NW	04/30/21	100% CONSTRUCTION SET	BF	04/30/21
1	NW	11/09/20	50% CONSTRUCTION SET	BF	11/30/20
0	NW	10/03/20	ISSUED DWG. FOR REVIEW	BF	10/03/20

a.v.services, inc.
99 FAIRFIELD ROAD
FAIRFIELD, NEW JERSEY 07004
PHONE: (973) 575-5222
FAX: (973) 575-0857

MEDIA TECHNOLOGY IMPLEMENTATION


CLIENT: BROADVIEW SENIOR LIVING AT PURCHASE COLLEGE

TITLE: INDEPENDENT LIVING – WEST
A/V ELEVATIONS
LOUNGE 137W

PROJ. NO.	AAX	DATE	10/03/20	DWG. NO.
DRAWN BY	NW	CHK. BY	BF	SCALE: AS NOTED

AAX-ELV501


M:\1-01 CURRENT PROJECTS\BROADVIEW, AAX\DESIGN\EV\AAX-ELV501.DWG, APR. 13, 2021 - 10:53AM, .

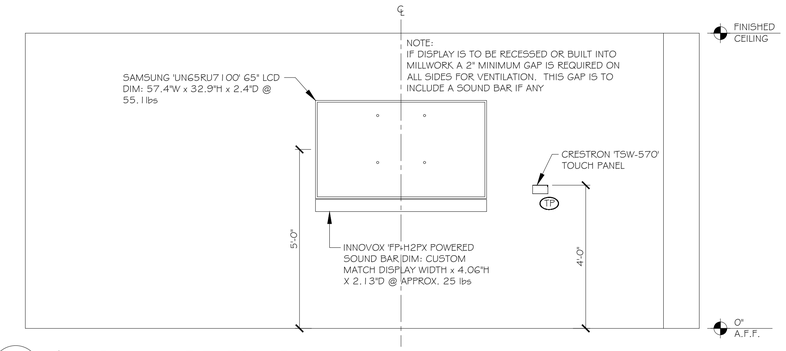

1 A/V NORTH WALL ELEVATION LEVEL 1

WEST ELEVATOR LOUNGE LEVEL 1


SCALE: 1/2"=1'-0"

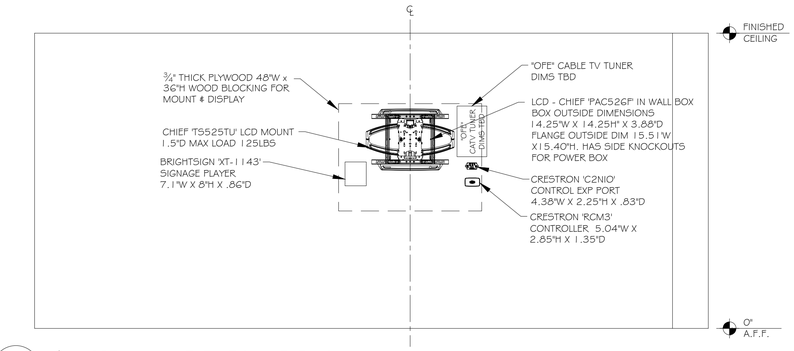

2 A/V NORTH WALL ELEVATION LEVEL 2

WEST ELEVATOR LOUNGE LEVEL 1

SCALE: 1/2"=1'-0"

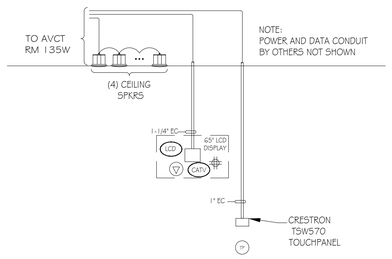

3 A/V CABLE RISER DIAGRAM

WEST ELEVATOR LOUNGE LEVEL 1

SCALE: N.T.S.

BROADVIEW
SENIOR LIVING
AT PURCHASE COLLEGE

6 INTERNATIONAL DRIVE,
SUITE 120
RYE BROOK, NY 10573

LEGEND

- ▽ - CAT6 CLIENT LAN NETWORK DROP
- ▽A# - ANALOG POTS LINE DROP W/ SPECIFIED NUMBER OF CKTS IF MORE THAN 1
- ▽# - DATA DROP W/ SPECIFIED NUMBER OF CLIENT LAN CKTS IF MORE THAN 1
- ▽S# - SIGNAGE DATA DROP W/ SPECIFIED NUMBER OF CLIENT LAN SIGN IF MORE THAN 1
- #◐ - DEDICATED 120V 15A CIRCUIT DUPLEX OUTLET W/ NUMBER OF CKTS IF MORE THAN 1
- #◐ - 120V 15A CIRCUIT DUPLEX OUTLET W/ NUMBER OF CKTS IF MORE THAN 1
- #⊞ - DEDICATED 120V 15A CIRCUIT QUAD OUTLET W/ NUMBER OF CKTS IF MORE THAN 1
- #⊞ - 120V 15A CIRCUIT QUAD OUTLET W/ NUMBER OF CKTS IF MORE THAN 1
- WP# - WALL PLATE FOR AV CONNECTIVITY
- AVCT - 4-GANG AV EQUIPMENT RACK PULL BOX BEHIND EQUIPMENT RACK
- IPTV - CABLE TV CONNECTION
- FB - FLOOR BOX
- LCD - 2-GANG FOR LCD CABLES
- CAM - 2-GANG CAMERA CABLES
- ANT - CEILING MOUNTED AV ANTENNA
- SP - CEILING MOUNTED AV SPEAKER LOCATION
- SP# - WALL MOUNTED SPEAKER
- OCC - CEILING MOUNTED OCCUPATION SENSOR
- CP - CONTROL PANEL
- TSS - TOUCH SCREEN ROOM SCHEDULER
- AV - AV PLATE FOR LOW VOLTAGE AV CONNECTIONS
- CM# - CEILING ARRAY MICROPHONE
- ANT# - WIRELESS MIC ANTENNA
- WAP - CEILING MOUNTED WIRELESS ACCESS POINT
- RFG# - CEILING MOUNTED RF WIRELESS GATEWAY
- TP# - WALL MOUNTED CONTROL TOUCH PANEL
- IR# - ASSISTIVE LISTENING IR RADIATORS
- PSSW - PROJECTOR SCREEN SWITCH
- PS - PROJECTOR SCREEN
- VP# - 1-GANG BOX FOR CEILING HUNG VIDEO PROJECTOR
- SUB - CEILING MOUNTED SUB SPEAKER
- CATV# - CABLE TV LINE W/ NUMBER OF CKTS IF MORE THAN 1
- MIR# - THE MIRROR INTERACTIVE GYM EQUIPMENT

REV.	INITIAL	DATE DRAWN	REVISION DESCRIPTION	INITIAL	DATE APPROVAL
2	NW	04/30/21	100% CONSTRUCTION SET	BF	04/30/21
1	NW	11/09/20	50% CONSTRUCTION SET	BF	11/30/20
0	NW	10/03/20	ISSUED DWG. FOR REVIEW	BF	10/03/20

a.v.services, inc.
99 FAIRFIELD ROAD
FAIRFIELD, NEW JERSEY 07004
PHONE: (973) 575-5222
FAX: (973) 575-0857


MEDIA TECHNOLOGY IMPLEMENTATION

CLIENT: BROADVIEW SENIOR LIVING AT PURCHASE COLLEGE


TITLE: INDEPENDENT LIVING – WEST
A/V ELEVATIONS
WEST ELEVATOR LOUNGE LEVEL 1

PROJ. NO.	DATE	DWG. NO.
AAX	10/03/20	AAX-ELV502
DRAWN BY: NW / CHK. BY: BF	SCALE: AS NOTED	


M:\1-01 CURRENT PROJECTS\BROADVIEW, AAX\DESIGN\EV\AAX-ELV502.DWG, APR. 13, 2021 - 10:54AM, .

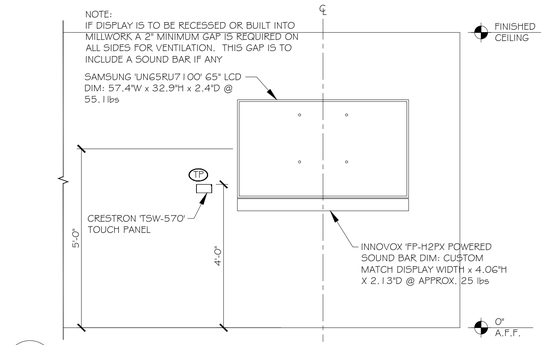

1 A/V WEST WALL LCD #1 ELEVATION LEVEL 1
GUEST SUITE 'A' 114W SCALE: 1/2"=1'-0"

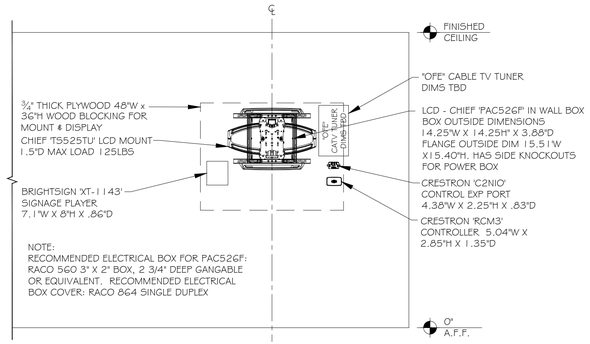

2 A/V WEST WALL LCD #1 ELEVATION LEVEL 2
GUEST SUITE 'A' 114W SCALE: 1/2"=1'-0"

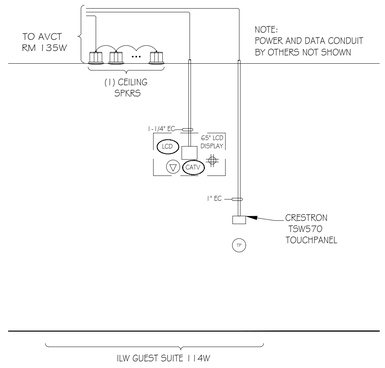

3 A/V CABLE RISER DIAGRAM
GUEST SUITE 'A' 114W SCALE: N.T.S.

BROADVIEW
SENIOR LIVING
AT PURCHASE COLLEGE
6 INTERNATIONAL DRIVE,
SUITE 120
RYE BROOK, NY 10573

LEGEND

- ▽ - CAT6 CLIENT LAN NETWORK DROP
- ▽A# - ANALOG POTS LINE DROP W/ SPECIFIED NUMBER OF CKTS IF MORE THAN 1
- ▽# - DATA DROP W/ SPECIFIED NUMBER OF CLIENT LAN CKTS IF MORE THAN 1
- ▽S# - SIGNAGE DATA DROP W/ SPECIFIED NUMBER OF CLIENT LAN SIGN IF MORE THAN 1
- #) - DEDICATED 120V 15A CIRCUIT DUPLEX OUTLET W/ NUMBER OF CKTS IF MORE THAN 1
- #) - 120V 15A CIRCUIT DUPLEX OUTLET W/ NUMBER OF CKTS IF MORE THAN 1
- #) - DEDICATED 120V 15A CIRCUIT QUAD OUTLET W/ NUMBER OF CKTS IF MORE THAN 1
- #) - 120V 15A CIRCUIT QUAD OUTLET W/ NUMBER OF CKTS IF MORE THAN 1
- WP# - WALL PLATE FOR AV CONNECTIVITY
- AVCT - 4-GANG AV EQUIPMENT RACK PULL BOX BEHIND EQUIPMENT RACK
- IPTV - CABLE TV CONNECTION
- FB - FLOOR BOX
- LCD - 2-GANG FOR LCD CABLES
- CAM - 2-GANG CAMERA CABLES
- ANT - CEILING MOUNTED AV ANTENNA
- SP - CEILING MOUNTED AV SPEAKER LOCATION
- SP# - WALL MOUNTED SPEAKER
- OCC - CEILING MOUNTED OCCUPATION SENSOR
- CP - CONTROL PANEL
- TSS - TOUCH SCREEN ROOM SCHEDULER
- AV - AV PLATE FOR LOW VOLTAGE AV CONNECTIONS
- CM# - CEILING ARRAY MICROPHONE
- ANT# - WIRELESS MIC ANTENNA
- WAP - CEILING MOUNTED WIRELESS ACCESS POINT
- RFG# - CEILING MOUNTED RF WIRELESS GATEWAY
- TP# - WALL MOUNTED CONTROL TOUCH PANEL
- IR# - ASSISTIVE LISTENING IR RADIATORS
- PSSW - PROJECTOR SCREEN SWITCH
- PS - PROJECTOR SCREEN
- VP# - 1-GANG BOX FOR CEILING HUNG VIDEO PROJECTOR
- SUB - CEILING MOUNTED SUB SPEAKER
- CATV# - CABLE TV LINE W/ NUMBER OF CKTS IF MORE THAN 1
- MIR# - THE MIRROR INTERACTIVE GYM EQUIPMENT

ADD ALTERNATE

REV.	INITIAL	DATE DRAWN	REVISION DESCRIPTION	INITIAL	DATE APPROVAL
2	NW	04/30/21	100% CONSTRUCTION SET	BF	04/30/21
1	NW	11/09/20	50% CONSTRUCTION SET	BF	11/30/20
0	NW	10/03/20	ISSUED DWG. FOR REVIEW	BF	10/03/20

a.v.services, inc.
99 FAIRFIELD ROAD
FAIRFIELD, NEW JERSEY 07004
PHONE: (973) 575-5222
FAX: (973) 575-0857


MEDIA TECHNOLOGY IMPLEMENTATION

CLIENT: BROADVIEW SENIOR LIVING AT PURCHASE COLLEGE


TITLE: INDEPENDENT LIVING – WEST
A/V ELEVATIONS
GUEST SUITE 'A' 114W

PROJ. NO.	DATE	DWG. NO.
AAX	10/03/20	AAX-ELV503
DRAWN BY: NW / CHK. BY: BF	SCALE: AS NOTED	


M:\1-ISY CURRENT PROJECTS\BROADVIEW, AAX\DESIGN\EV\AAX-ELV503.DWG, APR, 13, 2021 - 10:55AM, ,

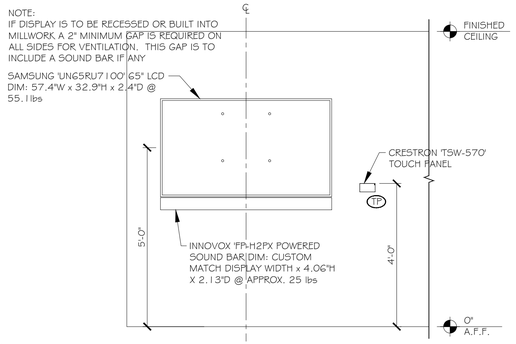

1 A/V WEST WALL LCD #1 ELEVATION LEVEL 1
GUEST SUITE 'A' 120W
SCALE: 1/2"=1'-0"

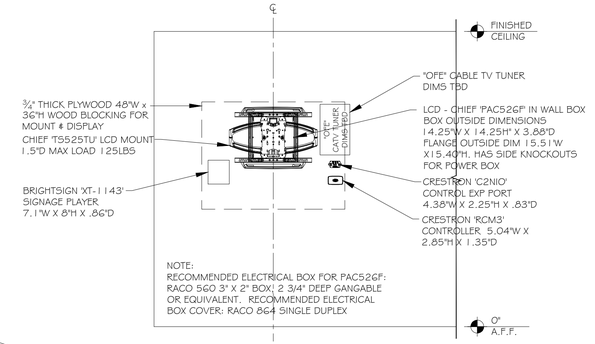

2 A/V WEST WALL LCD #1 ELEVATION LEVEL 2
GUEST SUITE 'A' 120W
SCALE: 1/2"=1'-0"

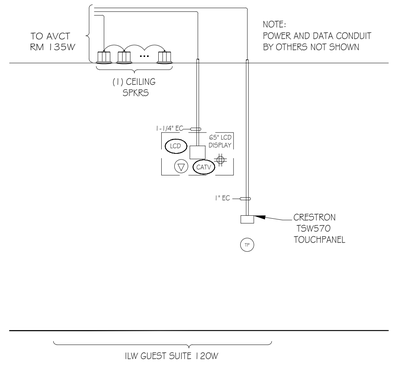

3 A/V CABLE RISER DIAGRAM
GUEST SUITE 'A' 120W
SCALE: N.T.S.

BROADVIEW
SENIOR LIVING AT PURCHASE COLLEGE

6 INTERNATIONAL DRIVE, SUITE 120
RYE BROOK, NY 10573

LEGEND

- ▽ - CAT6 CLIENT LAN NETWORK DROP
- ▽A# - ANALOG POTS LINE DROP W/ SPECIFIED NUMBER OF CKTS IF MORE THAN 1
- ▽# - DATA DROP W/ SPECIFIED NUMBER OF CLIENT LAN CKTS IF MORE THAN 1
- ▽S# - SIGNAGE DATA DROP W/ SPECIFIED NUMBER OF CLIENT LAN SIGN IF MORE THAN 1
- #(●) - DEDICATED 120V 15A CIRCUIT DUPLEX OUTLET W/ NUMBER OF CKTS IF MORE THAN 1
- #(○) - 120V 15A CIRCUIT DUPLEX OUTLET W/ NUMBER OF CKTS IF MORE THAN 1
- #(■) - DEDICATED 120V 15A CIRCUIT QUAD OUTLET W/ NUMBER OF CKTS IF MORE THAN 1
- #(⊕) - 120V 15A CIRCUIT QUAD OUTLET W/ NUMBER OF CKTS IF MORE THAN 1
- WP# - WALL PLATE FOR AV CONNECTIVITY
- AVCT - 4-GANG AV EQUIPMENT RACK PULL BOX BEHIND EQUIPMENT RACK
- IPTV - CABLE TV CONNECTION
- FB - FLOOR BOX
- LCD - 2-GANG FOR LCD CABLES
- CAM - 2-GANG CAMERA CABLES
- ANT - CEILING MOUNTED AV ANTENNA
- SP - CEILING MOUNTED AV SPEAKER LOCATION
- SP# - WALL MOUNTED SPEAKER
- OCC - CEILING MOUNTED OCCUPATION SENSOR
- CP - CONTROL PANEL
- TSS - TOUCH SCREEN ROOM SCHEDULER
- AV - AV PLATE FOR LOW VOLTAGE AV CONNECTIONS
- CM# - CEILING ARRAY MICROPHONE
- ANT# - WIRELESS MIC ANTENNA
- WAP - CEILING MOUNTED WIRELESS ACCESS POINT
- RFG# - CEILING MOUNTED RF WIRELESS GATEWAY
- TP# - WALL MOUNTED CONTROL TOUCH PANEL
- IR# - ASSISTIVE LISTENING IR RADIATORS
- PSS1 - PROJECTOR SCREEN SWITCH
- PS1 - PROJECTOR SCREEN
- VP# - 1-GANG BOX FOR CEILING HUNG VIDEO PROJECTOR
- SUB - CEILING MOUNTED SUB SPEAKER
- CATV# - CABLE TV LINE W/ NUMBER OF CKTS IF MORE THAN 1
- MIR# - THE MIRROR INTERACTIVE GYM EQUIPMENT

ADD ALTERNATE

REV.	INITIAL	DATE	REVISION DESCRIPTION	INITIAL	DATE
	DRAWN			APPROVAL	
2	NW	04/30/21	100% CONSTRUCTION SET	BF	04/30/21
1	NW	11/09/20	50% CONSTRUCTION SET	BF	11/30/20
0	NW	10/03/20	ISSUED DWG. FOR REVIEW	BF	10/03/20

a.v.services, inc.
99 FAIRFIELD ROAD
FAIRFIELD, NEW JERSEY 07004
PHONE: (973) 575-5222
FAX: (973) 575-0857


MEDIA TECHNOLOGY IMPLEMENTATION

CLIENT: BROADVIEW SENIOR LIVING AT PURCHASE COLLEGE


TITLE: INDEPENDENT LIVING – WEST
A/V ELEVATIONS
GUEST SUITE 'A' 120W

PROJ. NO.	DATE	DWG. NO.
AAX	10/03/20	AAX-ELV504
DRAWN BY: NW / CHK. BY: BF	SCALE: AS NOTED	

M:\1-ISY CURRENT PROJECTS\BROADVIEW, AAX\DESIGN\EV\AAX-ELV504.DWG, APR, 13, 2021 - 10:55AM, ,

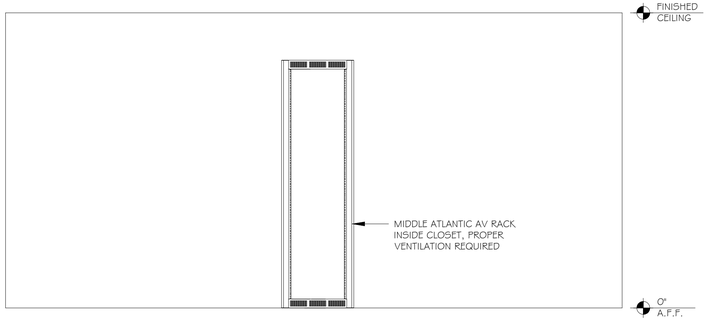

1 A/V SOUTH WALL ELEVATION LEVEL 1
RACK ROOM 135W
SCALE: 1/2"=1'-0"

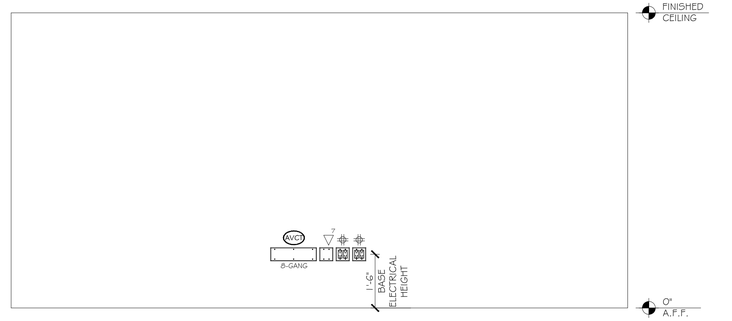

2 A/V SOUTH WALL ELEVATION LEVEL 2
RACK ROOM 135W
SCALE: 1/2"=1'-0"

BROADVIEW
SENIOR LIVING AT PURCHASE COLLEGE

6 INTERNATIONAL DRIVE,
SUITE 120
RYE BROOK, NY 10573

LEGEND

- ▽ - CAT6 CLIENT LAN NETWORK DROP
- ▽A# - ANALOG POTS LINE DROP W/ SPECIFIED NUMBER OF CKTS IF MORE THAN 1
- ▽# - DATA DROP W/ SPECIFIED NUMBER OF CLIENT LAN CKTS IF MORE THAN 1
- ▽S# - SIGNAGE DATA DROP W/ SPECIFIED NUMBER OF CLIENT LAN SIGN IF MORE THAN 1
- #(◐) - DEDICATED 120V 15A CIRCUIT DUPLEX OUTLET W/ NUMBER OF CKTS IF MORE THAN 1
- #(◯) - 120V 15A CIRCUIT DUPLEX OUTLET W/ NUMBER OF CKTS IF MORE THAN 1
- #(⊕) - DEDICATED 120V 15A CIRCUIT QUAD OUTLET W/ NUMBER OF CKTS IF MORE THAN 1
- #(⊕) - 120V 15A CIRCUIT QUAD OUTLET W/ NUMBER OF CKTS IF MORE THAN 1
- WP# - WALL PLATE FOR AV CONNECTIVITY
- AVCT - 4-GANG AV EQUIPMENT RACK PULL BOX BEHIND EQUIPMENT RACK
- IPTV - CABLE TV CONNECTION
- FB - FLOOR BOX
- LCD - 2-GANG FOR LCD CABLES
- CAM - 2-GANG CAMERA CABLES
- ANT - CEILING MOUNTED AV ANTENNA
- SP - CEILING MOUNTED AV SPEAKER LOCATION
- SP# - WALL MOUNTED SPEAKER
- OCC - CEILING MOUNTED OCCUPATION SENSOR
- CP - CONTROL PANEL
- TSS - TOUCH SCREEN ROOM SCHEDULER
- AV - AV PLATE FOR LOW VOLTAGE AV CONNECTIONS
- CM# - CEILING ARRAY MICROPHONE
- ANT# - WIRELESS MIC ANTENNA
- WAP - CEILING MOUNTED WIRELESS ACCESS POINT
- RFG# - CEILING MOUNTED RF WIRELESS GATEWAY
- TP# - WALL MOUNTED CONTROL TOUCH PANEL
- IR# - ASSISTIVE LISTENING IR RADIATORS
- PSS1 - PROJECTOR SCREEN SWITCH
- PS1 - PROJECTOR SCREEN
- VP# - 1-GANG BOX FOR CEILING HUNG VIDEO PROJECTOR
- SUB - CEILING MOUNTED SUB SPEAKER
- CATV# - CABLE TV LINE W/ NUMBER OF CKTS IF MORE THAN 1
- MIR# - THE MIRROR INTERACTIVE GYM EQUIPMENT

ADD ALTERNATE

REV.	INITIAL	DATE	REVISION DESCRIPTION	INITIAL	DATE
	DRAWN			APPROVAL	
2	NW	04/30/21	100% CONSTRUCTION SET	BF	04/30/21
1	NW	11/09/20	50% CONSTRUCTION SET	BF	11/30/20
0	NW	10/03/20	ISSUED DWG. FOR REVIEW	BF	10/03/20

a.v.services, inc.
99 FAIRFIELD ROAD
FAIRFIELD, NEW JERSEY 07004
PHONE: (973) 575-5222
FAX: (973) 575-0857


MEDIA TECHNOLOGY IMPLEMENTATION

CLIENT: BROADVIEW SENIOR LIVING AT PURCHASE COLLEGE


TITLE: INDEPENDENT LIVING – WEST
A/V ELEVATIONS
RACK ROOM 135W

PROJ. NO.	DATE	DWG. NO.
AAX	10/03/20	AAX-ELV505
DRAWN BY: NW / CHK. BY: BF	SCALE: AS NOTED	


M:\1-17 CURRENT PROJECTS\BROADVIEW, AAY\JESSNEY\AAX-ELV505.DWG, APR. 13, 2021 - 10:36AM,

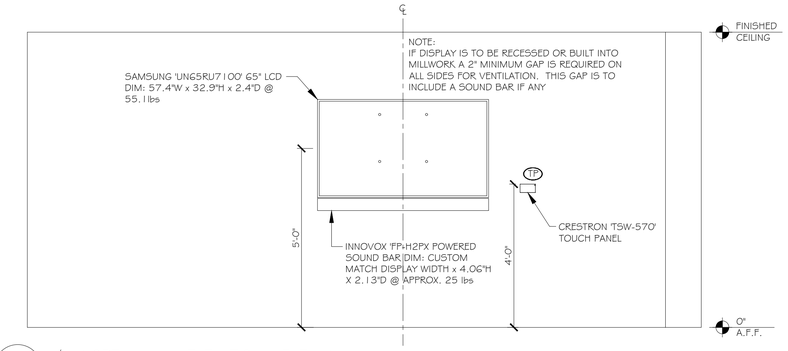

1 A/V NORTH WALL ELEVATION LEVEL 1
WEST ELEVATOR LOUNGE LEVEL 2
SCALE: 1/2"=1'-0"

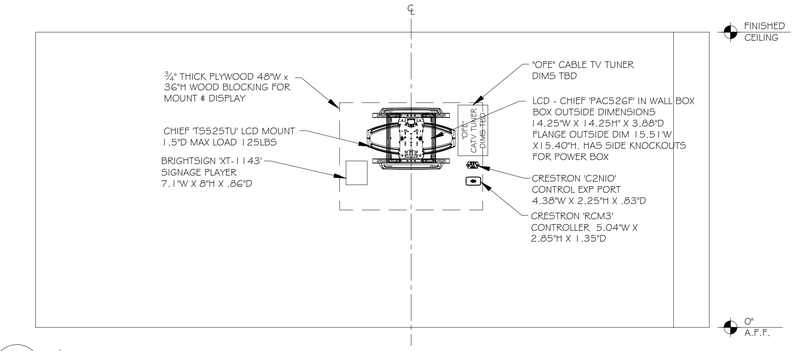

2 A/V NORTH WALL ELEVATION LEVEL 2
WEST ELEVATOR LOUNGE LEVEL 2
SCALE: 1/2"=1'-0"

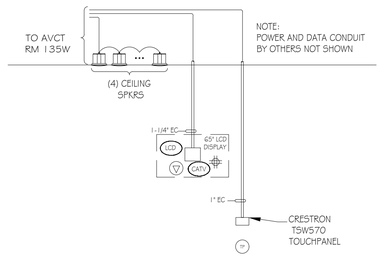

ILW ELEVATOR LOUNGE LEVEL 2

3 A/V CABLE RISER DIAGRAM
WEST ELEVATOR LOUNGE LEVEL 2
SCALE: N.T.S.

BROADVIEW
SENIOR LIVING
AT PURCHASE COLLEGE

6 INTERNATIONAL DRIVE,
SUITE 120
RYE BROOK, NY 10573

LEGEND

- ▽ - CAT6 CLIENT LAN NETWORK DROP
- ▽A# - ANALOG POTS LINE DROP W/ SPECIFIED NUMBER OF CKTS IF MORE THAN 1
- ▽# - DATA DROP W/ SPECIFIED NUMBER OF CLIENT LAN CKTS IF MORE THAN 1
- ▽S# - SIGNAGE DATA DROP W/ SPECIFIED NUMBER OF CLIENT LAN SIGN IF MORE THAN 1
- #, #, #, # - DEDICATED 120V 15A CIRCUIT DUPLEX OUTLET W/ NUMBER OF CKTS IF MORE THAN 1
- #, #, #, # - 120V 15A CIRCUIT DUPLEX OUTLET W/ NUMBER OF CKTS IF MORE THAN 1
- #, #, #, # - DEDICATED 120V 15A CIRCUIT QUAD OUTLET W/ NUMBER OF CKTS IF MORE THAN 1
- #, #, #, # - 120V 15A CIRCUIT QUAD OUTLET W/ NUMBER OF CKTS IF MORE THAN 1
- WP# - WALL PLATE FOR AV CONNECTIVITY
- AVCT - 4-GANG AV EQUIPMENT RACK PULL BOX BEHIND EQUIPMENT RACK
- IPTV - CABLE TV CONNECTION
- FB - FLOOR BOX
- LCD - 2-GANG FOR LCD CABLES
- CAM - 2-GANG CAMERA CABLES
- ANT - CEILING MOUNTED AV ANTENNA
- SP - CEILING MOUNTED AV SPEAKER LOCATION
- SP# - WALL MOUNTED SPEAKER
- OCC - CEILING MOUNTED OCCUPATION SENSOR
- CP - CONTROL PANEL
- TSS - TOUCH SCREEN ROOM SCHEDULER
- AV - AV PLATE FOR LOW VOLTAGE AV CONNECTIONS
- CM# - CEILING ARRAY MICROPHONE
- ANT# - WIRELESS MIC ANTENNA
- WAP - CEILING MOUNTED WIRELESS ACCESS POINT
- RFG# - CEILING MOUNTED RF WIRELESS GATEWAY
- TP# - WALL MOUNTED CONTROL TOUCH PANEL
- IR# - ASSISTIVE LISTENING IR RADIATORS
- PSS1 - PROJECTOR SCREEN SWITCH
- PS1 - PROJECTOR SCREEN
- VP# - 1-GANG BOX FOR CEILING HUNG VIDEO PROJECTOR
- SUB - CEILING MOUNTED SUB SPEAKER
- CATV # - CABLE TV LINE W/ NUMBER OF CKTS IF MORE THAN 1
- MIR# - THE MIRROR INTERACTIVE GYM EQUIPMENT

REV.	INITIAL	DATE	REVISION DESCRIPTION	INITIAL	DATE
	DRAWN			APPROVAL	
2	NW	04/30/21	100% CONSTRUCTION SET	BF	04/30/21
1	NW	11/09/20	50% CONSTRUCTION SET	BF	11/30/20
0	NW	10/03/20	ISSUED DWG. FOR REVIEW	BF	10/03/20

a.v.services, inc.
99 FAIRFIELD ROAD
FAIRFIELD, NEW JERSEY 07004
PHONE: (973) 575-5222
FAX: (973) 575-0857


MEDIA TECHNOLOGY IMPLEMENTATION

CLIENT: BROADVIEW SENIOR LIVING AT PURCHASE COLLEGE


TITLE: INDEPENDENT LIVING – WEST
A/V ELEVATIONS
WEST ELEVATOR LOUNGE LEVEL 2

PROJ. NO.	DATE	DWG. NO.
AAX	10/03/20	AAX-ELV601
DRAWN BY: NW / CHK. BY: BF	SCALE: AS NOTED	


M:\1-01 CURRENT PROJECTS\BROADVIEW, AAX\DESIGN\EVLV\AAX-ELV601.DWG, APR. 13, 2021 - 10:58AM, -

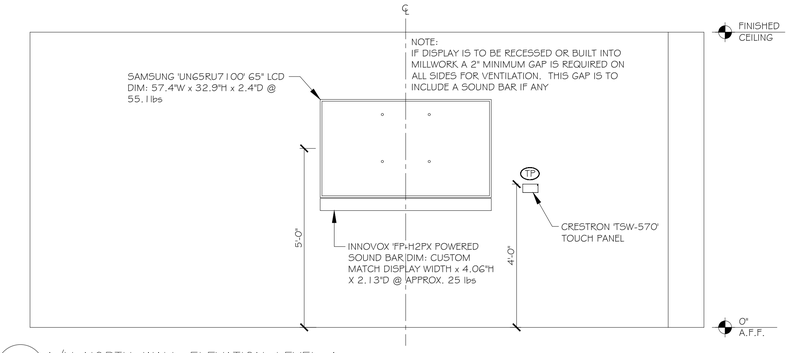

1 A/V NORTH WALL ELEVATION LEVEL 1
WEST ELEVATOR LOUNGE LEVEL 3
SCALE: 1/2"=1'-0"

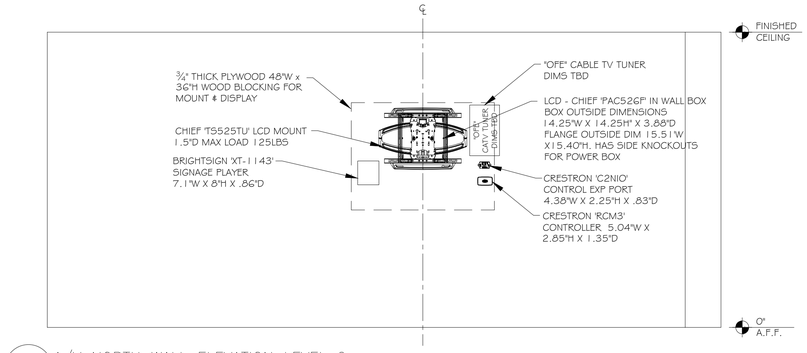

2 A/V NORTH WALL ELEVATION LEVEL 2
WEST ELEVATOR LOUNGE LEVEL 3
SCALE: 1/2"=1'-0"

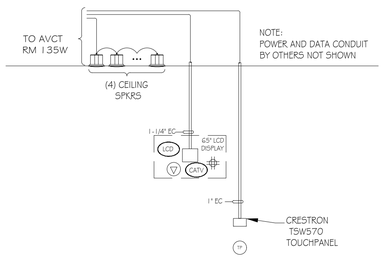

3 A/V CABLE RISER DIAGRAM
WEST ELEVATOR LOUNGE LEVEL 3
SCALE: N.T.S.

BROADVIEW
SENIOR LIVING
AT PURCHASE COLLEGE

6 INTERNATIONAL DRIVE,
SUITE 120
RYE BROOK, NY 10573

LEGEND

- ▽ - CAT6 CLIENT LAN NETWORK DROP
- ▽A# - ANALOG POTS LINE DROP W/ SPECIFIED NUMBER OF CKTS IF MORE THAN 1
- ▽# - DATA DROP W/ SPECIFIED NUMBER OF CLIENT LAN CKTS IF MORE THAN 1
- ▽S# - SIGNAGE DATA DROP W/ SPECIFIED NUMBER OF CLIENT LAN SIGN IF MORE THAN 1
- #/ - DEDICATED 120V 15A CIRCUIT DUPLEX OUTLET W/ NUMBER OF CKTS IF MORE THAN 1
- #/ - 120V 15A CIRCUIT DUPLEX OUTLET W/ NUMBER OF CKTS IF MORE THAN 1
- #/ - DEDICATED 120V 15A CIRCUIT QUAD OUTLET W/ NUMBER OF CKTS IF MORE THAN 1
- #/ - 120V 15A CIRCUIT QUAD OUTLET W/ NUMBER OF CKTS IF MORE THAN 1
- WP# - WALL PLATE FOR AV CONNECTIVITY
- AVCT - 4-GANG AV EQUIPMENT RACK PULL BOX BEHIND EQUIPMENT RACK
- IPTV - CABLE TV CONNECTION
- FB - FLOOR BOX
- LCD - 2-GANG FOR LCD CABLES
- CAM - 2-GANG CAMERA CABLES
- ANT - CEILING MOUNTED AV ANTENNA
- SP - CEILING MOUNTED AV SPEAKER LOCATION
- SP# - WALL MOUNTED SPEAKER
- OCC - CEILING MOUNTED OCCUPATION SENSOR
- CP - CONTROL PANEL
- TSS - TOUCH SCREEN ROOM SCHEDULER
- AV - AV PLATE FOR LOW VOLTAGE AV CONNECTIONS
- CM# - CEILING ARRAY MICROPHONE
- ANT# - WIRELESS MIC ANTENNA
- WAP - CEILING MOUNTED WIRELESS ACCESS POINT
- RFG# - CEILING MOUNTED RF WIRELESS GATEWAY
- TP# - WALL MOUNTED CONTROL TOUCH PANEL
- IR# - ASSISTIVE LISTENING IR RADIATORS
- PSS1 - PROJECTOR SCREEN SWITCH
- PS1 - PROJECTOR SCREEN
- VP# - 1-GANG BOX FOR CEILING HUNG VIDEO PROJECTOR
- SUB - CEILING MOUNTED SUB SPEAKER
- CATV# - CABLE TV LINE W/ NUMBER OF CKTS IF MORE THAN 1
- MIR# - THE MIRROR INTERACTIVE GYM EQUIPMENT

REV.	DRAWN INITIAL	DATE	REVISION DESCRIPTION	APPROVAL INITIAL	DATE
2	NW	04/30/21	100% CONSTRUCTION SET	BF	04/30/21
1	NW	11/09/20	50% CONSTRUCTION SET	BF	11/30/20
0	NW	10/03/20	ISSUED DWG. FOR REVIEW	BF	10/03/20

a.v.services, inc.
99 FAIRFIELD ROAD
FAIRFIELD, NEW JERSEY 07004
PHONE: (973) 575-5222
FAX: (973) 575-0857


MEDIA TECHNOLOGY IMPLEMENTATION

CLIENT: BROADVIEW SENIOR LIVING AT PURCHASE COLLEGE


TITLE: INDEPENDENT LIVING – WEST
A/V ELEVATIONS
WEST ELEVATOR LOUNGE LEVEL 3

PROJ. NO.	DATE	DWG. NO.
AAX	10/03/20	AAX-ELV701
DRAWN BY: NW / CHK. BY: BF	SCALE: AS NOTED	


M:\1-01 CURRENT PROJECTS\BROADVIEW, AAX\DESIGN\EVT\AAX-ELV701.DWG, APR. 13, 2021 - 10:58AM, -

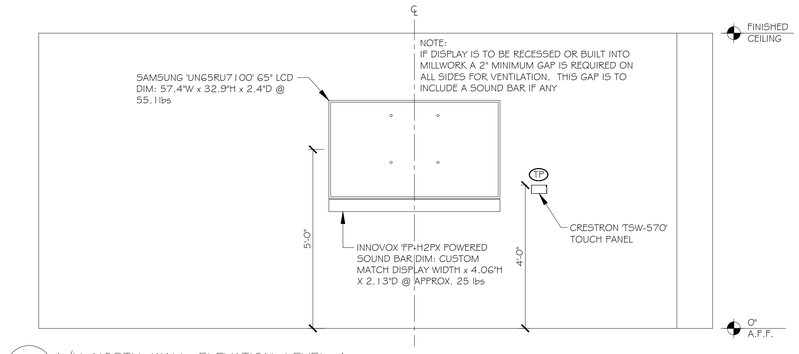

1 A/V NORTH WALL ELEVATION LEVEL 1
WEST ELEVATOR LOUNGE LEVEL 4
SCALE: 1/2"=1'-0"

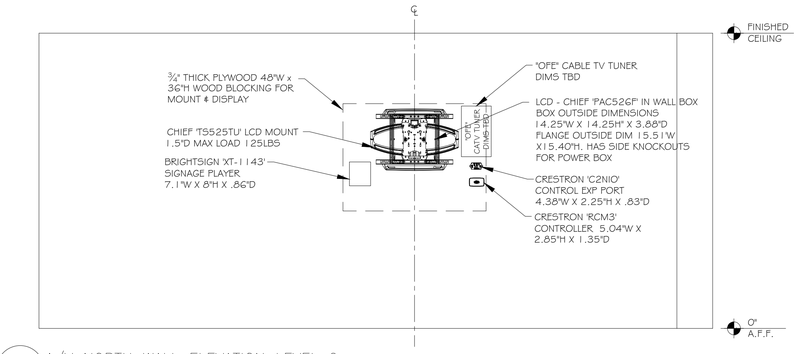

2 A/V NORTH WALL ELEVATION LEVEL 2
WEST ELEVATOR LOUNGE LEVEL 4
SCALE: 1/2"=1'-0"

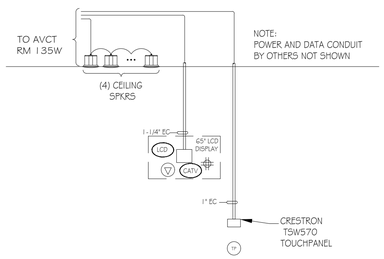

3 A/V CABLE RISER DIAGRAM
WEST ELEVATOR LOUNGE LEVEL 4
SCALE: N.T.S.

BROADVIEW
SENIOR LIVING AT PURCHASE COLLEGE

6 INTERNATIONAL DRIVE, SUITE 120
RYE BROOK, NY 10573

LEGEND

- ▽ - CAT6 CLIENT LAN NETWORK DROP
- ▽A# - ANALOG POTS LINE DROP W/ SPECIFIED NUMBER OF CKTS IF MORE THAN 1
- ▽# - DATA DROP W/ SPECIFIED NUMBER OF CLIENT LAN CKTS IF MORE THAN 1
- ▽S# - SIGNAGE DATA DROP W/ SPECIFIED NUMBER OF CLIENT LAN SIGN IF MORE THAN 1
- #, #, #, # - DEDICATED 120V 15A CIRCUIT DUPLEX OUTLET W/ NUMBER OF CKTS IF MORE THAN 1
- #, #, #, # - 120V 15A CIRCUIT DUPLEX OUTLET W/ NUMBER OF CKTS IF MORE THAN 1
- #, # - DEDICATED 120V 15A CIRCUIT QUAD OUTLET W/ NUMBER OF CKTS IF MORE THAN 1
- #, # - 120V 15A CIRCUIT QUAD OUTLET W/ NUMBER OF CKTS IF MORE THAN 1
- WP# - WALL PLATE FOR AV CONNECTIVITY
- AVCT - 4-GANG AV EQUIPMENT RACK PULL BOX BEHIND EQUIPMENT RACK
- IPTV - CABLE TV CONNECTION
- FB - FLOOR BOX
- LCD - 2-GANG FOR LCD CABLES
- CAM - 2-GANG CAMERA CABLES
- ANT - CEILING MOUNTED AV ANTENNA
- SP - CEILING MOUNTED AV SPEAKER LOCATION
- SP# - WALL MOUNTED SPEAKER
- OCC - CEILING MOUNTED OCCUPATION SENSOR
- CP - CONTROL PANEL
- TSS - TOUCH SCREEN ROOM SCHEDULER
- AV - AV PLATE FOR LOW VOLTAGE AV CONNECTIONS
- CM# - CEILING ARRAY MICROPHONE
- ANT# - WIRELESS MIC ANTENNA
- WAP - CEILING MOUNTED WIRELESS ACCESS POINT
- RFG# - CEILING MOUNTED RF WIRELESS GATEWAY
- TP# - WALL MOUNTED CONTROL TOUCH PANEL
- IR# - ASSISTIVE LISTENING IR RADIATORS
- PSSI - PROJECTOR SCREEN SWITCH
- PSI - PROJECTOR SCREEN
- VP# - 1-GANG BOX FOR CEILING HUNG VIDEO PROJECTOR
- SUB - CEILING MOUNTED SUB SPEAKER
- CATV# - CABLE TV LINE W/ NUMBER OF CKTS IF MORE THAN 1
- MIR# - THE MIRROR INTERACTIVE GYM EQUIPMENT

REV.	INITIAL	DATE	REVISION DESCRIPTION	INITIAL	DATE
	DRAWN			APPROVAL	
2	NW	04/30/21	100% CONSTRUCTION SET	BF	04/30/21
1	NW	11/09/20	50% CONSTRUCTION SET	BF	11/30/20
0	NW	10/03/20	ISSUED DWG. FOR REVIEW	BF	10/03/20

a.v.services, inc.
99 FAIRFIELD ROAD
FAIRFIELD, NEW JERSEY 07004
PHONE: (973) 575-5222
FAX: (973) 575-0857


MEDIA TECHNOLOGY IMPLEMENTATION

CLIENT: BROADVIEW SENIOR LIVING AT PURCHASE COLLEGE


TITLE: INDEPENDENT LIVING – WEST
A/V ELEVATIONS
WEST ELEVATOR LOUNGE LEVEL 4

PROJ. NO.	DATE	DWG. NO.
AAX	10/03/20	AAX-ELV801
DRAWN BY: NW	CHK. BY: BF	SCALE: AS NOTED


M:\1-01 CURRENT PROJECTS\BROADVIEW, AAX\DESIGN\EV\AAX-ELV801.DWG, APR. 13, 2021 - 10:58AM, -

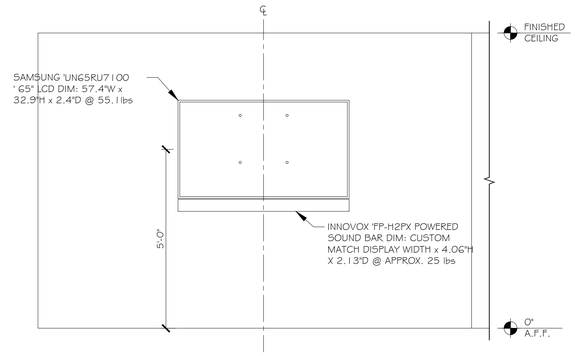


1 A/V EAST WALL LCD #1 ELEVATION LEVEL 1
LOUNGE 131E — SCALE: 1/2"=1'-0"

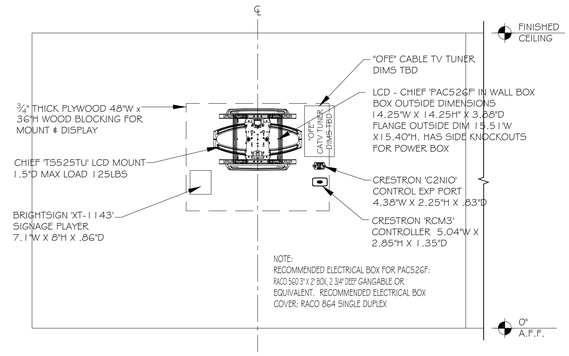


2 A/V EAST WALL LCD #1 ELEVATION LEVEL 2
LOUNGE 131E — SCALE: 1/2"=1'-0"

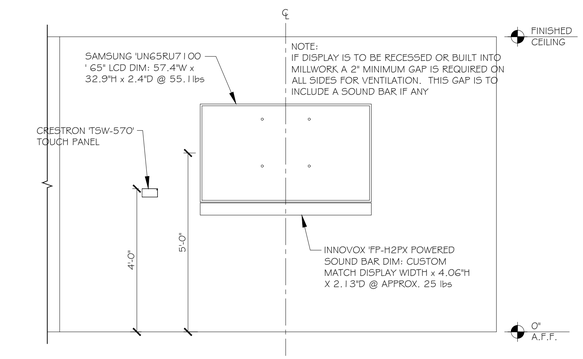


3 A/V SOUTH WALL LCD #2 ELEVATION LEVEL 1
LOUNGE 131E — SCALE: 1/2"=1'-0"

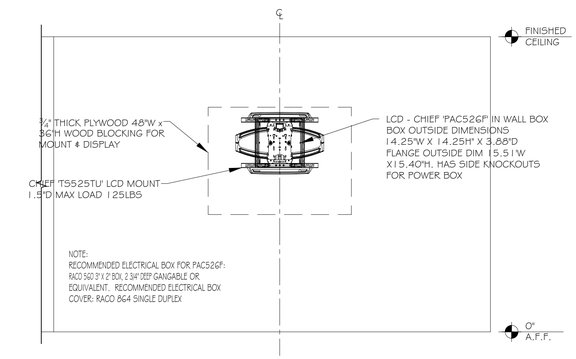


4 A/V SOUTH WALL LCD #2 ELEVATION LEVEL 2
LOUNGE 131E — SCALE: 1/2"=1'-0"

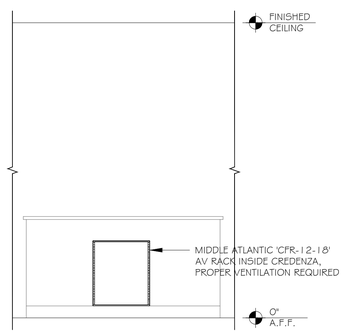

5 A/V RACK ELEVATION LEVEL 1
LOUNGE 131E — SCALE: 1/2"=1'-0"

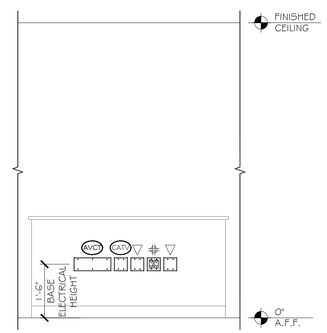

6 A/V RACK ELEVATION LEVEL 2
LOUNGE 131E — SCALE: 1/2"=1'-0"

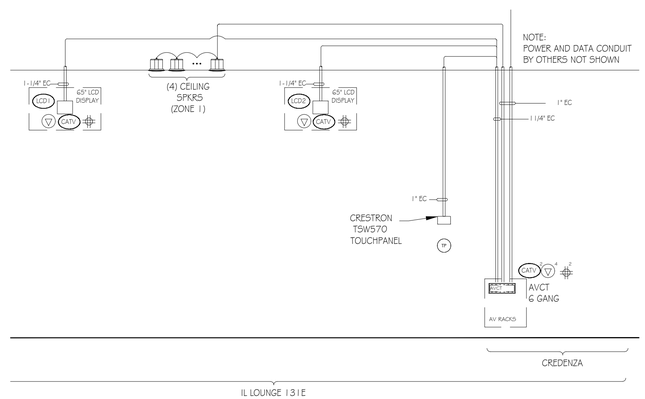

7 A/V CABLE RISER DIAGRAM
LOUNGE 131E — SCALE: N.T.S.

BROADVIEW
SENIOR LIVING
AT PURCHASE COLLEGE

6 INTERNATIONAL DRIVE,
SUITE 120
RYE BROOK, NY 10573

LEGEND

- ▽ - CAT6 CLIENT LAN NETWORK DROP
- ▽A# - ANALOG POTS LINE DROP W/ SPECIFIED NUMBER OF CKTS IF MORE THAN 1
- ▽# - DATA DROP W/ SPECIFIED NUMBER OF CLIENT LAN CKTS IF MORE THAN 1
- ▽S# - SIGNAGE DATA DROP W/ SPECIFIED NUMBER OF CLIENT LAN SIGN IF MORE THAN 1
- #) - DEDICATED 120V 15A CIRCUIT DUPLEX OUTLET W/ NUMBER OF CKTS IF MORE THAN 1
- #) - 120V 15A CIRCUIT DUPLEX OUTLET W/ NUMBER OF CKTS IF MORE THAN 1
- #) - DEDICATED 120V 15A CIRCUIT QUAD OUTLET W/ NUMBER OF CKTS IF MORE THAN 1
- #) - 120V 15A CIRCUIT QUAD OUTLET W/ NUMBER OF CKTS IF MORE THAN 1
- WP# - WALL PLATE FOR AV CONNECTIVITY
- AVCT - 4-GANG AV EQUIPMENT RACK PULL BOX BEHIND EQUIPMENT RACK
- IPTV - CABLE TV CONNECTION
- FB - FLOOR BOX
- LCD - 2-GANG FOR LCD CABLES
- CAM - 2-GANG CAMERA CABLES
- ANT - CEILING MOUNTED AV ANTENNA
- SP - CEILING MOUNTED AV SPEAKER LOCATION
- SP# - WALL MOUNTED SPEAKER
- OCC - CEILING MOUNTED OCCUPATION SENSOR
- CP - CONTROL PANEL
- TSS - TOUCH SCREEN ROOM SCHEDULER
- AV - AV PLATE FOR LOW VOLTAGE AV CONNECTIONS
- CM# - CEILING ARRAY MICROPHONE
- ANT# - WIRELESS MIC ANTENNA
- WAP - CEILING MOUNTED WIRELESS ACCESS POINT
- RFG# - CEILING MOUNTED RF WIRELESS GATEWAY
- TP# - WALL MOUNTED CONTROL TOUCH PANEL
- IR# - ASSISTIVE LISTENING IR RADIATORS
- PSS - PROJECTOR SCREEN SWITCH
- PS - PROJECTOR SCREEN
- VP# - 1-GANG BOX FOR CEILING HUNG VIDEO PROJECTOR
- SUB - CEILING MOUNTED SUB SPEAKER
- CATV# - CABLE TV LINE W/ NUMBER OF CKTS IF MORE THAN 1
- MIR# - THE MIRROR INTERACTIVE GYM EQUIPMENT

REV.	INITIAL	DATE	REVISION DESCRIPTION	INITIAL	DATE
	DRAWN			APPROVAL	
2	NW	04/30/21	100% CONSTRUCTION SET	BF	04/30/21
1	NW	11/09/20	50% CONSTRUCTION SET	BF	11/30/20
0	NW	10/03/20	ISSUED DWG. FOR REVIEW	BF	10/03/20

a.v.services, inc.
99 FAIRFIELD ROAD
FAIRFIELD, NEW JERSEY 07004
PHONE: (973) 575-5222
FAX: (973) 575-0857


MEDIA TECHNOLOGY IMPLEMENTATION

CLIENT: BROADVIEW SENIOR LIVING AT PURCHASE COLLEGE


TITLE: INDEPENDENT LIVING – EAST
A/V ELEVATIONS
LOUNGE 131E

PROJ. NO.	AAX	DATE	10/03/20	DWG. NO.
DRAWN BY	NW	CHK. BY	BF	SCALE: AS NOTED	AAX-ELV901

M:\21-01 CURRENT PROJECTS\BROADVIEW, AAX\DESIGN\EV\AAX-ELV901.DWG, APR. 13, 2021 - 11:02AM, -

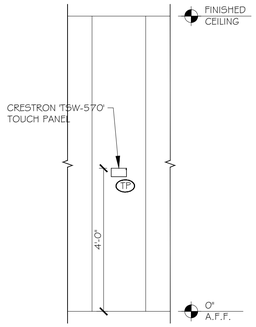

1 A/V TOUCH PANEL ON COLUMN ELEVATION
EAST ELEVATOR LOUNGE LEVEL 1 SCALE: 1/2"=1'-0"

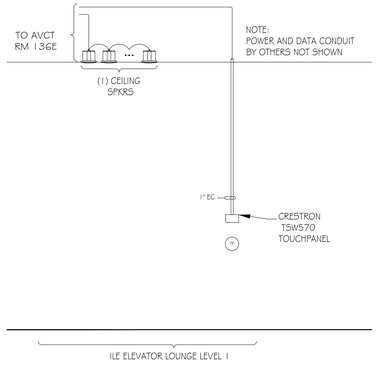

2 A/V CABLE RISER DIAGRAM
EAST ELEVATOR LOUNGE LEVEL 1 SCALE: N.T.S.

BROADVIEW
SENIOR LIVING AT PURCHASE COLLEGE

6 INTERNATIONAL DRIVE, SUITE 120
RYE BROOK, NY 10573

LEGEND

- ▽ - CAT6 CLIENT LAN NETWORK DROP
- ▽A# - ANALOG POTS LINE DROP W/ SPECIFIED NUMBER OF CKTS IF MORE THAN 1
- ▽# - DATA DROP W/ SPECIFIED NUMBER OF CLIENT LAN CKTS IF MORE THAN 1
- ▽S# - SIGNAGE DATA DROP W/ SPECIFIED NUMBER OF CLIENT LAN SIGN IF MORE THAN 1
- #◐ - DEDICATED 120V 15A CIRCUIT DUPLEX OUTLET W/ NUMBER OF CKTS IF MORE THAN 1
- #◯ - 120V 15A CIRCUIT DUPLEX OUTLET W/ NUMBER OF CKTS IF MORE THAN 1
- #⊕ - DEDICATED 120V 15A CIRCUIT QUAD OUTLET W/ NUMBER OF CKTS IF MORE THAN 1
- #⊕ - 120V 15A CIRCUIT QUAD OUTLET W/ NUMBER OF CKTS IF MORE THAN 1
- WP# - WALL PLATE FOR AV CONNECTIVITY
- AVCT - 4-GANG AV EQUIPMENT RACK PULL BOX BEHIND EQUIPMENT RACK
- IPTV - CABLE TV CONNECTION
- FB - FLOOR BOX
- LCD - 2-GANG FOR LCD CABLES
- CAM - 2-GANG CAMERA CABLES
- ANT - CEILING MOUNTED AV ANTENNA
- SP - CEILING MOUNTED AV SPEAKER LOCATION
- SP# - WALL MOUNTED SPEAKER
- OCC - CEILING MOUNTED OCCUPATION SENSOR
- CP - CONTROL PANEL
- TSS - TOUCH SCREEN ROOM SCHEDULER
- AV - AV PLATE FOR LOW VOLTAGE AV CONNECTIONS
- CM# - CEILING ARRAY MICROPHONE
- ANT# - WIRELESS MIC ANTENNA
- WAP - CEILING MOUNTED WIRELESS ACCESS POINT
- RFG# - CEILING MOUNTED RF WIRELESS GATEWAY
- TP# - WALL MOUNTED CONTROL TOUCH PANEL
- IR# - ASSISTIVE LISTENING IR RADIATORS
- PSS1 - PROJECTOR SCREEN SWITCH
- PS1 - PROJECTOR SCREEN
- VP# - 1-GANG BOX FOR CEILING HUNG VIDEO PROJECTOR
- SUB - CEILING MOUNTED SUB SPEAKER
- CATV# - CABLE TV LINE W/ NUMBER OF CKTS IF MORE THAN 1
- MIR# - THE MIRROR INTERACTIVE GYM EQUIPMENT

ADD ALTERNATE

REV.	INITIAL	DATE	REVISION DESCRIPTION	INITIAL	DATE
	DRAWN			APPROVAL	
2	NW	04/30/21	100% CONSTRUCTION SET	BF	04/30/21
1	NW	11/09/20	50% CONSTRUCTION SET	BF	11/30/20
0	NW	10/03/20	ISSUED DWG. FOR REVIEW	BF	10/03/20

a.v.services, inc.
99 FAIRFIELD ROAD
FAIRFIELD, NEW JERSEY 07004
PHONE: (973) 575-5222
FAX: (973) 575-0857


MEDIA TECHNOLOGY IMPLEMENTATION

CLIENT: BROADVIEW SENIOR LIVING AT PURCHASE COLLEGE


TITLE: INDEPENDENT LIVING – EAST
A/V ELEVATIONS
EAST ELEVATOR LOUNGE LEVEL 1

PROJ. NO.	DATE	DWG. NO.
AAX	10/03/20	AAX-ELV902
DRAWN BY: NW / CHK. BY: BF	SCALE: AS NOTED	


M:\1-01 CURRENT PROJECTS\BROADVIEW, AAX\JESSNEY\AAX-ELV902.DWG, APR. 13, 2021 - 11:34AM, .

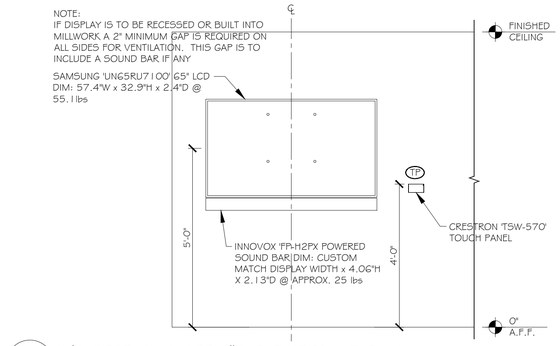

1 A/V WEST WALL LCD #1 ELEVATION LEVEL 1
GUEST SUITE 'A' 118E
SCALE: 1/2"=1'-0"

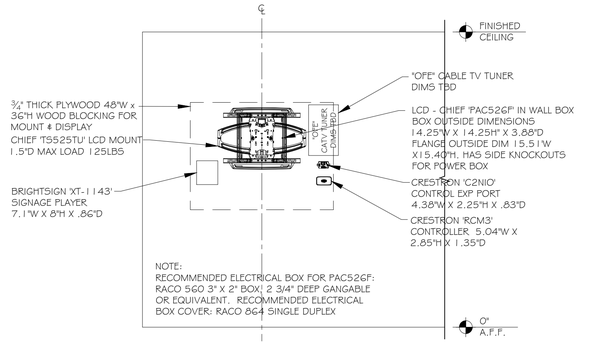

2 A/V WEST WALL LCD #1 ELEVATION LEVEL 2
GUEST SUITE 'A' 118E
SCALE: 1/2"=1'-0"

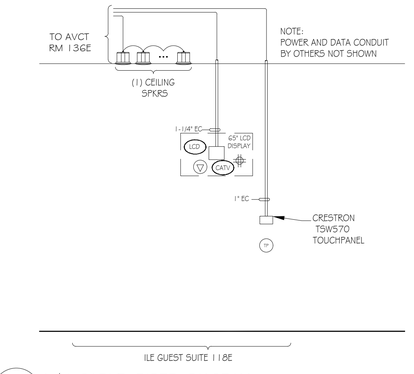

3 A/V CABLE RISER DIAGRAM
GUEST SUITE 'A' 118E
SCALE: N.T.S.

BROADVIEW
SENIOR LIVING AT PURCHASE COLLEGE

6 INTERNATIONAL DRIVE, SUITE 120
RYE BROOK, NY 10573

LEGEND

- CAT6 CLIENT LAN NETWORK DROP
- A# - ANALOG POTS LINE DROP W/ SPECIFIED NUMBER OF CKTS IF MORE THAN 1
- # - DATA DROP W/ SPECIFIED NUMBER OF CLIENT LAN CKTS IF MORE THAN 1
- S# - SIGNAGE DATA DROP W/ SPECIFIED NUMBER OF CLIENT LAN SIGN IF MORE THAN 1
- # - DEDICATED 120V 15A CIRCUIT DUPLEX OUTLET W/ NUMBER OF CKTS IF MORE THAN 1
- # - 120V 15A CIRCUIT DUPLEX OUTLET W/ NUMBER OF CKTS IF MORE THAN 1
- # - DEDICATED 120V 15A CIRCUIT QUAD OUTLET W/ NUMBER OF CKTS IF MORE THAN 1
- # - 120V 15A CIRCUIT QUAD OUTLET W/ NUMBER OF CKTS IF MORE THAN 1
- WP# - WALL PLATE FOR AV CONNECTIVITY
- AVCT - 4-GANG AV EQUIPMENT RACK PULL BOX BEHIND EQUIPMENT RACK
- IPTV - CABLE TV CONNECTION
- FB - FLOOR BOX
- LCD - 2-GANG FOR LCD CABLES
- CAM - 2-GANG CAMERA CABLES
- ANT - CEILING MOUNTED AV ANTENNA
- SP - CEILING MOUNTED AV SPEAKER LOCATION
- SP# - WALL MOUNTED SPEAKER
- OCC - CEILING MOUNTED OCCUPATION SENSOR
- CP - CONTROL PANEL
- TSS - TOUCH SCREEN ROOM SCHEDULER
- AV - AV PLATE FOR LOW VOLTAGE AV CONNECTIONS
- CM# - CEILING ARRAY MICROPHONE
- ANT# - WIRELESS MIC ANTENNA
- WAP - CEILING MOUNTED WIRELESS ACCESS POINT
- RFG# - CEILING MOUNTED RF WIRELESS GATEWAY
- TP# - WALL MOUNTED CONTROL TOUCH PANEL
- IR# - ASSISTIVE LISTENING IR RADIATORS
- PSSW - PROJECTOR SCREEN SWITCH
- PS - PROJECTOR SCREEN
- VP# - I-GANG BOX FOR CEILING HUNG VIDEO PROJECTOR
- SUB - CEILING MOUNTED SUB SPEAKER
- CATV # - CABLE TV LINE W/ NUMBER OF CKTS IF MORE THAN 1
- MIR# - THE MIRROR INTERACTIVE GYM EQUIPMENT

ADD ALTERNATE

REV.	INITIAL	DATE	REVISION DESCRIPTION	INITIAL	DATE
	DRAWN			APPROVAL	
2	NW	04/30/21	100% CONSTRUCTION SET	BF	04/30/21
1	NW	11/09/20	50% CONSTRUCTION SET	BF	11/30/20
0	NW	10/03/20	ISSUED DWG. FOR REVIEW	BF	10/03/20

a.v.services, inc.
99 FAIRFIELD ROAD
FAIRFIELD, NEW JERSEY 07004
PHONE: (973) 575-5222
FAX: (973) 575-0857


MEDIA TECHNOLOGY IMPLEMENTATION

CLIENT: BROADVIEW SENIOR LIVING AT PURCHASE COLLEGE


TITLE: INDEPENDENT LIVING – EAST
A/V ELEVATIONS
GUEST SUITE 'A' 118E

PROJ. NO.	DATE	DWG. NO.
AAX	10/03/20	AAX-ELV903
DRAWN BY: NW / CHK. BY: BF	SCALE: AS NOTED	


M:\1-07 CURRENT PROJECTS\BROADVIEW, AAX\DESIGN\EV\AAX-ELV903.DWG, APR, 13, 2021 - 11:34AM, .

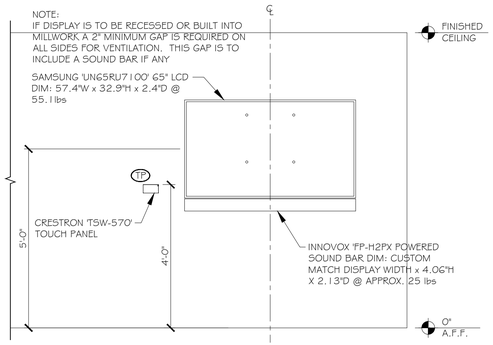

1 A/V WEST WALL LCD #1 ELEVATION LEVEL 1
GUEST SUITE 'A' 120E SCALE: 1/2"=1'-0"

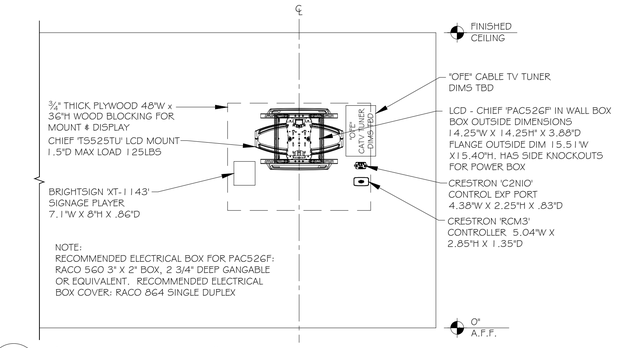

2 A/V WEST WALL LCD #1 ELEVATION LEVEL 2
GUEST SUITE 'A' 120E SCALE: 1/2"=1'-0"

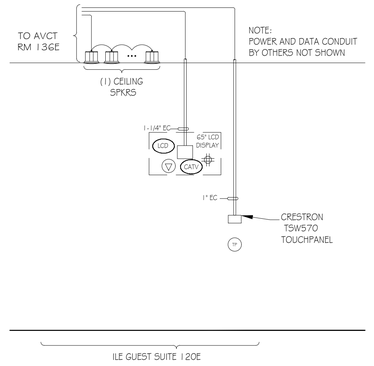

3 A/V CABLE RISER DIAGRAM
GUEST SUITE 'A' 120E SCALE: N.T.S.

BROADVIEW
SENIOR LIVING AT PURCHASE COLLEGE

6 INTERNATIONAL DRIVE, SUITE 120
RYE BROOK, NY 10573

LEGEND

- ▽ - CAT6 CLIENT LAN NETWORK DROP
- ▽A# - ANALOG POTS LINE DROP W/ SPECIFIED NUMBER OF CKTS IF MORE THAN 1
- ▽# - DATA DROP W/ SPECIFIED NUMBER OF CLIENT LAN CKTS IF MORE THAN 1
- ▽S# - SIGNAGE DATA DROP W/ SPECIFIED NUMBER OF CLIENT LAN SIGN IF MORE THAN 1
- #/ - DEDICATED 120V 15A CIRCUIT DUPLEX OUTLET W/ NUMBER OF CKTS IF MORE THAN 1
- #/ - 120V 15A CIRCUIT DUPLEX OUTLET W/ NUMBER OF CKTS IF MORE THAN 1
- #/ - DEDICATED 120V 15A CIRCUIT QUAD OUTLET W/ NUMBER OF CKTS IF MORE THAN 1
- #/ - 120V 15A CIRCUIT QUAD OUTLET W/ NUMBER OF CKTS IF MORE THAN 1
- WP# - WALL PLATE FOR AV CONNECTIVITY
- AVCT - 4-GANG AV EQUIPMENT RACK PULL BOX BEHIND EQUIPMENT RACK
- IPTV - CABLE TV CONNECTION
- FB - FLOOR BOX
- LCD - 2-GANG FOR LCD CABLES
- CAM - 2-GANG CAMERA CABLES
- ANT - CEILING MOUNTED AV ANTENNA
- SP - CEILING MOUNTED AV SPEAKER LOCATION
- SP# - WALL MOUNTED SPEAKER
- OCC - CEILING MOUNTED OCCUPATION SENSOR
- CP - CONTROL PANEL
- TSS - TOUCH SCREEN ROOM SCHEDULER
- AV - AV PLATE FOR LOW VOLTAGE AV CONNECTIONS
- CM# - CEILING ARRAY MICROPHONE
- ANT# - WIRELESS MIC ANTENNA
- WAP - CEILING MOUNTED WIRELESS ACCESS POINT
- RFG# - CEILING MOUNTED RF WIRELESS GATEWAY
- TP# - WALL MOUNTED CONTROL TOUCH PANEL
- IR# - ASSISTIVE LISTENING IR RADIATORS
- PSSW - PROJECTOR SCREEN SWITCH
- PS - PROJECTOR SCREEN
- VP# - 1-GANG BOX FOR CEILING HUNG VIDEO PROJECTOR
- SUB - CEILING MOUNTED SUB SPEAKER
- CATV# - CABLE TV LINE W/ NUMBER OF CKTS IF MORE THAN 1
- MIR# - THE MIRROR INTERACTIVE GYM EQUIPMENT

ADD ALTERNATE

REV.	INITIAL	DATE	REVISION DESCRIPTION	INITIAL	DATE
	DRAWN			APPROVAL	
2	NW	04/30/21	100% CONSTRUCTION SET	BF	04/30/21
1	NW	11/09/20	50% CONSTRUCTION SET	BF	11/30/20
0	NW	10/03/20	ISSUED DWG. FOR REVIEW	BF	10/03/20

a.v.services, inc.
99 FAIRFIELD ROAD
FAIRFIELD, NEW JERSEY 07004
PHONE: (973) 575-5222
FAX: (973) 575-0857


MEDIA TECHNOLOGY IMPLEMENTATION

CLIENT: BROADVIEW SENIOR LIVING AT PURCHASE COLLEGE


TITLE: INDEPENDENT LIVING – EAST
A/V ELEVATIONS
GUEST SUITE 'A' 120E

PROJ. NO.	DATE	DWG. NO.
AAX	10/03/20	AAX-ELV904
DRAWN BY: NW / CHK. BY: BF	SCALE: AS NOTED	

M:\1-ISY CURRENT PROJECTS\BROADVIEW, AAX\DESIGN\EV\AAX-ELV904.DWG, APR, 13, 2021 - 11:20AM, .

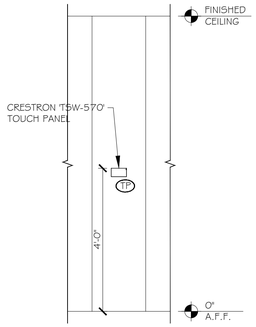

1 A/V TOUCH PANEL ON COLUMN ELEVATION
EAST ELEVATOR LOUNGE LEVEL 2 SCALE: 1/2"=1'-0"

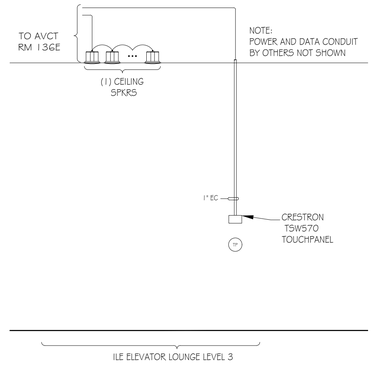

2 A/V CABLE RISER DIAGRAM
EAST ELEVATOR LOUNGE LEVEL 2 SCALE: N.T.S.

BROADVIEW SENIOR LIVING AT PURCHASE COLLEGE
6 INTERNATIONAL DRIVE, SUITE 120
RYE BROOK, NY 10573

LEGEND

- ▽ - CAT6 CLIENT LAN NETWORK DROP
- ▽A# - ANALOG POTS LINE DROP W/ SPECIFIED NUMBER OF CKTS IF MORE THAN 1
- ▽# - DATA DROP W/ SPECIFIED NUMBER OF CLIENT LAN CKTS IF MORE THAN 1
- ▽S# - SIGNAGE DATA DROP W/ SPECIFIED NUMBER OF CLIENT LAN SIGN IF MORE THAN 1
- #◐ - DEDICATED 120V 15A CIRCUIT DUPLEX OUTLET W/ NUMBER OF CKTS IF MORE THAN 1
- #◯ - 120V 15A CIRCUIT DUPLEX OUTLET W/ NUMBER OF CKTS IF MORE THAN 1
- #⊕ - DEDICATED 120V 15A CIRCUIT QUAD OUTLET W/ NUMBER OF CKTS IF MORE THAN 1
- #⊕ - 120V 15A CIRCUIT QUAD OUTLET W/ NUMBER OF CKTS IF MORE THAN 1
- WP# - WALL PLATE FOR AV CONNECTIVITY
- AVCT - 4-GANG AV EQUIPMENT RACK PULL BOX BEHIND EQUIPMENT RACK
- IPTV - CABLE TV CONNECTION
- FB - FLOOR BOX
- LCD - 2-GANG FOR LCD CABLES
- CAM - 2-GANG CAMERA CABLES
- ANT - CEILING MOUNTED AV ANTENNA
- SP - CEILING MOUNTED AV SPEAKER LOCATION
- SP# - WALL MOUNTED SPEAKER
- OCC - CEILING MOUNTED OCCUPATION SENSOR
- CP - CONTROL PANEL
- TSS - TOUCH SCREEN ROOM SCHEDULER
- AV - AV PLATE FOR LOW VOLTAGE AV CONNECTIONS
- CM# - CEILING ARRAY MICROPHONE
- ANT# - WIRELESS MIC ANTENNA
- WAP - CEILING MOUNTED WIRELESS ACCESS POINT
- RFG# - CEILING MOUNTED RF WIRELESS GATEWAY
- TP# - WALL MOUNTED CONTROL TOUCH PANEL
- IR# - ASSISTIVE LISTENING IR RADIATORS
- PSS1 - PROJECTOR SCREEN SWITCH
- PS1 - PROJECTOR SCREEN
- VP# - 1-GANG BOX FOR CEILING HUNG VIDEO PROJECTOR
- SUB - CEILING MOUNTED SUB SPEAKER
- CATV# - CABLE TV LINE W/ NUMBER OF CKTS IF MORE THAN 1
- MIR# - THE MIRROR INTERACTIVE GYM EQUIPMENT

ADD ALTERNATE

REV.	INITIAL	DATE	REVISION DESCRIPTION	INITIAL	DATE
	DRAWN			APPROVAL	
2	NW	04/30/21	100% CONSTRUCTION SET	BF	04/30/21
1	NW	11/09/20	50% CONSTRUCTION SET	BF	11/30/20
0	NW	10/03/20	ISSUED DWG. FOR REVIEW	BF	10/03/20

a.v.services, inc.
99 FAIRFIELD ROAD
FAIRFIELD, NEW JERSEY 07004
PHONE: (973) 575-5222
FAX: (973) 575-0857


MEDIA TECHNOLOGY IMPLEMENTATION

CLIENT: BROADVIEW SENIOR LIVING AT PURCHASE COLLEGE


TITLE: INDEPENDENT LIVING – EAST
A/V ELEVATIONS
EAST ELEVATOR LOUNGE LEVEL 2

PROJ. NO.	DATE	DWG. NO.
AAX	10/03/20	AAX-ELV1001
DRAWN BY: NW / CHK. BY: BF	SCALE: AS NOTED	

M:\1-01 CURRENT PROJECTS\BROADVIEW, AAX\JERSHEY\AAX-ELV1001.DWG, APR. 13, 2021 - 11:15AM,

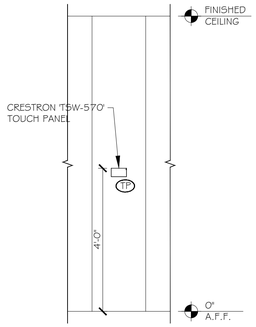

1 A/V TOUCH PANEL ON COLUMN ELEVATION
EAST ELEVATOR LOUNGE LEVEL 3 SCALE: 1/2"=1'-0"

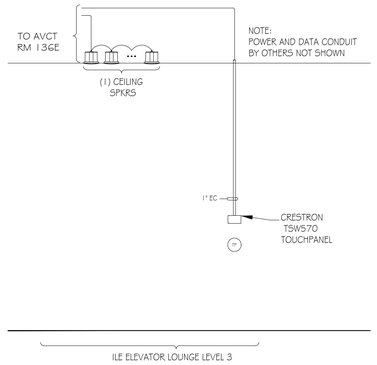

2 A/V CABLE RISER DIAGRAM
EAST ELEVATOR LOUNGE LEVEL 3 SCALE: N.T.S.

BROADVIEW SENIOR LIVING AT PURCHASE COLLEGE
6 INTERNATIONAL DRIVE, SUITE 120
RYE BROOK, NY 10573

LEGEND

- ▽ - CAT6 CLIENT LAN NETWORK DROP
- ▽A# - ANALOG POTS LINE DROP W/ SPECIFIED NUMBER OF CKTS IF MORE THAN 1
- ▽# - DATA DROP W/ SPECIFIED NUMBER OF CLIENT LAN CKTS IF MORE THAN 1
- ▽S# - SIGNAGE DATA DROP W/ SPECIFIED NUMBER OF CLIENT LAN SIGN IF MORE THAN 1
- #◐ - DEDICATED 120V 15A CIRCUIT DUPLEX OUTLET W/ NUMBER OF CKTS IF MORE THAN 1
- #◯ - 120V 15A CIRCUIT DUPLEX OUTLET W/ NUMBER OF CKTS IF MORE THAN 1
- #⊕ - DEDICATED 120V 15A CIRCUIT QUAD OUTLET W/ NUMBER OF CKTS IF MORE THAN 1
- #⊕ - 120V 15A CIRCUIT QUAD OUTLET W/ NUMBER OF CKTS IF MORE THAN 1
- WP# - WALL PLATE FOR AV CONNECTIVITY
- AVCT - 4-GANG AV EQUIPMENT RACK PULL BOX BEHIND EQUIPMENT RACK
- IPTV - CABLE TV CONNECTION
- FB - FLOOR BOX
- LCD - 2-GANG FOR LCD CABLES
- CAM - 2-GANG CAMERA CABLES
- ANT - CEILING MOUNTED AV ANTENNA
- SP - CEILING MOUNTED AV SPEAKER LOCATION
- SP# - WALL MOUNTED SPEAKER
- OCC - CEILING MOUNTED OCCUPATION SENSOR
- CP - CONTROL PANEL
- TSS - TOUCH SCREEN ROOM SCHEDULER
- AV - AV PLATE FOR LOW VOLTAGE AV CONNECTIONS
- CM# - CEILING ARRAY MICROPHONE
- ANT# - WIRELESS MIC ANTENNA
- WAP - CEILING MOUNTED WIRELESS ACCESS POINT
- RFG# - CEILING MOUNTED RF WIRELESS GATEWAY
- TP# - WALL MOUNTED CONTROL TOUCH PANEL
- IR# - ASSISTIVE LISTENING IR RADIATORS
- PSS1 - PROJECTOR SCREEN SWITCH
- PS1 - PROJECTOR SCREEN
- VP# - 1-GANG BOX FOR CEILING HUNG VIDEO PROJECTOR
- SUB - CEILING MOUNTED SUB SPEAKER
- CATV# - CABLE TV LINE W/ NUMBER OF CKTS IF MORE THAN 1
- MIR# - THE MIRROR INTERACTIVE GYM EQUIPMENT

ADD ALTERNATE

REV.	INITIAL	DATE	REVISION DESCRIPTION	INITIAL	DATE
	DRAWN			APPROVAL	
2	NW	04/30/21	100% CONSTRUCTION SET	BF	04/30/21
1	NW	11/09/20	50% CONSTRUCTION SET	BF	11/30/20
0	NW	10/03/20	ISSUED DWG. FOR REVIEW	BF	10/03/20

a.v.services, inc.
99 FAIRFIELD ROAD
FAIRFIELD, NEW JERSEY 07004
PHONE: (973) 575-5222
FAX: (973) 575-0857


MEDIA TECHNOLOGY IMPLEMENTATION

CLIENT: BROADVIEW SENIOR LIVING AT PURCHASE COLLEGE


TITLE: INDEPENDENT LIVING – EAST
A/V ELEVATIONS
EAST ELEVATOR LOUNGE LEVEL 3

PROJ. NO.	DATE	DWG. NO.
AAX	10/03/20	AAX-ELV1101
DRAWN BY: NW / CHK. BY: BF	SCALE: AS NOTED	

M:\1-01 CURRENT PROJECTS\BROADVIEW, AAX\JERSHEY\AAX-ELV1101.DWG, APR 13, 2021 - 11:06AM,

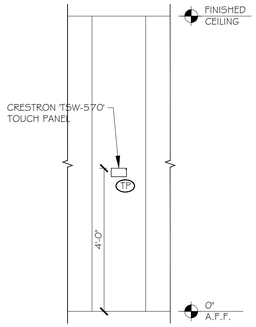

1 A/V TOUCH PANEL ON COLUMN ELEVATION
EAST ELEVATOR LOUNGE LEVEL 4 SCALE: 1/2"=1'-0"

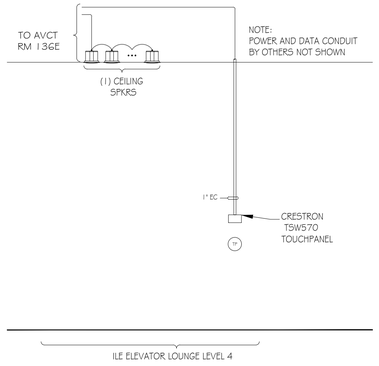

2 A/V CABLE RISER DIAGRAM
EAST ELEVATOR LOUNGE LEVEL 4 SCALE: N.T.S.

BROADVIEW SENIOR LIVING AT PURCHASE COLLEGE
6 INTERNATIONAL DRIVE, SUITE 120
RYE BROOK, NY 10573

LEGEND

- ▽ - CAT6 CLIENT LAN NETWORK DROP
- ▽A# - ANALOG POTS LINE DROP W/ SPECIFIED NUMBER OF CKTS IF MORE THAN 1
- ▽# - DATA DROP W/ SPECIFIED NUMBER OF CLIENT LAN CKTS IF MORE THAN 1
- ▽S# - SIGNAGE DATA DROP W/ SPECIFIED NUMBER OF CLIENT LAN SIGN IF MORE THAN 1
- #(◐) - DEDICATED 120V 15A CIRCUIT DUPLEX OUTLET W/ NUMBER OF CKTS IF MORE THAN 1
- #(○) - 120V 15A CIRCUIT DUPLEX OUTLET W/ NUMBER OF CKTS IF MORE THAN 1
- #(⊕) - DEDICATED 120V 15A CIRCUIT QUAD OUTLET W/ NUMBER OF CKTS IF MORE THAN 1
- #(⊕) - 120V 15A CIRCUIT QUAD OUTLET W/ NUMBER OF CKTS IF MORE THAN 1
- WP# - WALL PLATE FOR AV CONNECTIVITY
- AVCT - 4-GANG AV EQUIPMENT RACK PULL BOX BEHIND EQUIPMENT RACK
- IPTV - CABLE TV CONNECTION
- FB - FLOOR BOX
- LCD - 2-GANG FOR LCD CABLES
- CAM - 2-GANG CAMERA CABLES
- ANT - CEILING MOUNTED AV ANTENNA
- SP - CEILING MOUNTED AV SPEAKER LOCATION
- SP# - WALL MOUNTED SPEAKER
- OCC - CEILING MOUNTED OCCUPATION SENSOR
- CP - CONTROL PANEL
- TSS - TOUCH SCREEN ROOM SCHEDULER
- AV - AV PLATE FOR LOW VOLTAGE AV CONNECTIONS
- CM# - CEILING ARRAY MICROPHONE
- ANT# - WIRELESS MIC ANTENNA
- WAP - CEILING MOUNTED WIRELESS ACCESS POINT
- RFG# - CEILING MOUNTED RF WIRELESS GATEWAY
- TP# - WALL MOUNTED CONTROL TOUCH PANEL
- IR# - ASSISTIVE LISTENING IR RADIATORS
- PSS1 - PROJECTOR SCREEN SWITCH
- PS1 - PROJECTOR SCREEN
- VP# - 1-GANG BOX FOR CEILING HUNG VIDEO PROJECTOR
- SUB - CEILING MOUNTED SUB SPEAKER
- CATV# - CABLE TV LINE W/ NUMBER OF CKTS IF MORE THAN 1
- MIR# - THE MIRROR INTERACTIVE GYM EQUIPMENT

ADD ALTERNATE

REV.	INITIAL	DATE	REVISION DESCRIPTION	INITIAL	DATE
	DRAWN			APPROVAL	
2	NW	04/30/21	100% CONSTRUCTION SET	BF	04/30/21
1	NW	11/09/20	50% CONSTRUCTION SET	BF	11/30/20
0	NW	10/03/20	ISSUED DWG. FOR REVIEW	BF	10/03/20

a.v.services, inc.
99 FAIRFIELD ROAD
FAIRFIELD, NEW JERSEY 07004
PHONE: (973) 575-5222
FAX: (973) 575-0857

MEDIA TECHNOLOGY IMPLEMENTATION

CLIENT: BROADVIEW SENIOR LIVING AT PURCHASE COLLEGE

TITLE: INDEPENDENT LIVING – EAST
A/V ELEVATIONS
EAST ELEVATOR LOUNGE LEVEL 4

PROJ. NO.	DATE	DWG. NO.
AAX	10/03/20	AAX-ELV1201
DRAWN BY: NW / CHK. BY: BF	SCALE: AS NOTED	

M:\1-01 CURRENT PROJECTS\BROADVIEW, AAY\JERSHEY\AAX-ELV1201.DWG, APR 13, 2021 - 11:06AM,