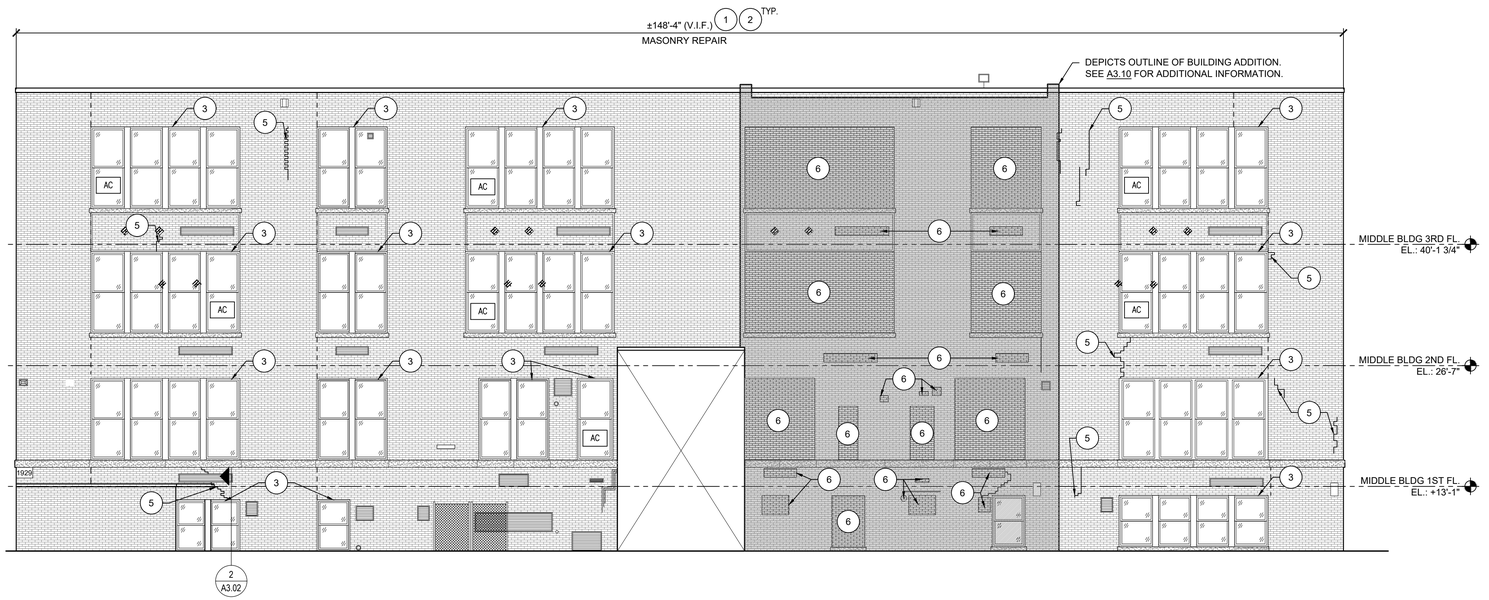

1 A3.03 **Partial East Elevation**

1/8" = 1'-0"

MIDDLE BUILDING

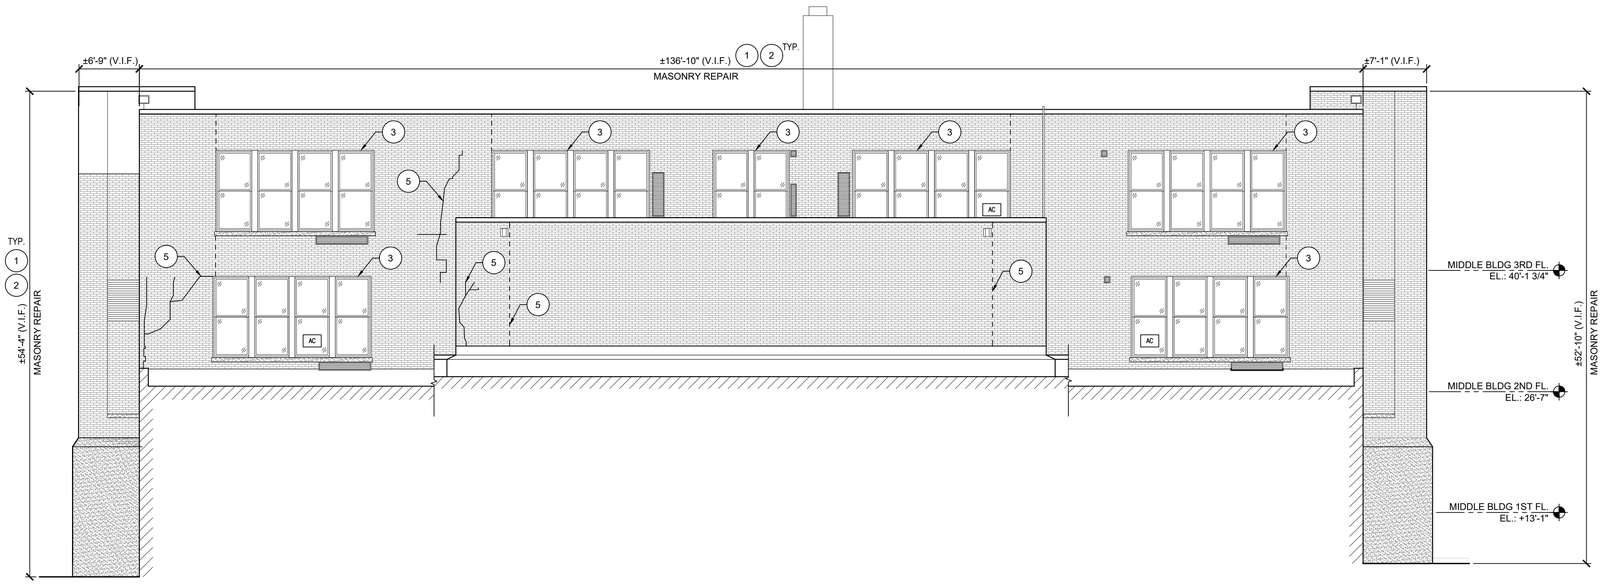

2 A3.03 **Partial East Elevation**

1/8" = 1'-0"

MIDDLE BUILDING

Symbol Legend

	AREA OF MASONRY (BRICK AND STONE) REMOVAL AND REPLACEMENT WITH NEW BRICK AND EXISTING STONE. REFER TO NOTES 2 3
	AREA OF MASONRY (BRICK AND STONE) CLEANING, REPOINTING AND REPAIR. REFER TO NOTES 1 2 AND DETAILS ON A8.21
5	APPROXIMATE AREA OF CRACKED BRICK. CONTRACTOR TO FIELD VERIFY QUANTITY. REFER TO REPAIR DETAILS ON A8.21 AND NOTE 5

ADD ALTERNATE
MASONRY RESTORATION AT MIDDLE BUILDING
REFER TO BID FORM AND SPECIFICATION SECTION 012300 FOR ADDITIONAL INFORMATION.

ADD ALTERNATE
MASONRY RESTORATION AT MIDDLE BUILDING
REFER TO BID FORM AND SPECIFICATION SECTION 012300 FOR ADDITIONAL INFORMATION.

MAMARONECK AVENUE SCHOOL

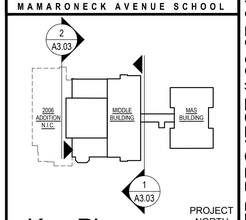

Key Plan

NOT TO SCALE

PROJECT NORTH

Date	1/10/20
Checked	DLF
Drawn	LH

MICHAEL J. McGOVERN, R.A.
License No. 022257-1
Title REGISTERED ARCHITECT

Revisions:

ISSUE TO BID 11/23/20

UNAUTHORIZED ALTERATIONS OR ADDITIONS TO THIS DOCUMENT IS A VIOLATION OF SECTION 7209 OF THE NEW YORK STATE EDUCATION LAW. THESE DOCUMENTS REMAIN THE EXCLUSIVE PROPERTY OF THE ENGINEER, AND MAY NOT BE USED FOR ANY PURPOSE WHATSOEVER WITHOUT THE WRITTEN CONSENT OF THE ENGINEER.

LAN ASSOCIATES
engineering • planning • architecture • surveying
252 MAIN STREET, GOSHEN, NEW YORK 10924 (845)615-0350

NYSED PROJECT # 66-07-01-03-0-004-030

EXTERIOR ELEVATIONS - MASONRY REPAIR

2019 BOND REFERENDUM
MAMARONECK AVENUE ELEMENTARY SCHOOL
MAMARONECK UNION FREE SCHOOL DISTRICT
850 MAMARONECK AVENUE, MAMARONECK, NY 10543

Job No. 4.1092.72.2

File No. 10927202A301

A3.03