Genaral Notes

1. SEE DRAWING A500 FOR CEILING NOTES, LEGENDS, SCHEDULES, DETAILS AND OTHER RELATED INFORMATION.
2. REFER TO MECHANICAL, ELECTRICAL AND PLUMBING DRAWINGS FOR ADDITIONAL INFORMATION.

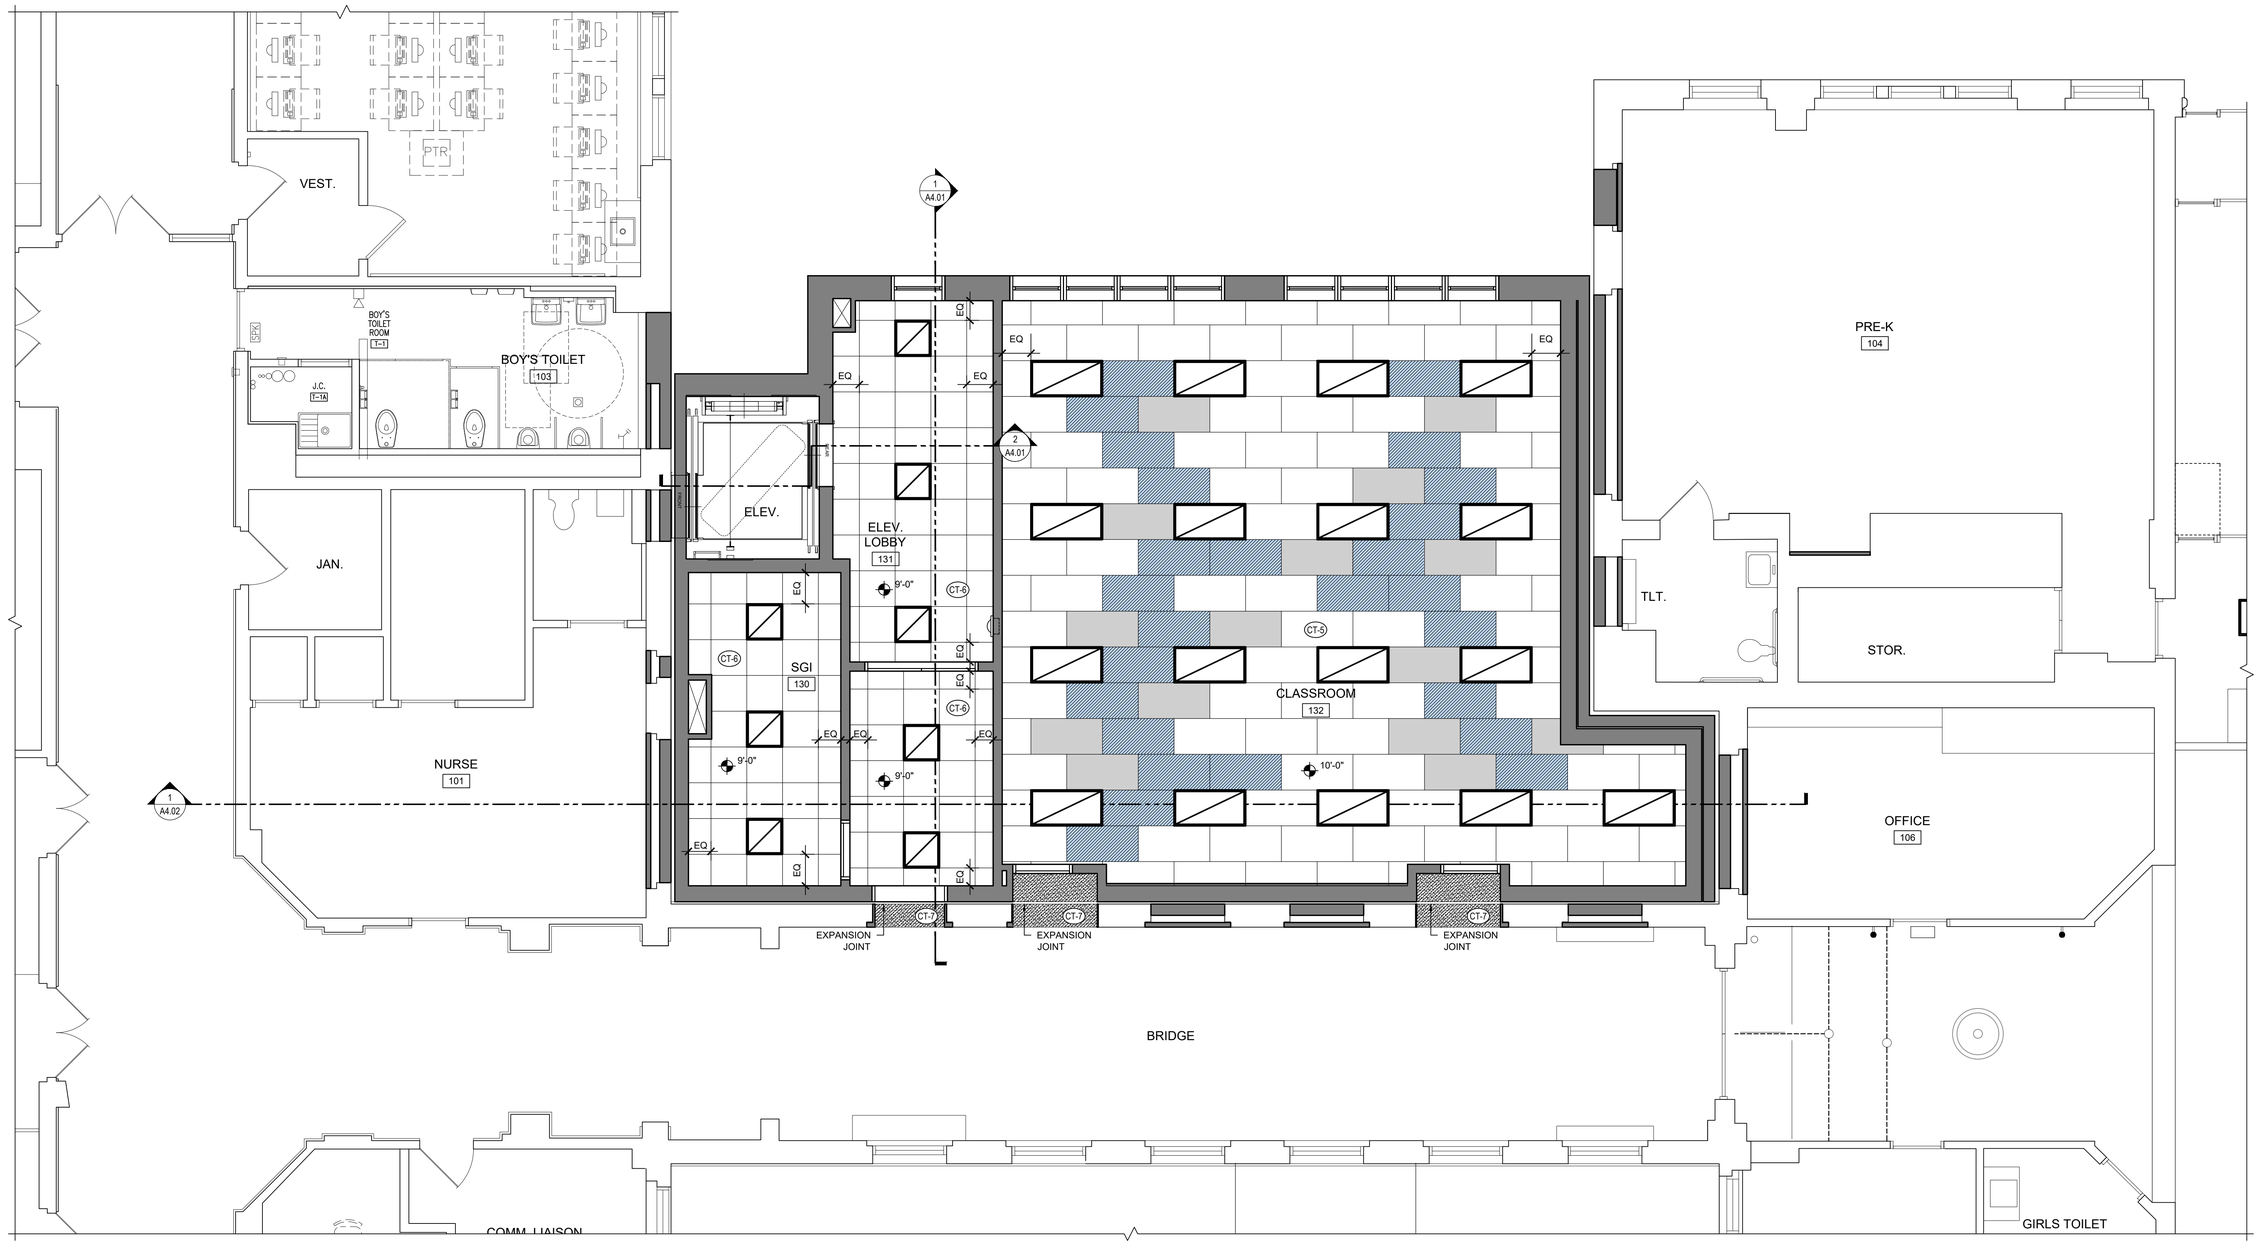

1 A5.02 Proposed Reflected Ceiling Plan - First Floor

1/4" = 1'-0"

NORTH

Date	1/10/20
Checked	DLF
Drawn	TT

MICHAEL J. McGOVERN, R.A.
Title REGISTERED ARCHITECT License No. 022257-1

Revisions:

ISSUE TO BID 11/23/20

UNAUTHORIZED ALTERATIONS OR ADDITIONS TO THIS DOCUMENT IS A VIOLATION OF SECTION 7209 OF THE NEW YORK STATE EDUCATION LAW. THESE DOCUMENTS REMAIN THE EXCLUSIVE PROPERTY OF THE ENGINEER, AND MAY NOT BE USED FOR ANY PURPOSE WHATSOEVER WITHOUT THE WRITTEN CONSENT OF THE ENGINEER.

LAN ASSOCIATES LLP
engineering • planning • architecture • surveying
252 MAIN STREET, GOSHEN, NEW YORK 10924 (845)615-0350

NYSED PROJECT # 66-07-01-03-0-004-030

PROPOSED RCP - FIRST FLOOR
2019 BOND REFERENDUM
MAMARONECK AVENUE ELEMENTARY SCHOOL
MAMARONECK UNION FREE SCHOOL DISTRICT
850 MAMARONECK AVENUE, MAMARONECK, NY 10543

Job No. 4.1092.72.2

File No. 10927202A501

A5.02