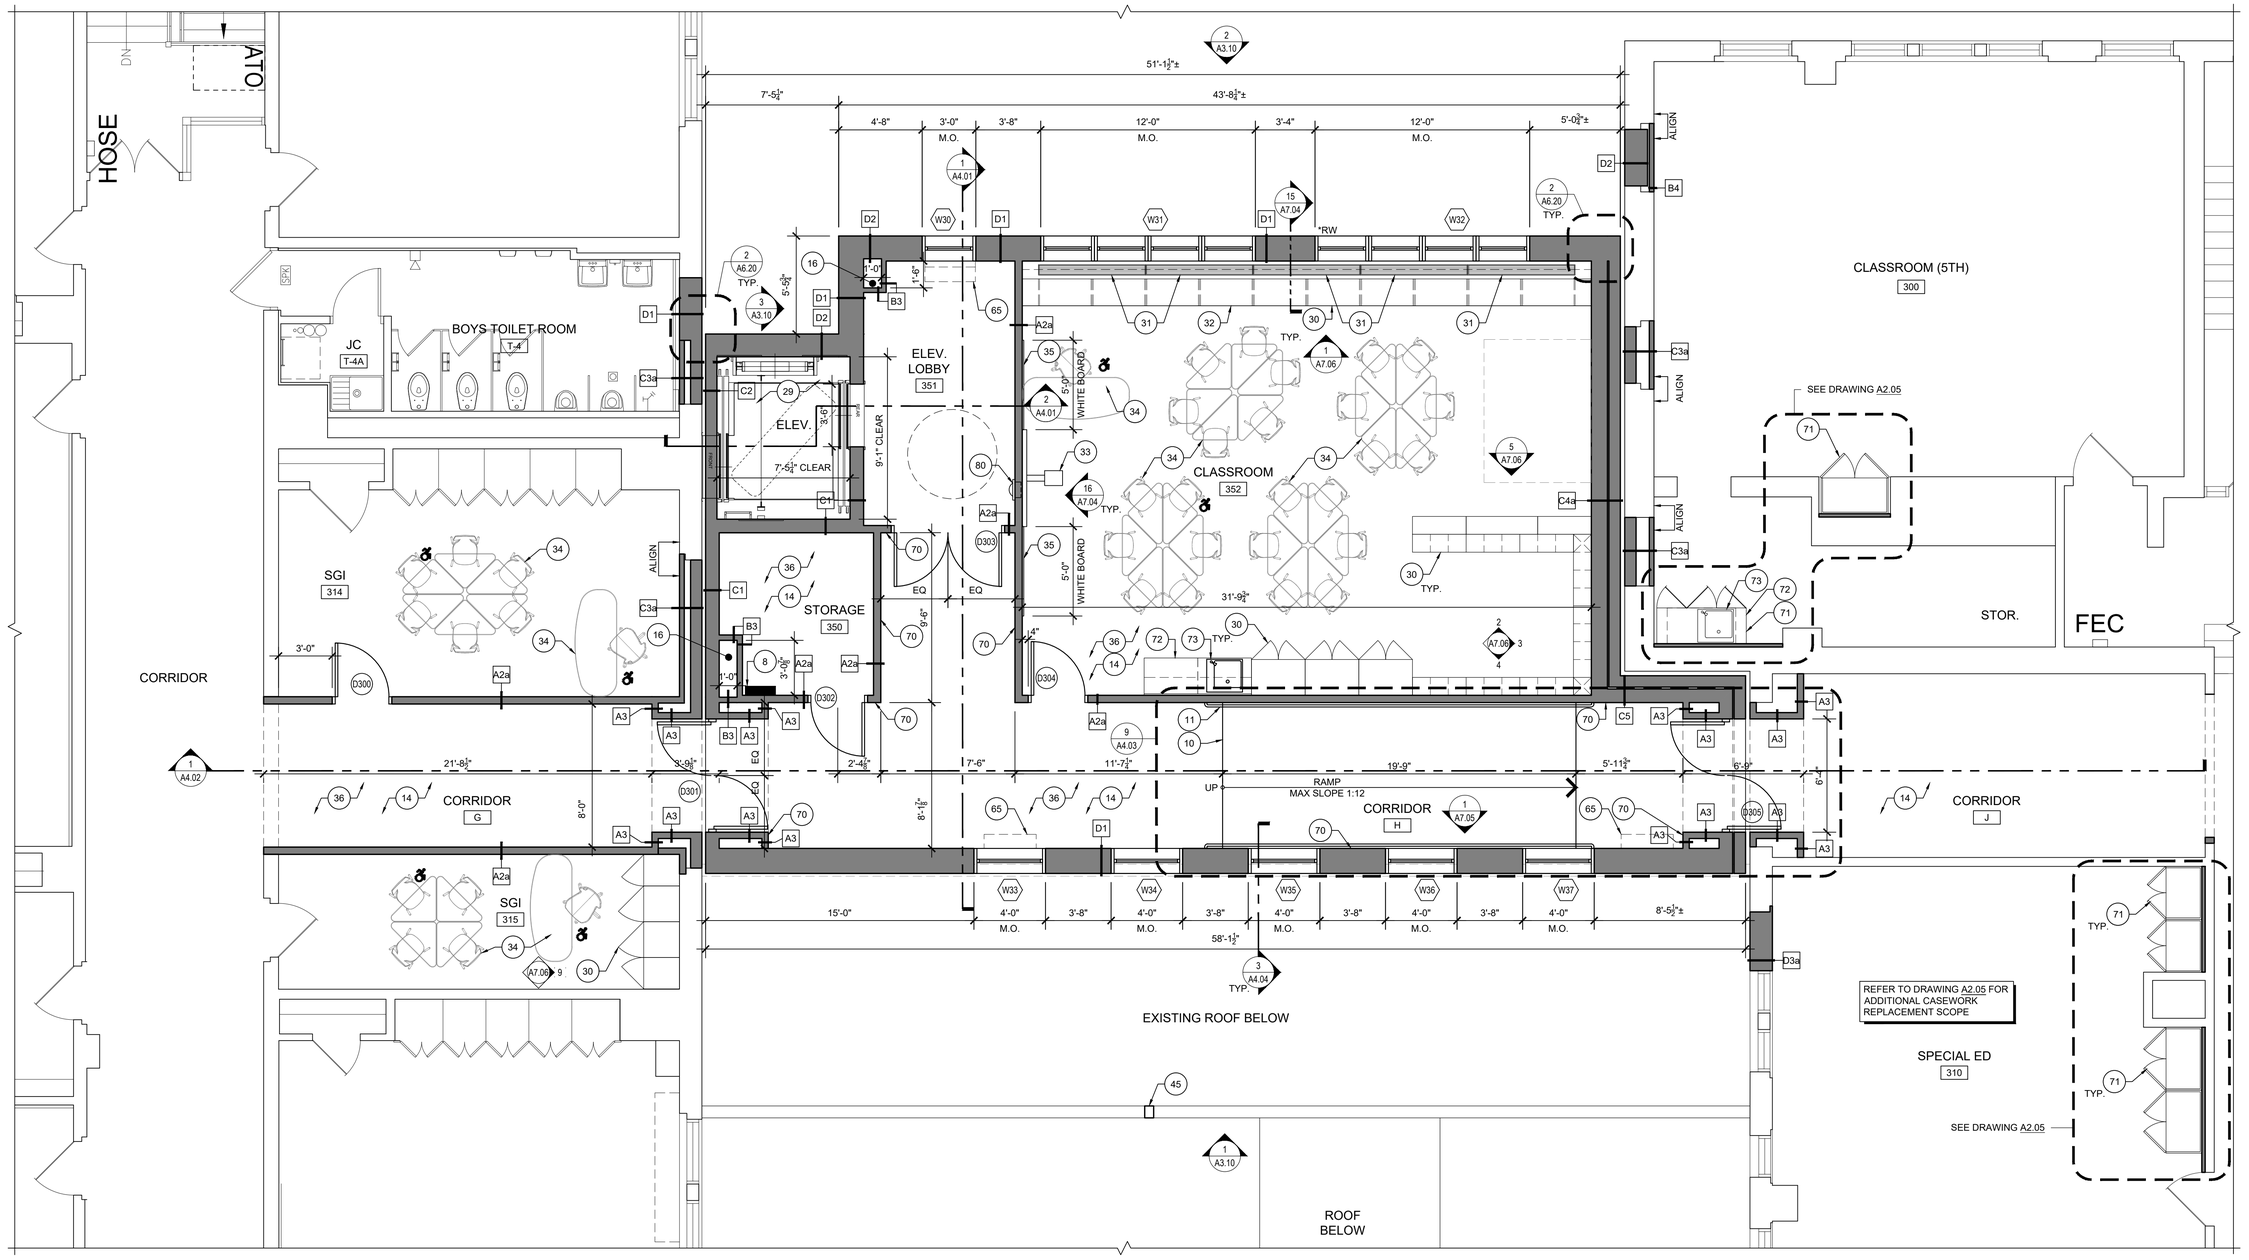

1 A2.13 Enlarged Partial Proposed Third Floor Plan

1/4" = 1'-0"

NORTH

REFER TO GENERAL NOTES ON SHEET A2.00

(#) SYMBOL INDICATES CONSTRUCTION KEY NOTE. CONSTRUCTION TAGS CORRESPOND TO THE WORK AREA LETTER IN THE DRAWING TITLE INDICATOR LABELED "WORK AREA"

REFER TO CONSTRUCTION KEY NOTES ON SHEET A2.00

DENOTES LOCATION OF MOBILITY IMPAIRED FURNITURE LOCATION.

MAMARONECK AVENUE SCHOOL

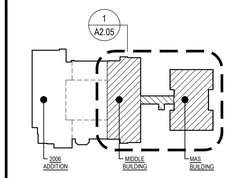

Key Plan

NOT TO SCALE

PROJECT NORTH

Date	1/10/20
Checked	DLF
Drawn	TT

MICHAEL J. McGOVERN, R.A.
License No. 022257-1
Title REGISTERED ARCHITECT

Revisions:

ISSUE TO BID 11/23/20

UNAUTHORIZED ALTERATIONS OR ADDITIONS TO THIS DOCUMENT IS A VIOLATION OF SECTION 7209 OF THE NEW YORK STATE EDUCATION LAW. THESE DOCUMENTS REMAIN THE EXCLUSIVE PROPERTY OF THE ENGINEER, AND MAY NOT BE USED FOR ANY PURPOSE WHATSOEVER WITHOUT THE WRITTEN CONSENT OF THE ENGINEER.

LAN ASSOCIATES LLP
engineering • planning • architecture • surveying
252 MAIN STREET, GOSHEN, NEW YORK 10924 (845)615-0350

ENLARGED PROPOSED THIRD FLOOR PLAN

2019 BOND REFERENDUM
MAMARONECK AVENUE ELEMENTARY SCHOOL
MAMARONECK UNION FREE SCHOOL DISTRICT
850 MAMARONECK AVENUE, MAMARONECK, NY 10543

NYSED PROJECT # 66-07-01-03-0-004-030

Job No. 4.1092.72.2

File No. 109272020A210

A2.13