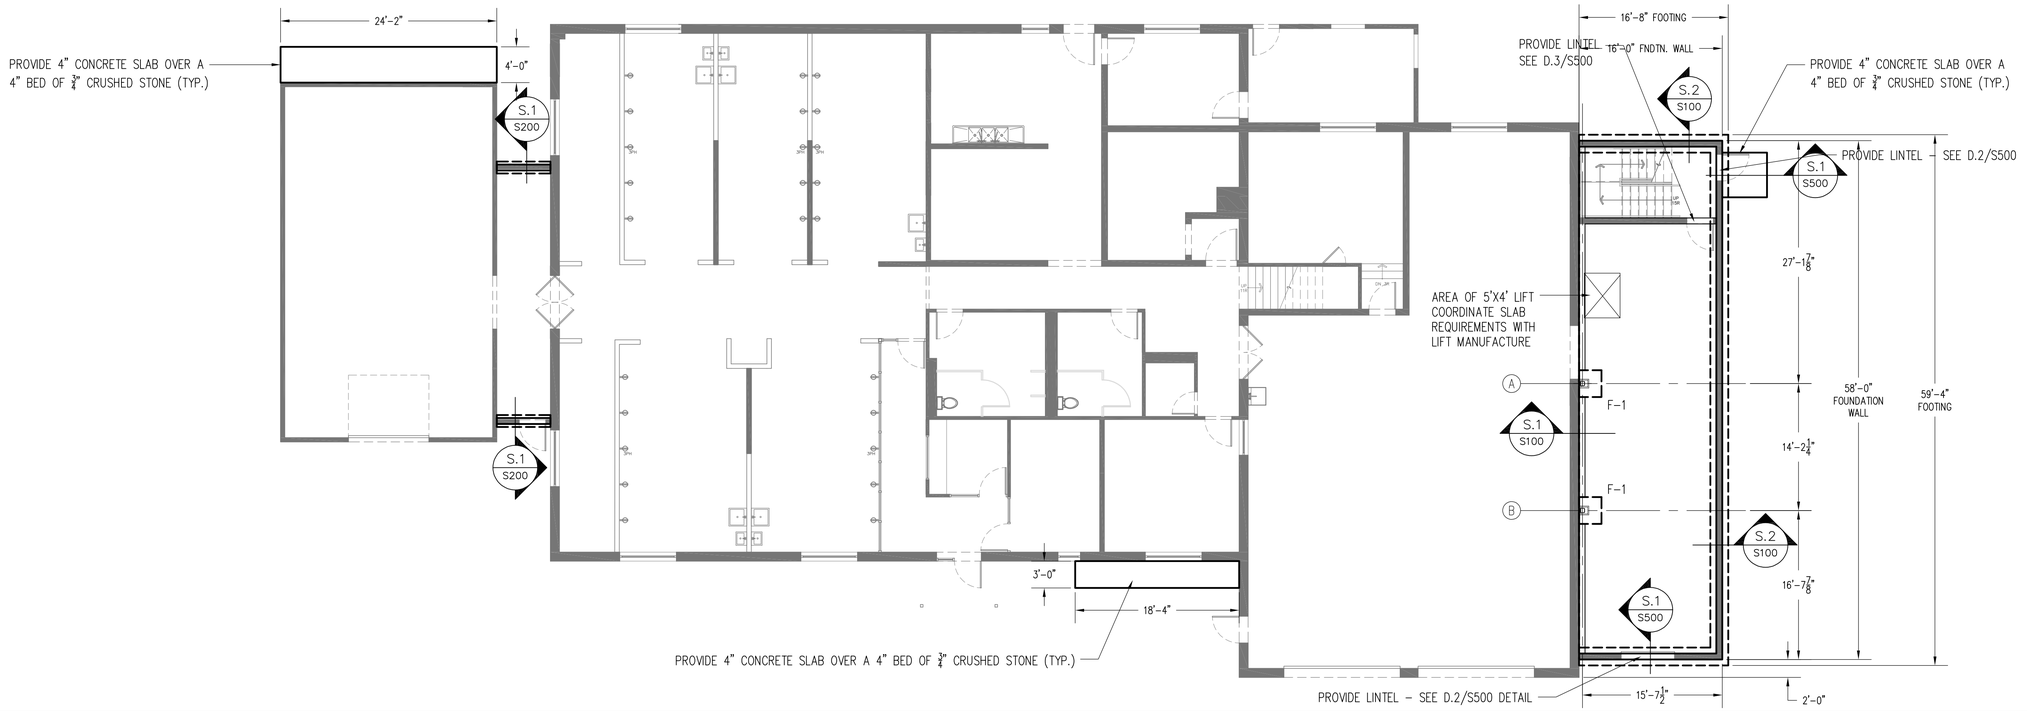

D.1 / S100 **FOUNDATION PLAN**

SCALE: 1/8" = 1'-0"

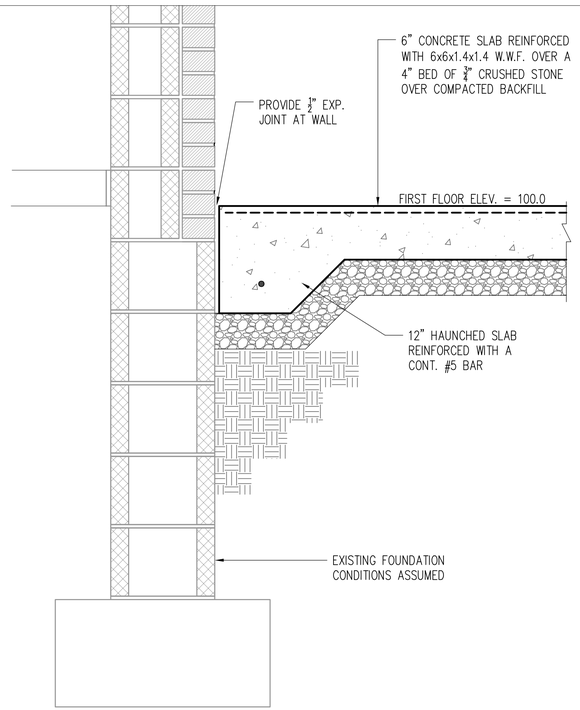

S.1 / S100 **TYPICAL FOUNDATION WALL DETAIL**

SCALE: 1-1/2" = 1'-0"

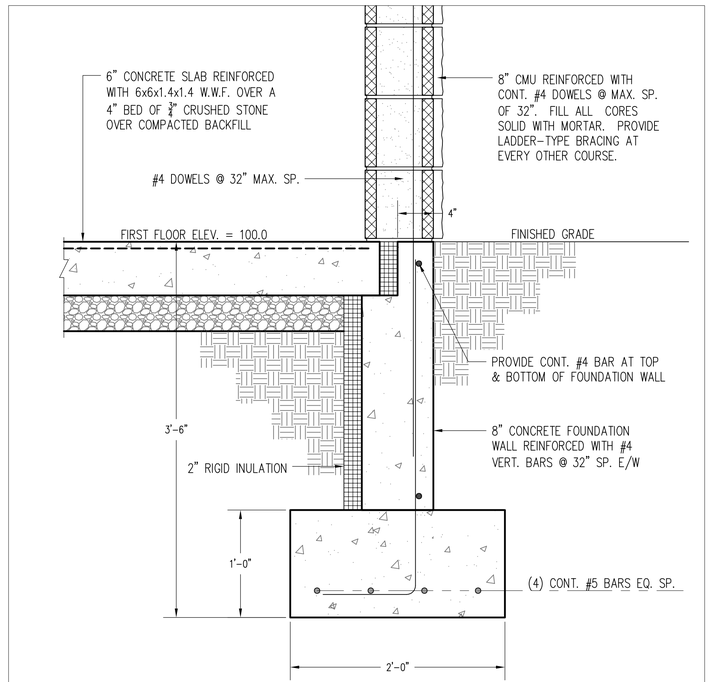

S.2 / S100 **TYPICAL FOUNDATION WALL DETAIL**

SCALE: 1-1/2" = 1'-0"

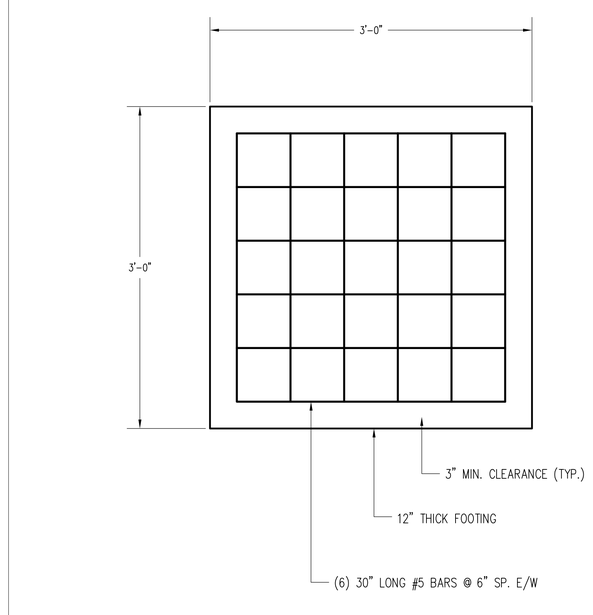

D.2 / S100 **TYPICAL F-1 FOOTING DETAIL**

SCALE: 1-1/2" = 1'-0"

IT IS A VIOLATION OF NEW YORK STATE EDUCATION LAW FOR ANY PERSONS TO ALTER THESE PLANS, SPECIFICATIONS, OR REPORTS IN ANY WAY, UNLESS ACTING UNDER THE DIRECTION OF A LICENSED PROFESSIONAL ENGINEER OR LAND SURVEYOR.

Mark A. Day, PE
STATE OF NEW YORK MARK A. DAY No. 069646 LICENSED PROFESSIONAL ENGINEER
Revisions
Project No. JOB No. License No. 069646

DAY | STOKOSA ENGINEERING P.C.
3 Van Wyck Lane
Suite 2
Wappingers Falls, New York
(845)-223-3202

PROJECT
Peekskill Firehouse Kitchen Incubator
701 Washington Street
City of Peekskill Westchester County, New York

DRAWING
Foundation Plan

SCALE	DRAWN BY	DRAWING No.
As Noted	MAD	S100
DATE	CHECKED BY	
06-12-24	MAD	