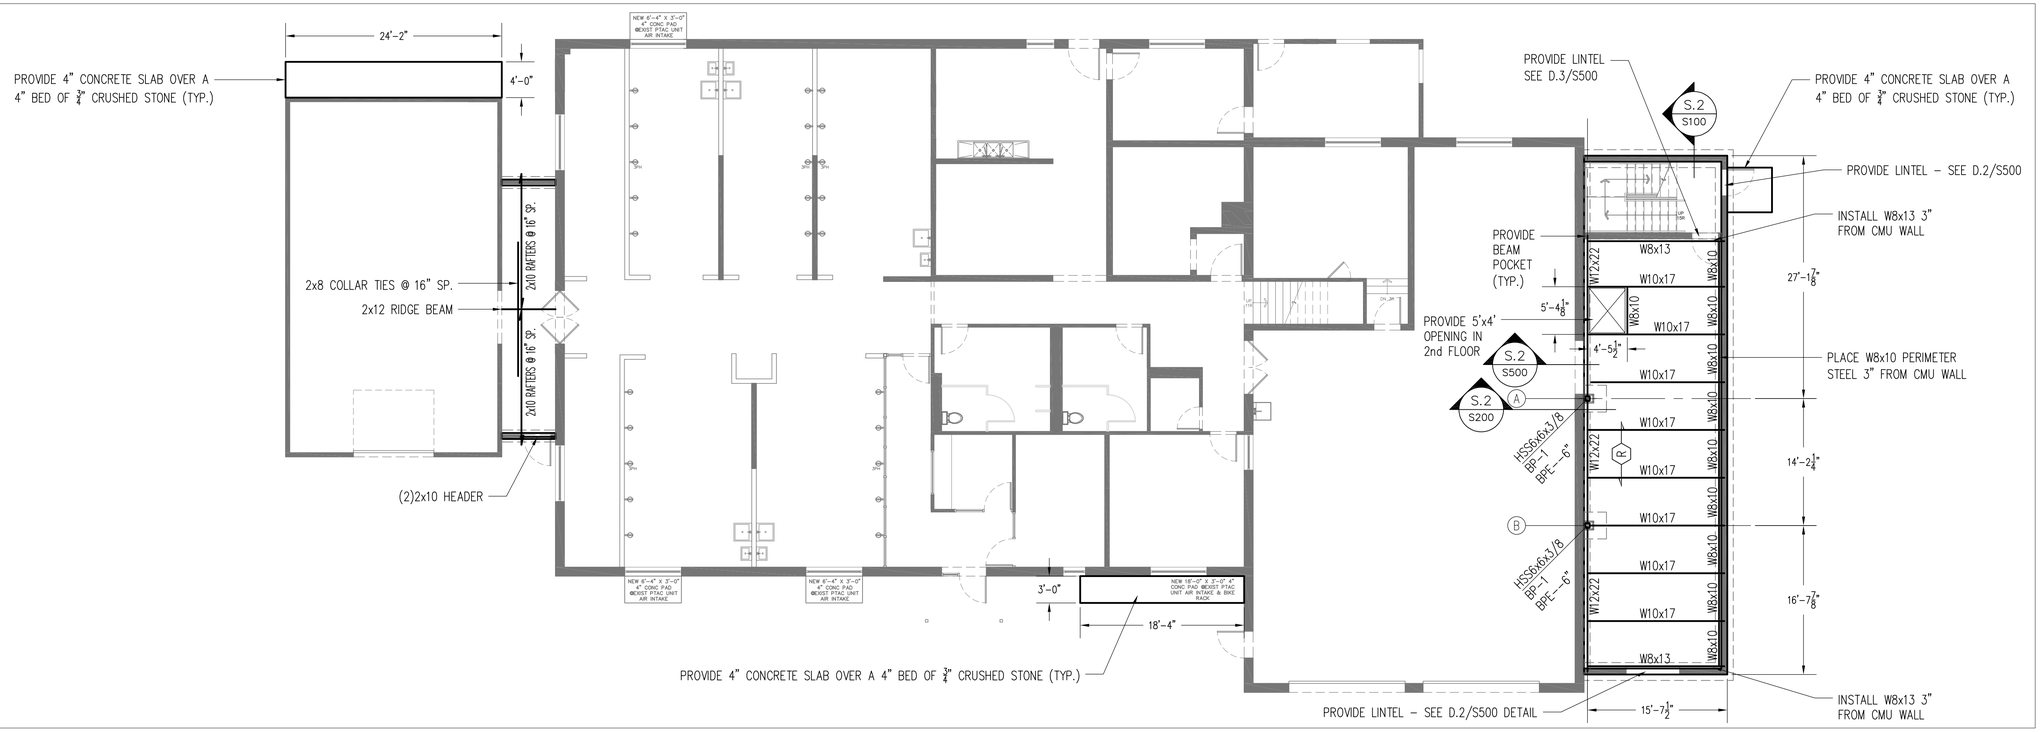

D.1 / S200 **SECOND FLOOR FRAMING PLAN – TOP OF STEEL 109'-0"**

SCALE: 1/8" = 1'-0"

FRAMING NOTES:

1. ALL TOP OF STEEL ELEVATIONS SHOWN ON THE FRAMING PLANS.
2. —(R)— DENOTES SPAN OF 1-1/2" TYPE B, 22 GA. DECK.
3. ALL FLOOR DECKING TO BE INSTALLED WITH HILTI X-HSN 24 PAF USING A 36/7 CONNECTION PATTERN TO ROOF FRAMING OR OTHER SUPPORTS WITH #10 SIDELAP SCREWS. THERE SHALL BE A MIN. OF 2" OF DECK END BEARING LENGTH.
4. ALL WIDE FLANGE BEAMS SHALL BE ASTM-A572 OR ASTM A992 GRADE 50 (50 KSI).
5. PROVIDE FRAME AROUND ALL OPENINGS LARGER THAN 8".
6. THE GC/CM SHALL COORDINATE ALL OPENINGS WITH ARCHITECTURAL, MECHANICAL, ELECTRICAL AND PLUMBING DRAWINGS AND TYPICAL DETAILS.
7. REFER TO ARCHITECTURAL DRAWINGS FOR DIMENSIONS NOT SHOWN.
8. SEE TYPICAL DETAILS FOR INFORMATION NOT REFERENCED ON PLANS.
9. REFER TO GENERAL NOTES FOR ADDITIONAL INFORMATION.

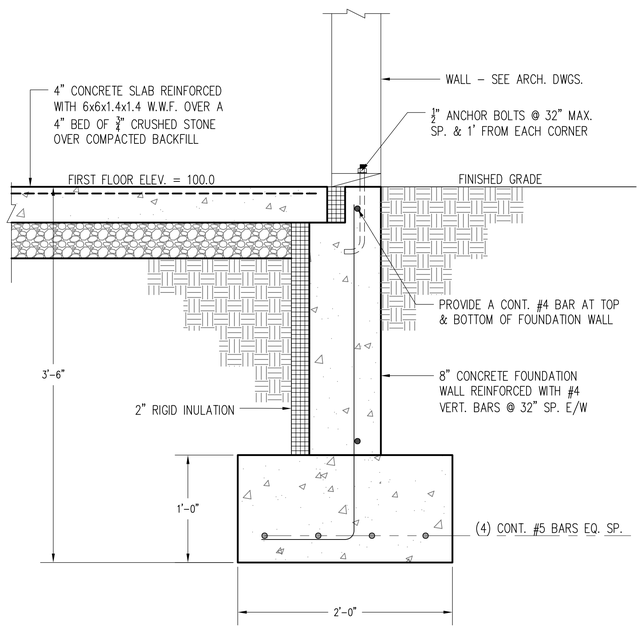

S.1 / S200 **COOLING AREA FOUNDATION DETAIL**

SCALE: 1-1/2" = 1'-0"

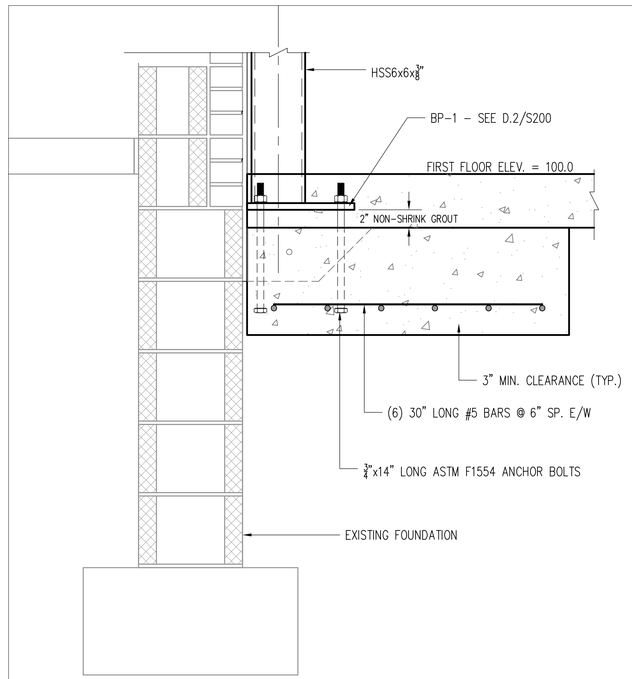

S.2 / S200 **COLUMN – TO – FOOTING DETAIL**

SCALE: 1-1/2" = 1'-0"

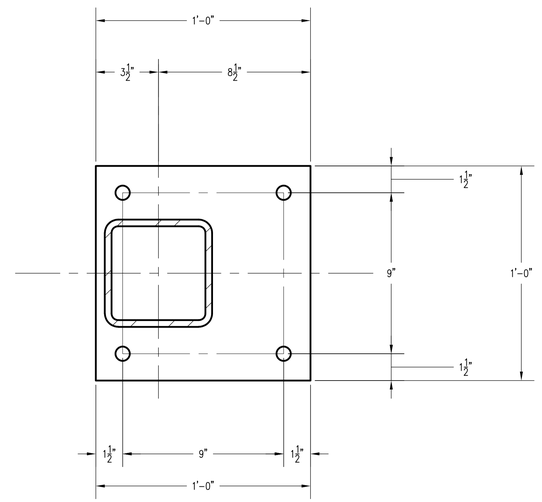

BASEPLATE:	¾" – A36
COLUMN:	HSS6x6x⅜
WELD:	¼" FILLET ALL AROUND
ANCHOR BOLT HOLES:	15/16" DIA.
ANCHOR BOLTS:	¾" x 14" ASTM F1554

D.2 / S200 **BP-1 BASEPLATE DETAIL**

SCALE: 3" = 1'-0"

IT IS A VIOLATION OF NEW YORK STATE EDUCATION LAW FOR ANY PERSONS TO ALTER THESE PLANS, SPECIFICATIONS, OR REPORTS IN ANY WAY, UNLESS ACTING UNDER THE DIRECTION OF A LICENSED PROFESSIONAL ENGINEER OR LAND SURVEYOR.

Mark A. Day, PE

STATE OF NEW YORK MARK A. DAY No. 069646 LICENSED PROFESSIONAL ENGINEER

Revisions

Project No. JOB No. | License No. 069646

DAY | STOKOSA ENGINEERING P.C.
3 Van Wyck Lane
Suite 2
Wappingers Falls, New York
(845)-223-3202

PROJECT
Peekskill Firehouse Kitchen Incubator
701 Washington Street
City of Peekskill | Westchester County, New York

DRAWING
Second Floor Framing

SCALE	DRAWN BY	DRAWING No.
As Noted	MAD	S200
DATE	CHECKED BY	
06-12-24	MAD	