NO.	ISSUANCE	DATE	REVISION
1	ISSUED FOR BID	12/07/2023	
2	ISSUED FOR ADDENDUM 2	01/26/2024	

LIST OF DRAWINGS

PHASING
- PH-1 PARTIAL SECOND FLOOR PLAN - PARTIAL PHASING PLANS

SITE
- C-100 SITE PLAN

ABATEMENT
- HM-100 HAZARDOUS MATERIAL NOTES
- HM-102 FIRST FLOOR ABATEMENT PLAN
- HM-103 SECOND FLOOR ABATEMENT PLAN
- HM-104 ROOF ABATEMENT PLAN

STRUCTURAL
- S-1 RTU FRAMING PLANS, SECTIONS AND DETAILS

ARCHITECTURAL
- G1 LOCATION MAP, ABBREVIATIONS, LEGENDS, GENERAL NOTES, GENERAL WINDOW NOTES & GENERAL REMOVAL NOTES
- A-100 GROUND FLOOR PLAN
- A-101 FIRST FLOOR PLAN
- A-102 SECOND FLOOR PLAN
- A-103 SECOND FLOOR NEW BATHROOM PLAN - REMOVALS AND NEW WORK
- A-104 SECOND FLOOR NEW BATHROOM DETAILS AND GUIDELINES
- A-110 ROOF PLAN
- A-111 ROOF DETAILS
- A-112 ROOF DETAILS
- A-113 ROOF DETAILS
- A-114 ROOF DETAILS
- AR-200 SECOND FLOOR REMOVAL REFLECTED CEILING PLAN
- AR-201 ALTERNATE SECOND FLOOR REMOVAL REFLECTED CEILING PLAN
- A-200 SECOND FLOOR REFLECTED CEILING PLAN
- A-201 ALTERNATE SECOND FLOOR REFLECTED CEILING PLAN
- A-300 MAIN BUILDING EXTERIOR ELEVATIONS
- A-301 MAIN BUILDING EXTERIOR ELEVATIONS
- A-500 PARTITION TYPE & MISCELLANEOUS DETAILS
- A-525 MISCELLANEOUS DETAILS
- A-700 DOOR SCHEDULE, TYPES AND DETAILS
- A-725 WINDOW SCHEDULE, A/C UNIT SCHEDULE AND DETAILS
- A-825 PARTIAL FIRST FLOOR FINISH PLAN, FINISH SCHEDULE LEGEND & FINISH SCHEDULE

MECHANICAL
- M-001 ABBREVIATIONS AND SYMBOLS
- MD-100 GROUND FLOOR AND FIRST FLOOR PLANS - DEMOLITION
- MD-101 SECOND FLOOR PLAN - DEMOLITION
- MD-102 ROOF PLAN - DEMOLITION
- M-100 GROUND FLOOR PLAN - NEW WORK
- M-101 FIRST FLOOR PLAN - NEW WORK
- M-102 SECOND FLOOR PLAN - NEW WORK
- M-103 ROOF PLAN - NEW WORK
- M-104 SECOND FLOOR PLAN - DEMOLITION AND NEW WORK
- M-500 SCHEDULES
- M-501 DETAILS
- M-600 CONTROL SCHEMATICS

ELECTRICAL
- E-001 ABBREVIATIONS AND SYMBOLS
- ED-100 GROUND FLOOR, FIRST FLOOR AND FIRST FLOOR PLANS - DEMOLITION
- E-100 GROUND FLOOR PLAN - NEW WORK
- E-101 FIRST FLOOR PLAN - NEW WORK
- E-102 SECOND FLOOR PLAN - NEW WORK
- E-103 SITE LIGHTING PLAN
- E-104 ROOF PLAN - NEW WORK
- E-500 ELECTRIC EQUIPMENT AND CONTROL SCHEDULE
- E-501 PANEL SCHEDULES AND DETAILS
- E-502 ONE LINE LIGHT AND POWER RISER DIAGRAM

PLUMBING
- P-001 ABBREVIATIONS AND SYMBOLS
- P-101 PARTIAL SECOND FLOOR PLAN - DEMOLITION AND NEW WORK
- P-500 SCHEDULES AND DETAILS

SECURITY
- SE-100 GROUND FLOOR
- SE-101 FIRST FLOOR
- SE-102 SECOND FLOOR
- SE-300 CLOSET ELEVATIONS IDF-1
- SE-301 CLOSET ELEVATIONS IDF-2
- SE-303 CCTV ONE LINE DIAGRAM
- SE-700 ISTAR DRAWING WIRING DIAGRAM
- SE-701 BURGLAR & ACCESS INTERFACE
- SE-702-A ULTRA SE TYPICAL WIRING DIAGRAM FOR 16 CR DOORS W/ MOTION REX
- SE-702-B ULTRA SE TYPICAL WIRING DIAGRAM FOR 16 CR DOORS W/ BUILT-IN REX
- SE-703 SECURITY EQUIPMENT DETAIL 1 DOOR TYPICALS
- SE-703-A SECURITY EQUIPMENT DETAIL 1A DOOR TYPICALS
- SE-703-B SECURITY EQUIPMENT DETAIL 1B DOOR TYPICALS
- SE-704 SECURITY EQUIPMENT DETAIL 2 ACCESS DEVICE TYPICALS
- SE-705 SECURITY EQUIPMENT DETAIL 3 ILDA DEVICE TYPICALS
- SE-705-A SECURITY EQUIPMENT DETAIL 4 BURG DEVICE TYPICALS
- SE-706 SECURITY EQUIPMENT DETAIL 5 CCTV TYPICALS

2

YONKERS PUBLIC SCHOOLS

One Larkin Center, Yonkers, New York 10701

ROOF REPLACEMENT AND SELECT INTERIOR UPGRADES - PART 3 OF ROOF, HEATING PLANT & WINDOW REPLACEMENT AND INTERIOR UPGRADES

MARTIN LUTHER KING, JR. ACADEMY

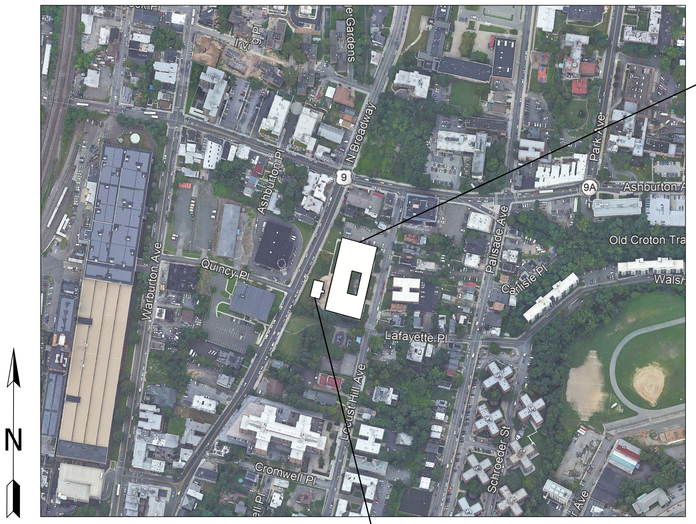

PROJECT LOCATION MAP
SCALE: N.T.S.

MARTIN LUTHER KING, JUNIOR ACADEMY
135 LOCUST AVENUE, YONKERS, NY 10701

MODULAR/ANNEX BUILDING
NOTE: MODULAR BUILDING = ANNEX BUILDING

DESIGN TEAM:

EISENBACH & RUHNKE ENGINEERING, P.C.
291 Genesee Street
Utica, NY 13501
phone: 315.735.1916 fax: 315.735.6365

FULLER AND D'ANGELO P.C. ARCHITECTS AND PLANNERS
45 Knollwood Road, Suite 401
Elmsford, NY 10523
phone: 914.592.4444

ITG LARSON, INC.
155 Lafayette Avenue
White Plains, NY 10603
phone: 914.719.7272

ZANGRILLI ENGINEERING
322 Oriskany Boulevard
Whitesboro, NY 13492
phone: 315.736.7011

WATSKY ASSOCIATES, INC.
20 Madison Avenue
Valhalla, NY 10595
phone: 914.948.3450 fax: 914.948.9493

YONKERS PUBLIC SCHOOLS

BOARD OF EDUCATION

Rev. Steve Lopez
President

Dr. Rosalba Corrado Del Vecchio
Vice President

Amjed I. Kuri — Kevin Cacace

Dr. John Castanaro — Rosemarie P. Linton

Lawrence R. Sykes — Sheila Greenwald

Gail Burns

Dr. Luis Rodriguez
Interim Superintendent of Schools

Michael Pelliccio
Executive Director
School Facilities Management

S.E.D. # 66-23-00-01-0-233-009 YPS JOB # 10875
(MAIN BUILDING)

S.E.D. # 66-23-00-01-0-322-002 YPS JOB # 10925
(MODULAR / ANNEX BUILDING)

BID SET - ADDENDUM 2 *01-26-2024*

00 CP

ER# 19800504 FILE PATH - N:\1 - PROJECT DIRECTORIES\Yonkers Public Schools\Martin Luther King School\19MLK01 CP# 10875 YPS MLK\CAD\Part3Interior\19mlk01 PROJECT TITLE SHEET.dwg

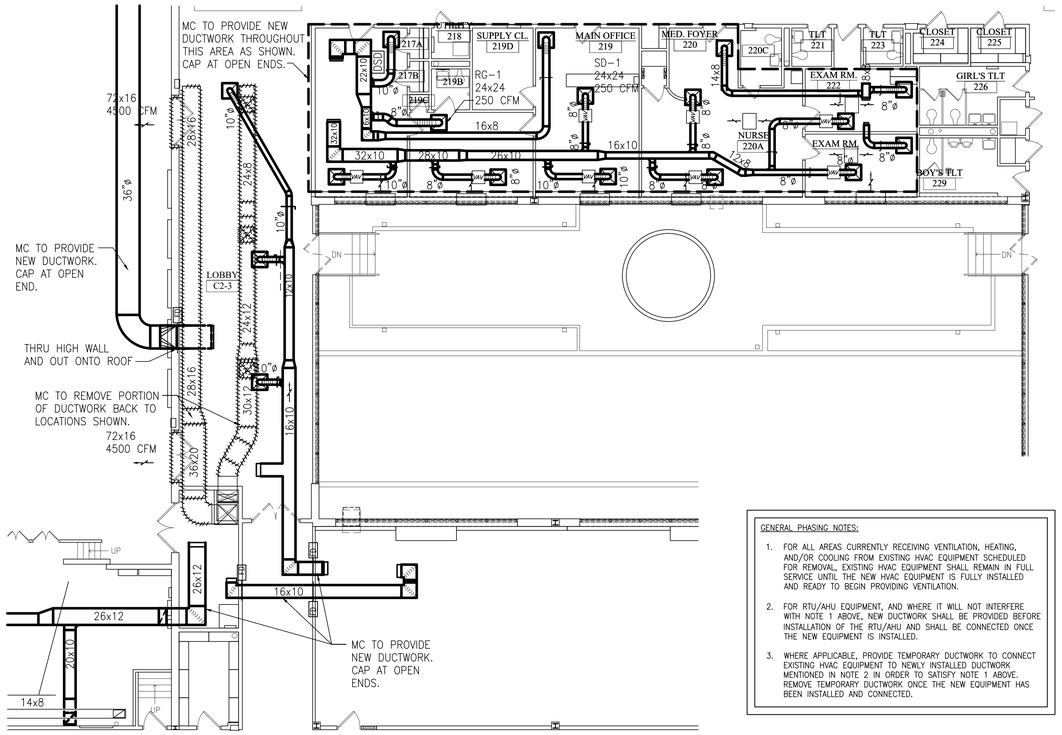

1 PARTIAL SECOND FLOOR PLAN - PHASING PLAN

SCALE: 1/8"=1'-0"

GENERAL PHASING NOTES:

1. FOR ALL AREAS CURRENTLY RECEIVING VENTILATION, HEATING, AND/OR COOLING FROM EXISTING HVAC EQUIPMENT SCHEDULED FOR REMOVAL, EXISTING HVAC EQUIPMENT SHALL REMAIN IN FULL SERVICE UNTIL THE NEW HVAC EQUIPMENT IS FULLY INSTALLED AND READY TO BEGIN PROVIDING VENTILATION.
2. FOR RTU/AHU EQUIPMENT, AND WHERE IT WILL NOT INTERFERE WITH NOTE 1 ABOVE, NEW DUCTWORK SHALL BE PROVIDED BEFORE INSTALLATION OF THE RTU/AHU AND SHALL BE CONNECTED ONCE THE NEW EQUIPMENT IS INSTALLED.
3. WHERE APPLICABLE, PROVIDE TEMPORARY DUCTWORK TO CONNECT EXISTING HVAC EQUIPMENT TO NEWLY INSTALLED DUCTWORK MENTIONED IN NOTE 2 IN ORDER TO SATISFY NOTE 1 ABOVE. REMOVE TEMPORARY DUCTWORK ONCE THE NEW EQUIPMENT HAS BEEN INSTALLED AND CONNECTED.

KEYED NOTES – NEW WORK:

1. GC TO REMOVE CORRIDOR CEILING WHERE SHOWN ON DRAWINGS. MC TO PROVIDE NEW DUCTWORK AS INDICATED AND TEMPORARILY DEACTIVATE HV–1. WORK IS TO BE COORDINATED TO MINIMIZE HVAC DOWNTIME. MC TO REMOVE PORTION OF EXISTING DUCTWORK AS INDICATED. HVAC IN MAIN OFFICE AND ADJACENT ROOMS TO REMAIN ACTIVE. ROOFING CONTRACTOR TO COMPLETE STEEL WORK FOR NEW RTUS BEFORE NEW CORRIDOR CEILING IS INSTALLED.

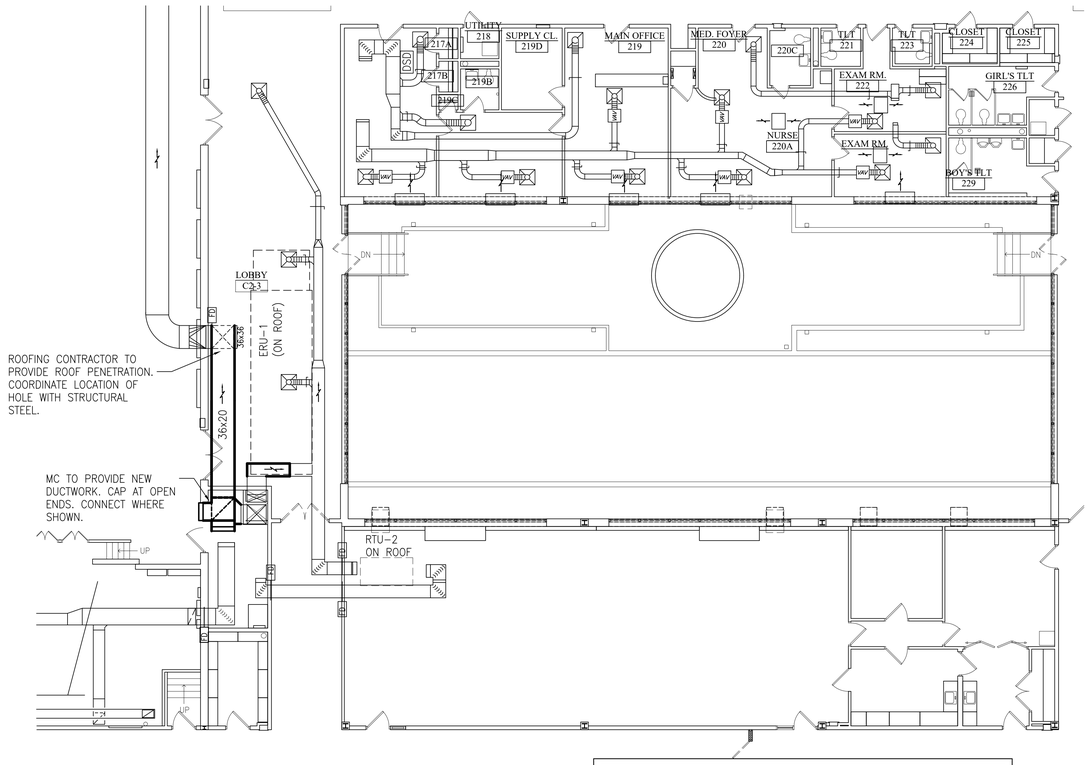

2 PARTIAL SECOND FLOOR PLAN - PHASING PLAN

SCALE: 1/8"=1'-0"

PHASING NOTE:

1. MC TO PROVIDE TEMPORARY CONNECTIONS AS SHOWN TO CONNECT PORTION OF EXISTING DUCTWORK TO NEW DUCTWORK TO PROVIDE TEMPORARY MEANS OF VENTILATION. MC TO REACTIVATE HV–1 AND LEAVE OPERATIONAL.

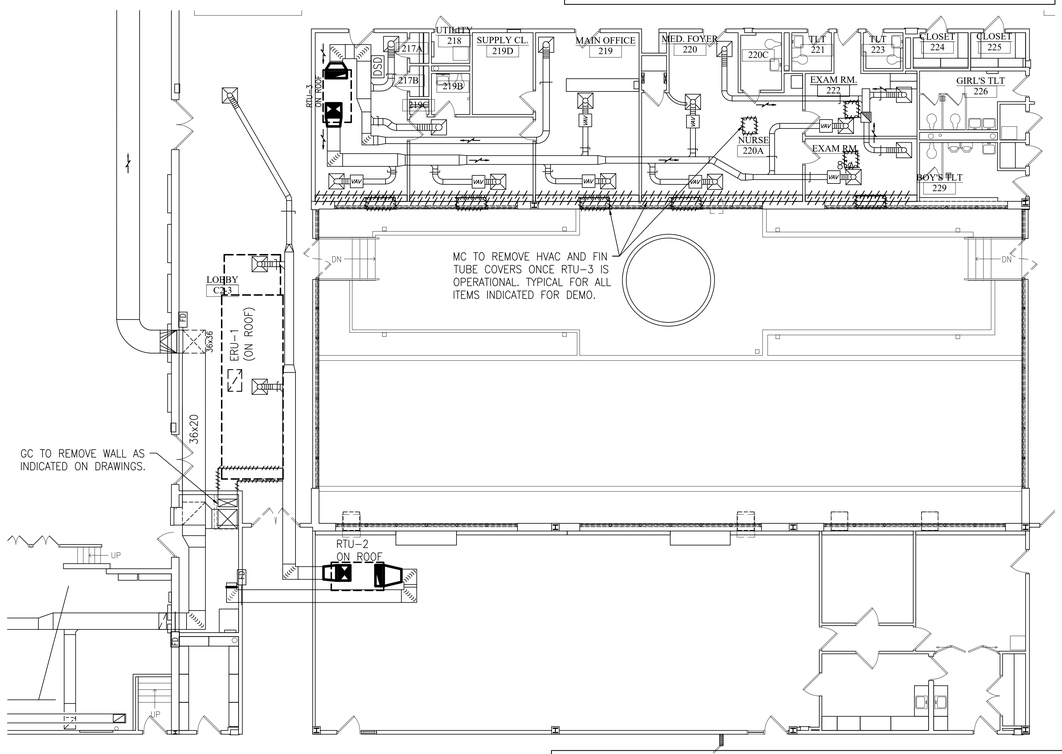

3 PARTIAL SECOND FLOOR PLAN - PHASING PLAN

SCALE: 1/8"=1'-0"

PHASING NOTE:

1. AS RTUS ARE DELIVERED, MC TO INSTALL ACCORDINGLY ON ROOF. ONCE RTU–2 IS FULLY OPERATIONAL, MC TO REMOVE DUCTWORK PROVIDING TEMPORARY CONNECTIONS. MC TO PROVIDE DUCTWORK TO CREATE FINAL CONNECTIONS TO RTU–2&3 AS SHOWN. MC SHALL ACTIVATE RTU–3 AS DUCTWORK AND TESTING IS COMPLETED. AFTERWARDS, MC SHALL DEACTIVATE HVAC IN MAIN OFFICE AND ADJACENT AREAS. MC SHALL REMOVE HVAC EQUIPMENT AND FIN TUBE COVERS. ROOFING CONTRACTOR TO REMOVE PIPE PORTAL AND PATCH ROOF TO MAINTAIN WARRANTY. ALL WORK IS TO BE COORDINATED TO MINIMIZE HVAC DOWNTIME.

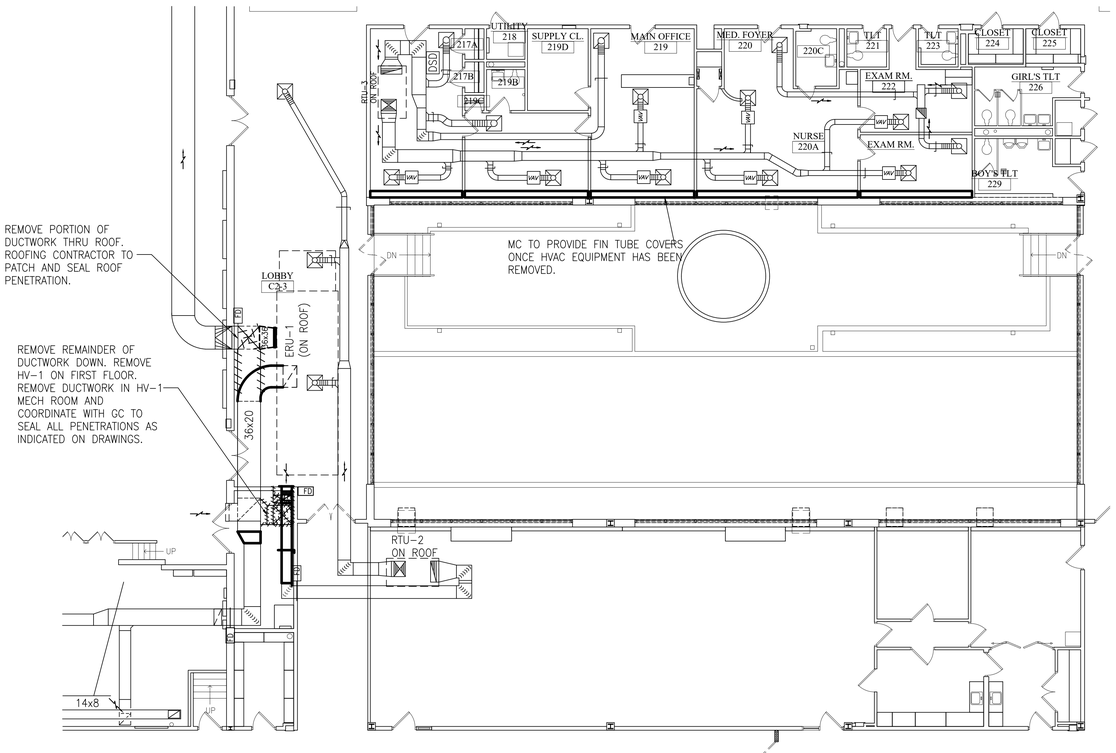

4 PARTIAL SECOND FLOOR PLAN - PHASING PLAN

SCALE: 1/8"=1'-0"

PHASING NOTE:

1. MC TO REMOVE INDICATED DUCTWORK AND PROVIDE FINAL CONNECTIONS TO NEW DUCTWORK FOR ERU–1 AND RTU–2 AS SHOWN. ROOFING CONTRACTOR TO PATCH ROOF TO MAINTAIN WARRANTY. MC TO DEACTIVATE AND REMOVE HV–1. MC AND GC TO PROVIDE WORK ASSOCIATED WITH REMOVING AND CAPPING DUCTWORK SHOWN ON DRAWINGS. MC TO ACTIVATE ERU–1 AND RTU–2. MC TO PROVIDE NEW FINTUBE COVERS IN MAIN OFFICE AND ADJACENT ROOMS.

NOTE: COORDINATE WITH ALL DRAWINGS AND SPECIFICATIONS FOR FULL SCOPE OF WORK. THIS SHEET OUTLINES PHASING FOR ONLY A PORTION OF THE WORK.

IT IS A VIOLATION OF THE LAW FOR ANY PERSON UNLESS HE IS ACTING UNDER THE DIRECTION OF A LICENSED ARCHITECT, ENGINEER OR LANDSCAPE ARCHITECT, TO ALTER ANY ITEM ON THIS PLAN. IN THE EVENT ANY ITEM IS ALTERED, THE ALTERING ARCHITECT, ENGINEER OR LANDSCAPE ARCHITECT SHALL AFFIX TO THE PLAN ALONG WITH A DESCRIPTION OF THE ALTERATION, THE SIGNATURE AND SEAL. COPYRIGHT © 2019

ENGINEER:
Eisenbach & Ruhnke Engineering, P.C.
291 Genesee Street – Utica, NY 13501
Ph.315-735-1916 Fax.Ph.-735-6360
www.erengpc.com

FULLER D'ANGELO P.C.
ARCHITECTS PLANNERS
48 KNOLLWOOD ROAD
ELMSFORD NEW YORK 10523
TEL 914.592.4444
FAX 914.592.1717
WWW.FULLERDANGELO.COM
Copyright 2020 All Rights Reserved by FULLER & D'ANGELO P.C.

ITG Larson, Inc.
155 Lafayette Ave
White Plains, NY 10603

ZANGRILLI ENGINEERING
333 ORISKANY BOULEVARD
WHITESBORO, NEW YORK 13492
(315) 736-7611

ENGINEER STAMP:

STATE OF NEW YORK JACK EISENBACH No. 059445 LICENSED PROFESSIONAL ENGINEER

YONKERS PUBLIC SCHOOLS
ROOF REPLACEMENT AND SELECT INTERIOR UPGRADES - PART 3 OF ROOF HEATING PLANT, WINDOW REPLACEMENT & INTERIOR UPGRADES
Martin Luther King Elementary School
135 Locust Hill Avenue, Yonkers N.Y. 10701
S.E.D.# 66-23-00-01-0-233-009 (MAIN BUILDING)
S.E.D.# 66-23-00-01-0-322-002 (ANNEX BUILDING)

E&R PROJECT NO.	Y19MLK01
YPS NO.	10875
BID ADDENDUM 1	01/26/2024
BID SET	12/07/2023
REVISION	DATE
DRAWN BY	
CHECKED BY	JIE
SHEET SIZE	30"x42"
SCALE	AS SHOWN

SHEET TITLE
PARTIAL SECOND FLOOR PLAN - PARTIAL PHASING PLANS

SHEET NO.
PH-1

FILE PATH - N:\1 – PROJECT DIRECTORIES\Yonkers Public Schools\Martin Luther King School\Y19MLK01 CIP# 10875 YPS MLK\CAD\Part3.Interior\y19mlk01.m102.dwg

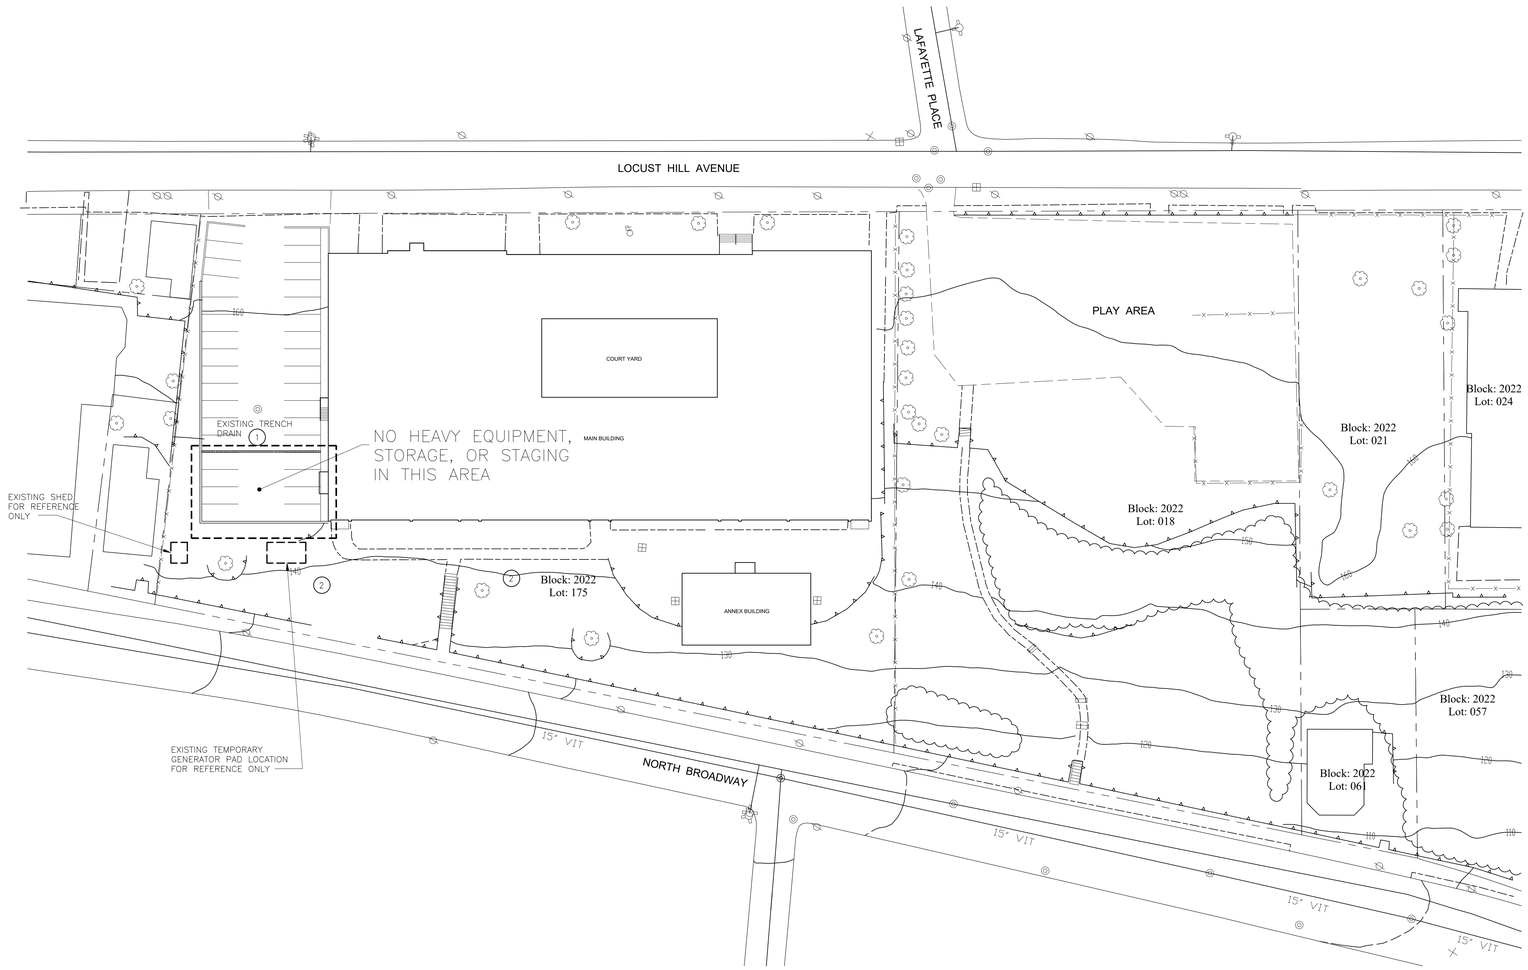

1 SITE PLAN
SCALE: 1/32"=1'-0"

0 2' 4' 8' 16' 32'

KEYED NOTES – NEW WORK:

1. ALL HEAVY EQUIPMENT, STORAGE OR STAGING, ETC MUST STAY EAST OF EXISTING TRENCH DRAIN AT ALL TIMES. THIS APPLIES TO ALL TRADES. COORDINATE WITH DISTRICT REPRESENTATIVE.
2. MOBILIZATION WILL BE AN AREA BEHIND THE BUILDING. COORDINATE WITH DISTRICT REPRESENTATIVE.

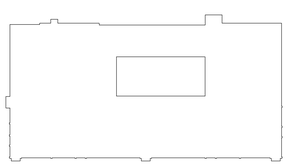

KEY-PLAN
SCALE: NONE

IT IS A VIOLATION OF THE LAW FOR ANY PERSON UNLESS HE IS ACTING UNDER THE DIRECTION OF A LICENSED ARCHITECT OR ENGINEER TO ALTER ANY ITEM ON THIS PLAN IN ANY WAY. IF ANY ITEM IS ALTERED, THE ALTERING ENGINEER OR ARCHITECT AFFIXED ALONG WITH A DESCRIPTION OF THE ALTERATION, THE SIGNATURE AND DATE. COPYRIGHT © 2019

ENGINEER:
Eisenbach & Ruhnke Engineering, P.C.
291 Genesee Street – Utica, NY 13501
Ph.315-720-1916 Fax.315-720-8360
www.erengpc.com

FULLER D'ANGELO P.C.
ARCHITECTS PLANNERS
48 KNOLLWOOD ROAD
ELMSFORD NEW YORK 10523
TEL 914.592.6666
FAX 914.592.1717
WWW.FULLERDANGELO.COM
Copyright 2020 All Rights Reserved by FULLER & D'ANGELO P.C.
ITG Larson, inc.
155 Lafayette Ave
White Plains, NY 10603

ZANGRILLI ENGINEERING
350 ORISKANY BOULEVARD
WHITESBORO, NEW YORK 13492
(315) 736-7811

ENGINEER STAMP:

STATE OF NEW YORK · JACK EISENBACH · No. 059445 · LICENSED PROFESSIONAL ENGINEER

YONKERS PUBLIC SCHOOLS
ROOF REPLACEMENT AND SELECT INTERIOR UPGRADES - PART 3 OF ROOF HEATING PLANT, WINDOW REPLACEMENT & INTERIOR UPGRADES
Martin Luther King Elementary School
135 Locust Hill Avenue, Yonkers N.Y. 10701
S.E.D.# 66-23-00-01-0-233-009 (MAIN BUILDING)
S.E.D.# 66-23-00-01-0-322-002 (ANNEX BUILDING)

E&R PROJECT NO.	Y19MLK01
YPS NO.	10875
BID ADDENDUM 2	01/26/2024
BID SET	12/07/2023
REVISION	DATE
DRAWN BY	
CHECKED BY	JIE
SHEET SIZE	30"x42"
SCALE	AS SHOWN

SHEET TITLE: SITE PLAN

SHEET NO.: C-100

FILE PATH – N:\1 – PROJECT DIRECTORIES\Yonkers Public Schools\Martin Luther King School\Y19MLK01 CP# 10875 YPS MLK\CAD\Plot3.interior\Y19mlk01.c100.dwg

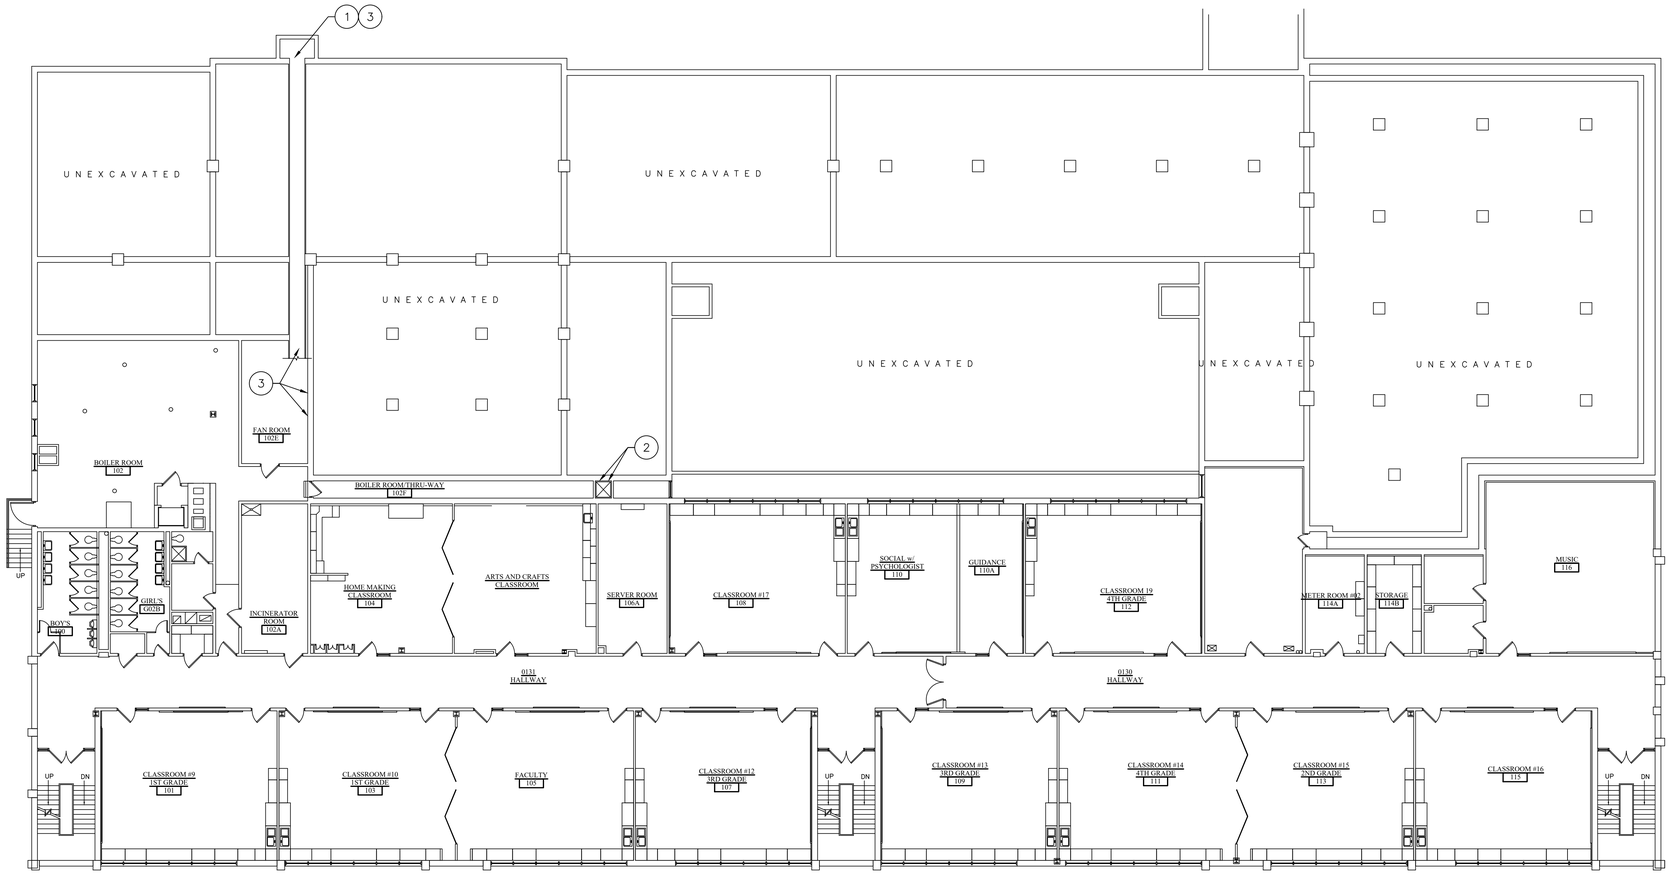

1 FIRST FLOOR

Scale: 3/32" = 1'

N

2

BIDDING NOTE:
ALL WORK ON THIS DRAWING SHALL BE THE RESPONSIBILITY OF THE GENERAL CONTRACTOR.

KEY
SEE NOTES ON HM-100

1. ABATE ASBESTOS & PCB CONTAINING LOUVER CAULK
2. ABATE ASBESTOS CONTAINING DUCT PIN MASTIC
3. CAP ASBESTOS CONTAINING TRANSITE DUCT WORK
4. OPEN WALL CHASES AND ABATE FITTINGS WITHIN
- F: FAN UNIT PLENUM BOX REMOVAL
- #: NUMBER OF ASBESTOS CONTAINING PIPE FITTINGS TO BE ABATED
- ABATE MULTIPLE LAYERS OF FLOOR TILE AND MASTIC
- ASBESTOS PITCH POCKET TAR ABATEMENT
- ALTERNATE-1 ABATE 250 SQUARE FEET ASBESTOS CONTAINING DUCT INSULATION ABOVE LAY-IN CEILING

- A: PCB CONTAINING JOINT CAULK SEALANT (PCB CONCENTRATION LESS THAN 50PPM)
- B: PCB CONTAINING SOFFIT CAULK SEALANT (PCB CONCENTRATION LESS THAN 50PPM)
- C: PCB CONTAINING PANEL CAULK SEALANT (PCB CONCENTRATION GREATER THAN 50PPM)

IT IS A VIOLATION OF THE LAW FOR ANY PERSON, UNLESS HE IS ACTING UNDER THE DIRECTION OF A LICENSED PROFESSIONAL ENGINEER, TO ALTER THIS DOCUMENT IN ANY WAY. IF ANY ALTERATION IS MADE, THE ALTERING ENGINEER SHALL AFFIX TO THE ITEM ALONG WITH A DESCRIPTION OF THE ALTERATION, THE SIGNATURE AND DATE. COPYRIGHT © 2019

ENGINEER:
Eisenbach & Ruhnke Engineering, P.C.
291 Genesee Street – Utica, NY 13501
Ph. 315-735-1916 Fax 315-735-6365
www.eranyc.com

FULLER D'ANGELO P.C.
ARCHITECTS PLANNERS
45 KNOLLWOOD ROAD
ELMSFORD NEW YORK 10523
TEL 914.592.4444
FAX 914.592.1717
WWW.FULLERDANGELO.COM
Copyright 2020 All Rights Reserved by FULLER & D'ANGELO P.C.
ITG Larson, Inc.
155 Lafayette Ave
White Plains, NY 10603

ZANGRILLI ENGINEERING
333 GRISMANY BOULEVARD
WESTBURY, NEW YORK 11590
(516) 756-7611

ENGINEER STAMP:

STATE OF NEW YORK · JACK EISENBACH · LICENSED PROFESSIONAL ENGINEER · NO. 059445

YONKERS PUBLIC SCHOOLS
ROOF REPLACEMENT AND SELECT INTERIOR UPGRADES - PART 3 OF ROOF HEATING PLANT, WINDOW REPLACEMENT & INTERIOR UPGRADES
Martin Luther King Elementary School
135 Locust Hill Avenue, Yonkers N.Y. 10701
S.E.D.# 66-23-00-01-0-233-009 (MAIN BUILDING)
S.E.D.# 66-23-00-01-0-322-002 (ANNEX BUILDING)

E&R PROJECT NO.	Y19MLK01
YPS NO.	10875
BID ADDENDUM 2	01/26/2024
BID SET	12/07/2023
REVISION	DATE
DRAWN BY	
CHECKED BY	JIE
SHEET SIZE	30"x42"
SCALE	AS SHOWN

SHEET TITLE
FIRST FLOOR
ABATEMENT PLAN

SHEET NO.
HM-101

FILE PATH - N:\ - PROJECT DIRECTORIES\Yonkers Public Schools\Martin Luther King School\Y19MLK01 CIP# 10875 YPS MLK\CAD\ABATEMENT-2020\HM 100s CC.dwg

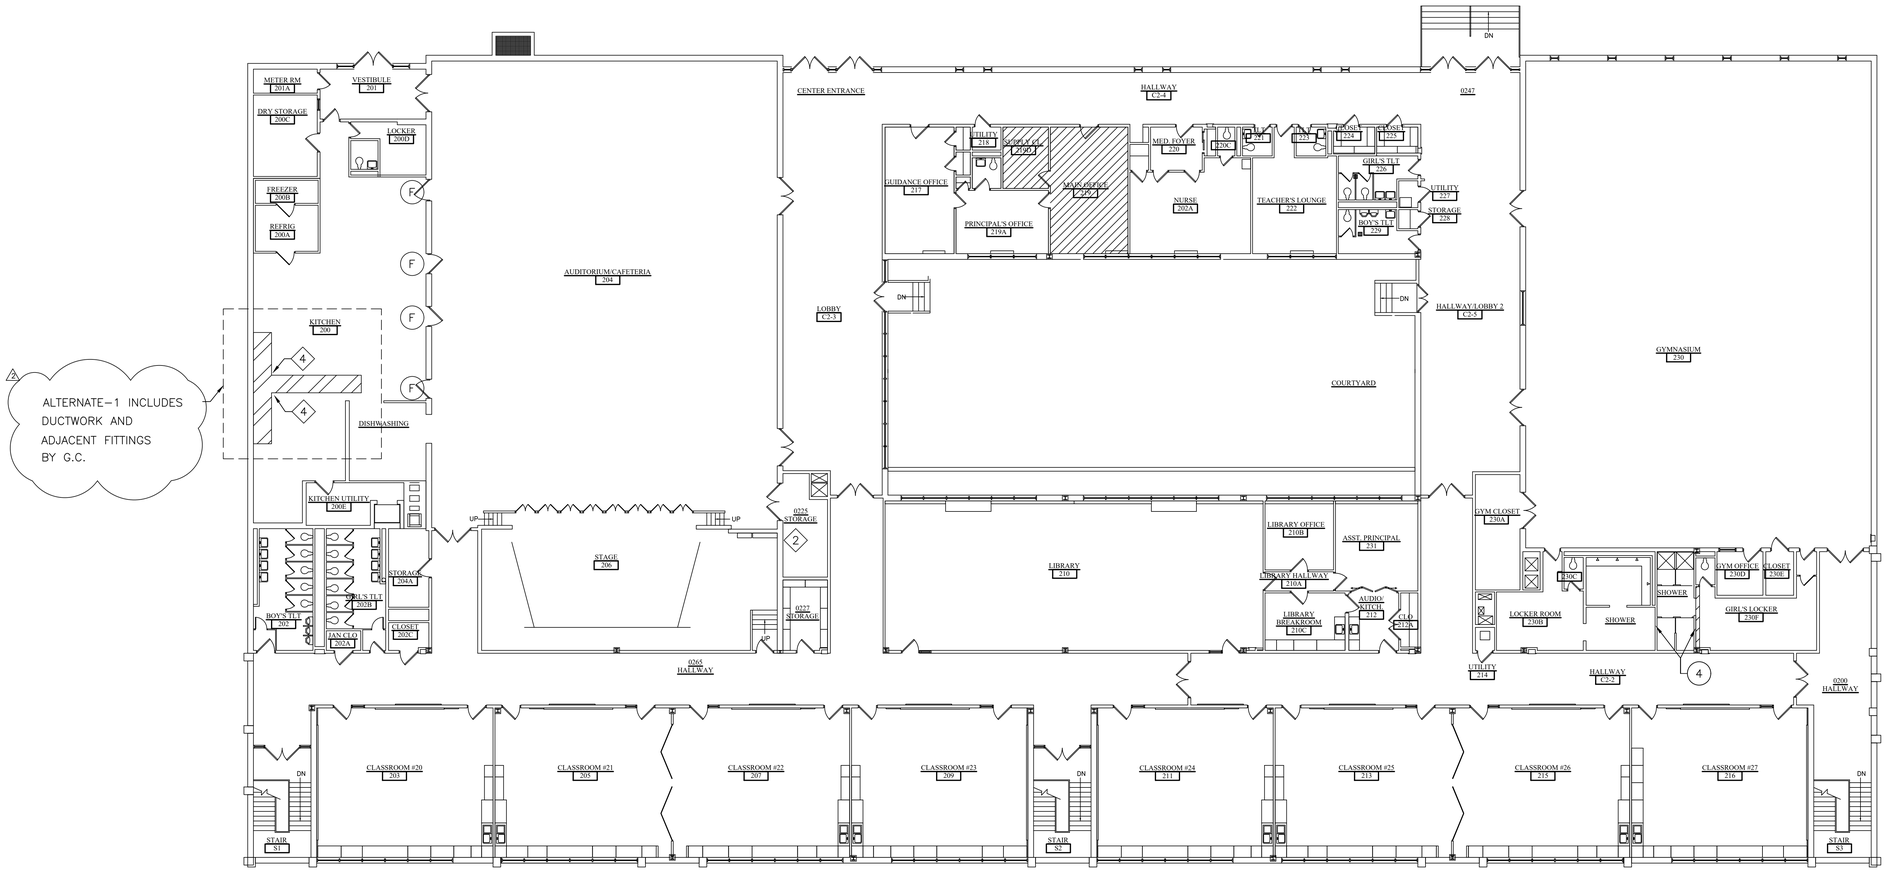

1 SECOND FLOOR

Scale: 3/32" = 1'

BIDDING NOTE:
ALL WORK ON THIS DRAWING SHALL BE THE RESPONSIBILITY OF THE GENERAL CONTRACTOR.

KEY
SEE NOTES ON HM-100

1. ABATE ASBESTOS & PCB CONTAINING LOUVER CAULK
2. ABATE ASBESTOS CONTAINING DUCT PIN MASTIC
3. CAP ASBESTOS CONTAINING TRANSITE DUCT WORK
4. OPEN WALL CHASES AND ABATE FITTINGS WITHIN
- F. FAN UNIT PLENUM BOX REMOVAL
- #. NUMBER OF ASBESTOS CONTAINING PIPE FITTINGS TO BE ABATED
- ABATE MULTIPLE LAYERS OF FLOOR TILE AND MASTIC
- ASBESTOS PITCH POCKET TAR ABATEMENT
- ALTERNATE-1 ABATE 250 SQUARE FEET ASBESTOS CONTAINING DUCT INSULATION ABOVE LAY-IN CEILING

- A. PCB CONTAINING JOINT CAULK SEALANT (PCB CONCENTRATION LESS THAN 50PPM)
- B. PCB CONTAINING SOFFIT CAULK SEALANT (PCB CONCENTRATION LESS THAN 50PPM)
- C. PCB CONTAINING PANEL CAULK SEALANT (PCB CONCENTRATION GREATER THAN 50PPM)

IT IS A VIOLATION OF THE LAW FOR ANY PERSON, UNLESS HE IS ACTING UNDER THE DIRECTION OF A LICENSED PROFESSIONAL ENGINEER, TO ALTER THIS DRAWING IN ANY WAY. IF ANY ALTERATIONS ARE MADE, THE ENGINEER PREPARING THE ALTERATION SHALL AFFIX TO THE DOCUMENT HIS SEAL AND THE NOTATION "ALTERED BY" FOLLOWED BY HIS SIGNATURE AND THE SPECIFIC DESCRIPTION OF THE ALTERATION. THE SIGNATURE AND DATE. COPYRIGHT © 2019

ENGINEER:
Eisenbach & Ruhnke Engineering, P.C.
291 Genesee Street – Utica, NY 13502
Ph. 315-735-1916 Fax 315-735-6365
www.eranyc.com

FULLER D'ANGELO P.C.
ARCHITECTS PLANNERS
45 KNOLLWOOD ROAD
ELMSFORD NEW YORK 10523
TEL 914.592.4444
FAX 914.592.1717
WWW.FULLERDANGELO.COM
Copyright 2020 All Rights Reserved by FULLER & D'ANGELO P.C.
ITG Larson, Inc.
155 Lafayette Ave
White Plains, NY 10603

ZANGRILLI ENGINEERING
333 GUIDERANY BOULEVARD
WESTBURY, NEW YORK 11590
(315) 736-7611

ENGINEER STAMP:
STATE OF NEW YORK · JACK EISENBACH · No. 059445 · LICENSED PROFESSIONAL ENGINEER

YONKERS PUBLIC SCHOOLS
ROOF REPLACEMENT AND SELECT INTERIOR UPGRADES - PART 3 OF ROOF HEATING PLANT, WINDOW REPLACEMENT & INTERIOR UPGRADES
Martin Luther King Elementary School
135 Locust Hill Avenue, Yonkers N.Y. 10701
S.E.D.# 66-23-00-01-0-233-009 (MAIN BUILDING)
S.E.D.# 66-23-00-01-0-322-002 (ANNEX BUILDING)

E&R PROJECT NO.	Y19MLK01
YPS NO.	10875
BID ADDENDUM 2	01/26/2024
BID SET	12/07/2023
REVISION	DATE
DRAWN BY	
CHECKED BY	JIE
SHEET SIZE	30"x42"
SCALE	AS SHOWN

SHEET TITLE
SECOND FLOOR ABATEMENT PLAN

SHEET NO.
HM-102

FILE PATH - N:\Y - PROJECT DIRECTORIES\Yonkers Public Schools\Martin Luther King School\Y19MLK01 CP# 10875 YPS MLK\CAD\ABATEMENT-2020\VIM 100s GC.dwg

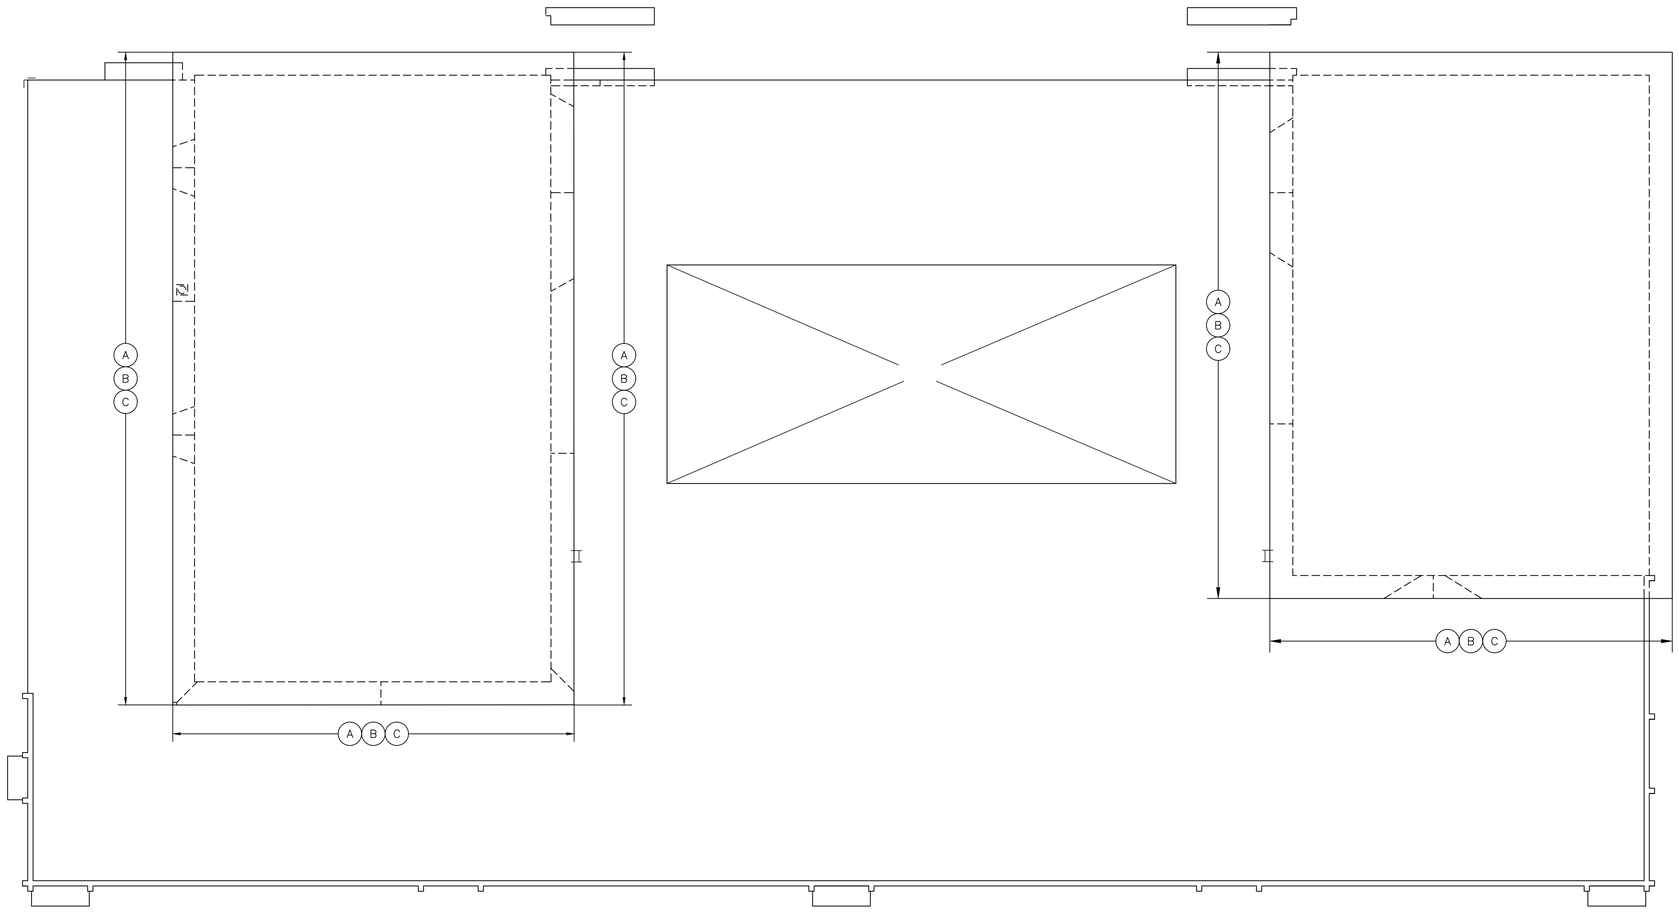

1 ROOF PLANS

Scale: 3/32" = 1'

BIDDING NOTE:
ALL WORK ON THIS DRAWING SHALL BE THE RESPONSIBILITY OF THE ROOFING CONTRACTOR.

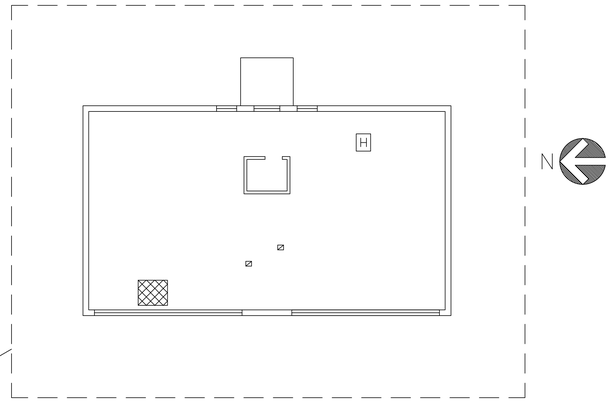

NOTE:
ALL WORK FOR THE ANNEX ROOF TO BE SUBMITTED AS A SEPARATE BID. SEE SPECIFICATIONS.

KEY
SEE NOTES ON HM-100

1. ABATE ASBESTOS & PCB CONTAINING LOUVER CAULK
2. ABATE ASBESTOS CONTAINING DUCT PIN MASTIC
3. CAP ASBESTOS CONTAINING TRANSITE DUCT WORK
4. OPEN WALL CHASES AND ABATE FITTINGS WITHIN
- F: FAN UNIT PLENUM BOX REMOVAL
- #: NUMBER OF ASBESTOS CONTAINING PIPE FITTINGS TO BE ABATED
- ABATE MULTIPLE LAYERS OF FLOOR TILE AND MASTIC
- ASBESTOS PITCH POCKET TAR ABATEMENT
- ALTERNATE-1 ABATE 250 SQUARE FEET ASBESTOS CONTAINING DUCT INSULATION ABOVE LAY-IN CEILING

- A: PCB CONTAINING JOINT CAULK SEALANT (PCB CONCENTRATION LESS THAN 50PPM)
- B: PCB CONTAINING SOFFIT CAULK SEALANT (PCB CONCENTRATION LESS THAN 50PPM)
- C: PCB CONTAINING PANEL CAULK SEALANT (PCB CONCENTRATION GREATER THAN 50PPM)

IT IS A VIOLATION OF THE LAW FOR ANY PERSON, UNLESS HE IS ACTING UNDER THE DIRECTION OF A LICENSED PROFESSIONAL ENGINEER, TO ALTER THIS DRAWING IN ANY WAY. IF THIS DRAWING IS ALTERED, THE ALTERING ENGINEER SHALL AFFIX TO THE DRAWING HIS SEAL AND ALONG WITH A DESCRIPTION OF THE ALTERATION, THE SIGNATURE AND DATE. COPYRIGHT © 2019

ENGINEER:
Eisenbach & Ruhnke Engineering, P.C.
291 Genesee Street – Utica, NY 13501
Ph. 315-735-1916 Fax 315-735-6365
www.erengpc.com

FULLER D'ANGELO P.C.
ARCHITECTS PLANNERS
45 KNOLLWOOD ROAD
ELMSFORD NEW YORK 10523
TEL 914.592.4444
FAX 914.592.1717
WWW.FULLERDANGELO.COM
Copyright 2020 All Rights Reserved by FULLER & D'ANGELO P.C.
ITG Larson, Inc.
155 Lafayette Ave
White Plains, NY 10603

ZANGRILLI ENGINEERING
333 GRUMANN BOULEVARD
WESTBURY, NEW YORK 11590
(315) 736-7611

ENGINEER STAMP:

STATE OF NEW YORK
JACK EISENBACH
No. 059445
LICENSED PROFESSIONAL ENGINEER

YONKERS PUBLIC SCHOOLS
ROOF REPLACEMENT AND SELECT INTERIOR UPGRADES - PART 3 OF ROOF HEATING PLANT, WINDOW REPLACEMENT & INTERIOR UPGRADES
Martin Luther King Elementary School
135 Locust Hill Avenue, Yonkers N.Y. 10701
S.E.D.# 66-23-00-01-0-233-009 (MAIN BUILDING)
S.E.D.# 66-23-00-01-0-322-002 (ANNEX BUILDING)

E&R PROJECT NO.	Y19MLK01
YPS NO.	10875
BID ADDENDUM 2	01/26/2024
BID SET	12/07/2023
REVISION	DATE
DRAWN BY	
CHECKED BY	JIE
SHEET SIZE	30"x42"
SCALE	AS SHOWN

SHEET TITLE
ROOF ABATEMENT PLAN

SHEET NO.
HM-103

FILE PATH -->N:\1 - PROJECT DIRECTORIES\Yonkers Public Schools\Martin Luther King School\Y19MLK01 CM# 10875 YPS MLK\CAD\ABATEMENT - 2020\YM 100s DC.dwg

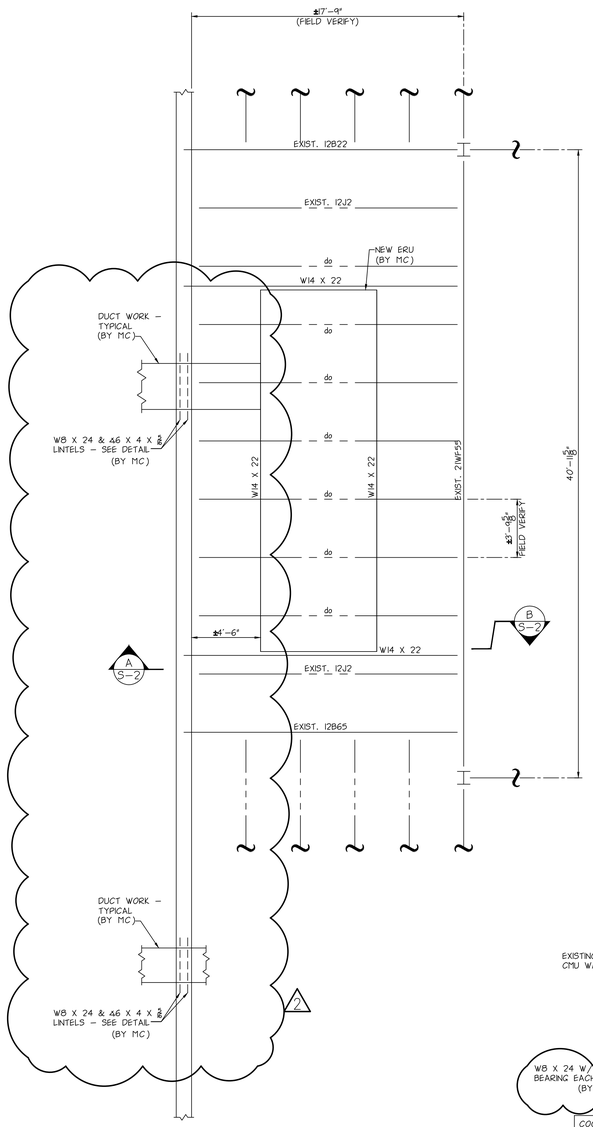

ERU/1 FRAMING PLAN

SCALE: 1/4" = 1'-0"

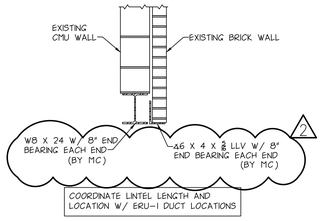

LINTEL DETAIL

SCALE: 3/4" = 1'-0"

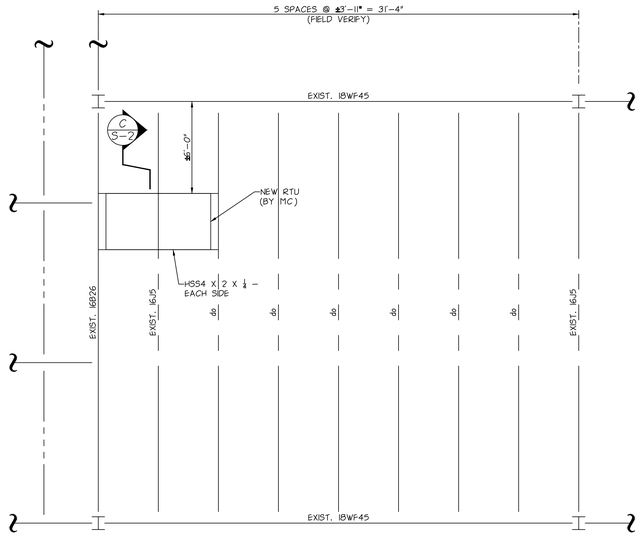

RTU/2 FRAMING PLAN

SCALE: 1/4" = 1'-0"

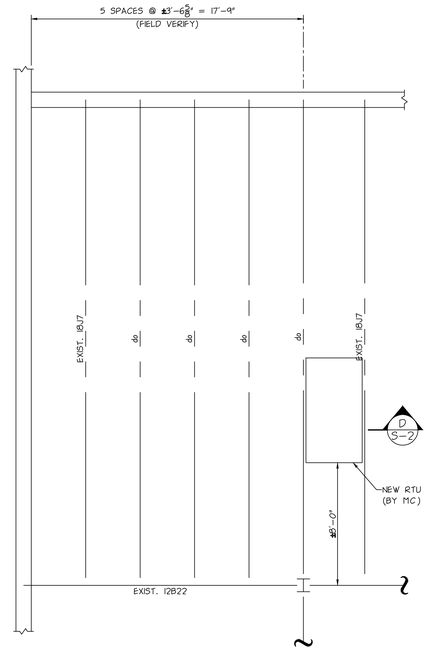

RTU/3 FRAMING PLAN

SCALE: 1/4" = 1'-0"

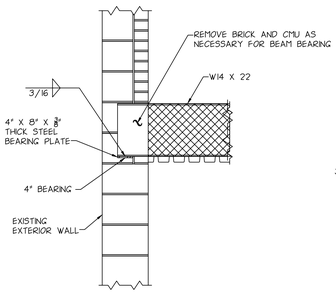

SECTION A S-2

SCALE: 3/4" = 1'-0"

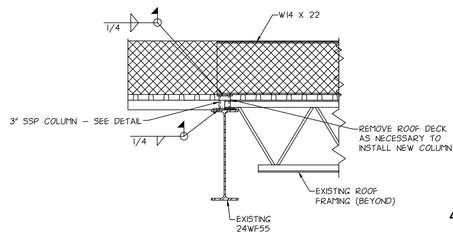

SECTION B S-2

SCALE: 3/4" = 1'-0"

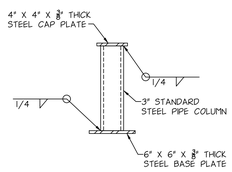

COLUMN DETAIL

SCALE: 1 1/2" = 1'-0"

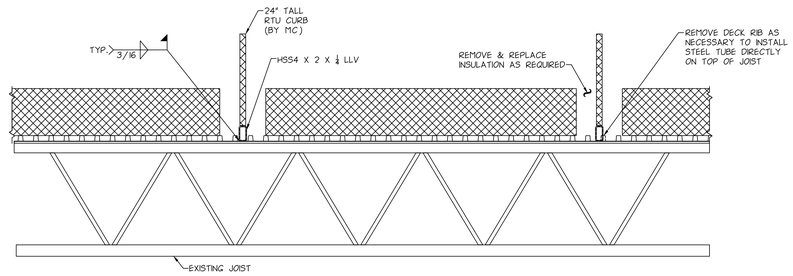

SECTION C S-2

SCALE: 3/4" = 1'-0"

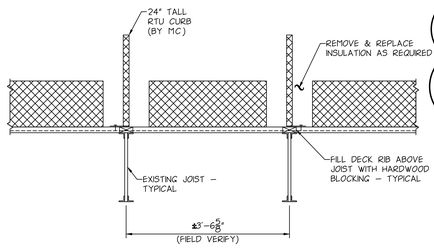

SECTION D S-2

SCALE: 3/4" = 1'-0"

BIDDING NOTE:
EXCEPT WHERE NOTED "BY MC", ALL WORK ON THIS DRAWING SHALL BE THE RESPONSIBILITY OF THE ROOFING CONTRACTOR.

GENERAL NOTES

1. STRUCTURAL STEEL:
   - A. DESIGN STANDARD. . . . . A.I.S.C. 2010
   - B. DETAILING STANDARD. . . . . A.I.S.C. 2010
   - C. WIDE FLANGE SHAPES . . . . . A.S.T.M. A992
   - D. ANGLES, CHANNELS, PLATES AND BARS . . . . . A.S.T.M. A36
   - E. TUBES . . . . . A.S.T.M. A501
   - F. PIPES . . . . . A.S.T.M. A53, TYPE "E", GRADE "B"
   - G. SHOP COAT . . . . . HOT DIPPED GALVANIZED PER A.S.TM. A525
2. CONNECTIONS:
   - A. WELDS. . . . . E 70 XX ELECTRODES

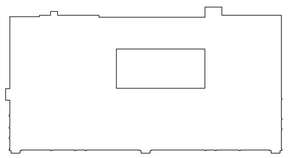

KEY-PLAN
SCALE: NONE

IT IS A VIOLATION OF THE LAW FOR ANY PERSON UNLESS HE IS ACTING UNDER THE DIRECTION OF A LICENSED PROFESSIONAL ENGINEER TO ALTER ANY ITEM ON THIS DRAWING IN ANY WAY. IF ANY ITEM BEARING THE SEAL AFFIXED HERETO IS ALTERED, THE ALTERING ENGINEER SHALL AFFIX TO THE DOCUMENT HIS SEAL ALONG WITH A DESCRIPTION OF THE ALTERATION, THE SIGNATURE AND DATE. COPYRIGHT © 2019

ENGINEER:
Eisenbach & Ruhnke Engineering, P.C.
291 Genesee Street - Utica, NY 13501
Ph.315-735-1916 Fax.315-735-8360
www.erengpc.com

FULLER D'ANGELO P.C.
ARCHITECTS PLANNERS
48 KNOLLWOOD ROAD
ELMSFORD NEW YORK 10523
TEL 914.592.4444
FAX 914.592.1717
WWW.FULLERDANGELO.COM
Copyright 2020 All Rights Reserved by FULLER & D'ANGELO P.C.
ITG Larson, Inc.
155 Lafayette Ave
White Plains, NY 10603

ZANGRILLI ENGINEERING
350 ORISKANY BOULEVARD
WHITESBORO, NEW YORK 13492
(315) 736-7811

ENGINEER STAMP:

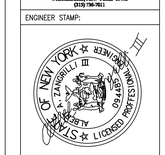

YONKERS PUBLIC SCHOOLS
ROOF REPLACEMENT AND SELECT INTERIOR UPGRADES - PART 3 OF ROOF REPLACEMENT & INTERIOR & WINDOW REPLACEMENT & INTERIOR UPGRADES
Martin Luther King Elementary School

135 Locust Hill Avenue, Yonkers N.Y. 10701
S.E.D.# 66-23-00-01-0-233-009 (MAIN BUILDING)
S.E.D.# 66-23-00-01-0-322-602 (ANNEX BUILDING)

E&R PROJECT NO.	Y19MLK01
YPS NO.	10875
BID ADDENDUM 2	01/26/2024
BID SET	12/07/2023
REVISION	DATE
DRAWN BY	
CHECKED BY	JE
SHEET SIZE	30"x42"
SCALE	AS SHOWN

SHEET TITLE
RTU FRAMING PLANS, SECTIONS AND DETAILS

SHEET NO.
S-1

FILE Path - N:\1 - PROJECT DIRECTORIES\Yonkers Public Schools\Martin Luther King - School\Y19MLK01 DIR# 10875 YPS MLK\ZAD\Dwg\13.Interior\Y19mlk01s-1.dwg

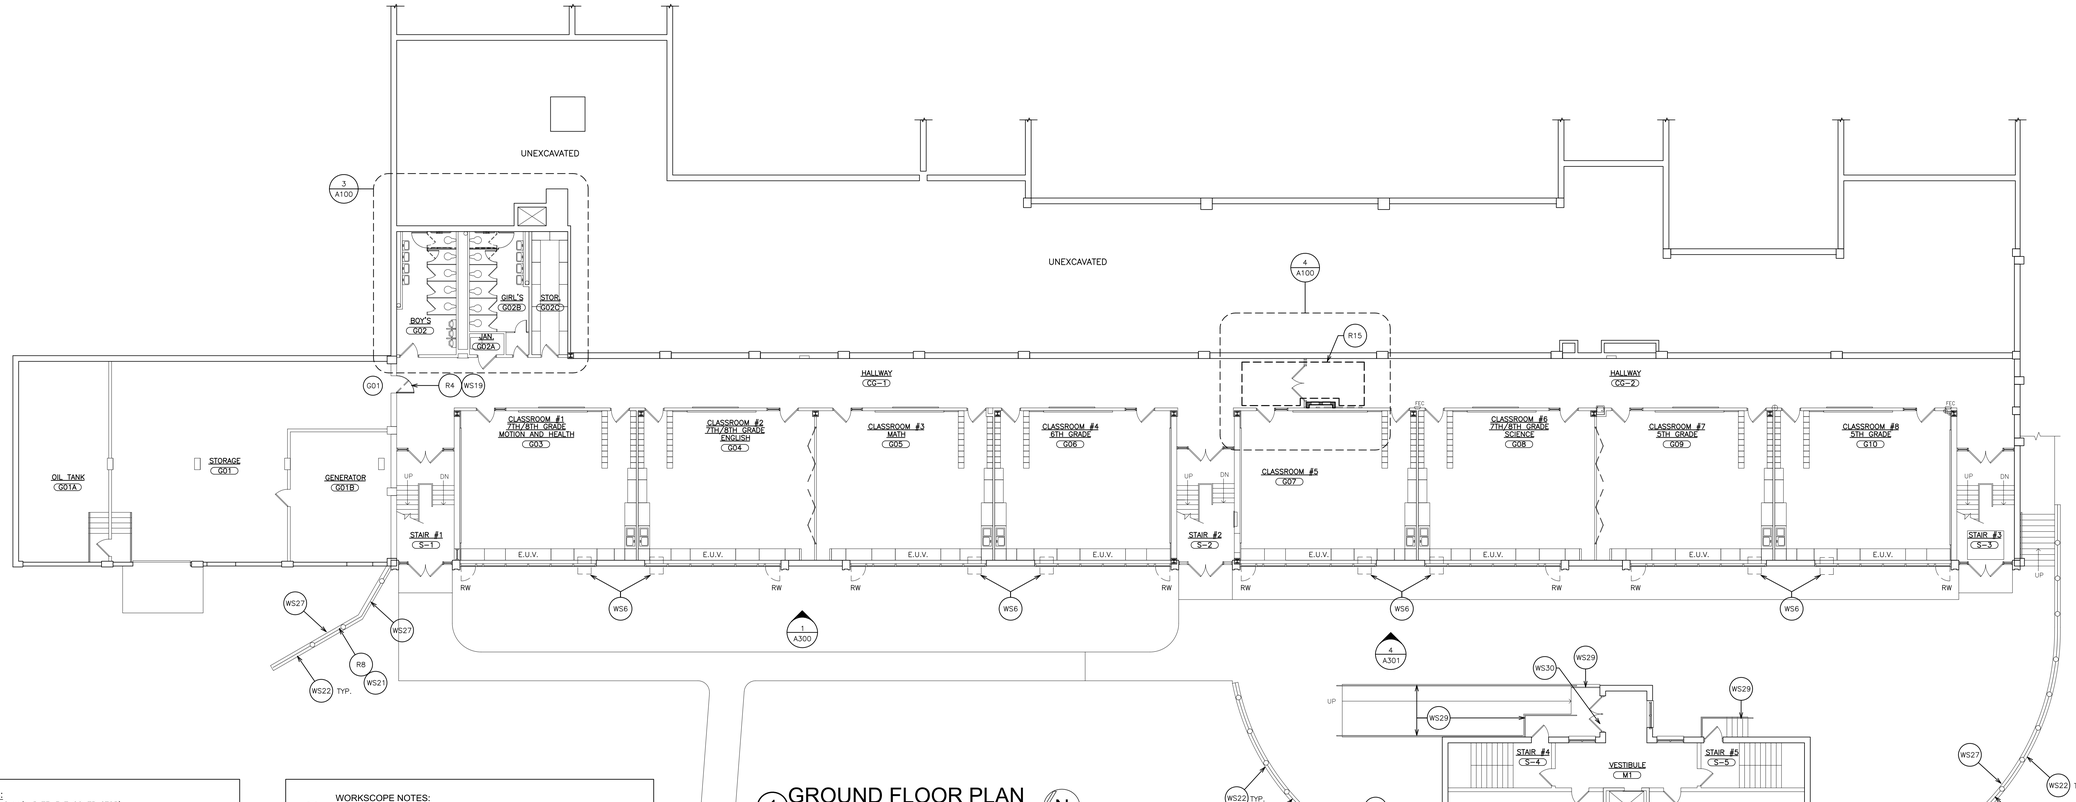

1 GROUND FLOOR PLAN
SCALE: 3/32" = 1'-0"

0 2' 8' 4' 16'

REMOVAL NOTES:
(COORDINATE REMOVALS W/ ABATEMENT CONTRACTOR)

- R1 REMOVE EXISTING DOORS, METAL FRAMES, TRANSOMS, HARDWARE, SADDLES AND ALL RELATED ITEMS, EXISTING LINTEL TO REMAIN. PATCH ALL DISTURBED SURFACES TO MATCH EXISTING ADJACENT SURFACES.
- R2 SAW-CUT AND REMOVE CMU PARTITION(S) FROM SLAB TO STRUCTURE ABOVE. PATCH DISTURBED SURFACES TO MATCH EXISTING ADJACENT SURFACES. GRIND DOWN ANY HIGH SPOTS UNDER EXISTING WALL. FLASH PATCH SMOOTH TO ADJACENT SURFACES.
- R3 SAW-CUT AND REMOVE PORTION OF CMU PARTITION FOR INSTALLATION OF NEW DUCK WORK & LOUVER. WORK IN MANNER WHICH PROVIDE CONTINUOUS SUPPORT OF MASONRY ABOVE. SEE DETAIL 3/A500. SEE M-DWGS FOR ADDITIONAL INFORMATION.
- R4 REMOVE EXISTING DOORS, METAL FRAMES, TRANSOMS, HARDWARE, SADDLES, SIDE-LITES AND ALL RELATED ITEMS. PATCH ALL DISTURBED SURFACES TO MATCH EXISTING ADJACENT SURFACES.
- R5 NOT USED.
- R6 REMOVE EXISTING A/C UNIT, SLEEVE, BRACKETS, SUPPORTS, AND ALL ASSOCIATED ITEMS. TURN OVER TO OWNER.
- R7 NOT USED.
- R8 REMOVE EXISTING CHAIN LINK FENCE, POSTS, FOOTINGS, FABRIC AND ALL RELATED ITEMS.
- R9 REMOVE EXISTING STOPS, METAL PANELS, GLASS AND ALL RELATED ITEMS. PROVIDE AND INSTALL NEW METAL PANELS, STOP AND ALL RELATED ITEMS. PAINT TO MATCH DOOR FRAMES.
- R10 REMOVE PORTION OF EXISTING TOILET PARTITIONS, TO ENLARGE FOR AMBULATORY STALL. PROVIDE NEW TOILET PARTITIONS MATCH EXISTING ADJACENT COLOR AND TEXTURE. PROVIDE NEW GRABS BARS (2)BOBRICK #B5806-42.99 & (1)#B5806-18.99 AMBULATORY EACH STALL) & ACCESSORIES.
- R11 SAW-CUT AND REMOVE PORTION OF GYPSUM BOARD & METAL STUD PARTITION(S) FOR INSTALLATION OF NEW DOOR/FRAME. PATCH DISTURBED SURFACES TO MATCH EXISTING ADJACENT SURFACES. FLASH PATCH SMOOTH TO ADJACENT SURFACES.
- R12 REMOVE ALL ACOUSTICAL CEILING PANELS, SUSPENSION SYSTEM. EXISTING LIGHTING & DEVICE CEILING MOUNTED TO BE REMOVED AND STORED. REINSTALLED UPON COMPLETION OF COMPLETION OF WORK.
- R13 SAW-CUT AND REMOVE PORTION OF CMU PARTITION(S) FOR INSTALLATION OF NEW DOOR/FRAME. PATCH DISTURBED SURFACES TO MATCH EXISTING ADJACENT SURFACES. GRIND DOWN ANY HIGH SPOTS UNDER EXISTING WALL. FLASH PATCH SMOOTH TO ADJACENT SURFACES. WORK IN A MANNER THAT PROVIDES CONTINUOUS SUPPORT OF MASONRY ABOVE.
- R14 REMOVE EXISTING SUSPENDED CEILING ASSEMBLY (2x4 OR 2x2), SUSPENSION SYSTEM, PANELS, WALL ANGLES, SEISMIC TIES AND ALL RELATED ITEMS. COORDINATE WORK WITH E-CONTRACTOR. PATCH ALL DISTURBED SURFACES TO MATCH EXISTING ADJACENT SURFACES.
- R15 2x2 OR 2x4 SUSPENDED ACOUSTICAL CEILING. CONTRACTOR TO CAREFULLY REMOVE AND STORE EXISTING CEILING PANELS AND GRID SYSTEM AS REQUIRED TO ACCESS WORK AREAS. REPLACE ANY DAMAGED CEILING PANELS AND OR GRID. REINSTALL GRID AND PANELS UPON COMPLETION OF WORK. CONTRACTOR TO PROVIDE 2 BOXES OF EACH TYPE OF ACOUSTICAL CEILING PANELS (MATCH EXISTING) TO OWNER.
- R16 REMOVE EXISTING MARKER BOARDS, TACK BOARDS & ALL RELATED ITEMS. PATCH DISTURBED SURFACES TO MATCH EXISTING ADJACENT SURFACES.
- R17 REMOVE EXISTING VCT FLOOR TILE, (MULTIPLE LAYER MAY EXIST) WALL BASE, TRANSITION STRIPS, MASTIC AND SUBSTRATE DOWN TO EXISTING SLAB. MECHANICALLY PROFILE 100% OF EXISTING FLOOR SLAB FOR NEW FLOOR FINISHES.
- R18 REMOVE EXISTING LIGHT FIXTURE & CEILING MOUNTED DEVICES. SEE ELECTRICAL DRAWINGS.

WORKSCOPE NOTES:

- WS1 PROVIDE NEW LOW-E INSULATED GLASS IN EXISTING CURTAIN WALL FRAMING.
- WS2 INFILL EXISTING DUCT OPENING. SEE DETAIL 11/A525.
- WS3 REMOVE EXISTING HARDWARE MOUNTED ON EXISTING DOORS AND FRAME FOR INSTALLATION OF NEW ACCESS CONTROL HARDWARE. PROVIDE AND INSTALL NEW CARD READERS, DOOR CONTACTS, ELECTRIC STRIKE & ACCESS CONTROL SYSTEM. RUN ALL NEW WIRING WITH-IN EXISTING HOLLOW METAL DOOR FRAMES. SEE HARDWARE SCHEDULE AND SECURITY DRAWINGS FOR HARDWARE AND ADDITIONAL INFORMATION.
- WS4 NOT USED.
- WS5 NOT USED.
- WS6 NEW WALL A/C UNIT AND SLEEVE FURNISHED BY HVAC CONTRACTOR AND INSTALLED BY G.C. OPENING IN METAL PANELS BY G.C. G.C. TO PROVIDE BRACKETS. SEE DETAIL C/A725.
- WS7 SCRAPE, WIRE BRUSH, PRIME AND PAINT EXISTING STEEL LINTEL. COLOR TO MATCH BRICK.
- WS8 PROVIDE NEW ACOUSTICAL CEILING PANELS IN EXISTING GRID CUT AS REQUIRED. PROVIDE WALL ANGLES AND RUNNERS SUPPORTS AS REQUIRED.
- WS9 NOT USED.
- WS10 NOT USED.
- WS11 NOT USED.
- WS12 PROVIDE SUSPENDED ACOUSTICAL CEILING SYSTEM & ALL RELATED ITEMS. ELECTRICAL CONTRACTOR TO REINSTALL EXISTING LIGHT FIXTURES & CEILING MOUNTED DEVICES. SEE SPECIFICATIONS FOR ADDITIONAL INFORMATION. SEE DETAILS A500.
- WS13 PROVIDE SUSPENDED ACOUSTICAL CEILING SYSTEM & ALL RELATED ITEMS. ELECTRICAL CONTRACTOR TO PROVIDE NEW LIGHT FIXTURES & CEILING MOUNTED DEVICES. COORDINATE INSTALLATION. SEE SPECIFICATIONS FOR ADDITIONAL INFORMATION. SEE DETAILS A500.
- WS14 PREPARE EXISTING WALL SURFACES FOR PAINTING. FILL ALL HOLES, CRACKS, DEPRESSIONS, ETC. AND GRIND DOWN ANY HIGH SPOTS OR PROTRUSIONS. FEATHER PATCHING MATERIAL TO PROVIDE SMOOTH TRANSITION TO ADJOINING SURFACES.
- WS15 PROVIDE CEMENT-BASED SELF-LEVELING UNDERLAYMENT TO ACHIEVE FLUSH CONDITION WITH ADJACENT FLOOR(S) ON 100% FLOOR SURFACE.
- WS16 PROVIDE FLOOR FINISH. SEE FINISH SCHEDULE AND FINISH PLANS.
- WS17 PROVIDE CMU PARTITION / INFILL. TOOTHED INTO EXISTING CMU WALL. MATCH EXISTING CMU THICKNESS.
- WS18 ELECTRICAL CONTRACTOR PROVIDE AND INSTALL MAGNETIC HOLD OPEN DEVICE. COORDINATE DOOR INSTALLATION AND SWING WITH DEVISE LOCATION.
- WS19 INSTALL NEW DOOR, FRAME AND HARDWARE. SEE DOOR DETAILS & SCHEDULE.
- WS20 NOT USED.
- WS21 INSTALL NEW 6 FT. HIGH VINYL COATED CHAIN LINK FENCE & FOOTINGS. SEE DETAIL 5/A525 AND SPECIFICATIONS.
- WS22 REMOVE EXISTING SEALANT AND BACKER ROD PERIMETER JOINT. CLEAN RESIDUE FROM EXISTING ADJACENT SURFACES. PROVIDE SEALANT AND CLOSED-CELL BACKER ROD.
- WS23 REPOINT EXISTING MASONRY JOINTS APPROXIMATELY 100 S.F. SEE DETAIL 6/A525. (REPLACE CRACKED OR LOOSE BRICK AS REQUIRED.)
- WS24 NOT USED.
- WS25 NOT USED.
- WS26 NOT USED.
- WS27 PREPARE EXISTING FOUNDATION WALL SURFACES FOR PAINTING. REMOVE EXISTING PAINT, FILL ALL HOLES, CRACKS, DEPRESSIONS, ETC. SCRAPE, WIRE BRUSH EXISTING RUSTING REBAR. APPLY EPOXY RUST ENCAPSULATING PAINT. GRIND DOWN ANY HIGH SPOTS OR PROTRUSIONS. FEATHER PATCHING MATERIAL TO PROVIDE SMOOTH TRANSITION TO ADJOINING SURFACES. SEE SPECIFICATION FOR ADDITIONAL INFORMATION.
- WS28 PROVIDE 2" INSULATED METAL PANELS (IP-2) AT ABANDONED DUCT OPENINGS. PROVIDE BACKER ROD AND PERIMETER SEALANT. (PANELS TO BE INSTALLED BY ABATEMENT SUBCONTRACTOR)
- WS29 SCRAPE, WIRE BRUSH, PRIME & PAINT EXISTING STEEL HANDRAILS & GUARDRAILS.
- WS30 PROVIDE ½" COMPRESSIBLE FILLER AND POURABLE SEALANT BETWEEN PAVEMENT AND BUILDING ELEMENTS. SEE DETAIL 8/A525.
- WS31 PROVIDE METAL PARTITION / INFILL. (1) LAYER EACH SIDE 5/8" TYPE 'X' GYPSUM BOARD OVER 3⅝" METAL STUDS @ 16" O.C. PROVIDE SMOOTH TRANSITION BETWEEN NEW & EXISTING PRIME & PAINT ENTIRE WALL.

2 ANNEX BUILDING GROUND FLOOR PLAN
SCALE: 3/32" = 1'-0"

0 2' 8' 4' 16'

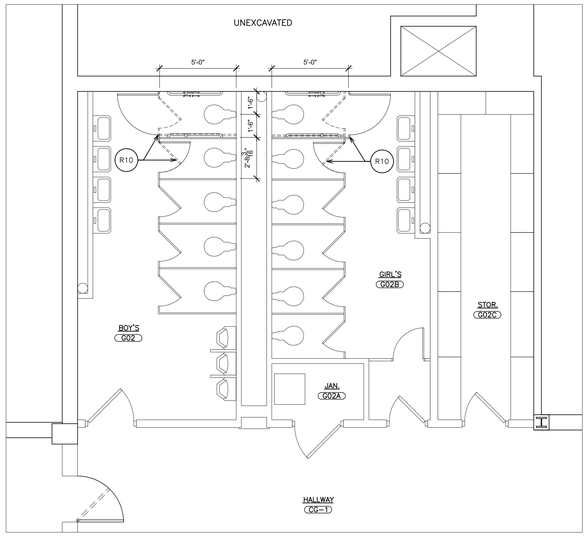

3 PARTIAL GROUND FLOOR PLAN
SCALE: 1/4" = 1'-0"

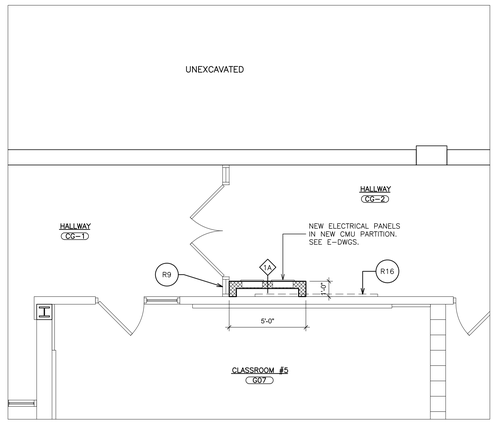

4 PARTIAL GROUND FLOOR PLAN
SCALE: 1/4" = 1'-0"

IT IS A VIOLATION OF THE LAW FOR ANY PERSON, UNLESS HE IS ACTING UNDER THE DIRECTION OF A LICENSED ARCHITECT, ENGINEER OR LAND SURVEYOR, TO ALTER ANY ITEM ON THIS PLAN. ANY LICENSEE WHO ALTERS THIS PLAN IS REQUIRED BY LAW TO AFFIX HIS SEAL TO THE PLAN AND, ALONG WITH A DESCRIPTION OF THE ALTERATION, THE SIGNATURE AND DATE. COPYRIGHT © 2019

ENGINEER:
Eisenbach & Ruhnke Engineering, P.C.
291 Genesee Street - Utica, NY 13501
Ph.315-735-1916 Fax.315-735-6365
www.erengpc.com

FULLER D'ANGELO P.C.
ARCHITECTS PLANNERS
48 KNOLLWOOD ROAD
ELMSFORD NEW YORK 10523
TEL 914.592.6644
FAX 914.592.1717
WWW.FULLERDANGELO.COM
Copyright 2023 All Rights Reserved by FULLER & D'ANGELO P.C.
ITG Larson,Inc.
155 Lafayette Ave
White Plains, NY 10603

ZANGRILLI ENGINEERING
707 OMNIPARK BOULEVARD
WHITESBORO, NEW YORK 13492
(315) 736-3011

ENGINEER STAMP:
STATE OF NEW YORK
JACK EISENBACH
LICENSED PROFESSIONAL ENGINEER
NO. 059445

YONKERS PUBLIC SCHOOLS
ROOF REPLACEMENT AND SELECT INTERIOR UPGRADES - PART 3 OF ROOF HEATING PLANT, WINDOW REPLACEMENT & INTERIOR UPGRADES
Martin Luther King Elementary School
135 Locust Hill Avenue, Yonkers N.Y. 10701

S.E.D.# 66-23-00-01-0-233-009 (MAIN BUILDING)
S.E.D.# 66-23-00-01-0-322-002 (ANNEX BUILDING)

E&R PROJECT NO.	Y19MK01
YPS NO.	10875
BID ADDENDUM 1	01/26/2024
BID SET	12/07/2023
REVISION	DATE
DRAWN BY	
CHECKED BY	JE
SHEET SIZE	30"x42"
SCALE	AS SHOWN

SHEET TITLE
GROUND FLOOR PLAN

SHEET NO.
A100

FILE PATH -I:\20378.00 E&R Yonkers MLK Windows & Elevator\DRAWINGS\CURRENT\T-F&O\20378.03 Phase 3 HVAC\20378.00-A100.dwg

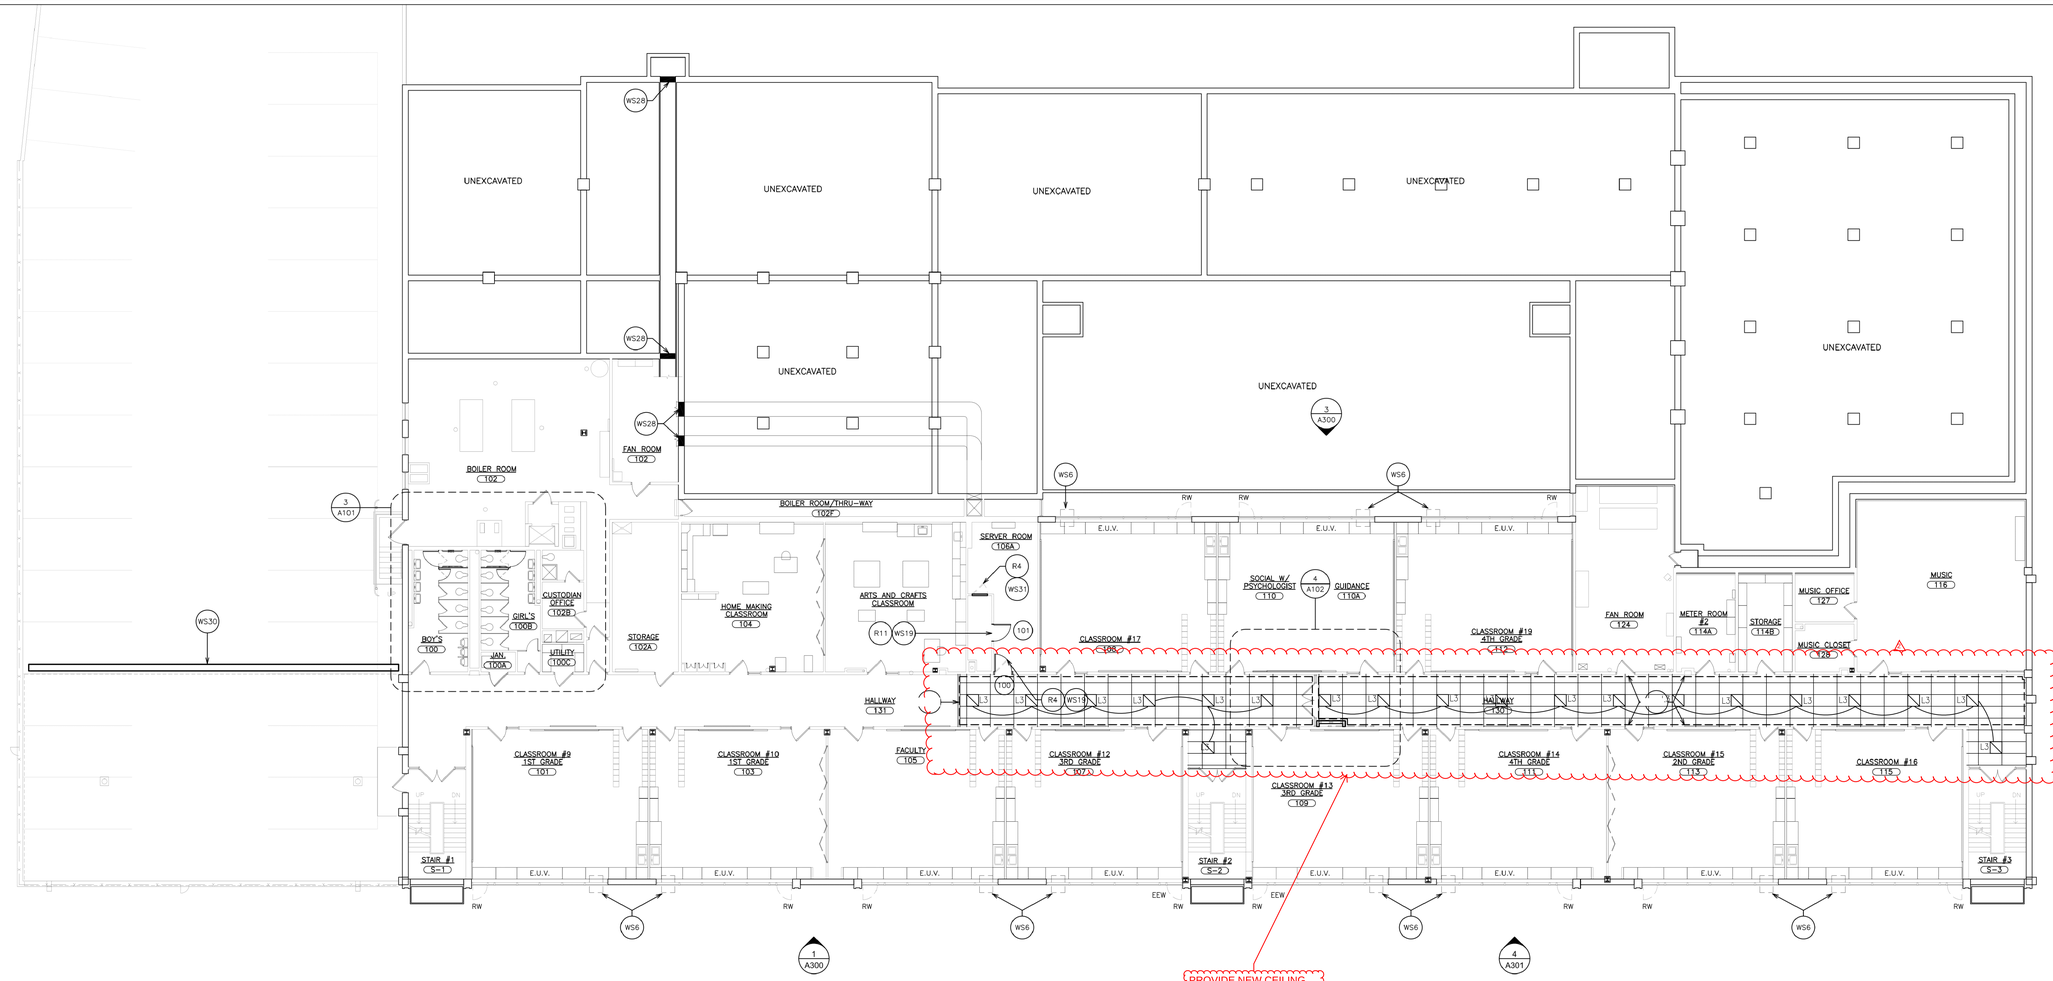

1 FIRST FLOOR PLAN
SCALE: 3/32" = 1'-0"

0 2' 4' 8' 16'

REMOVAL NOTES:
(COORDINATE REMOVALS W/ ABATEMENT CONTRACTOR)

- R1 REMOVE EXISTING DOORS, METAL FRAMES, TRANSOMS, HARDWARE, SADDLES AND ALL RELATED ITEMS, EXISTING LINTEL TO REMAIN. PATCH ALL DISTURBED SURFACES TO MATCH EXISTING ADJACENT SURFACES.
- R2 SAW-CUT AND REMOVE CMU PARTITION(S) FROM SLAB TO STRUCTURE ABOVE. PATCH DISTURBED SURFACES TO MATCH EXISTING ADJACENT SURFACES. GRIND DOWN ANY HIGH SPOTS UNDER EXISTING WALL. FLASH PATCH SMOOTH TO ADJACENT SURFACES.
- R3 SAW-CUT AND REMOVE PORTION OF CMU PARTITION FOR INSTALLATION OF NEW DUCK WORK & LOUVER. WORK IN MANNER WHICH PROVIDE CONTINUOUS SUPPORT OF MASONRY ABOVE. SEE DETAIL 3/A500. SEE M-DWGS FOR ADDITIONAL INFORMATION.
- R4 REMOVE EXISTING DOORS, METAL FRAMES, TRANSOMS, HARDWARE, SADDLES, SIDE-LITES AND ALL RELATED ITEMS. PATCH ALL DISTURBED SURFACES TO MATCH EXISTING ADJACENT SURFACES.
- R5 NOT USED.
- R6 REMOVE EXISTING A/C UNIT, SLEEVE, BRACKETS, SUPPORTS, AND ALL ASSOCIATED ITEMS. TURN OVER TO OWNER.
- R7 NOT USED.
- R8 REMOVE EXISTING CHAIN LINK FENCE, POSTS, FOOTINGS, FABRIC AND ALL RELATED ITEMS.
- R9 REMOVE EXISTING STOPS, METAL PANELS, GLASS AND ALL RELATED ITEMS. PROVIDE AND INSTALL NEW METAL PANELS, STOP AND ALL RELATED ITEMS. PAINT TO MATCH DOOR FRAMES.
- R10 REMOVE PORTION OF EXISTING TOILET PARTITIONS, TO ENLARGE FOR AMBULATORY STALL. PROVIDE NEW TOILET PARTITIONS MATCH EXISTING ADJACENT COLOR AND TEXTURE. PROVIDE NEW GRABS BARS [(2)BOBRICK #B5806-42.99 & (1)#B5806-18.99 AMBULATORY EACH STALL] & ACCESSORIES.
- R11 SAW-CUT AND REMOVE PORTION OF GYPSUM BOARD & METAL STUD PARTITION(S) FOR INSTALLATION OF NEW DOOR/FRAME. PATCH DISTURBED SURFACES TO MATCH EXISTING ADJACENT SURFACES. FLASH PATCH SMOOTH TO ADJACENT SURFACES.
- R12 REMOVE ALL ACOUSTICAL CEILING PANELS, SUSPENSION SYSTEM. EXISTING LIGHTING & DEVICE CEILING MOUNTED TO BE REMOVED AND STORED. REINSTALLED UPON COMPLETION OF COMPLETION OF WORK.
- R13 SAW-CUT AND REMOVE PORTION OF CMU PARTITION(S) FOR INSTALLATION OF NEW DOOR/FRAME. PATCH DISTURBED SURFACES TO MATCH EXISTING ADJACENT SURFACES. GRIND DOWN ANY HIGH SPOTS UNDER EXISTING WALL. FLASH PATCH SMOOTH TO ADJACENT SURFACES. WORK IN A MANNER THAT PROVIDES CONTINUOUS SUPPORT OF MASONRY ABOVE.
- R14 REMOVE EXISTING SUSPENDED CEILING ASSEMBLY (2x4 OR 2x2), SUSPENSION SYSTEM, PANELS, WALL ANGLES, SEISMIC TIES AND ALL RELATED ITEMS. COORDINATE WORK WITH E-CONTRACTOR. PATCH ALL DISTURBED SURFACES TO MATCH EXISTING ADJACENT SURFACES.
- R15 2x2 OR 2x4 SUSPENDED ACOUSTICAL CEILING. CONTRACTOR TO CAREFULLY REMOVE AND STORE EXISTING CEILING PANELS AND GRID SYSTEM AS REQUIRED TO ACCESS WORK AREAS. REPLACE ANY DAMAGED CEILING PANELS AND OR GRID. REINSTALL GRID AND PANELS UPON COMPLETION OF WORK. CONTRACTOR TO PROVIDE 2 BOXES OF EACH TYPE OF ACOUSTICAL CEILING PANELS (MATCH EXISTING) TO OWNER.
- R16 REMOVE EXISTING MARKER BOARDS, TACK BOARDS & ALL RELATED ITEMS, PATCH DISTURBED SURFACES TO MATCH EXISTING ADJACENT SURFACES.
- R17 REMOVE EXISTING VCT FLOOR TILE, (MULTIPLE LAYER MAY EXIST) WALL BASE, TRANSITION STRIPS, MASTIC AND SUBSTRATE DOWN TO EXISTING SLAB. MECHANICALLY PROFILE 100% OF EXISTING FLOOR SLAB FOR NEW FLOOR FINISHES.
- R18 REMOVE EXISTING LIGHT FIXTURE & CEILING MOUNTED DEVICES. SEE ELECTRICAL DRAWINGS.

WORKSCOPE NOTES:

- WS1 PROVIDE NEW LOW-E INSULATED GLASS IN EXISTING CURTAIN WALL FRAMING.
- WS2 INFILL EXISTING DUCT OPENING. SEE DETAIL 11/A525.
- WS3 REMOVE EXISTING HARDWARE MOUNTED ON EXISTING DOORS AND FRAME FOR INSTALLATION OF NEW ACCESS CONTROL HARDWARE. PROVIDE AND INSTALL NEW CARD READERS, DOOR CONTACTS, ELECTRIC STRIKE & ACCESS CONTROL SYSTEM. RUN ALL NEW WIRING WITH-IN EXISTING HOLLOW METAL DOOR FRAMES. SEE HARDWARE SCHEDULE AND SECURITY DRAWINGS FOR HARDWARE AND ADDITIONAL INFORMATION.
- WS4 NOT USED.
- WS5 NOT USED.
- WS6 NEW WALL A/C UNIT AND SLEEVE FURNISHED BY HVAC CONTRACTOR AND INSTALLED BY G.C. OPENING IN METAL PANELS BY G.C. G.C. TO PROVIDE BRACKETS. SEE DETAIL C/A725 (1)
- WS7 SCRAPE, WIRE BRUSH, PRIME AND PAINT EXISTING STEEL LINTEL. COLOR TO MATCH BRICK.
- WS8 PROVIDE NEW ACOUSTICAL CEILING PANELS IN EXISTING GRID CUT AS REQUIRED. PROVIDE WALL ANGLES AND RUNNERS SUPPORTS AS REQUIRED.
- WS9 NOT USED.
- WS10 NOT USED.
- WS11 NOT USED.
- WS12 PROVIDE SUSPENDED ACOUSTICAL CEILING SYSTEM & ALL RELATED ITEMS. ELECTRICAL CONTRACTOR TO REINSTALL EXISTING LIGHT FIXTURES & CEILING MOUNTED DEVICES. SEE SPECIFICATIONS FOR ADDITIONAL INFORMATION. SEE DETAILS A500.
- WS13 PROVIDE SUSPENDED ACOUSTICAL CEILING SYSTEM & ALL RELATED ITEMS. ELECTRICAL CONTRACTOR TO PROVIDE NEW LIGHT FIXTURES & CEILING MOUNTED DEVICES. COORDINATE INSTALLATION. SEE SPECIFICATIONS FOR ADDITIONAL INFORMATION. SEE DETAILS A500.
- WS14 PREPARE EXISTING WALL SURFACES FOR PAINTING. FILL ALL HOLES, CRACKS, DEPRESSIONS, ETC. AND GRIND DOWN ANY HIGH SPOTS OR PROTRUSIONS. FEATHER PATCHING MATERIAL TO PROVIDE SMOOTH TRANSITION TO ADJOINING SURFACES.
- WS15 PROVIDE CEMENT-BASED SELF-LEVELING UNDERLAYMENT TO ACHIEVE FLUSH CONDITION WITH ADJACENT FLOOR(S) ON 100% FLOOR SURFACE.
- WS16 PROVIDE FLOOR FINISH. SEE FINISH SCHEDULE AND FINISH PLANS.
- WS17 PROVIDE CMU PARTITION / INFILL. TOOTHED INTO EXISTING CMU WALL. MATCH EXISTING CMU THICKNESS.
- WS18 ELECTRICAL CONTRACTOR PROVIDE AND INSTALL MAGNETIC HOLD OPEN DEVICE. COORDINATE DOOR INSTALLATION AND SWING WITH DEVISE LOCATION.
- WS19 INSTALL NEW DOOR, FRAME AND HARDWARE. SEE DOOR DETAILS & SCHEDULE.
- WS20 NOT USED.
- WS21 INSTALL NEW 6 FT. HIGH VINYL COATED CHAIN LINK FENCE & FOOTINGS. SEE DETAIL 5/A525 AND SPECIFICATIONS.
- WS22 REMOVE EXISTING SEALANT AND BACKER ROD PERIMETER JOINT. CLEAN RESIDUE FROM EXISTING ADJACENT SURFACES. PROVIDE SEALANT AND CLOSED-CELL BACKER ROD.
- WS23 REPOINT EXISTING MASONRY JOINTS APPROXIMATELY 100 S.F. SEE DETAIL 6/A525. (REPLACE CRACKED OR LOOSE BRICK AS REQUIRED.)
- WS24 NOT USED.
- WS25 NOT USED.
- WS26 NOT USED.
- WS27 PREPARE EXISTING FOUNDATION WALL SURFACES FOR PAINTING. REMOVE EXISTING PAINT, FILL ALL HOLES, CRACKS, DEPRESSIONS, ETC. SCRAPE, WIRE BRUSH EXISTING RUSTING REBAR, APPLY EPOXY RUST ENCAPSULATING PAINT. GRIND DOWN ANY HIGH SPOTS OR PROTRUSIONS. FEATHER PATCHING MATERIAL TO PROVIDE SMOOTH TRANSITION TO ADJOINING SURFACES. SEE SPECIFICATION FOR ADDITIONAL INFORMATION.
- WS28 PROVIDE 2" INSULATED METAL PANELS (IP-2) AT ABANDONED DUCT OPENINGS. PROVIDE BACKER ROD AND PERIMETER SEALANT. (PANELS TO BE INSTALLED BY ABATEMENT SUBCONTRACTOR)
- WS29 SCRAPE, WIRE BRUSH, PRIME & PAINT EXISTING STEEL HANDRAILS & GUARDRAILS.
- WS30 PROVIDE ½" COMPRESSIBLE FILLER AND POURABLE SEALANT BETWEEN PAVEMENT AND BUILDING ELEMENTS. SEE DETAIL 8/A525.
- WS31 PROVIDE METAL PARTITION / INFILL. (1) LAYER EACH SIDE 5/8" TYPE 'X' GYPSUM BOARD OVER ⅝" METAL STUDS @ 16" O.C. PROVIDE SMOOTH TRANSITION BETWEEN NEW & EXISTING PRIME & PAINT ENTIRE WALL.

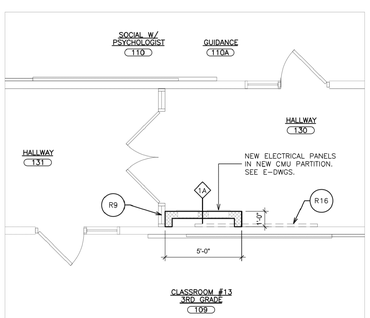

4 PARTIAL GROUND FLOOR PLAN
SCALE: 1/4" = 1'-0"

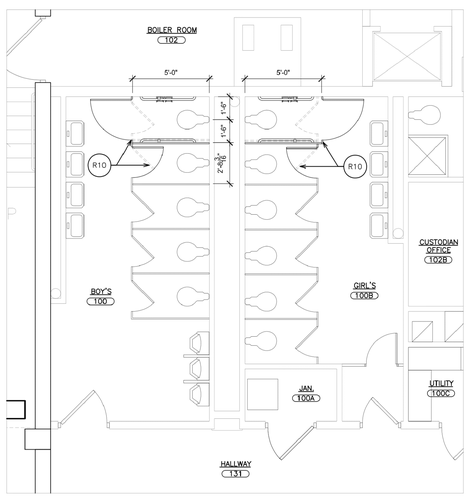

3 PARTIAL GROUND FLOOR PLAN
SCALE: 1/4" = 1'-0"

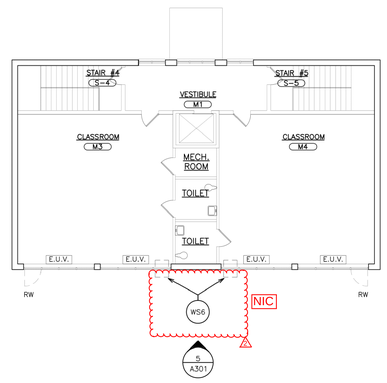

ANNEX BUILDING FIRST FLOOR PLAN
2 FIRST FLOOR PLAN
SCALE: 3/32" = 1'-0"

0 2' 4' 8' 16'

IT IS A VIOLATION OF THE LAW FOR ANY PERSON UNLESS HE IS ACTING UNDER THE DIRECTION OF A LICENSED PROFESSIONAL ENGINEER TO ALTER THIS ITEM IN ANY WAY. IF THIS ITEM IS ALTERED, THE ALTERING ENGINEER SHALL AFFIX TO THE ITEM HIS SEAL ALONG WITH A DESCRIPTION OF THE ALTERATION, THE SIGNATURE AND DATE. COPYRIGHT © 2019

ENGINEER:
Eisenbach & Ruhnke Engineering, P.C.
291 Genesee Street – Utica, NY 13501
Ph.315-720-1916 Fax.315-720-5365
www.erengpc.com

FULLER D'ANGELO P.C.
ARCHITECTS PLANNERS
48 KHOLLWOOD ROAD
ELMSFORD NEW YORK 10523
TEL 914.592.4646
FAX 914.592.1717
WWW.FULLERDANGELO.COM
Copyright 2023 All Rights Reserved by FULLER & D'ANGELO P.C.
ITG Larson, Inc.
155 Lafayette Ave
White Plains, NY 10603

ZANGRILLI ENGINEERING
722 EMERSON BOULEVARD
WESTBURY, NEW YORK 11590
(516) 334-5811

ENGINEER STAMP:
STATE OF NEW YORK
JACK EISENBACH
No. 090445
LICENSED PROFESSIONAL ENGINEER

YONKERS PUBLIC SCHOOLS
ROOF REPLACEMENT AND SELECT INTERIOR UPGRADES - PART 3 OF ROOF HEATING PLANT, WINDOW REPLACEMENT & INTERIOR UPGRADES
Martin Luther King Elementary School
135 Locust Hill Avenue, Yonkers N.Y. 10701

S.E.D.# 66-23-00-01-0-233-009 (MAIN BUILDING)
S.E.D.# 66-23-00-01-0-322-002 (ANNEX BUILDING)

E&R PROJECT NO.	Y19MLK01
YPS NO.	10875
BID ADDENDUM 1	1-26-2024
BID SET	12/07/2023
REVISION	DATE
DRAWN BY	
CHECKED BY	JIE
SHEET SIZE	30"x42"
SCALE	AS SHOWN

SHEET TITLE: FIRST FLOOR PLAN

SHEET NO.: A101

FILE PATH - I:\20378.00 E&R Yonkers MLK Windows & Elevator\DRAWINGS\[CURRENT]\1-F&O\20378.03 Phase 3 HVAC\20378.00-A101.dwg

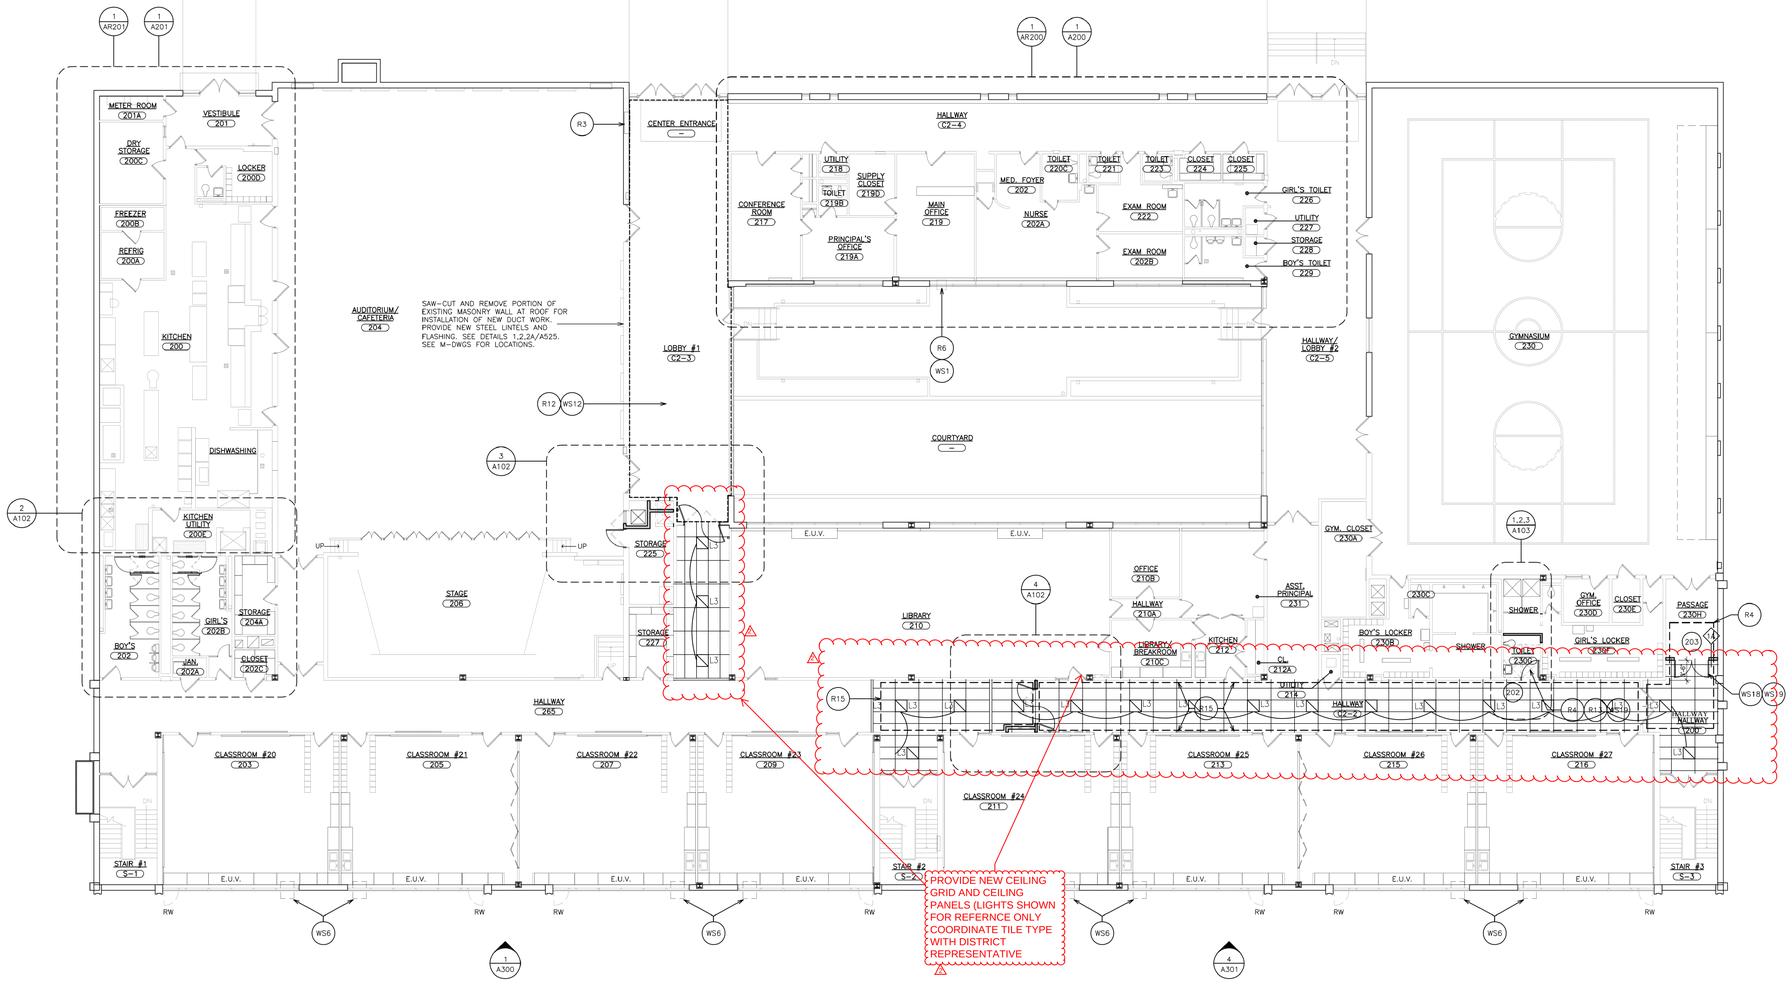

1 SECOND FLOOR PLAN
SCALE: 3/32" = 1'-0"

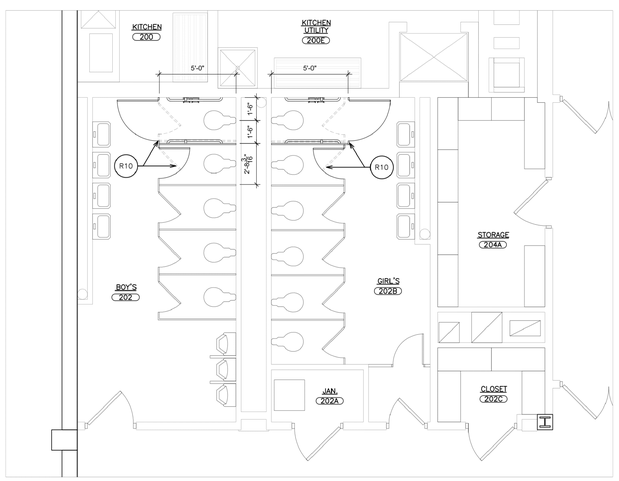

2 PARTIAL SECOND FLOOR PLAN
SCALE: 1/4" = 1'-0"

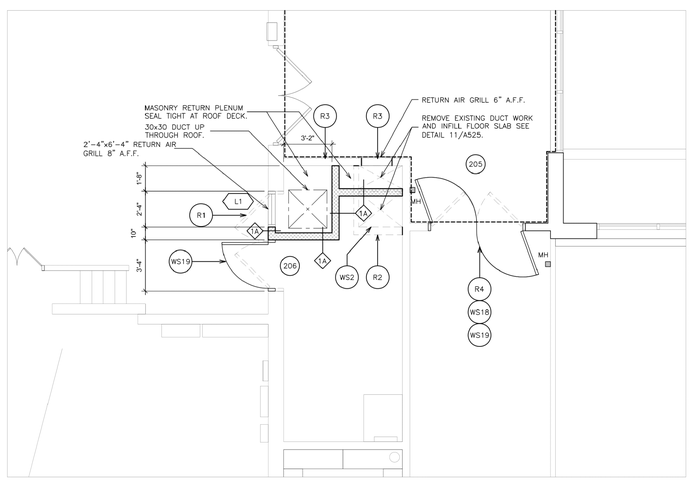

3 PARTIAL SECOND FLOOR PLAN
SCALE: 1/4" = 1'-0"

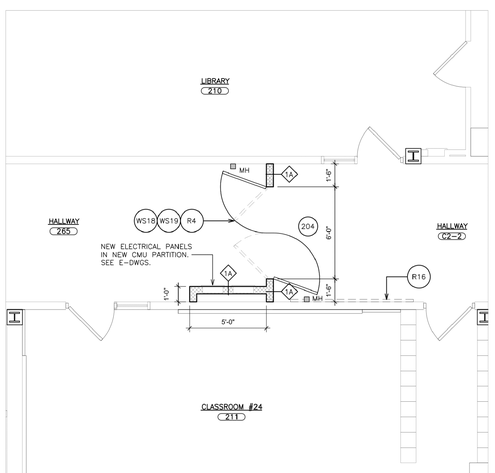

4 PARTIAL SECOND FLOOR PLAN
SCALE: 1/4" = 1'-0"

REMOVAL NOTES:
(COORDINATE REMOVALS W/ ABATEMENT CONTRACTOR)

- R1 REMOVE EXISTING DOORS, METAL FRAMES, TRANSOMS, HARDWARE, SADDLES AND ALL RELATED ITEMS. EXISTING LINTEL TO REMAIN. PATCH ALL DISTURBED SURFACES TO MATCH EXISTING ADJACENT SURFACES.
- R2 SAW-CUT AND REMOVE CMU PARTITION(S) FROM SLAB TO STRUCTURE ABOVE. PATCH DISTURBED SURFACES TO MATCH EXISTING ADJACENT SURFACES. GRIND DOWN ANY HIGH SPOTS UNDER EXISTING WALL. FLASH PATCH SMOOTH TO ADJACENT SURFACES.
- R3 SAW-CUT AND REMOVE PORTION OF CMU PARTITION FOR INSTALLATION OF NEW DUCK WORK & LOUVER. WORK IN MANNER WHICH PROVIDE CONTINUOUS SUPPORT OF MASONRY ABOVE. SEE DETAIL 3/A500. SEE M-DWGS FOR ADDITIONAL INFORMATION.
- R4 REMOVE EXISTING DOORS, METAL FRAMES, TRANSOMS, HARDWARE, SADDLES, SIDE-LITES AND ALL RELATED ITEMS. PATCH ALL DISTURBED SURFACES TO MATCH EXISTING ADJACENT SURFACES.
- R5 NOT USED.
- R6 REMOVE EXISTING A/C UNIT, SLEEVE, BRACKETS, SUPPORTS, AND ALL ASSOCIATED ITEMS. TURN OVER TO OWNER.
- R7 NOT USED.
- R8 REMOVE EXISTING CHAIN LINK FENCE, POSTS, FOOTINGS, FABRIC AND ALL RELATED ITEMS.
- R9 REMOVE EXISTING STOPS, METAL PANELS, GLASS AND ALL RELATED ITEMS. PROVIDE AND INSTALL NEW METAL PANELS, STOP AND ALL RELATED ITEMS. PAINT TO MATCH DOOR FRAMES.
- R10 REMOVE PORTION OF EXISTING TOILET PARTITIONS, TO ENLARGE FOR AMBULATORY STALL. PROVIDE NEW TOILET PARTITIONS MATCH EXISTING ADJACENT COLOR AND TEXTURE. PROVIDE NEW GRABS BARS: (2)36BBRICK #B5806-42.99 & (1)#B5806-18.99 AMBULATORY EACH STALL) & ACCESSORIES.
- R11 SAW-CUT AND REMOVE PORTION OF GYPSUM BOARD & METAL STUD PARTITION(S) FOR INSTALLATION OF NEW DOOR/FRAME. PATCH DISTURBED SURFACES TO MATCH EXISTING ADJACENT SURFACES. FLASH PATCH SMOOTH TO ADJACENT SURFACES.
- R12 REMOVE ALL ACOUSTICAL CEILING PANELS, SUSPENSION SYSTEM. EXISTING LIGHTING & DEVICE CEILING MOUNTED TO BE REMOVED AND STORED. REINSTALLED UPON COMPLETION OF COMPLETION OF WORK.
- R13 SAW-CUT AND REMOVE PORTION OF CMU PARTITION(S) FOR INSTALLATION OF NEW DOOR/FRAME. PATCH DISTURBED SURFACES TO MATCH EXISTING ADJACENT SURFACES. GRIND DOWN ANY HIGH SPOTS UNDER EXISTING WALL. FLASH PATCH SMOOTH TO ADJACENT SURFACES. WORK IN A MANNER THAT PROVIDES CONTINUOUS SUPPORT OF MASONRY ABOVE.
- R14 REMOVE EXISTING SUSPENDED CEILING ASSEMBLY (2x4 OR 2x2), SUSPENSION SYSTEM, PANELS, WALL ANGLES, SEISMIC TIES AND ALL RELATED ITEMS. COORDINATE WORK WITH E-CONTRACTOR. PATCH ALL DISTURBED SURFACES TO MATCH EXISTING ADJACENT SURFACES.
- R15 2x2 OR 2x4 SUSPENDED ACOUSTICAL CEILING. CONTRACTOR TO CAREFULLY REMOVE AND STORE EXISTING CEILING PANELS AND GRID SYSTEM AS REQUIRED TO ACCESS WORK AREAS. REPLACE ANY DAMAGED CEILING PANELS AND OR GRID. REINSTALL GRID AND PANELS UPON COMPLETION OF WORK. CONTRACTOR TO PROVIDE 2 BOXES OF EACH TYPE OF ACOUSTICAL CEILING PANELS (MATCH EXISTING) TO OWNER.
- R16 REMOVE EXISTING MARKER BOARDS, TACK BOARDS & ALL RELATED ITEMS. PATCH DISTURBED SURFACES TO MATCH EXISTING ADJACENT SURFACES.
- R17 REMOVE EXISTING VCT FLOOR TILE, (MULTIPLE LAYER MAY EXIST) WALL BASE, TRANSITION STRIPS, MASTIC AND SUBSTRATE DOWN TO EXISTING SLAB. MECHANICALLY PROFILE 100% OF EXISTING FLOOR SLAB FOR NEW FLOOR FINISHES.
- R18 REMOVE EXISTING LIGHT FIXTURE & CEILING MOUNTED DEVICES. SEE ELECTRICAL DRAWINGS.

WORKSCOPE NOTES:

- WS1 PROVIDE NEW LOW-E INSULATED GLASS IN EXISTING CURTAIN WALL FRAMING.
- WS2 INFILL EXISTING DUCT OPENING. SEE DETAIL 11/A525.
- WS3 REMOVE EXISTING HARDWARE MOUNTED ON EXISTING DOORS AND FRAME FOR INSTALLATION OF NEW ACCESS CONTROL HARDWARE. PROVIDE AND INSTALL NEW CARD READERS, DOOR CONTACTS, ELECTRIC STRIKE & ACCESS CONTROL SYSTEM. RUN ALL NEW WIRING WITH-IN EXISTING HOLLOW METAL DOOR FRAMES. SEE HARDWARE SCHEDULE AND SECURITY DRAWINGS FOR HARDWARE AND ADDITIONAL INFORMATION.
- WS4 NOT USED.
- WS5 NOT USED.
- WS6 NEW WALL A/C UNIT AND SLEEVE FURNISHED BY HVAC CONTRACTOR AND INSTALLED BY G.C. OPENING IN METAL PANELS BY G.C. G.C. TO PROVIDE BRACKETS. SEE DETAIL C/A725
- WS7 SCRAPE, WIRE BRUSH, PRIME AND PAINT EXISTING STEEL LINTEL. COLOR TO MATCH BRICK.
- WS8 PROVIDE NEW ACOUSTICAL CEILING PANELS IN EXISTING GRID CUT AS REQUIRED. PROVIDE WALL ANGLES AND RUNNERS SUPPORTS AS REQUIRED.
- WS9 NOT USED.
- WS10 NOT USED.
- WS11 NOT USED.
- WS12 PROVIDE SUSPENDED ACOUSTICAL CEILING SYSTEM & ALL RELATED ITEMS. ELECTRICAL CONTRACTOR TO REINSTALL EXISTING LIGHT FIXTURES & CEILING MOUNTED DEVICES. SEE SPECIFICATIONS FOR ADDITIONAL INFORMATION. SEE DETAILS A500.
- WS13 PROVIDE SUSPENDED ACOUSTICAL CEILING SYSTEM & ALL RELATED ITEMS. ELECTRICAL CONTRACTOR TO PROVIDE NEW LIGHT FIXTURES & CEILING MOUNTED DEVICES. COORDINATE INSTALLATION. SEE SPECIFICATIONS FOR ADDITIONAL INFORMATION. SEE DETAILS A500.
- WS14 PREPARE EXISTING WALL SURFACES FOR PAINTING. FILL ALL HOLES, CRACKS, DEPRESSIONS, ETC. AND GRIND DOWN ANY HIGH SPOTS OR PROTRUSIONS. FEATHER PATCHING MATERIAL TO PROVIDE SMOOTH TRANSITION TO ADJOINING SURFACES.
- WS15 PROVIDE CEMENT-BASED SELF-LEVELING UNDERLAYMENT TO ACHIEVE FLUSH CONDITION WITH ADJACENT FLOOR(S) ON 100% FLOOR SURFACE.
- WS16 PROVIDE FLOOR FINISH. SEE FINISH SCHEDULE AND FINISH PLANS.
- WS17 PROVIDE CMU PARTITION / INFILL. TOOTHED INTO EXISTING CMU WALL. MATCH EXISTING CMU THICKNESS.
- WS18 ELECTRICAL CONTRACTOR PROVIDE AND INSTALL MAGNETIC HOLD OPEN DEVICE. COORDINATE DOOR INSTALLATION AND SWING WITH DEVISE LOCATION.
- WS19 INSTALL NEW DOOR, FRAME AND HARDWARE. SEE DOOR DETAILS & SCHEDULE.
- WS20 NOT USED.
- WS21 INSTALL NEW 6 FT. HIGH VINYL COATED CHAIN LINK FENCE & FOOTINGS. SEE DETAIL 5/A525 AND SPECIFICATIONS.
- WS22 REMOVE EXISTING SEALANT AND BACKER ROD PERIMETER JOINT. CLEAN RESIDUE FROM EXISTING ADJACENT SURFACES. PROVIDE SEALANT AND CLOSED-CELL BACKER ROD.
- WS23 REPOINT EXISTING MASONRY JOINTS APPROXIMATELY 100 S.F. SEE DETAIL 6/A525. (REPLACE CRACKED OR LOOSE BRICK AS REQUIRED.)
- WS24 NOT USED.
- WS25 NOT USED.
- WS26 NOT USED.
- WS27 PREPARE EXISTING FOUNDATION WALL SURFACES FOR PAINTING. REMOVE EXISTING PAINT, FILL ALL HOLES, CRACKS, DEPRESSIONS, ETC. SCRAPE, WIRE BRUSH EXISTING RUSTING REBAR. APPLY EPOXY RUST ENCAPSULATING PAINT. GRIND DOWN ANY HIGH SPOTS OR PROTRUSIONS. FEATHER PATCHING MATERIAL TO PROVIDE SMOOTH TRANSITION TO ADJOINING SURFACES. SEE SPECIFICATION FOR ADDITIONAL INFORMATION.
- WS28 PROVIDE 2" INSULATED METAL PANELS (IP-2) AT ABANDONED DUCT OPENINGS. PROVIDE BACKER ROD AND PERIMETER SEALANT. (PANELS TO BE INSTALLED BY ABATEMENT SUBCONTRACTOR)
- WS29 SCRAPE, WIRE BRUSH, PRIME & PAINT EXISTING STEEL HANDRAILS & GUARDRAILS.
- WS30 PROVIDE ½" COMPRESSIBLE FILLER AND POURABLE SEALANT BETWEEN PAVEMENT AND BUILDING ELEMENTS. SEE DETAIL 8/A525.
- WS31 PROVIDE METAL PARTITION / INFILL. (1) LAYER EACH SIDE 5/8" TYPE 'X' GYPSUM BOARD OVER 3⅝" METAL STUDS @ 16" O.C. PROVIDE SMOOTH TRANSITION BETWEEN NEW & EXISTING PRIME & PAINT ENTIRE WALL.

IT IS A VIOLATION OF THE LAW FOR ANY PERSON UNLESS HE IS ACTING UNDER THE DIRECTION OF A LICENSED, ARCHITECT OR ENGINEER TO ALTER ANY ITEM ON THIS PLAN. IF YOU ARE NOT SO LICENSED, AFFIXED ALONG WITH A DESCRIPTION OF THE ALTERATION, THE SIGNATURE AND DATE. COPYRIGHT © 2019

ENGINEER:
Eisenbach & Ruhnke Engineering, P.C.
291 Genesee Street - Utica, NY 13501
Ph.315-720-1816 Fax.315-720-5365
www.erengpc.com

FULLER D'ANGELO P.C. ARCHITECTS PLANNERS
45 KHOLLWOOD ROAD
ELMSFORD NEW YORK 10523
TEL 914.592.4644
FAX 914.592.1717
WWW.FULLERDANGELO.COM
Copyright 2023 All Rights Reserved by FULLER & D'ANGELO P.C.
ITG Larson, INC.
155 Lafayette Ave
White Plains, NY 10603

ZANGRILLI ENGINEERING
722 EMBASSY BOULEVARD
WEBSTER, NEW YORK 14592
(315) 736-5611

ENGINEER STAMP:

STATE OF NEW YORK · JACK EISENBACH · No. 090445 · LICENSED PROFESSIONAL ENGINEER

YONKERS PUBLIC SCHOOLS
ROOF REPLACEMENT AND SELECT INTERIOR UPGRADES - PART 3 OF 3 OF ROOF HEATING PLANT, WINDOW REPLACEMENT & INTERIOR UPGRADES
Martin Luther King Elementary School
135 Locust Hill Avenue, Yonkers N.Y. 10701

S.E.D.# 66-23-00-01-0-233-009 (MAIN BUILDING)
S.E.D.# 66-23-00-01-0-322-002 (ANNEX BUILDING)

E&R PROJECT NO.	Y19MLK01
YPS NO.	10875
BID ADDENDUM 1	1-26-2024
BID SET	12/07/2023
REVISION	DATE
DRAWN BY	
CHECKED BY	JJE
SHEET SIZE	30"x42"
SCALE	AS SHOWN

SHEET TITLE: SECOND FLOOR PLAN

SHEET NO.
A102

FILE PATH - I:\20378.00 E&R Yonkers MLK Windows & Elevator\DRAWINGS\CURRENT\I-R&D\20378.03 Phase 3 HVAC\20378.00-A102.dwg

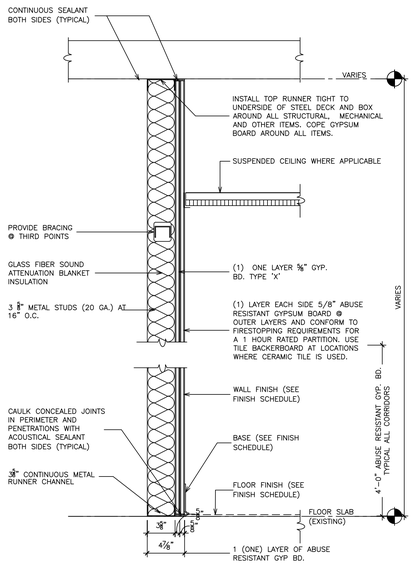

5 METAL STUD WALL

TYPICAL NOTE:

FIRE STOP PERIMETER AND ALL PENETRATIONS WITH FIRESAFING AND FIRE RESISTANT SEALANT TO COMPLY WITH AN APPROVED UL FIRESTOP SYSTEM.

4 ALL GENDER UNISEX RESTROOM SIGN

SCALE: NONE

8"x8" ACRYLIC SIGN WITH ALMOND COLORED FRAME FEATURING BRAILLE AND RAISED ARIAL-FONT LETTERING. COLORS TO MATCH ADJACENT ROOM SIGNAGE. USE TWO-SIDED FOAM TAPE AND SCREWS TO MOUNT AND INSTALL PER MANUFACTURER'S INSTRUCTIONS. COLOR CONTRASTING, RAISED LETTERING, BRAILLE, AND PLACEMENT ARE TO CONFORM TO ADA 2010 STANDARDS.

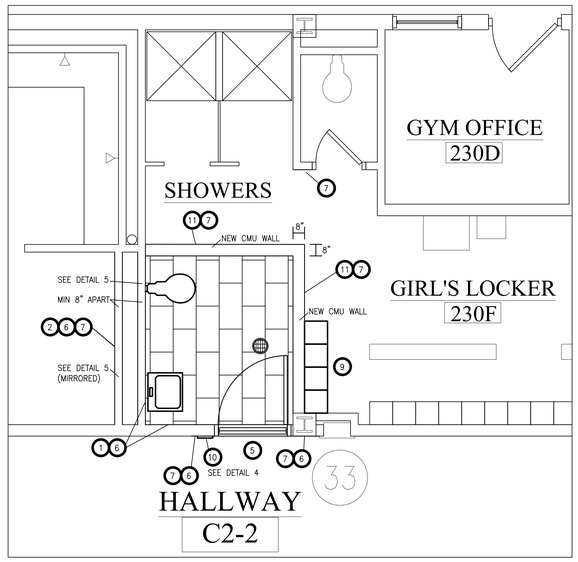

2 BATHROOM FLOOR PLAN - NEW WORK

SCALE: 3/8"=1'-0" SEE DRAWINGS A825 AND P102 FOR ADDITIONAL INFORMATION

KEYED NOTES – NEW WORK:

1. PROVIDE ONE LAYER OF DURAROCK AND ONE LAYER OF 5/8" SHEET ROCK ON EXISTING WALLS. INSPECT EXISTING STUDS AND FRAMING. PROVIDE AND REPLACE STUDS AND FRAMING AS NEEDED.
2. PROVIDE NEW WALL INCLUDING ONE LAYER OF DURAROCK AND ONE LAYER OF 5/8" SHEET ROCK, FRAMING, STUDS AND ASSOCIATED. COORDINATE WITH PLUMBING DRAWINGS.
3. PROVIDE NEW 12"x24" FLOOR TILE AND ASSOCIATED. INSPECT EXISTING SUB-FLOORING. PROVIDE AND REPLACE SUB-FLOORING AS NECESSARY. COORDINATE WITH PLUMBING DRAWINGS.
4. PROVIDE AND SUPPORT NEW 24"x24" CEILING TILE AND GRID.
5. PROVIDE NEW 3'-0" x 7'-0" HOLLOW STEEL DOOR WITH STEEL DOOR FRAME AS SHOWN. PROVIDE DOOR FRAMING, TRIM AND HARDWARE. PROVIDE 3/4" UNDERCUT FOR NEW DOOR. PROVIDE LINTEL. REFER TO DOOR SCHEDULE.
6. GC TO SKIMCOAT, SPACKLE, AND SAND FLUSH WALLS. GC TO PRIME AND PAINT TRIMS. WALLS SHALL BE FREE FROM IMPURITIES, INCONSISTENCIES, AND UNEVEN SURFACES. REPAIR AND PATCH ANY DAMAGE FROM CUTTING EXISTING TO REMAIN WALLS.
7. PRIME AND PAINT AREAS INDICATED. PAINT SHALL BLEND OR EXTEND TO MATCH IMMEDIATELY ADJACENT EXISTING PAINT WHERE APPLICABLE.
8. PROVIDE BLOCKING IN STUDDED WALLS FOR NEW FIXTURES. COORDINATE WITH A-104 AND P-102.
9. REINSTALL EXISTING LOCKERS AGAINST NEW WALL WITH ADJUSTMENT AS NEEDED.
10. PROVIDE UNISEX-HANDICAP RESTROOM SIGN AS SHOWN. AFFIX TO WALL ON THE LATCH SIDE OF DOOR. POSITION SO THE HIGHEST LETTERING BASELINE IS BETWEEN 48" AND 60" AFF PER ADA 2010 STANDARDS.
11. PROVIDE NEW CMU WALL. COORDINATE WITH PLUMBING DRAWINGS.

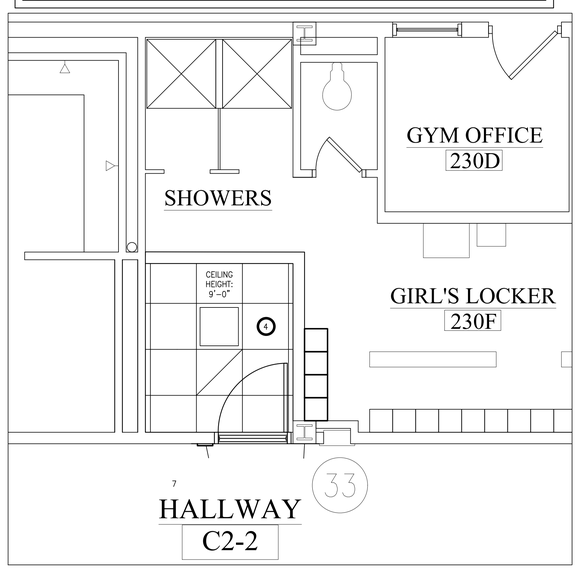

3 BATHROOM REFLECTED CEILING PLAN - NEW WORK

SCALE: 3/8"=1'-0" SEE DRAWINGS M104 AND E102 FOR ADDITIONAL INFORMATION

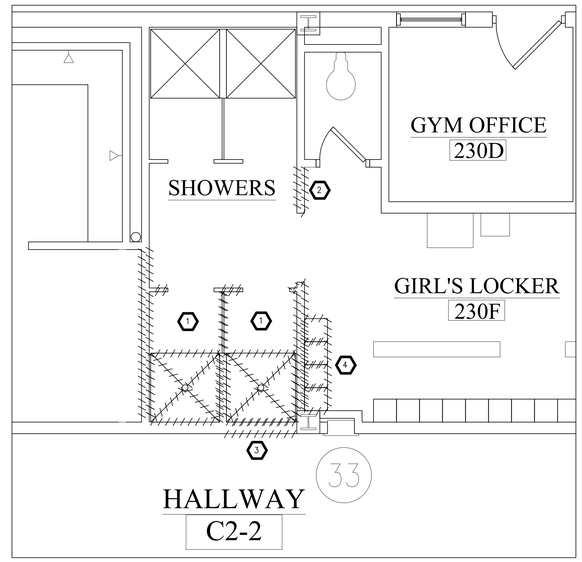

1 SECOND FLOOR BATHROOM PLAN - REMOVALS

SCALE: 3/8"=1'-0" SEE DRAWING A102 FOR ADDITIONAL INFORMATION

KEYED NOTES – REMOVALS:

1. REMOVE EXISTING FLOORING, CEILING, TILE, WALLS, DETERIORATED STUDS, AND ASSOCIATED IN EXISTING SHOWER ROOM TO PREPARE FOR NEW WORK. REMOVE CEILING TILES/GRID AND DEVICES AS NECESSARY.
2. REMOVE PORTION OF EXISTING CMU WALL TO ALLOW CLEARANCE TO EXISTING TO REMAIN SHOWERS.
3. REMOVE PORTION OF WALL TO ACCOMMODATE NEW DOOR AND FRAMING. REMOVE CEILING TILES/GRID AND DEVICES AS NECESSARY.
4. CAREFULLY REMOVE AND SAFELY STORE LOCKERS FOR REUSE.

KEY-PLAN

SCALE: NONE

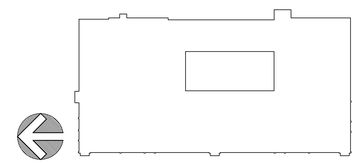

IT IS A VIOLATION OF THE LAW FOR ANY PERSON UNLESS HE IS ACTING UNDER THE DIRECTION OF A LICENSED PROFESSIONAL ENGINEER TO ALTER THIS DRAWING IN ANY WAY. IF ANY ALTERATIONS ARE MADE, THE ALTERING ENGINEER SHALL AFFIX TO THE DRAWING, ALONG WITH A DESCRIPTION OF THE ALTERATION, THE SIGNATURE AND DATE. COPYRIGHT © 2019

ENGINEER:
Eisenbach & Ruhnke Engineering, P.C.
291 Genesee Street – Utica, NY 13501
Ph.315-720-1916 Fax.315-720-8360
www.erengpc.com

FULLER D'ANGELO P.C.
ARCHITECTS PLANNERS
48 KNOLLWOOD ROAD
ELMSFORD NEW YORK 10523
TEL 914.592.4444
FAX 914.592.1717
WWW.FULLERDANGELO.COM
Copyright 2020 All Rights Reserved by FULLER & D'ANGELO P.C.
ITG Larson, Inc.
155 Lafayette Ave
White Plains, NY 10603

ZANGRILLI ENGINEERING
300 ORIELAVE BOULEVARD
WHITESBORO, NEW YORK 13492
(315) 790-7811

ENGINEER STAMP:
STATE OF NEW YORK
JACK EISENBACH
No. 059445
LICENSED PROFESSIONAL ENGINEER

YONKERS PUBLIC SCHOOLS
ROOF REPLACEMENT AND SELECT INTERIOR UPGRADES - PART 3 OF ROOF HEATING PLANT, WINDOW REPLACEMENT & INTERIOR UPGRADES
Martin Luther King Elementary School
135 Locust Hill Avenue, Yonkers N.Y. 10701
S.E.D.# 66-23-00-01-0-233-009 (MAIN BUILDING)
S.E.D.# 66-23-00-01-0-322-002 (ANNEX BUILDING)

E&R PROJECT NO.	Y19MLK01
YPS NO.	10875
BID ADDENDUM 2	01/26/2024
BID SET	12/07/2023
REVISION	DATE
DRAWN BY	
CHECKED BY	JIE
SHEET SIZE	30"x42"
SCALE	AS SHOWN

SHEET TITLE
SECOND FLOOR NEW BATHROOM PLAN - REMOVALS AND NEW WORK

SHEET NO.
A-103

FILE PATH - N:\ - PROJECT DIRECTORIES\Yonkers Public Schools\Martin Luther King School\Y19MLK01 CIP# 10875 YPS MLK\CAD\Part3.Interior\Y19mlk01.A103-A104.dwg

ROOF R-VALUE CALCULATIONS

ROOF AREA	DECK TYPE	STARTING THICKNESS OF NEW INSULATION	MINIMUM R-VALUE OF NEW INSULATION	AVERAGE THICKNESS OF NEW INSULATION	AVERAGE R-VALUE OF NEW INSULATION
A	CONCRETE	5.5"	30	7.6"	44.7
B	METAL	3.5"	30	7.7"	45.3
C	CONCRETE	3.5"	30	7.6"	44.7
D	METAL	1.5"	–	–	(SEE NOTE 6)
E	METAL	1.5"	–	–	(SEE NOTE 6)
F	METAL	1.5"	–	–	(SEE NOTE 6)
G	METAL	1.5"	–	–	(SEE NOTE 6)
H	METAL	1.5"	–	–	(SEE NOTE 6)
I	METAL	1.5"	–	–	(SEE NOTE 6)
J	METAL	1.5"	–	–	(SEE NOTE 6)
K	METAL	3.5"	30	6.7"	39.2 (SEE NOTE 3)
L	METAL	1.5"	30	5.7"	33.3
M	METAL	3.5"	30	6.1"	35.6 (SEE NOTE 3)

NOTES:

1. INSTALL INSULATION WITH A MINIMUM R-VALUE OF 30 FOR CONTINUOUS INSULATION ENTIRELY ABOVE THE DECK, TO MEET THE NYS ENERGY CONSERVATION CONSTRUCTION CODE, INCLUDING THE INTERNATIONAL ENERGY CONSERVATION CODE AND THE NY STATE SUPPLEMENT, FOR A BUILDING IN CLIMATE ZONE 4.
2. INSTALL TAPERED INSULATION SLOPING 1/8"/FOOT, MINIMUM 5-1/2" THICK UNLESS OTHERWISE NOTED ABOVE.
3. ON ROOF AREAS 'K' AND 'M' INSTALL 2 LAYERS OF 2" THICK FLAT ISOCYANURATE INSULATION OVER THE EXISTING TAPERED ISOCYANURATE INSULATION.
4. INSTALL ISOCYANURATE INSULATION CRICKETS UNDER THE TAPERED INSULATION.
5. INSTALL A COVER BOARD USING LOW RISE FOAM ADHESIVE OVER THE INSULATION AND CRICKETS.
6. ROOF AREAS 'D' THROUGH 'J' ARE EXTERIOR CANOPIES, R-VALUE CALCULATIONS ARE NOT NEEDED.

NOTE:
ALL WORK FOR THE ANNEX ROOF TO BE SUBMITTED AS A SEPARATE BID. SEE SPECIFICATIONS.

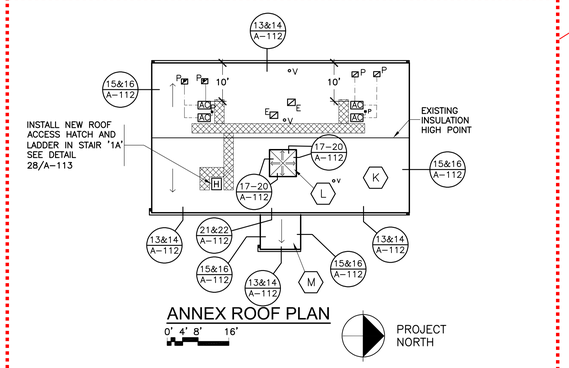

ANNEX ROOF PLAN

0' 4' 8' 16'

PROJECT NORTH

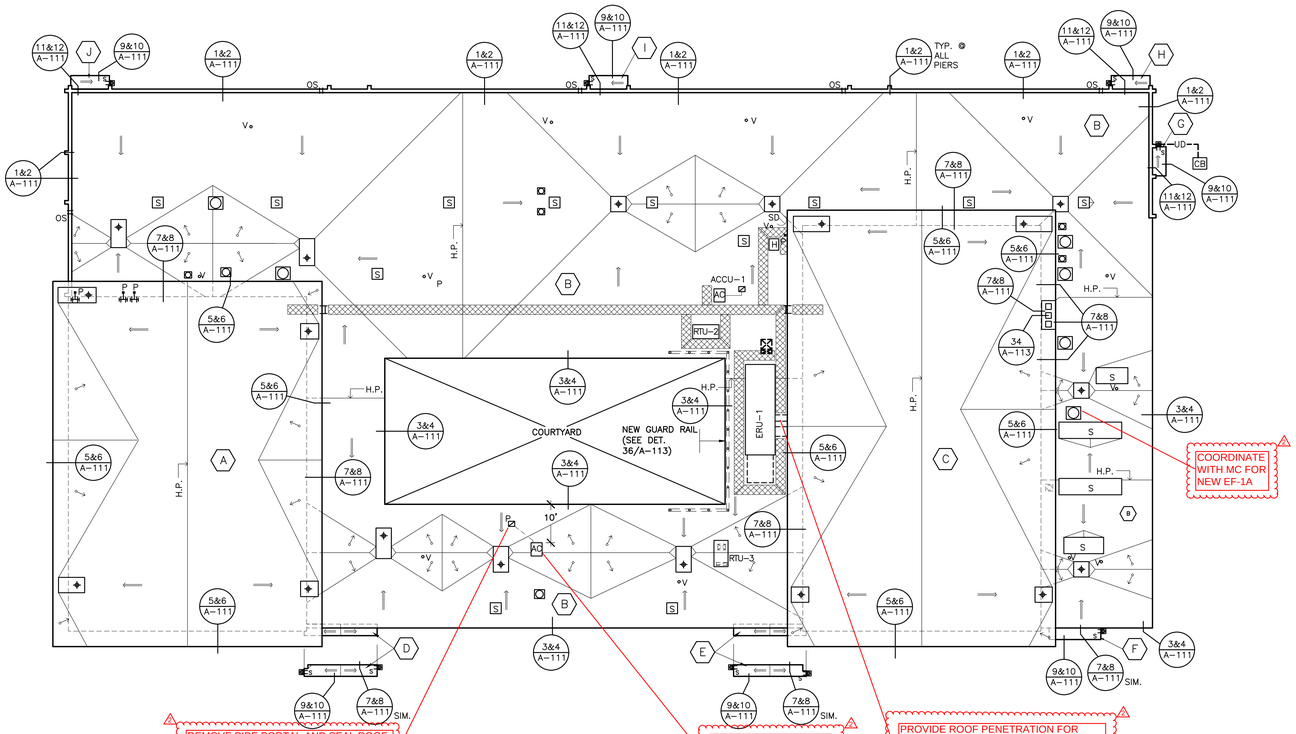

ROOF PLAN

0' 4' 8' 16'

PROJECT NORTH

GENERAL NOTES:

1. DIMENSIONS AND CONDITIONS ON THE ROOF PLAN AND DETAILS ARE APPROXIMATE AND SHALL BE CONFIRMED BY THE CONTRACTOR.
2. ONLY CERTAIN FASTENERS ARE SHOWN ON THE DRAWINGS, REFER TO THE SPECIFICATIONS FOR ADDITIONAL FASTENER REQUIREMENTS.
3. TEST EACH DRAIN LINE WITH A RUNNING HOSE FOR AT LEAST ONE HOUR PRIOR TO STARTING ANY OTHER WORK ON SITE. PROVIDE A WRITTEN REPORT OF ANY CLOGGED LINES TO THE OWNER.
   A. CLOGGED DRAIN LINES REPORTED TO THE OWNER BEFORE WORK STARTS WILL BE CLEANED BY THE OWNER.
   B. COVER & PROTECT ALL DRAIN OPENINGS AT THE BEGINNING OF EACH WORK DAY. REMOVE THE COVERS AT THE END OF EACH DAY AND BEFORE PRECIPITATION OCCURS.
   C. PERFORM WHATEVER WORK IS REQUIRED SO ALL DRAIN LINES ARE CLEAN AND FREE FLOWING UPON COMPLETION OF THE PROJECT.
4. REMOVE AND RESET EXISTING AC CONDENSERS AND SET NEW AC CONDENSERS ON 2 X 2 FOOT X 2 INCH THICK CONCRETE PAVERS SET ON WALKWAY PADS A MINIMUM OF 10 FT. AWAY FROM THE ROOF EAVE. FASTEN THE CONDENSERS TO THE PAVERS WITH STAINLESS STEEL NAIL-INS. DISCONNECT, ADJUST, MODIFY, AND RECONNECT THE EXISTING SUPPLY & RETURN LINES AND CONDUITS AND RUN THEM INTO NEW PORTAL PLUS CURBS.
5. REMOVE EXISTING ROOF TOP ELECTRICAL CONDUIT AND GAS PIPE SUPPORTS. RE-SET THE CONDUIT AND PIPES ON ADJUSTABLE HEIGHT FACTORY MANUFACTURED PIPE SUPPORTS PLACED ON WALKWAY PADS SPACED 5 FEET ON CENTER. SECURE THE CONDUITS AND PIPES TO THE PIPE SUPPORTS WITH GALVANIZED CLIPS & BOLTS.
6. WIRE BRUSH, PRIME & PAINT ALL ROOF TOP EQUIPMENT HOUSINGS, AND THE VENT PIPES. DO NOT PAINT OVER EQUIPMENT NAME PLATES AND LABELS.
7. REPAIR EQUIPMENT HOUSINGS SO THEY ARE WATERTIGHT; REPLACE ANY MISSING PIECES.
8. RE-CAULK ALL VERTICAL MASONRY CONTROL AND EXPANSION JOINTS IN THE CHANGE IN ELEVATION WALLS ABOVE LOWER LEVEL ROOFS. REMOVE EXISTING SEALANT AND BACK UP MATERIALS, AND INSTALL NEW BACKER ROD AND SEALANT.
9. REMOVE ABANDONED ANTENNAS AND SATELLITE DISHES. REMOVE AND RESET ACTIVE ANTENNAS. INSTALL THE SATELLITE DISHES ON NEW 2 X 2 FOOT X 2 INCH THICK CONCRETE PAVERS SET ON WALKWAY PADS.
10. REFASTEN LOOSE SECTIONS OF METAL DECKS AS BASE BID WORK. REPAIR SURFACE DEFECTS LESS THAN 1/2 INCH DEEP IN THE TOP SURFACE OF CONCRETE DECKS AS BASE BID WORK USING FAST SETTING CONCRETE GROUT. REPLACE DAMAGED OR DETERIORATED SECTIONS OF DECK IN ACCORDANCE WITH THE UNIT PRICES.
11. INSTALL NEW 4" DIAMETER SCHEDULE 80 PVC UNDERGROUND DRAIN LINE TO CONNECTED THE NEW LEADER TO THE EXISTING CATCH BASIN. REMOVE AND RESTORE ASPHALT PAVEMENT AND CONCRETE SIDEWALKS TO INSTALL THE NEW DRAIN LINE. SET THE PIPE ON A 4" BED OF PEA GRAVEL AND SURROUND THE PIPE WITH 4 INCHES OF PEA GRAVEL, BEFORE BACK-FILLING.
12. INSULATE ALL EXISTING DRAIN LINES WHERE EXPOSED INSIDE THE BUILDING, ALL NEW DRAIN LINES, AND THE UNDERSIDES OF THE NEW DRAIN BOWLS.
13. WIRE BRUSH, PRIME & PAINT THE EXTERIOR DRAIN PIPES FROM ROOF AREAS 'A' AND 'C'. CUT AND MODIFY THE PIPES TO ACCOMMODATE NEW ROOFING. INSTALL CONCRETE SPLASH BLOCK OVER A WALKWAY PAD AT BOTTOM OF DRAIN PIPES.

CODE COMPLIANCE REQUIREMENTS:

1. INSTALL ROOFING TO MEET THE FOLLOWING MINIMUM REQUIREMENTS:
   A. NY STATE UNIFORM FIRE PREVENTION AND BUILDING CODE.
   B. UNDERWRITERS LABORATORIES INC. CLASS A EXTERNAL FIRE RATING FOR ROOF COVERING MATERIALS.
   C. UNDERWRITERS LABORATORIES INC. STANDARD 1256 FOR ROOF ASSEMBLIES WITH FOAM INSULATION.
2. INSTALL ROOFING TO COMPLY WITH THE WIND UPLIFT REQUIREMENTS OF THE NY STATE UNIFORM FIRE PREVENTION AND BUILDING CODE:
   RISK CATEGORY III
   BASIC WIND SPEED 120 MPH
   EXPOSURE CATEGORY B
   BUILDING HEIGHT 30 FT.
3. INSTALL ROOFING AS INDICATED TO RESIST THE FOLLOWING UPLIFT LOADS, CALCULATED IN ACCORDANCE WITH ASCE 7 USING A SAFETY FACTOR OF 2:
   FIELD ZONE: 60 PSF
   PERIMETER ZONE: 100 PSF
   CORNER ZONE: 150 PSF
4. FABRICATE AND INSTALL ROOF PERIMETER FLASHINGS THAT COMPLY WITH THE NY STATE UNIFORM FIRE PREVENTION AND BUILDING CODE AND WITH ANSI/SPRI ES-1 "WIND STANDARD FOR EDGE SYSTEMS USED WITH LOW SLOPE ROOFING SYSTEMS".

LEGEND:

- A — ROOF AREA DESIGNATION
- ROOF DRAIN (SEE DET. 23/A-112)
- P — PORTAL PLUS CURB (SEE DET. 24/A-112)
- V — VENT PIPE (SEE DET. 25/A-113)
- EXHAUST FAN (SEE DET. 26/A-113)
- H — ROOF HATCH (SEE DETS. 27&28/A-113)
- S — SKYLIGHTS (SEE DET. 29/A-113)
- E — NEW EVECO VENTILATORS (SEE DET. 30/A-113)
- SCUPPER & LEADER (SEE DET. 31/A-113)
- OS — OVERFLOW SCUPPER (SEE DET. 32/A-113)
- ROOF LADDER (SEE DET. 33/A-113)
- NEW GUARD RAIL (SEE DET. 36/A-113)
- RTU-# — NEW RTU ON METAL DECK (SEE DET. 37/A-114)
- ERU-1 — NEW ERU UNIT ON METAL DECK (SEE DET. 38/A-114)
- DUCT WATERPROOFING (SEE DET. 39/A-114)
- AC — AC CONDENSER (SEE GENERAL NOTE 4)
- P — ANTENNA (SEE GENERAL NOTE 9)
- SD — SATELLITE DISH (SEE GENERAL NOTE 9)
- UD — NEW UNDERGROUND DRAIN LINE (SEE GENERAL NOTE 11)
- CB — EXISTING CATCH BASIN
- H.P. — INSULATION HIGH POINT
- EXISTING INSULATION SLOPE
- TAPERED ISOCYANURATE INSULATION, SLOPE 1/8" PER FT. SEE R-VALUE CHART FOR MINIMUM THICKNESS
- CRICKET- SLOPE 1/4" PER FT
- WALKWAY PADS

IT IS A VIOLATION OF THE LAW FOR ANY PERSON, UNLESS HE IS ACTING UNDER THE DIRECTION OF A LICENSED ARCHITECT OR ENGINEER, TO ALTER ANY ITEM ON THIS PLAN IN ANY WAY. IF ANY ITEM IS ALTERED, THE ALTERING ENGINEER OR ARCHITECT SHALL AFFIX TO THE PLAN ALONG WITH A DESCRIPTION OF THE ALTERATION, THE SIGNATURE AND DATE. COPYRIGHT © 2019

ENGINEER:
Eisenbach & Ruhnke Engineering, P.C.
297 Genesee Street – Utica, NY 13501
Ph: 315-735-1916 Fax: 315-735-6365
www.eregpc.com

FULLER D'ANGELO P.C.
ARCHITECTS PLANNERS
48 KNOLLWOOD ROAD
ELMSFORD NEW YORK 10523
TEL 914.592.4644
FAX 914.592.1717
WWW.FULLERDANGELO.COM
Copyright 2020 All Rights Reserved by FULLER & D'ANGELO P.C.

ITG Larson, INC
155 Lafayette Ave
White Plains, NY 10603

ENGINEER STAMP:

STATE OF NEW YORK — JACK EISENBACH — LICENSED PROFESSIONAL ENGINEER — No. 059445

YONKERS PUBLIC SCHOOLS
INTERIOR UPGRADES, PART 3 OF ROOF HEATING PLANT, WINDOW REPLACEMENT & INTERIOR UPGRADES
Martin Luther King Elementary School

135 Locust Hill Avenue, Yonkers N.Y. 10701
S.E.D.# 66-23-00-01-0-233-009 (MAIN BUILDING)
S.E.D.# 66-23-00-01-0-322-002 (ANNEX BUILDING)

E&R PROJECT NO.	Y19MLK01
YPS NO.	10875
BID ADDENDUM 1	01/26/2024
BID SET	10/15/2023
REVISION	DATE
DRAWN BY	
CHECKED BY	JIE
SHEET SIZE	30"x42"
SCALE	AS SHOWN

SHEET TITLE
ROOF PLAN

SHEET NO.
A-110

FILE PATH - L:\Current Projects\YPS MLK 2023\A-110 YPS MLK Roof Plan No Elevator.dwg

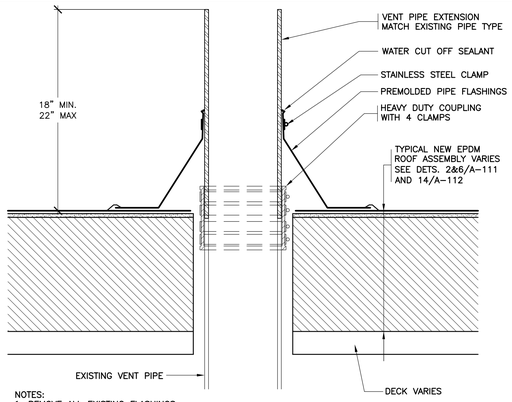

NOTES:
1. REMOVE ALL EXISTING FLASHINGS.

2. REMOVE KENNEDY COUPLINGS AND EXTEND VENT PIPES TO MEET MIN. HEIGHT REQUIREMENT.

3. INSTALL PREMOLDED PIPE FLASHINGS WHENEVER POSSIBLE. WHEN PREMOLDED PIPE FLASHINGS CANNOT BE INSTALLED USE FIELD WRAPPED FLASHINGS.

25 REVISED VENT PIPE
SCALE: 0 1" 2" 4" 8"

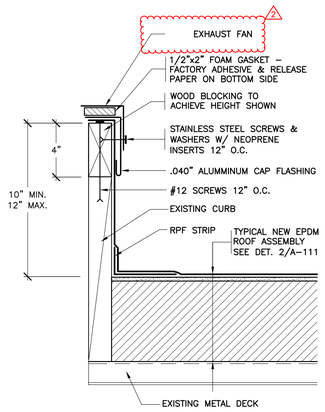

26 REVISED EXHAUST FAN
SCALE: 0 1" 2" 4" 8"

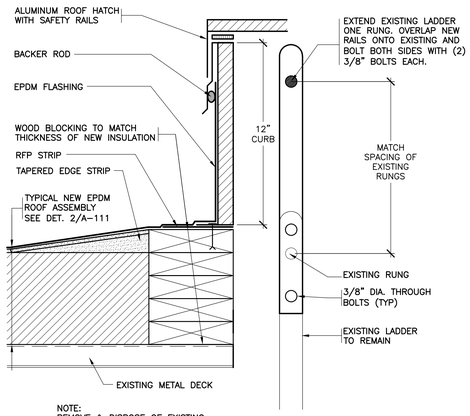

NOTE:
REMOVE & DISPOSE OF EXISTING ROOF HATCH, CURB AND RELATED FLASHINGS.

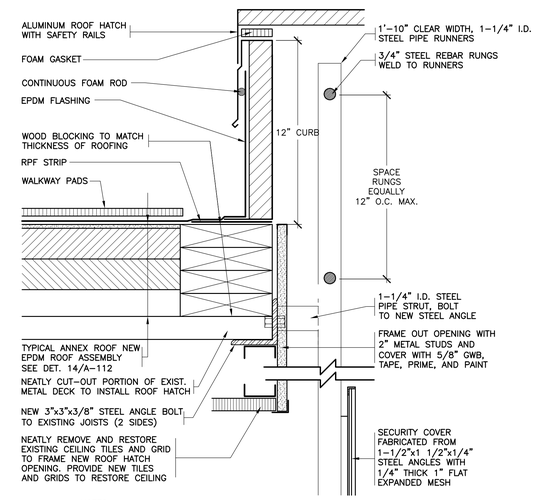

NOTES:
1. PRIME & PAINT ENTIRE LADDER ASSEMBLY AFTER FABRICATION. ORIENT LADDER & HATCH FOR PROPER EGRESS TO ROOF.

2. INSTALL LADDER AND HATCH AGAINST WALL IN STAIR '1A'. BOLT LADDER TO FLOOR WITH 1/2" X 4" STAINLESS STEEL EXPANSION BOLTS.

3. LADDER SHALL BE OSHA COMPLIANT.

28 NEW ROOF HATCH @ ANNEX ROOF
SCALE: 0 1" 2" 4" 8"

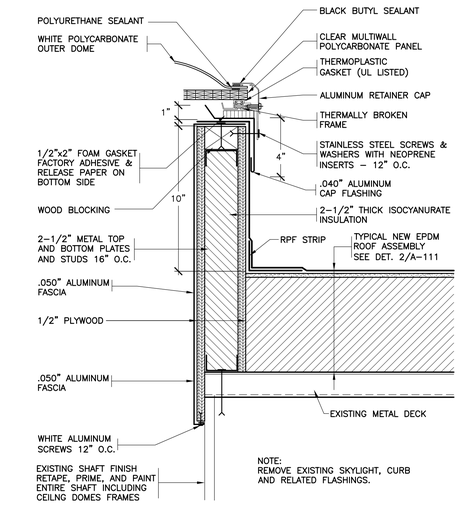

NOTE:
REMOVE EXISTING SKYLIGHT, CURB AND RELATED FLASHINGS.

29 REVISED SKYLIGHT
SCALE: 0 1" 2" 4" 8"

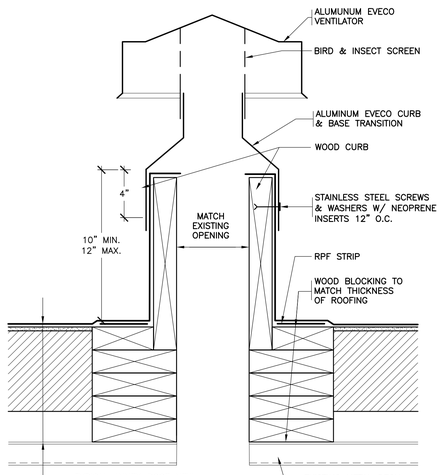

NOTE:
REMOVE & DISPOSE OF EXISTING VENTILATORS AND RELATED FLASHINGS.

30 NEW EVCO VENTILATOR
SCALE: 0 1" 2" 4" 8"

27 REVISED ROOF HATCH
SCALE: 0 1" 2" 4" 8"

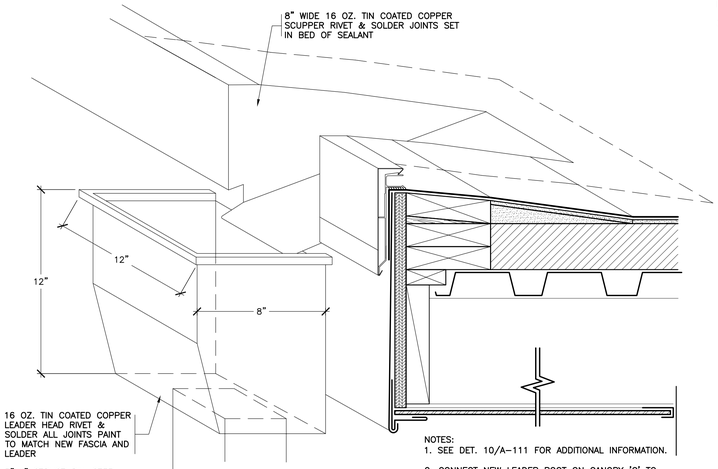

NOTES:
1. SEE DET. 10/A-111 FOR ADDITIONAL INFORMATION.

2. CONNECT NEW LEADER BOOT ON CANOPY 'G' TO NEW UNDERGROUND DRAIN LINE. INSTALL CONCRETE SPLASH BLOCK UNDER ALL OTHER LEADER BOOTS.

31 REVISED SCUPPER
SCALE: 0 1" 2" 4" 8"

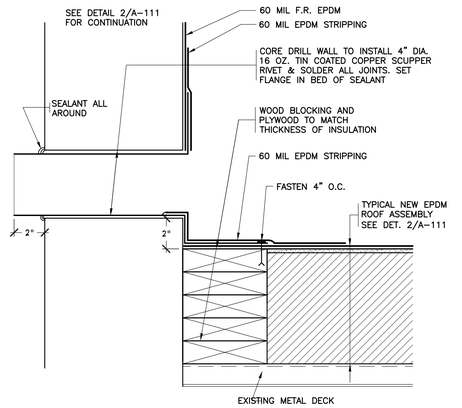

32 REVISED OVERFLOW SCUPPER
SCALE: 0 1" 2" 4" 8"

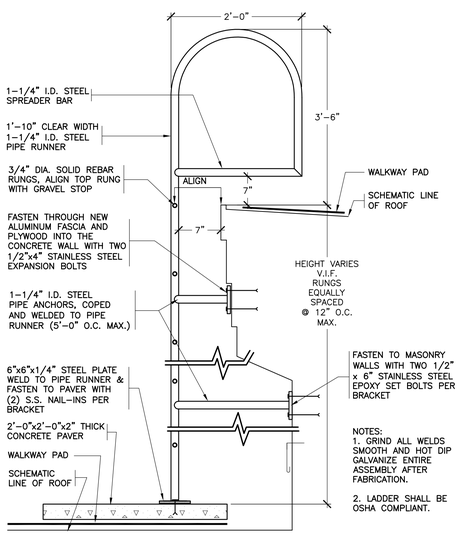

NOTES:
1. GRIND ALL WELDS SMOOTH AND HOT DIP GALVANIZE ENTIRE ASSEMBLY AFTER FABRICATION.

2. LADDER SHALL BE OSHA COMPLIANT.

33 NEW ROOF LADDER
SCEMATIC: N.T.S.

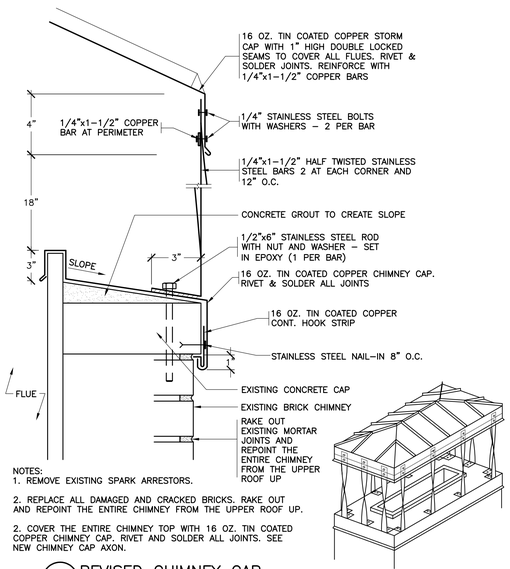

NOTES:
1. REMOVE EXISTING SPARK ARRESTORS.

2. REPLACE ALL DAMAGED AND CRACKED BRICKS. RAKE OUT AND REPOINT THE ENTIRE CHIMNEY FROM THE UPPER ROOF UP.

2. COVER THE ENTIRE CHIMNEY TOP WITH 16 OZ. TIN COATED COPPER CHIMNEY CAP. RIVET AND SOLDER ALL JOINTS. SEE NEW CHIMNEY CAP AXON.

34 REVISED CHIMNEY CAP
SCHEMATIC: N.T.S.

CHIMNEY CAP AXON.
SCHEMATIC: N.T.S.

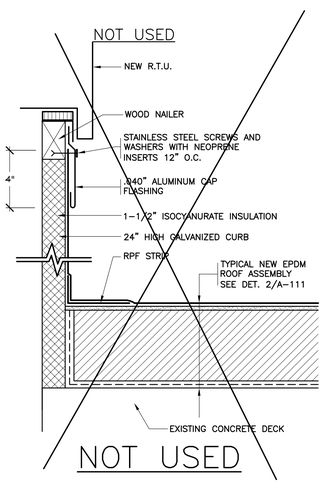

NOT USED

35 NEW R.T.U. CURB
NOT TO SCALE

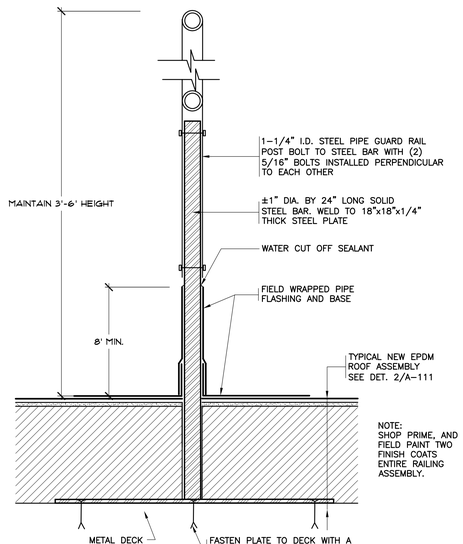

NOTE:
SHOP PRIME, AND FIELD PAINT TWO FINISH COATS ENTIRE RAILING ASSEMBLY.

TYPICAL POST FLASHING
SCHEMATIC: N.T.S.

36 NEW GUARD RAIL ASSEMBLY
SCHEMATIC: N.T.S.

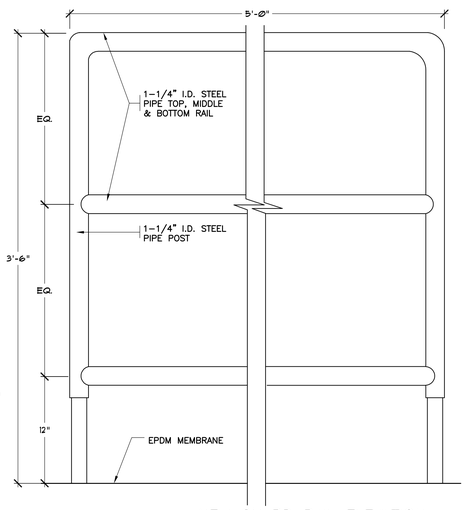

NEW GUARD RAIL ELEVATION
SCHEMATIC: N.T.S.

IT IS A VIOLATION OF THE LAW FOR ANY PERSON, UNLESS HE IS ACTING UNDER THE DIRECTION OF A LICENSED ARCHITECT, ENGINEER OR LANDSCAPE ARCHITECT, TO ALTER ANY ITEM ON THIS PLAN. IF ANY ITEM BEARING THE SEAL OF AN ARCHITECT, ENGINEER OR LANDSCAPE ARCHITECT IS ALTERED, THE ALTERING ARCHITECT, ENGINEER OR LANDSCAPE ARCHITECT SHALL AFFIX TO THE PLAN ALONG WITH A DESCRIPTION OF THE ALTERATION, THE SIGNATURE AND DATE. COPYRIGHT © 2019

ENGINEER:
Eisenbach & Ruhnke Engineering, P.C.
291 Genesee Street – Utica, NY 13501
Ph.315-735-1816 Fax.315-735-8365
www.erengpc.com

FULLER D'ANGELO P.C.
ARCHITECTS PLANNERS
48 KNOLLWOOD ROAD
ELMSFORD NEW YORK 10523
TEL 914.592.6446
FAX 914.592.1717
WWW.FULLERDANGELO.COM
Copyright 2020 All Rights Reserved by FULLER & D'ANGELO P.C.

ITG Larson, inc.
155 Lafayette Ave
White Plains, NY 10603

ENGINEER STAMP:

STATE OF NEW YORK · JACK EISENBACH · No. 090445 · LICENSED PROFESSIONAL ENGINEER

YONKERS PUBLIC SCHOOLS
INTERIOR UPGRADES, PART 3 OF ROOF HEATING PLANT, WINDOW REPLACEMENT & INTERIOR UPGRADES
Martin Luther King Elementary School
135 Locust Hill Avenue, Yonkers N.Y. 10701
S.E.D.# 66-23-00-01-0-233-009 (MAIN BUILDING)
S.E.D.# 66-23-00-01-0-232-002 (ANNEX BUILDING)

E&R PROJECT NO.	Y19MLK01
YPS NO.	10875
BID ADDENDUM 2	01/26/2024
BID SET	10/15/2023
REVISION	DATE
DRAWN BY	
CHECKED BY	JE
SHEET SIZE	30"x42"
SCALE	AS SHOWN

SHEET TITLE
ROOF DETAILS

SHEET NO.
A-113

FILE PATH – L:\Current Projects\YPS MLK 2023\A-113 YPS MLK Roof Det 25-36.dwg

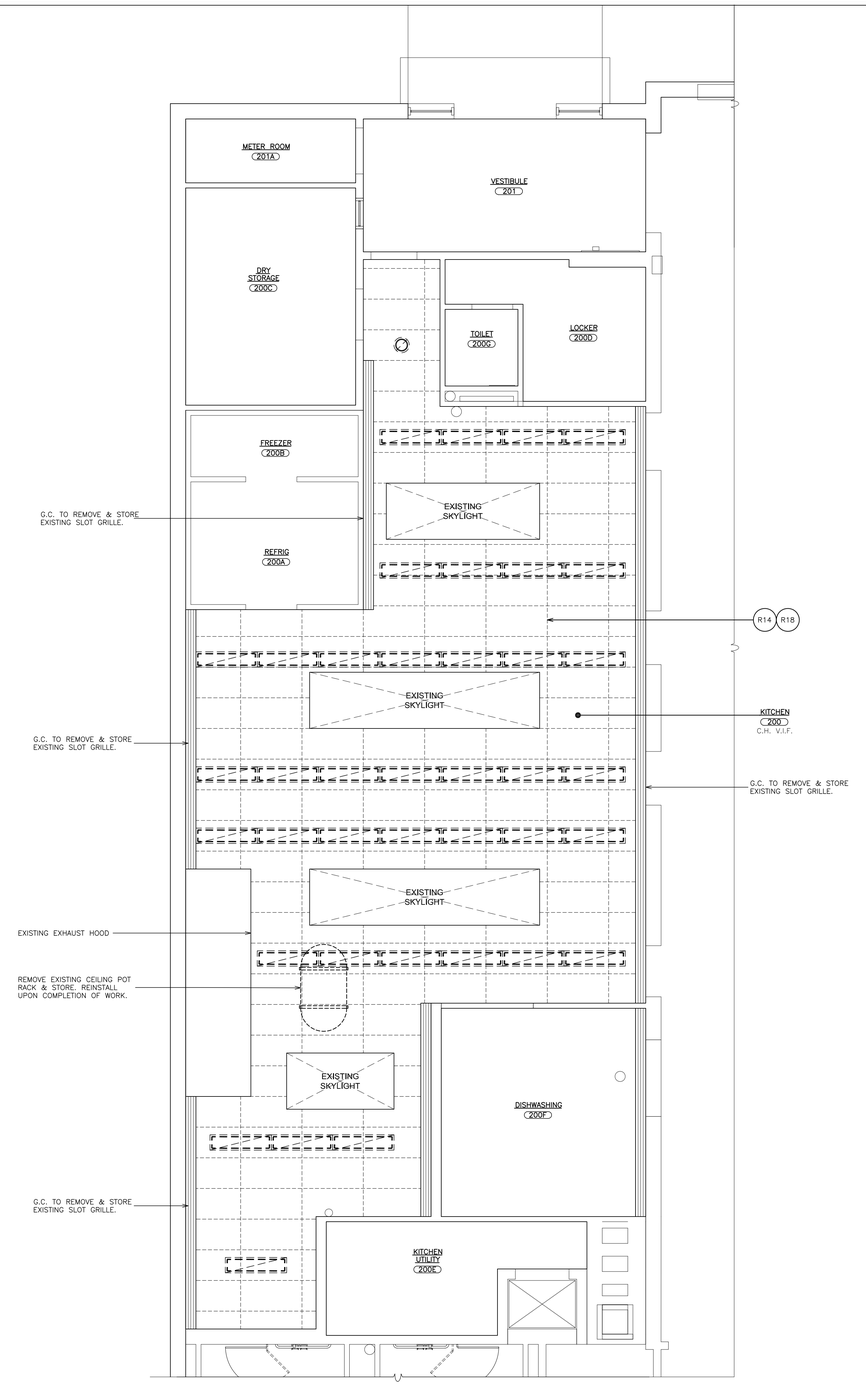

ALTERNATE 1 - KITCHEN
1 SECOND FLOOR REMOVAL REFLECTED CEILING PLAN

SCALE: 1/4" = 1'-0"

0 2' 8'
4' 16'

REMOVAL NOTES:
(COORDINATE REMOVALS W/ ABATEMENT CONTRACTOR)

- R1 REMOVE EXISTING DOORS, METAL FRAMES, TRANSOMS, HARDWARE, SADDLES AND ALL RELATED ITEMS, EXISTING LINTEL TO REMAIN. PATCH ALL DISTURBED SURFACES TO MATCH EXISTING ADJACENT SURFACES.
- R2 SAW-CUT AND REMOVE CMU PARTITION(S) FROM SLAB TO STRUCTURE ABOVE. PATCH DISTURBED SURFACES TO MATCH EXISTING ADJACENT SURFACES. GRIND DOWN ANY HIGH SPOTS UNDER EXISTING WALL. FLASH PATCH SMOOTH TO ADJACENT SURFACES.
- R3 SAW-CUT AND REMOVE PORTION OF CMU PARTITION FOR INSTALLATION OF NEW DUCK WORK & LOUVER. WORK IN MANNER WHICH PROVIDE CONTINUOUS SUPPORT OF MASONRY ABOVE. SEE DETAIL 3/A500. SEE M-DWGS FOR ADDITIONAL INFORMATION.
- R4 REMOVE EXISTING DOORS, METAL FRAMES, TRANSOMS, HARDWARE, SADDLES, SIDE-LITES AND ALL RELATED ITEMS. PATCH ALL DISTURBED SURFACES TO MATCH EXISTING ADJACENT SURFACES.
- R5 NOT USED.
- R6 REMOVE EXISTING A/C UNIT, SLEEVE, BRACKETS, SUPPORTS, AND ALL ASSOCIATED ITEMS. TURN OVER TO OWNER.
- R7 NOT USED.
- R8 REMOVE EXISTING CHAIN LINK FENCE, POSTS, FOOTINGS, FABRIC AND ALL RELATED ITEMS.
- R9 REMOVE EXISTING STOPS, METAL PANELS, GLASS AND ALL RELATED ITEMS. PROVIDE AND INSTALL NEW METAL PANELS, STOP AND ALL RELATED ITEMS. PAINT TO MATCH DOOR FRAMES.
- R10 REMOVE PORTION OF EXISTING TOILET PARTITIONS, TO ENLARGE FOR AMBULATORY STALL. PROVIDE NEW TOILET PARTITIONS MATCH EXISTING ADJACENT COLOR AND TEXTURE. PROVIDE NEW GRABS BARS (2)BOBRICK #B5806-42.99 & (1)#B5806-18.99 AMBULATORY EACH STALL & ACCESSORIES.
- R11 SAW-CUT AND REMOVE PORTION OF GYPSUM BOARD & METAL STUD PARTITION(S) FOR INSTALLATION OF NEW DOOR/FRAME. PATCH DISTURBED SURFACES TO MATCH EXISTING ADJACENT SURFACES. FLASH PATCH SMOOTH TO ADJACENT SURFACES.
- R12 REMOVE ALL ACOUSTICAL CEILING PANELS, SUSPENSION SYSTEM. EXISTING LIGHTING & DEVICE CEILING MOUNTED TO BE REMOVED AND STORED. REINSTALLED UPON COMPLETION OF COMPLETION OF WORK.
- R13 SAW-CUT AND REMOVE PORTION OF CMU PARTITION(S) FOR INSTALLATION OF NEW DOOR/FRAME. PATCH DISTURBED SURFACES TO MATCH EXISTING ADJACENT SURFACES. GRIND DOWN ANY HIGH SPOTS UNDER EXISTING WALL. FLASH PATCH SMOOTH TO ADJACENT SURFACES. WORK IN A MANNER THAT PROVIDES CONTINUOUS SUPPORT OF MASONRY ABOVE.
- R14 REMOVE EXISTING SUSPENDED CEILING ASSEMBLY (2x4 OR 2x2), SUSPENSION SYSTEM, PANELS, WALL ANGLES, SEISMIC TIES AND ALL RELATED ITEMS. COORDINATE WORK WITH E-CONTRACTOR. PATCH ALL DISTURBED SURFACES TO MATCH EXISTING ADJACENT SURFACES.
- R15 2x2 OR 2x4 SUSPENDED ACOUSTICAL CEILING. CONTRACTOR TO CAREFULLY REMOVE AND STORE EXISTING CEILING PANELS AND GRID SYSTEM AS REQUIRED TO ACCESS WORK AREAS. REPLACE ANY DAMAGED CEILING PANELS AND OR GRID. REINSTALL GRID AND PANELS UPON COMPLETION OF WORK. CONTRACTOR TO PROVIDE 2 BOXES OF EACH TYPE OF ACOUSTICAL CEILING PANELS (MATCH EXISTING) TO OWNER.
- R16 REMOVE EXISTING MARKER BOARDS, TACK BOARDS & ALL RELATED ITEMS. PATCH DISTURBED SURFACES TO MATCH EXISTING ADJACENT SURFACES.
- R17 REMOVE EXISTING VCT FLOOR TILE, (MULTIPLE LAYER MAY EXIST) WALL BASE, TRANSITION STRIPS, MASTIC AND SUBSTRATE DOWN TO EXISTING SLAB. MECHANICALLY PROFILE 100% OF EXISTING FLOOR SLAB FOR NEW FLOOR FINISHES.
- R18 REMOVE EXISTING LIGHT FIXTURE & CEILING MOUNTED DEVICES. SEE ELECTRICAL DRAWINGS.

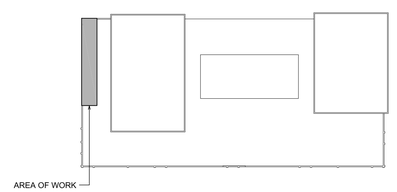

KEY PLAN
SCALE N.T.S.

IT IS A VIOLATION OF THE LAW FOR ANY PERSON UNLESS HE IS ACTING UNDER THE DIRECTION OF A LICENSED ARCHITECT OR ENGINEER TO ALTER ANY ITEM ON THIS PLAN IN ANY WAY. IF ANY ITEM IS ALTERED, THE ALTERING ENGINEER SHALL AFFIX TO THE PLAN, ALONG WITH A DESCRIPTION OF THE ALTERATION, THE SIGNATURE AND DATE. COPYRIGHT © 2019

ENGINEER:
Eisenbach & Ruhnke Engineering, P.C.
291 Genesee Street – Utica, NY 13501
Ph.315-735-1916 Fax.315-735-5365.
www.erengpc.com

FULLER D'ANGELO P.C.
ARCHITECTS PLANNERS
48 KNOLLWOOD ROAD
ELMSFORD NEW YORK 10523
TEL 914.592.6644
FAX 914.592.1717
WWW.FULLERDANGELO.COM
Copyright 2023 All Rights Reserved by FULLER & D'ANGELO P.C.

ITG Larson, Inc.
155 Lafayette Ave
White Plains, NY 10603

ZANGRILLI ENGINEERING
320 OBERLANT BOULEVARD
WHITESBORO, NEW YORK 13492
(315) 736-3011

ENGINEER STAMP:
STATE OF NEW YORK
JACK EISENBACH
LICENSED PROFESSIONAL ENGINEER
No. 099445

YONKERS PUBLIC SCHOOLS
ROOF REPLACEMENT AND SELECT INTERIOR UPGRADES - PART 3 OF ROOF HEATING PLANT, WINDOW REPLACEMENT & INTERIOR UPGRADES
Martin Luther King Elementary School
135 Locust Hill Avenue, Yonkers N.Y. 10701
S.E.D.# 66-23-00-01-0-233-009 (MAIN BUILDING)
S.E.D.# 66-23-00-01-0-322-002 (ANNEX BUILDING)

E&R PROJECT NO.	Y19MLK01
YPS NO.	10875
BID ADDENDUM 2	01/26/2024
BID SET	12/07/2023
REVISION	DATE
DRAWN BY	
CHECKED BY	JIE
SHEET SIZE	30"x42"
SCALE	AS SHOWN
SHEET TITLE	ALTERNATE SECOND FLOOR REMOVAL REFLECTED CEILING PLAN
SHEET NO.	AR201

FILE PATH =I:\20378.00 E&R Yonkers MLK Windows & Elevator\DRAWINGS\CURRENT\1-F&O\20378.03 Phase 3 HVAC\20378.00-AR200-201.dwg

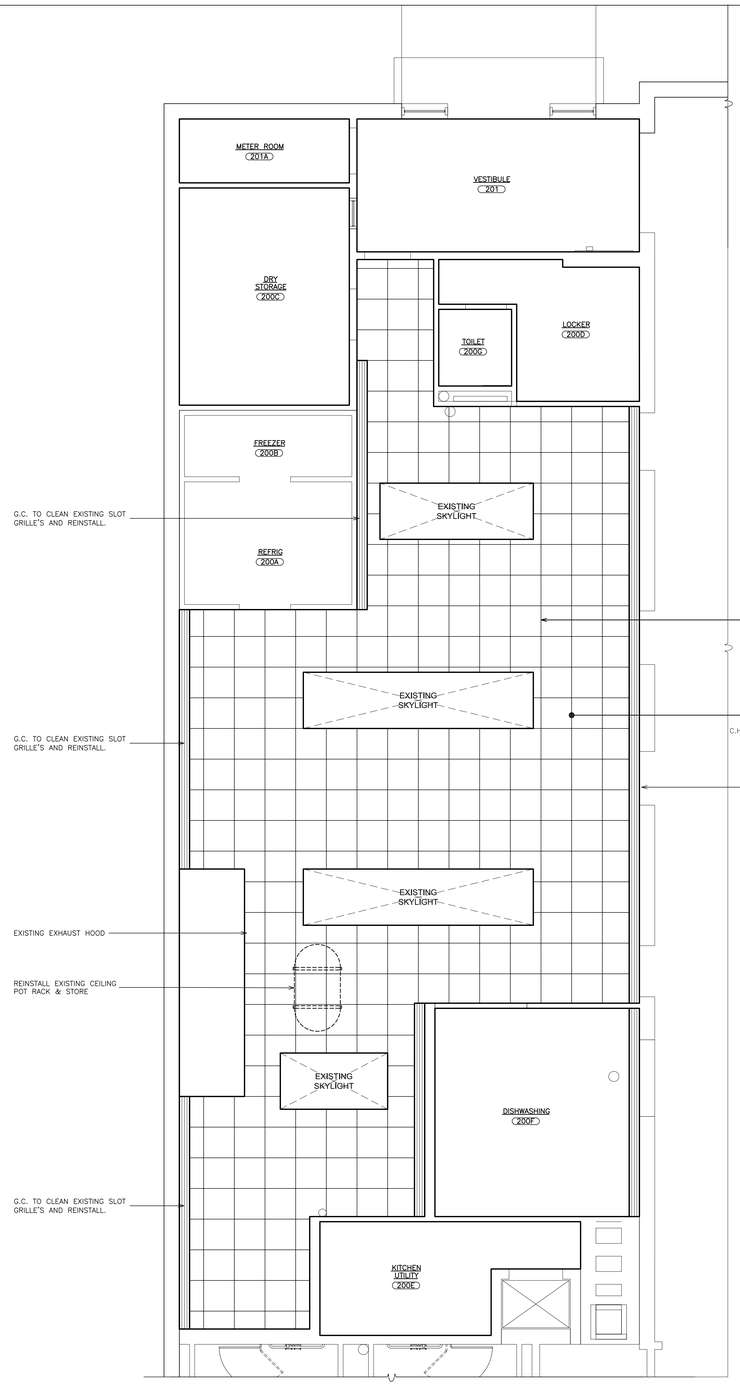

ALTERNATE 1 - KITCHEN
SECOND FLOOR REFLECTED CEILING PLAN

1 SCALE: 1/4" = 1'-0"

0 2' 4' 8' 16'

CEILING LEGEND

- 2'x2' RECESSED MOUNTED LIGHT FIXTURE.
- WALL MOUNTED LIGHT FIXTURE.
- SURFACE MOUNTED LIGHT FIXTURE
- SECURITY CAMERA
- MOTION SENSOR
- GYPSUM BOARD OR SOFFIT
- FIRE ALARM SMOKE DETECTOR
- HEAT DETECTOR
- CEILING SPEAKER
- OS — OCCUPANCY SENSOR
- CEILING REGISTER, SIZE VARIES. SEE MECHANICAL DRAWINGS.
- CEILING DIFFUSER, SIZE VARIES. SEE MECHANICAL DRAWINGS.
- CEILING MOUNTED EXIT SIGN W/ DIRECTIONAL ARROW
- WALL MOUNTED EXIT SIGN W/ DIRECTIONAL ARROW
- 2'x2' OR 2'x4' ACOUSTICAL CEILING TILE AND SUSPENSION SYSTEM
- CEILING GRID STARTING POINT
- WIRELESS INTERNET HUB

WORKSCOPE NOTES:

- WS1 PROVIDE NEW LOW-E INSULATED GLASS IN EXISTING CURTAIN WALL FRAMING.
- WS2 INFILL EXISTING DUCT OPENING. SEE DETAIL 11/A525.
- WS3 REMOVE EXISTING HARDWARE MOUNTED ON EXISTING DOORS AND FRAME FOR INSTALLATION OF NEW ACCESS CONTROL HARDWARE. PROVIDE AND INSTALL NEW CARD READERS, DOOR CONTACTS, ELECTRIC STRIKE & ACCESS CONTROL SYSTEM. RUN ALL NEW WIRING WITH-IN EXISTING HOLLOW METAL DOOR FRAMES. SEE HARDWARE SCHEDULE AND SECURITY DRAWINGS FOR HARDWARE AND ADDITIONAL INFORMATION.
- WS4 NOT USED.
- WS5 NOT USED.
- WS6 NEW WALL A/C UNIT PROVIDED AND INSTALLED BY HVAC CONTRACTOR. A/C SLEEVE PROVIDED BY HVAC CONTRACTOR AND INSTALLED BY G.C. COORDINATE OPENING IN METAL PANELS WITH HVAC CONTRACTOR. SEE DETAIL C/A725
- WS7 SCRAPE, WIRE BRUSH, PRIME AND PAINT EXISTING STEEL LINTEL. COLOR TO MATCH BRICK.
- WS8 PROVIDE NEW ACOUSTICAL CEILING PANELS IN EXISTING GRID CUT AS REQUIRED. PROVIDE WALL ANGLES AND RUNNERS SUPPORTS AS REQUIRED.
- WS9 NOT USED.
- WS10 NOT USED.
- WS11 NOT USED.
- WS12 PROVIDE SUSPENDED ACOUSTICAL CEILING SYSTEM & ALL RELATED ITEMS. ELECTRICAL CONTRACTOR TO REINSTALL EXISTING LIGHT FIXTURES & CEILING MOUNTED DEVICES. SEE SPECIFICATIONS FOR ADDITIONAL INFORMATION. SEE DETAILS A500.
- WS13 PROVIDE SUSPENDED ACOUSTICAL CEILING SYSTEM & ALL RELATED ITEMS. ELECTRICAL CONTRACTOR TO PROVIDE NEW LIGHT FIXTURES & CEILING MOUNTED DEVICES. COORDINATE INSTALLATION. SEE SPECIFICATIONS FOR ADDITIONAL INFORMATION. SEE DETAILS A500.
- WS14 PREPARE EXISTING WALL SURFACES FOR PAINTING. FILL ALL HOLES, CRACKS, DEPRESSIONS, ETC. AND GRIND DOWN ANY HIGH SPOTS OR PROTRUSIONS. FEATHER PATCHING MATERIAL TO PROVIDE SMOOTH TRANSITION TO ADJOINING SURFACES.
- WS15 PROVIDE CEMENT-BASED SELF-LEVELING UNDERLAYMENT TO ACHIEVE FLUSH CONDITION WITH ADJACENT FLOOR(S) ON 100% FLOOR SURFACE.
- WS16 PROVIDE FLOOR FINISH. SEE FINISH SCHEDULE AND FINISH PLANS.
- WS17 PROVIDE CMU PARTITION / INFILL. TOOTHED INTO EXISTING CMU WALL. MATCH EXISTING CMU THICKNESS.
- WS18 ELECTRICAL CONTRACTOR PROVIDE AND INSTALL MAGNETIC HOLD OPEN DEVICE. COORDINATE DOOR INSTALLATION AND SWING WITH DEVISE LOCATION.
- WS19 INSTALL NEW DOOR, FRAME AND HARDWARE. SEE DOOR DETAILS & SCHEDULE.
- WS20 NOT USED.
- WS21 INSTALL NEW 6 FT. HIGH VINYL COATED CHAIN LINK FENCE & FOOTINGS. SEE DETAIL 5/A525 AND SPECIFICATIONS.
- WS22 REMOVE EXISTING SEALANT AND BACKER ROD PERIMETER JOINT. CLEAN RESIDUE FROM EXISTING ADJACENT SURFACES. PROVIDE SEALANT AND CLOSED-CELL BACKER ROD.
- WS23 REPOINT EXISTING MASONRY JOINTS APPROXIMATELY 100 S.F. SEE DETAIL 6/A525. (REPLACE CRACKED OR LOOSE BRICK AS REQUIRED.)
- WS24 NOT USED.
- WS25 NOT USED.
- WS26 NOT USED.
- WS27 PREPARE EXISTING FOUNDATION WALL SURFACES FOR PAINTING. REMOVE EXISTING PAINT, FILL ALL HOLES, CRACKS, DEPRESSIONS, ETC. SCRAPE, WIRE BRUSH EXISTING RUSTING REBAR. APPLY EPOXY RUST ENCAPSULATING PAINT. GRIND DOWN ANY HIGH SPOTS OR PROTRUSIONS. FEATHER PATCHING MATERIAL TO PROVIDE SMOOTH TRANSITION TO ADJOINING SURFACES. SEE SPECIFICATION FOR ADDITIONAL INFORMATION.
- WS28 PROVIDE 2" INSULATED METAL PANELS (IP-2) AT ABANDONED DUCT OPENINGS. PROVIDE BACKER ROD AND PERIMETER SEALANT. (PANELS TO BE INSTALLED BY ABATEMENT SUBCONTRACTOR)
- WS29 SCRAPE, WIRE BRUSH, PRIME & PAINT EXISTING STEEL HANDRAILS & GUARDRAILS.
- WS30 PROVIDE ½" COMPRESSIBLE FILLER AND POURABLE SEALANT BETWEEN PAVEMENT AND BUILDING ELEMENTS. SEE DETAIL 8/A525.
- WS31 PROVIDE METAL PARTITION / INFILL: (1) LAYER EACH SIDE 5/8" TYPE 'X' GYPSUM BOARD OVER 3⅝" METAL STUDS @ 16" O.C. PROVIDE SMOOTH TRANSITION BETWEEN NEW & EXISTING PRIME & PAINT ENTIRE WALL.

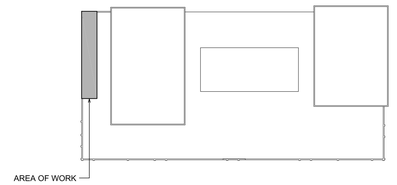

KEY PLAN
SCALE N.T.S.

IT IS A VIOLATION OF THE LAW FOR ANY PERSON UNLESS HE IS ACTING UNDER THE DIRECTION OF A LICENSED ARCHITECT OR ENGINEER TO ALTER ANY ITEM ON THIS PLAN IN ANY WAY. IF ANY ITEM IS ALTERED, THE ALTERING ENGINEER OR ARCHITECT SHALL AFFIX TO THE PLAN ALONG WITH A DESCRIPTION OF THE ALTERATION, THE SIGNATURE AND SEAL. COPYRIGHT © 2019

ENGINEER:
Eisenbach & Ruhnke Engineering, P.C.
291 Genesee Street - Utica, NY 13501
Ph.315-735-1916 Fax.315-735-5365
www.erengpc.com

FULLER D'ANGELO P.C.
ARCHITECTS PLANNERS
48 KNOLLWOOD ROAD
ELMSFORD NEW YORK 10523
TEL 914.592.6646
FAX 914.592.1717
WWW.FULLERDANGELO.COM
Copyright 2023 All Rights Reserved by FULLER & D'ANGELO P.C.
ITG Larson, Inc.
155 Lafayette Ave
White Plains, NY 10603

ZANGRILLI ENGINEERING
333 SHEHAWAN BOULEVARD
WHITESBORO, NEW YORK 13492
(315) 736-3011

ENGINEER STAMP:
STATE OF NEW YORK
JACK EISENBACH
No. 099435
LICENSED PROFESSIONAL ENGINEER

YONKERS PUBLIC SCHOOLS
ROOF REPLACEMENT AND SELECT INTERIOR UPGRADES - PART 3 OF ROOF HEATING PLANT, WINDOW REPLACEMENT & INTERIOR UPGRADES
Martin Luther King Elementary School
135 Locust Hill Avenue, Yonkers N.Y. 10701
S.E.D.# 66-23-00-01-0-233-009 (MAIN BUILDING)
S.E.D.# 66-23-00-01-0-322-002 (ANNEX BUILDING)

E&R PROJECT NO.	Y19MLK01
YPS NO.	10875
BID ADDENDUM 2	01/26/2024
BID SET	12/07/2023
REVISION	DATE
DRAWN BY	
CHECKED BY	JIE
SHEET SIZE	30"x42"
SCALE	AS SHOWN

SHEET TITLE
ALTERNATE
SECOND FLOOR REFLECTED CEILING PLAN

SHEET NO.
A201

FILE PATH - I:\20378.00 E&R Yonkers MLK Windows & Elevator\DRAWINGS\CURRENT\1-F&D\20378.03 Phase 3 HVAC\20378.00-A200-201.dwg

1 EXTERIOR ELEVATION
SCALE: 1/4" = 1'-0"

0 2' 4' 8' 16'

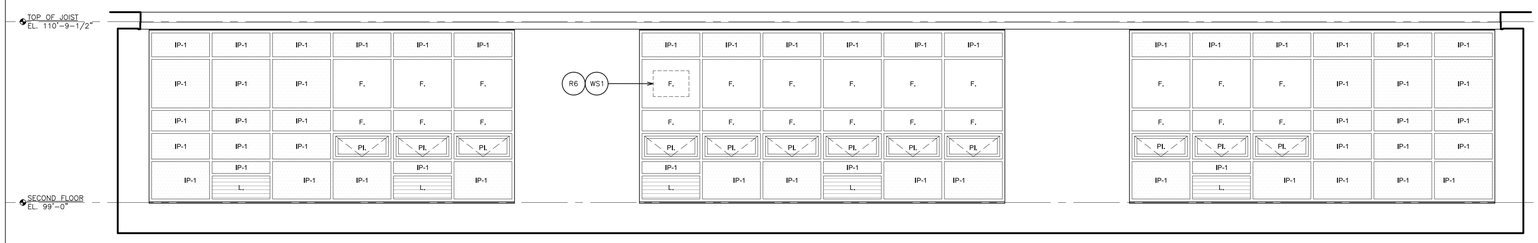

2 EXTERIOR ELEVATION
SCALE: 1/4" = 1'-0"

0 2' 4' 8' 16'

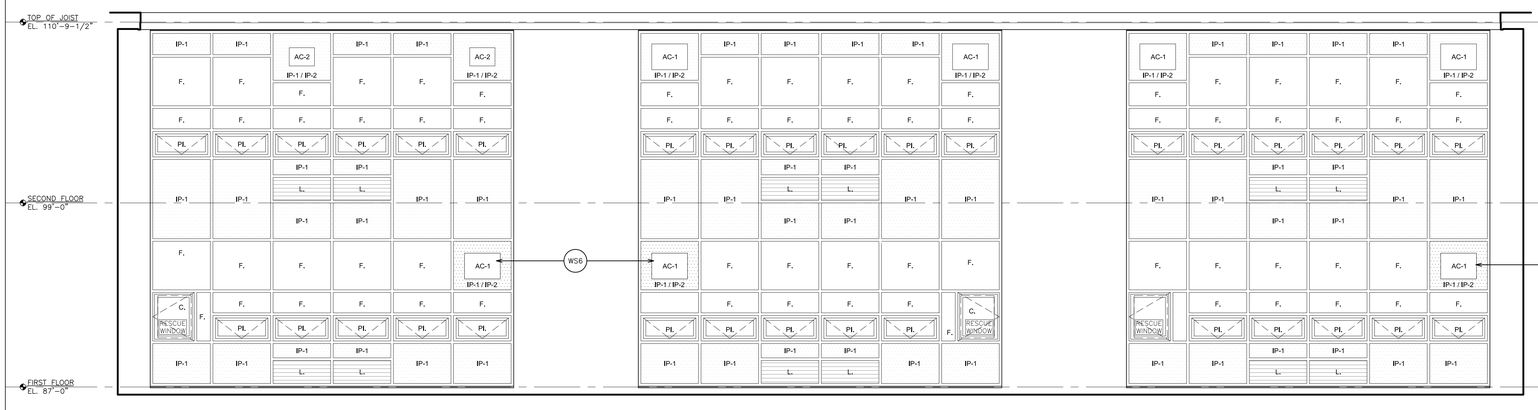

3 EXTERIOR ELEVATION
SCALE: 1/4" = 1'-0"

0 2' 4' 8' 16'

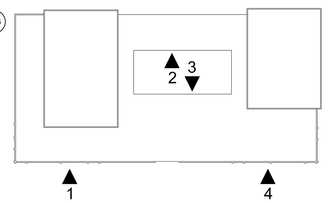

KEY PLAN
SCALE N.T.S.

REMOVAL NOTES:
(COORDINATE REMOVALS W/ ABATEMENT CONTRACTOR)

R1 REMOVE EXISTING DOORS, METAL FRAMES, TRANSOMS, HARDWARE, SADDLES AND ALL RELATED ITEMS. EXISTING LINTEL TO REMAIN. PATCH ALL DISTURBED SURFACES TO MATCH EXISTING ADJACENT SURFACES.

R2 SAW-CUT AND REMOVE CMU PARTITION(S) FROM SLAB TO STRUCTURE ABOVE. PATCH DISTURBED SURFACES TO MATCH EXISTING ADJACENT SURFACES. GRIND DOWN ANY HIGH SPOTS UNDER EXISTING WALL. FLASH PATCH SMOOTH TO ADJACENT SURFACES.

R3 SAW-CUT AND REMOVE PORTION OF CMU PARTITION FOR INSTALLATION OF NEW DUCK WORK & LOUVER. WORK IN MANNER WHICH PROVIDE CONTINUOUS SUPPORT OF MASONRY ABOVE. SEE DETAIL 3/A500. SEE M-DWGS FOR ADDITIONAL INFORMATION.

R4 REMOVE EXISTING DOORS, METAL FRAMES, TRANSOMS, HARDWARE, SADDLES, SIDE-LITES AND ALL RELATED ITEMS. PATCH ALL DISTURBED SURFACES TO MATCH EXISTING ADJACENT SURFACES.

R5 NOT USED.

R6 REMOVE EXISTING A/C UNIT, SLEEVE, BRACKETS, SUPPORTS, AND ALL ASSOCIATED ITEMS. TURN OVER TO OWNER.

R7 NOT USED.

R8 REMOVE EXISTING CHAIN LINK FENCE, POSTS, FOOTINGS, FABRIC AND ALL RELATED ITEMS.

R9 REMOVE EXISTING STOPS, METAL PANELS, GLASS AND ALL RELATED ITEMS. PROVIDE AND INSTALL NEW METAL PANELS, STOP AND ALL RELATED ITEMS. PAINT TO MATCH DOOR FRAMES.

R10 REMOVE PORTION OF EXISTING TOILET PARTITIONS, TO ENLARGE FOR AMBULATORY STALL. PROVIDE NEW TOILET PARTITIONS MATCH EXISTING ADJACENT COLOR AND TEXTURE. PROVIDE NEW GRABS BARS [(2)BOBRICK #B5806-42.99 & (1)#B5806-18.99 AMBULATORY EACH STALL] & ACCESSORIES.

R11 SAW-CUT AND REMOVE PORTION OF GYPSUM BOARD & METAL STUD PARTITION(S) FOR INSTALLATION OF NEW DOOR/FRAME. PATCH DISTURBED SURFACES TO MATCH EXISTING ADJACENT SURFACES. FLASH PATCH SMOOTH TO ADJACENT SURFACES.

R12 REMOVE ALL ACOUSTICAL CEILING PANELS, SUSPENSION SYSTEM. EXISTING LIGHTING & DEVICE CEILING MOUNTED TO BE REMOVED AND STORED. REINSTALLED UPON COMPLETION OF COMPLETION OF WORK.

R13 SAW-CUT AND REMOVE PORTION OF CMU PARTITION(S) FOR INSTALLATION OF NEW DOOR/FRAME. PATCH DISTURBED SURFACES TO MATCH EXISTING ADJACENT SURFACES. GRIND DOWN ANY HIGH SPOTS UNDER EXISTING WALL. FLASH PATCH SMOOTH TO ADJACENT SURFACES. WORK IN A MANNER THAT PROVIDES CONTINUOUS SUPPORT OF MASONRY ABOVE.

R14 REMOVE EXISTING SUSPENDED CEILING ASSEMBLY (2x4 OR 2x2), SUSPENSION SYSTEM, PANELS, WALL ANGLES, SEISMIC TIES AND ALL RELATED ITEMS. COORDINATE WORK WITH E-CONTRACTOR. PATCH ALL DISTURBED SURFACES TO MATCH EXISTING ADJACENT SURFACES.

R15 2x2 OR 2x4 SUSPENDED ACOUSTICAL CEILING. CONTRACTOR TO CAREFULLY REMOVE AND STORE EXISTING CEILING PANELS AND GRID SYSTEM AS REQUIRED TO ACCESS WORK AREAS. REPLACE ANY DAMAGED CEILING PANELS AND OR GRID. REINSTALL GRID AND PANELS UPON COMPLETION OF WORK. CONTRACTOR TO PROVIDE 2 BOXES OF EACH TYPE OF ACOUSTICAL CEILING PANELS (MATCH EXISTING) TO OWNER.

R16 REMOVE EXISTING MARKER BOARDS, TACK BOARDS & ALL RELATED ITEMS. PATCH DISTURBED SURFACES TO MATCH EXISTING ADJACENT SURFACES.

R17 REMOVE EXISTING VCT FLOOR TILE, (MULTIPLE LAYER MAY EXIST) WALL BASE, TRANSITION STRIPS, MASTIC AND SUBSTRATE DOWN TO EXISTING SLAB. MECHANICALLY PROFILE 100% OF EXISTING FLOOR SLAB FOR NEW FLOOR FINISHES.

R18 REMOVE EXISTING LIGHT FIXTURE & CEILING MOUNTED DEVICES. SEE ELECTRICAL DRAWINGS.

WORKSCOPE NOTES:

WS1 PROVIDE NEW LOW-E INSULATED GLASS IN EXISTING CURTAIN WALL FRAMING.

WS2 INFILL EXISTING DUCT OPENING. SEE DETAIL 11/A525.

WS3 REMOVE EXISTING HARDWARE MOUNTED ON EXISTING DOORS AND FRAME FOR INSTALLATION OF NEW ACCESS CONTROL HARDWARE. PROVIDE AND INSTALL NEW CARD READERS, DOOR CONTACTS, ELECTRIC STRIKE & ACCESS CONTROL SYSTEM. RUN ALL NEW WIRING WITH-IN EXISTING HOLLOW METAL DOOR FRAMES. SEE HARDWARE SCHEDULE AND SECURITY DRAWINGS FOR HARDWARE AND ADDITIONAL INFORMATION.

WS4 NOT USED.

WS5 NOT USED.

WS6 NEW WALL A/C UNIT AND SLEEVE FURNISHED BY HVAC CONTRACTOR AND INSTALLED BY G.C. OPENING IN METAL PANELS BY G.C. G.C. TO PROVIDE BRACKETS. SEE DETAIL C/A725 (2)

WS7 SCRAPE, WIRE BRUSH, PRIME AND PAINT EXISTING STEEL LINTEL. COLOR TO MATCH BRICK.

WS8 PROVIDE NEW ACOUSTICAL CEILING PANELS IN EXISTING GRID CUT AS REQUIRED. PROVIDE WALL ANGLES AND RUNNERS SUPPORTS AS REQUIRED.

WS9 NOT USED.

WS10 NOT USED.

WS11 NOT USED.

WS12 PROVIDE SUSPENDED ACOUSTICAL CEILING SYSTEM & ALL RELATED ITEMS. ELECTRICAL CONTRACTOR TO REINSTALL EXISTING LIGHT FIXTURES & CEILING MOUNTED DEVICES. SEE SPECIFICATIONS FOR ADDITIONAL INFORMATION. SEE DETAILS A500.

WS13 PROVIDE SUSPENDED ACOUSTICAL CEILING SYSTEM & ALL RELATED ITEMS. ELECTRICAL CONTRACTOR TO PROVIDE NEW LIGHT FIXTURES & CEILING MOUNTED DEVICES. COORDINATE INSTALLATION. SEE SPECIFICATIONS FOR ADDITIONAL INFORMATION. SEE DETAILS A500.

WS14 PREPARE EXISTING WALL SURFACES FOR PAINTING. FILL ALL HOLES, CRACKS, DEPRESSIONS, ETC. AND GRIND DOWN ANY HIGH SPOTS OR PROTRUSIONS. FEATHER PATCHING MATERIAL TO PROVIDE SMOOTH TRANSITION TO ADJOINING SURFACES.

WS15 PROVIDE CEMENT-BASED SELF-LEVELING UNDERLAYMENT TO ACHIEVE FLUSH CONDITION WITH ADJACENT FLOOR(S) ON 100% FLOOR SURFACE.

WS16 PROVIDE FLOOR FINISH. SEE FINISH SCHEDULE AND FINISH PLANS.

WS17 PROVIDE CMU PARTITION / INFILL. TOOTHED INTO EXISTING CMU WALL. MATCH EXISTING CMU THICKNESS.

WS18 ELECTRICAL CONTRACTOR PROVIDE AND INSTALL MAGNETIC HOLD OPEN DEVICE. COORDINATE DOOR INSTALLATION AND SWING WITH DEVISE LOCATION.

WS19 INSTALL NEW DOOR, FRAME AND HARDWARE. SEE DOOR DETAILS & SCHEDULE.

WS20 NOT USED.

WS21 INSTALL NEW 6 FT. HIGH VINYL COATED CHAIN LINK FENCE & FOOTINGS. SEE DETAIL 5/A525 AND SPECIFICATIONS.

WS22 REMOVE EXISTING SEALANT AND BACKER ROD PERIMETER JOINT. CLEAN RESIDUE FROM EXISTING ADJACENT SURFACES. PROVIDE SEALANT AND CLOSED-CELL BACKER ROD.

WS23 REPOINT EXISTING MASONRY JOINTS APPROXIMATELY 100 S.F. SEE DETAIL 6/A525. (REPLACE CRACKED OR LOOSE BRICK AS REQUIRED.)

WS24 NOT USED.

WS25 NOT USED.

WS26 NOT USED.

WS27 PREPARE EXISTING FOUNDATION WALL SURFACES FOR PAINTING. REMOVE EXISTING PAINT, FILL ALL HOLES, CRACKS, DEPRESSIONS, ETC. SCRAPE, WIRE BRUSH EXISTING RUSTING REBAR. APPLY EPOXY RUST ENCAPSULATING PAINT. GRIND DOWN ANY HIGH SPOTS OR PROTRUSIONS. FEATHER PATCHING MATERIAL TO PROVIDE SMOOTH TRANSITION TO ADJOINING SURFACES. SEE SPECIFICATION FOR ADDITIONAL INFORMATION.

WS28 PROVIDE 2" INSULATED METAL PANELS (IP-2) AT ABANDONED DUCT OPENINGS. PROVIDE BACKER ROD AND PERIMETER SEALANT. (PANELS TO BE INSTALLED BY ABATEMENT SUBCONTRACTOR)

WS29 SCRAPE, WIRE BRUSH, PRIME & PAINT EXISTING STEEL HANDRAILS & GUARDRAILS.

WS30 PROVIDE ½" COMPRESSIBLE FILLER AND POURABLE SEALANT BETWEEN PAVEMENT AND BUILDING ELEMENTS. SEE DETAIL 8/A525.

WS31 PROVIDE METAL PARTITION / INFILL. (1) LAYER EACH SIDE 5/8" TYPE 'X' GYPSUM BOARD OVER 3⅝" METAL STUDS @ 16" O.C. PROVIDE SMOOTH TRANSITION BETWEEN NEW & EXISTING PRIME & PAINT ENTIRE WALL.

IT IS A VIOLATION OF THE LAW FOR ANY PERSON UNLESS HE IS ACTING UNDER THE DIRECTION OF A LICENSED ARCHITECT OR ENGINEER TO ALTER ANY ITEM ON THIS DRAWING IN ANY WAY. IF ANY ITEM IS ALTERED, AFFIXED ALONG WITH A DESCRIPTION OF THE ALTERATION, THE SIGNATURE AND SEAL. COPYRIGHT © 2019

ENGINEER:
Eisenbach & Ruhnke Engineering, P.C.
291 Genesee Street - Utica, NY 13501
Ph.315-735-1916 Fax.315-735-5365.
www.erengpc.com

FULLER D'ANGELO P.C.
ARCHITECTS PLANNERS
48 KNOLLWOOD ROAD
ELMSFORD NEW YORK 10523
TEL 914.592.4646
FAX 914.592.1717
WWW.FULLERDANGELO.COM
Copyright 2023 All Rights Reserved by FULLER & D'ANGELO P.C.

ITG Larson, inc.
155 Lafayette Ave
White Plains, NY 10603

ZANGRILLI ENGINEERING
707 WHEELANT BOULEVARD
WHITESBORO, NEW YORK 13492
(315) 736-3011

ENGINEER STAMP:

STATE OF NEW YORK
JACK EISENBACH
NO. 095845
LICENSED PROFESSIONAL ENGINEER

YONKERS PUBLIC SCHOOLS
ROOF REPLACEMENT AND SELECT INTERIOR UPGRADES - PART 3 OF ROOF HEATING PLANT, WINDOW REPLACEMENT & INTERIOR UPGRADES
Martin Luther King Elementary School
135 Locust Hill Avenue, Yonkers N.Y. 10701
S.E.D.# 66-23-00-01-0-233-009 (MAIN BUILDING)
S.E.D.# 66-23-00-01-0-322-902 (ANNEX BUILDING)

E&R PROJECT NO.	Y19MLK01
YPS NO.	10875
BID ADDENDUM 2	01/26/2024
BID SET	12/07/2023
REVISION	DATE
DRAWN BY	
CHECKED BY	JIE
SHEET SIZE	30"x42"
SCALE	AS SHOWN

SHEET TITLE
MAIN BUILDING EXTERIOR ELEVATIONS

SHEET NO.
A300

FILE PATH = I:\20378.00 E&R Yonkers MLK Windows & Elevator\DRAWINGS\CURRENT\1-F&O\20378.03 Phase 3 HVAC\20378.00-A300-301.dwg

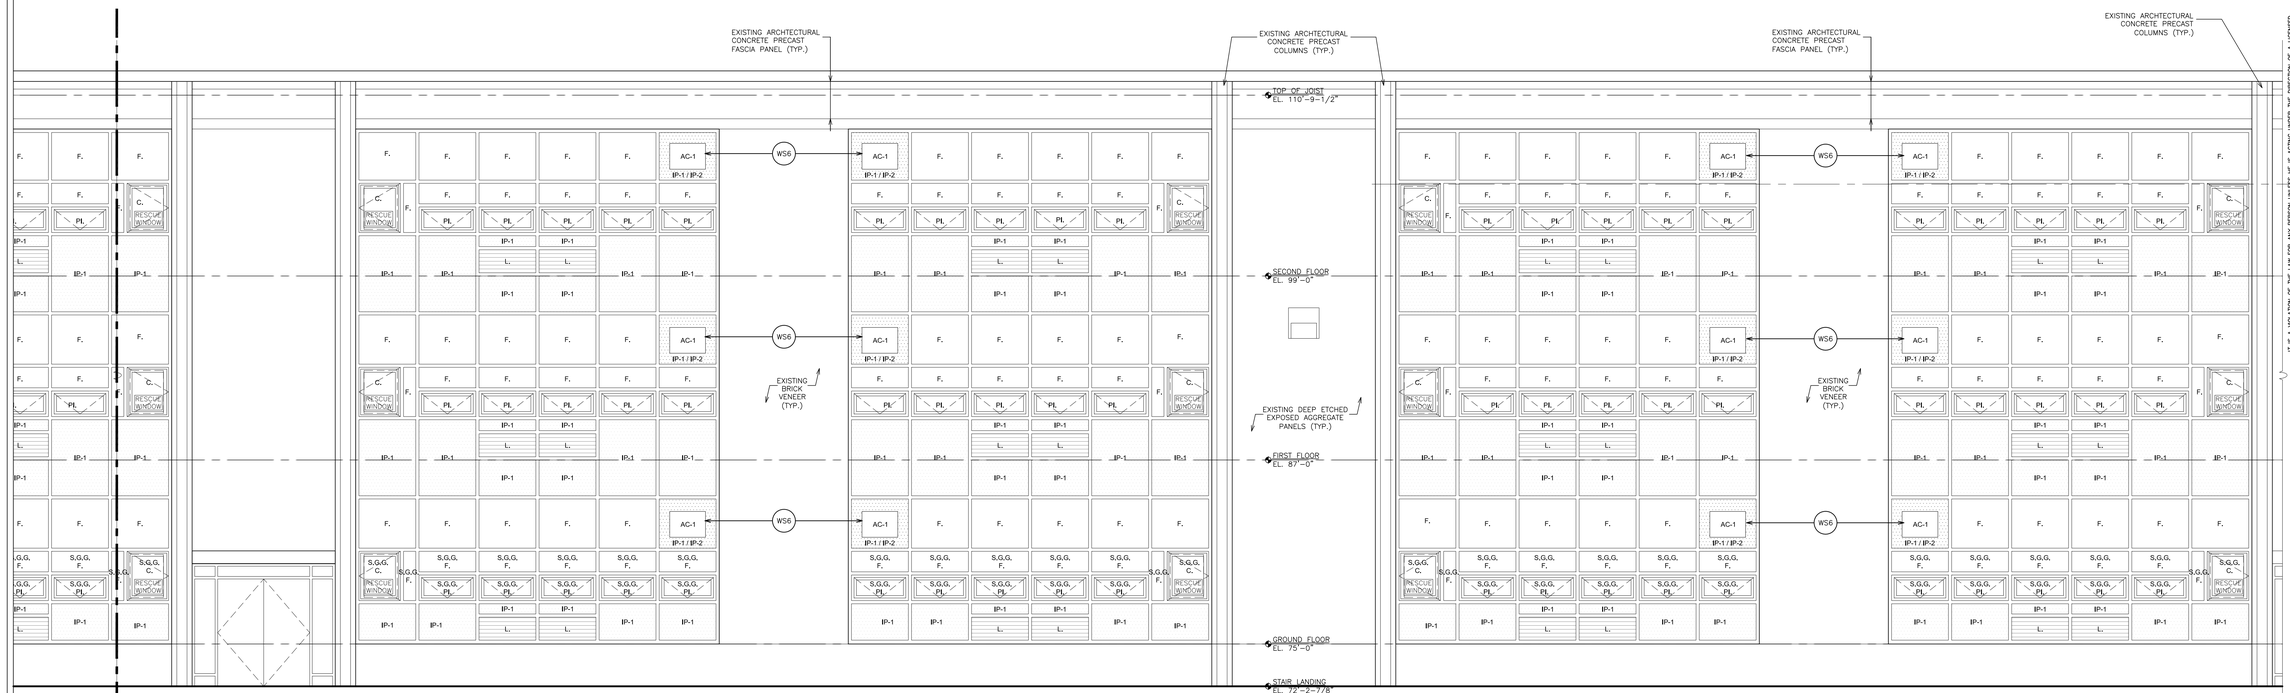

MATCHLINE 1/A300

MATCHLINE 4/A301

4 EXTERIOR ELEVATION cont.

SCALE: 1/4" = 1'-0"

0 2' 4' 8' 16'

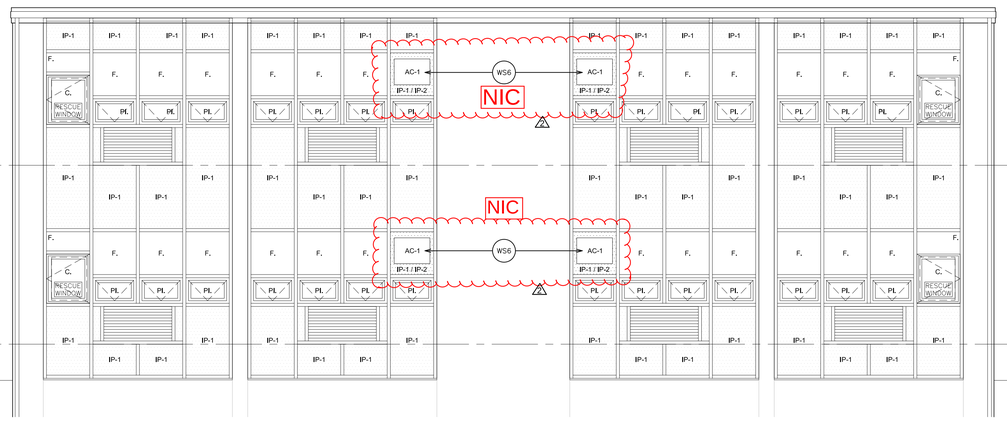

5 EXTERIOR ELEVATION

SCALE: 1/4" = 1'-0"

0 2' 4' 8' 16'

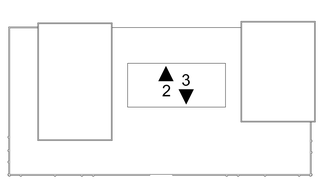

KEY PLAN

SCALE N.T.S.

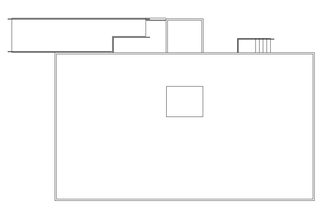

ANNEX BUILDING KEY PLAN

SCALE N.T.S.

WORKSCOPE NOTES:

- WS1 PROVIDE NEW LOW-E INSULATED GLASS IN EXISTING CURTAIN WALL FRAMING.
- WS2 INFILL EXISTING DUCT OPENING. SEE DETAIL 11/A525.
- WS3 REMOVE EXISTING HARDWARE MOUNTED ON EXISTING DOORS AND FRAME FOR INSTALLATION OF NEW ACCESS CONTROL HARDWARE. PROVIDE AND INSTALL NEW CARD READERS, DOOR CONTACTS, ELECTRIC STRIKE & ACCESS CONTROL SYSTEM. RUN ALL NEW WIRING WITH-IN EXISTING HOLLOW METAL DOOR FRAMES. SEE HARDWARE SCHEDULE AND SECURITY DRAWINGS FOR HARDWARE AND ADDITIONAL INFORMATION.
- WS4 NOT USED.
- WS5 NOT USED.
- WS6 NEW WALL A/C UNIT PROVIDED AND INSTALLED BY HVAC CONTRACTOR. A/C SLEEVE PROVIDED BY HVAC CONTRACTOR AND INSTALLED BY G.C. COORDINATE OPENING IN METAL PANELS WITH HVAC CONTRACTOR. SEE DETAIL C/A725
- WS7 SCRAPE, WIRE BRUSH, PRIME AND PAINT EXISTING STEEL LINTEL. COLOR TO MATCH BRICK.
- WS8 PROVIDE NEW ACOUSTICAL CEILING PANELS IN EXISTING GRID CUT AS REQUIRED. PROVIDE WALL ANGLES AND RUNNERS SUPPORTS AS REQUIRED.
- WS9 NOT USED.
- WS10 NOT USED.
- WS11 NOT USED.
- WS12 NEW WALL A/C UNIT AND SLEEVE FURNISHED BY HVAC CONTRACTOR AND INSTALLED BY G.C. OPENING IN METAL PANELS BY G.C. G.C. TO PROVIDE BRACKETS. SEE DETAIL C/A725 (2)
- WS13 PROVIDE SUSPENDED ACOUSTICAL CEILING SYSTEM & ALL RELATED ITEMS. ELECTRICAL CONTRACTOR TO PROVIDE NEW LIGHT FIXTURES & CEILING MOUNTED DEVICES. COORDINATE INSTALLATION. SEE SPECIFICATIONS FOR ADDITIONAL INFORMATION. SEE DETAILS A500.
- WS14 PREPARE EXISTING WALL SURFACES FOR PAINTING. FILL ALL HOLES, CRACKS, DEPRESSIONS, ETC. AND GRIND DOWN ANY HIGH SPOTS OR PROTRUSIONS. FEATHER PATCHING MATERIAL TO PROVIDE SMOOTH TRANSITION TO ADJOINING SURFACES.
- WS15 PROVIDE CEMENT-BASED SELF-LEVELING UNDERLAYMENT TO ACHIEVE FLUSH CONDITION WITH ADJACENT FLOOR(S) ON 100% FLOOR SURFACE.
- WS16 PROVIDE FLOOR FINISH. SEE FINISH SCHEDULE AND FINISH PLANS.
- WS17 PROVIDE CMU PARTITION / INFILL. TOOTHED INTO EXISTING CMU WALL. MATCH EXISTING CMU THICKNESS.
- WS18 ELECTRICAL CONTRACTOR PROVIDE AND INSTALL MAGNETIC HOLD OPEN DEVICE. COORDINATE DOOR INSTALLATION AND SWING WITH DEVISE LOCATION.
- WS19 INSTALL NEW DOOR, FRAME AND HARDWARE. SEE DOOR DETAILS & SCHEDULE.
- WS20 NOT USED.
- WS21 INSTALL NEW 6 FT. HIGH VINYL COATED CHAIN LINK FENCE & FOOTINGS. SEE DETAIL 5/A525 AND SPECIFICATIONS.
- WS22 REMOVE EXISTING SEALANT AND BACKER ROD PERIMETER JOINT. CLEAN RESIDUE FROM EXISTING ADJACENT SURFACES. PROVIDE SEALANT AND CLOSED-CELL BACKER ROD.
- WS23 REPOINT EXISTING MASONRY JOINTS APPROXIMATELY 100 S.F. SEE DETAIL 6/A525. (REPLACE CRACKED OR LOOSE BRICK AS REQUIRED.)
- WS24 NOT USED.
- WS25 NOT USED.
- WS26 NOT USED.
- WS27 PREPARE EXISTING FOUNDATION WALL SURFACES FOR PAINTING. REMOVE EXISTING PAINT, FILL ALL HOLES, CRACKS, DEPRESSIONS, ETC. SCRAPE, WIRE BRUSH EXISTING RUSTING REBAR. APPLY EPOXY RUST ENCAPSULATING PAINT. GRIND DOWN ANY HIGH SPOTS OR PROTRUSIONS. FEATHER PATCHING MATERIAL TO PROVIDE SMOOTH TRANSITION TO ADJOINING SURFACES. SEE SPECIFICATION FOR ADDITIONAL INFORMATION.
- WS28 PROVIDE 2" INSULATED METAL PANELS (IP-2) AT ABANDONED DUCT OPENINGS. PROVIDE BACKER ROD AND PERIMETER SEALANT. (PANELS TO BE INSTALLED BY ABATEMENT SUBCONTRACTOR)
- WS29 SCRAPE, WIRE BRUSH, PRIME & PAINT EXISTING STEEL HANDRAILS & GUARDRAILS.
- WS30 PROVIDE ½" COMPRESSIBLE FILLER AND POURABLE SEALANT BETWEEN PAVEMENT AND BUILDING ELEMENTS. SEE DETAIL 8/A525.
- WS31 PROVIDE METAL PARTITION / INFILL: (1) LAYER EACH SIDE 5/8" TYPE 'X' GYPSUM BOARD OVER 3⅝" METAL STUDS @ 16" O.C. PROVIDE SMOOTH TRANSITION BETWEEN NEW & EXISTING PRIME & PAINT ENTIRE WALL.

IT IS A VIOLATION OF THE LAW FOR ANY PERSON, UNLESS HE IS ACTING UNDER THE DIRECTION OF A LICENSED ARCHITECT, TO ALTER ANY ITEM ON THIS PLAN IN ANY WAY. IF ANY ITEM IS ALTERED, THE ALTERING ARCHITECT SHALL AFFIX TO THE PLAN ALONG WITH A DESCRIPTION OF THE ALTERATION, THE SIGNATURE AND SEAL. COPYRIGHT © 2019

ENGINEER:
Eisenbach & Ruhnke Engineering, P.C.
291 Genesee Street - Utica, NY 13501
Ph.315-735-1916 Fax.315-735-5365.
www.erengpc.com

FULLER D'ANGELO P.C.
ARCHITECTS PLANNERS
48 KNOLLWOOD ROAD
ELMSFORD NEW YORK 10523
TEL 914.592.6644
FAX 914.592.1717
WWW.FULLERDANGELO.COM
Copyright 2023 All Rights Reserved by FULLER & D'ANGELO P.C.
ITG Larson,inc.
155 Lafayette Ave
White Plains, NY 10603

ZANGRILLI ENGINEERING
320 FAIRCHILD AVE, PLAINVIEW
WESTCHESTER, NEW YORK 11803
(516) 576-3011

ENGINEER STAMP:
STATE OF NEW YORK
JACK EISENBACH
No 090145
LICENSED PROFESSIONAL ENGINEER

YONKERS PUBLIC SCHOOLS
ROOF REPLACEMENT AND SELECT INTERIOR UPGRADES - PART 3 OF ROOF HEATING PLANT, WINDOW REPLACEMENT & INTERIOR UPGRADES
Martin Luther King Elementary School
135 Locust Hill Avenue, Yonkers N.Y. 10701
S.E.D.# 66-23-00-01-0-233-009 (MAIN BUILDING)
S.E.D.# 66-23-00-01-0-322-002 (ANNEX BUILDING)

E&R PROJECT NO.	Y19MLK01
YPS NO.	10875
BID ADDENDUM 2	01/26/2024
BID SET	12/07/2023
REVISION	DATE
DRAWN BY	
CHECKED BY	JE
SHEET SIZE	30"x42"
SCALE	AS SHOWN

SHEET TITLE
MAIN BUILDING EXTERIOR ELEVATIONS

SHEET NO.
A301

FILE PATH -I:\20378.00 E&R Yonkers MLK Windows & Elevator\DRAWINGS\CURRENT\I-FS01\20378.03 Phase 3 HVAC\20378.00-A300-301.dwg

IT IS A VIOLATION OF THE LAW FOR ANY PERSON, UNLESS HE IS ACTING UNDER THE DIRECTION OF A LICENSED PROFESSIONAL ENGINEER, TO ALTER ANY ITEM ON THIS DRAWING IN ANY WAY. IF THIS DRAWING IS ALTERED, THE ALTERING ENGINEER SHALL AFFIX TO THE DRAWING, ALONG WITH A DESCRIPTION OF THE ALTERATION, THE SIGNATURE AND SEAL. COPYRIGHT © 2019

NOTES:
1. PROVIDE PIPE COVER SYSTEM AS MFG. BY. "GRICE ENGINEERING" OR APPROVED EQUAL. INSTALL FULL HEIGHT FLOOR TO STRUCTURE ABOVE.
2. COVER SHALL BE COLD ROLLED – 16 GAUGE GALVANIZED AND TREATED TO ACCEPT PAINTING. FIELD PAINT TO MATCH EXISTING ADJACENT WALLS.
3. THE SYSTEM SHALL INCLUDE ALL NECESSARY ACCESSORIES FOR A COMPLETE INSTALLATION.
4. INSTALL SYSTEM PER MANUFACTURER'S REQUIREMENTS.

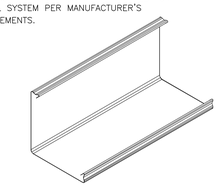

ISOMETRIC VIEW

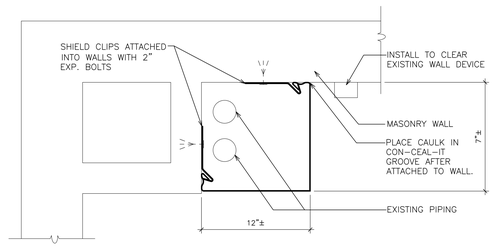

PLAN

Ⓓ DETAIL - A/C CONDENSING LINE STEEL COVER
SCALE: N.T.S.

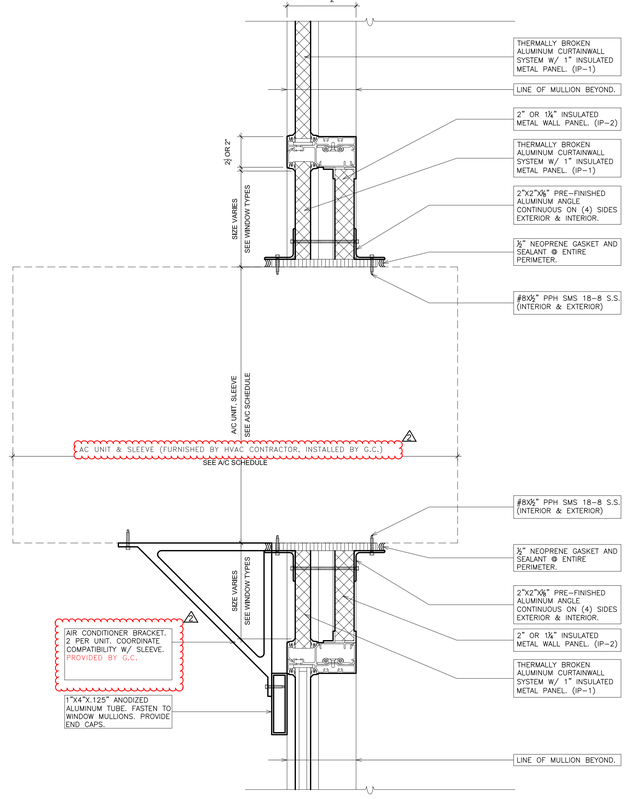

Ⓒ DETAIL- AIR CONDITIONER UNIT
SCALE: 3" = 1'-0"

ENGINEER:
Eisenbach & Ruhnke Engineering, P.C.
291 Genesee Street – Utica, NY 13501
Ph.315-735-1916 Fax.315-735-5365.
www.erengpc.com

FULLER D'ANGELO P.C.
ARCHITECTS PLANNERS
48 KNOLLWOOD ROAD
ELMSFORD NEW YORK 10523
TEL 914.592.6646
FAX 914.592.1717
WWW.FULLERDANGELO.COM
Copyright 2023 All Rights Reserved by FULLER & D'ANGELO P.C.
ITG Larson,Inc.
155 Lafayette Ave
White Plains, NY 10603

ZANGRILLI ENGINEERING
707 ORISKANY BOULEVARD
WHITESBORO, NEW YORK 13492
(315) 736-3011

ENGINEER STAMP:

STATE OF NEW YORK · JACK EISENBACH · LICENSED PROFESSIONAL ENGINEER · No. 099445

YONKERS PUBLIC SCHOOLS
ROOF REPLACEMENT AND SELECT INTERIOR UPGRADES - PART 3 OF ROOF HEATING PLANT, WINDOW REPLACEMENT & INTERIOR UPGRADES
Martin Luther King Elementary School
135 Locust Hill Avenue, Yonkers N.Y. 10701
S.E.D.# 66-23-00-01-0-233-009 (MAIN BUILDING)
S.E.D.# 66-23-00-01-0-222-002 (ANNEX BUILDING)

E&R PROJECT NO.	Y19MLK01
YPS NO.	10875
BID ADDENDUM 2	01/26/2024
BID SET	12/07/2023
REVISION	DATE
DRAWN BY	
CHECKED BY	JE
SHEET SIZE	30"x42"
SCALE	AS SHOWN

SHEET TITLE
A/C UNIT DETAILS

SHEET NO.
A725

FILE PATH -I:\20378.00 E&R Yonkers MLK Windows & Elevator\DRAWINGS\CURRENT\1-F&P\20378.03 Phase 3 HVAC\20378.00-A725.dwg

MECHANICAL GENERAL NOTES:

1. DRAWINGS ARE DIAGRAMMATIC AND INDICATE GENERAL ARRANGEMENT OF SYSTEMS AND WORK INCLUDED IN THE CONTRACT. IT IS NOT INTENDED TO SPECIFY OR SHOW EVERY OFFSET, FITTING OR COMPONENT; HOWEVER, CONTRACT DOCUMENTS REQUIRE COMPONENTS AND MATERIALS WHETHER OR NOT INDICATED OR SPECIFICALLY SPECIFIED TO MAKE THE SYSTEMS BEING INSTALLED COMPLETE, CODE COMPLIANT, TESTED AND OPERATIONAL.
2. CONTRACTOR SHALL FIELD VERIFY ALL LOCATIONS, DIMENSIONS AND ELEVATIONS PRIOR TO CONSTRUCTION.
3. ALL MATERIALS, EQUIPMENT, METHODS OF INSTALLATION, REMOVALS AND DISPOSAL SHALL BE IN ACCORDANCE WITH THE STANDARDS, REGULATIONS, CODES, ORDINANCES, AND LAWS OF LOCAL, STATE, AND FEDERAL GOVERNMENTS, AND OTHER AUTHORITIES THAT HAVE LAWFUL JURISDICTION.
4. PERFORM WORK, PROVIDE MATERIALS AND EQUIPMENT FOR SYSTEMS SHOWN, SPECIFIED AND DESCRIBED ON DRAWINGS. COMPLETELY COORDINATE ALL TRADES OF THIS CONTRACT AND PROVIDE COMPLETE AND FULLY FUNCTIONAL INSTALLATION. ALL WORK IN THIS SET TO BE COMPLETED UNDER THIS CONTRACT, UNLESS OTHERWISE INDICATED.
5. PROTECT ALL EXISTING AND NEW BUILDING ELEMENTS (INSTALLED BY OTHER CONTRACTS) FROM DAMAGE. CONTRACTOR SHALL RESTORE ALL DAMAGED ELEMENTS TO ORIGINAL OR BETTER CONDITION.
6. WORK SHALL BE EXECUTED IN A WORKMANLIKE MANNER AND SHALL PRESENT NEAT, RECTILINEAR APPEARANCE WHEN COMPLETED. MAINTAIN MAXIMUM HEAD ROOM AT ALL TIMES. DO NOT RUN PIPES, DUCTS, AND CONDUIT EXPOSED UNLESS SHOWN AND NOTED TO BE EXPOSED ON DRAWINGS.
7. MATERIALS AND EQUIPMENT SHALL BE NEW AND INSTALLED ACCORDING TO MANUFACTURER'S INSTRUCTIONS AND RECOMMENDATIONS. MAINTAIN MANUFACTURER'S EQUIPMENT CLEARANCES.
8. CONTRACTOR IS RESPONSIBLE FOR ALL WORK RELATED TO ISOLATING, SHUTTING DOWN, DRAINING, FILLING AND TESTING SYSTEMS TO ALLOW FOR COMPLETION OF WORK. INTERRUPTIONS TO EXISTING SERVICES AND SYSTEMS SHALL BE AS SHORT AS POSSIBLE AND AT A TIME AND DURATION APPROVED BY THE OWNER AND UTILITY AS APPLICABLE. INCLUDE ALL PREMIUM TIME ASSOCIATED WITH INTERRUPTIONS. ALL SYSTEM INTERRUPTIONS SHALL BE SCHEDULED WITH OWNER, UTILITY AND COORDINATED WITH OTHER TRADE WORK.
9. ALL EQUIPMENT PIPING, WIRING, INSULATION ETC. INSTALLED IN HVAC AIR PLENUM SPACES SHALL MEET CODE REQUIREMENTS FOR SMOKE AND COMBUSTIBILITY.
10. SEAL ALL PENETRATIONS THROUGH FIRE RATED WALLS, PARTITIONS AND FLOORS WITH UL RATED MATERIALS/METHODS EQUIVALENT TO FIRE RATING OF ASSEMBLY.
11. COORDINATE ALL WALL/FOUNDATION PENETRATIONS WITH GENERAL CONTRACT AND SEAL WEATHERTIGHT. PROVIDE STAINLESS STEEL ESCUTCHEON PLATE/TRIM RING FOR EACH ABOVE GRADE PENETRATION (BOTH SIDES).
12. PROVIDE PROPER ACCESS TO EQUIPMENT THAT REQUIRES INSPECTION, REPLACEMENT OR REPAIR. ACCESS PANELS/DOORS SHALL BE A MINIMUM OF 12"x12", UNLESS OTHERWISE NOTED.
13. DO NOT SUPPORT EQUIPMENT FROM SUSPENDED CEILINGS. ALL SUPPORT SHALL BE FROM BUILDING STRUCTURE OR FROM CEILING SUSPENSION SYSTEM WHICH HAS BEEN REINFORCED. SUPPORTS SHALL BE SELECTED AND INSTALLED TO PROVIDE A VIBRATION FREE INSTALLATION.
14. CLEANING DURING MECHANICAL WORK: THE MECHANICAL ROOM AND ROOMS WHERE WORK WILL BE DONE TO MINIMIZE DISTURBANCE IN THE BUILDINGS. WORKERS ARE TO USE PATHWAYS AND FACILITIES AGREED UPON WITH THE DISTRICT DESIGNEE IN WRITING. THE AREA OUTSIDE THE BUILDING WHERE CUTTING WELDING OR STORAGE IS ALLOWED IS TO BE FENCED AT ALL TIMES. THE CONTRACTOR WILL ON A DAILY BASIS CLEAN THE GROUNDS AND THE BUILDING OF ANY DEBRIS OR GARBAGE GENERATED BY THEIR WORK.
15. AIR CONDITIONER INSTALLATION TO BE COORDINATED WITH ARCHITECTURAL DRAWINGS.
16. VFDS ARE TO BE FURNISHED BY MECHANICAL CONTRACTOR AND INSTALLED BY ELECTRICAL CONTRACTOR.

HVAC REMOVAL NOTES:

1. THE SCOPE OF REMOVAL SHOWN ON "REMOVALS" DRAWING IS DIAGRAMMATIC ONLY AND INDICATES THE INTENT OF THE WORK TO BE PERFORMED AND NOT THE COMPLETE SCOPE OF DEMOLITION AND/OR REMOVAL WORK. IT SHALL BE THE RESPONSIBILITY OF THE CONTRACTOR TO REMOVE OR RELOCATE ANY RELATED MECHANICAL DEVICES/ITEMS EVEN IF NOT SPECIFICALLY INDICATED TO BE REMOVED ON THESE DRAWINGS IN ORDER TO ACCOMODATE NEW WORK.
2. EQUIPMENT/ITEMS SHOWN CROSS HATCHED ON DRAWINGS ARE ITEMS TO BE REMOVED. ANY DEVICES/ITEMS REMOVED SHALL INCLUDE (BUT SHALL NOT BE LIMITED TO) THE REMOVAL OF ALL ASSOCIATED PIPING, CONTROLS, ETC. THAT ARE NOT INCORPORATED IN THE NEW LAYOUT. THE CONTRACTOR SHALL PERFORM ALL WORK REQUIRED TO INSURE CONTINUITY OF SERVICE TO EXISTING REMAINING EQUIPMENT. NO EXTRAS RELATING TO THE SCOPE OF WORK DESCRIBED WILL BE ALLOWED.
3. EQUIPMENT, PIPING, ETC. REQUIRED TO RECONNECT SHALL BE INSTALLED CONCEALED WITHIN THE SUSPENDED CEILINGS, PARTITIONS AND/OR WALLS, FLOORS. NO SURFACE MOUNTED OR EXPOSED EQUIPMENT, PIPING, ETC., SHALL BE PERMITTED, UNLESS SPECIFICALLY INDICATED.
4. ALL ITEMS TO BE REMOVED SHALL BE REVIEWED WITH THE OWNER PRIOR TO REMOVAL. OWNER SHALL HAVE FIRST SALVAGE RIGHTS. ITEMS THE OWNER WISHES TO KEEP SHALL BE REMOVED WITH CARE AND STORED AS DIRECTED BY OWNER. ITEMS THE OWNER DOES NOT WISH TO KEEP SHALL BE REMOVED FROM THE SITE AND DISPOSED OF PROPERLY.

MECHANICAL SYMBOLS

- T – THERMOSTAT – ARROW INDICATES DEVICE/ZONE CONTROL
- F – FREEZESTAT
- P – STATIC PRESSURE SENSOR
- T – TEMPERATURE SENSOR W/CONTROL WIRING AND 1/2" CONDUIT WITH CLEAR PLASTIC GUARD(LOCKABLE)
- H – HUMIDITY SENSOR
- F – FLOW SENSOR
- DSD – DUCT SMOKE DETECTOR
- VFD – VARIABLE FREQUENCY DRIVE
- Ø – ROUND DUCTWORK
- 4– WAY CEILING SUPPLY DIFFUSER
- CEILING EXHAUST/RETURN REGISTER
- FLOW ARROW
- CIRCUIT SETTER
- NEW PIPING, DUCTWORK, AND EQUIPMENT
- EXISTING TO REMAIN PIPING, DUCTWORK, AND EQUIPMENT
- PIPING, DUCTWORK, AND EQUIPMENT FOR REMOVAL
- BALL VALVE
- CIRCUIT SETTER
- CHECK VALVE
- CONTROL VALVE – 2 WAY
- DRAIN VALVE WITH HOSE BIB
- UNION
- STRAINER WITH BLOWDOWN
- REDUCER OR INCREASER
- BRANCH FROM BOTTOM OF PIPE
- BRANCH FROM TOP OF PIPE
- PIPE ELBOW DN
- PIPE ELBOW UP
- GAUGE WITH BALL VALVE
- AV – AUTOMATIC AIR VENT
- MV – MANUAL AIR VENT
- PIPE CAP
- PIPE BREAK
- PIPE FLOW ARROW
- 1 – REVISION NOTE
- F – KEYED NOTE
- POINT OF NEW CONNECTION
- LIMIT OF REMOVAL
- CD–1 200 CFM – DIFFUSER/GRILLE LABEL
- BDD – BACK DRAFT DAMPER

SINGLE LINE	DOUBLE LINE		SINGLE LINE	DOUBLE LINE
– MANUAL VOLUME DAMPER			– RETURN/EXHAUST AIR RECTANGULAR ELBOW DN	
AAD – AUTOMATIC AIR DAMPER INTERLOCKED WITH EQUIPMENT	AAD		– ROUND ELBOW UP	
DSD – DUCT SMOKE DETECTOR	DSD		– ROUND ELBOW DN	
– FLEXIBLE CONNECTION			– CENTERED TRANSITION	
– SUPPLY/OUTSIDE AIR RECTANGULAR ELBOW UP			– OFFSET TRANSITION	
– SUPPLY/OUTSIDE AIR RECTANGULAR ELBOW DN			– SQUARE TO ROUND TRANSITION	
– RETURN/EXHAUST AIR RECTANGULAR ELBOW UP			– RADIUS ELBOW	
– 45° DEGREE LEADING EDGE *BRANCH TAKEOFF			– MITERED ELBOW WITH TURNING VANES	

GENERAL CONTROLS NOTE:

MECHANICAL CONTRACTOR SHALL PROVIDE NEW EQUIPMENT WITH FACTORY–INSTALLED CONTROL OPTIONS TO REDUCE THE NEED FOR AFTERMARKET AND FIELD–INSTALLED CONTROLS. CHANGE ORDERS FOR FIELD INSTALLING CONTROLS AND COMPONENTS THAT ARE OFFERED TO BE PREINSTALLED BY THE FACTORY WILL NOT BE ACCEPTED.

CONTRACTORS' COORDINATION NOTE:

ALL CONTRACTORS ARE REQUIRED TO REVIEW THE CONTRACT DRAWINGS FOR ALL TRADES AND DETERMINE NECESSARY COORDINATION BETWEEN TRADES PRIOR TO BIDDING. ANY DISCREPANCIES, COMMENTS, OR QUESTIONS ARE TO BE SUBMITTED TO THE ENGINEER BY RFI.

DAMAGE TO WALLS AND/OR CEILINGS DURING YOUR SCHEDULED WORK

1. CONTRACTORS NOT TO DAMAGE EXISTING WALLS THAT ARE TO REMAIN. THIS INCLUDES WALLS WHERE ONLY A PORTION OR SIDE OF THE WALL IS TO REMAIN AND THE OTHER SIDE OF WALLS IS TO BE MODIFIED OR REPLACED. CONTRACTOR IS RESPONSIBLE FOR REPAIR TO DAMAGE WALLS AND TO ANY PORTION OF WALLS THAT ARE EXISTING TO REMAIN, EVEN IF NOT SPECIFICALLY MARKED AS SUCH.
2. CONTRACTOR IS RESPONSIBLE FOR REPAIR TO DAMAGE CEILINGS AND TO ANY PORTION OF CEILINGS THAT ARE EXISTING TO REMAIN, EVEN IF NOT SPECIFICALLY MARKED AS SUCH

REMOVAL AND REINSTALLATION OF ACOUSTIC DROP CEILINGS: (2)

EACH CONTRACTOR SHALL PROVIDE THEIR OWN CUTTING, PATCHING, REMOVALS AND REINSTALLATIONS AS REQUIRED TO COMPLETE THEIR OWN WORK.

UNLESS OTHERWISE NOTED ON DRAWINGS, EACH CONTRACTOR IS RESPONSIBLE TO REMOVE DROP CEILING TILES/GRIDS WHEN REQUIRED. REINSTALL TILES/GRIDS WHEN WORK IS COMPLETE OR AS REQUESTED BY THE DISTRICT. REPLACE DAMAGED TILES/GRID COMPONENTS.

UNLESS OTHERWISE NOTED ON DRAWINGS, EACH CONTRACTOR SHALL BE REQUIRED TO DISCONNECT, CATEGORIZE, AND SAFELY STORE ITEMS SUCH AS LIGHTING, CEILING DEVICES, SECURITY CAMERAS, ETC. AS REQUIRED TO COMPLETE THEIR WORK. REINSTALL AND CONFIRM PROPER FUNCTION WHEN WORK IS COMPLETE OR AS REQUESTED BY THE DISTRICT.

HVAC ABBREVIATIONS

AAD	AUTOMATIC AIR DAMPER
ACCU	AIR COOLED CONDENSING UNIT
AD	ACCESS DOOR
AHU	AIR HANDLING UNIT
AMP	AMPERAGE
BDD	BACKDRAFT DAMPER
BHP	BRAKE HORSEPOWER
BMS	BUILDING MANAGEMENT SYSTEM
BTU	BRITISH THERMAL UNIT
CFM	CUBIC FEET PER MINUTE
CH	CABINET HEATER
CLG	CEILING
C	CONDENSATE
DB	DRYBULB TEMPERATURE
DDC	DIRECT DIGITAL CONTROL (SYSTEM)
DEG	DEGREE
DIA	DIAMETER
DN	DOWN
DP	DEWPOINT TEMPERATURE
DX	DIRECT EXPANSION
EA	EXHAUST AIR
EAT	ENTERING AIR TEMPERATURE
EF	EXHAUST FAN
EFF	EFFICIENCY
EG	EXHAUST GRILLE
ESP	EXTERNAL STATIC PRESSURE
EXH	EXHAUST
F	FAHRENHEIT
FD	FIRE DAMPER
FF	FINAL FILTER
FLR	FLOOR
FPM	FEET PER MINUTE
FSTAT	FREEZESTAT
FT	FEET
FT HD	FEET OF HEAD
FT WG	FEET OF WATER GAUGE
FV	FACE VELOCITY
G	GAS
GAL	GALLON
GPM	GALLONS PER MINUTE
HD	HEAD
HP	HORSEPOWER
MAT	MIXED AIR TEMPERATURE
MAU	MAKE–UP AIR UNIT
MBH	1,000 BTU/HR
MCA	MINIMUM BRANCH CIRCUIT AMPACITY
OA	OUTSIDE AIR
OAI	OUTSIDE AIR INTAKE
PD	PRESSURE DROP
R	REMOVE
RA	RETURN AIR
RL	REFRIGERANT LIQUID
RPM	REVOLUTIONS PER MINUTE
RS	REFRIGERANT SUCTION
S	SATISFACTORY
SAT	SUPPLY AIR TEMPERATURE
SEN	SENSIBLE HEAT
SG	SPECIFIC GRAVITY
SP	STATIC PRESSURE
TAB	TESTING, ADJUSTING, BALANCE
TSTAT	THERMOSTAT
TYP	TYPICAL
VD	VOLUME DAMPER
WB	WETBULB
WG	WATER GAUGE
HP	HEAT PUMP
ΔT	TEMPERATURE DIFFERENCE

IT IS A VIOLATION OF THE LAW FOR ANY PERSON UNLESS HE IS ACTING UNDER THE DIRECTION OF A LICENSED PROFESSIONAL ENGINEER OR LICENSED ARCHITECT, TO ALTER THIS ITEM IN ANY WAY. IF THIS ITEM HAS BEEN ALTERED, THE ALTERING ENGINEER OR ARCHITECT SHALL AFFIX TO THE ITEM A NOTATION STATING HIS OR HER NAME AND THE DATE OF ALTERATION, AND SPECIFICALLY DESCRIBING THE ALTERATION, THE SIGNATURE AND SEAL AFFIXED ALONG WITH A DESCRIPTION OF THE ALTERATION, THE SIGNATURE AND DATE. COPYRIGHT © 2019

ENGINEER:
Eisenbach & Ruhnke Engineering, P.C.
291 Genesee Street – Utica, NY 13501
Ph.315–735–1916 Fax.315–735–8360
www.erengpc.com

FULLER D'ANGELO P.C.
ARCHITECTS PLANNERS
48 KNOLLWOOD ROAD
ELMSFORD NEW YORK 10523
TEL 914.592.4444
FAX 914.592.1717
WWW.FULLERDANGELO.COM
Copyright 2020 All Rights Reserved by FULLER & D'ANGELO P.C.
ITG Larson,Inc.
155 Lafayette Ave
White Plains, NY 10603

ZANGRILLI ENGINEERING
302 OMSBY COURT BOULEVARD
WHITESBORO, NEW YORK 13492
(315) 736-7611

ENGINEER STAMP:
STATE OF NEW YORK JACK EISENBACH No. 059445 LICENSED PROFESSIONAL ENGINEER

YONKERS PUBLIC SCHOOLS
ROOF REPLACEMENT AND SELECT INTERIOR UPGRADES - PART 3 OF ROOF & INTERIOR UPGRADES
WINDOW REPLACEMENT & INTERIOR UPGRADES
Martin Luther King Elementary School

135 Locust Hill Avenue, Yonkers N.Y. 10701
S.E.D.# 66-23-00-01-0-233-009 (MAIN BUILDING)
S.E.D.# 66-23-00-01-0-322-602 (ANNEX BUILDING)

E&R PROJECT NO.	Y19MLK01
YPS NO.	10875
BID ADDENDUM 2	01/26/2024
BID SET	12/07/2023
REVISION	DATE
DRAWN BY	
CHECKED BY	JJE
SHEET SIZE	30"x42"
SCALE	AS SHOWN

SHEET TITLE
ABBREVIATIONS AND SYMBOLS

SHEET NO.
M-001

FILE PATH - N:\1 - PROJECT DIRECTORIES\Yonkers Public Schools\Martin Luther King School\Y19MLK01 DIR # 10875 YPS MLK\CAD\Part3.interior\Y19mlk01.m001.dwg

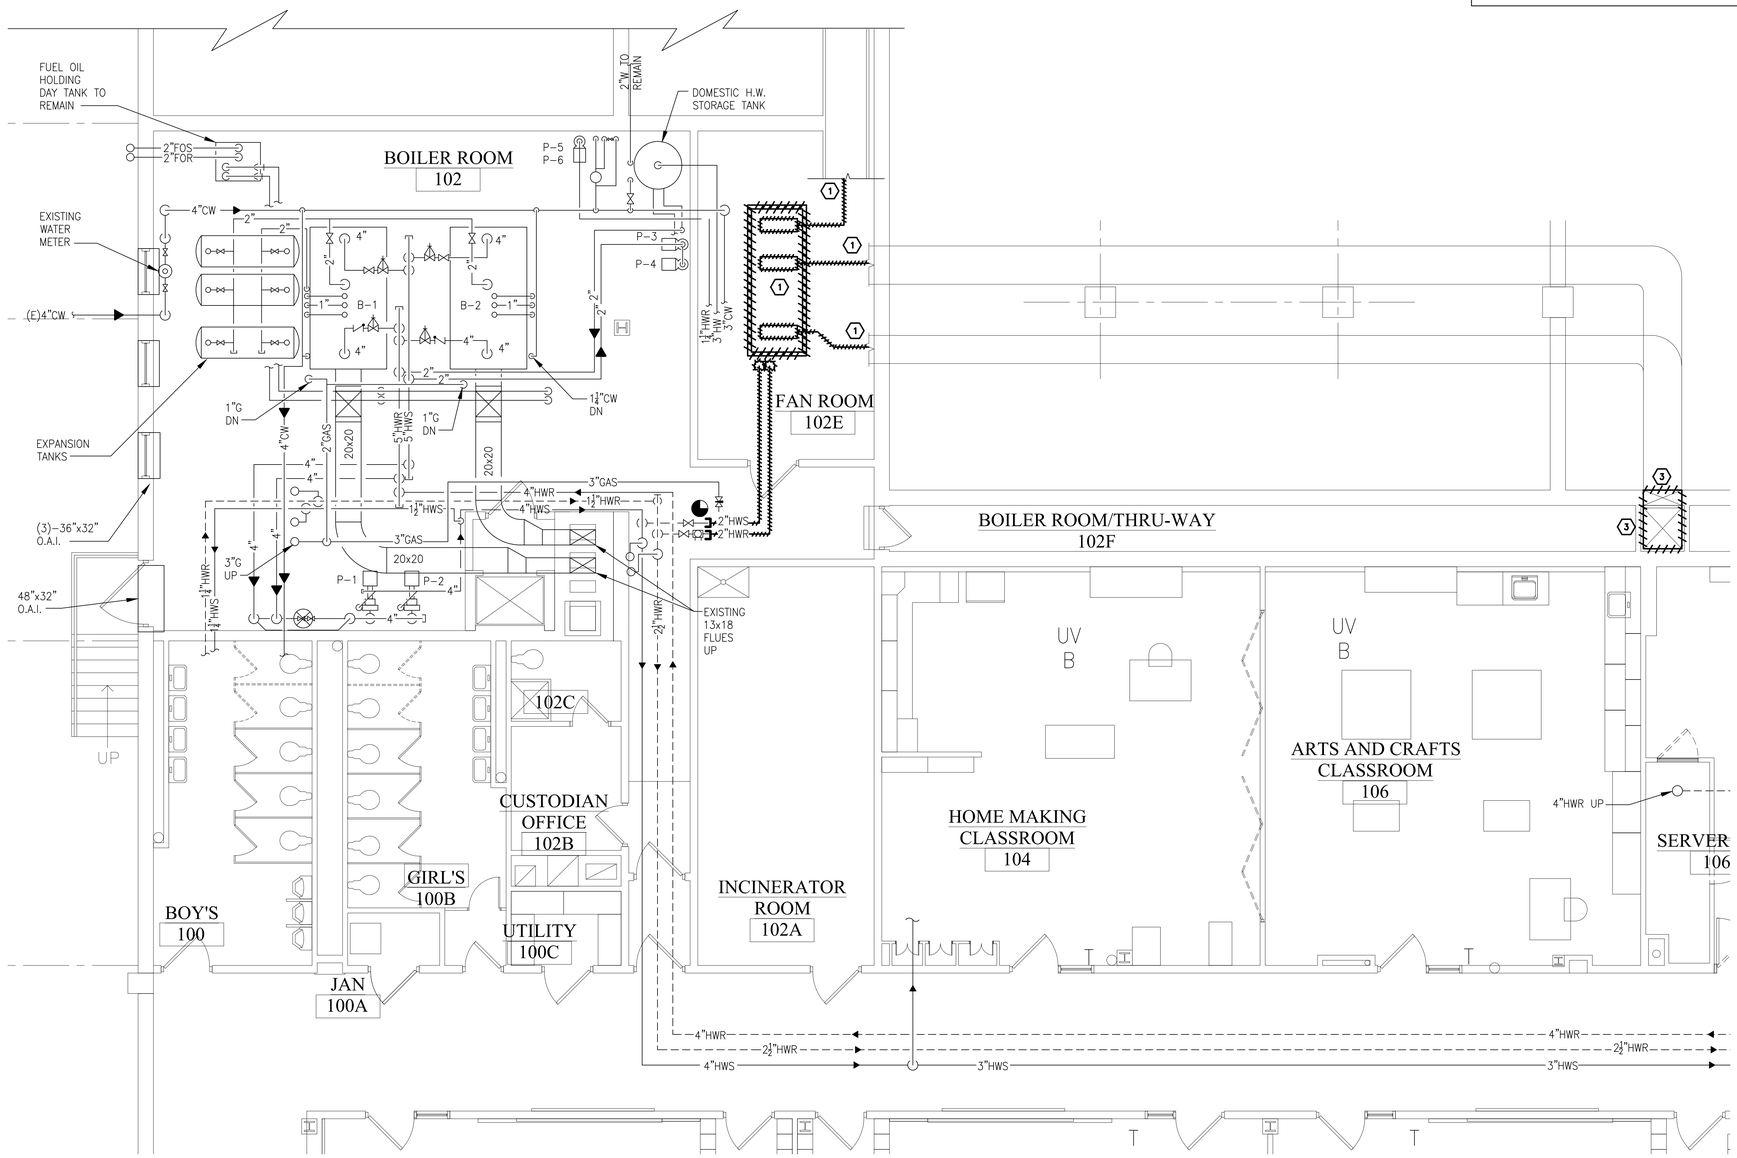

1 BOILER ROOM PLAN/PARTIAL FIRST FLOOR PLAN - DEMOLITION

SCALE: 1/4"=1'-0"

0 2' 4' 8' 16' 32'

2

KEYED NOTES – DEMOLITION

1. ONCE ERU-1 HAS BEEN COMMISSIONED, REMOVE AIR HANDLING UNIT AND CONCRETE PAD IN THEIR ENTIRETY. CUT AND CAP HWS AND HWR PIPING AS SHOWN. REMOVE ALL EXISTING DUCTWORK AND ASSOCIATED. MC TO LEAVE AN APPROXIMATE 12" SECTION OF SHEET METAL DUCTWORK AT CONCRETE DUCT CONNECTION. ABATEMENT CONTRACTOR TO DISCONNNECT FINAL 12" OF DUCTWORK FROM CONCRETE DUCTWORK PENETRATING WALL. MC SHALL NOT DISTURB CONCRETE DUCTWORK.
2. NOT USED
3. REMOVAL OF DUCTWORK BY ABATEMENT CONTRACTOR IN THIS AREA.

2

PHASING NOTE:

REFER TO PHASING DRAWING. EXISTING HVAC EQUIPMENT SHALL REMAIN IN OPERATION UNTIL NEW EQUIPMENT IS FULLY COMMISSIONED.

GENERAL DEMOLITION NOTES:

1. PROVIDE ALL ALTERATIONS, RESTORATIONS, AND REPLACEMENTS NECESSARY TO ACCOMMODATE NEW WORK.
2. PROTECT EXISTING TO REMAIN EQUIPMENT AND SURFACES. CONTRACTOR RESPONSIBLE FOR RESTORATION OF DAMAGED EQUIPMENT OR SURFACES TO THE SATISFACTION OF THE DISTRICT.
3. UNLESS OTHERWISE IDENTIFIED, STAGING AREAS TO BE COORDINATED WITH THE DISTRICT.

KEY-PLAN

SCALE: NONE

IT IS A VIOLATION OF THE LAW FOR ANY PERSON UNLESS HE IS ACTING UNDER THE DIRECTION OF A LICENSED ARCHITECT OR ENGINEER, TO ALTER ANY ITEM ON THIS PLAN IN ANY WAY. IF ANY ITEM BEARING THE SEAL AFFIXED ALONG WITH A DESCRIPTION OF THE ALTERATION, THE SIGNATURE AND DATE. COPYRIGHT © 2019

ENGINEER:
Eisenbach & Ruhnke Engineering, P.C.
291 Genesee Street – Utica, NY 13501
Ph.315-735-1916 Fax.315-735-8360
www.erengpc.com

FULLER D'ANGELO P.C.
ARCHITECTS PLANNERS
48 KNOLLWOOD ROAD
ELMSFORD NEW YORK 10523
TEL 914.592.4444
FAX 914.592.1717
WWW.FULLERDANGELO.COM
Copyright 2020 All Rights Reserved by FULLER & D'ANGELO P.C.
ITG Larson, Inc.
155 Lafayette Ave
White Plains, NY 10603

ZANGRILLI ENGINEERING
350 ORISKANY BOULEVARD
WHITESBORO, NEW YORK 13492
(315) 736-7811

ENGINEER STAMP:
STATE OF NEW YORK
JACK EISENBACH
No. 059445
LICENSED PROFESSIONAL ENGINEER

YONKERS PUBLIC SCHOOLS
ROOF REPLACEMENT AND SELECT INTERIOR UPGRADES - PART 3 OF ROOF HEATING PLANT, WINDOW REPLACEMENT & INTERIOR UPGRADES
Martin Luther King Elementary School
135 Locust Hill Avenue, Yonkers N.Y. 10701
S.E.D.# 66-23-00-01-0-233-009 (MAIN BUILDING)
S.E.D.# 66-23-00-01-0-322-002 (ANNEX BUILDING)

E&R PROJECT NO.	Y19MLK01
YPS NO.	10875
BID ADDENDUM 2	01/26/2024
BID SET	12/07/2023
REVISION	DATE
DRAWN BY	
CHECKED BY	JIE
SHEET SIZE	30"x42"
SCALE	AS SHOWN

SHEET TITLE
GROUND FLOOR AND FIRST FLOOR PLANS - DEMOLITION

SHEET NO.
MD-100

FILE PATH – N:\1 – PROJECT DIRECTORIES\Yonkers Public Schools\Martin Luther King School\Y19MLK01 CIP# 10875 YPS MLK\CAD\Part3.Interior\y19mlk01.md100.dwg

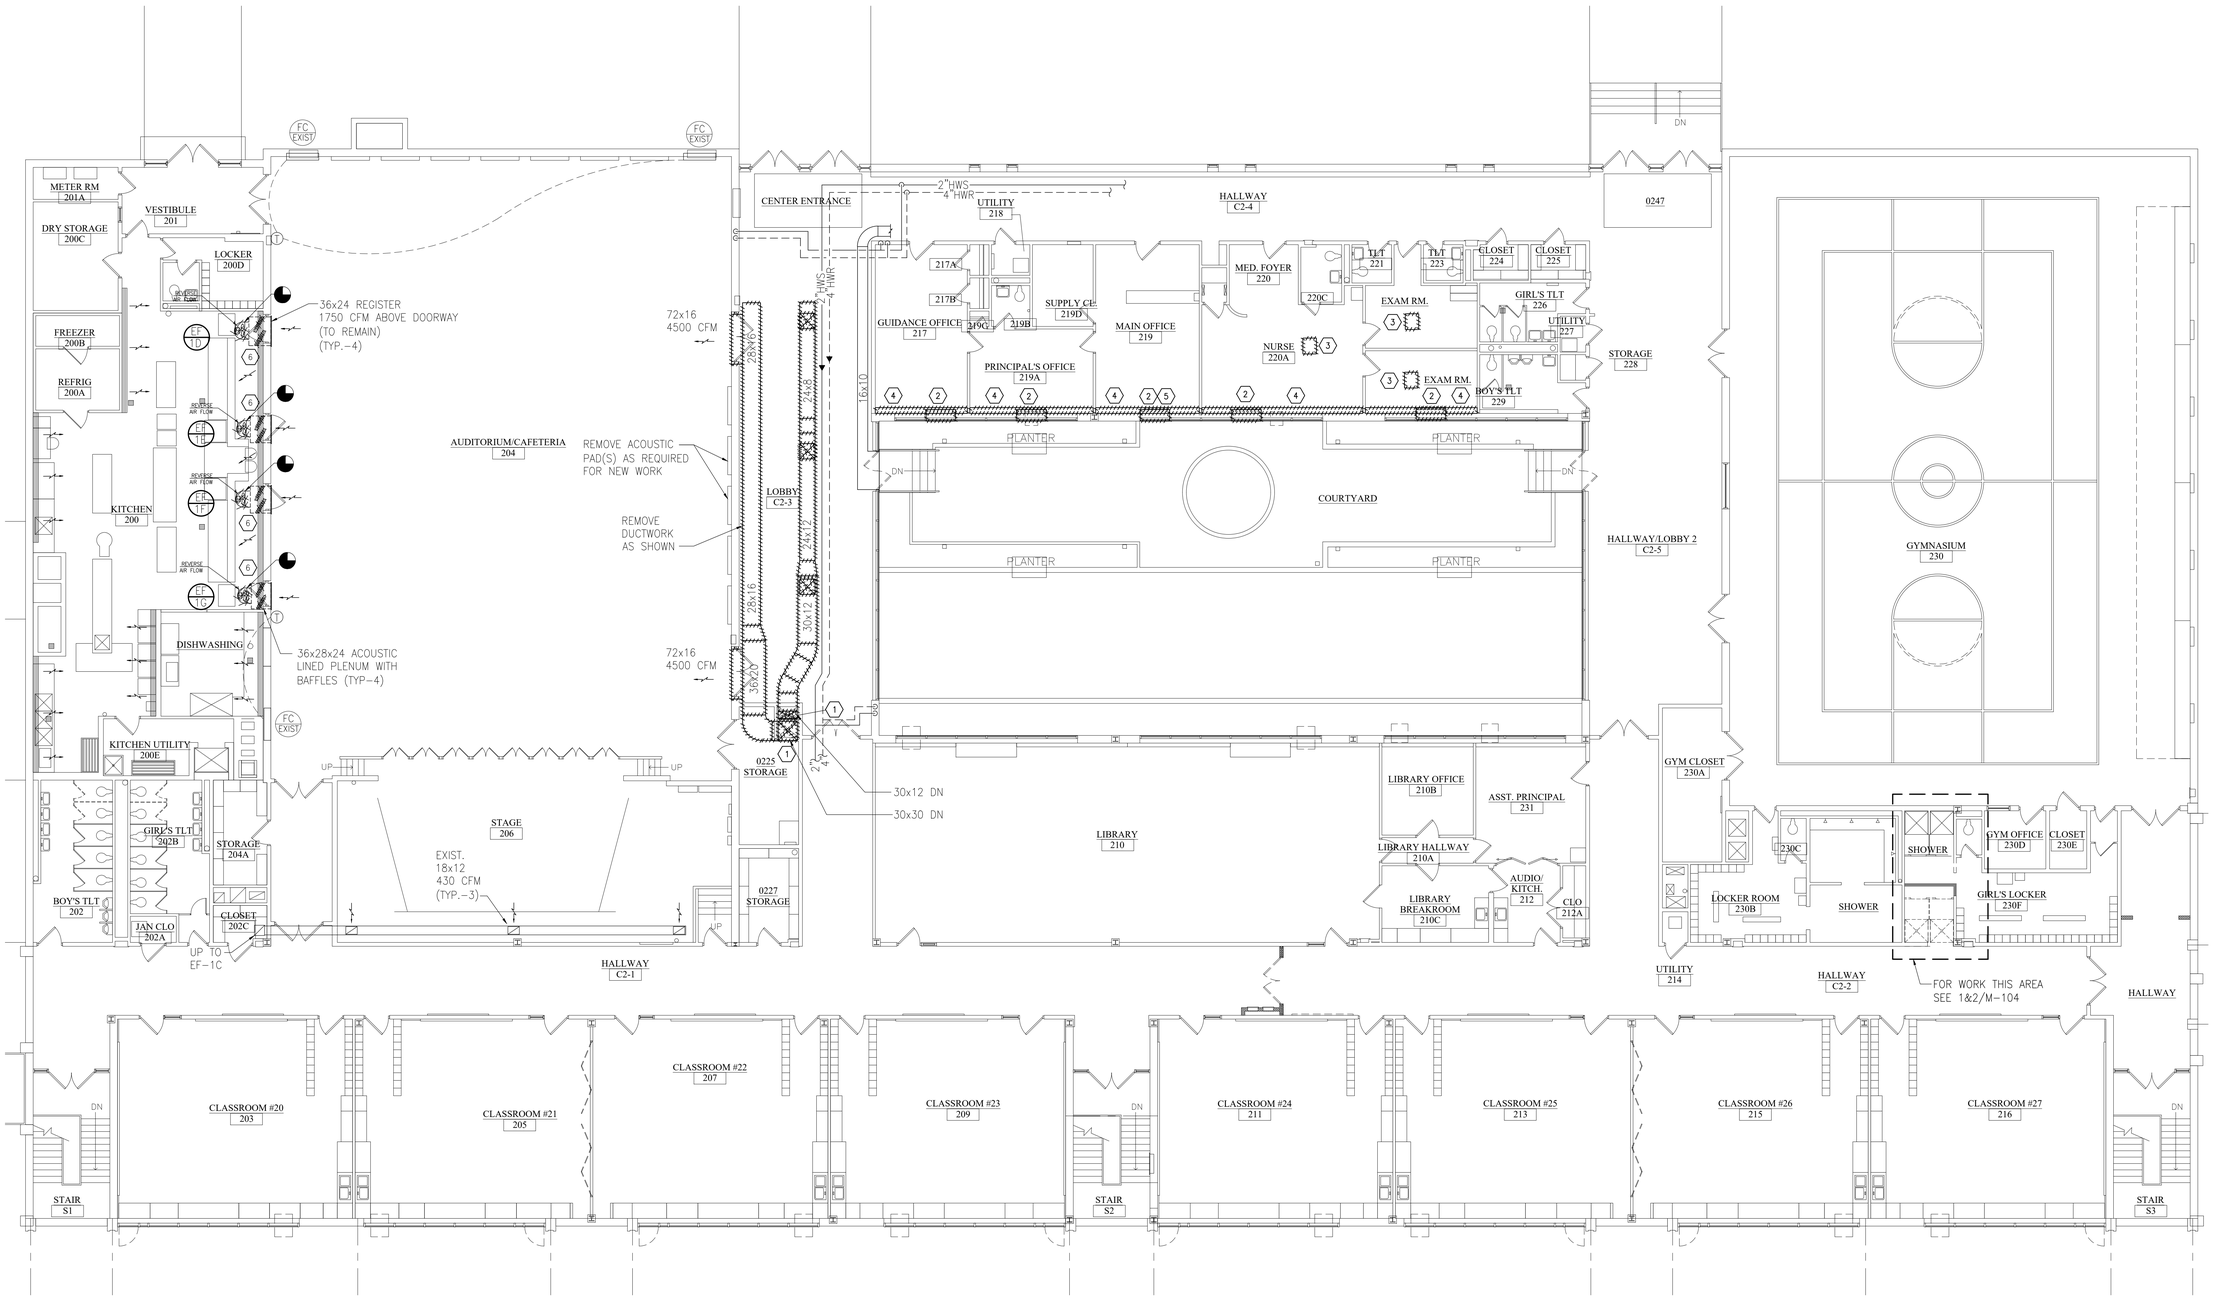

1 SECOND FLOOR PLAN - DEMOLITION

SCALE: 1/8"=1'-0"

0 2' 8' 32'
4' 16'

KEYED NOTES – DEMOLITION

1. REMOVE EXISTING DUCTWORK AS INDICATED. CAP DUCT AT FLOOR AND CORRIDOR PENETRATIONS. FIRESTOP AND MAKE AIRTIGHT. COORDINATE WITH ABATEMENT CONTRACTOR.
2. REMOVE EXISTING HEATING EQUIPMENT. REMOVE PORTION OF HWS AND HWR LINES TO DISCONNECT EXISTING EQUIPMENT FROM SYSTEM. REMOVE ASSOCIATED VALVES. CUT AND CAP PIPING TO FIT INSIDE FIN TUBE ENCLOSURE. FIN TUBE SHALL REMAIN.
3. CAREFULLY REMOVE MINI-SPLIT SYSTEM AND ASSOCIATED MATERIALS IN THEIR ENTIRETY, RETURN TO OWNER.
4. REMOVE ALL FIN TUBE ENCLOSURES FROM ROOMS INDICATED. COORDINATE WITH ABATEMENT CONTRACTOR.
5. REMOVE EXISTING AIR CONDITIONER AND FABRICATED ENCLOSURE IN THEIR ENTIRETY.
6. REMOVE EXISTING FANS AS SHOWN. PLENUM BOXES TO BE REMOVED BY ABATEMENT CONTRACTOR.

2

PHASING NOTE:

REFER TO PHASING DRAWING. EXISTING HVAC EQUIPMENT SHALL REMAIN IN OPERATION UNTIL NEW EQUIPMENT IS FULLY COMMISSIONED.

GENERAL DEMOLITION NOTES:

1. PROVIDE ALL ALTERATIONS, RESTORATIONS, AND REPLACEMENTS NECESSARY TO ACCOMMODATE NEW WORK.
2. PROTECT EXISTING TO REMAIN EQUIPMENT AND SURFACES. CONTRACTOR RESPONSIBLE FOR RESTORATION OF DAMAGED EQUIPMENT OR SURFACES TO THE SATISFACTION OF THE DISTRICT.
3. UNLESS OTHERWISE IDENTIFIED, STAGING AREAS TO BE COORDINATED WITH THE DISTRICT.

KEY-PLAN

SCALE: NONE

IT IS A VIOLATION OF THE LAW FOR ANY PERSON UNLESS HE IS ACTING UNDER THE DIRECTION OF A LICENSED ARCHITECT OR ENGINEER TO ALTER ANY ITEM ON THIS PLAN IN ANY WAY. IF ANY ITEM IS ALTERED, THE ALTERING ARCHITECT OR ENGINEER SHALL AFFIX TO THE PLAN ALONG WITH A DESCRIPTION OF THE ALTERATION, THE SIGNATURE AND DATE. COPYRIGHT © 2019

ENGINEER:
Eisenbach & Ruhnke Engineering, P.C.
291 Genesee Street – Utica, NY 13501
Ph.315-735-1816 Fax.315-735-8360
www.erengpc.com

FULLER D'ANGELO P.C.
ARCHITECTS PLANNERS
48 KNOLLWOOD ROAD
ELMSFORD NEW YORK 10523
TEL 914.592.6666
FAX 914.592.1717
WWW.FULLERDANGELO.COM
Copyright 2020 All Rights Reserved by FULLER & D'ANGELO P.C.
ITG Larson,Inc.
155 Lafayette Ave
White Plains, NY 10603

ZANGRILLI ENGINEERING
350 ORIELAVY BOULEVARD
WHITESBORO, NEW YORK 13492
(315) 736-7811

ENGINEER STAMP:

STATE OF NEW YORK · JACK EISENBACH · No. 095445 · LICENSED PROFESSIONAL ENGINEER

YONKERS PUBLIC SCHOOLS
ROOF REPLACEMENT AND SELECT INTERIOR UPGRADES - PART 3 OF ROOF HEATING PLANT, WINDOW REPLACEMENT & INTERIOR UPGRADES
Martin Luther King Elementary School
135 Locust Hill Avenue, Yonkers N.Y. 10701
S.E.D.# 66-23-00-01-0-233-009 (MAIN BUILDING)
S.E.D.# 66-23-00-01-0-322-002 (ANNEX BUILDING)

E&R PROJECT NO.	Y19MLK01
YPS NO.	10875
BID ADDENDUM 2	01/26/2024
BID SET	12/07/2023
REVISION	DATE
DRAWN BY	
CHECKED BY	JIE
SHEET SIZE	30"x42"
SCALE	AS SHOWN

SHEET TITLE
SECOND FLOOR PLAN - DEMOLITION

SHEET NO.
MD-101

FILE PATH - N:\1 – PROJECT DIRECTORIES\Yonkers Public Schools\Martin Luther King School\Y19MLK01 CD#s 10875 YPS MLK\CAD\Part3.Interior\Y19mlk01.md101.dwg

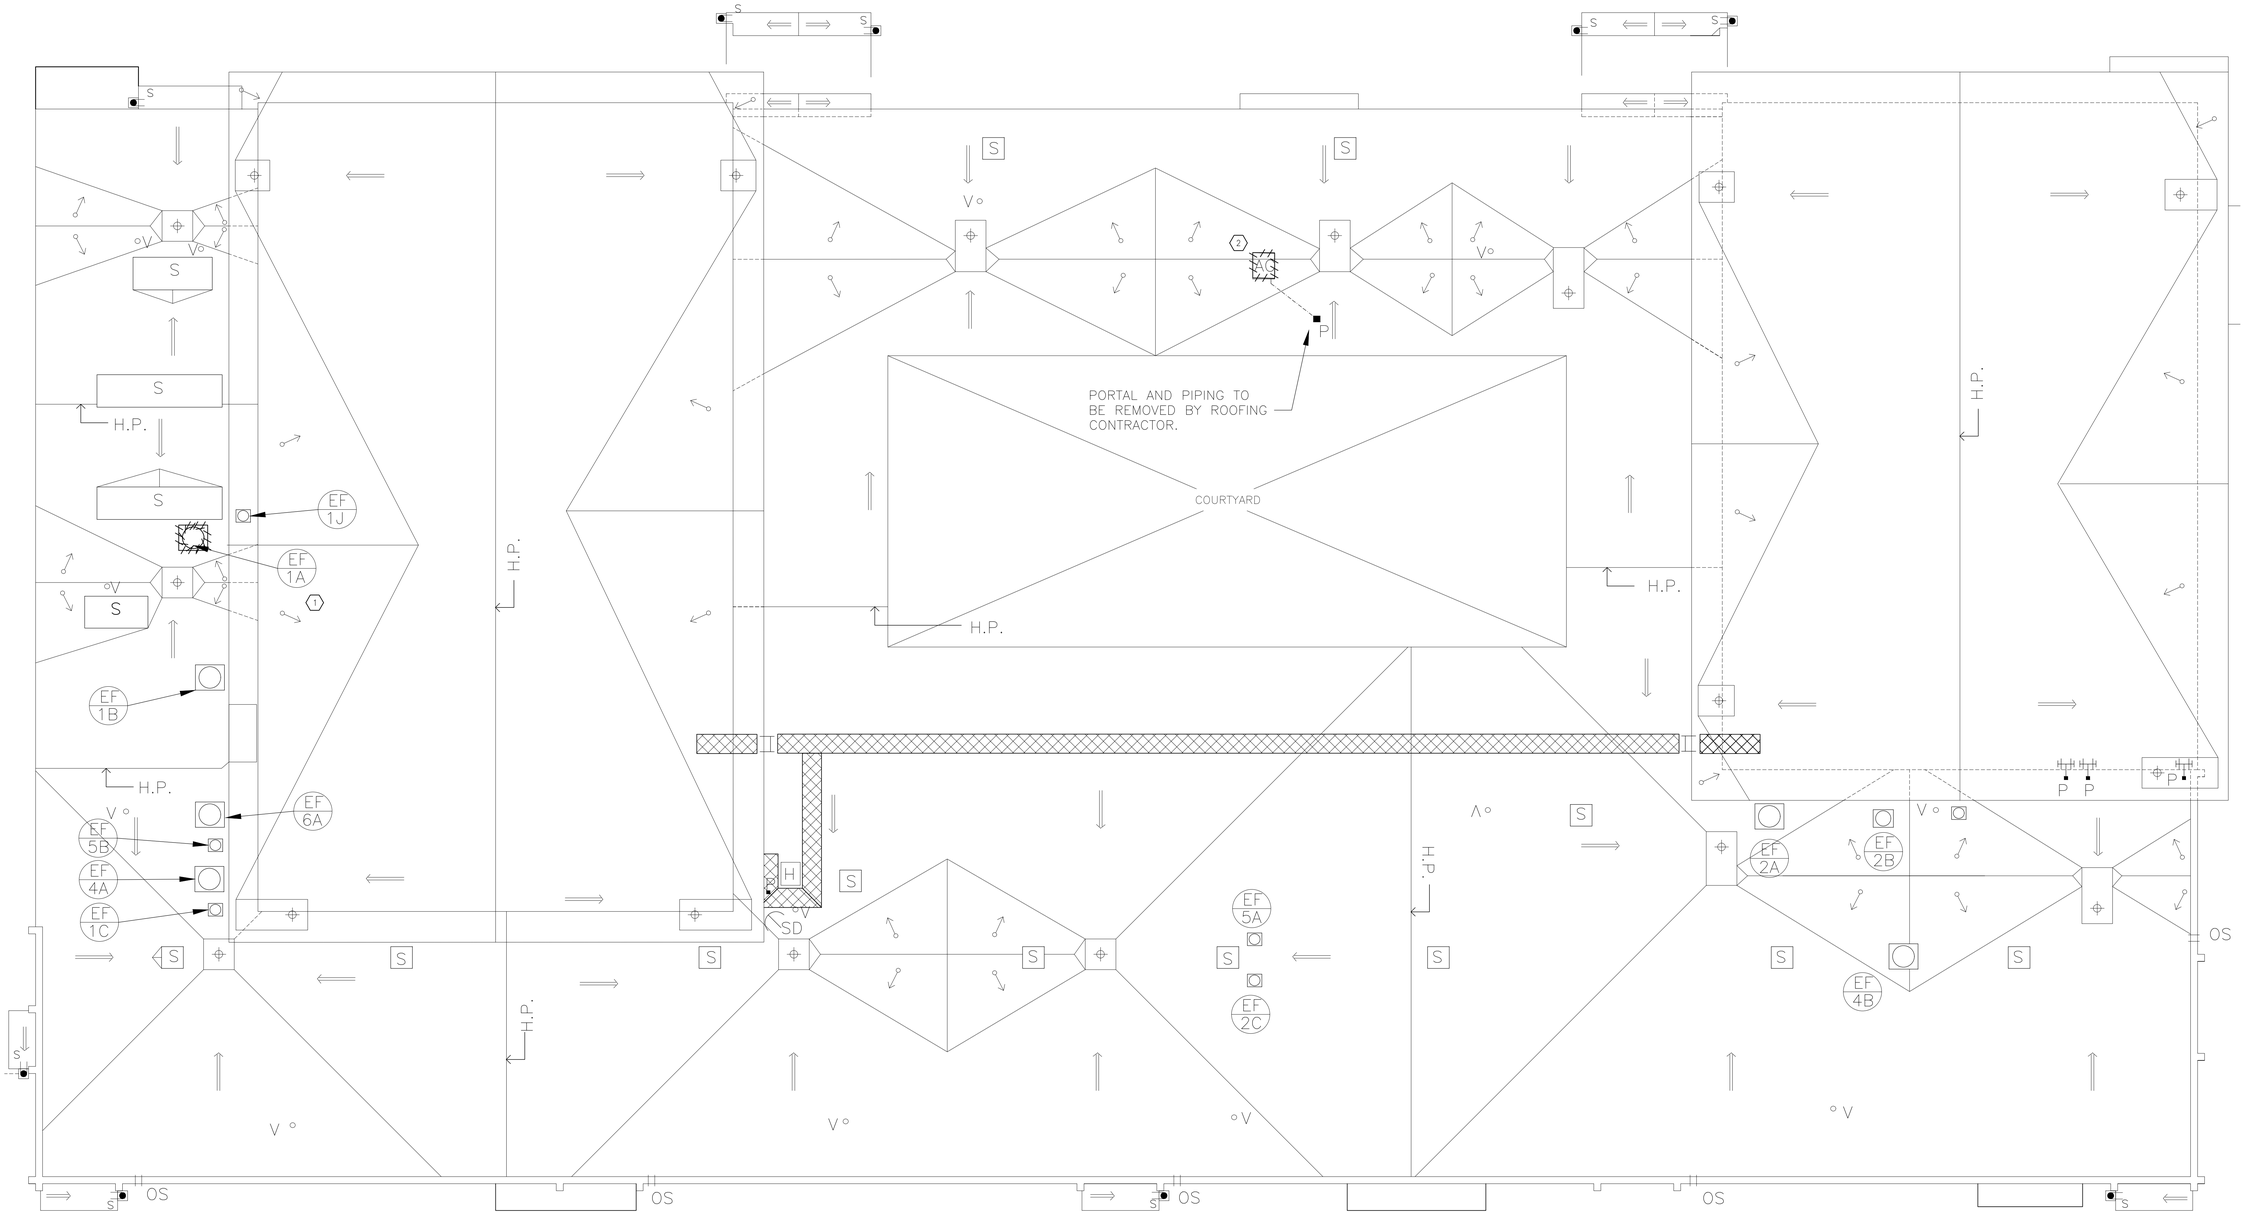

1 ROOF PLAN - DEMOLITION

SCALE: 1/16"=1'-0"

0 2" 4" 8" 16" 32"

KEYED NOTES – DEMOLITION

1. REMOVE EXHAUST FAN EF-1A. PREPARE FOR NEW WORK. SEE DETAILS ON M501.
2. CAREFULLY REMOVE MINI-SPLIT SYSTEM AND ASSOCIATED MATERIALS IN THEIR ENTIRETY, RETURN TO OWNER.

2

PHASING NOTE:

REFER TO PHASING DRAWING. EXISTING HVAC EQUIPMENT SHALL REMAIN IN OPERATION UNTIL NEW EQUIPMENT IS FULLY COMMISSIONED.

GENERAL DEMOLITION NOTES:

1. PROVIDE ALL ALTERATIONS, RESTORATIONS, AND REPLACEMENTS NECESSARY TO ACCOMMODATE NEW WORK.
2. PROTECT EXISTING TO REMAIN EQUIPMENT AND SURFACES. CONTRACTOR RESPONSIBLE FOR RESTORATION OF DAMAGED EQUIPMENT OR SURFACES TO THE SATISFACTION OF THE DISTRICT.
3. UNLESS OTHERWISE IDENTIFIED, STAGING AREAS TO BE COORDINATED WITH THE DISTRICT.

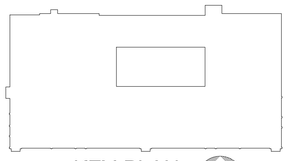

KEY-PLAN

SCALE: NONE

IT IS A VIOLATION OF THE LAW FOR ANY PERSON UNLESS HE IS ACTING UNDER THE DIRECTION OF A LICENSED ARCHITECT OR ENGINEER, TO ALTER ANY ITEM ON THIS PLAN IN ANY WAY. IF ANY ITEM IS ALTERED, THE ALTERING ARCHITECT OR ENGINEER SHALL AFFIX TO THE PLAN ALONG WITH A DESCRIPTION OF THE ALTERATION, THE SIGNATURE AND DATE. COPYRIGHT © 2019

ENGINEER:
Eisenbach & Ruhnke Engineering, P.C.
291 Genesee Street – Utica, NY 13501
Ph.315-735-1916 Fax.315-735-8360
www.erengpc.com

FULLER D'ANGELO P.C.
ARCHITECTS PLANNERS
48 KNOLLWOOD ROAD
ELMSFORD NEW YORK 10523
TEL 914.592.6444
FAX 914.592.1717
WWW.FULLERDANGELO.COM
Copyright 2020 All Rights Reserved by FULLER & D'ANGELO P.C.
ITG Larson, Inc.
155 Lafayette Ave
White Plains, NY 10603

ZANGRILLI ENGINEERING
303 CHESLEY BOULEVARD
WHITESBORO, NEW YORK 13492
(315) 736-7811

ENGINEER STAMP:

STATE OF NEW YORK · JACK EISENBACH · LICENSED PROFESSIONAL ENGINEER · NO. 095415

YONKERS PUBLIC SCHOOLS
ROOF REPLACEMENT AND SELECT INTERIOR UPGRADES - PART 3 OF ROOF HEATING PLANT, WINDOW REPLACEMENT & INTERIOR UPGRADES
Martin Luther King Elementary School

135 Locust Hill Avenue, Yonkers N.Y. 10701

S.E.D.# 66-23-00-01-0-233-009 (MAIN BUILDING)
S.E.D.# 66-23-00-01-0-322-002 (ANNEX BUILDING)

E&R PROJECT NO.	Y19MLK01
YPS NO.	10875
BID ADDENDUM 2	01/26/2024
BID SET	12/07/2023
REVISION	DATE
DRAWN BY	
CHECKED BY	JIE
SHEET SIZE	30"x42"
SCALE	AS SHOWN

SHEET TITLE

ROOF PLAN - DEMOLITION

SHEET NO.

MD-102

FILE PATH - N:\1 – PROJECT DIRECTORIES\Yonkers Public Schools\Martin Luther King School\Y19MLK01 (0)#10875 YPS MLK\CAD\Part3.Interior\Y19mlk01_MD102.dwg

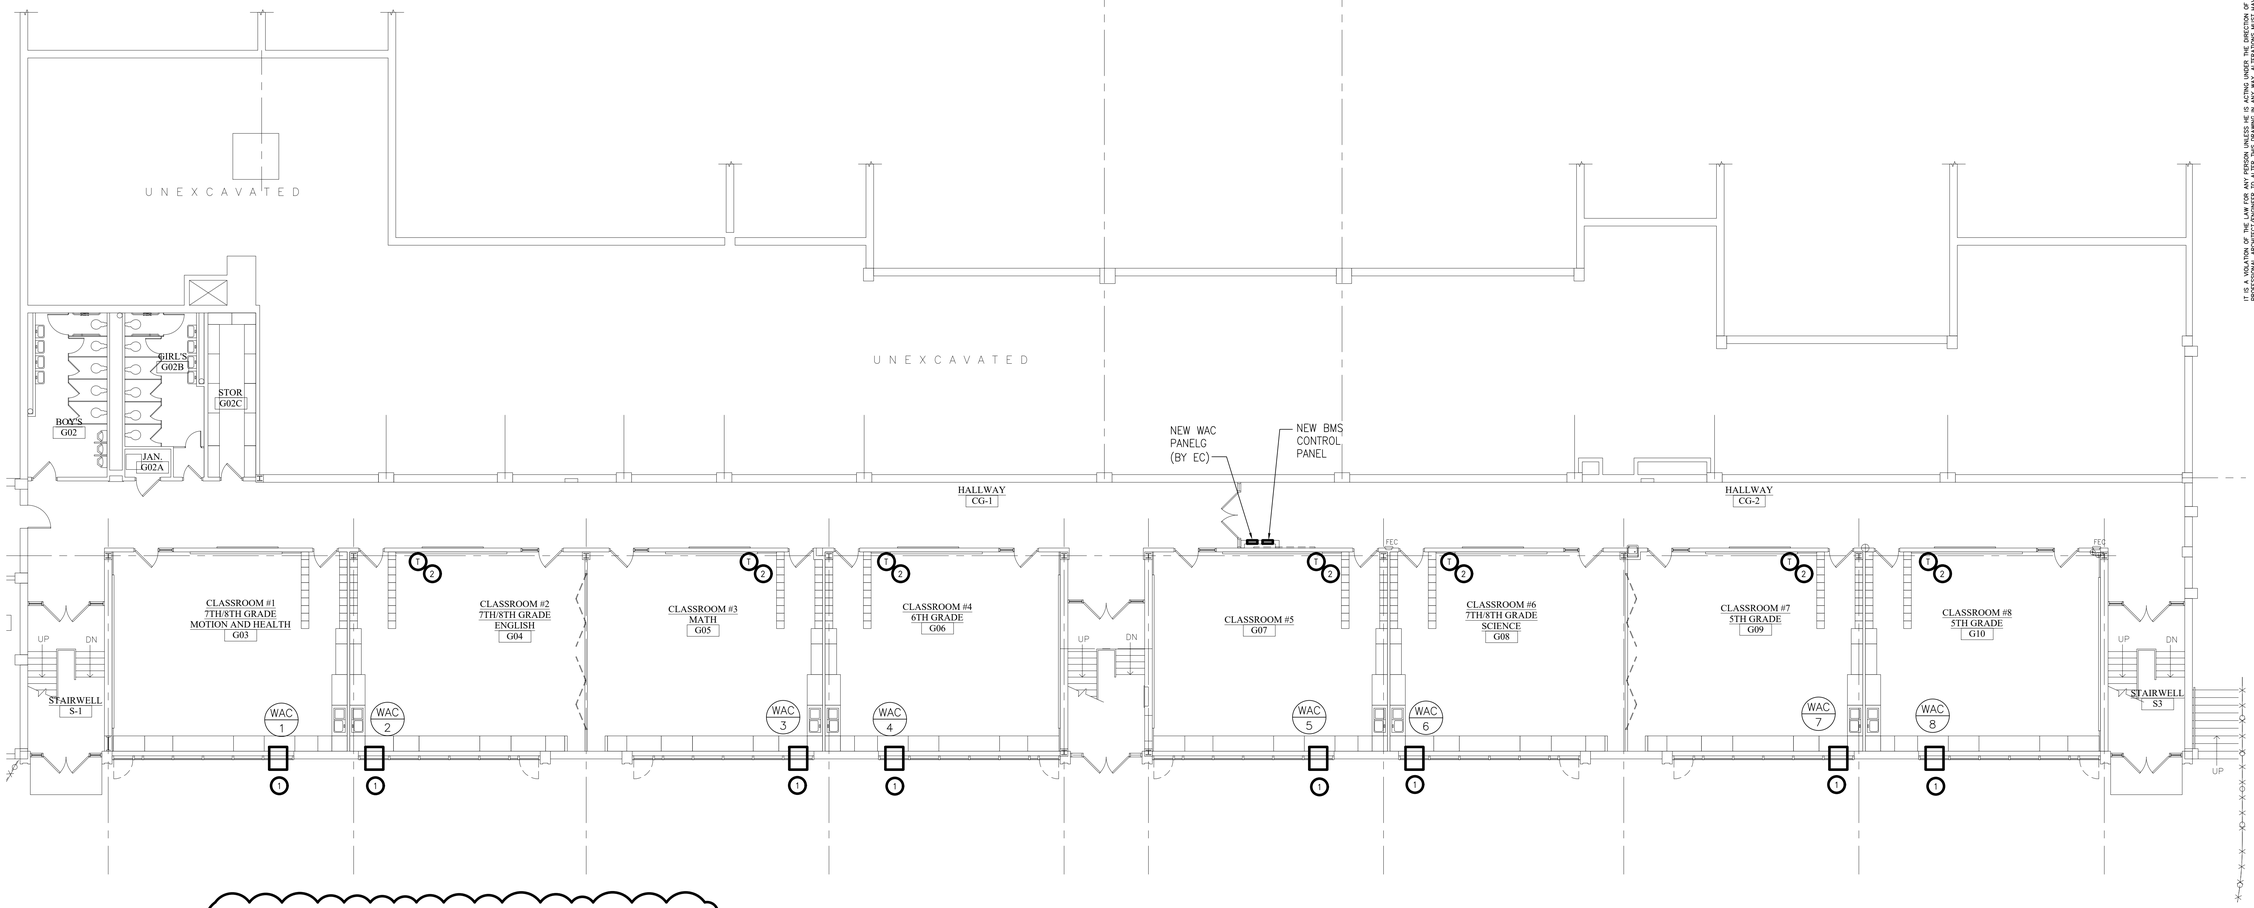

KEYED NOTES – NEW WORK:

1. FURNISH WINDOW AIR CONDITIONER (WAC) FRIEDRICH KUHL MODEL KCL36A30A AND WALL SLEEVE MODEL L (INSTALLED BY GC). CONDUIT AND WIRING BY EC. ALL UNITS WILL BE TIED INTO THE BMS SYSTEM WITH ALL APPURTENANCES. SEE M–502 FOR UNIT SCHEDULE.
2. PROVIDE FRIEDRICH KWW WIRELESS THERMOSTAT AND KCM MODULE IN AC AND INTERCONNECT.

1 GROUND FLOOR PLAN - NEW WORK

SCALE: 1/8"=1'-0"

0 2' 4' 8' 16' 32'

GENERAL NEW WORK NOTES:

1. PROVIDE ALL ALTERATIONS, RESTORATIONS, AND REPLACEMENTS NECESSARY TO ACCOMMODATE NEW WORK.
2. PROVIDE FIRESTOP AT ALL INTERIOR WALL AND FLOOR PENETRATIONS. SEAL AROUND ALL EXTERIOR WALL PENETRATIONS TO BE WEATHER TIGHT. SEAL ROOF PENETRATIONS TO BE WEATHER TIGHT AND TO MAINTAIN ROOF WARRANTY.
3. DRAWINGS INDICATE GENERAL DESIGN INTENT ONLY. VERIFY FIELD CONDITIONS BEFORE ORDERING MATERIALS AND EQUIPMENT. IDENTIFY CONFLICTS AND SUBMIT IN WRITING TO ENGINEER.

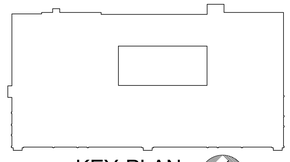

KEY-PLAN

SCALE: NONE

IT IS A VIOLATION OF THE LAW FOR ANY PERSON, UNLESS HE IS ACTING UNDER THE DIRECTION OF A LICENSED ARCHITECT, ENGINEER OR LANDSCAPE ARCHITECT, TO ALTER THIS ITEM IN ANY WAY. IF AN ITEM BEARING THE STAMP OF A LICENSED ARCHITECT, ENGINEER OR LANDSCAPE ARCHITECT IS ALTERED, THE ALTERING ARCHITECT, ENGINEER OR LANDSCAPE ARCHITECT SHALL AFFIX TO THE ITEM ALONG WITH A DESCRIPTION OF THE ALTERATION, THE SIGNATURE AND DATE. COPYRIGHT © 2019

ENGINEER:
Eisenbach & Ruhnke Engineering, P.C.
291 Genesee Street – Utica, NY 13501
Ph.315-720-1916 Fax.315-720-8365
www.erengpc.com

FULLER D'ANGELO P.C.
ARCHITECTS PLANNERS
48 KNOLLWOOD ROAD
ELMSFORD NEW YORK 10523
TEL 914.592.4444
FAX 914.592.1717
WWW.FULLERDANGELO.COM
Copyright 2020 All Rights Reserved by FULLER & D'ANGELO P.C.
ITG Larson, Inc.
155 Lafayette Ave
White Plains, NY 10603

ZANGRILLI ENGINEERING
303 ORISKANY BOULEVARD
WHITESBORO, NEW YORK 13492
(315) 736-7811

ENGINEER STAMP:
STATE OF NEW YORK
JACK EISENBACH
No. 059445
LICENSED PROFESSIONAL ENGINEER

YONKERS PUBLIC SCHOOLS
ROOF REPLACEMENT AND SELECT INTERIOR UPGRADES - PART 3 OF ROOF HEATING PLANT, WINDOW REPLACEMENT & INTERIOR UPGRADES
Martin Luther King Elementary School

135 Locust Hill Avenue, Yonkers N.Y. 10701

S.E.D.# 66-23-00-01-0-233-009 (MAIN BUILDING)
S.E.D.# 66-23-00-01-0-322-002 (ANNEX BUILDING)

E&R PROJECT NO.	Y19MLK01
YPS NO.	10875
BID ADDENDUM 2	01/26/2024
BID SET	12/07/2023
REVISION	DATE
DRAWN BY	
CHECKED BY	JIE
SHEET SIZE	30"x42"
SCALE	AS SHOWN

SHEET TITLE

GROUND FLOOR PLAN - NEW WORK

SHEET NO.

M-100

FILE PATH – N:\ – PROJECT DIRECTORIES\Yonkers Public Schools\Martin Luther King School\Y19MLK01 CIP# 10875 YPS MLK\CAD\Part3.Interior\Y19mlk01.m100.dwg

KEYED NOTES – NEW WORK:

1. FURNISH WINDOW AIR CONDITIONER (WAC) FRIEDRICH KUHL MODEL KCL36A30A AND WALL SLEEVE MODEL L (INSTALLED BY GC). CONDUIT AND WIRING BY EC. ALL UNITS WILL BE TIED INTO THE BMS SYSTEM WITH ALL APPURTENANCES. SEE M-502 FOR UNIT SCHEDULE.
2. FURNISH WINDOW AIR CONDITIONER (WAC) FRIEDRICH KUHL MODEL KCQ10A10A AND WALL SLEEVE MODEL Q (INSTALLED BY GC). CONDUIT AND WIRING BY EC. ALL UNITS WILL BE TIED INTO THE BMS SYSTEM WITH ALL APPURTENANCES.
3. PROVIDE SPLIT CASSETTE HITACHI RCI–3.0PNN1DH W/RAS–3.0PNNBDH1 W/LAC AND ALL APPURTENANCES (OR APPROVED EQUAL). CONDENSER TO BE LOCATED 24" ABOVE THE FINISHED ROOF. CONNECT TO BMS SYSTEM
4. PROVIDE NEW PUMPS ON NEW HOUSEKEEPING PAD. PROVIDE PIPING AND VALVES PER DETAILS. PROVIDE INSULATION FOR ALL NEW PIPING AND VALVES IN BOILER ROOM. WHERE EXISTING INSULATION IS REMOVED, PROVIDE NEW INSULATION.
5. PROVIDE FRIEDRICH KWW WIRELESS THERMOSTAT AND KCM MODULE AND INTERCONNECT.
6. FURNISH WINDOW AIR CONDITIONER (WAC) FRIEDRICH KUHL MODEL KCL28A30A AND WALL SLEEVE MODEL L (INSTALLED BY GC). CONDUIT AND WIRING BY EC. ALL UNITS WILL BE TIED INTO THE BMS SYSTEM WITH ALL APPURTENANCES.
7. FABRICATE AND FURNISH INSULATED SHEETMETAL CAP TO ENCAPSULATE ALL EXPOSED CONCRETE DUCTWORK FROM THE SPACE. FIELD VERIFY. CAP TO BE COLLARED AT PENETRATION(S). TURN CAP OVER TO ABATEMENT CONTRACTOR FOR INSTALLATION. MC TO SEAL ALL CAP JOINTS AND MOUNTING SURFACES TO MAKE INSTALLATION AIRTIGHT. SUPPORT CAP WHERE NECESSARY. DO NOT MOUNT TO OR DISTURB THE CONCRETE DUCTWORK.
8. PROVIDE BLANK OFF PANEL WHERE DUCTS PENETRATE WALL. SEAL TO MAKE AIRTIGHT.

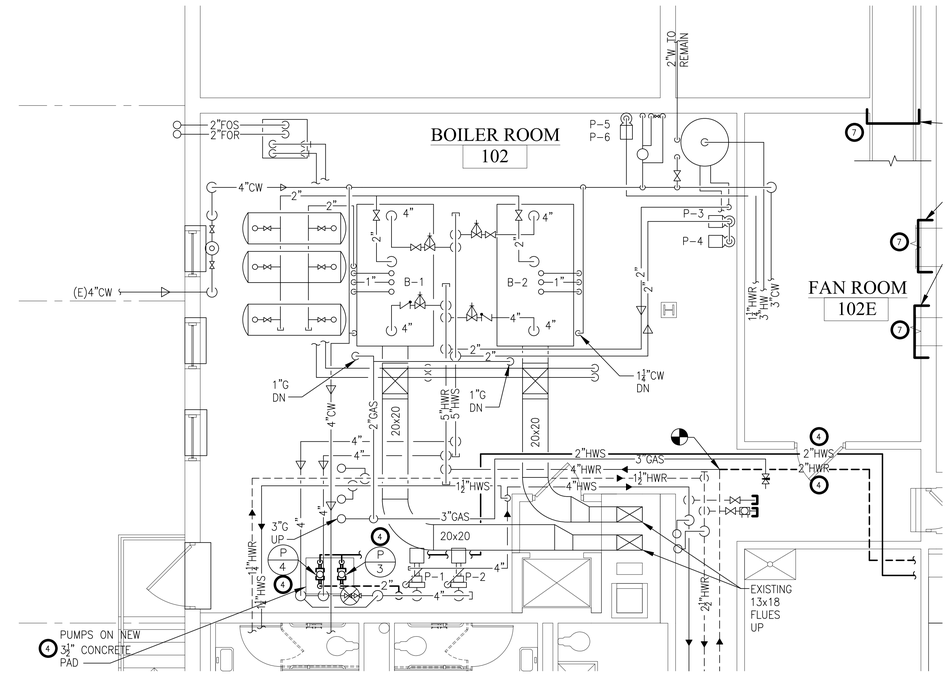

2 BOILER ROOM PLAN - NEW WORK
SCALE: 1/4"=1'-0"

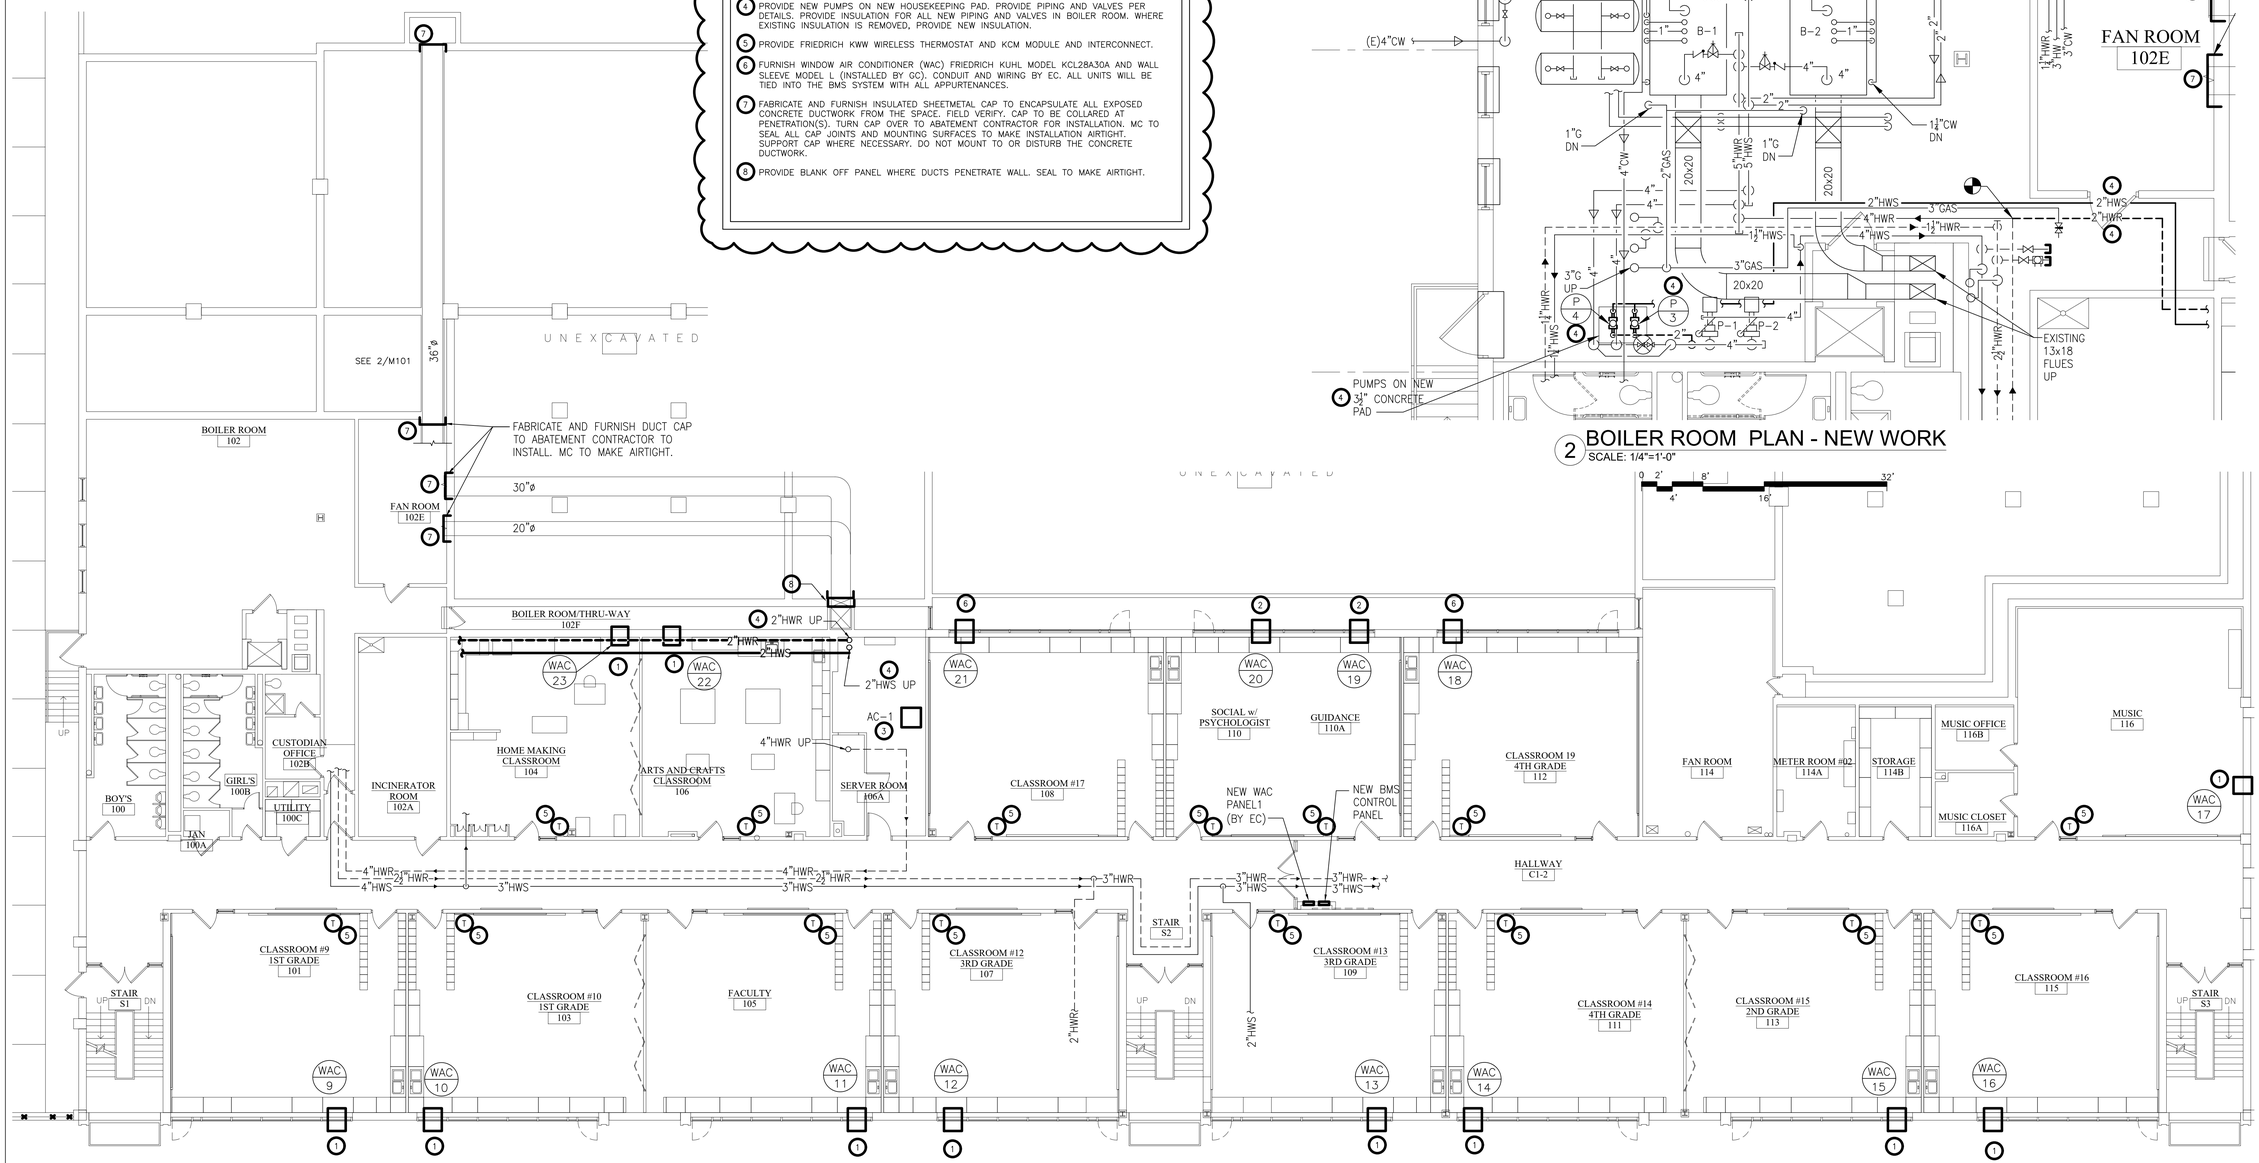

1 PARTIAL FIRST FLOOR PLAN - NEW WORK
SCALE: 1/8"=1'-0"

0 2' 4' 8' 16' 32'

GENERAL NEW WORK NOTES:

1. PROVIDE ALL ALTERATIONS, RESTORATIONS, AND REPLACEMENTS NECESSARY TO ACCOMMODATE NEW WORK.
2. PROVIDE FIRESTOP AT ALL INTERIOR WALL AND FLOOR PENETRATIONS. SEAL AROUND ALL EXTERIOR WALL PENETRATIONS TO BE WEATHER TIGHT. SEAL ROOF PENETRATIONS TO BE WEATHER TIGHT AND TO MAINTAIN ROOF WARRANTY.
3. DRAWINGS INDICATE GENERAL DESIGN INTENT ONLY. VERIFY FIELD CONDITIONS BEFORE ORDERING MATERIALS AND EQUIPMENT. IDENTIFY CONFLICTS AND SUBMIT IN WRITING TO ENGINEER.
4. GENERAL INTENT FOR PIPING SHOWN FOR BIDDING PURPOSES ONLY. PIPE INSTALLATION SHALL BE BASED ON FINAL LOCATIONS OF EQUIPMENT. PROVIDE SUPPORTS AND PIPE INSULATION ON ALL NEW PIPING AND PROVIDE VALVES AS SPECIFIED ON THE COIL DETAILS.

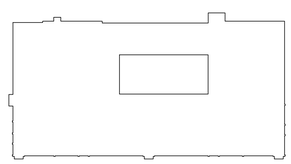

KEY-PLAN
SCALE: NONE

IT IS A VIOLATION OF THE LAW FOR ANY PERSON UNLESS HE IS ACTING UNDER THE DIRECTION OF A LICENSED PROFESSIONAL ENGINEER TO ALTER THIS ITEM IN ANY WAY. IF THIS ITEM IS ALTERED, THE ALTERING ENGINEER SHALL AFFIX TO THE ITEM AND ALONG WITH A DESCRIPTION OF THE ALTERATION, THE SIGNATURE AND DATE. COPYRIGHT © 2019

ENGINEER:
Eisenbach & Ruhnke Engineering, P.C.
291 Genesee Street – Utica, NY 13501
Ph.315-735-1916 Fax.315-735-8360
www.erengpc.com

FULLER D'ANGELO P.C.
ARCHITECTS PLANNERS
48 KNOLLWOOD ROAD
ELMSFORD NEW YORK 10523
TEL 914.592.4444
FAX 914.592.1717
WWW.FULLERDANGELO.COM
Copyright 2020 All Rights Reserved by FULLER & D'ANGELO P.C.

ITG Larson,Inc.
155 Lafayette Ave
White Plains, NY 10603

ZANGRILLI ENGINEERING
350 GREELEY BOULEVARD
WHITTEMORE, NEW YORK 11542
(518) 790-7611

ENGINEER STAMP:

STATE OF NEW YORK
JACK EISENBACH
No. 059445
LICENSED PROFESSIONAL ENGINEER

YONKERS PUBLIC SCHOOLS
ROOF REPLACEMENT AND SELECT INTERIOR UPGRADES - PART 3 OF ROOF HEATING PLANT, WINDOW REPLACEMENT & INTERIOR UPGRADES
Martin Luther King Elementary School
135 Locust Hill Avenue, Yonkers N.Y. 10701
S.E.D.# 66-23-00-01-0-233-009 (MAIN BUILDING)
S.E.D.# 66-23-00-01-0-322-002 (ANNEX BUILDING)

E&R PROJECT NO.	Y19MLK01
YPS NO.	10875
BID ADDENDUM 2	01/26/2024
BID SET	12/07/2023
REVISION	DATE
DRAWN BY	
CHECKED BY	JE
SHEET SIZE	30"x42"
SCALE	AS SHOWN

SHEET TITLE
FIRST FLOOR
PLAN - NEW WORK

SHEET NO.
M-101

FILE PATH –N:\1 – PROJECT DIRECTORIES\Yonkers Public Schools\Martin Luther King School\Y19MLK01 CIP# 10875 YPS MLK\CAD\Part3.interior\Y19mlk01.m101.dwg

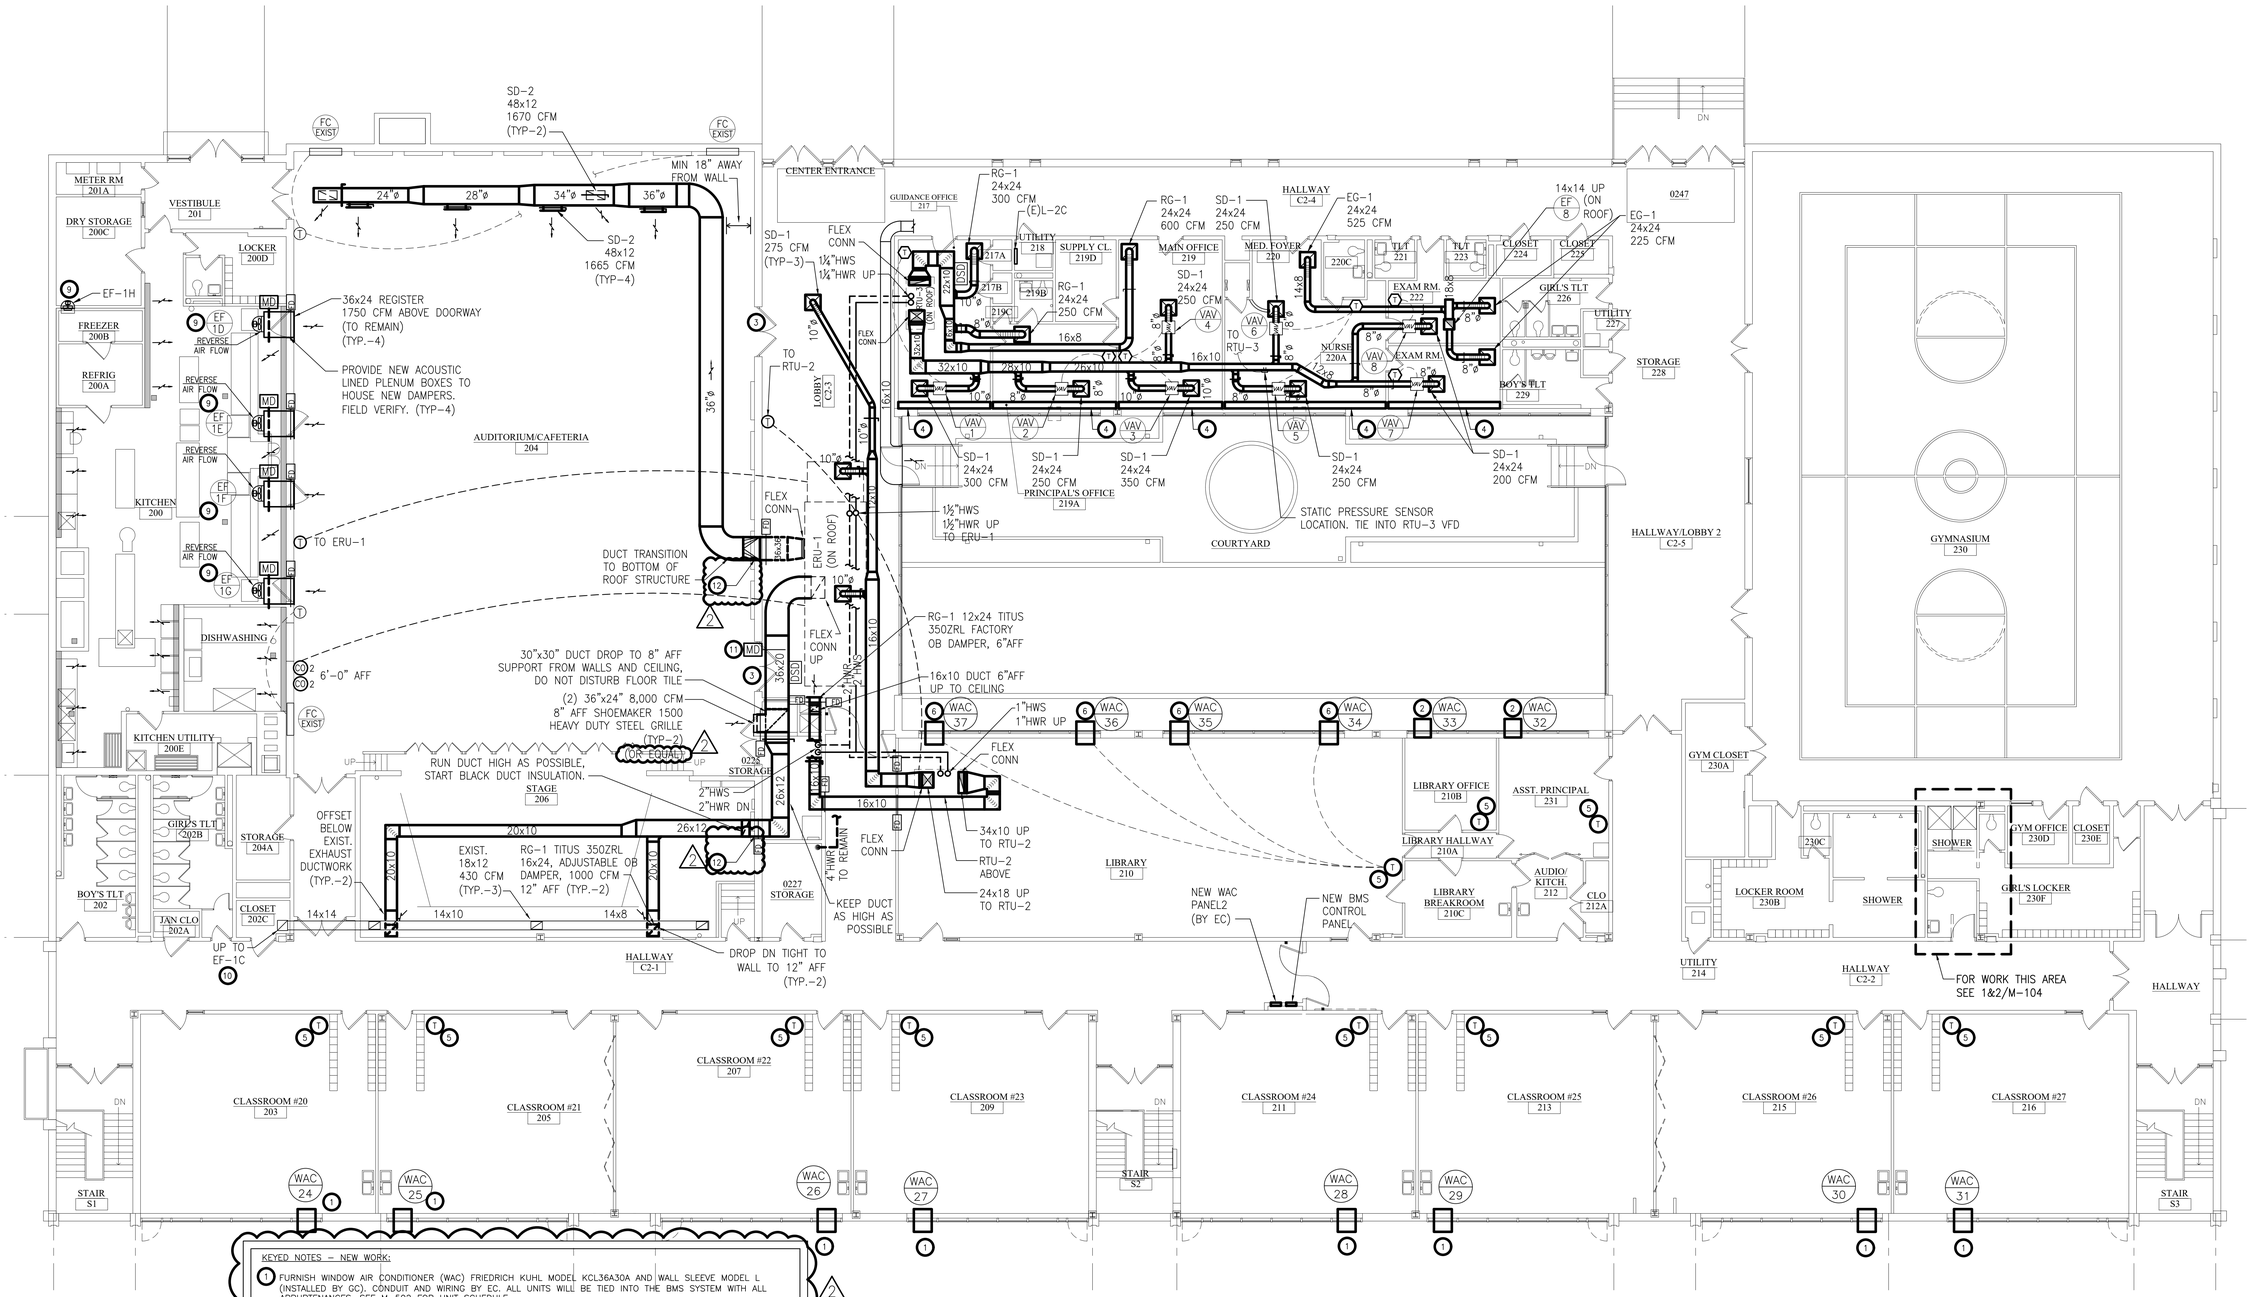

KEYED NOTES – NEW WORK:

1. FURNISH WINDOW AIR CONDITIONER (WAC) FRIEDRICH KUHL MODEL KCL36A30A AND WALL SLEEVE MODEL L (INSTALLED BY GC). CONDUIT AND WIRING BY EC. ALL UNITS WILL BE TIED INTO THE BMS SYSTEM WITH ALL APPURTENANCES. SEE M–502 FOR UNIT SCHEDULE.
2. FURNISH WINDOW AIR CONDITIONER (WAC) FRIEDRICH KUHL MODEL KCQ06A10A AND WALL SLEEVE MODEL Q (INSTALLED BY GC). CONDUIT AND WIRING BY EC. ALL UNITS WILL BE TIED INTO THE BMS SYSTEM WITH ALL APPURTENANCES. SEE M–502 FOR UNIT SCHEDULE.
3. ABANDON GRILLE IN PLACE BLANK OFF CORRIDOR SIDE WITH SHEET METAL CAP.
4. PROVIDE ALL NEW SHEET METAL FIN TUBE ENCLOSURES, MATCH EXISTING HEIGHTS AND PAINT WHITE. ENCLOSURES SHALL BE FREE FROM GAPS AND SHARP EDGES. SEAL ALL WALL PENETRATIONS IN WALLS BEFORE INSTALLATION OF NEW ENCLOSURES.
5. PROVIDE FRIEDRICH KWW WIRELESS THERMOSTAT AND KCM MODULE IN AC AND INTERCONNECT.
6. FURNISH WINDOW AIR CONDITIONER (WAC) FRIEDRICH KUHL MODEL KCM14A10A AND WALL SLEEVE MODEL M (INSTLLED BY GC). CONDUIT AND WIRING BY EC. ALL UNITS WILL BE TIED INTO THE BMS SYSTEM WITH ALL APPURTENANCES. SEE M–502 FOR UNIT SCHEDULE.
7. PROVIDE ALL NEW INSULATED DUCTWORK, GRILLES, DIFFUSERS, VOLUME DAMPERS, ETC AS SHOWN. SEAL TO BE AIRTIGHT. ALL NEW INSULATION ABOVE STAGE TO BE BLACK.
8. PROVIDE NEW VAV BOXES WITH MOTORIZED DAMPERS AS SHOWN. TIE INTO NEW TEMP SENSOR AND VAV CONTROLS FOR RTU. PROVIDE DUCT TRANSITIONS AS REQUIRED. SEE SCHEDULE ON DRAWING M–500.
9. PROVIDE NEW FANS AS INDICATED. SEE SCHEDULE ON DRAWING M–500. PROVIDE NEW DAMPERS AND MOTORIZED ACTUATORS AS SHOWN. SEAL DUCTWORK TO BE AIRTIGHT. FIELD VERIFY EXISTING DUCTWORK. DO NOT DISTURB KITCHEN HOOD DUCTWORK ABOVE CEILING OR CEILING TILES DIRECTLY UNDER THE DUCTWORK. MODIFY/REMOVE PARTIAL EXISTING ACOUSTIC LINED FOR INSTALLATION OF MD'S.
10. EF–1C TO BE PLACED ON STANDBY WITH A NEW WALL SWITCH LOCATED ON STAGE (BY EC).
11. PROVIDE MOTORIZED DAMPER TO MODULATE ACCORDING TO CONTROL SEQUENCING ON DRAWING M–600.
12. MC RESPONSIBLE TO PROVIDE OPENINGS IN WALLS AND PROVIDE LINTELS FOR OPENINGS. SEE NOTES REGARDING SEALING PENETRATIONS. SEE STRUCTURAL DRAWINGS FOR LINTELS.

NOTE: FOR SPACES EQUIPPED WITH FIN TUBE RADIATION THAT WILL ALSO BE SERVED BY A NEW AHU OR RTU, CONFIGURE CONTROLS TO ALLOW FIN TUBE RADIATION TO HEAT AFFECTED ROOMS WHILE THE AHU/RTU IS OFF.

1 SECOND FLOOR PLAN - NEW WORK

SCALE: 1/8"=1'-0"

0 2' 4' 8' 16' 32'

GENERAL NEW WORK NOTES:

1. PROVIDE ALL ALTERATIONS, RESTORATIONS, AND REPLACEMENTS NECESSARY TO ACCOMMODATE NEW WORK.
2. PROVIDE FIRESTOP AT ALL INTERIOR WALL AND FLOOR PENETRATIONS. SEAL AROUND ALL EXTERIOR WALL PENETRATIONS TO BE WEATHER TIGHT. SEAL ROOF PENETRATIONS TO BE WEATHER TIGHT AND TO MAINTAIN ROOF WARRANTY.
3. DRAWINGS INDICATE GENERAL DESIGN INTENT ONLY. VERIFY FIELD CONDITIONS BEFORE ORDERING MATERIALS AND EQUIPMENT. IDENTIFY CONFLICTS AND SUBMIT IN WRITING TO ENGINEER.
4. GENERAL INTENT FOR PIPING SHOWN FOR BIDDING PURPOSES ONLY. PIPE INSTALLATION SHALL BE BASED ON FINAL LOCATIONS OF EQUIPMENT. PROVIDE SUPPORTS AND PIPE INSULATION ON ALL NEW PIPING AND PROVIDE VALVES AS SPECIFIED ON THE COIL DETAILS.
5. PROVIDE DUCTWORK TO ALIGN DIFFUSERS AND GRILLES WITH CEILING GRID. COORDINATE WITH ARCHITECTURAL DRAWINGS.
6. CONTRACTOR RESPONSIBLE TO MAINTAIN A SEALED INSULATED BARRIER FOR DUCTWORK AND ASSOCIATED TO PREVENT FORMATION OF CONDENSATION. PROVIDE NEW INSULATION ON NEW DUCTWORK INSTALLATIONS. DAMAGED/MISSING AREAS OF EXISTING DUCTWORK INSULATION SHALL BE RECORDED BY THE CONTRACTOR AND BE SUBMITTED TO THE ENGINEER. UPON APPROVAL, CONTRACTOR TO REPAIR/REPLACE AND SEAL WITH ADHESIVE ALUMINUM TAPE. REPAIR OR REPLACEMENT OF EXISTING DUCTWORK INSULATION THAT IS NOT ALREADY NOTED ON THE DRAWINGS SHALL BE PROVIDED ON T&M BASIS AGAINST THE CONTRACT ALLOWANCE – REFER TO SPECIFICATIONS.

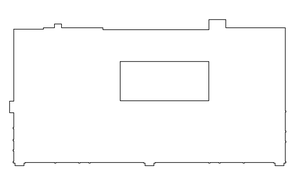

KEY-PLAN

SCALE: NONE

IT IS A VIOLATION OF THE LAW FOR ANY PERSON UNLESS HE IS ACTING UNDER THE DIRECTION OF A LICENSED ARCHITECT OR ENGINEER TO ALTER ANY ITEM ON THIS PLAN IN ANY WAY. ANY LICENSEE WHO ALTERS THIS PLAN IS REQUIRED BY LAW TO AFFIX TO THE PLAN ALONG WITH A DESCRIPTION OF THE ALTERATION, THE SIGNATURE AND DATE. COPYRIGHT © 2019

ENGINEER:
Eisenbach & Ruhnke Engineering, P.C.
291 Genesee Street – Utica, NY 13501
Ph.315-720-1816 Fax.315-720-8360
www.erengpc.com

FULLER D'ANGELO P.C.
ARCHITECTS PLANNERS
48 KNOLLWOOD ROAD
ELMSFORD NEW YORK 10523
TEL 914.592.4444
FAX 914.592.1717
WWW.FULLERDANGELO.COM
Copyright 2020 All Rights Reserved by FULLER & D'ANGELO P.C.
ITG Larson, Inc.
155 Lafayette Ave
White Plains, NY 10603

ZANGRILLI ENGINEERING
350 ORISKANY BOULEVARD
WHITESBORO, NEW YORK 13492
(315) 736-7811

ENGINEER STAMP:
STATE OF NEW YORK
JACK EISENBACH
NO. 059445
LICENSED PROFESSIONAL ENGINEER

YONKERS PUBLIC SCHOOLS
ROOF REPLACEMENT AND SELECT INTERIOR UPGRADES - PART 3 OF ROOF HEATING PLANT, WINDOW REPLACEMENT & INTERIOR UPGRADES
Martin Luther King Elementary School

135 Locust Hill Avenue, Yonkers N.Y. 10701

S.E.D.# 66-23-00-01-0-233-009 (MAIN BUILDING)
S.E.D.# 66-23-00-01-0-322-002 (ANNEX BUILDING)

E&R PROJECT NO.	Y19MLK01
YPS NO.	10875
BID ADDENDUM 2	01/26/2024
BID SET	12/07/2023
REVISION	DATE
DRAWN BY	
CHECKED BY	JIE
SHEET SIZE	30"x42"
SCALE	AS SHOWN

SHEET TITLE

SECOND FLOOR
PLAN - NEW WORK

SHEET NO.

M-102

FILE PATH - N:\1 – PROJECT DIRECTORIES\Yonkers Public Schools\Y19MLK01 CM# 10875 YPS MLK\CAD\Part3.Interior\Y19mlk01.m102.dwg

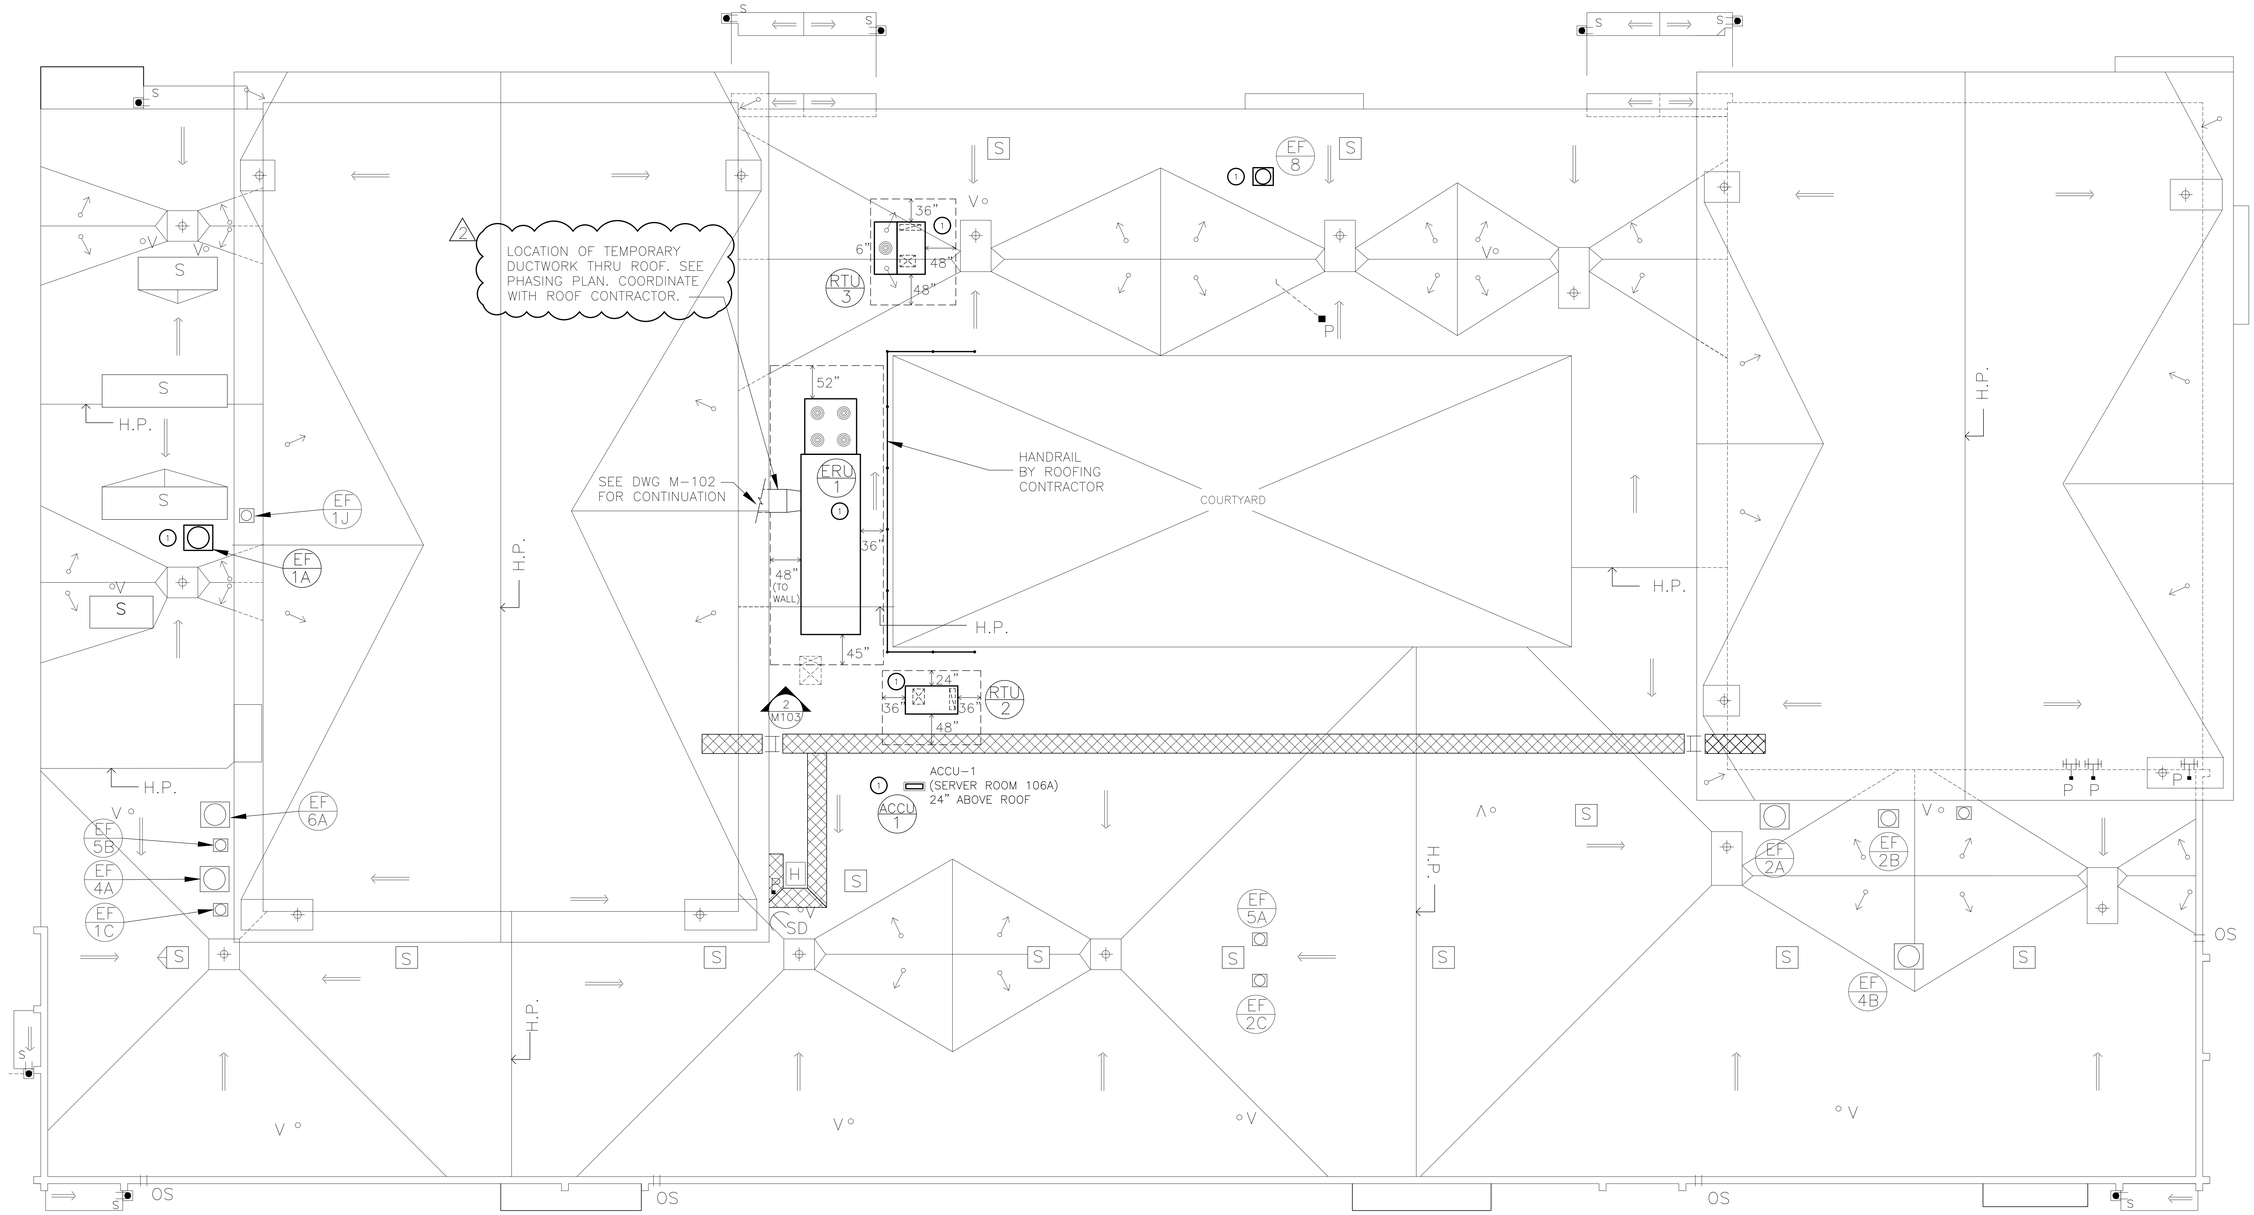

1 ROOF PLAN - NEW WORK
SCALE: 1/18"=1'-0"

0 2' 4' 8' 16' 32'

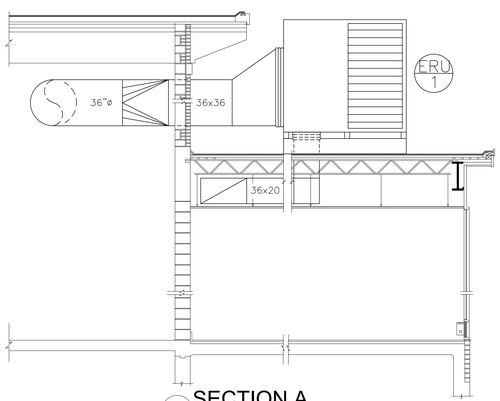

2 SECTION A
SCALE: 1/4"=1'-0"

NOTE: SEE STRUCTURAL DRAWINGS FOR DETAILED STEEL WORK

KEYED NOTES – NEW WORK:

1. PROVIDE NEW EQUIPMENT AS SHOWN. REFER TO M-500 AND M-501 FOR ADDITIONAL INFORMATION. COORDINATE WITH STRUCTURAL DRAWINGS. FINAL LOCATION OF EQUIPMENT TO BE DETERMINED BASED ON FIELD CONDITIONS. POSITION SO APPLICABLE DUCTWORK/PIPING AVOIDS STRUCTURAL MEMBERS. MC SHALL FURNISH ROOFTOP CURBS AND PIPE/WIRING PORTALS (INSTALLED BY ROOFING CONTRACTOR). COORDINATE WITH ROOF DRAWINGS FOR ADDITIONAL DETAILS ABOUT ROOFTOP DUCT INSULATION AND CURBS. MFR CLEARANCES SHOWN FOR REFERENCE.

GENERAL NEW WORK NOTES:

1. PROVIDE ALL ALTERATIONS, RESTORATIONS, AND REPLACEMENTS NECESSARY TO ACCOMMODATE NEW WORK.
2. PROVIDE FIRESTOP AT ALL INTERIOR WALL AND FLOOR PENETRATIONS. SEAL AROUND ALL EXTERIOR WALL PENETRATIONS TO BE WEATHER TIGHT. SEAL ROOF PENETRATIONS TO BE WEATHER TIGHT AND TO MAINTAIN ROOF WARRANTY.
3. DRAWINGS INDICATE GENERAL DESIGN INTENT ONLY. VERIFY FIELD CONDITIONS BEFORE ORDERING MATERIALS AND EQUIPMENT. IDENTIFY CONFLICTS AND SUBMIT IN WRITING TO ENGINEER.

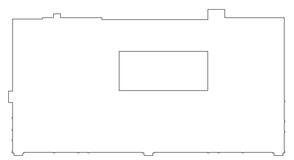

KEY-PLAN
SCALE: NONE

IT IS A VIOLATION OF THE LAW FOR ANY PERSON, UNLESS HE IS ACTING UNDER THE DIRECTION OF A LICENSED ARCHITECT OR ENGINEER, TO ALTER ANY ITEM ON THIS PLAN IN ANY WAY. IF ANY ITEM IS ALTERED, THE ALTERING ENGINEER SHALL AFFIX TO THE PLAN ALONG WITH A DESCRIPTION OF THE ALTERATION, THE SIGNATURE AND DATE. COPYRIGHT © 2019

ENGINEER:
Eisenbach & Ruhnke Engineering, P.C.
291 Genesee Street – Utica, NY 13501
Ph.315-735-1818 Fax.315-735-8363
www.erengpc.com

FULLER D'ANGELO P.C.
ARCHITECTS PLANNERS
48 KNOLLWOOD ROAD
ELMSFORD NEW YORK 10523
TEL 914.592.6444
FAX 914.592.1717
WWW.FULLERDANGELO.COM
Copyright 2020 All Rights Reserved by FULLER & D'ANGELO P.C.
ITG Larson, Inc.
155 Lafayette Ave
White Plains, NY 10603

ZANGRILLI ENGINEERING
322 GREELEY BOULEVARD
WHITEHOUSE, NEW YORK 11469
(212) 726-7011

ENGINEER STAMP:

STATE OF NEW YORK · JACK EISENBACH · 090144 · LICENSED PROFESSIONAL ENGINEER

YONKERS PUBLIC SCHOOLS
ROOF REPLACEMENT AND SELECT INTERIOR UPGRADES - PART 3 OF ROOF HEATING PLANT, WINDOW REPLACEMENT & INTERIOR UPGRADES
Martin Luther King Elementary School
135 Locust Hill Avenue, Yonkers N.Y. 10701
S.E.D.# 66-23-00-01-0-233-009 (MAIN BUILDING)
S.E.D.# 66-23-00-01-0-322-002 (ANNEX BUILDING)

E&R PROJECT NO.	Y19MLK01
YPS NO.	10875
BID ADDENDUM 2	01/26/2024
BID SET	12/07/2023
REVISION	DATE
DRAWN BY	
CHECKED BY	JE
SHEET SIZE	30"x42"
SCALE	AS SHOWN

SHEET TITLE
ROOF PLAN
NEW WORK

SHEET NO.
M-103

FILE PATH - N:\ - PROJECT DIRECTORIES\Yonkers Public Schools\Martin Luther King School\Y19MLK01 CIP# 10875 YPS MLK\CAD\Part3.Interior\y19mlk01.M103.dwg

ROOF TOP UNIT SCHEDULE (DX COOLING)

UNIT NO.	LOCATION	SERVICE	AIRFLOW CONDITIONS		OCCUPIED OUTDOOR AIR (MIN CFM)	SUPPLY FAN (CFM)	EXHAUST FAN (CFM)	S.P. IN W.G.	MOTOR					ENTHALPY WHEEL						MIXING	MIXING POINT		DX COOLING					HOT WATER HEATING				PRE FILTERS	ESTIMATED ELECTRICAL DATA				DIMENSIONS			DESIGN EQUIPMENT
			SUPPLY AIR (MAX CFM)	RETURN AIR (MAX CFM)				SA TOTAL RA TOTAL	FLA	HP	VOLTS	HERTZ PHASE	STARTER	LAT(SUMMER) DB	LAT(SUMMER) WB	LAT (WINTER) DB	LAT (WINTER) WB	HP	FROST CONTROL		CFM	MIXING TEMP DB/WB	EAT DB/WB	LAT DB/WB	SENSIBLE MBH	TOTAL MBH	TON	EAT/LAT DB	EAT/LAT DB	OUTPUT MBH	MINIMUM INPUT MBH	EWT/LWT	SA & EA	VOLTAGE	FLA	MCA	MOP	L	W	H	
ERU-1	ROOF	AUD/CAFE	10,000	10,000	3700	2-5,000	2-5,000	3.00/3.00		10	208	3/60	YES	79.7	67.3	56.6	44.8	.25	VFD	SUMMER/ WINTER	10,000	SUMMER 78.00/65.77 WINTER 62.5/48.5	78.0/65.8	57/57	254	300	25	62.5	75	151.154	189	180/160	2"-MERV13	208/3/60	201	212	225	377	96	93	ANNEXAIR MODEL ERP-E-09-EW03-UV-C-H-AST24 NOTES:1,2,4,5,6,7
RTU-2	ROOF	CORRIDOR	825	825	75			1.00/1.00	6	1	208	3/60	YES															53.8	109	48.6	60	180/160		208/3/60	7	9	15	82	44	28	AAON RQ-002 NOTES:1,2,3
RTU-3	ROOF	OFFICE AREA	2050	1150	300			2.0	27	2	208	3/60	YES										77.08/63.54	55.34/54.26	63.18	67.13		65.6	94.3	74.8		180/160		208/3/60	27	31	45	82	79	44	AAON RN-006 NOTES:1,2,3,5

ERU-1 SUMMER OA 92db/74wb, RA 75db/63wb. WINTER OA -5db/-5wb RA 72db/54wb
RTU-2 AAON RQ-002-8-V-0000-314A000-D00-QKC-000-0000000E-00-0000000V8
RTU-3 AAON RN-006-8-O-EB09-EHN:A000-00B-DCD-AGA-00EA00E-00-0000000V8
NOTE 1: PROVIDE UV-C LIGHTS AND APPURTENANCES PER MANUFACTURERS RECOMMENDATIONS
~~NOTE 2: PROVIDE MOTORIZED DAMPER PER DETAIL~~
NOTE 3: FURNISH WITH FIXED 24" ROOF CURB (INSTALLED BY ROOFING CONTRACTOR). MC TO PROVIDE VIBRATION ISOLATION PADS AND FLEXIBLE DUCTWORK CONNECTIONS.
NOTE 4: PROVIDE NON-CYCLE CONTROL SEQUENCE, SEE DRAWING M-600.
NOTE 5: PROVIDE FACTORY VFD.
NOTE 6: PROVIDE WITH CO2 MONITORING TO ADJUST UNIT CFM, TIE INTO CO2 DETECTOR(S) IN SPACE.
NOTE 7: PROVIDE WITH FIXED 12" ROOF CURB AND VIBRATION ISOLATION PADS. CONNECT TO DUCTWORK WITH FLEXIBLE CONNECTIONS.

WINDOW AIR CONDITIONER SCHEDULE

EQUIPMENT DESIGNATION	DESCRIPTION	ROOM LOCATION	REFERENCE DRAWING LOCATION	COOLING RATED BTU	COOLING APPROX TONS	VOLTAGE/ PHASE	POWER WIRING FROM CONTROL UNIT TO EQUIPMENT WIRE	POWER WIRING FROM CONTROL UNIT TO EQUIPMENT COND.
WAC-1	WINDOW AIR CONDITIONER	ROOM G03	M-100	35000	3	230/1/60	BUILT-IN	--
WAC-2	WINDOW AIR CONDITIONER	ROOM G04	M-100	35000	3	230/1/60	BUILT-IN	--
WAC-3	WINDOW AIR CONDITIONER	ROOM G05	M-100	35000	3	230/1/60	BUILT-IN	--
WAC-4	WINDOW AIR CONDITIONER	ROOM G06	M-100	35000	3	230/1/60	BUILT-IN	--
WAC-5	WINDOW AIR CONDITIONER	ROOM G07	M-100	35000	3	230/1/60	BUILT-IN	--
WAC-6	WINDOW AIR CONDITIONER	ROOM G08	M-100	35000	3	230/1/60	BUILT-IN	--
WAC-7	WINDOW AIR CONDITIONER	ROOM G09	M-100	35000	3	230/1/60	BUILT-IN	--
WAC-8	WINDOW AIR CONDITIONER	ROOM G10	M-100	35000	3	230/1/60	BUILT-IN	--
WAC-9	WINDOW AIR CONDITIONER	ROOM 101	M-101	35000	3	230/1/60	BUILT-IN	--
WAC-10	WINDOW AIR CONDITIONER	ROOM 103	M-101	35000	3	230/1/60	BUILT-IN	--
WAC-11	WINDOW AIR CONDITIONER	ROOM 105	M-101	35000	3	230/1/60	BUILT-IN	--
WAC-12	WINDOW AIR CONDITIONER	ROOM 107	M-101	35000	3	230/1/60	BUILT-IN	--
WAC-13	WINDOW AIR CONDITIONER	ROOM 109	M-101	35000	3	230/1/60	BUILT-IN	--
WAC-14	WINDOW AIR CONDITIONER	ROOM 111	M-101	35000	3	230/1/60	BUILT-IN	--
WAC-15	WINDOW AIR CONDITIONER	ROOM 113	M-101	35000	3	230/1/60	BUILT-IN	--
WAC-16	WINDOW AIR CONDITIONER	ROOM 115	M-101	35000	3	230/1/60	BUILT-IN	--
WAC-17	WINDOW AIR CONDITIONER	ROOM 116	M-101	35000	3	230/1/60	BUILT-IN	--
WAC-18	WINDOW AIR CONDITIONER	ROOM 112	M-101	28000	2-1/2	230/1/60	BUILT-IN	--
WAC-19	WINDOW AIR CONDITIONER	ROOM 110A	M-101	8000	2/3	115/1/60	BUILT-IN	--
WAC-20	WINDOW AIR CONDITIONER	ROOM 110	M-101	8000	2/3	115/1/60	BUILT-IN	--
WAC-21	WINDOW AIR CONDITIONER	ROOM 108	M-101	28000	2-1/2	230/1/60	BUILT-IN	--
WAC-22	WINDOW AIR CONDITIONER	ROOM 106	M-101	35000	3	230/1/60	BUILT-IN	--
WAC-23	WINDOW AIR CONDITIONER	ROOM 104	M-101	35000	3	230/1/60	BUILT-IN	--
WAC-24	WINDOW AIR CONDITIONER	ROOM 203	M-102	35000	3	230/1/60	BUILT-IN	--
WAC-25	WINDOW AIR CONDITIONER	ROOM 205	M-102	35000	3	230/1/60	BUILT-IN	--
WAC-26	WINDOW AIR CONDITIONER	ROOM 207	M-102	35000	3	230/1/60	BUILT-IN	--
WAC-27	WINDOW AIR CONDITIONER	ROOM 209	M-102	35000	3	230/1/60	BUILT-IN	--
WAC-28	WINDOW AIR CONDITIONER	ROOM 211	M-102	35000	3	230/1/60	BUILT-IN	--
WAC-29	WINDOW AIR CONDITIONER	ROOM 213	M-102	35000	3	230/1/60	BUILT-IN	--
WAC-30	WINDOW AIR CONDITIONER	ROOM 215	M-102	35000	3	230/1/60	BUILT-IN	--
WAC-31	WINDOW AIR CONDITIONER	ROOM 216	M-102	35000	3	230/1/60	BUILT-IN	--
WAC-32	WINDOW AIR CONDITIONER	ROOM 231	M-102	6000	1/2	115/1/60	BUILT-IN	--
WAC-33	WINDOW AIR CONDITIONER	ROOM 210B	M-102	6000	1/2	115/1/60	BUILT-IN	--
WAC-34	WINDOW AIR CONDITIONER	ROOM 210	M-102	14000	1	115/1/60	BUILT-IN	--
WAC-35	WINDOW AIR CONDITIONER	ROOM 210	M-102	14000	1	115/1/60	BUILT-IN	--
WAC-36	WINDOW AIR CONDITIONER	ROOM 210	M-102	14000	1	115/1/60	BUILT-IN	--
WAC-37	WINDOW AIR CONDITIONER	ROOM 210	M-102	14000	1	115/1/60	BUILT-IN	--

AU- AT UNIT (NEW)
N/A- NOT APPLICABLE
RE- REUSE EXISTING
WAC- WINDOW AIR CONDITIONER

NOTES (FOR WINDOW AIR CONDITIONER UNITS):
1. MC SHALL COORDINATE WITH EC THE LOCATION OF ALL WAC.
2. ALL WAC UNITS TO BE INSTALLED BY MC PER DRAWINGS M-100, M-101 AND M-102.
3. EC SHALL PROVIDE POWER OUTLET PER SCHEDULE ABOVE.

VAV TERMINAL UNIT SCHEDULE

MARK	SERVICE	MODEL	INLET SIZE	DAMPER TYPE	MFR. CFM RANGE	ALLOWABLE CFM RANGE	MAX. CFM SETTING	REMARKS
VAV-1	GUIDANCE 217	CARNES AVCD-10	10"ø	ZONE	0-1500	100-300	300	
VAV-2	PRIN. 219A	CARNES AVCD-08	8"ø	ZONE	0-1000	25-250	350	
VAV-3	MAIN OFF 219	CARNES AVCD-10	10"ø	ZONE	0-1500	40-350	350	
VAV-4	MAIN OFF 219	CARNES AVCD-08	8"ø	ZONE	0-1000	40-250	250	
VAV-5	NURSE 220A	CARNES AVCD-08	8"ø	ZONE	0-1000	25-250	250	
VAV-6	NURSE 220A	CARNES AVCD-08	8"ø	ZONE	0-1000	25-250	250	
VAV-7	EXAM RM	CARNES AVCD-08	8"ø	ZONE	0-1000	25-200	200	
VAV-8	EXAM RM	CARNES AVCD-08	8"ø	ZONE	0-1000	20-200	200	

NOTE 1: PROVIDE VOLUME DAMPERS AS SHOWN ON THE DRAWINGS FOR AIR BALANCING.
NOTE 2: CONTRACTOR TO MAINTAIN MFR RECOMMENDED CLEARANCES FOR UNIT DURING PLACEMENT. INSTALL UNIT ACCORDING TO MFR RECOMMENDATIONS. SUPPORT USING TRAPEZE HANGERS AND VIBRATION ISOLATORS.
NOTE 3: PROVIDE NEW VAV BOX W/ DDC CONTROLS, ACTUATOR, AND WALL THERMOSTAT. TIE INTO NEW RTU. PROVIDE STATIC PRESSURE SENSOR AND TIE INTO RTU VFD.
NOTE 4: CONTRACTOR TO BALANCE VAV BOXES AND SUPPLY DIFFUSERS UTILIZING VOLUME DAMPERS, VAV BOXES, AND VAV MAIN CONTROLLER TO CFM VALUES INDICATED. SUBMIT TAB REPORT PROVING PERFORMANCE.
NOTE 5: PROVIDE ALL DUCT COLLARS AND TRANSITIONS REQUIRED TO MEET VAV BOX INLET AND OUTLET SIZES.

EXHAUST FAN SCHEDULE

(EF)

UNIT NO.	LOCATION	SERVICE	TYPE	CFM	S.P.	ADJUTABLE MOTOR PULLEY	MOTORIZED DAMPER	FAN RPM	SONES	DRIVE	MOTOR RPM	MOTOR HP	MOTOR VOLTS	MOTOR PHASE	MOTOR STARTER	DESIGN EQUIPMENT (NOTES)
EF-1A	ROOF	KITCHEN RANGE	UPBLAST	6000	1.0	YES	YES	903	17.7	BELT	1725	2	208	3	YES	(1,7) GREENHECK CUBE-240-20
EF-1D	KITCHEN	KITCH/TRANS	CENTRIF INLINE	1750	0.13		YES	1614	12.4	DIRECT	1725	1/2	115	1	YES	(2) GREENHECK SQ-120-VG
EF-1E	KITCHEN	KITCH/TRANS	CENTRIF INLINE	1750	0.13		YES	1614	12.4	DIRECT	1725	1/2	115	1	YES	(2) GREENHECK SQ-120-VG
EF-1F	KITCHEN	KITCH/TRANS	CENTRIF INLINE	1750	0.13		YES	1614	12.4	DIRECT	1725	1/2	115	1	YES	(2) GREENHECK SQ-120-VG
EF-1G	KITCHEN	KITCH/TRANS	CENTRIF INLINE	1750	0.13		YES	1614	12.4	DIRECT	1725	1/2	115	1	YES	(2) GREENHECK SQ-120-VG
EF-1H	KITCHEN STOR.	KITCH/TRANS	CENTRIF INLINE	600	.25			1550	7.5	DIRECT	1725	1/10	115	1	YES	(3) GREENHECK SQ-90-D
EF-8	ROOF	ADMIN AREA	DNBLAST	975	0.5	YES	YES	1140	7.9	BELT	1140	1/4	115	1	YES	(6) GREENHECK GB-121-4

NOTES:
(1) PROVIDE SWITCH, NEMA 1. PROVIDE HINGED CURB CAP KIT WITH CABLES, SUPPORT BRAKET, GREASE TRAP, HEAT BAFFLE AND BEARINGS WITH GREASE FITTING. PROVIDE VENTED ROOF CURB MODEL GPFV GALVANIZED. PROVIDE VFD
(2) PROVIDE VARI-GREEN EC MOTOR WITH CONTROLS, SWITCH, NEMA 1, ALUMINUM WHEEL, MOTOR COVER, ISOLATORS BRACKETS AND SPRING HANGING
(3) PROVIDE SWITCH, NEMA 1. COMPOSITE WHEEL MATERIAL, ISOLATORS, HANGERS AND BRACKETS AND SPRING HANGING
(4) NOT USED
(5) NOT USED
(6) PROVIDE STANDARD CURB MODEL GPI GALVANIZED, SWITCH, NEMA 1. PROVIDE FOAM CURB SEAL
(7) PROVIDE CONTROL RELAY AND APPURTENANCES TO TIE EF-1A INTO ERU-1, EF-1D, EF-1E, EF-1F, EF-1G, AND ASSOCIATED MOTORIZED DAMPERS. SEE DRAWING M-600.

INSULATION SCHEDULE

TYPE	EQUIPMENT OR SYSTEM SERVED	INSULATION CLASS (a) INTERIOR CONCEALED	INSULATION CLASS (a) INTERIOR EXPOSED	INSULATION CLASS (a) EXTERIOR	JACKETING CLASS (b) INTERIOR GENERAL	JACKETING CLASS (b) EQUIPMENT ROOMS	JACKETING CLASS (b) EXTERIOR	THICKNESS (IN) NOMINAL PIPE SIZE (IN) <1"	1"-<1½"	1½"- <4"	4 "- <8"	≥8" & UP	DUCTWORK (c)
A	RS, RL	FE	FE	FE	0	0	4	0.5	1.5	1.5	1.5	1.5	
B	DCW, COOLING COIL CONDENSATE	FE	--	--	0	--	--	0.5	0.5	1.0	1.0	1.0	
		--	FE	--	--	4	--	0.5	0.5	1.0	1.0	1.0	
C	HWS, HWR	FG	--	--	1	--	--	1.5	1.5	2	2	2	
		--	FG	--	1	1	--	1.5	1.5	2	2	2	
		--	--	UR	--	--	6	1.5	1.5	2	2	2	
D	DUCTWORK	FG (d) R-6	--	--	2	--	--	--		--	--	--	1.5(g)
		--	FG (e) R-6	--	2	2	--	--		--	--	--	2 (f)(g)
		--	--	UR(e) R-12	--	--	3	--		--	--	--	2 (i)

(a) FG -- FIBROUS GLASS; FE -- FLEXIBLE ELASTOMERIC; UR -- URETHANE; CS -- CALCIUM SILICATE; FR -- FIRE RATED
(b) 0 -- NONE; 2 -- ALUMINUM FOIL; 4 -- POLYVINYL CHLORIDE; 6 -- ALUMINUM; 1 -- ALL SERVICE; 3 -- CANVAS; 5 -- STAINLESS STEEL; 7 -- EPDM
(c) SUPPLY AIR OUTSIDE AIR MIXED AIR RETURN AIR
(d) RIGID BOARD (e) BLANKET
(f) EXCEPT SUPPLY AIR WITHIN CONDITIONED SPACE
(g) INSULATE EXHAUST AIR 15'-0" FROM EXTERIOR PENETRATION
(i) TWO LAYERS, 3 IN TOTAL

ALL INSULATION TO COMPLY WITH 2020 NYS ENERGY CONSERVATION CONSTRUCTION CODE

REGISTER, GRILLE AND DIFFUSER SCHEDULE

TYPE	APPLICATION	MATERIAL	FINISH	DESIGN EQUIPMENT	NOTES
SD-1	SUPPLY	STEEL	WHITE	TITUS MODEL TMS	3
SD-2	SUPPLY	STEEL	WHITE	TITUS MODEL US-DL-SV	3
SD-3	SUPPLY	STEEL	WHITE	TITUS MODEL R-OMNI	3
EG-1	EXHAUST	STEEL	WHITE	TITUS 350ZL	1,2,3
RG-1	RETURN	STEEL	WHITE	TITUS MODEL 350-ZRL	3,4

NOTE 1: PROVIDE APPROPRIATE SIZED NECK TO CONNECT TO NEW OR EXISTING DUCT. SEAL AND MAKE CONNECTIONS AIR TIGHT.
NOTE 2: PROVIDE GRILLE TO FIT IN A FULL CEILING TILE IN DROP CEILING.
NOTE 3: PROVIDE VOLUME DAMPERS FOR AIR BALANCING.
NOTE 4: PROVIDE BUILT-IN OPPOSED BLADE DAMPER.

(P)

PUMP SCHEDULE

UNIT NO.	SERVICE	LOCATION	GPM	TOTAL HEAD (FT)	SIZE	MOTOR HP	MOTOR RPM	MOTOR V/PH/HZ	MOTOR FLA	MANUFACTURER & MODEL	NOTES
P-3	HEATING ROOFTOP	MECH. ROOM	26	50	1.5	1.5	1700	208/3/60	7.8	ARMSTRONG INLINE SERIES 4380	1
P-4	HEATING ROOFTOP	MECH. ROOM	26	50	1.5	1.5	1700	208/3/60	7.8	ARMSTRONG INLINE SERIES 4380	1

NOTE:
1. PROVIDE WITH OPTIONS FROM MFR: INTEGRAL VFD W/ENCLOSURE, DISCONNECT, CONTROLS, BACNET COMPATIBLE. VFD AND DISCONNECT TO BE WIRED BY EC WHEN APPLICABLE.

COORDINATION NOTE:

1. COORDINATION- IT SHALL BE THE RESPONSIBILITY OF THE ELECTRICAL AND MECHANICAL CONTRACTORS TO COORDINATE THEIR WORK.
THE HVAC CONTRACTOR SHALL TAKE THE LEAD IN THE COORDINATION EFFORT AND PRODUCE THE COORDINATION DRAWINGS. COORDINATION DRAWINGS SHALL BE SUBMITTED FOR APPROVAL TO THE ENGINEER PRIOR TO STARTING ANY WORK. CEILING SPACE IS VERY LIMITED AND DUCTWORK/PIPING INSTALLATION AND LOCATION IS CRITIAL. THE PURPOSE OF THESE DRAWINGS IS TO COORDINATE THE LOCATIONS OF ALL PIPING, DUCTWORK, AND ASSOCIATED ELECTRICAL EQUIPMENT. ALL ELECTRICAL EQUIPMENT SHALL BE INSTALLED AND LOCATED IN ACCORDANCE WITH THE NATIONAL ELECTRICAL CODE (NEC). MECHANICAL EQUIPMENT CANNOT INFILTRATE THE ELECTRICAL EQUIPMENTS WORKING CLEARANCE AND WORKING SPACE, NOR CAN IT BE INSTALLED DIRECTLY ABOVE OR BELOW TO THE STRUCTURE, AS IDENTIFIED WITHIN THE NEC, ARTICLE 110 - "REQUIREMENTS FOR ELECTRICAL INSTALLATION". THIS COORDINATION IS REQUIRED FOR ALL PHASES OF THIS PROJECT. FAILURE TO FOLLOW THIS PROCEDURE DOES NOT RELIEVE THE CONTRACTOR FROM THE DUTIES AND WILL NOT CONSTITUTE A REASON FOR A CHANGE ORDER.

IT IS A VIOLATION OF THE LAW FOR ANY PERSON UNLESS HE IS ACTING UNDER THE DIRECTION OF A LICENSED ARCHITECT OR ENGINEER TO ALTER ANY ITEM ON THIS PLAN IN ANY WAY. IF ANY ITEM IS ALTERED, THE ALTERING ENGINEER OR ARCHITECT SHALL AFFIX TO THE PLAN ALONG WITH A DESCRIPTION OF THE ALTERATION, THE SIGNATURE AND SEAL. COPYRIGHT © 2019

ENGINEER:
Eisenbach & Rulnick Engineering, P.C.
291 Genesee Street - Utica, NY 13501
Ph.315-724-1816 Fax.315-724-8561
www.erengpc.com

FULLER D'ANGELO P.C.
ARCHITECTS PLANNERS
48 KNOLLWOOD ROAD
ELMSFORD NEW YORK 10523
TEL 914.592.6666
FAX 914.592.1717
WWW.FULLERDANGELO.COM
Copyright 2020 All Rights Reserved by FULLER & D'ANGELO P.C.

ITG Larson, Inc.
155 Lafayette Ave
White Plains, NY 10603

ZANGRILLI ENGINEERING
320 CHURCHYARD BOULEVARD
WHITESBORO, NEW YORK 13492
(315) 736-7611

ENGINEER STAMP:

STATE OF NEW YORK JACK EISENBACH LICENSED PROFESSIONAL ENGINEER NO. 059445

YONKERS PUBLIC SCHOOLS
ROOF REPLACEMENT AND SELECT INTERIOR UPGRADES - PART 3 OF ROOF HEATING PLANT, WINDOW REPLACEMENT & INTERIOR UPGRADES
Martin Luther King Elementary School
135 Locust Hill Avenue, Yonkers N.Y. 10701
S.E.D.# 66-23-00-01-0-233-009 (MAIN BUILDING)
S.E.D.# 66-23-00-01-0-322-002 (ANNEX BUILDING)

E&R PROJECT NO.	Y19MLK01
YPS NO.	10875
BID ADDENDUM 2	01/26/2024
BID SET	12/07/2023
REVISION	DATE
DRAWN BY	
CHECKED BY	JIE
SHEET SIZE	30"x42"
SCALE	AS SHOWN

SHEET TITLE
SCHEDULES

SHEET NO.
M-500

FILE PATH - N:\Y - PROJECT DIRECTORIES\Yonkers Public Schools\Martin Luther King School\Y19MLK01 CD# 10875 YPS MLK\CAD\Part3.Interior\Y19mlk01.m500.dwg

SYMBOLS LIST

GENERAL SYMBOLS:

- (#) KEYED NOTE
- HEAVY LINE–WEIGHT INDICATES TO PROVIDE DEVICES/EQUIPMENT AS NEW
- HEAVY LINE–WEIGHT WITH HASH MARKS INDICATES DEVICES/EQUIPMENT TO BE REMOVED
- INDICATES CONNECTION TO EXISTING
- INDICATES POINT OF DISCONNECT
- #(E) '(E)' NEXT TO LIGHT LINE–WEIGHT INDICATES EXISTING DEVICES/EQUIPMENT TO REMAIN
- #(ER) '(ER)' NEXT TO LIGHT LINE–WEIGHT INDICATES EXISTING DEVICES/EQUIPMENT TO BE REMOVED AND RELOCATED. REFER TO DEFINITIONS FOR INFORMATION
- #(RE) '(RE)' NEXT TO LIGHT LINE–WEIGHT INDICATES EXISTING DEVICES/EQUIPMENT TO BE REINSTALLED. REFER TO DEFINITIONS FOR INFORMATION
- REMOVALS (EQUIPMENT,CONDUIT,WIRING ETC.)
- EXISTING TO REMAIN
- NEW WORK

POWER SYMBOLS:

- # DUPLEX RECEPTACLE
- # QUAD RECEPTACLE
- # SPECIAL RECEPTACLE (NEMA CONFIGURATION AS INDICATED)
- (M) MOTOR CONNECTION (REFER TO EQUIPMENT CONTROL SCHEDULE)
- ELECTRICAL CONNECTION
- CONTACTOR
- JB JUNCTION BOX
- DISCONNECT SWITCH (NON–FUSED)
- DISCONNECT SWITCH (FUSED)
- PUSH BUTTON EM – INDICATES EMERGENCY SHUT–OFF
- MANUAL MOTOR STARTER
- COMBINATION MAGNETIC MOTOR STARTER
- VFD VARIABLE FREQUENCY DRIVE
- 208V PANELBOARD (RECESSED)
- 208V PANELBOARD (SURFACE)

TELEPHONE/DATA SYMBOLS:

- DR DATA RACK
- #D COMMUNICATIONS OUTLET
  - #D – INDICATES NUMBER OF DATA JACKS
  - #T – INDICATES NUMBER OF TELEPHONE JACKS
  - WAP – WIRELESS ACCESS POINT
  - PRES – INDICATES PRESENTATION STATION OUTLET
  - PROJ – INDICATES PROJECTOR STATION OUTLET

ONE–LINE SYMBOLS:

- ##A–#P CIRCUIT BREAKER
- ##A FUSE
- ##A FUSED DISCONNECT SWITCH
- GROUND
- 100A;MLO PANELBOARD

FIRE ALARM SYMBOLS:

- AUDIO/VISUAL SIGNALING DEVICE. NUMBER DENOTES CANDELA RATING.
- VISUAL SIGNALING DEVICE. NUMBER DENOTES CANDELA RATING.
- P PULL STATION
- SR SMOKE DETECTOR. R SUBSCRIPT: PROVIDE ACCESSORY EQUIPMENT/WIRING/PROGRAMMING FOR ELEVATOR RECALL AND SHUNT TRIP.
- H HEAT DETECTOR
- CM CONTROL MODULE
- MM MONITOR MODULE
- DSD DUCT SMOKE DETECTOR
- RTS REMOTE TEST STATION
- DH MAGNETIC DOOR HOLDER
- TS TAMPER SWITCH
- FDR FIRE DOOR RELEASE
- FS FLOW SWITCH
- FSD FAN SHUT–DOWN
- FACP FIRE ALARM CONTROL PANEL
- FAAP FIRE ALARM ANNUNCIATOR PANEL
- CO CARBON MONOXIDE DETECTOR (ELECTROCHEMICAL STYLE) (SYSTEM SENSOR C0122ATR OR EQUAL) (INSTALL PER MANUFACTURERS RECOMMEND. AND PER NFPA 720)
- CO2 CARBON DIOXIDE DETECTOR
- GD GAS DETECTOR

SPECIAL SYSTEMS SYMBOLS:

- ACCP AC SYSTEM CONTROL PANEL
- ACMS AC SYSTEM MASTER CONTROL STATION
- CR CARD READER
- DC DOOR CONTACT
- ELECTRIC DOOR STRIKE
- REX REQUEST TO EXIT
- IC INTERCOM STATION
- C1 CLOCK (NO DESIGNATION DENOTES CLASSROOM CLOCK).
  - C1 – DENOTES SINGLE FACE HALLWAY CLOCK.
  - C2 – DENOTES DUAL FACE HALLWAY CLOCK.
- PUBLIC ADDRESS SPEAKER (CEILING)
- PUBLIC ADDRESS SPEAKER (WALL)
- PUBLIC ADDRESS HORN SPEAKER (WALL)
- C# CEILING MOUNTED CCTV CAMERA
- C# WALL MOUNTED CCTV CAMERA

LIGHTING SYMBOLS:
(REFER TO LIGHT FIXTURE SCHEDULE)

- ^{a,b,c} LIGHT SWITCH
  - a,b,c – INDICATES SWITCH LEG
  - D – DIMMER SWITCH
  - K –KEYED
  - 3 – 3–WAY
  - 4 – 4–WAY
- C1 OS OCCUPANCY SENSOR
  - C# – INDICATES CEILING SENSOR TYPE (REFER TO OCCUPANCY SENSOR SCHEDULE)
  - W# – INDICATES WALL SENSOR TYPE (REFER TO OCCUPANCY SENSOR SCHEDULE).
- X# CEILING–MOUNTED EXIT LIGHT. HATCH MARKS INDICATES ILLUMINATED FACE, ARROW INDICATES DIRECTION OF TRAVEL.
- X# WALL–MOUNTED EXIT LIGHT. HATCH MARKS INDICATES ILLUMINATED FACE, ARROW INDICATES DIRECTION OF TRAVEL.
- E# DUAL HEAD WALL–MOUNTED EMERGENCY BATTERY PACK LUMINAIRE.
- SINGLE HEAD WALL–MOUNTED EMERGENCY BATTERY PACK LUMINAIRE.
- F# 2'x4' CEILING MOUNTED LIGHT FIXTURE, F# INDICATES TYPE.
- F# 2'x2' CEILING MOUNTED LIGHT FIXTURE, F# INDICATES TYPE.
- F# 1'x4' CEILING MOUNTED LIGHT FIXTURE, F# INDICATES TYPE.
- F# CEILING MOUNTED DOWNLIGHT FIXTURE, F# INDICATES TYPE.
- F# 4' WALL MOUNTED LIGHT FIXTURE, F# INDICATES TYPE.
- F# WALL MOUNTED FIXTURE, F# INDICATES TYPE.

GENERAL DEMOLITION NOTES:

1. DEMOLITION DRAWINGS ARE BASED ON FIELD OBSERVATION. REPORT ANY CONFLICTS TO THE ENGINEER BEFORE DISTURBING EXISTING EQUIPMENT.
2. BEGINNING OF DEMOLITION MEANS THE CONTRACTOR ACCEPTS ALL EXISTING CONDITIONS.
3. VERIFY SCOPE OF WORK: CONTRACTOR SHALL VISIT THE JOB SITE PRIOR TO SUBMITTING A BID TO DETERMINE THE SCOPE OF THE WORK, AND TO BECOME FAMILIAR WITH THE EXISTING CONDITIONS THAT WILL AFFECT THEIR WORK AND, THEREFORE, THEIR BID.
4. UNLESS NOTED OTHERWISE, EXISTING ELECTRICAL EQUIPMENT SHOWN ON THESE PLANS ARE A PART OF CONTRACT. TO MAINTAIN DRAWING CLARITY NOT ALL EXISTING ELECTRICAL EQUIPMENT HAS BEEN SHOWN. FIELD VERIFY EXISTING CONDITIONS AND NOTIFY ARCHITECT/ ENGINEER OF ANY CONFLICTS.
5. UNLESS NOTED OTHERWISE, REMOVE ALL ELECTRICAL ITEMS SHOWN ON THESE PLANS AS INDICATED BY CROSS HATCHED LINES AND/OR KEYED NOTES.
6. UNLESS NOTED OTHERWISE, DEMOLITION OF ELECTRICAL EQUIPMENT/DEVICES INCLUDES REMOVAL OF CIRCUITRY BACK TO ASSOCIATED SOURCE/PANEL. THIS INCLUDES REMOVAL OF THE DEVICE, WIRING, CONDUIT, BOXES, CONTROL DEVICES, ETC.
7. WHERE POSSIBLE, EXISTING CONDUITS/RACEWAYS (ASSOCIATED WITH REMOVED EQUIPMENT AND WIRING) MAY BE RE–USED FOR NEW CIRCUITING. EXISTING CONDUITS/RACEWAYS MUST BE IN GOOD CONDITION, AND IN COMPLIANCE WITH NEC/SPECIFICATION REQUIREMENTS. NOTIFY ENGINEER PRIOR TO REUSING.
8. EXISTING CIRCUIT BREAKERS ASSOCIATED WITH ELECTRICAL EQUIPMENT SCHEDULED FOR DEMOLITION SHALL REMAIN FOR SPARES UNLESS REMOVAL IS REQUIRED TO MAKE ADDITIONAL SPACE (IN EXISTING PANELBOARDS) FOR NEW CIRCUIT BREAKERS.
9. MAINTAIN THE ELECTRICAL INTEGRITY OF ALL EXISTING BRANCH CIRCUITS INTERRUPTED BY REMOVAL WORK. PROVIDE ALL WIRING, CONDUIT, AND HARDWARE REQUIRED TO MAINTAIN CONTINUITY OF ELECTRICAL EQUIPMENT REMAINING ON EXISTING BRANCH CIRCUITS NOT BEING COMPLETELY REMOVED OR OUTSIDE WORK THE WORK AREA.
10. UNLESS NOTED OTHERWISE, REMOVE EXISTING ELECTRICAL DEVICES, AND ASSOCIATED CIRCUITRY, LOCATED ON OR IN WALLS SCHEDULED FOR REMOVAL. REFER TO ARCHITECTURAL DRAWINGS FOR DEMOLITION COORDINATION.
11. UNLESS NOTED OTHERWISE, REMOVE EXISTING ELECTRICAL DEVICES, AND ASSOCIATED CIRCUITRY, LOCATED ON OR IN CEILINGS SCHEDULED FOR REMOVAL. TO MAINTAIN DRAWING CLARITY, EXISTING CEILINGS SCHEDULED FOR DEMOLITION HAVE NOT BEEN IDENTIFIED ON THIS DRAWING. REFER TO ARCHITECTURAL DRAWINGS FOR DEMOLITION COORDINATION.
12. WHERE REMOVALS OCCUR ON SERVICES THAT ARE TO REMAIN IN OPERATION, CAP OR OTHERWISE TERMINATE THE REMAINING SERVICES BENEATH FINISHED SURFACES.
13. ALL CONDUITS STUBBED THRU FLOOR SERVING ITEMS TO BE REMOVED, AND NOT SHOWN OR REQUIRED TO BE REUSED, SHALL BE CUT OFF FLUSH, SLAB LEVEL WITH CONCRETE.
14. PORTIONS OF FEEDERS RISERS WHICH REQUIRE REMOVAL DUE TO DEMOLITION WORK, BUT WHICH ARE REQUIRED TO REMAIN ENERGIZED, SHALL BE CUT AT ACCESSIBLE LOCATIONS, REROUTED AND RECONNECTED. EXTEND EXISTING FEEDERS AS REQUIRED. MATCH EXISTING FEEDERS IN CONDUCTOR SIZE (AMPACITY RATING), RACEWAY SIZE, ETC.
15. CAREFULLY REMOVE, PROTECT AND STORE ALL EQUIPMENT TO BE REUSED IN A SAFE PLACE UNTIL READY FOR REINSTALLATION. CLEAN MATERIALS BEFORE REINSTALLATION AND ENSURE EQUIPMENT IS STILL FULLY OPERATIONAL.
16. THE CONTRACTOR IS RESPONSIBLE FOR REMOVAL OR RELOCATION OF ITEMS, NOT SHOWN ON THESE DRAWINGS TO ACCOMMODATE THE RENOVATIONS. CONTRACTOR SHALL INCLUDE, IN BASE BID, AN ALLOWANCE FOR UNFORESEEN CONDITIONS WHEN CONCEALED WORK IS EXPOSED. CLAIMS FOR ADDITIONAL DEMOLITION WORK WILL NOT BE ACCEPTED EXCEPT FOR CERTAIN CASES CONSIDERED JUSTIFIABLE BY THE ARCHITECT/ENGINEER.

DAMAGE TO WALLS AND/OR CEILINGS DURING YOUR SCHEDULED WORK

1. CONTRACTORS NOT TO DAMAGE EXISTING WALLS THAT ARE TO REMAIN. THIS INCLUDES WALLS WHERE ONLY A PORTION OR SIDE OF THE WALL IS TO REMAIN AND THE OTHER SIDE OF WALLS IS TO BE MODIFIED OR REPLACED. CONTRACTOR IS RESPONSIBLE FOR REPAIR TO DAMAGE WALLS AND TO ANY PORTION OF WALLS THAT ARE EXISTING TO REMAIN, EVEN IF NOT SPECIFICALLY MARKED AS SUCH.
2. CONTRACTOR IS RESPONSIBLE FOR REPAIR TO DAMAGE HARD CEILINGS/DROP CEILING TILES AND TO ANY PORTION OF CEILINGS THAT ARE EXISTING TO REMAIN, EVEN IF NOT SPECIFICALLY MARKED AS SUCH

BIDDING NOTE:

UNLESS OTHERWISE SPECIFIED, THE ELECTRICAL CONTRACTOR IS RESPONSIBLE TO PROVIDE ALL WORK INDICATED ON THE ELECTRICAL AND SECURITY DRAWINGS.

CONTRACTORS' COORDINATION NOTE:

ALL CONTRACTORS ARE REQUIRED TO REVIEW THE CONTRACT DRAWINGS FOR ALL TRADES AND DETERMINE NECESSARY COORDINATION BETWEEN TRADES PRIOR TO BIDDING. ANY DISCREPANCIES, COMMENTS, OR QUESTIONS ARE TO BE SUBMITTED TO THE ENGINEER BY RFI.

FIRE ALARM NOTES:

1 CONTRACTOR SHALL VERIFY AND COORDIANTE WITH THE BUILDING FIRE ALARM MAINTENANCE VENDOR FOR TYPE OF FIRE ALARM DEVICES TO BE USED.

2. CONTRACTOR SHALL BE RESPONSIBLE TO RETAIN AND COORDINATE THE BUILDING FIRE ALARM MAINTENANCE VENDOR FOR PROGRAMMING AND FINAL CONNECTIONS. CONTRACTOR SHALL INCLUDE PROGRAMMING AND FINAL CONNECTION COSTS IN THEIR BID.

3. FIRE ALARM WIRING DIAGRAMS SHOWN ARE GENERAL ARRANGEMENTS ONLY. OBTAINED PRIOR TO THE COMMENCEMENT OF THE WORK. ALL PERMIT COSTS AND INSPECTION FEES SHALL BE INCLUDED AS PART OF THIS CONTRACT.

4. PERMITS AND APPROVALS NECESSARY FOR INSTALLATION OF WORK SHALL BE OBTAINED PRIOR TO THE COMMENCEMENT OF THE WORK. ALL PERMIT COSTS AND INSPECTION FEES SHALL BE INCLUDED AS PART OF THIS CONTRACT.

5. CONTRACTOR SHALL BE RESPONSIBLE TO MAINTAIN AND PROTECT FIRE ALARM NOTIFICATION DEVICES, SMOKE DETECTORS AND OTHER FIRE ALARM SAFETY DEVICES IN OPERATION AT ALL TIMES. IF ANY PORTION OF FIRE ALARM SYSTEM IS DISABLED, NOTIFY BUILDING CUSTODIAN IMMEDIATELY.

6. IN AREAS WHERE DUST AND DIRT WILL BE AIRBOURNE DURING DEMOLITION AND CONSTRUCTION THE CONTRACTOR SHALL PROVIDE PLASTIC WRAPOVER SMOKE DETECTORS AND THEN REMOVE ONCE SPACE IS CLEAN.IF A FIRE ALARM DEVICE IS LOCATED ON A WALL OR CEILING TO BE REMOVED, UNLESS OTHERWISE INDICATED THE DEVICE SHALL BE REMOVED AND STORED. ONCE CONSTRUCTION IS COMPLETE THE DEVICE SHALL BE REINSTALLED IN IT'S ORIGINAL LOCATION OR AS CLOSE TO ITS ORIGINAL LOCATION AS FEASIBLE. REUSE EXISTING WIRING IF POSSIBLE, PROVIDE NEW WIRING IF NECESSARY.

7. UNLESS DIRECTED OTHERWISE BY FIRE ALARM SYSTEM MANUFACTURER FIRE ALARM DEVICE WIRING SHALL BE AS FOLLOWS (FOR BIDDING PURPOSES ONLY)
   SIGNAL WIRING – #14 AWG TWISTED/SHIELDED
   BELL WIRING – #14 AWG TWISTED CABLE
   STROBE WIRING – #14 TWISTED CABLE
   THE WIRING SHALL HAVE THE FOLLOWING CHARACTERISTICS:
   A. A MINIMUM TEMPERATURE RATING 150° C
   B. A MINIMUM AVERAGE INSULATION THICKNESS OF 15 MILS
   C. A MINIMUM AVERAGE JACKET THICKNESS OF 25 MILS
   D. THE COLOR OF THE CABLE SHALL BE RED
   E. THE CABLE SHALL BE A TYPE FPLP (PLENUM TYPE) WHEN CONDUIT IS USED. TO PURCHASING
   F. THE CABLE SHALL BE VISIBLY MARKED EXTERNALLY THAT IT MEETS THE ABOVE REQUIREMENTS AND IS LISTED BY U.L. CONFIRM WIRING TYPE AND QUANTITY WITH FIRE ALARM SYSTEM MANUFACTURER PRIOR.

8. PROVIDE MC FIRE ALARM CABLE WITH RED STRIPE AS MANUFACTURED BY AFC SERIES 1800 WHEN CABLE IS CONCEALED OR ABOVE HUNG CEILING. WHEN FIRE ALARM CABLE IS RUN EXPOSED IN FINISHED AREAS, CABLE SHALL RUN IN WIREMOLD V–700. WHEN FIRE ALARM CABLE IS RUN EXPOSED IN UNFINISHED AREAS, PROVIDE PLENUM RATED CABLE IN MIN. ¾" CONDUIT.

9. STROBES SHALL HAVE A MINIMUM LIGHT OUTPUT OF 75 CANDELA AND A FLASH9.RATE OF 1–3 HZ.

10. SHUTDOWN OF HVAC SYSTEM EQUIPMENT (NOT LIMITED TO, ROOF TOP., 10.EXHAUST FANS, ETC.) OF 1000 CFM OR GREATER, SHALL BE PERFORMED VIA A RELAY INTERFACE SYSTEM. SEND SIGNAL TO BUILDING AUTOMATED TEMPERATURE CONTROL (ATC) SYSTEM INDICATING SHUTDOWN HAS OCCURED. EQUIPMENT RESTART SHALL BE BY BUILDING 'ATC' SYSTEM UPON FIRE ALARM RESET TO NORMAL MODE. RESTART OF EQUIPMENT SHALL BE SEQUENTIAL.

11. AFTER THE SYSTEM MODIFICATIONS ARE COMPLETE TEST ALL COMPONETS IN ACCORDANCE WITH SEQUENCE OF OPERATION PRIOR TO FIRE DEPARTMENT INSPECTION.

12. A CARBON MONOXIDE DETECTORS SHALL BE PROVIDED IN ALL BOILER ROOMS. ACTIVATION INITIATE A SUPERVISORY SIGNAL AT THE FIRE ALARM CONTROL PANEL AND ANNUNCIATOR PANEL WHEN 70 PPM ARE REACHED WITHIN 60–240 MINUTES OR 150 PPM ARE REACHED WITHIN 10–50 PER UL 2034.

ABBREVIATIONS

EX–	EXISTING
A–	AMPERE
NF–	NON–FUSED
EXT–	EXTERIOR
AC–	ABOVE COUNTER
NIC–	NOT IN CONTRACT
FA–	FIRE ALARM
AFF–	ABOVE FINISHED FLOOR
NL–	NIGHT LIGHT
NTS–	NOT TO SCALE
FL–	FLOOR
AHU–	AIR HANDLING UNIT
OC–	ON CENTER
FLA–	FULL LOAD AMPS
A/V–	AUDIO/VISUAL
P–	POLE
FLUOR–	FLUORESCENT
AWG–	AMERICAN WIRE GUAGE
PNL–	PANEL
GC–	GENERAL CONTRACTOR
AU–	AT UNIT
PRI–	PRIMARY
GFI–	GROUND FAULT CIRCUIT
BKR–	BREAKER
SEC–	SECONDARY
C–	CONDUIT
GND–	GROUND
SW–	SWITCH
CB–	CIRCUIT BREAKER
HP–	HORSEPOWER
TEL–	TELEPHONE
CKT–	CIRCUIT
HVAC–	HEATING VENTILATION & AIR CONDITIONING
TV–	TELEVISION
CLG–	CEILING
TYP–	TYPICAL
DEMO–	DEMOLISH/DEMOLITION
KVA–	KILOVOLT AMPS
UGE–	UNDERGROUND ELECTRIC
DTL–	DETAIL
KW–	KILOWATTS
UNO–	UNLESS NOTED OTHERWISE
DWG–	DRAWING
LTG–	LIGHTING
EA–	EACH
MC–	MECHANICAL CONTRACTOR
EC–	ELECTRICAL CONTRACTOR
MCA–	MINIMUM CIRCUIT AMPS
WG–	WIRE GUARD
EF–	EXHAUST FAN
MCB–	MAIN CIRCUIT BREAKER
WP–	WEATHERPROOF
EM–	EMERGENCY
MDP–	MAIN DISTRIBUTION PANEL
XFMR–	TRANSFORMER
EC–	ELECTRICAL CONTRACTOR
MC–	MECHANICAL CONTRACTOR
PC–	PLUMBING CONTRACTOR
WAC–	WINDOW AIR CONDITIONER

NOTE: ABBREVATIONS MAY OR MAY NOT USE PERIODS, EXAMPLE A.F.F. OR AFF

GENERAL NEW WORK NOTES:

1. UNLESS NOTED AS EXISTING OR PROVIDED BY OTHERS, CONTRACTOR SHALL PROVIDE ALL MATERIALS SHOWN ON DRAWINGS. ALL MATERIALS PROVIDED SHALL BE NEW, UNUSED CONDITION.
2. ALL WORK PERFORMED UNDER THIS CONTRACT SHALL BE PROVIDED WITH MINIMUM DISRUPTION TO THE BUILDING SYSTEMS AND STAFF. CONTINUOUS OPERATION OF THE BUILDING SYSTEMS, OUTSIDE OF WORK AREA, SHALL BE MAINTAINED THROUGHOUT THE ENTIRE PROJECT. TEMPORARY SHUTDOWN OF SYSTEMS SHALL ONLY BE ALLOWED WITH WRITTEN CONSENT OF THE OWNER. EXISTING ALARM AND EMERGENCY SYSTEMS SHALL NOT BE DISRUPTED AT ANY TIME DURING THE PROJECT.
3. REMOVE & REINSTALL EXISTING CONSTRUCTION (CEILINGS, LIGHTING, ELECTRICAL EQUIPMENT, FIRE ALARM DEVICES, FURNISHINGS, ETC.) AS NECESSARY TO COMPLETE THE REMOVALS & RENOVATION WORK REQUIRED BY THE DRAWINGS & SPECIFICATIONS. REPLACE ANY ITEMS DAMAGED BY OR DUE TO THIS REMOVAL & REINSTALLATION WITH NEW ITEMS TO MATCH EXISTING. (APPLIES TO AREAS WITHIN & OUTSIDE OF THE PROJECT AREA).
4. IN AREAS WHERE CEILING IS BEING REMOVED, EXISTING CONDUITS AND CABLING WHICH ARE NOT INDEPENDENTLY SUPPORTED ABOVE THE CEILING SHALL BE INDEPENDENTLY SUPPORTED FROM THE STRUCTURE ABOVE USING SPECIFIC METHODS.
5. SURFACE MOUNT ALL WIRING DEVICES, LIGHTING CONTROLS, TELECOMMUNICATION DEVICES, FIRE ALARM DEVICES, ETC. LOCATED ON EXISTING MASONRY WALLS. PROVIDE SURFACE MOUNTED BOXES, RACEWAYS, WIREMOLD, ETC. PER SPECIFICATIONS.
6. COVERS ASSOCIATED WITH JUNCTION AND PULL BOXES SHALL BE READILY ACCESSIBLE.
7. PROVIDE PULL BOXES WHERE REQUIRED BY CODE AND WHERE NECESSARY FOR CONDUCTOR INSTALLATION. PROVIDE PULL BOXES EVERY 100' FOR ALL EMPTY RACEWAY RUNS. PRIOR TO INSTALLATION OF PULL BOXES, COORDINATE WITH OTHER TRADES.
8. PROVIDE SEPARATE RACEWAYS AND BOXES FOR CONDUCTORS OF NORMAL AND EMERGENCY CIRCUITS.
9. DO NOT COMBINE MORE THAN THREE PHASE CONDUCTORS, THREE NEUTRAL CONDUCTORS PLUS THREE GROUND CONDUCTORS, IN ANY ONE BRANCH CIRCUIT CONDUIT, UNLESS OTHERWISE INDICATED ON DRAWINGS.
10. THE USE OF NON–METTALLIC SURFACE RACEWAY OR EXPOSED NON–METTALLIC RACEWAY IN ASSEMBLY SPACES AND MEANS OF EGRESS AREAS IS PROHIBITED.
11. THE USE OF SHARED NEUTRALS IN LIGHTING AND RECEPTACLE BRANCH CIRCUITS IS PROHIBITED. PROVIDE SEPARATE NEUTRAL AND GROUND FOR EVERY CIRCUIT.
12. PROTECT EXISTING SURFACES.
13. WALK–THRU WITH OWNER REPRESENTATIVE AND VERIFY ALL ELECTRICAL DEVICE LOCATIONS PRIOR TO INSTALLATION.
14. INSTALL ALL CIRCUITRY PARALLEL OR PERPENDICULAR TO WALLS, FLOOR, AND CEILING.
15. REFER TO ELECTRICAL EQUIPMENT AND CONTROL SCHEDULE FOR HVAC/PLUMBING EQUIPMENT CIRCUITRY, CONTROLS & ADDITIONAL INFORMATION.
16. TO MAINTAIN DRAWING CLARITY, MOTOR CONTROL DEVICES, FOR HVAC/PLUMBING EQUIPMENT, HAVE NOT BEEN SHOWN. REFER TO ELECTRICAL EQUIPMENT & CONTROL SCHEDULE FOR TYPES OF MOTOR CONTROL DEVICES REQUIRED, LOCATIONS WHERE CONTROL DEVICES ARE SCHEDULED FOR INSTALLATION, AND ADDITIONAL INFORMATION.
17. COORDINATE LOCATIONS AND MOUNTING HEIGHTS OF ELECTRICAL EQUIPMENT/DEVICES WITH ARCHITECTURAL PLANS, ELEVATIONS, FURNITURE LAYOUTS, AND WITH OTHER DIVISIONS PRIOR TO INSTALLATION. CORRECT ANY INACCURACY RESULTING FROM FAILURE TO DO SO WITHOUT COST TO OWNER.
18. THE CONTRACTOR IS RESPONSIBLE FOR PROVIDING ALL SUPPORT HARDWARE FOR SECURELY FASTENING THE ELECTRICAL CONTROL DEVICES AND ENCLOSURES TO THE BUILDING STRUCTURE. THE REQUIRED HARDWARE INCLUDES, BUT IS NOT LIMITED TO, INTERMEDIATE STEEL ANGLE, UNISTRUCT, FASTENERS, JOISTS CLAMPS, ETC. MOUNT STARTERS, VFD'S, DISCONNECTS, RELAYS, AND OTHER ELECTRICAL CONTROL DEVICES AND ENCLOSURES AT LOCATION(S) INDICATED IN ELECTRIC EQUIPMENT & CONTROL SCHEDULE(S). ALLOW MAINTENANCE ACCESS AND SERVICE SPACE AT EACH LOCATION.
19. WHERE NEW CIRCUIT BREAKERS ARE REQUIRED FOR INSTALLATION IN EXISTING ELECTRICAL PANELS, CONTRACTOR SHALL PROVIDE CIRCUIT BREAKERS WHICH ARE COMPATIBLE WITH EXISTING ELECTRICAL PANELS. MATCH FRAME SIZES, KIAC RATINGS, ETC.
20. UPON COMPLETION OF THIS PROJECT, THE CONTRACTOR SHALL PROVIDE COMPLETE, TYPE–WRITTEN, AND UP–TO–DATE PANELBOARD DIRECTORIES FOR ALL PANELBOARDS (NEW AND EXISTING) AFFECTED BY THIS PROJECT. PROVIDE OWNER WITH TWO COPIES OF UPDATED PANELBOARD CIRCUIT BREAKER DIRECTORIES.
21. EACH RECEPTACLE, SWITCH AND JUNCTION BOX, PROVIDED, OR ALTERED, UNDER THIS CONTRACT, SHALL BE LABELED WITH THE CORRESPONDING POWER PANEL NAME AND CIRCUIT BREAKER NUMBER. ALL LABELING SHALL BE TYPEWRITTEN USING A LABEL MAKER AND SHALL BE PERMANENTLY AFFIXED TO EACH FACEPLATE. HANDWRITTEN LABELS WILL NOT BE ACCEPTED. PRIOR TO START OF LABELING, MEET WITH OWNER TO DETERMINE LABELING SCHEME TO BE UTILIZED. PROVIDE LABELING TO MEET OWNER REQUIREMENTS.
22. ALL ITEMS THAT REQUIRE ACCESS, SUCH AS FOR OPERATING, CLEANING, SERVICING, MAINTENANCE, AND CALIBRATION, SHALL BE EASILY AND SAFELY ACCESSIBLE BY PERSONS STANDING AT FLOOR LEVEL, OR STANDING ON PERMANENT PLATFORMS, WITHOUT THE USE OF PORTABLE LADDERS. EXAMPLES OF THESE ITEMS INCLUDE, BUT ARE NOT LIMITED TO: ALL TYPES OF SWITCHES, PANELBOARDS, OCCUPANCY SENSORS, CONTROL DEVICES, ETC;. PRIOR TO COMMENCING INSTALLATION WORK, REFER CONFLICTS BETWEEN THIS REQUIREMENT AND CONTRACT DRAWINGS TO OWNER FOR RESOLUTION.
23. CLEANING DURING ELECTRICAL WORK: THE MECHANICAL ROOM AND ROOMS WHERE WORK WILL BE DONE TO MINIMIZE DISTURBANCE IN THE BUILDINGS. WORKERS ARE TO USE PATHWAYS AND FACILITIES AGREED UPON WITH THE DISTRICT DESIGNEE IN WRITING. THE AREA OUTSIDE THE BUILDING WHERE CUTTING WELDING OR STORAGE IS ALLOWED IS TO BE FENCED AT ALL TIMES. THE CONTRACTOR WILL ON A DAILY BASIS CLEAN THE GROUNDS AND THE BUILDING OF ANY DEBRIS OR GARBAGE GENERATED BY THEIR WORK.
24. VFDS ARE TO BE FURNISHED BY MECHANICAL CONTRACTOR AND INSTALLED BY ELECTRICAL CONTRACTOR.

REMOVAL AND REINSTALLATION OF ACOUSTIC DROP CEILINGS:

EACH CONTRACTOR SHALL PROVIDE THEIR OWN CUTTING, PATCHING, REMOVALS AND REINSTALLATIONS AS REQUIRED TO COMPLETE THEIR OWN WORK.

UNLESS OTHERWISE NOTED ON DRAWINGS, EACH CONTRACTOR IS RESPONSIBLE TO REMOVE DROP CEILING TILES/GRIDS WHEN REQUIRED. REINSTALL TILES/GRIDS WHEN WORK IS COMPLETE OR AS REQUESTED BY THE DISTRICT. REPLACE DAMAGED TILES/GRID COMPONENTS.

UNLESS OTHERWISE NOTED ON DRAWINGS, EACH CONTRACTOR SHALL BE REQUIRED TO DISCONNECT, CATEGORIZE, AND SAFELY STORE ITEMS SUCH AS LIGHTING, CEILING DEVICES, SECURITY CAMERAS, ETC. AS REQUIRED TO COMPLETE THEIR WORK. REINSTALL AND CONFIRM PROPER FUNCTION WHEN WORK IS COMPLETE OR AS REQUESTED BY THE DISTRICT.

2

IT IS A VIOLATION OF THE LAW FOR ANY PERSON UNLESS HE IS ACTING UNDER THE DIRECTION OF A LICENSED ARCHITECT OR ENGINEER TO ALTER ANY ITEM ON THIS PLAN IN ANY WAY. IF ANY ITEM IS ALTERED, THE ALTERING ENGINEER SHALL AFFIX TO THE PLAN ALONG WITH A DESCRIPTION OF THE ALTERATION, THE SIGNATURE AND SEAL. COPYRIGHT @ 2019

ENGINEER:
Eisenbach & Ruhnke Engineering, P.C.
291 Genesee Street – Utica, NY 13501
Ph.315–724–1916 Fax.315–724–6360
www.erengpc.com

FULLER D'ANGELO P.C.
ARCHITECTS PLANNERS
48 KNOLLWOOD ROAD
ELMSFORD NEW YORK 10523
TEL 914.592.4444
FAX 914.592.1717
WWW.FULLERDANGELO.COM
Copyright 2020 All Rights Reserved by FULLER & D'ANGELO P.C.
ITG Larson,Inc.
155 Lafayette Ave
White Plains, NY 10603

ZANGRILLI ENGINEERING
302 OMSKIRK BOULEVARD
WHITESBORO, NEW YORK 13492
(315) 736-7611

ENGINEER STAMP:
STATE OF NEW YORK JACK EISENBACH No. 059445 REGISTERED PROFESSIONAL ENGINEER

YONKERS PUBLIC SCHOOLS
ROOF REPLACEMENT AND SELECT INTERIOR UPGRADES - PART 3 OF ROOF HEATING PLANT, WINDOW REPLACEMENT & INTERIOR UPGRADES
Martin Luther King Elementary School
135 Locust Hill Avenue, Yonkers N.Y. 10701
S.E.D.# 66-23-00-01-0-233-009 (MAIN BUILDING)
S.E.D.# 66-23-00-01-0-322-002 (ANNEX BUILDING)

E&R PROJECT NO.	Y19MLK01
YPS NO.	10875
BID ADDENDUM 2	01/26/2024
BID SET	12/07/2023
REVISION	DATE
DRAWN BY	
CHECKED BY	JE
SHEET SIZE	30"x42"
SCALE	AS SHOWN

SHEET TITLE
ABBREVIATIONS AND SYMBOLS

SHEET NO.
E-001

FILE PATH –N:\ \ – PROJECT DIRECTORIES\Yonkers Public Schools\Martin Luther King School\Y19MLK01 CIP# 10875 YPS MLK\CAD\Part3.Interior\y19mlk01.E001.dwg

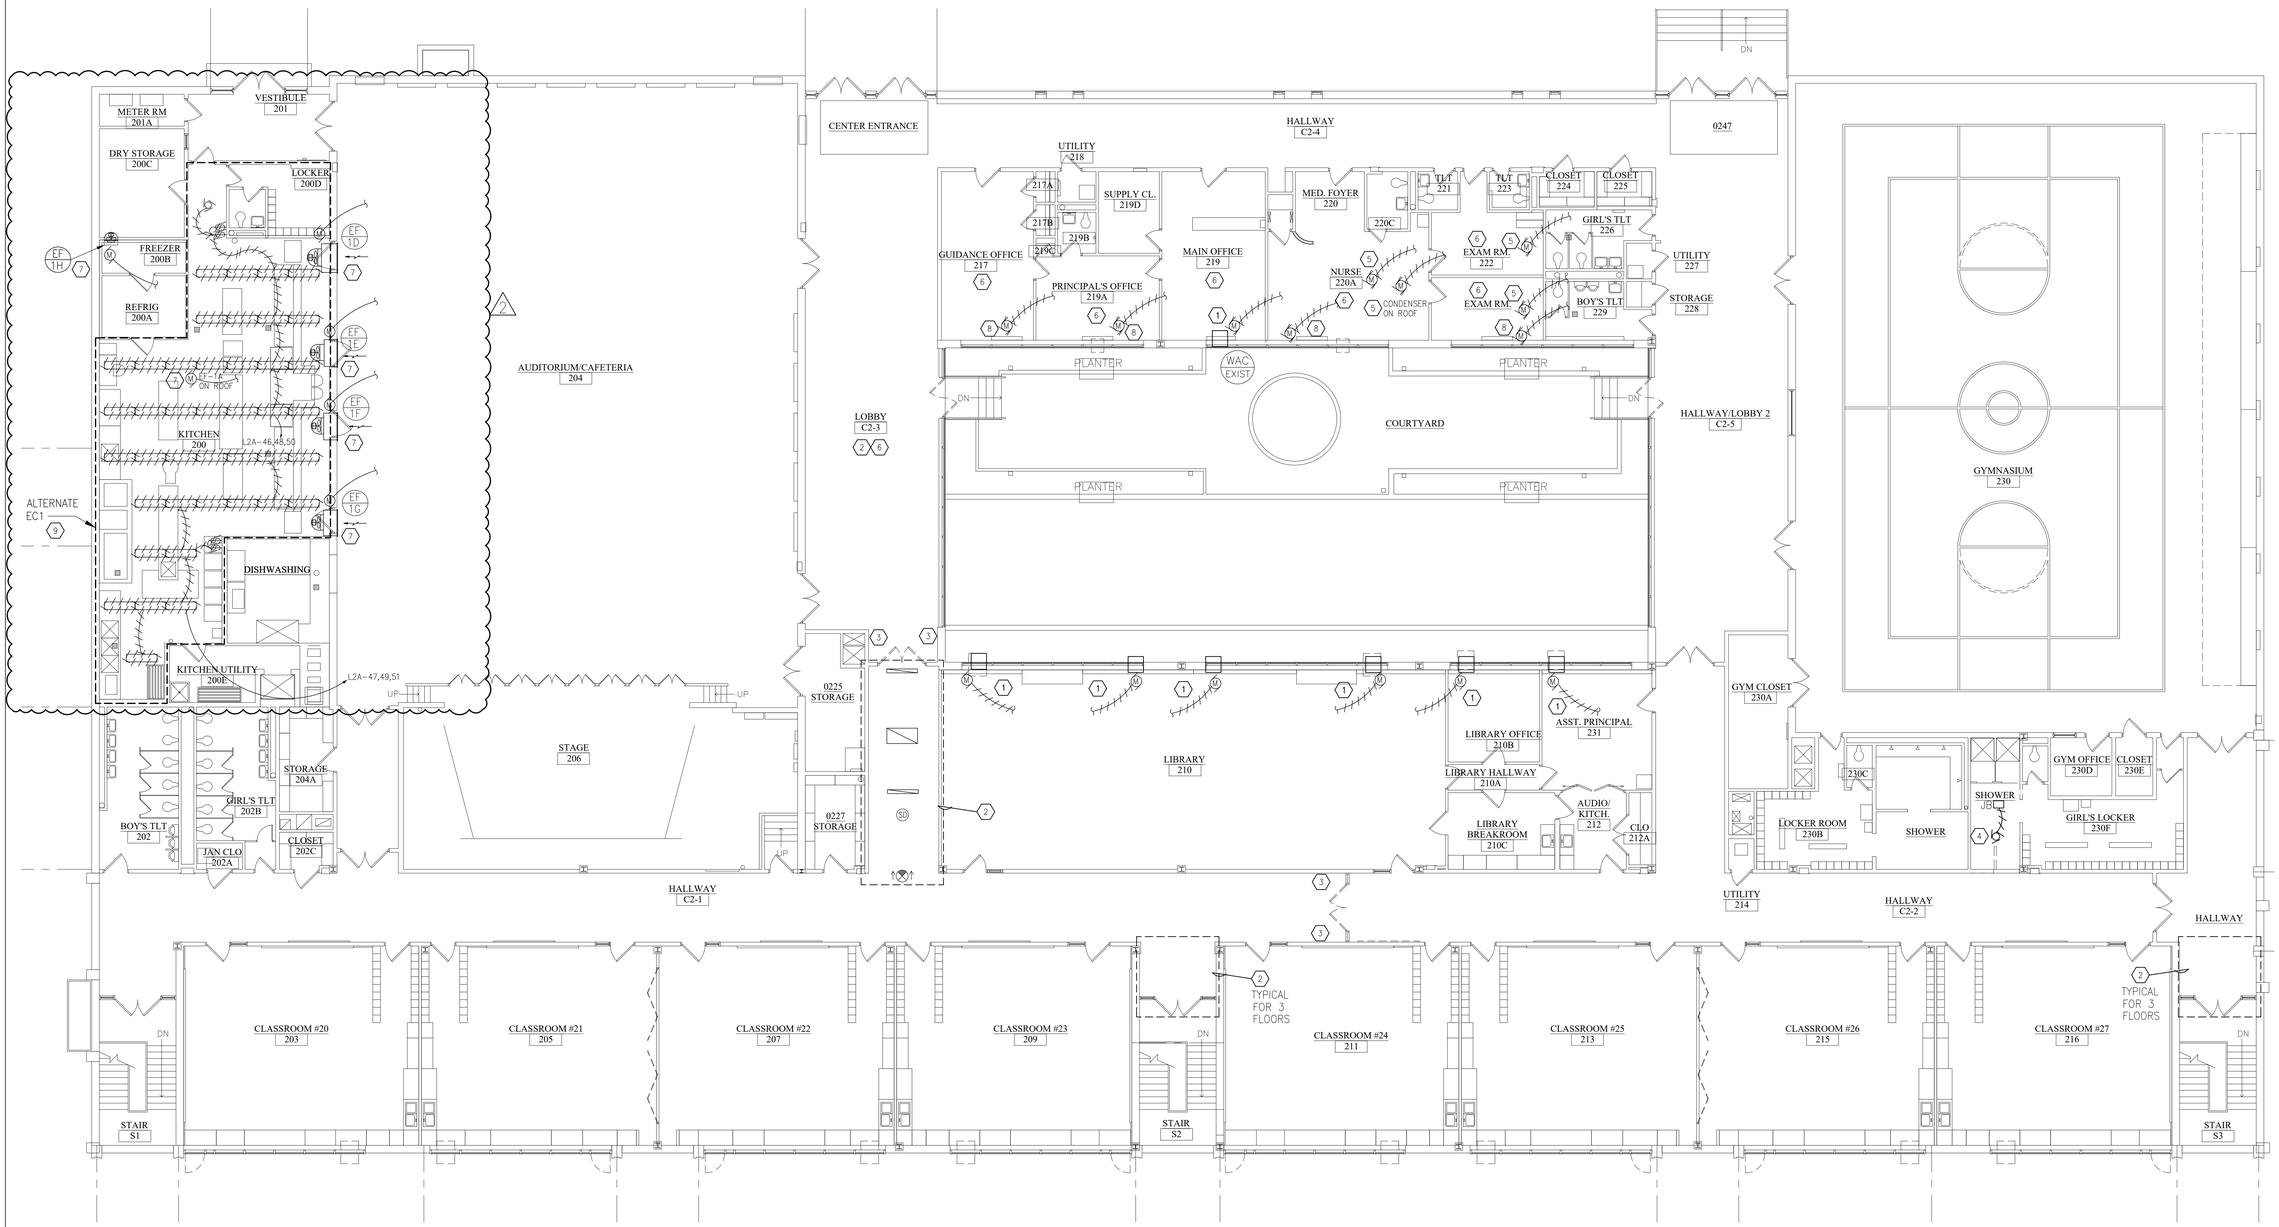

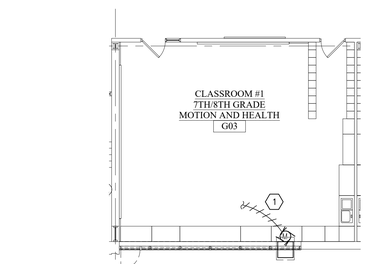

1 PARTIAL GROUND FLOOR PLAN - DEMOLITION

SCALE: 1/8"=1'-0"

0 2' 4' 8' 16' 32'

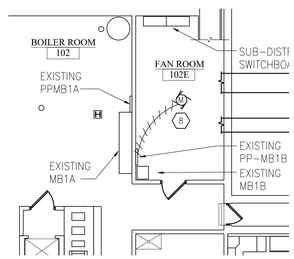

2 PARTIAL FIRST FLOOR PLAN - DEMOLITION

SCALE: 1/8"=1'-0"

0 2' 4' 8' 16' 32'

3 SECOND FLOOR PLAN - DEMOLITION

SCALE: 1/8"=1'-0"

0 2' 4' 8' 16' 32'

KEYED NOTES – DEMOLITION

1. DISCONNECT WINDOW AIR CONDITIONER FROM EXISTING CIRCUIT. REMOVE OUTLET, WIRING AND CONDUIT BACK TO POWER PANEL. LABEL NEWLY UNUSED BREAKER AND CORRESPONDING SCHEDULE SPACE AS "SPARE".
2. EXISTING LIGHTS, FIRE ALARM DEVICES, AND CEILING MOUNTED DEVICES IN CORRIDOR C2-3 AND/OR SHOWN ARE TO BE REMOVED AND REUSED. REUSE EXISTING CIRCUITS. SEE A200 FOR ADDITIONAL INFORMATION.
3. DOOR HOLD OPEN DEVICES TO BE REMOVED AND RELOCATED. SEE NEW WORK PLAN.
4. REMOVE LIGHT FIXTURE, CONDUIT AND WIRING BACK TO NEAREST JUNCTION BOX. FIELD VERIFY.
5. DISCONNECT MINI SPLIT SYSTEM FROM EXISTING CIRCUIT. REMOVE WIRING AND CONDUIT BACK TO POWER PANEL. LABEL NEWLY UNUSED BREAKER AND CORRESPONDING SCHEDULE SPACE AS "SPARE".
6. REMOVE ALL LIGHT FIXTURES AND SWITCHES IN ROOMS INDICATED. REMOVE FIRE ALARM DEVICES AND CEILING MOUNTED DEVICES AND STORE FOR REUSE.
7. DISCONNECT POWER FROM EXISTING EQUIPMENT. PROVIDE REPAIRS/MODIFICATIONS NECESSARY TO PREPARE CIRCUITS FOR REUSE DURING NEW WORK.
8. DISCONNECT EQUIPMENT FROM EXISTING CIRCUIT. REMOVE WIRING AND CONDUIT BACK TO POWER PANEL. LABEL NEWLY UNUSED BREAKER AND CORRESPONDING SCHEDULE SPACE AS "SPARE".
9. ALTERNATE EC1: REMOVE EXISTING LIGHTING, SWITCHES, WIRING AND CONDUIT IN KITCHEN AS INDICATED. HOME RUNS TO BE REUSED. TEMPORARILY DISCONNECT ANY CIRCUITS EXTENDING FROM THE KITCHEN LIGHTING CIRCUITS INTO ADJACENT ROOMS. DISCONNECT EXISTING CEILING MOUNTED DEVICES AND SAFELY STORE FOR REUSE. COORDINATE WITH WORK ASSOCIATED WITH ALTERNATE GC1. ALL OTHER WORK SHOWN (INCLUDING KITCHEN FANS) ON THE PLAN/NOTED ABOVE IS BASE BID.

GENERAL DEMOLITION NOTES:

1. PROVIDE ALL ALTERATIONS, RESTORATIONS, AND REPLACEMENTS NECESSARY TO ACCOMMODATE NEW WORK.
2. PROTECT EXISTING TO REMAIN EQUIPMENT AND SURFACES. CONTRACTOR RESPONSIBLE FOR RESTORATION OF DAMAGED EQUIPMENT OR SURFACES TO THE SATISFACTION OF THE DISTRICT.
3. UNLESS OTHERWISE IDENTIFIED, STAGING AREAS TO BE COORDINATED WITH THE DISTRICT.

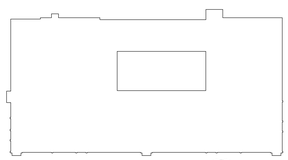

KEY-PLAN

SCALE: NONE

IT IS A VIOLATION OF THE LAW FOR ANY PERSON UNLESS HE IS ACTING UNDER THE DIRECTION OF A LICENSED PROFESSIONAL ENGINEER OR LAND SURVEYOR TO ALTER ANY ITEM ON THIS PLAN. IF ANY ITEM BEARING THE SEAL AFFIXED ALONG WITH A DESCRIPTION OF THE ALTERATION, THE SIGNATURE AND DATE. COPYRIGHT © 2019

ENGINEER:
Eisenbach & Ruhnke Engineering, P.C.
291 Genesee Street – Utica, NY 13501
Ph.315-735-1916 Fax.315-735-6580
www.erengpc.com

FULLER D'ANGELO P.C.
ARCHITECTS PLANNERS
48 KNOLLWOOD ROAD
ELMSFORD NEW YORK 10523
TEL 914.592.4444
FAX 914.592.17177
WWW.FULLERDANGELO.COM
Copyright 2020 All Rights Reserved by FULLER & D'ANGELO P.C.
ITG Larson,Inc.
155 Lafayette Ave
White Plains, NY 10603

ZANGRILLI ENGINEERING
333 ORISKANY BOULEVARD
WHITESBORO, NEW YORK 13492
(315) 736-7611

ENGINEER STAMP:
STATE OF NEW YORK
JACK EISENBACH
No. 059445
LICENSED PROFESSIONAL ENGINEER

YONKERS PUBLIC SCHOOLS
ROOF REPLACEMENT AND SELECT INTERIOR UPGRADES - PART 3 OF ROOF HEATING PLANT, WINDOW REPLACEMENT & INTERIOR UPGRADES
Martin Luther King Elementary School

135 Locust Hill Avenue, Yonkers N.Y. 10701

S.E.D.# 66-23-00-01-0-233-009 (MAIN BUILDING)
S.E.D.# 66-23-00-01-0-232-002 (ANNEX BUILDING)

E&R PROJECT NO.	Y19MLK01
YPS NO.	10875
BID ADDENDUM 1	01/26/2024
BID SET	12/07/2023
REVISION	DATE
DRAWN BY	
CHECKED BY	JE
SHEET SIZE	30"x42"
SCALE	AS SHOWN

SHEET TITLE

GROUND FLOOR, FIRST FLOOR AND SECOND FLOOR PLANS - DEMOLITION

SHEET NO.

ED-100

FILE PATH - N:\1 - PROJECT DIRECTORIES\Yonkers Public Schools\Martin Luther King School\Y19MLK01 CIP# 10875 YPS MLK\CAD\Part3.interior\Y19mlk01.ED100.dwg

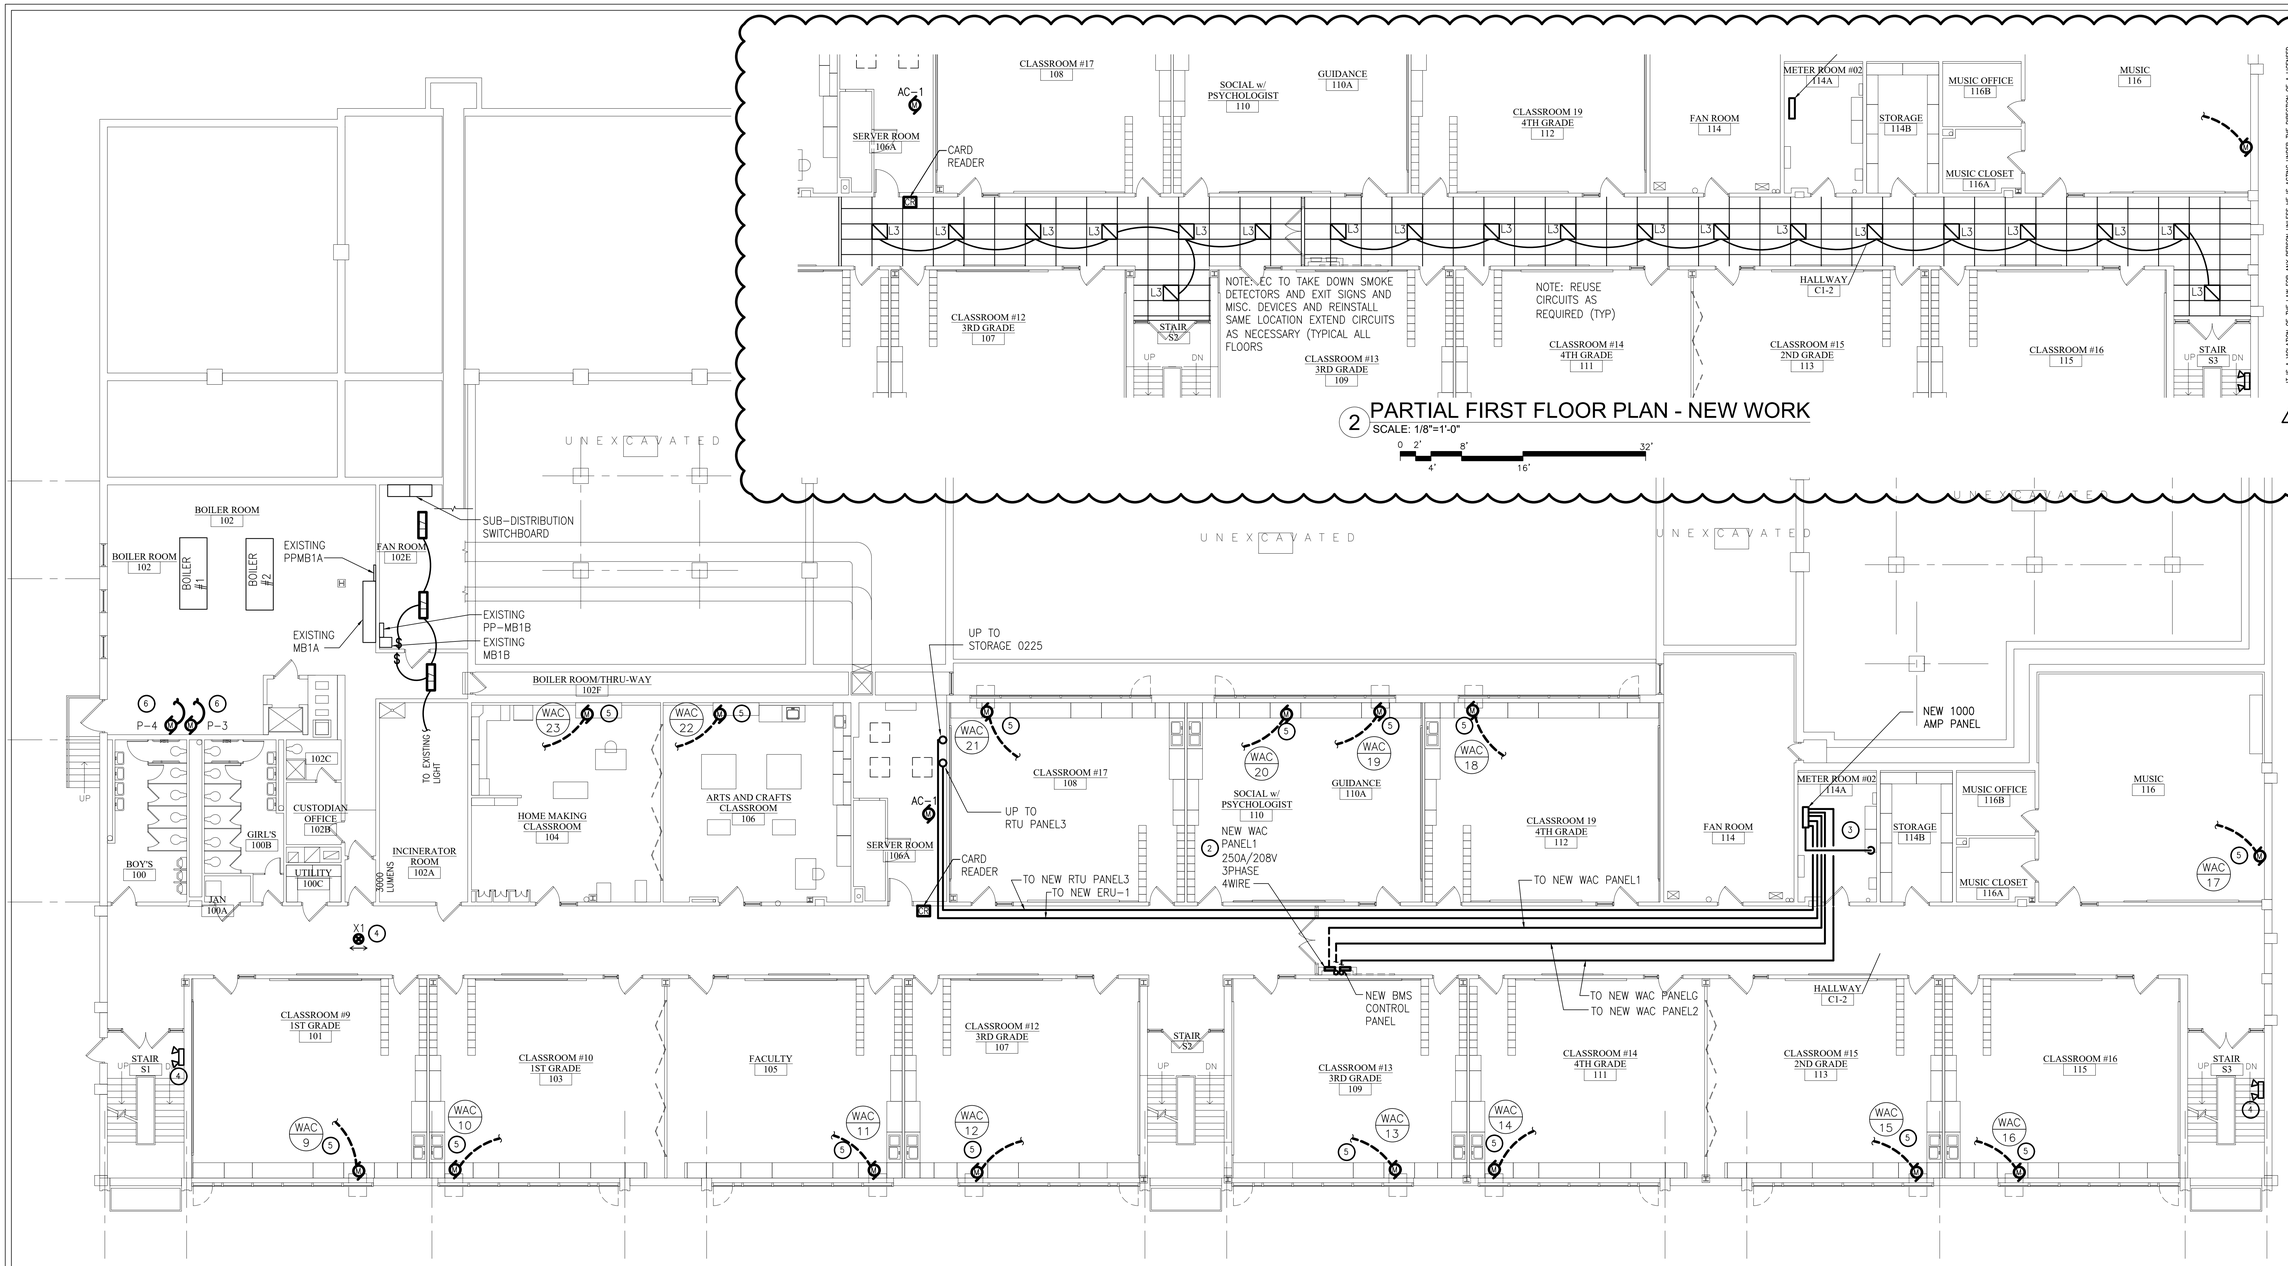

2 PARTIAL FIRST FLOOR PLAN - NEW WORK
SCALE: 1/8"=1'-0"

0 2' 4' 8' 16' 32'

KEYED NOTES – NEW WORK:

1. NOT USED
2. PROVIDE NEW RECESSED POWER PANEL, CONDUCTORS AND EMT CONDUIT IN NEW CHASE. SEE E501 FOR DETAILS. COORDINATE WITH GC AND MC FOR CHASE AND CONTROL PANEL.
3. PROVIDE NEW 1000 AMP PANEL, CONDUCTORS AND EMT CONDUIT AS INDICATED. SEE E501 AND E502 FOR DETAILS. CONDUCTORS FOR NEW WAC PANELS TO RUN INSIDE NEW CHASE IN HALLWAY. COORDINATE WITH OTHER TRADES.
4. PROVIDE NEW EMERGENCY LIGHT FIXTURES AND APPURTENANCES IN HALLWAYS AND STAIRWELLS WHERE SHOWN.
5. PROVIDE WIRING AND EMT CONDUIT TO CONNECT NEW WINDOW AIR CONDITIONERS TO THEIR RESPECTIVE POWER PANEL. SEE SCHEDULE ON E500.
6. PROVIDE WIRING AND EMT CONDUIT TO CONNECT NEW PUMPS TO THEIR RESPECTIVE POWER PANELS. SEE SCHEDULE ON E500. PROVIDE CONNECTIONS FOR VFD AND DISCONNECT WHEN APPLICABLE.

1 FIRST FLOOR PLAN - NEW WORK
SCALE: 1/8"=1'-0"

0 2' 4' 8' 16' 32'

GENERAL WORK NOTES:

1. EC TO PROVIDE AND INSTALL ALL ELECTRICAL DISTRIBUTION PANELS, CB'S, WIRING, AND CONDUIT UNLESS OTHERWISE NOTED.
2. EC TO VERIFY ALL SERVICE VOLTAGES PRIOR TO MODIFICATION OR INSTALLATION OF ELECTRICAL EQUIPMENT.
3. EC SHALL COORDINATE WITH MECHANICAL CONTRACTOR (MC) FOR LOCATION OF EQUIPMENT.
4. MC SHALL PROVIDE AND INSTALL ALL CONTROL, SENSOR, AND SIGNALING WIRE AND CONDUIT BETWEEN EQUIPMENT AND BMS.
5. EC SHALL COORDINATE WITH MC ALL WORK PRIOR TO COMMENCEMENT TO AVOID DUPLICATION OF SERVICE OR CONFLICTS WITH EXISTING SPACES.
6. EC SHALL LABEL ALL NEW WORK, PANELS, AND CIRCUITS TO CLEARLY IDENTIFY EQUIPMENT, LOADS, AND CIRCUIT NUMBERS.
6. MC SHALL FIELD VERIFY DISTANCE FROM EQUIPMENT TO BMS AND MAKE FINAL CONNECTION TO BMS AND PROGRAM IT'S OPERATION.
7. ALL CONDUCTORS AND GROUNDS SHALL BE COPPER UNLESS OTHERWISE SPECIFIED.
8. CONTACT ENGINEERING FOR DISCREPANCIES OR CONFLICTS BETWEEN DRAWINGS, SPECIFICATION, OR SCHEDULES.
9. PROVIDE ALL ALTERATIONS, RESTORATIONS, AND REPLACEMENTS NECESSARY TO ACCOMMODATE NEW WORK.
10. PROVIDE FIRESTOP AT ALL INTERIOR WALL AND FLOOR PENETRATIONS. SEAL AROUND ALL EXTERIOR WALL PENETRATIONS TO BE WEATHER TIGHT. SEAL ROOF PENETRATIONS TO BE WEATHER TIGHT AND TO MAINTAIN ROOF WARRANTY.

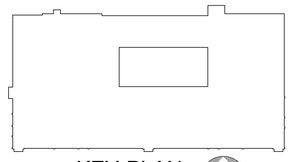

KEY-PLAN
SCALE: NONE

ENGINEER:
Eisenbach & Ruhnke Engineering, P.C.
291 Genesee Street – Utica, NY 13501
Ph.315-732-1916 Fax.315-732-8360
www.erengpc.com

FULLER D'ANGELO P.C.
ARCHITECTS PLANNERS
48 KNOLLWOOD ROAD
ELMSFORD NEW YORK 10523
TEL 914.592.4444
FAX 914.592.1717
WWW.FULLERDANGELO.COM
Copyright 2020 All Rights Reserved by FULLER & D'ANGELO P.C.

IT IS A VIOLATION OF THE LAW FOR ANY PERSON UNLESS HE IS ACTING UNDER THE DIRECTION OF A LICENSED ARCHITECT OR ENGINEER TO ALTER ANY ITEM ON THIS PLAN. IF ANY ITEM IS ALTERED, THE ALTERING ARCHITECT OR ENGINEER SHALL AFFIX TO THE PLAN ALONG WITH A DESCRIPTION OF THE ALTERATION, THE SIGNATURE AND SEAL. COPYRIGHT © 2019

ITG Larson, inc.
155 Lafayette Ave
White Plains, NY 10603

ZANGRILLI ENGINEERING
302 GREELEY BOULEVARD
WHITTEMORE, NEW YORK 12582
(518) 796-7811

ENGINEER STAMP:

STATE OF NEW YORK
JACK EISENBACH
No. 059445
LICENSED PROFESSIONAL ENGINEER

YONKERS PUBLIC SCHOOLS
ROOF REPLACEMENT AND SELECT INTERIOR UPGRADES - PART 3 OF ROOF HEATING PLANT, WINDOW REPLACEMENT & INTERIOR UPGRADES
Martin Luther King Elementary School

135 Locust Hill Avenue, Yonkers N.Y. 10701

S.E.D.# 66-23-00-01-0-233-009 (MAIN BUILDING)
S.E.D.# 66-23-00-01-0-322-002 (ANNEX BUILDING)

E&R PROJECT NO.	Y19MLK01
YPS NO.	10875
BID ADDENDUM 1	01/26/2024
BID SET	12/07/2023
REVISION	DATE
DRAWN BY	
CHECKED BY	JIE
SHEET SIZE	30"x42"
SCALE	AS SHOWN

SHEET TITLE
FIRST FLOOR PLAN - NEW WORK

SHEET NO.
E-101

FILE PATH – N:\1 – PROJECT DIRECTORES\Yonkers Public Schools\Martin Luther King School\Y19MLK01 CIP# 10875 YPS MLK\CAD\Part3.Interior\y19mlk01.E101.dwg

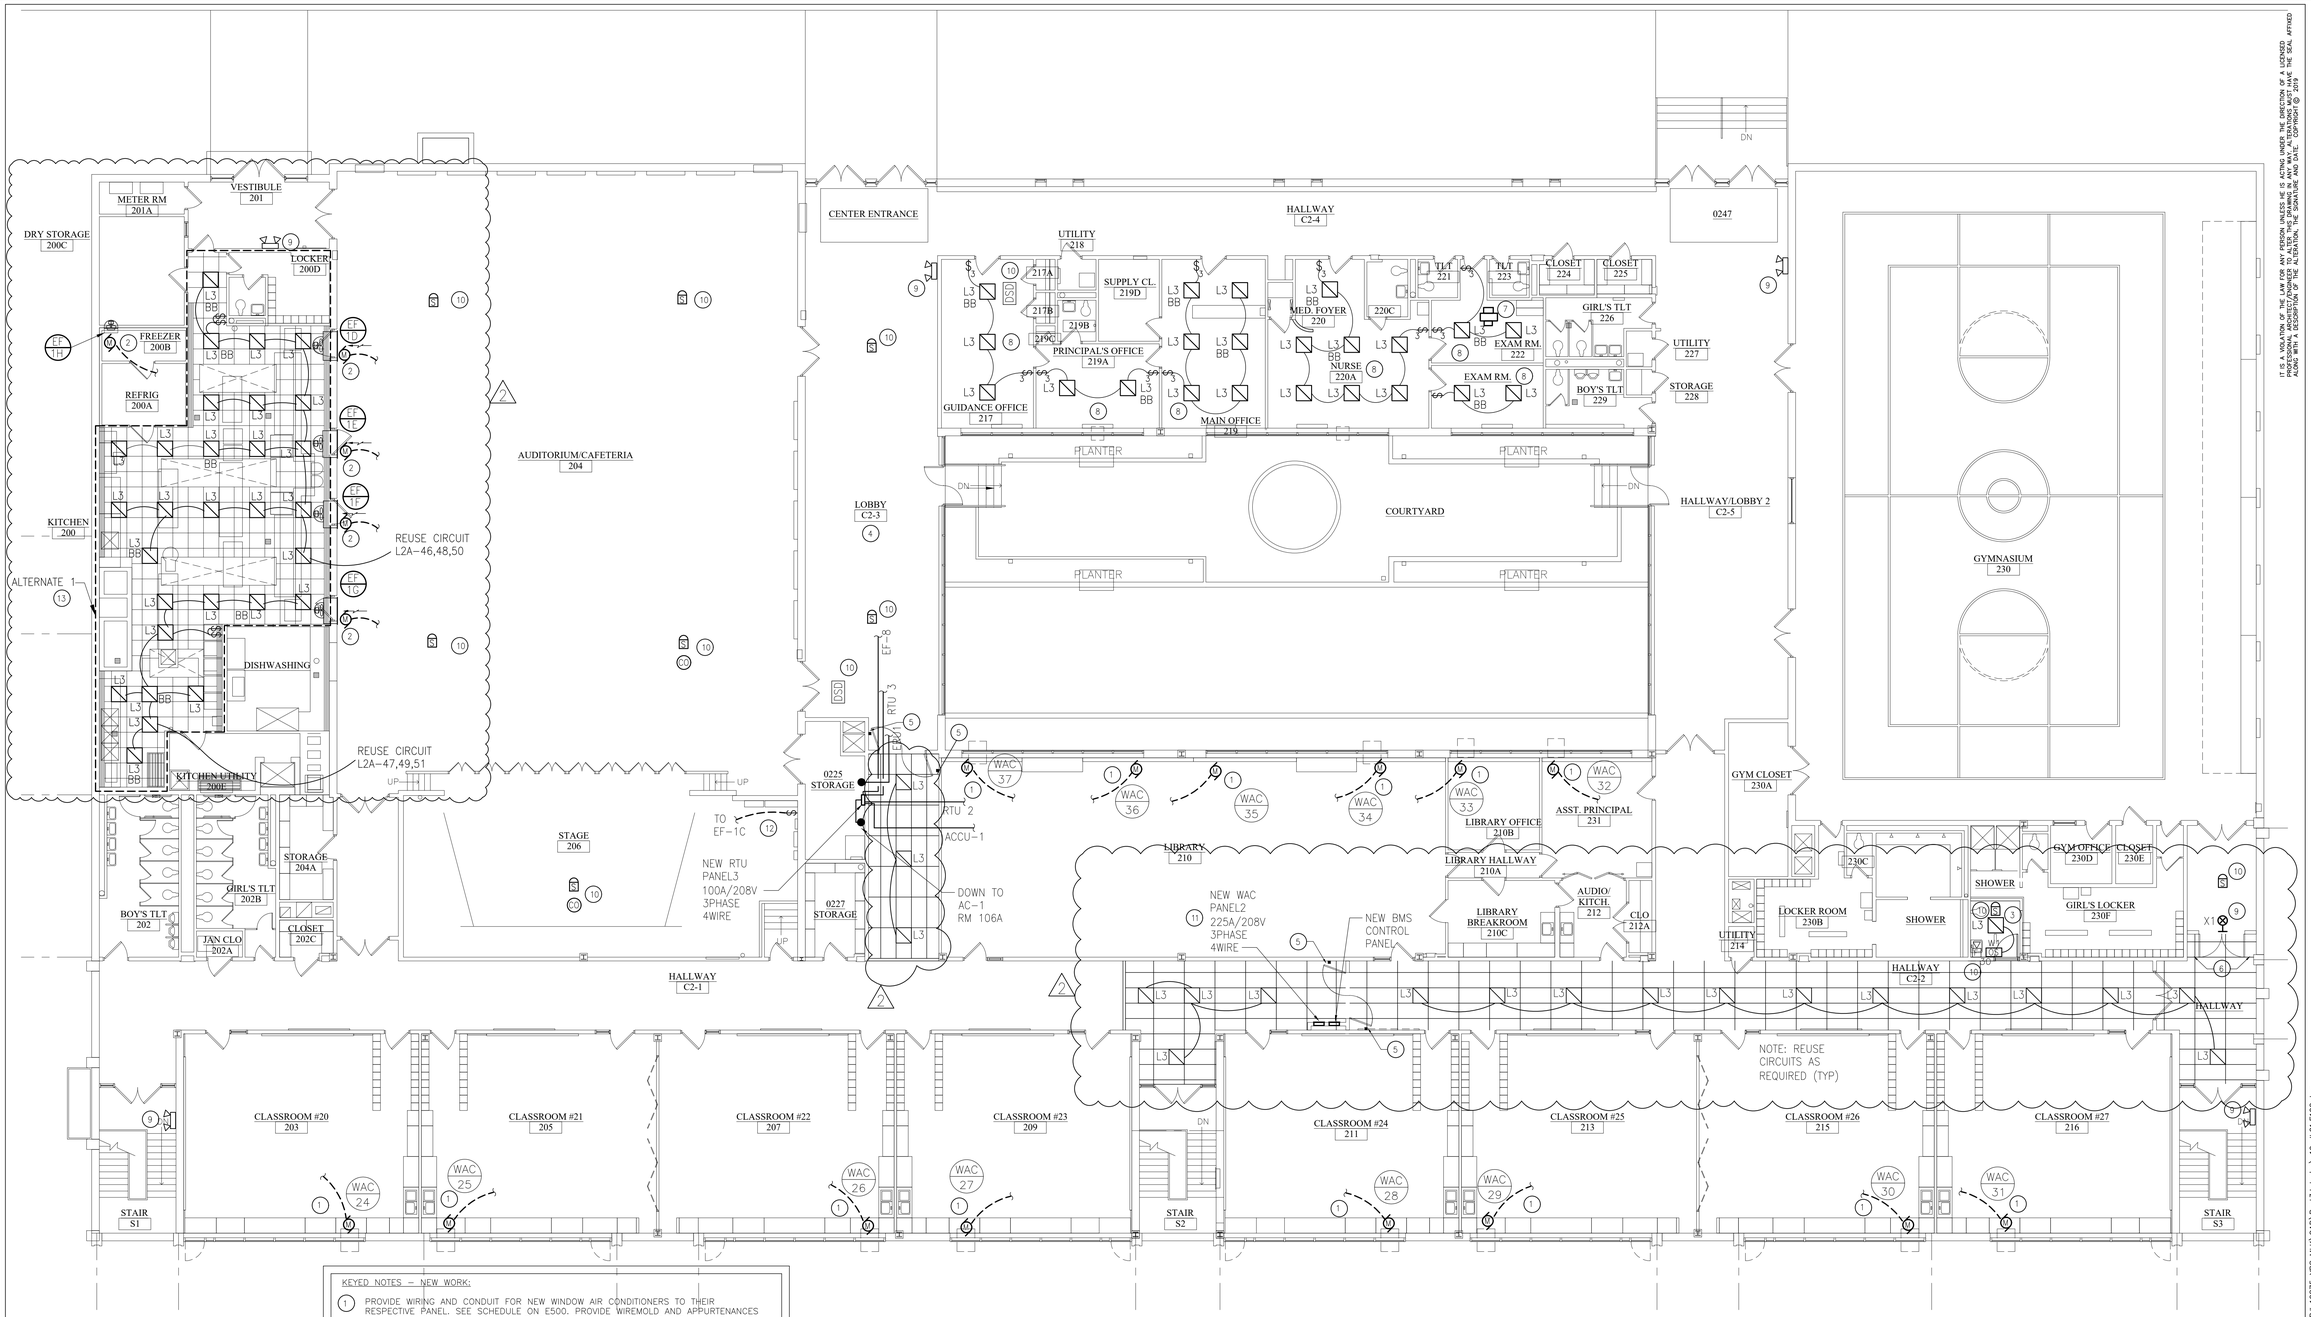

KEYED NOTES – NEW WORK:

1. PROVIDE WIRING AND CONDUIT FOR NEW WINDOW AIR CONDITIONERS TO THEIR RESPECTIVE PANEL. SEE SCHEDULE ON E500. PROVIDE WIREMOLD AND APPURTENANCES FROM CEILING TO WAC. COLOR SELECTED BY DISTRICT REPRESENTATIVE
2. REUSE WIRING AND CONDUIT FOR NEW EXHAUST FANS. SEE SCHEDULE ON E500
3. CONNECT NEW LIGHTING AND HARDWIRE ELECTRIC FLUSHOMETER AND FAUCET TO LOCAL CIRCUIT. PROVIDE SUPPORT, EMT CONDUIT, JUNCTION BOXES, WIRE AND ASSOCIATED MATERIALS. COORDINATE WITH PLUMBING DRAWINGS.
4. EXISTING LIGHTS, FIRE ALARM DEVICES, AND CEILING MOUNTED DEVICES IN CORRIDOR C2-3 ARE TO BE REUSED. REUSE EXISTING CIRCUITS. SEE A200 FOR ADDITIONAL INFORMATION.
5. REINSTALL DOOR HOLD OPEN DEVICES IN SPECIFIED LOCATIONS AND PROVIDE ALL NEW MATERIALS AND ALTERATIONS TO RECONNECT TO EXISTING CIRCUITS.
6. PROVIDE NEW DOOR HOLD OPEN DEVICES. TIE INTO EXISTING CIRCUITS.
7. PROVIDE WIRING, CONDUIT AND NEW CIRCUIT BREAKER FOR NEW ROOFTOP EXHAUST FAN. SEE SCHEDULE ON E500.
8. PROVIDE NEW LIGHT FIXTURES, WIRING, SWITCHES AND EMT CONDUIT AS SHOWN COORDINATE WITH ARCHITECTURAL DRAWINGS FOR PROPOSED CEILING LAYOUT. REINSTALL AND RECONNECT EXISTING FIRE ALARM DEVICES, AND CEILING MOUNTED DEVICES.
9. PROVIDE NEW EMERGENCY LIGHT FIXTURES IN HALLWAYS AND STAIRWELLS WHERE SHOWN.
10. PROVIDE NEW ALARM DEVICES AND DETECTORS AS SHOWN. CONNECT TO EXISTING FIRE ALARM CONTROL PANEL IN ROOM 114A. PROVIDE NEW ¾" CONDUIT AND CONTROL WIRING. INSTALL PER NFPA 72
11. PROVIDE NEW RECESSED POWER PANEL, CONDUCTORS AND EMT CONDUIT IN NEW CHASE. SEE E501 FOR DETAILS. COORDINATE WITH GC AND MC FOR CHASE AND CONTROL PANEL.
12. PROVIDE PILOT-LIGHT STYLE SWITCH, WIRING AND CONDUIT TO PLACE EF-1C ON STANDBY. LABEL SWITCH "EF-1C STAGE EXHAUST". SWITCH TO INDICATE ON/OFF.
13. ALTERNATE EC1: PROVIDE NEW LIGHT FIXTURES, SWITCHES, WIRING AND CONDUIT IN KITCHEN AS INDICATED. RECONNECT TO EXISTING CIRCUITS. RECONNECT POWER TO EXISTING LIGHTING CIRCUITS IN ADJACENT AREAS CURRENTLY CONNECTED VIA CIRCUITS IN THE KITCHEN. REINSTALL CEILING MOUNTED DEVICES IN SAME LOCATIONS. ALL OTHER WORK SHOWN (INCLUDING KITCHEN FANS) ON THE PLAN/NOTED ABOVE IS BASE BID.

NOTE: COORDINATE WITH MECH DRAWINGS FOR DUCT DETECTORS.

1 SECOND FLOOR PLAN - NEW WORK

SCALE: 1/8"=1'-0"

0 2' 4' 8' 16' 32'

GENERAL WORK NOTES: (EC – ELECTRICAL CONTRACTOR)

1. EC TO PROVIDE AND INSTALL ALL ELECTRICAL DISTRIBUTION PANELS, CB'S, WIRING, AND CONDUIT UNLESS OTHERWISE NOTED.
2. EC TO VERIFY ALL SERVICE VOLTAGES PRIOR TO MODIFICATION OR INSTALLATION OF ELECTRICAL EQUIPMENT.
3. EC SHALL COORDINATE WITH MECHANICAL CONTRACTOR (MC) FOR LOCATION OF EQUIPMENT.
4. MC SHALL PROVIDE AND INSTALL ALL CONTROL, SENSOR, AND SIGNALING WIRE AND CONDUIT BETWEEN EQUIPMENT AND BMS.
5. EC SHALL COORDINATE WITH MC ALL WORK PRIOR TO COMMENCEMENT TO AVOID DUPLICATION OF SERVICE OR CONFLICTS WITH EXISTING SPACES.
6. EC SHALL LABEL ALL NEW WORK, PANELS, AND CIRCUITS TO CLEARLY IDENTIFY EQUIPMENT, LOADS, AND CIRCUIT NUMBERS.
6. MC SHALL FIELD VERIFY DISTANCE FROM EQUIPMENT TO BMS AND MAKE FINAL CONNECTION TO BMS AND PROGRAM IT'S OPERATION.
7. ALL CONDUCTORS AND GROUNDS SHALL BE COPPER UNLESS OTHERWISE SPECIFIED.
8. CONTACT ENGINEERING FOR DISCREPANCIES OR CONFLICTS BETWEEN DRAWINGS, SPECIFICATION, OR SCHEDULES.
9. PROVIDE ALL ALTERATIONS, RESTORATIONS, AND REPLACEMENTS NECESSARY TO ACCOMMODATE NEW WORK.
10. PROVIDE FIRESTOP AT ALL INTERIOR WALL AND FLOOR PENETRATIONS. SEAL AROUND ALL EXTERIOR WALL PENETRATIONS TO BE WEATHER TIGHT. SEAL ROOF PENETRATIONS TO BE WEATHER TIGHT AND TO MAINTAIN ROOF WARRANTY.

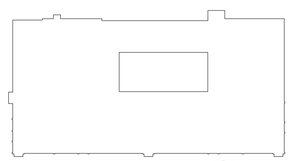

KEY-PLAN

SCALE: NONE

IT IS A VIOLATION OF THE LAW FOR ANY PERSON UNLESS HE IS ACTING UNDER THE DIRECTION OF A LICENSED ARCHITECT OR ENGINEER TO ALTER ANY ITEM ON THIS PLAN IN ANY WAY. IF ANY ITEM IS ALTERED, THE ALTERING ARCHITECT OR ENGINEER SHALL AFFIX TO THE PLAN ALONG WITH A DESCRIPTION OF THE ALTERATION, THE SIGNATURE AND SEAL. COPYRIGHT © 2019

ENGINEER:
Eisenbach & Ruhnke Engineering, P.C.
291 Genesee Street – Utica, NY 13501
Ph.315-720-1816 Fax.315-720-8360
www.erengpc.com

FULLER D'ANGELO P.C.
ARCHITECTS PLANNERS
48 KNOLLWOOD ROAD
ELMSFORD NEW YORK 10523
TEL 914.592.6666
FAX 914.592.1717
WWW.FULLERDANGELO.COM
Copyright 2020 All Rights Reserved by FULLER & D'ANGELO P.C.
ITG Larson, Inc.
155 Lafayette Ave
White Plains, NY 10603

ZANGRILLI ENGINEERING
302 OBERLANY BOULEVARD
WHITESBORO, NEW YORK 13492
(315) 736-7811

ENGINEER STAMP:

STATE OF NEW YORK · JACK EISENBACH · No. 059445 · LICENSED PROFESSIONAL ENGINEER

YONKERS PUBLIC SCHOOLS
ROOF REPLACEMENT AND SELECT INTERIOR UPGRADES - PART 3 OF ROOF HEATING PLANT, WINDOW REPLACEMENT & INTERIOR UPGRADES
Martin Luther King Elementary School

135 Locust Hill Avenue, Yonkers N.Y. 10701

S.E.D.# 66-23-00-01-0-233-009 (MAIN BUILDING)
S.E.D.# 66-23-00-01-0-322-002 (ANNEX BUILDING)

E&R PROJECT NO.	Y19MLK01
YPS NO.	10875
BID ADDENDUM 1	01/26/2024
BID SET	12/07/2023
REVISION	DATE
DRAWN BY	
CHECKED BY	JE
SHEET SIZE	30"x42"
SCALE	AS SHOWN

SHEET TITLE

SECOND FLOOR PLAN - NEW WORK

SHEET NO.

E-102

FILE PATH - N:\1 - PROJECT DIRECTORIES\Yonkers Public Schools\Martin Luther King School\Y19MLK01 CIP# 10875 YPS MLK\CAD\Part3.interior\Y19mlk01-E102.dwg

ELECTRIC EQUIPMENT AND CONTROL SCHEDULE

EQUIPMENT							SUPPLY								CONTROLLER DEVICE TYPE & ACCESSORIES (UNO, PROVIDED BY ELECTRICAL CONTRACTOR)					
DESIGNATION	DESCRIPTION	ROOM LOCATION	SIZE			VOLTAGE/ PHASE	PANEL/CONTROL CENTER	CIRCUIT NUMBER	BREAKER SIZE	POWER WIRING FROM PANEL TO CONTROL UNIT		POWER WIRING FROM CONTROL UNIT TO EQUIPMENT		GROUND WIRE (SIZED PER NEC)	CONTROL DEVICE INSTALL LOCATION	FIRE ALARM FAN SHUTDOWN (DSD)	DISCONNECT SWITCH			REF. NOTES
			HP	WATTS	FLA					WIRE	COND.	WIRE	COND.				FRAME	FUSE	LOCATION	
EF-1A	KITCHEN RANGE	ROOF	2	--	6.8	208/3/60	PPMB1B	SEE E501	RE	RE	RE	BUILT-IN	--	RE	AU	YES	30	N/A	BUILT-IN	
EF-1D	KITCHEN TRANSFER	KITCHEN	½	--	9.8	115/1/60	PPMB1B	SEE E501	RE	RE	RE	BUILT-IN	--	RE	AU	YES	30	N/A	BUILT-IN	REVERSE AIR FLOW
EF-1E	KITCHEN TRANSFER	KITCHEN	½	--	9.8	115/1/60	PPMB1B	SEE E501	RE	RE	RE	BUILT-IN	--	RE	AU	YES	30	N/A	BUILT-IN	REVERSE AIR FLOW
EF-1F	KITCHEN TRANSFER	KITCHEN	½	--	9.8	115/1/60	PPMB1B	SEE E501	RE	RE	RE	BUILT-IN	--	RE	AU	YES	30	N/A	BUILT-IN	REVERSE AIR FLOW
EF-1G	KITCHEN TRANSFER	KITCHEN	½	--	9.8	115/1/60	PPMB1B	SEE E501	RE	RE	RE	BUILT-IN	--	RE	AU	YES	30	N/A	BUILT-IN	REVERSE AIR FLOW
EF-1H	KITCHEN STORAGE TRANSFER	KITCH STOR.	1/10	--	4.4	115/1/60	PPMB1B	SEE E501	RE	RE	RE	BUILT-IN	--	RE	AU		30	N/A	BUILT-IN	
EF-8	NURSE EXAM ROOM	EXAM RM 222	¼	--	5.8	115/1/60	RTU PANEL3	SEE E501	20	2-#6	¾"	BUILT-IN	--	1-#12	AU	YES	30	N/A	BUILT-IN	
P-3	BASE MOUNTED PUMP	BOILER RM	1.5	--	7.8	208/3/60	PPMB1B	SEE E501	20 (RE)	3-#12	¾"	BUILT-IN	--	1-#12	AU		30	N/A	BUILT-IN	
P-4	BASE MOUNTED PUMP	BOILER RM	1.5	--	7.8	208/3/60	PPMB1A	9	20 (RE)	3-#12	¾"	BUILT-IN	--	1-#12	AU		30	N/A	BUILT-IN	
WAC-1	WINDOW AIR CONDITIONER	ROOM G03		3846	18.2	230/1/60	WAC PANELG	SEE E501	30	2-#6	¾"	BUILT-IN	--	1-#10						
WAC-2	WINDOW AIR CONDITIONER	ROOM G04		3846	18.2	230/1/60	WAC PANELG	SEE E501	30	2-#6	¾"	BUILT-IN	--	1-#10						
WAC-3	WINDOW AIR CONDITIONER	ROOM G05		3846	18.2	230/1/60	WAC PANELG	SEE E501	30	2-#8	¾"	BUILT-IN	--	1-#10						
WAC-4	WINDOW AIR CONDITIONER	ROOM G06		3846	18.2	230/1/60	WAC PANELG	SEE E501	30	2-#8	¾"	BUILT-IN	--	1-#10						
WAC-5	WINDOW AIR CONDITIONER	ROOM G07		3846	18.2	230/1/60	WAC PANELG	SEE E501	30	2-#10	¾"	BUILT-IN	--	1-#10						
WAC-6	WINDOW AIR CONDITIONER	ROOM G08		3846	18.2	230/1/60	WAC PANELG	SEE E501	30	2-#10	¾"	BUILT-IN	--	1-#10						
WAC-7	WINDOW AIR CONDITIONER	ROOM G09		3846	18.2	230/1/60	WAC PANELG	SEE E501	30	2-#8	¾"	BUILT-IN	--	1-#10						
WAC-8	WINDOW AIR CONDITIONER	ROOM G10		3846	18.2	230/1/60	WAC PANELG	SEE E501	30	2-#6	¾"	BUILT-IN	--	1-#10						
WAC-9	WINDOW AIR CONDITIONER	ROOM 101		3846	18.2	230/1/60	WAC PANEL1	SEE E501	30	2-#6	¾"	BUILT-IN	--	1-#10						
WAC-10	WINDOW AIR CONDITIONER	ROOM 103		3846	18.2	230/1/60	WAC PANEL1	SEE E501	30	2-#6	¾"	BUILT-IN	--	1-#10						
WAC-11	WINDOW AIR CONDITIONER	ROOM 105		3846	18.2	230/1/60	WAC PANEL1	SEE E501	30	2-#8	¾"	BUILT-IN	--	1-#10						
WAC-12	WINDOW AIR CONDITIONER	ROOM 107		3846	18.2	230/1/60	WAC PANEL1	SEE E501	30	2-#8	¾"	BUILT-IN	--	1-#10						
WAC-13	WINDOW AIR CONDITIONER	ROOM 109		3846	18.2	230/1/60	WAC PANEL1	SEE E501	30	2-#10	¾"	BUILT-IN	--	1-#10						
WAC-14	WINDOW AIR CONDITIONER	ROOM 111		3846	18.2	230/1/60	WAC PANEL1	SEE E501	30	2-#10	¾"	BUILT-IN	--	1-#10						
WAC-15	WINDOW AIR CONDITIONER	ROOM 113		3846	18.2	230/1/60	WAC PANEL1	SEE E501	30	2-#8	¾"	BUILT-IN	--	1-#10						
WAC-16	WINDOW AIR CONDITIONER	ROOM 115		3846	18.2	230/1/60	WAC PANEL1	SEE E501	30	2-#6	¾"	BUILT-IN	--	1-#10						
WAC-17	WINDOW AIR CONDITIONER	ROOM 116		3846	18.2	230/1/60	WAC PANEL1	SEE E501	30	2-#6	¾"	BUILT-IN	--	1-#10						
WAC-18	WINDOW AIR CONDITIONER	ROOM 112		2800	13.4	230/1/60	WAC PANEL1	SEE E501	20	2-#8	¾"	BUILT-IN	--	1-#12						
WAC-19	WINDOW AIR CONDITIONER	ROOM 110A		864	8.6	115/1/60	WAC PANEL1	SEE E501	20	2-#10	¾"	BUILT-IN	--	1-#12						
WAC-20	WINDOW AIR CONDITIONER	ROOM 110		864	8.6	115/1/60	WAC PANEL1	SEE E501	20	2-#12	¾"	BUILT-IN	--	1-#12						
WAC-21	WINDOW AIR CONDITIONER	ROOM 108		2800	13.4	230/1/60	WAC PANEL1	SEE E501	20	2-#6	¾"	BUILT-IN	--	1-#12						
WAC-22	WINDOW AIR CONDITIONER	ROOM 106		3846	18.2	230/1/60	WAC PANEL1	SEE E501	30	2-#6	¾"	BUILT-IN	--	1-#10						
WAC-23	WINDOW AIR CONDITIONER	ROOM 104		3846	18.2	230/1/60	WAC PANEL1	SEE E501	30	2-#6	¾"	BUILT-IN	--	1-#10						
WAC-24	WINDOW AIR CONDITIONER	ROOM 203		3846	18.2	230/1/60	WAC PANEL2	SEE E501	30	2-#6	¾"	BUILT-IN	--	1-#10						
WAC-25	WINDOW AIR CONDITIONER	ROOM 205		3846	18.2	230/1/60	WAC PANEL2	SEE E501	30	2-#6	¾"	BUILT-IN	--	1-#10						
WAC-26	WINDOW AIR CONDITIONER	ROOM 207		3846	18.2	230/1/60	WAC PANEL2	SEE E501	30	2-#8	¾"	BUILT-IN	--	1-#10						
WAC-27	WINDOW AIR CONDITIONER	ROOM 209		3846	18.2	230/1/60	WAC PANEL2	SEE E501	30	2-#8	¾"	BUILT-IN	--	1-#10						
WAC-28	WINDOW AIR CONDITIONER	ROOM 211		3846	18.2	230/1/60	WAC PANEL2	SEE E501	30	2-#10	¾"	BUILT-IN	--	1-#10						
WAC-29	WINDOW AIR CONDITIONER	ROOM 213		3846	18.2	230/1/60	WAC PANEL2	SEE E501	30	2-#10	¾"	BUILT-IN	--	1-#10						
WAC-30	WINDOW AIR CONDITIONER	ROOM 215		3846	18.2	230/1/60	WAC PANEL2	SEE E501	30	2-#8	¾"	BUILT-IN	--	1-#10						
WAC-31	WINDOW AIR CONDITIONER	ROOM 216		3846	18.2	230/1/60	WAC PANEL2	SEE E501	30	2-#6	¾"	BUILT-IN	--	1-#10						
WAC-32	WINDOW AIR CONDITIONER	ROOM 231		492	4.8	115/1/60	WAC PANEL2	SEE E501	15	2-#8	¾"	BUILT-IN	--	1-#12						
WAC-33	WINDOW AIR CONDITIONER	ROOM 210B		492	4.8	115/1/60	WAC PANEL2	SEE E501	15	2-#10	¾"	BUILT-IN	--	1-#12						
WAC-34	WINDOW AIR CONDITIONER	ROOM 210		1140	10.9	115/1/60	WAC PANEL2	SEE E501	20	2-#10	¾"	BUILT-IN	--	1-#12						
WAC-35	WINDOW AIR CONDITIONER	ROOM 210		1140	10.9	115/1/60	WAC PANEL2	SEE E501	20	2-#8	¾"	BUILT-IN	--	1-#12						
WAC-36	WINDOW AIR CONDITIONER	ROOM 210		1140	10.9	115/1/60	WAC PANEL2	SEE E501	20	2-#8	¾"	BUILT-IN	--	1-#12						
WAC-37	WINDOW AIR CONDITIONER	ROOM 210		1140	10.9	115/1/60	WAC PANEL2	SEE E501	20	2-#6	¾"	BUILT-IN	--	1-#12						
ERU-1	ROOF TOP UNIT	ROOF	2@1/10	--	185	208/3/60	RTU PANEL3	SEE E501	250	4-350MCM	3"	BUILT-IN	--	1-#4	AU	YES	400	N/A	BUILT-IN	NOTE 4
RTU-2	ROOF TOP UNIT	ROOF	1	--	4.0	208/3/60	RTU PANEL3	SEE E501	15	4-#12	¾"	BUILT-IN	--	1-#12	AU	YES	30	N/A	BUILT-IN	
RTU-3	ROOF TOP UNIT	ROOF	1	--	27	208/3/60	RTU PANEL3	SEE E501	45	4-#6	1"	BUILT-IN	--	1-#10	AU	YES	30	N/A	BUILT-IN	
AC-1	MINI SPLIT (SOURCE: ACCU-1)	SERVER RM 106A	⅓	--	6.65	230/1/60	ACCU-1	--	--	3-#12	½"	BUILT-IN	--	1-#12	AU		30	N/A	BUILT-IN	WIRED FROM ACCU-1
ACCU-1	CONDENSER (ON ROOF)	ROOF	3	--	23.3	230/1/60	RTU PANEL3	SEE E501	35	3-#10	¾"	BUILT-IN	--	1-#10	AU		30	N/A	BUILT-IN	

(E)-EXISTING EQUIPMENT
AU- AT UNIT (NEW)
N/A- NOT APPLICABLE
RE- REUSE EXISTING
DSD- DUCT SMOKE DETECTOR

GENERAL NOTES (FOR ELECTRIC EQUIPMENT AND CONTROL SCHEDULE:
1. EC SHALL VERIFY ALL MOTOR SIZES BEFORE ORDERING ANY CONTROL DEVICES.
2. ALL CONTROL DEVICES ARE PROVIDED BY ELECTRIC CONTRACTOR UNLESS OTHERWISE NOTED.
3. EC SHALL PROVIDE NEW CIRCUIT BREAKERS FOR EACH EXHAUST FAN CIRCUIT, TYPE AND STYLE TO MATCH EXISTING.
4. PROVIDE GFI OUTLET AT ERU-1 WITH 2-#12 AND 1-#12 GND IN 3/4" CONDUIT TO LOCAL PANEL.

LIGHT FIXTURE SCHEDULE

TYPE	DESCRIPTION	LAMPS	VOLTAGE/DRIVER	MOUNTING	DESIGN BASIS	ACCEPT. MFR'S.	REMARKS
L1	LED FIXTURE WALL SCONCE	----	MVOLT	WALL	LUMINAIRE BLD36-30W 4000K DIM (BLK)	OR APPROVED EQUAL	
L1A	LED SIDEWALK LIGHT	----	MVOLT	WALL	LUMINAIRE BLD36-15W 4000K DIM (BLK)	OR APPROVED EQUAL	
L2	LED CANOPY LIGHT	----	MVOLT	CEILING	LUMINAIRE VPF44-25W 4000K CP DIM (BLK)	OR APPROVED EQUAL	
L3	LED FLAT PANEL 2'X2'	----	120-277	GRID	LITHONIA LIGHTING CPX 2x2 ALO7 80CRI SWW7 SWL MVOLT NLIGHT	OR APPROVED EQUAL	PROVIDE DIMMER SWITCH IN SAME LOCATION AS EXISTING LOCATION AND ALL APPURTENANCES (FIELD VERIFY) MODEL SPODMA-SA-3X-WH
L4	LED WALL MOUNTED	----	MVOLT	WALL	LUMINAIRE TSL9-34IN-40W-40K MVOLT-OP-WHT-EMB310	OR APPROVED EQUAL	
L5	LED CEILING	----	MVOLT	CEILING	LUMINAIRE APX13-MIN10-25W -40K-MVOLT-FOP -WHT	OR APPROVED EQUAL	
L6	LED THERMOPLASTIC SIDEWALK LIGHT	----	MVOLT	WALL	LUMINAIRE BLD36-36IN-MIN10 30W-40K-MVOLT-DP-BLK-EMB310-PC	OR APPROVED EQUAL	
L7	LED SURFACE MOUNT	----	MVOLT	CEILING	LITHONIA LIGHTING FEM-L48-6000LM-LPPCL-WD-MVOLT-GZ10 40K 80CRI WHMVOLT	OR APPROVED EQUAL	
X1	LED THERMOPLASTIC EXIT FIXTURE	RED LED-EXIT	UNIVERSAL 120-277V INPUT	WALL/CEILING	EMERGI-LITE PREMIER SERIES	OR APPROVED EQUAL	PROVIDE FIXTURE WITH INTEGRAL BATTERY BACK-UP WITH SELF-PERFORMING DIAGNOSTICS. PROVIDE WIREGUARD WHERE INDICATED WITH 'WG'. REFER TO FLOOR PLANS FOR QUANTITIES/LOCATIONS OF WALL MOUNT AND CEILING MOUNT FIXTURES. PROVIDE DIRECTIONAL ARROWS AS INDICATED ON FLOOR PLANS.

2

IT IS A VIOLATION OF THE LAW FOR ANY PERSON, UNLESS HE IS ACTING UNDER THE DIRECTION OF A LICENSED PROFESSIONAL ENGINEER, TO ALTER ANY ITEM ON THIS DRAWING IN ANY WAY. IF ANY ITEM BEARING THE SEAL OF AN ENGINEER IS ALTERED, THE ALTERING ENGINEER SHALL AFFIX TO THE DRAWING THE WORDS "ALTERED BY" FOLLOWED BY HIS SIGNATURE AND SEAL, A DESCRIPTION OF THE ALTERATION, AND THE DATE. COPYRIGHT © 2019

ENGINEER:
Eisenbach & Ruhnke Engineering, P.C.
291 Genesee Street - Utica, NY 13501
Ph.315-720-1916 Fax.315-720-8360
www.erengpc.com

FULLER D'ANGELO P.C.
ARCHITECTS PLANNERS
48 KNOLLWOOD ROAD
ELMSFORD NEW YORK 10523
TEL 914.592.4444
FAX 914.592.1717
WWW.FULLERDANGELO.COM
Copyright 2020 All Rights Reserved by FULLER & D'ANGELO P.C.

ITG Larson, Inc.
155 Lafayette Ave
White Plains, NY 10603

ZANGRILLI ENGINEERING
302 OMEGA PLT BOULEVARD
WHITESBORO, NEW YORK 13492
(315) 790-7811

ENGINEER STAMP:
STATE OF NEW YORK JACK EISENBACH No. 059446 LICENSED PROFESSIONAL ENGINEER

YONKERS PUBLIC SCHOOLS
ROOF REPLACEMENT AND SELECT INTERIOR UPGRADES - PART 3 OF ROOF HEATING PLANT, WINDOW REPLACEMENT & INTERIOR UPGRADES
Martin Luther King Elementary School
135 Locust Hill Avenue, Yonkers N.Y. 10701
S.E.D.# 66-23-00-01-0-233-009 (MAIN BUILDING)
S.E.D.# 66-23-00-01-0-322-002 (ANNEX BUILDING)

E&R PROJECT NO.	Y19MLK01
YPS NO.	10875
BID ADDENDUM 1	01/26/2024
BID SET	12/07/2023
REVISION	DATE
DRAWN BY	
CHECKED BY	JE
SHEET SIZE	30"x42"
SCALE	AS SHOWN

SHEET TITLE
ELECTRIC EQUIPMENT AND CONTROL SCHEDULE

SHEET NO.
E-500

FILE PATH - N:\1 - PROJECT DIRECTORIES\Yonkers Public Schools\Martin Luther King School\Y19MLK01 CIP# 10875 YPS MLK\CAD\Part3.interior\Y19MLK01.E500.dwg

PLUMBING ABBREVIATIONS

A/E	ARCHITECT / ENGINEER
AD	AREA DRAIN
AD	ACCESS DOOR
ADA	AMERICANS WITH DISABILITIES ACT
AFF	ABOVE FINISH FLOOR
AFG	ABOVE FINISHED GRADE
AHJ	AUTHORITY HAVING JURISDICTION
ANSI	AMERICAN NATIONAL STANDARDS INSTITUTE
AP	ACCESS PANEL
ASHRAE	AMERICAN SOCIETY OF HEATING, REFRIGERATION & AIR CONDITIONING ENGINEERS
ASME	AMERICAN SOCIETY OF MECHANICAL ENGINEERS
ASPE	AMERICAN SOCIETY OF PLUMBING ENGINEERS
AWWA	AMERICAN WATERWORKS ASSOCIATION
BFG	BELOW FINISHED GRADE
BHP	BREAK HORSEPOWER
BOR	BASE OF RISER
BTU	BRITISH THERMAL UNIT
BTUH	BRITISH THERMAL UNIT PER HOUR
C	CELSIUS
CA	COMBUSTION AIR
CA	COMPRESSED AIR
CGA	COMPRESSED GAS ASSOCIATION
CI	CAST IRON
CO	CLEANOUT
CO2	CARBON DIOXIDE
COND	CONDENSATE
CP	CIRCULATING PUMP
CPVC	CHLORINATED POLYVINYL CHLORIDE
CU	COPPER
CW	COLD WATER (DOMESTIC)
D	DRAIN
DIA	DIAMETER
DFU	DRAINAGE FIXTURE UNIT
DN	DOWN
DPCO	DECK PLATE CLEANOUT
DWG	DRAWING
DWH	DOMESTIC WATER HEATER
DWV	DRAIN WASTE VENT
EC	ELECTRICAL CONTRACTOR
EL	ELEVATION
ET	EXPANSION TANK
EWC	ELECTRIC WATER COOLER
EXIST	EXISTING
F	FAHRENHEIT
FD	FLOOR DRAIN
FU	FIXTURE UNITS
FV	FLUSH VALVE
G	NATURAL GAS
GAL	GALLON
GALV	GALVANIZED
GC	GENERAL CONTRACTOR
GPH	GALLONS PER HOUR
GPM	GALLONS PER MINUTE
H&CW	HOT AND COLD WATER
HB	HOSE BIBB
HC	HEATING & HVAC CONTRACTOR
HD	HUB DRAIN
HP	HORSEPOWER
HS	HAND SINK
HW	HOT WATER (DOMESTIC)
INV	INVERT
IIW	INDIRECT WASTE
IWH	INSTANTANEOUS WATER HEATER
KW	KILOWATT
LAV	LAVATORY
M	METER
MC	MECHANICAL CONTRACTOR
MBH	1000 BTUH
MH	MANHOLE
NC	NORMALLY CLOSED
NG	NATURAL GAS
NIC	NOT IN CONTRACT
NOM	NOMINAL
NPW	NON POTABLE WATER
NTS	NOT TO SCALE
O2	OXYGEN
OD	OUTSIDE DIAMETER
OSHA	OCCUPATIONAL SAFETY AND HEALTH ADMINISTRATION
P	PUMP
PC	PLUMBING CONTRACTOR
PD	PUMP DISCHARGE
PDI	PLUMBING AND DRAINAGE INSTITUTE
PF	PLUMBING FIXTURE
PG	PRESSURE GAGE
PPM	PARTS PER MILLION
PRS	PRESSURE REDUCING STATION
PRV	PRESSURE REDUCING VALVE
PSI	POUNDS PER SQUARE INCH
PSIA	POUNDS PER SQUARE INCH ATMOSPHERE
PSIG	POUNDS PER SQUARE INCH GAUGE
PVC	POLYVINYL CHLORIDE
RD	ROOF DRAIN
RL	RAIN LEADER
RO	REVERSE OSMOSIS WATER
RPZ	REDUCED PRESSURE ZONE BACKFLOW PREVENTER
SAN	SANITARY SEWER
SMACNA	SHEET METAL AND AIR CONDITIONING CONTRACTORS NATIONAL ASSOCIATION
SCFM	STANDARD CUBIC FOOT/MINUTE
SCW	SOFTENED COLD WATER
SP	SUMP PUMP
SQFT	SQUARE FEET
SS	STAINLESS STEEL
ST	STORM SEWER
T&P	TEMPERATURE & PRESSURE (RELIEF VALVE)
TD	TRENCH DRAIN
TDH	TOTAL DYNAMIC HEAD
TEMP	TEMPERATURE/TEMPORARY
TMV	THERMOSTATIC MIXING VALVE
TP	TRAP PRIMER
TSTAT	THERMOSTAT
TW	TEMPERED WATER
TYP	TYPICAL
UC	UNDERCUT
UH	UNIT HEATER
UL	UNDERWRITERS LABORATORY
UPC	UNIFORM PLUMBING CODE
UR	URINAL
V	VENT
VB	VACUUM BREAKER
VTR	VENT THROUGH ROOF
WC	WATER CLOSET
WCO	WALL CLEANOUT
WH	WALL HYDRANT
WHA	WATER HAMMER ARRESTER
WSFU	WATER SUPPLY FIXTURE UNIT
XA	EXHAUST AIR

PLUMBING SYMBOLS

- NEW PIPING AND EQUIPMENT
- EXISTING TO REMAIN PIPING AND EQUIPMENT
- PIPING AND EQUIPMENT FOR REMOVAL
- BALL VALVE
- BALL VALVE (HOSE END & CAP)
- BALANCING VALVE
- CHECK VALVE
- CONTROL VALVE – 2 WAY
- DRAIN VALVE WITH HOSE BIBB
- FLANGED CONNECTION
- FUSIBLE LINK OIL SHUTOFF VALVE
- FLOW CONTROL VALVE
- GATE VALVE
- GLOBE VALVE
- GAS COCK
- LUBRICATED PLUG VALVE
- PRESSURE REDUCING VALVE
- RELIEF VALVE
- STRAINER WITH BLOWDOWN
- STRAINER WITH BLOWDOWN
- SOLENOID VALVE
- THREE–WAY CONTROL VALVE
- TRIPLE DUTY GLOBE VALVE
- UNION
- REDUCER OR INCREASER
- BRANCH FROM BOTTOM OF PIPE
- BRANCH FROM TOP OF PIPE
- PIPE ELBOW DN
- PIPE ELBOW UP
- PIPE FLOW ARROW
- BELOW SLAB PIPING
- CW — COLD WATER PIPING
- HW — HOT WATER PIPING
- HWC — HOT WATER RECIRC PIPING
- IW — INDIRECT WASTE PIPING
- SAN — SANITARY PIPING
- D — DRAIN PIPING
- V — VENT PIPING
- G — NATURAL GAS PIPING
- SAN — SANITARY PIPING (BELOW GRADE)

- GAUGE WITH BALL VALVE
- AUTOMATIC AIR VENT
- MANUAL AIR VENT
- THERMOMETER
- BUTTERFLY VALVE
- PIPE CAP
- END OF LINE CLEAN OUT
- HOSE BIBB
- FLOOR DRAIN
- FLOOR DRAIN WITH P–TRAP
- DECK PLATE CLEAN OUT
- GAS OUTLET
- WATER HAMMER ARRESTOR
- WALL HYDRANT
- VACUUM BREAKER
- INLINE PUMP
- WATER METER
- SUCTION DIFFUSER
- FLEXIBLE CONNECTOR
- PIPE BREAK
- PIPE FLOW ARROW
- REVISION/KEYED NOTE
- KEYED NOTE
- KEYED NOTE
- KEYED NOTE
- POINT OF NEW CONNECTION
- LIMIT OF REMOVAL
- SAW CUT FLOOR

GENERAL PLUMBING NOTES:

1. DRAWINGS ARE DIAGRAMMATIC AND INDICATE GENERAL ARRANGEMENT OF SYSTEMS AND WORK INCLUDED IN THE CONTRACT. IT IS NOT INTENDED TO SPECIFY OR SHOW EVERY OFFSET, FITTING OR COMPONENT; HOWEVER, CONTRACT DOCUMENTS REQUIRE COMPONENTS AND MATERIALS WHETHER OR NOT INDICATED OR SPECIFICALLY SPECIFIED TO MAKE THE SYSTEMS BEING INSTALLED COMPLETE, CODE COMPLIANT, TESTED AND OPERATIONAL.
2. CONTRACTOR SHALL FIELD VERIFY ALL LOCATIONS, DIMENSIONS AND ELEVATIONS PRIOR TO CONSTRUCTION.
3. ALL MATERIALS, EQUIPMENT, METHODS OF INSTALLATION, REMOVALS AND DISPOSAL SHALL BE IN ACCORDANCE WITH THE STANDARDS, REGULATIONS, CODES, ORDINANCES, AND LAWS OF LOCAL, STATE, AND FEDERAL GOVERNMENTS, AND OTHER AUTHORITIES THAT HAVE LAWFUL JURISDICTION.
4. PERFORM WORK, PROVIDE MATERIALS AND EQUIPMENT FOR SYSTEMS SHOWN, SPECIFIED AND DESCRIBED ON DRAWINGS. COMPLETELY COORDINATE ALL TRADES OF THIS CONTRACT AND PROVIDE COMPLETE AND FULLY FUNCTIONAL INSTALLATION. ALL WORK IN THIS SET TO BE COMPLETED UNDER THIS CONTRACT, UNLESS OTHERWISE INDICATED.
5. PROTECT ALL EXISTING AND NEW BUILDING ELEMENTS FROM DAMAGE. CONTRACTOR SHALL RESTORE ALL DAMAGED ELEMENTS TO ORIGINAL OR BETTER CONDITION.
6. WORK SHALL BE EXECUTED IN A WORKMANLIKE MANNER AND SHALL PRESENT NEAT, RECTILINEAR APPEARANCE WHEN COMPLETED. MAINTAIN MAXIMUM HEAD ROOM AT ALL TIMES. DO NOT RUN PIPES, DUCTS, AND CONDUIT EXPOSED UNLESS SHOWN AND NOTED TO BE EXPOSED ON DRAWINGS.
7. MATERIALS AND EQUIPMENT SHALL BE NEW AND INSTALLED ACCORDING TO MANUFACTURER'S INSTRUCTIONS AND RECOMMENDATIONS. MAINTAIN MANUFACTURER'S EQUIPMENT CLEARANCES.
8. CONTRACTOR IS RESPONSIBLE FOR ALL WORK RELATED TO ISOLATING, SHUTTING DOWN, DRAINING, FILLING AND TESTING SYSTEMS TO ALLOW FOR COMPLETION OF WORK. INTERRUPTIONS TO EXISTING SERVICES AND SYSTEMS SHALL BE AS SHORT AS POSSIBLE AND AT A TIME AND DURATION APPROVED BY THE OWNER AND UTILITY AS APPLICABLE. INCLUDE ALL PREMIUM TIME ASSOCIATED WITH INTERRUPTIONS. ALL SYSTEM INTERRUPTIONS SHALL BE SCHEDULED WITH OWNER, UTILITY AND COORDINATED WITH OTHER TRADE WORK.
9. ALL EQUIPMENT PIPING, WIRING, INSULATION ETC. INSTALLED IN HVAC AIR PLENUM SPACES SHALL MEET CODE REQUIREMENTS FOR SMOKE AND COMBUSTIBILITY.
10. SEAL ALL PENETRATIONS THROUGH FIRE RATED WALLS, PARTITIONS AND FLOORS WITH UL RATED MATERIALS/METHODS EQUIVALENT TO FIRE RATING OF ASSEMBLY.
11. PROVIDE PROPER ACCESS TO EQUIPMENT THAT REQUIRES INSPECTION, REPLACEMENT OR REPAIR. ACCESS PANELS/DOORS SHALL BE A MINIMUM OF 12"X12", UNLESS OTHERWISE NOTED.
12. DO NOT SUPPORT EQUIPMENT FROM SUSPENDED CEILINGS. ALL SUPPORT SHALL BE FROM BUILDING STRUCTURE OR FROM CEILING SUSPENSION SYSTEM WHICH HAS BEEN REINFORCED. SUPPORTS SHALL BE SELECTED AND INSTALLED TO PROVIDE A VIBRATION FREE INSTALLATION.
13. PLUMBING CONTRACTOR IS RESPONSIBLE FOR JETTING/SNAKING ALL SANITARY WASTE LINES (ALL FLOOR DRAINS) SHOWN ON THE DRAWINGS TO BE FULLY OPERATIONAL.
14. CLEANING DURING PLUMBING WORK: THE MECHANICAL ROOM AND ROOMS WHERE WORK WILL BE DONE TO MINIMIZE DISTURBANCE IN THE BUILDINGS. WORKERS ARE TO USE PATHWAYS AND FACILITIES AGREED UPON WITH THE DISTRICT DESIGNEE IN WRITING. THE AREA OUTSIDE THE BUILDING WHERE CUTTING, WELDING OR STORAGE IS ALLOWED IS TO BE FENCED AT ALL TIMES. THE CONTRACTOR WILL ON A DAILY BASIS CLEAN THE GROUNDS AND THE BUILDING OF ANY DEBRIS OR GARBAGE GENERATED BY THEIR WORK.

DAMAGE TO WALLS AND/OR CEILINGS DURING YOUR SCHEDULED WORK

1. CONTRACTORS NOT TO DAMAGE EXISTING WALLS THAT ARE TO REMAIN. THIS INCLUDES WALLS WHERE ONLY A PORTION OR SIDE OF THE WALL IS TO REMAIN AND THE OTHER SIDE OF WALLS IS TO BE MODIFIED OR REPLACED. CONTRACTOR IS RESPONSIBLE FOR REPAIR TO DAMAGE WALLS AND TO ANY PORTION OF WALLS THAT ARE EXISTING TO REMAIN, EVEN IF NOT SPECIFICALLY MARKED AS SUCH.
2. CONTRACTOR IS RESPONSIBLE FOR REPAIR TO DAMAGE CEILINGS AND TO ANY PORTION OF CEILINGS THAT ARE EXISTING TO REMAIN, EVEN IF NOT SPECIFICALLY MARKED AS SUCH

CONTRACTORS' COORDINATION NOTE:

ALL CONTRACTORS ARE REQUIRED TO REVIEW THE CONTRACT DRAWINGS FOR ALL TRADES AND DETERMINE NECESSARY COORDINATION BETWEEN TRADES PRIOR TO BIDDING. ANY DISCREPANCIES, COMMENTS, OR QUESTIONS ARE TO BE SUBMITTED TO THE ENGINEER BY RFI.

REMOVAL AND REINSTALLATION OF ACOUSTIC DROP CEILINGS:

2

EACH CONTRACTOR SHALL PROVIDE THEIR OWN CUTTING, PATCHING, REMOVALS AND REINSTALLATIONS AS REQUIRED TO COMPLETE THEIR OWN WORK.

UNLESS OTHERWISE NOTED ON DRAWINGS, EACH CONTRACTOR IS RESPONSIBLE TO REMOVE DROP CEILING TILES/GRIDS WHEN REQUIRED. REINSTALL TILES/GRIDS WHEN WORK IS COMPLETE OR AS REQUESTED BY THE DISTRICT. REPLACE DAMAGED TILES/GRID COMPONENTS.

UNLESS OTHERWISE NOTED ON DRAWINGS, EACH CONTRACTOR SHALL BE REQUIRED TO DISCONNECT, CATEGORIZE, AND SAFELY STORE ITEMS SUCH AS LIGHTING, CEILING DEVICES, SECURITY CAMERAS, ETC. AS REQUIRED TO COMPLETE THEIR WORK. REINSTALL AND CONFIRM PROPER FUNCTION WHEN WORK IS COMPLETE OR AS REQUESTED BY THE DISTRICT.

IT IS A VIOLATION OF THE LAW FOR ANY PERSON UNLESS HE IS ACTING UNDER THE DIRECTION OF A LICENSED PROFESSIONAL ENGINEER TO ALTER THIS DRAWING IN ANY WAY. IF ANY ALTERATIONS ARE MADE, THE ENGINEER PREPARING THE ALTERATION SHALL AFFIX TO THE DRAWING ALONG WITH A DESCRIPTION OF THE ALTERATION, THE SIGNATURE AND SEAL. COPYRIGHT © 2019

ENGINEER:
Eisenbach & Ruhnke Engineering, P.C.
291 Genesee Street – Utica, NY 13501
Ph.315-720-1616 Fax.315-720-8360
www.erengpc.com

FULLER D'ANGELO P.C.
ARCHITECTS PLANNERS
48 KNOLLWOOD ROAD
ELMSFORD NEW YORK 10523
TEL 914.592.6666
FAX 914.592.1717
WWW.FULLERDANGELO.COM
Copyright 2020 All Rights Reserved by FULLER & D'ANGELO P.C.
ITG Larson, Inc.
155 Lafayette Ave
White Plains, NY 10603

ZANGRILLI ENGINEERING
310 GREELEY BOULEVARD
WHITESBORO, NEW YORK 13492
(315) 736-7611

ENGINEER STAMP:

STATE OF NEW YORK · JACK EISENBACH · LICENSED PROFESSIONAL ENGINEER · NO. 059445

YONKERS PUBLIC SCHOOLS
ROOF REPLACEMENT AND SELECT INTERIOR UPGRADES - PART 3 OF ROOF HEATING PLANT, WINDOW REPLACEMENT & INTERIOR UPGRADES
Martin Luther King Elementary School
135 Locust Hill Avenue, Yonkers N.Y. 10701
S.E.D.# 66-23-00-01-0-233-009 (MAIN BUILDING)
S.E.D.# 66-23-00-01-0-322-002 (ANNEX BUILDING)

E&R PROJECT NO.	Y19MLK01
YPS NO.	10875
BID ADDENDUM 2	01/26/2024
BID SET	12/07/2023
REVISION	DATE
DRAWN BY	
CHECKED BY	JIE
SHEET SIZE	30"x42"
SCALE	AS SHOWN

SHEET TITLE
ABBREVIATIONS AND SYMBOLS

SHEET NO.
P-001

FILE PATH – N:\ – PROJECT DIRECTORIES\Yonkers Public Schools\Martin Luther King School\Y19MLK01 CIP# 10875 YPS MLK\CAD\Part3.Interior\y19mlk01_p001.dwg

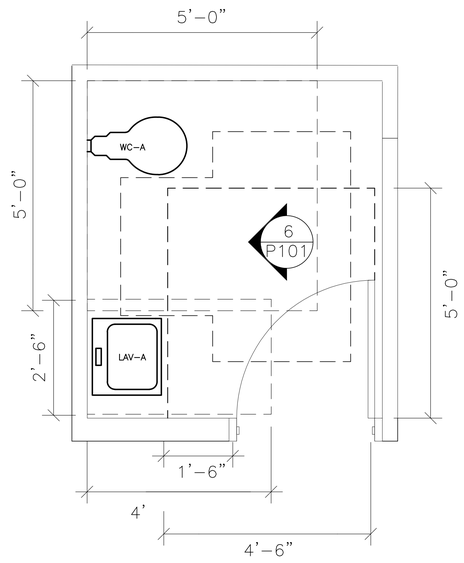

3 NEW BATHROOM DETAIL ADA GUIDELINES
SCALE: 3/4"=1'-0"

NOTE: MEASUREMENTS PROVIDED ARE FOR REFERENCE ONLY AND ARE EITHER APPROXIMATED OR ADAPTED FROM ADA 2010 STANDARDS. CONTRACTORS SHALL VERIFY MEASUREMENTS AND CONDITIONS BEFORE BEGINNING WORK AND SHALL SPECIFY DISCREPANCIES TO THE ENGINEER IN WRITING.

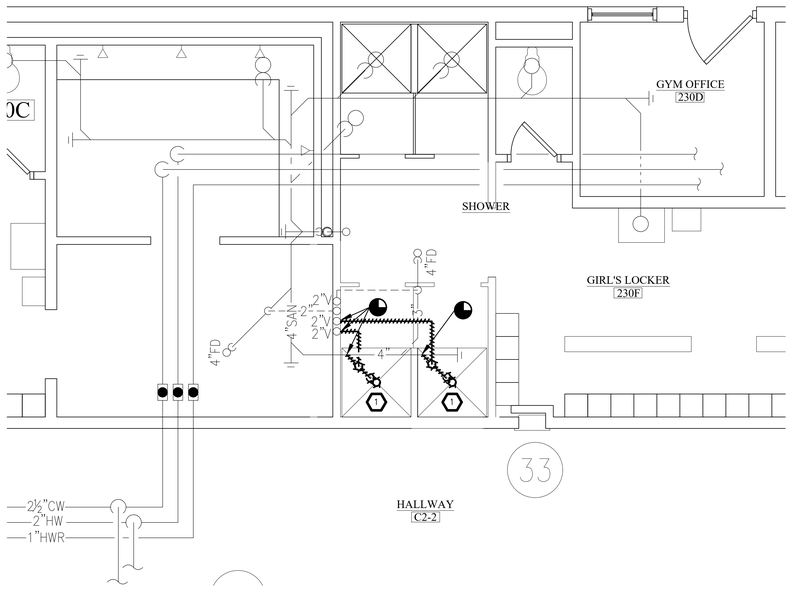

2 FIRST FLOOR NEW BATHROOM - DEMOLITION
SCALE: 3/8"=1'-0"

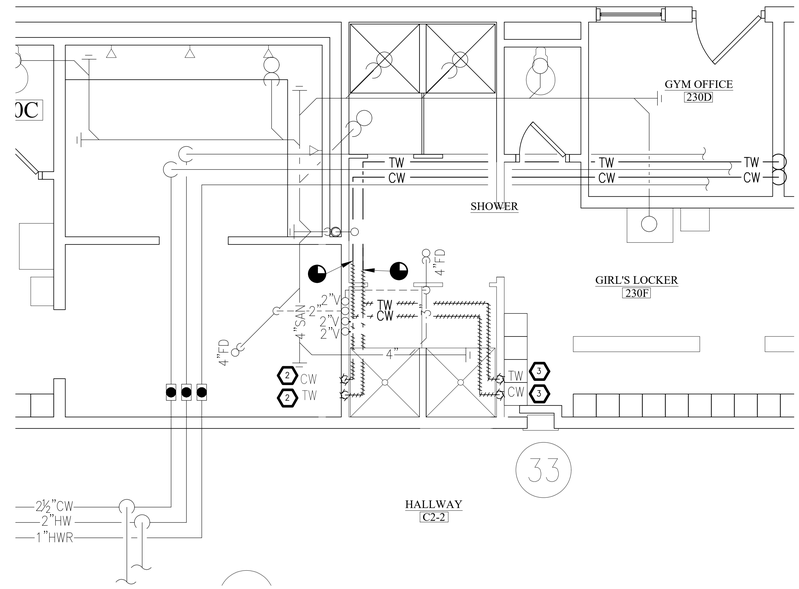

1 SECOND FLOOR NEW BATHROOM - DEMOLITION
SCALE: 3/8"=1'-0"

KEYED NOTES – REMOVALS:

1. REMOVE EXISTING FLOOR DRAINS BACK TO MAIN SANITARY LINE. CAP AND SEAL AT THE MAIN SANITARY LINE TO PREVENT ANY LEAKS. VERIFY EXACT LOCATION AND SIZE IN FIELD. REMOVE ADDITIONAL EXISTING FLOOR DRAINS IN THE SHOWER AREA THAT WILL INTERFERE WITH WORK INDICATED ON A103 AND A104. FIELD VERIFY.
2. REMOVE SHOWER HEAD, SHOWER CONTROLS, AND A PORTION OF TW AND CW LINES TO REUSE LINES IN NEW WORK. REFER TO NEW WORK BEFORE STARTING DEMO. VERIFY PIPE LOCATIONS AND MEASUREMENTS IN FIELD AND REPORT DISCREPANCIES TO ENGINEER.
3. REMOVE SHOWER HEAD, SHOWER CONTROLS, AND A PORTION OF TW AND CW LINES AND CAP AND SEAL.
4. COORDINATE REMOVALS WITH GC AND MECH CONTRACTORS AS PLUMBING DEMO SHOULD OCCUR BEFORE NEW MATERIALS ARE INSTALLED BY THESE CONTRACTORS.

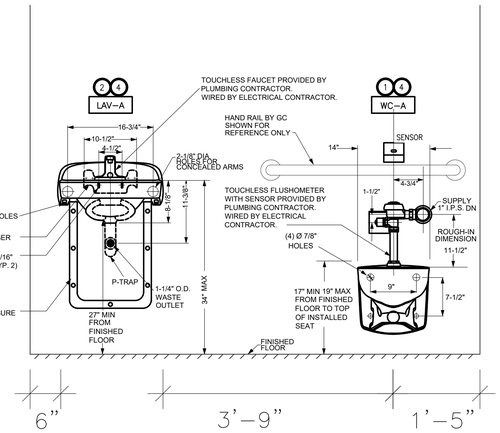

6 NEW BATHROOM ELEVATION
SCALE: NONE

NOTE: MEASUREMENTS PROVIDED ARE FOR REFERENCE ONLY AND ARE EITHER APPROXIMATED, ADAPTED FROM ADA 2010 STANDARDS, OR PROVIDED BY THE MANUFACTURER. CONTRACTORS SHALL VERIFY MEASUREMENTS AND CONDITIONS BEFORE BEGINNING WORK AND SHALL SPECIFY DISCREPANCIES TO THE ENGINEER IN WRITING.

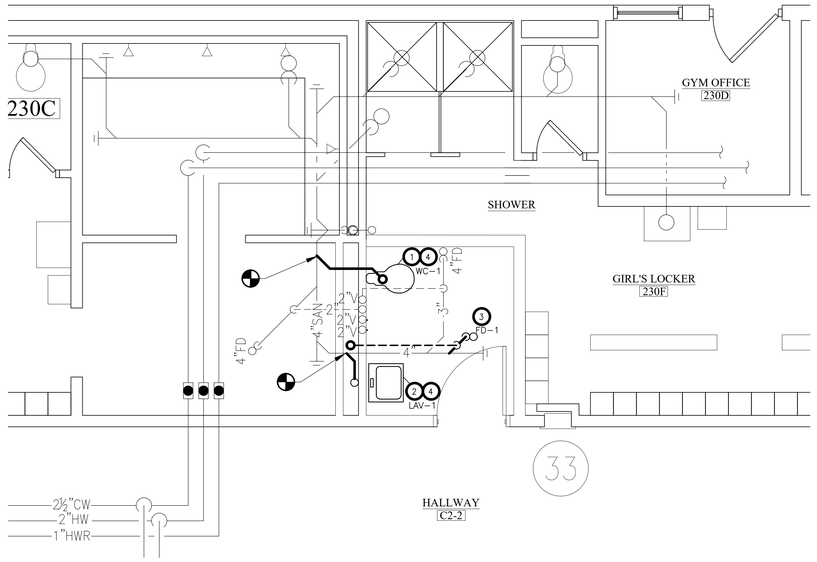

5 FIRST FLOOR NEW BATHROOM - NEW WORK
SCALE: 3/8"=1'-0"

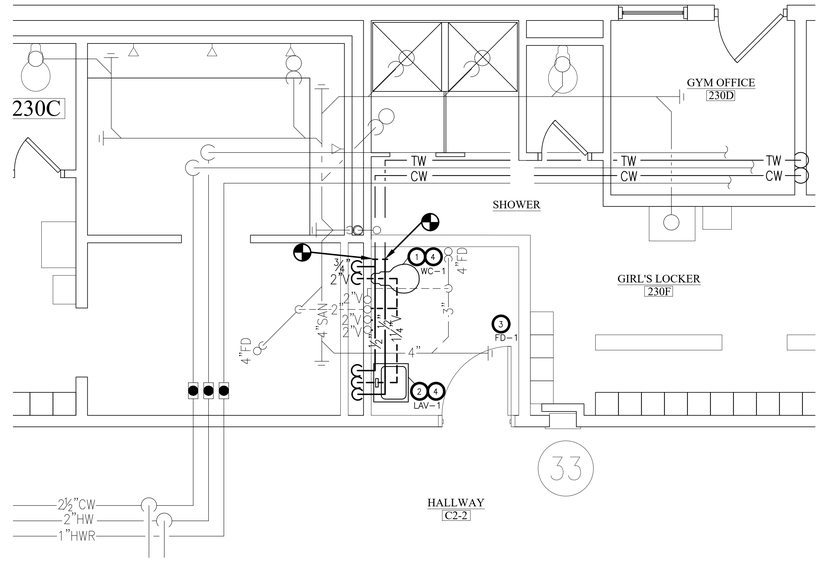

4 SECOND FLOOR NEW BATHROOM - NEW WORK
SCALE: 3/8"=1'-0"

KEYED NOTES – NEW WORK:

1. PROVIDE WALL MOUNTED WATER CLOSET WC-A, WITH FLUSHVALVE, SEAT, AND ASSOCIATED TO COMPLY WITH ADA 2010 STANDARDS. VERIFY MEASUREMENTS IN FIELD. CONNECT TO EXISTING CW LINE AND SANITARY LINE. PROVIDE NEW CARRIER. COORDINATE BLOCKING WITH GC. SEE P-500, A-103, AND A-104 FOR MORE INFORMATION.
2. PROVIDE LAVATORY LAV-A, WITH FAUCET, P-TRAP, ENCLOSURE AND ASSOCIATED TO COMPLY WITH ADA 2010 STANDARDS. VERIFY MEASUREMENTS IN FIELD. CONNECT TO EXISTING TW LINE, CW LINE, AND SANITARY LINE. PROVIDE NEW CARRIER. COORDINATE BLOCKING WITH GC. SEE P-500, A-103, AND A-104 FOR MORE INFORMATION.
3. PROVIDE NEW FLOOR DRAIN WITH TRAP GUARD BY PROVENT SYSTEMS. PROVIDE WITH CLEAN-OUT ACCESS AND TIE INTO EXISTING SANITARY LINE. SEE P-500, A-103, AND A-104 FOR MORE INFORMATION.
4. PROVIDE WATER SHUT OFFS WITH REMOVABLE HANDLES FOR WC-A AND LAV-A. PROVIDE WATER HAMMER ARRESTORS AND SUPPORT AS NECESSARY. PROVIDE FIRE STOPPING AT WALL PENETRATIONS. EXAMINE NEW AND EXISTING PIPING AND SEAL TO PROTECT AGAINST LEAKS. PROVIDE PIPING AND ASSOCIATED NEEDED TO ROUTE AND CONNECT NEW FIXTURES TO EXISTING PIPING AND VENTS. COORDINATE WITH ELECTRICAL DRAWINGS.

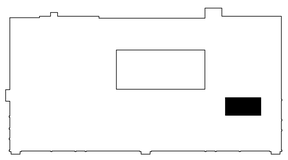

KEY-PLAN
SCALE: NONE

IT IS A VIOLATION OF THE LAW FOR ANY PERSON, UNLESS HE IS ACTING UNDER THE DIRECTION OF A LICENSED ARCHITECT, ENGINEER OR LAND SURVEYOR, TO ALTER ANY ITEM ON THIS PLAN. ANY LICENSEE WHO ALTERS THIS PLAN IS REQUIRED TO AFFIX HIS/HER SEAL TO THE DRAWING AND, ALONG WITH A DESCRIPTION OF THE ALTERATION, THE SIGNATURE AND DATE. COPYRIGHT © 2019

ENGINEER:
Eisenbach & Ruhnke Engineering, P.C.
291 Genesee Street – Utica, NY 13501
Ph.315-735-1916 Fax.315-735-6360
www.erengpc.com

FULLER D'ANGELO P.C.
ARCHITECTS PLANNERS
48 KNOLLWOOD ROAD
ELMSFORD NEW YORK 10523
TEL 914.592.4444
FAX 914.592.1717
WWW.FULLERDANGELO.COM
Copyright 2020 All Rights Reserved by FULLER & D'ANGELO P.C.
ITG Larson, Inc.
155 Lafayette Ave
White Plains, NY 10603

ZANGRILLI ENGINEERING
350 ORISKANY BOULEVARD
WHITESBORO, NEW YORK 13492
(315) 790-7811

ENGINEER STAMP:
STATE OF NEW YORK · JACK EISENBACH · No. 059446 · LICENSED PROFESSIONAL ENGINEER

YONKERS PUBLIC SCHOOLS
ROOF REPLACEMENT AND SELECT INTERIOR UPGRADES - PART 3 OF ROOF HEATING PLANT, WINDOW REPLACEMENT & INTERIOR UPGRADES
Martin Luther King Elementary School
135 Locust Hill Avenue, Yonkers N.Y. 10701
S.E.D.# 66-23-00-01-0-233-009 (MAIN BUILDING)
S.E.D.# 66-23-00-01-0-322-602 (ANNEX BUILDING)

E&R PROJECT NO.	Y19MLK01
YPS NO.	10875
2 BID ADDENDUM	1–26–2024
BID SET	**12/07/2023**
REVISION	DATE
DRAWN BY	
CHECKED BY	JJE
SHEET SIZE	30"x42"
SCALE	AS SHOWN

SHEET TITLE

PARTIAL SECOND FLOOR PLAN - DEMOLITION AND NEW WORK

SHEET NO.

P-101

FILE PATH - N:\1 - PROJECT DIRECTORIES\Yonkers Public Schools\Martin Luther King School\Y19MLK01 DIR# 10875 YPS MLK\CAD\Part3\Interior\y19mlk01_p101.dwg

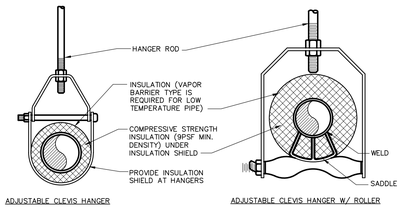

ADJUSTABLE CLEVIS HANGER

ADJUSTABLE CLEVIS HANGER W/ ROLLER

MAXIMUM PIPE/TUBING SUPPORT SPACING								
SIZE IN.	THRU 3/4	1	1 1/4	1 1/2	2	2 1/2	3	4
PIPE FT.	6	6	6	6	6	6	6	6
TUBING FT.	6	6	6	6	6	6	6	6

NOTE:
1. FOR TRAPEZE HANGER TAKE SPACING OF SMALLEST SIZE ON TRAPEZE.

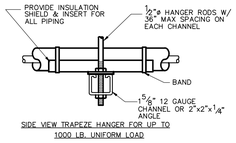

SIDE VIEW TRAPEZE HANGER FOR UP TO 1000 LB. UNIFORM LOAD

2 PIPE SUPPORT DETAIL
SCALE: NONE

FIXTURE AND EQUIPMENT CONNECTION SCHEDULE

DESIGNATION	DESCRIPTION	COLD WATER	HOT WATER	WASTE OR SANITARY	VENT	CARRIERS & ACCESSORIES	NOTES
WC-A	WATER CLOSET	3/4"	--	4"	2"	YES	NOTES 1,4,5
LAV-A	LAVATORY	1/2"	1/2"	1-1/4"	1-1/4"	YES	NOTES 2,4,5
FD-A	FLOOR DRAIN	--	--	3"	2"	--	NOTE 3,5

NOTES:
1. WALL MOUNTED WATER CLOSET AMERICAN STANDARD AFWALL 3351.101 WITH 5901.110 SEAT AND SLOAN ROYAL 111-1.6 FLUSHOMETER INSTALLED PER ADA 2010 STANDARDS. CARRIER MODEL JR SMITH 0210
2. WALL MOUNTED LUCERNE LAVATORY AMERICAN STANDARD 0355.012, FAUCET CHICAGO 802-VE2805-665 ADA COMPLIANT PROVIDE STAINLESS STEEL BRASSCRAFT FLEXIBLE SUPPLIES CW, TW, AND SHUT-OFF VALVES WITH REMOVABLE HANDLES. CARRIER MODEL JR SMITH 0700. PROVIDE CHINA WHITE TRUEBRO LAV SHIELD ENCLOSURE 2018-AS-L1. LAVATORY AND ENCLOSURE MUST BE BARRIER FREE FOR WHEELCHAIRS AND INSTALLED PER ADA 2010 STANDARDS.
3. FLOOR DRAIN JR SMITH 2010-B WITH TRAP GUARD BY PROVENT SYSTEMS
4. PLUMBING FIXTURES TO BE PROVIDED WITH SHUT-OFF VALVES.
5. COORDINATE WITH AND REFER TO DRAWINGS A-103, A-104, AND E-102 FOR MORE INFORMATION.

INSULATION SCHEDULE

TYPE	EQUIPMENT OR SYSTEM SERVED	INSULATION CLASS (a)			JACKETING CLASS (b)			THICKNESS (IN) NOMINAL PIPE SIZE (IN)				
		INTERIOR CONCEALED	INTERIOR EXPOSED	EXTERIOR	INTERIOR GENERAL	EQUIPMENT ROOMS	EXTERIOR	<1"	1"-<1½"	1½"- <4"	4 "- <8"	>8 & UP
A	DCW, COOLING COIL CONDENSATE	FE	--	--	0	--	--	0.5	0.5	1.0	1.0	1.0
		--	FE	--	--	0	--	0.5	0.5	1.0	1.0	1.0
B	DHW/ DHWR	FG	--	--	1	--	--	1.5	1.5	2	2	2
		--	FG	--	--	1	--	1.5	1.5	2	2	2
C	IW, SAN, CW EXTERIOR	--	--	--		--	--					
		--	--	FG	--	--	2	1.5	1.5	1.5	1.5	1.5

(a) FG -- FIBROUS GLASS
FE -- FLEXIBLE ELASTOMERIC
UR -- URETHANE
CS -- CALCIUM SILICATE
FR -- FIRE RATED

(b) 0 -- NONE
1 -- ALL SERVICE
2 -- POLYVINYL CHLORIDE
3 -- CANVAS
4 -- POLYVINYL CHLORIDE

(d) BLANKET

(e) RIGID BOARD

ALL INSULATION TO COMPLY WITH 2015 NYS ENERGY CONSERVATION CONSTRUCTION CODE

IT IS A VIOLATION OF THE LAW FOR ANY PERSON UNLESS HE IS ACTING UNDER THE DIRECTION OF A LICENSED ARCHITECT OR ENGINEER TO ALTER ANY ITEM ON THIS PLAN IN ANY WAY. IF ANY ITEM IS ALTERED, AFFIXED ALONG WITH A DESCRIPTION OF THE ALTERATION, THE SIGNATURE AND SEAL. COPYRIGHT © 2019

ENGINEER:
Eisenbach & Ruhnke Engineering, P.C.
291 Genesee Street - Utica, NY 13501
Ph.315-735-1916 Fax.315-735-8360
www.erengpc.com

FULLER D'ANGELO P.C.
ARCHITECTS PLANNERS
48 KNOLLWOOD ROAD
ELMSFORD NEW YORK 10523
TEL 914.592.4444
FAX 914.592.1717
WWW.FULLERDANGELO.COM
Copyright 2020 All Rights Reserved by FULLER & D'ANGELO P.C.

ITG Larson,Inc.
155 Lafayette Ave
White Plains, NY 10603

ZANGRILLI ENGINEERING
300 CROSSWAYS BOULEVARD
WHITESBORO, NEW YORK 13492
(315) 736-7811

ENGINEER STAMP:

YONKERS PUBLIC SCHOOLS
ROOF REPLACEMENT AND SELECT INTERIOR UPGRADES - PART 3 OF ROOF HEATING PLANT, WINDOW REPLACEMENT & INTERIOR UPGRADES
Martin Luther King Elementary School
135 Locust Hill Avenue, Yonkers N.Y. 10701
S.E.D.# 66-23-00-01-0-233-009 (MAIN BUILDING)
S.E.D.# 66-23-00-01-0-322-502 (ANNEX BUILDING)

E&R PROJECT NO.	Y19MLK01
YPS NO.	10875
2 BID ADDENDUM	1-26-2024
BID SET	**12/07/2023**
REVISION	DATE
DRAWN BY	
CHECKED BY	JE
SHEET SIZE	30"x42"
SCALE	AS SHOWN

SHEET TITLE
SCHEDULES AND DETAILS

SHEET NO.
P-500

FILE PATH - N:\1 - PROJECT DIRECTORIES\Yonkers Public Schools\Martin Luther King School\Y19MLK01 DIR# 10875 YPS MLK\CAD\Part3.Interior\y19mlk01p500.dwg

MARTIN LUTHER KING Jr. ACADEMY

135 LOCUST HILL AVE
YONKERS, NY 10701

SECURITY UPDATE PROJECT

SECURITY DRAWING LIST

SE-000 COVER SHEET / LEGEND & INDEX

FLOOR PLANS

SE-100 SECURITY UPDATE PROJECT - SITE
SE-101 SECURITY UPDATE PROJECT - FIRST FLOOR
SE-102 SECURITY UPDATE PROJECT - SECOND FLOOR
SE-103 SECURITY UPDATE PROJECT - THIRD FLOOR
SE-104 SECURITY UPDATE PROJECT - FOURTH FLOOR

CLOSET DETAILS

SE-300 CLOSET ELEVATIONS - IDF-1 / IDF-2 / IDF-4
SE-301 CLOSET ELEVATIONS - MDF
SE-302 CLOSET ELEVATIONS - IDF-3
SE-303 CCTV ONE LINE DIAGRAM

TYPICALS

SE-701 BURGLAR & ACCESS OVERALL SYSTEMS INTERFACES - ONE LINE
SE-702A ULTRA SE TYPICAL WIRING DIAGRAM FOR 16 CR DOORS W/ MOTION REX - LSP
SE-702B ULTRA SE TYPICAL WIRING DIAGRAM FOR 16 CR DOORS W/ BUILT-IN REX - LSP
SE-703 SECURITY EQUIPMENT DETAIL 1- (DOOR TYPICALS)
SE-703A SECURITY EQUIPMENT DETAIL 1A- (DOOR TYPICALS)
SE-703B SECURITY EQUIPMENT DETAIL 1B- (DOOR TYPICALS)
SE-704 SECURITY EQUIPMENT DETAIL 2- (ACCESS DEVICE TYPICALS)
SE-705 SECURITY EQUIPMENT DETAIL 3- (ILDA DEVICE TYPICALS)
SE-705A SECURITY EQUIPMENT DETAIL 4- (BURG DEVICE TYPICALS)
SE-706 SECURITY EQUIPMENT DETAIL 5- (CCTV TYPICALS)

REFERENCE DEVICE ATTRIBUTE LEGEND

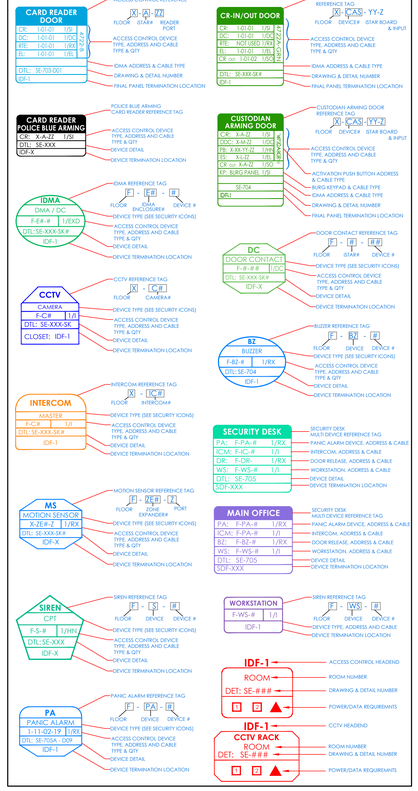

GENERAL NOTES

1. DRAWINGS AND DIVISION 28 DEFINITIONS: YOU ARE THE SECURITY ELECTRICAL CONTRACTOR ("SEC") AKA "CONTRACTOR". THE BASE BUILDING ELECTRICAL CONTRACTOR IS KNOWN AS "EC". OTHER THAN OWNER PROVIDED ELECTRONIC CONTROLLERS AND EQUIPMENT, ALL OTHER SECURITY SYSTEM INSTALLATION WORK IS PART OF YOUR WORK. ALL ITEMS MENTIONED IN THE DIVISION 28 SPECIFICATIONS ARE ALSO PART OF THIS PACKAGE AND INCLUDED IN YOUR SCOPE OF WORK AS WELL.
2. GENERAL NOTES SHALL APPLY TO ALL DRAWINGS.
3. WORK TO COMPLY WITH ALL APPLICABLE LOCAL CODES, REGULATORY AGENCIES, INCLUDING, BUT NOT LIMITED TO, NEC, OSHA, AND OTHERS.
4. THE SEC SHALL BE RESPONSIBLE FOR SCHEDULING WITH BUILDING MANAGEMENT THE USE OF ELEVATOR OR OTHER HOISTING FACILITIES FOR HANDLING THE DELIVERY OF MATERIALS.
5. FIRE STOPPING OF ALL PENETRATIONS SHALL BE PROVIDED BY THE INSTALLING SEC AS REQUIRED BY CODE.
6. THESE DRAWINGS ARE DIAGRAMMATIC IN NATURE, AND FINAL SYSTEM CONDUITS AND CONDUCTOR LAYOUTS SHALL BE PROVIDED BY THE SEC IN ACCORDANCE WITH THE MANUFACTURER'S APPROVED EQUIPMENT, CONDUIT, AND WIRING SHOP DRAWINGS, AND FIELD CONDITIONS.
7. THE SEC MUST COORDINATE WITH THE DEVICE INSTALLATION DETAILS AND ENSURE THAT DEVICE BACKBOXES ARE APPROPRIATE PER THE FINAL APPROVED SHOP DRAWING. ON A LOCATION-BY-LOCATION BASIS, AND MEET ARCHITECTURAL REQUIREMENTS SURFACE MOUNTING IS ONLY APPROVED IF THERE IS NO OTHER PATHWAY OPTION. NO SURFACE MOUNTING IS APPROVED ON ANY DRYWALL.
8. PROVIDE APPROPRIATE METALLIC RACEWAY FOR THE SECURITY SYSTEM AS NEEDED IN ACCORDANCE WITH THE NATIONAL ELECTRIC CODE AND SO AS NOT TO EXCEED 40% CONDUIT FILL. WHEN USING SURFACE MOUNTED WIREMOLD, BACK BOX DEPTH SHOULD NOT EXCEED THE ABSOLUTE MINIMUM DEPTH REQUIRED FOR THE DEVICE. FOR EXAMPLE, CARD READERS BACK BOX CANNOT EXCEED ½" IN DEPTH.
9. UNLESS OTHERWISE NOTED, THE SEC SHALL PROVIDE ALL 120/220VAC AS REQUIRED FOR THE SECURITY SYSTEM. FINAL 120 VAC TERMINATIONS IN THE SECURITY EQUIPMENT SHALL BE PERFORMED BY THE SEC AS WELL.
10. THE SEC SHALL PROVIDE AND INSTALL ALL INTERCONNECTING CONDUITS AND RACEWAYS INSIDE THE SECURITY EQUIPMENT AND TERMINATE ALL WIRES AS SHOWN IN THIS DRAWING SET.
11. UNLESS OTHERWISE NOTED, THE SEC SHALL PROVIDE AND INSTALL ALL CABLE PASS-THROUGH HOLES IN HELLWORK.
12. THE SEC SHALL PROVIDE AND INSTALL ALL OVERHEAD CABLE SUPPORTED BY PANDUIT J-HOOKS, CABLE TRAYS, OR EQUIVALENT. CABLE SHALL NOT BE SUPPORTED BY CEILING GRID, DUCTWORK, SPRINKLER PIPES, ELECTRICAL CONDUIT OR GAS PIPES.
13. THE SEC TO PROVIDE GROUNDING OF ALL ELECTRONICS EQUIPMENT, AT MDF/IDF. ON THE PLYWOOD BACKBOARD, USE GROUND BAR. COORDINATE WITH GENERAL CONTRACTOR FOR NEAREST GROUNDING LOCATION.
14. THE SEC SHALL PREP AND WIRE ALL DOORS FOR ELECTRIFIED DOOR HARDWARE. THIS INCLUDES MAGNETIC LOCKS, ELECTRIC LOCKS, DOOR FRAMES FOR ELECTRIC STRIKES, HOLES FOR DOOR CONTACTS AND MAGNETIC LOCK ASSEMBLIES.
15. THESE DRAWINGS INDICATE THE GENERAL INTENT OF WORK AND ARE NOT INTENDED TO INDICATE OR DESCRIBE ALL THE WORK REQUIRED BY THE SEC FOR THE FULL PERFORMANCE AND COMPLETION OF THE CONTRACT.
16. ALL CONDUIT SHALL BE DEBURRED, CLEANED, CAPPED, TAGGED, AND PROVIDED WITH PULL WIRES AND BRUSHINGS. WHERE CONDUITS OR WIREWAYS PASS THROUGH FIRE RATED ASSEMBLIES, THE PENETRATIONS SHALL BE FIRE- STOPPED.
17. PRIOR TO SYSTEM TURN-ON, THE INSTALLING SECURITY CONTRACTOR SHALL REVIEW THE INSTALLATION OF ALL INSTALLED DEVICES WITH OWNER'S REP TO VERIFY CORRECT INSTALLATION & PROPER FUNCTIONING.
18. AT THE TIME OF ACCESS CONTROL SYSTEM TURN ON, THE SEC SHALL PROVIDE THE SAME PERSONNEL WHO PERFORMED & SUPERVISED THE WORK TO TROUBLESHOOT, TEST THE INSTALLATION AND REMEDY ALL RELATED PUNCH LIST ITEMS FOR FINAL COMMISSIONING.
19. THE SEC SHALL ADJUST CAMERA VIEWS TO OWNER'S SATISFACTION TILL FINAL ACCEPTANCE.
20. CLIENTS FIRE ALARM CONTRACTOR SHALL PROVIDE A SET OF NORMALLY CLOSED (N/C) CONTACTS TO RELEASE ON GENERAL ALARM AND BE CONNECTED BY SEC.
21. THE SEC IS RESPONSIBLE FOR PROVIDING A COMPLETE AND ACCURATE SET OF AS-BUILT DRAWINGS.
22. ALL WIRES TO BE MACHINE LABELED VIA SELF LAMINATING LSL-77 TAGS OR SIMILAR. PROVIDE FOR OWNER'S REP REVIEW PRIOR TO USE
23. SECURITY SCREWS TO BE USED ON ALL DEVICES TO MAINTAIN SYSTEM'S INTEGRITY

POWER REQUIREMENTS

1	**POWER (EMERGENCY CIRCUIT)** CONTRACTOR TO PROVIDE A HARD WIRED CONNECTION TO A 120 VAC 20A EMERGENCY CIRCUIT DEDICATED TO SECURITY IN EACH RISER LOCATION WITHIN A 4"x4" BOX SURFACE MOUNTED 18" AFF WITH WIRE ENDS TERMINATED AND INSULATED WITH WIRE NUTS.
2	**POWER (NON-EMERGENCY CIRCUIT)** CONTRACTOR TO PROVIDE A HARD WIRED CONNECTION TO A 120 VAC 20A NON-EMERGENCY CIRCUIT DEDICATED TO SECURITY IN EACH RISER LOCATION WITHIN A 4"x4" BOX SURFACE MOUNTED 18" AFF WITH WIRE ENDS TERMINATED AND INSULATED WITH WIRE NUTS.

SECURITY DEVICES LEGEND

CR	CARD READER	LR = LONG RANGE EL = ELEVATOR	BIO = BIOMETRIC BC = BARCODE
DDC	DOUBLE DOOR CONTACTS	R = RECESS S = SURFACE	DPDT = DOUBLE POLE DOUBLE THROW
DC	DOOR CONTACT	R = RECESS S = SURFACE	DPDT = DOUBLE POLE DOUBLE THROW
KP	BURG PANEL KEY PAD		
DO	ELECTRIFIED DOOR OPERATOR (PBO)		
OH	OVERHEAD DOOR CONTACT	DPDT = DOUBLE POLE DOUBLE THROW	
EL	ELECTRIC MORTISE LOCK	REX = REQUEST TO EXIT BUILT IN	
ML	ELECTROMAGNETIC LOCK		
ES	ELECTRIC STRIKE LOCK		
EOL	END OF LINE RESISTOR		
REX	REQUEST TO EXIT MOTION SENSOR		
ILDA	INTELLIGENT LOCAL DOOR ALARM (ILDA) - "D" CABLE		
CRB	ELECTRIC LOCKING CRASH BAR	REX = BUILT IN REQUEST TO EXIT	
MD LR	MOTION SENSOR (LONG RANGE) - "A" CABLE	MOTION SENSORS WILL BE WALL MOUNTED UNLESS MOTION SENSOR IS 360° CEILING TYPE	
MD SR	MOTION SENSOR (SHORT RANGE) - "A" CABLE		
BUZ	BUZZER		
TMP	TEMPERATURE SENSOR		
MON	VIDEO MONITOR		
ICM	INTERCOM	S=SUBSTATION M=MASTER	VS=VIDEO SUBSTATION VM=VIDEO MASTER
S	SIREN		
CAS	CUSTODIAL ARMING STATION		
ADA	ADA PUSHBUTTON DOOR RELEASE		
AO	AUTOMATIC DOOR OPERATOR		
	FIXED MINI DOME OUTDOOR VANDAL CAMERA		
	FIXED MINI DOME INDOOR CAMERA		
	PTZ DOME OUTDOOR CAMERA		
	PTZ DOME INDOOR CAMERA		
360°	360° OUTDOOR CAMERA		
360°	360° INDOOR CAMERA		

CABLE TYPE/IDENTIFICATION SCHEDULE

ID	MANUFACTURER	PART #	DESCRIPTION	CABLE TYPE
A	REMEE	4722A-AMZ	(SI) - COMPONENT 1: CARD READER-IN 1/PR (RS-485) SHIELDED 22AWG STRANDED 2 COND (LED/BZR) 22AWG STRANDED 2 COND (POWER) 20AWG STRANDED (SO) - COMPONENT 2: CARD READER-OUT 1/PR (RS-485) SHIELDED 22AWG STRANDED 2 COND (LED/BZR) 22AWG STRANDED 2 COND (POWER) 20AWG STRANDED (DC) - COMPONENT 3: DOOR CONTACT 2 COND - 22AWG STRANDED (EL) - COMPONENT 4: LOCK POWER 2 COND - 18AWG STRANDED (HN) - COMPONENT 5: HORN/STROBE 2 COND - 20AWG STRANDED	PLENUM
B	REMEE	4722B-AMZ	(SI) - COMPONENT 1: CARD READER-IN 1/PR (RS-485) SHIELDED 22AWG STRANDED 2 COND (LED/BZR) 22AWG STRANDED 2 COND (POWER) 20AWG STRANDED (RX-MO) - COMPONENT 2: REQUEST TO EXIT 4 COND - 2 COND - 22AWG (CONTACT) STRANDED 2 COND - 20AWG (POWER) STRANDED (DC) - COMPONENT 3:DOOR CONTACT 2 COND - 22AWG STRANDED (EL) - COMPONENT 4: LOCK POWER 2 COND - 18AWG STRANDED (HN) - COMPONENT 5: HORN/STROBE 2 COND - 20AWG STRANDED	PLENUM
EXO	REMEE	5465-AMZ	(RX-MO) - COMPONENT 2: REQUEST TO EXIT 4 COND - 2 COND - 22AWG (CONTACT) STRANDED 2 COND - 20AWG (POWER) STRANDED (DC) - COMPONENT 3:DOOR CONTACT 2 COND - 22AWG STRANDED (HN) - COMPONENT 5: HORN 2 COND - 20AWG STRANDED	PLENUM
SI	REMEE	5333-SI	CARD READER-IN 1/PR (RS-485) SHIELDED 22AWG STRANDED 2 COND (LED/BZR) 22AWG STRANDED 2 COND (POWER) 20AWG STRANDED	PLENUM
DC	REMEE	5333-DC	2 COND - 22AWG STRANDED-BARE COPPER	PLENUM
EL	REMEE	5333-EL	2 COND - 18AWG STRANDED-BARE COPPER	PLENUM
HN	REMEE	5333-SI	2 COND - 20AWG STRANDED-BARE COPPER	PLENUM
RX-MO	REMEE	5333-RX-MO	4 COND - 2 COND - 22AWG (CONTACT) STRANDED 2 COND - 20AWG (POWER) STRANDED	PLENUM
BR	PAIGE	P715SD	3 PAIR - 20AWG STRANDED-BARE COPPER, INDIVIDUALLY SHIELDED	BURIAL

ISSUED FOR ADDENDUM 2

ISSUED FOR:

DATE	COMMENTS
12/10/2019	FIRST SUBMISSION
12/13/2019	SECOND SUBMISSION - IDF-2 ADDED
7/9/2020	REV 4 - ADDITIONAL DEVICE PLACEMENT
5/24/2021	REV 5 - ADDITIONAL DEVICE PLACEMENT
5/24/2021	REV 6 - FOR CONSTRUCTION
12/12/2022	REV 8 - FOR BID
12/16/2022	ADDENDUM #1 - CARD READER ADD ⚠1

ITG Larson, INC.
155 Lafayette Ave
White Plains, NY 10603

This CAD set and all inventions, ideas, designs, details and methods shown here are the property of ITG Larson, Inc and may not be used, altered, reproduced, or distributed without ITG's written consent and permission.

PROJECT:
MARTIN LUTHER KING Jr. ACADEMY
135 LOCUST HILL AVE
YONKERS, NY 10701

TITLE:
COVER SHEET / LEGEND & INDEX

DESIGNED BY	DRAWN BY	CHECKED BY
XX	XX	XX

WORK ORDER NO: XXXXXX
DATE: 11/25/2019
SCALE: N.T.S.
S.A. NO: XXXXXX
DRAWING NO: SE-000

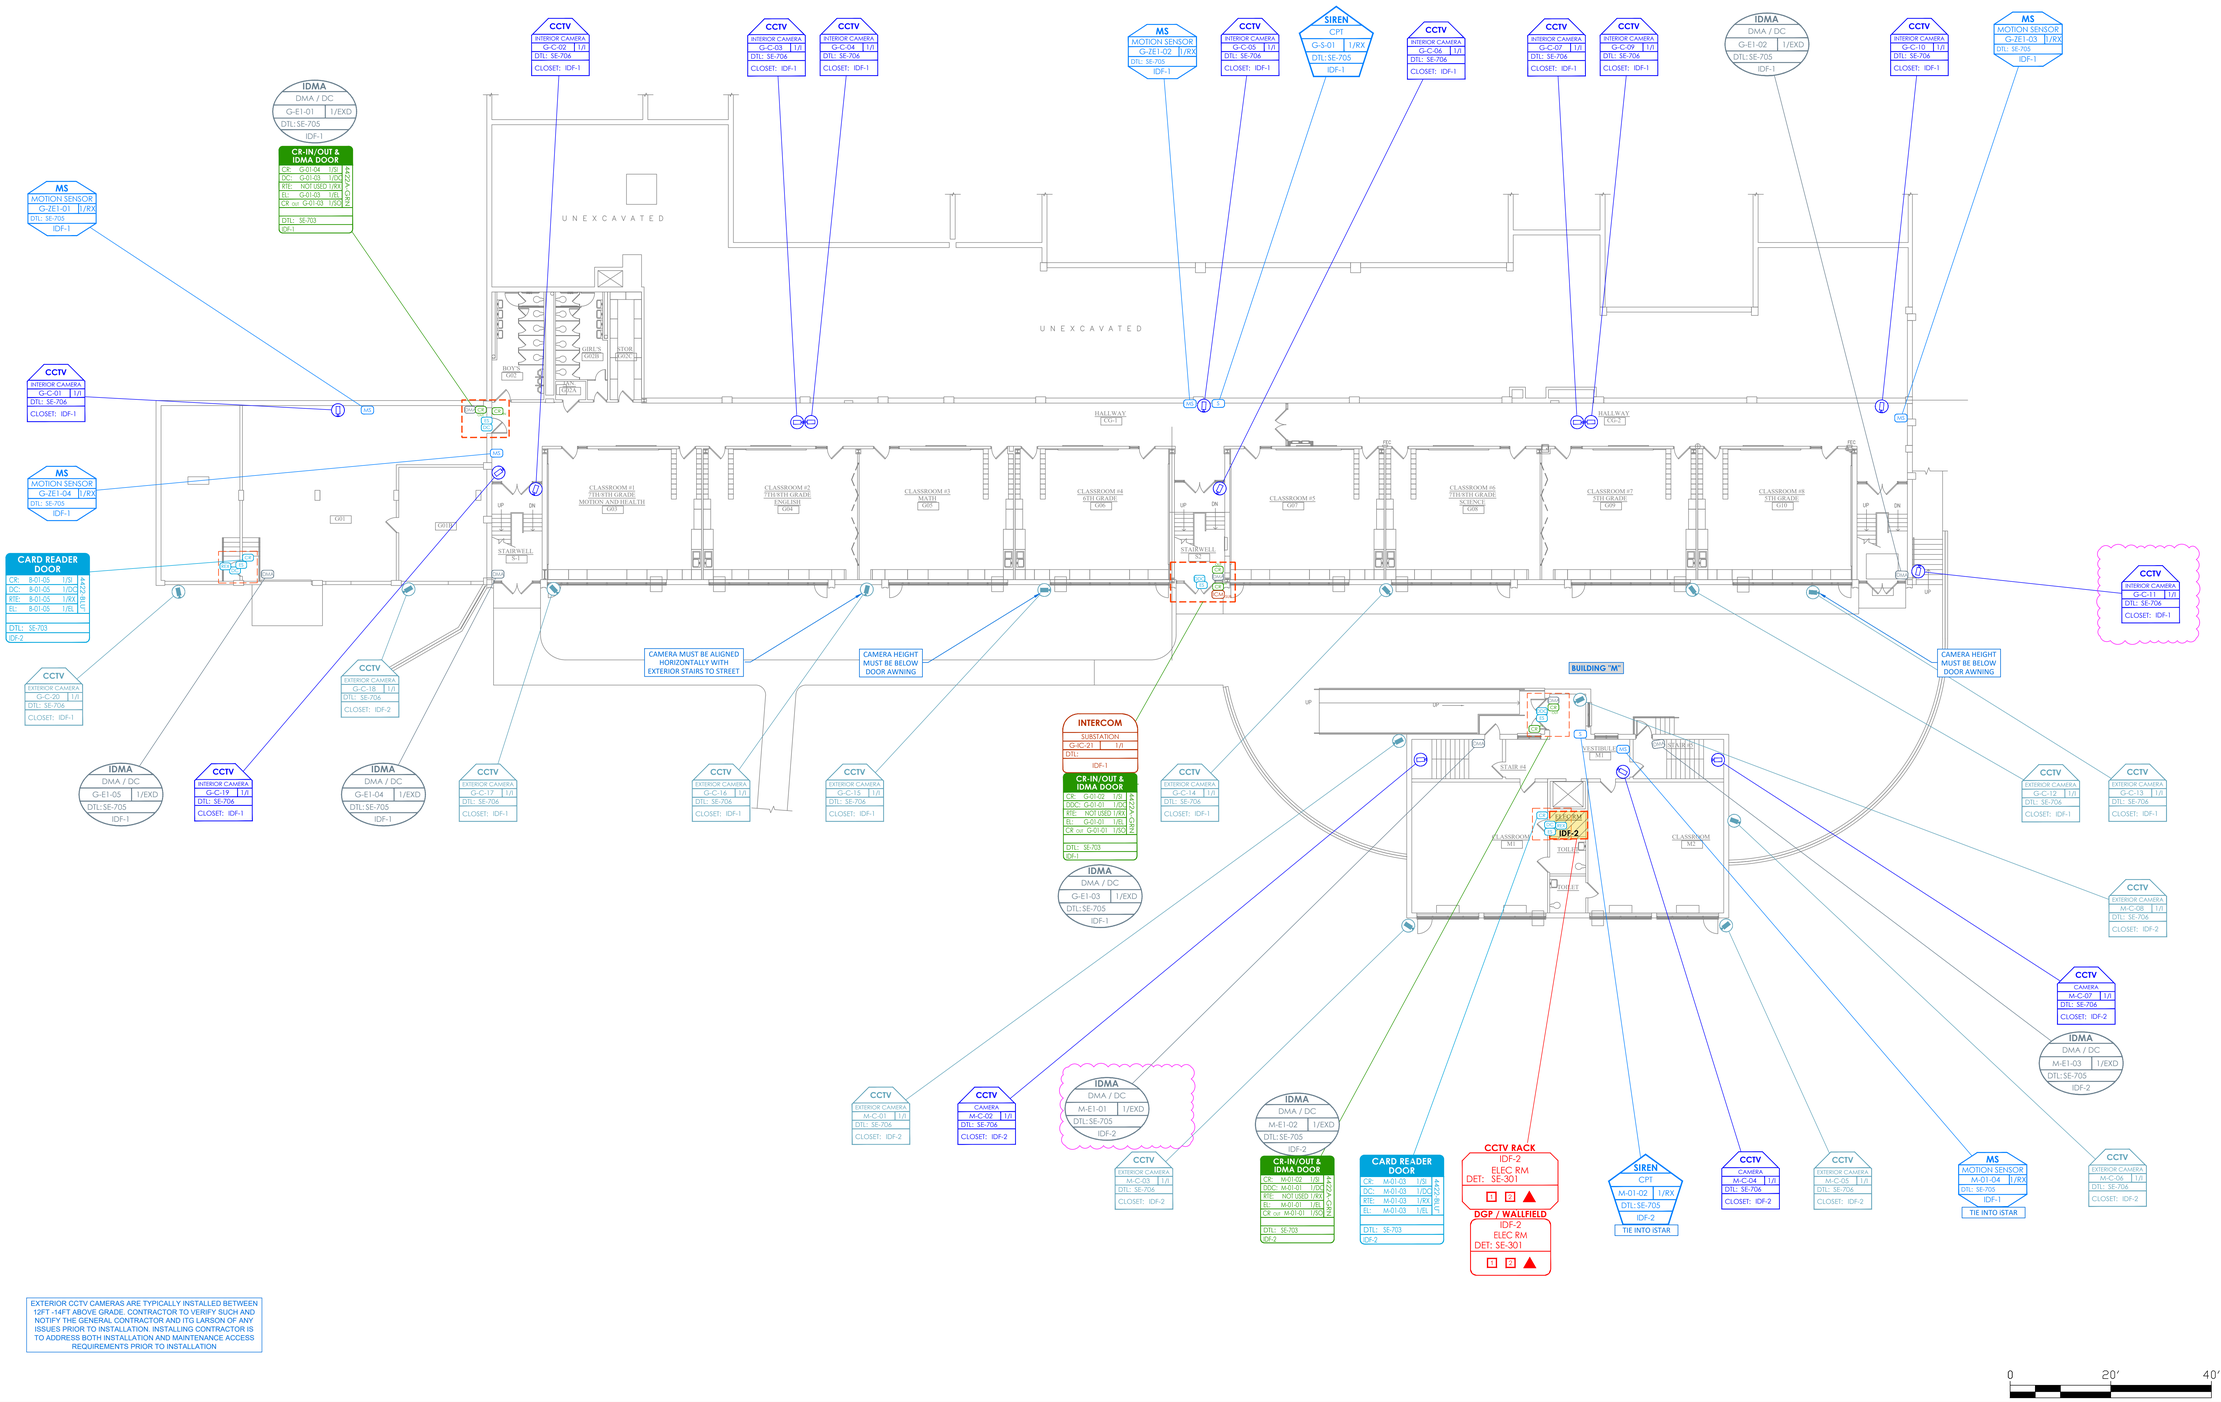

EXTERIOR CCTV CAMERAS ARE TYPICALLY INSTALLED BETWEEN 12FT -14FT ABOVE GRADE. CONTRACTOR TO VERIFY SUCH AND NOTIFY THE GENERAL CONTRACTOR AND ITG LARSON OF ANY ISSUES PRIOR TO INSTALLATION. INSTALLING CONTRACTOR IS TO ADDRESS BOTH INSTALLATION AND MAINTENANCE ACCESS REQUIREMENTS PRIOR TO INSTALLATION

ISSUED FOR ADDENDUM 2

ISSUED FOR:

DATE	COMMENTS
12/10/2019	FIRST SUBMISSION
12/13/2019	SECOND SUBMISSION - IDF-2 ADDED
7/9/2020	REV 4 - ADDITIONAL DEVICE PLACEMENT
5/24/2021	REV 5 - ADDITIONAL DEVICE PLACEMENT
5/24/2021	REV 6 - FOR CONSTRUCTION
12/12/2022	REV 8 - FOR BID
12/16/2023	ADDENDUM #1 - CARD READER ADD 1

ITG Larson, inc.
155 Lafayette Ave
White Plains, NY 10603

This CAD set and all inventions, ideas, designs, details and methods shown here are the property of ITG Larson, Inc and may not be used, altered, reproduced, or distributed without ITG's written consent and permission.

PROJECT:
MARTIN LUTHER KING Jr. ACADEMY
135 LOCUST HILL AVE
YONKERS, NY 10701

TITLE:
SECURITY UPDATE PROJECT
GROUND FLOOR

DESIGNED BY	DRAWN BY	CHECKED BY
XX	XX	XX

WORK ORDER NO:	DATE:
XXXXXX	11/25/2019
	SCALE: N.T.S.
S.A. NO: XXXXXX	DRAWING NO: SE-100

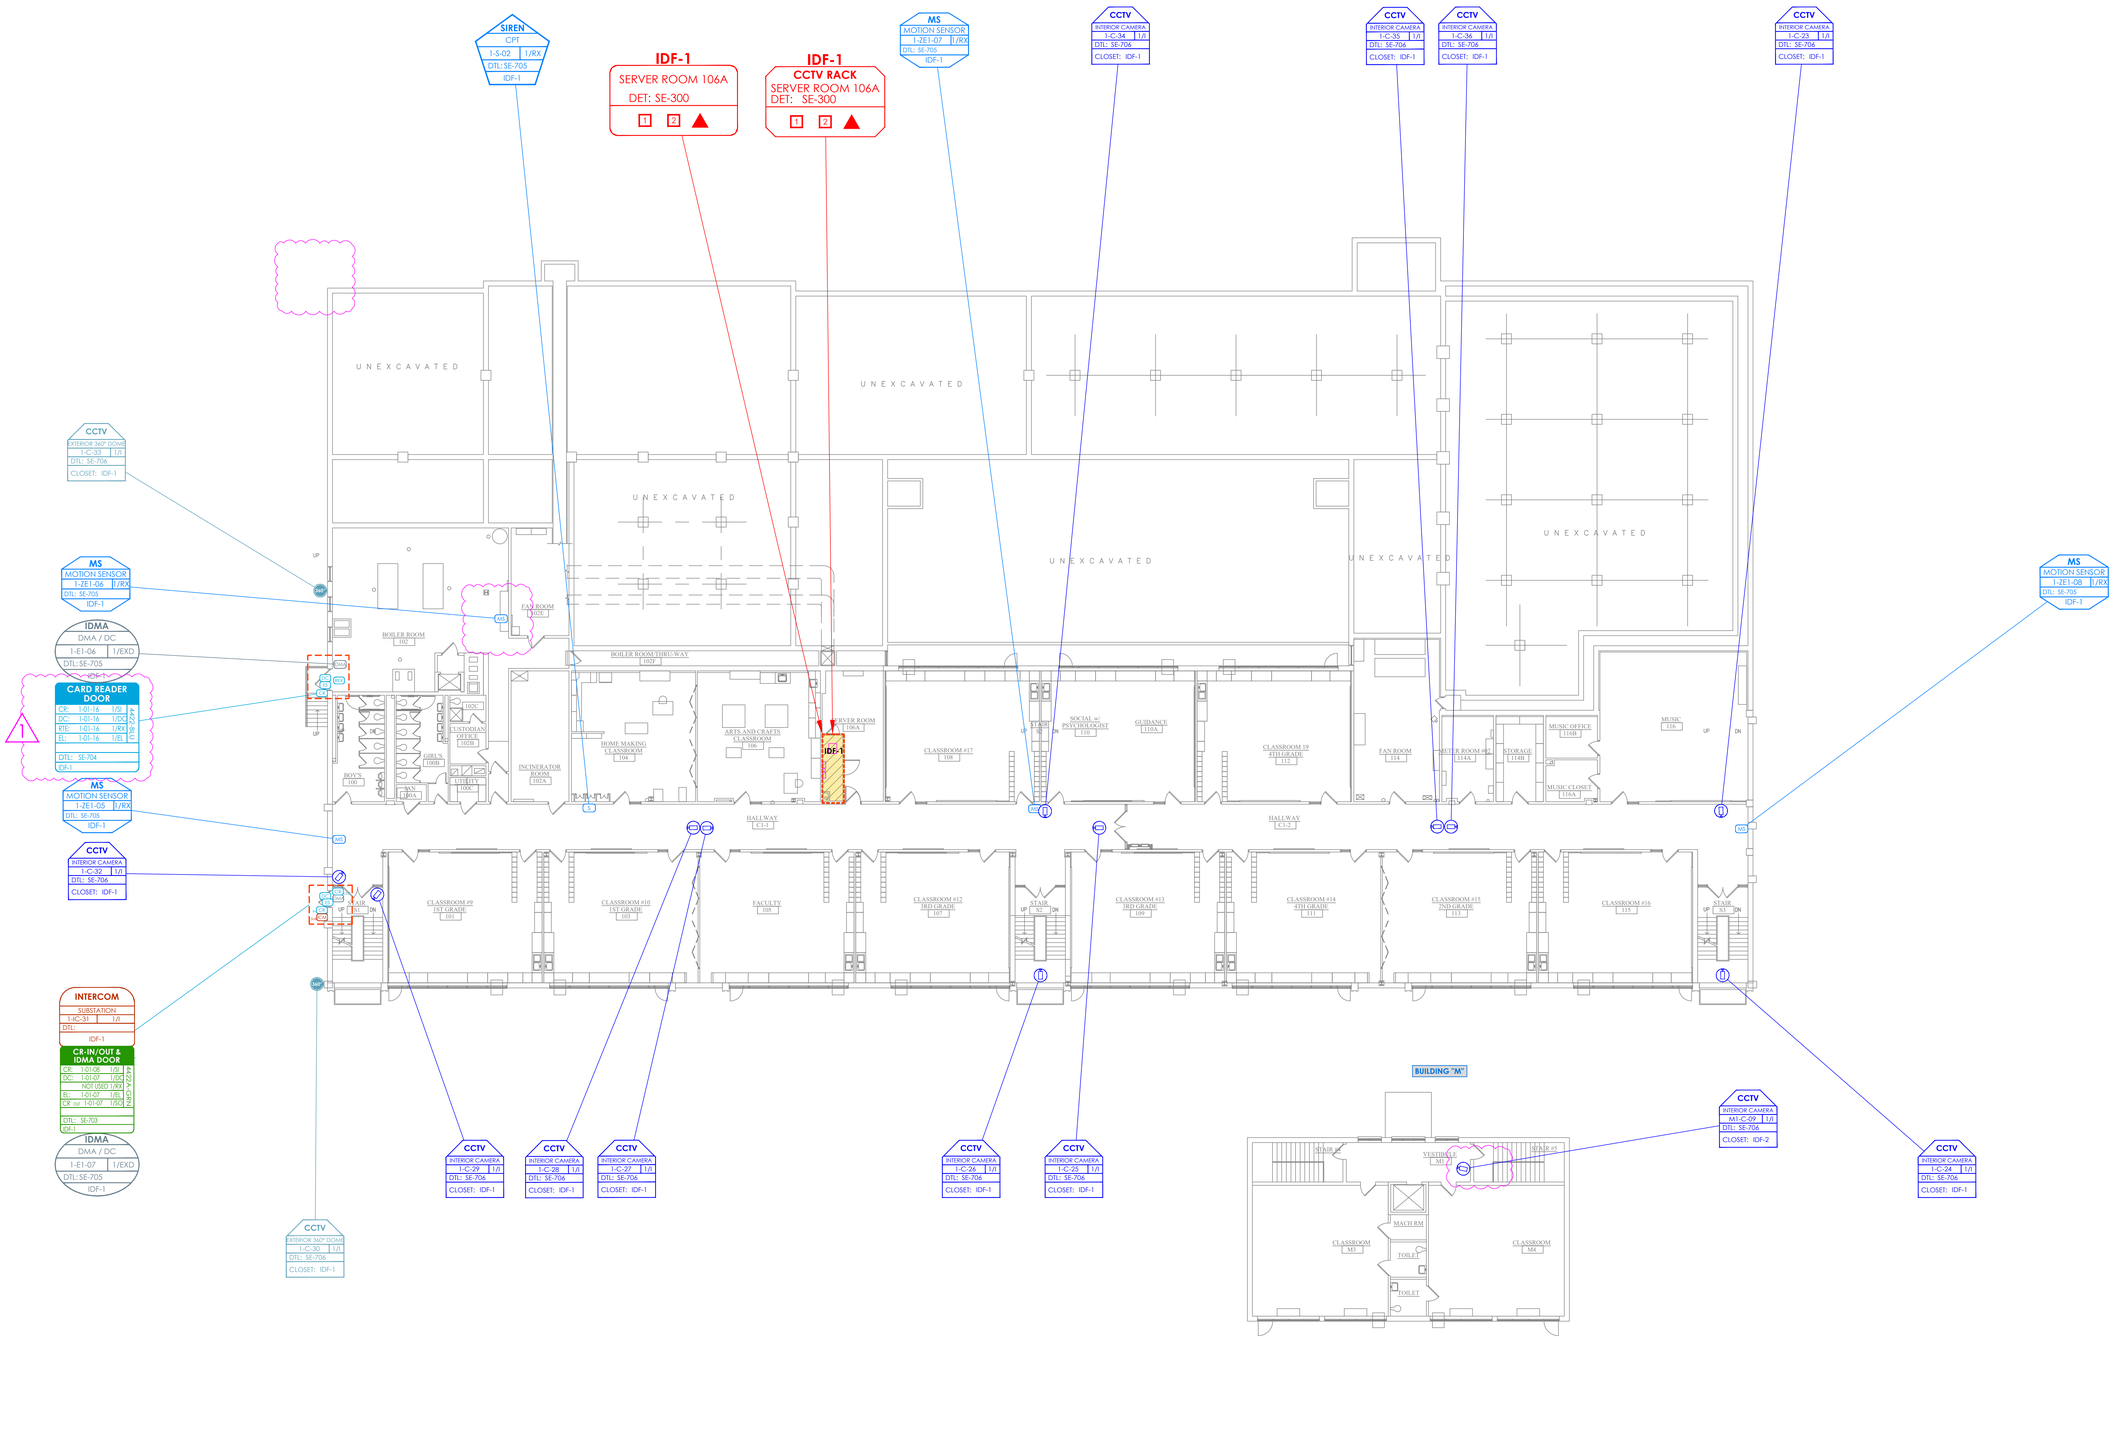

EXTERIOR CCTV CAMERAS ARE TYPICALLY INSTALLED BETWEEN 12FT -14FT ABOVE GRADE. CONTRACTOR TO VERIFY SUCH AND NOTIFY THE GENERAL CONTRACTOR AND ITG LARSON OF ANY ISSUES PRIOR TO INSTALLATION. INSTALLING CONTRACTOR IS TO ADDRESS BOTH INSTALLATION AND MAINTENANCE ACCESS REQUIREMENTS PRIOR TO INSTALLATION

0 20' 40'

ISSUED FOR ADDENDUM 2

ISSUED FOR:

DATE	COMMENTS
12/10/2019	FIRST SUBMISSION
12/13/2019	SECOND SUBMISSION - IDF-2 ADDED
7/9/2020	REV 4 - ADDITIONAL DEVICE PLACEMENT
5/24/2021	REV 5 - ADDITIONAL DEVICE PLACEMENT
5/24/2021	REV 6 - FOR CONSTRUCTION
12/12/2023	REV 8 - FOR BID
12/16/2023	ADDENDUM #1 - CARD READER ADD 1

ITG Larson, Inc.
155 Lafayette Ave
White Plains, NY 10603

This CAD set and all inventions, ideas, designs, details and methods shown here are the property of ITG Larson, Inc and may not be used, altered, reproduced, or distributed without ITG's written consent and permission.

PROJECT:

MARTIN LUTHER KING Jr. ACADEMY
135 LOCUST HILL AVE
YONKERS, NY 10701

TITLE:

SECURITY UPDATE PROJECT
FIRST FLOOR

DESIGNED BY	DRAWN BY	CHECKED BY
XX	XX	XX

WORK ORDER NO: XXXXXX
DATE: 11/25/2019
SCALE: N.T.S.
S.A. NO: XXXXXX
DRAWING NO: SE-101

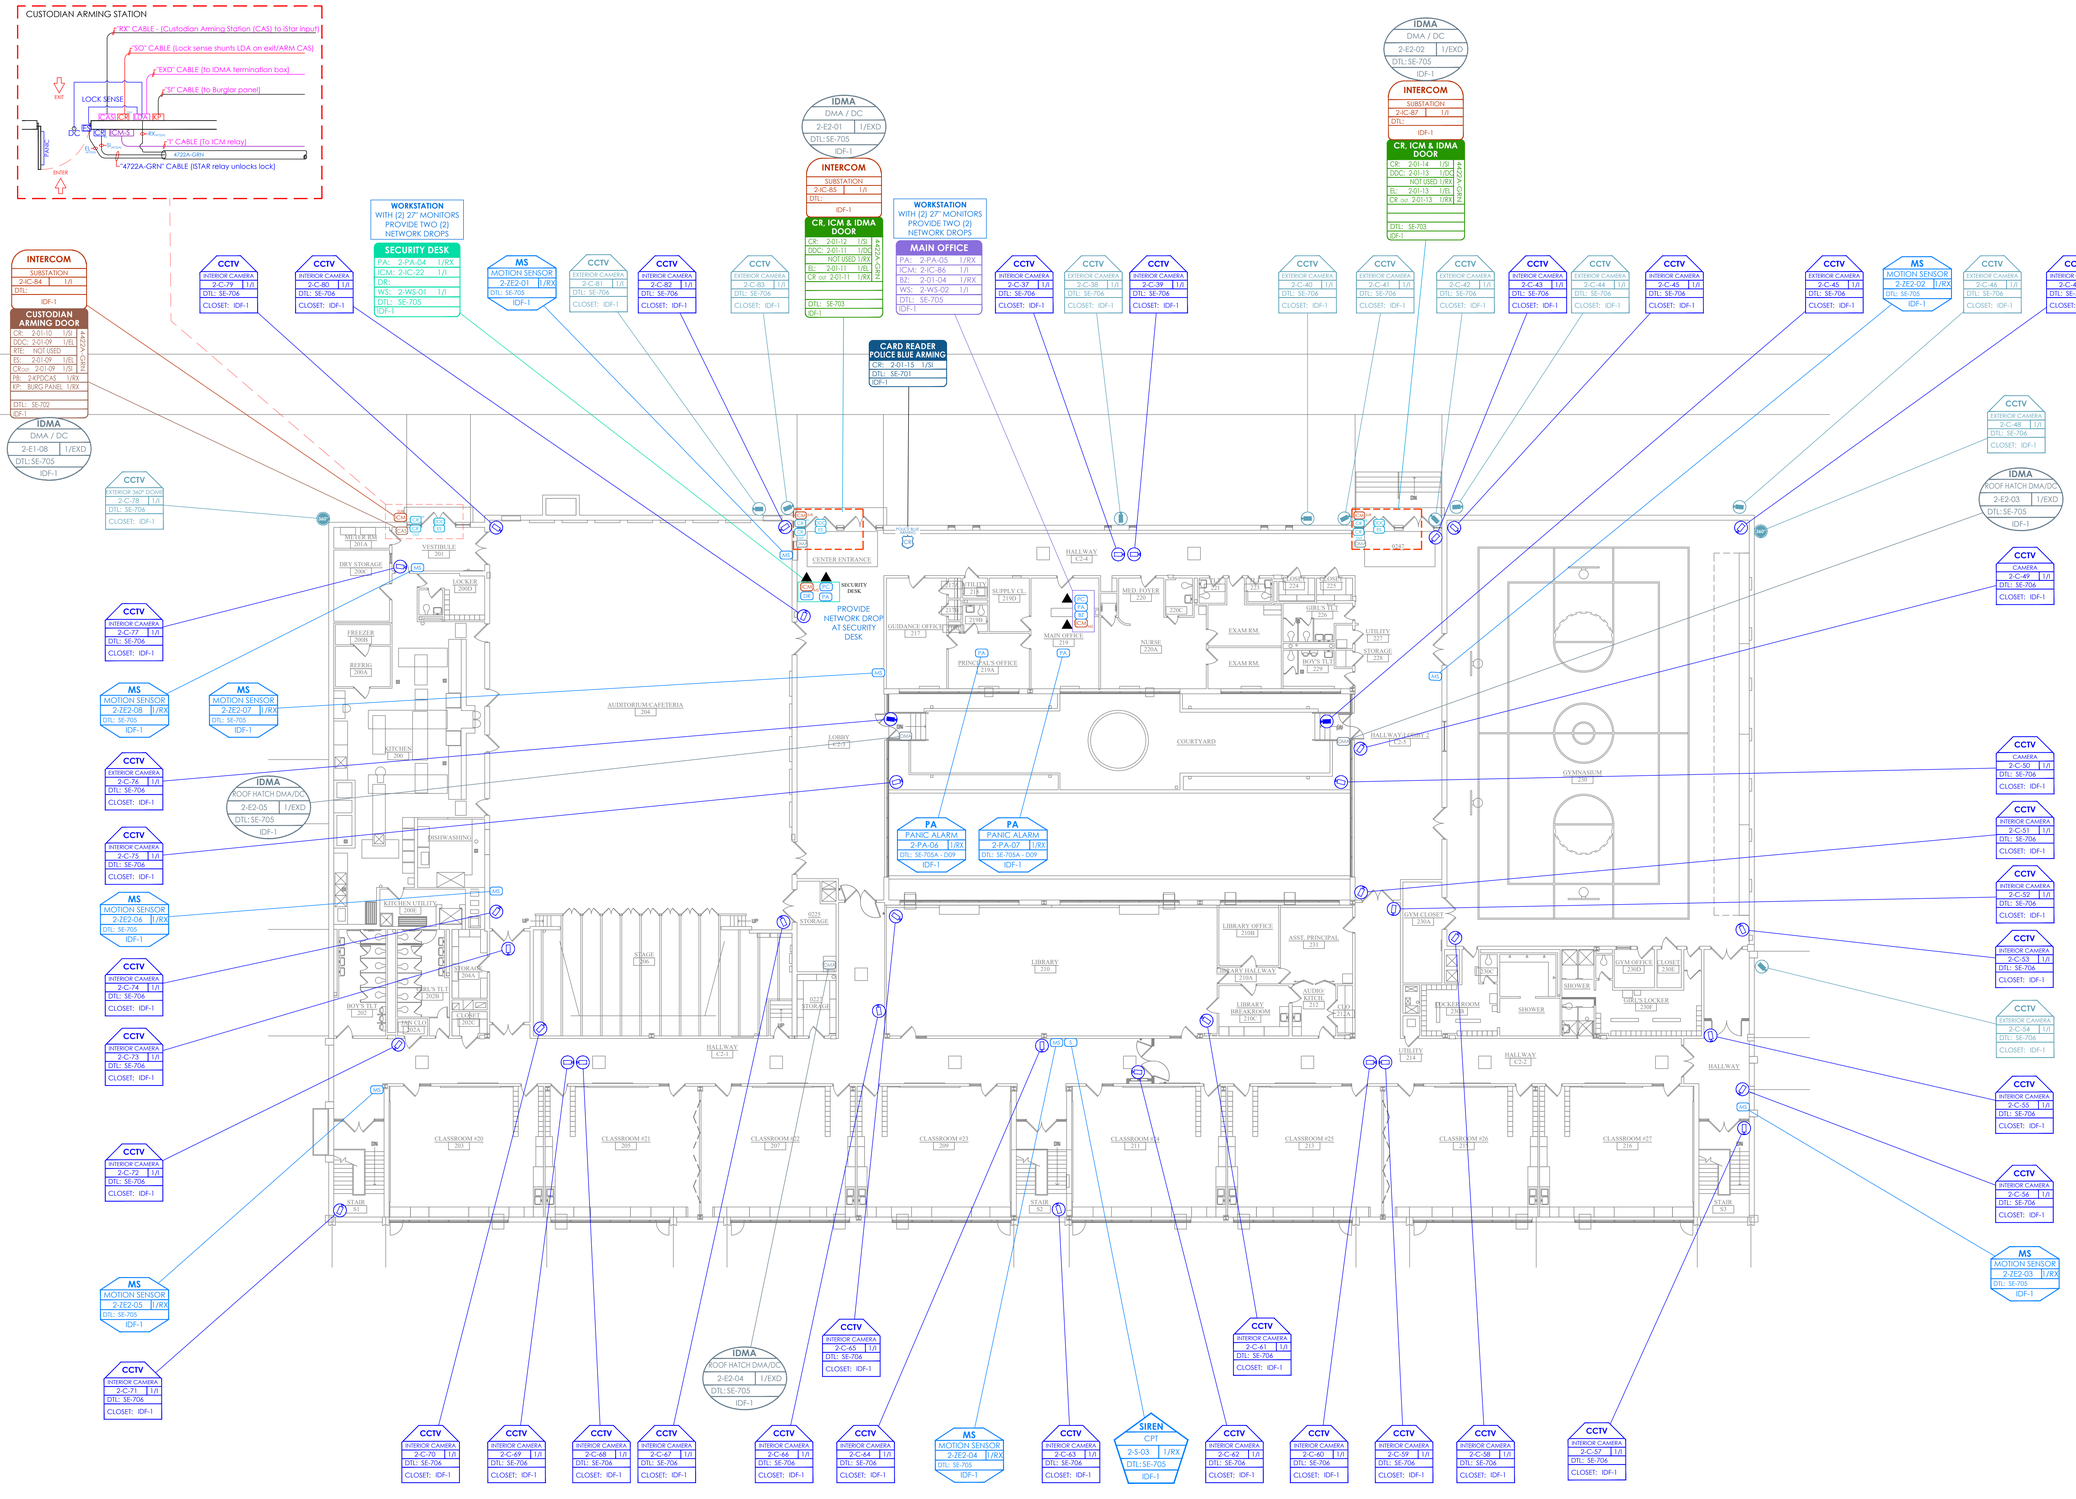

EXTERIOR CCTV CAMERAS ARE TYPICALLY INSTALLED BETWEEN 12FT -14FT ABOVE GRADE. CONTRACTOR TO VERIFY SUCH AND NOTIFY THE GENERAL CONTRACTOR AND ITG LARSON OF ANY ISSUES PRIOR TO INSTALLATION. INSTALLING CONTRACTOR IS TO ADDRESS BOTH INSTALLATION AND MAINTENANCE ACCESS REQUIREMENTS PRIOR TO INSTALLATION

0 20′ 40′

ISSUED FOR ADDENDUM 2

ISSUED FOR:

DATE	COMMENTS
12/10/2019	FIRST SUBMISSION
12/13/2019	SECOND SUBMISSION - IDF-2 ADDED
7/9/2020	REV 4 - ADDITIONAL DEVICE PLACEMENT
5/24/2021	REV 5 - ADDITIONAL DEVICE PLACEMENT
5/24/2021	REV 6 - FOR CONSTRUCTION
12/12/2023	REV 8 - FOR BID
12/16/2023	ADDENDUM #1 - CARD READER ADD

ITG Larson,inc.
155 Lafayette Ave
White Plains, NY 10603

This CAD set and all inventions, ideas, designs, details and methods shown here are the property of ITG Larson, Inc and may not be used, altered, reproduced, or distributed without ITG's written consent and permission.

PROJECT:

MARTIN LUTHER KING Jr. ACADEMY
135 LOCUST HILL AVE
YONKERS, NY 10701

TITLE:

SECURITY UPDATE PROJECT
SECOND FLOOR

DESIGNED BY	DRAWN BY	CHECKED BY
XX	XX	XX

WORK ORDER NO:	DATE:
XXXXXX	11/25/2019
	SCALE: N.T.S.
S.A. NO: XXXXXX	DRAWING NO: SE-102

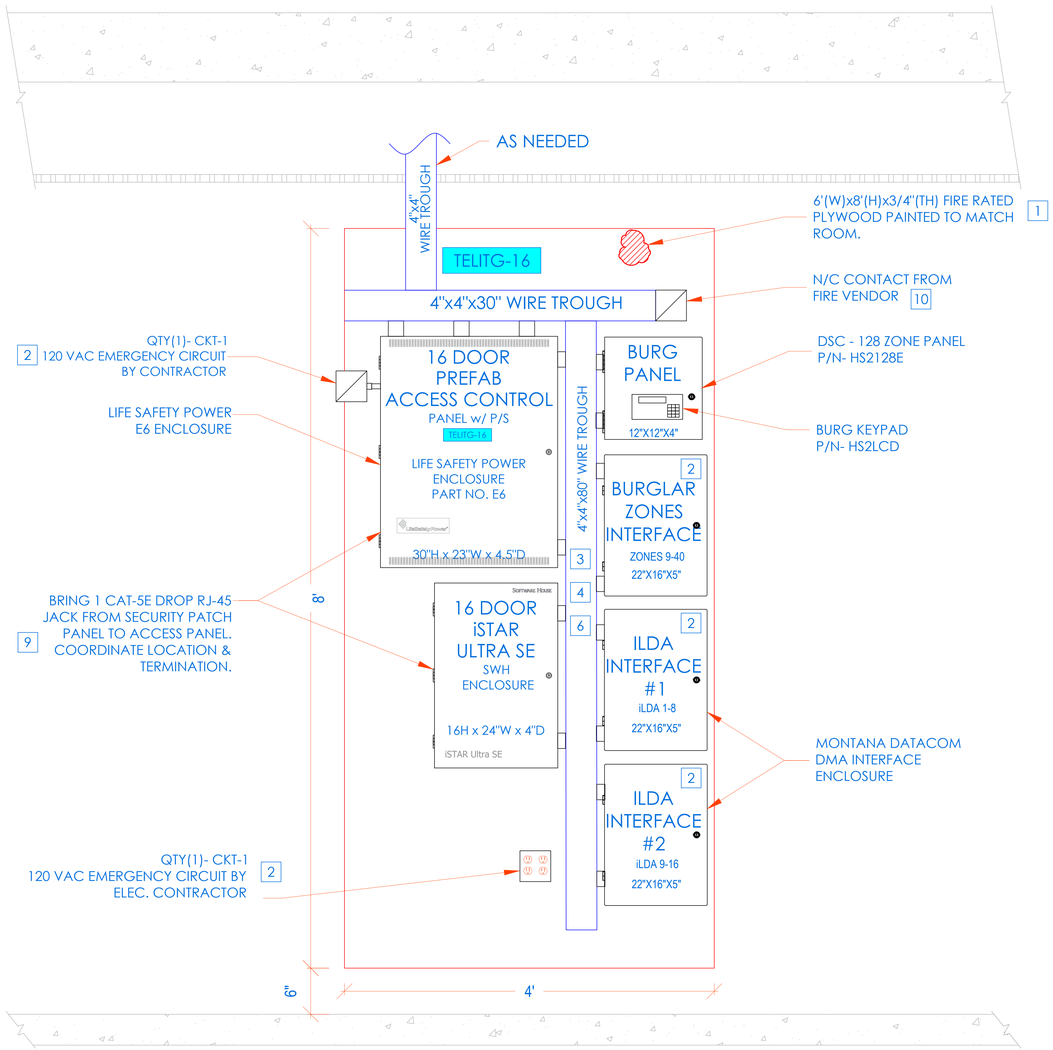

INSTALLATION PROCEDURE

iSTAR ULTRA SE 16 DOORS WITH LSP 12V/24V ACCESS CONTROL HEAD END

1. LAYOUT EQUIPMENT TO BE MOUNTED AT DESIGNATED PLYWOOD (FIRE RATED AND PAINTED TO MATCH ROOM) BOARD IN SDF ROOM IN ACCORDANCE WITH THE PROVIDED ELEVATIONS HERE. STEPS KEYED ON THE DRAWINGS ARE NOTED BELOW.
2. COMPLETE INSTALLATION OF 120VAC/20A DEDICATED CIRCUIT AS SHOWN.
3. FURNISH AND INSTALL A 4"x4"x30" CABLE TROUGH WITH SCREW FASTENED REMOVABLE COVER (NEMA TYPE 1), MOUNTED HORIZONTALLY, ON THE PLYWOOD 4" FROM THE TOP EDGE OF PLYWOOD.
4. FURNISH AND INSTALL 2" COUPLERS (SEE DRAWING ABOVE FOR QTY.) FROM THE LOCK POWER SUPPLY (TO THE CENTER TROUGH AS SHOWN. DO NOT ENTER BOTTOM OF P/S (INTERFERES WITH BATTERY).
5. MOUNT [iSTAR ULTRA SE] ENCLOSURE 1" BELOW THE LOCK POWER SUPPLY. FURNISH AND INSTALL 2" COUPLERS (SEE DRAWING ABOVE FOR QTY.) FROM [iSTAR ULTRA SE] ENCLOSURE TO THE CENTER TROUGH AS SHOWN.
6. BRING CAT-5 CABLE AND/OR MOUNT AN RJ-45 JACK FOR PANEL DATA COMM, FROM NEAREST NETWORK SWITCH TO HERE. COORDINATE TERMINATION WITH TELECOM VENDOR OR CUSTOMER'S DATA CONSULTANT.
7. COORDINATE WITH MEP/ BLDG MANAGEMENT TO PROVIDE ONE SET OF NORMALLY CLOSED (N/C) DRY CONTACT FROM THE SITE'S FIRE ALARM SYSTEM, TO OPEN ON GENERAL ALARM ACTIVATION. (PROVIDED BY FIRE VENDOR).ELECTRIC LOCKS MUST BE FAIL SAFE FOR THIS FUNCTIONALITY.
8. ALL CONDUITS AND CONNECTIONS SHALL BE INSTALLED TO REQUIRED ENCLOSURES AS NEEDED PER DIAGRAM PROVIDED.
9. ALL CONNECTIONS BETWEEN PANELS & TROUGHS SHOULD BE CHASE NIPPLES & RIGID COUPLINGS.

CCTV NETWORK RACK

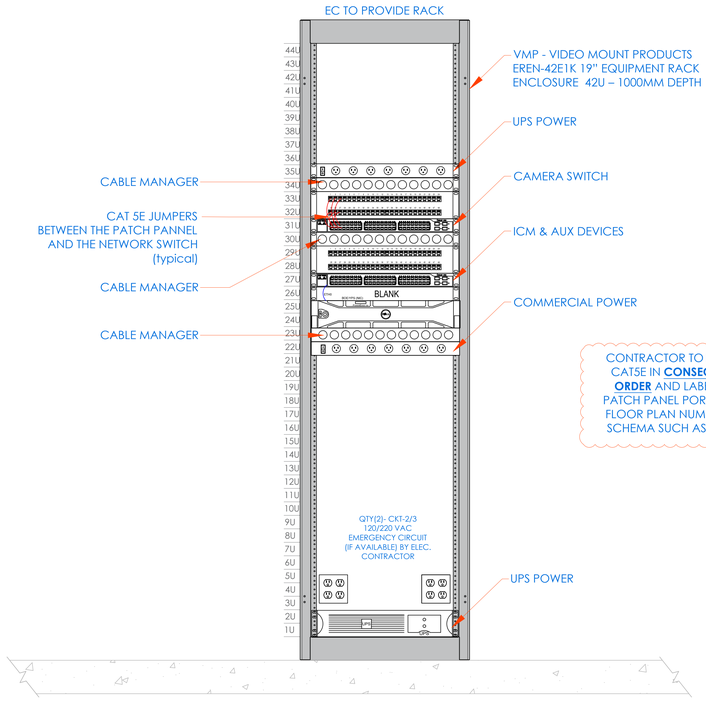

FRONT ELEVATION

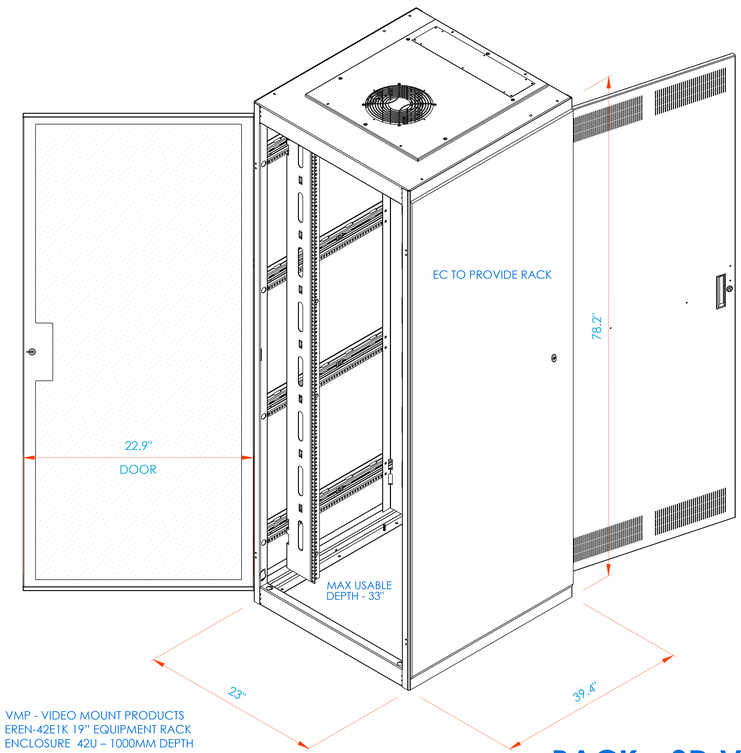

VMP - VIDEO MOUNT PRODUCTS
EREN-42E1K 19" EQUIPMENT RACK
ENCLOSURE 42U – 1000MM DEPTH

RACK - 3D VIEW

ISSUED FOR ADDENDUM 2

ISSUED FOR:

DATE	COMMENTS
12/10/2019	FIRST SUBMISSION
12/13/2019	SECOND SUBMISSION - IDF-2 ADDED
7/9/2020	REV 4 - ADDITIONAL DEVICE PLACEMENT
5/24/2021	REV 5 - ADDITIONAL DEVICE PLACEMENT
5/24/2021	REV 6 - FOR CONSTRUCTION
12/12/2023	REV 8 - FOR BID
12/16/2023	ADDENDUM #1 - CARD READER ADD

ITG Larson, inc.
155 Lafayette Ave
White Plains, NY 10603

This CAD set and all inventions, ideas, designs, details and methods shown here are the property of ITG Larson, Inc and may not be used, altered, reproduced, or distributed without ITG's written consent and permission.

PROJECT:
MARTIN LUTHER KING Jr. ACADEMY
135 LOCUST HILL AVE
YONKERS, NY 10701

TITLE:
CLOSET ELEVATIONS
IDF-1

DESIGNED BY	DRAWN BY	CHECKED BY
XX	XX	XX

WORK ORDER NO:	DATE:
XXXXXX	11/25/2019
S.A. NO:	SCALE: N.T.S.
XXXXXX	DRAWING NO: SE-300

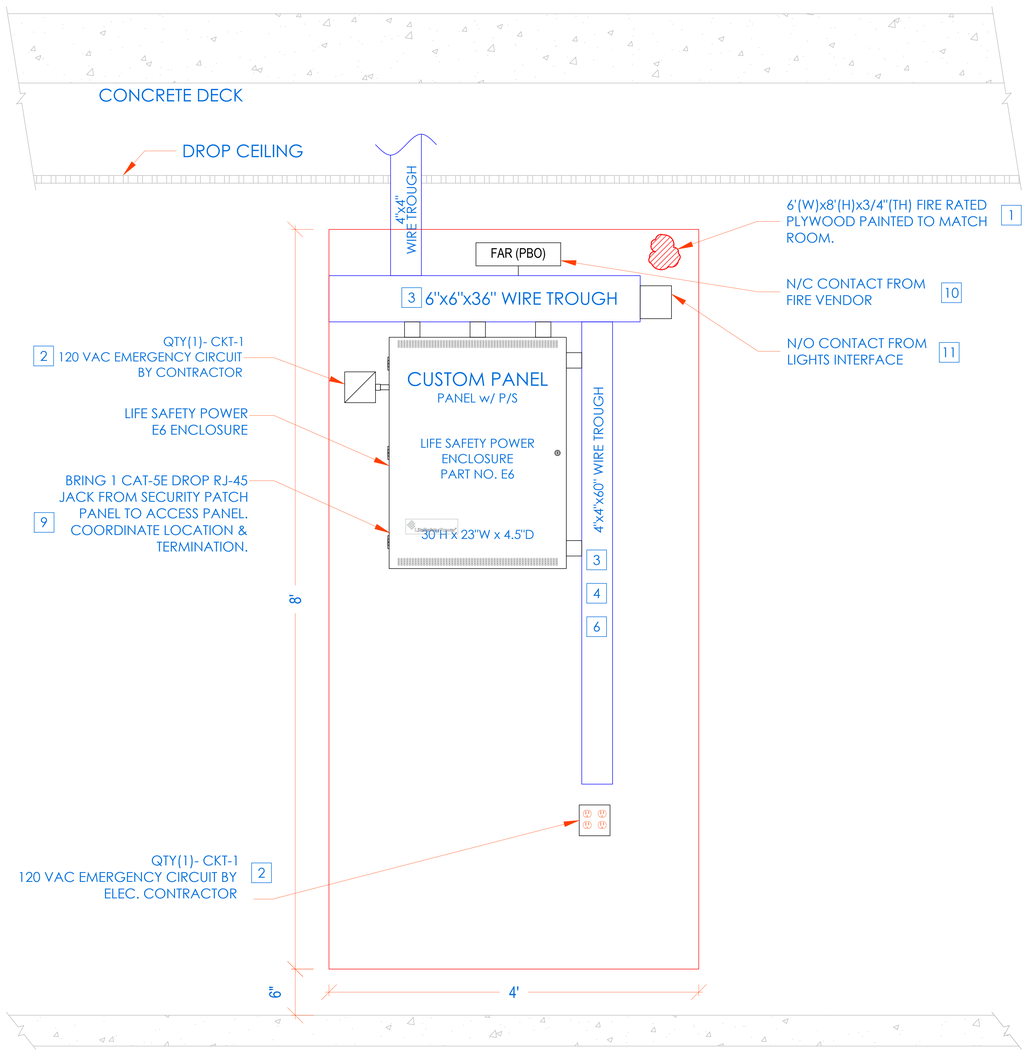

INSTALLATION PROCEDURE
iSTAR 4 DOORS WITH LSP 12V/24V ACCESS CONTROL HEAD END

1. LAYOUT EQUIPMENT TO BE MOUNTED AT DESIGNATED PLYWOOD (FIRE RATED AND PAINTED TO MATCH ROOM) BOARD IN SDF ROOM IN ACCORDANCE WITH THE PROVIDED ELEVATIONS HERE. STEPS KEYED ON THE DRAWINGS ARE NOTED BELOW.
2. COMPLETE INSTALLATION OF 120VAC/20A DEDICATED CIRCUIT AS SHOWN.
3. FURNISH AND INSTALL A 4"x4"x30" CABLE TROUGH WITH SCREW FASTENED REMOVABLE COVER (NEMA TYPE 1), MOUNTED HORIZONTALLY, ON THE PLYWOOD 4" FROM THE TOP EDGE OF PLYWOOD.
4. FURNISH AND INSTALL 2" COUPLERS (SEE DRAWING ABOVE FOR QTY.) FROM THE LOCK POWER SUPPLY (TO THE CENTER TROUGH AS SHOWN. DO NOT ENTER BOTTOM OF P/S (INTERFERES WITH BATTERY).
5. MOUNT [iSTAR ULTRA SE] ENCLOSURE 1" BELOW THE LOCK POWER SUPPLY. FURNISH AND INSTALL 2" COUPLERS (SEE DRAWING ABOVE FOR QTY.) FROM [ISTAR ULTRA SE] ENCLOSURE TO THE CENTER TROUGH AS SHOWN.
6. BRING CAT-5 CABLE AND/OR MOUNT AN RJ-45 JACK FOR PANEL DATA COMM, FROM NEAREST NETWORK SWITCH TO HERE. COORDINATE TERMINATION WITH TELECOM VENDOR OR CUSTOMER'S DATA CONSULTANT.
7. COORDINATE WITH MEP/ BLDG MANAGEMENT TO PROVIDE ONE SET OF NORMALLY CLOSED (N/C) DRY CONTACT FROM THE SITE'S FIRE ALARM SYSTEM, TO OPEN ON GENERAL ALARM ACTIVATION. (PROVIDED BY FIRE VENDOR).ELECTRIC LOCKS MUST BE FAIL SAFE FOR THIS FUNCTIONALITY.
8. ALL CONDUITS AND CONNECTIONS SHALL BE INSTALLED TO REQUIRED ENCLOSURES AS NEEDED PER DIAGRAM PROVIDED.
9. ALL CONNECTIONS BETWEEN PANELS & TROUGHS SHOULD BE CHASE NIPPLES & RIGID COUPLINGS.

CCTV NETWORK RACK

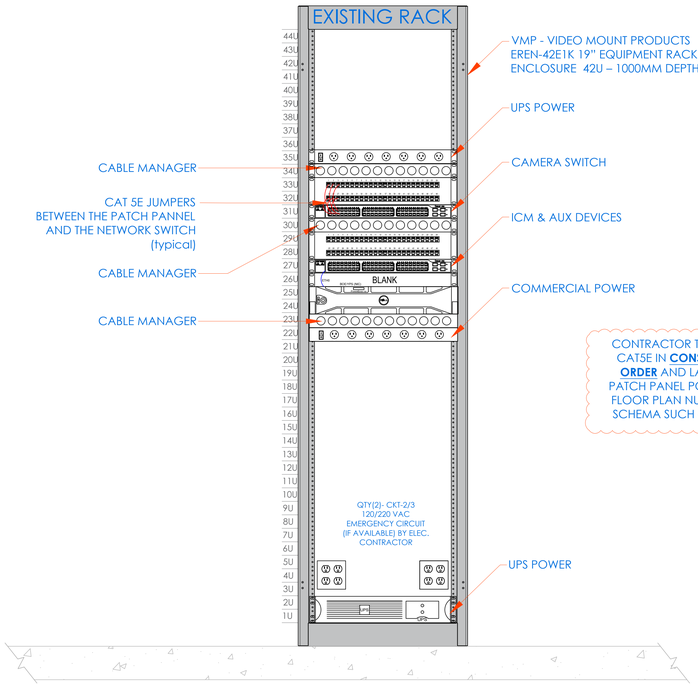

FRONT ELEVATION

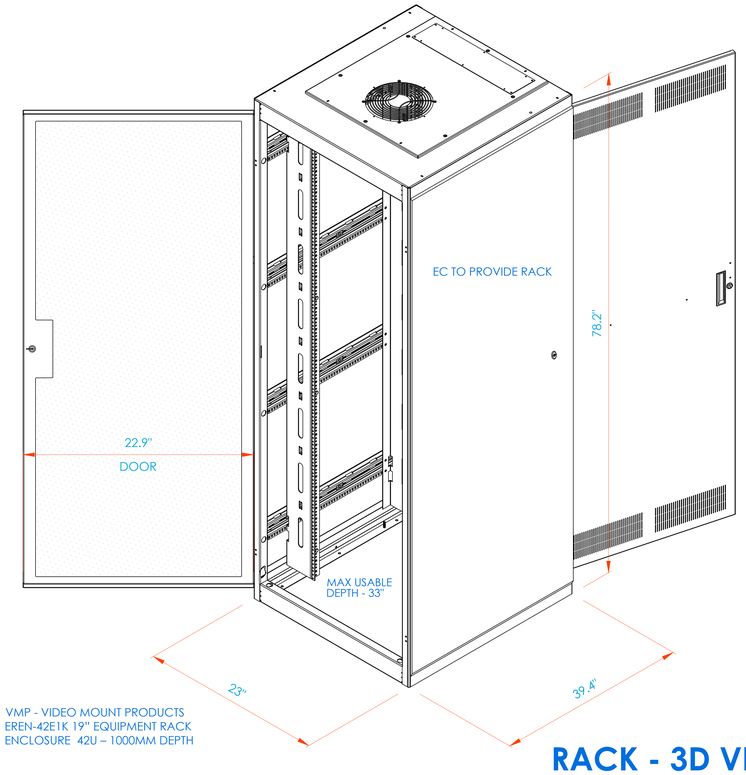

VMP - VIDEO MOUNT PRODUCTS
EREN-42E1K 19" EQUIPMENT RACK
ENCLOSURE 42U – 1000MM DEPTH

RACK - 3D VIEW

ISSUED FOR ADDENDUM 2

ISSUED FOR:

DATE	COMMENTS
12/10/2019	FIRST SUBMISSION
12/13/2019	SECOND SUBMISSION - IDF-2 ADDED
7/9/2020	REV 4 - ADDITIONAL DEVICE PLACEMENT
5/24/2021	REV 5 - ADDITIONAL DEVICE PLACEMENT
5/24/2021	REV 6 - FOR CONSTRUCTION
12/12/2023	REV 8 - FOR BID
12/16/2023	ADDENDUM #1 - CARD READER ADD

ITG Larson, Inc.
155 Lafayette Ave
White Plains, NY 10603

This CAD set and all inventions, ideas, designs, details and methods shown here are the property of ITG Larson, Inc and may not be used, altered, reproduced, or distributed without ITG's written consent and permission.

PROJECT:
MARTIN LUTHER KING Jr. ACADEMY
135 LOCUST HILL AVE
YONKERS, NY 10701

TITLE:
CLOSET ELEVATIONS
IDF-2

DESIGNED BY	DRAWN BY	CHECKED BY
XX	XX	XX

WORK ORDER NO: XXXXXX	DATE: 11/25/2019
	SCALE: N.T.S.
S.A. NO: XXXXXX	DRAWING NO: SE-301

COY-BOE SECURITY DEVICE NETWORK TOPOLOGY

CCURE / VICTOR
DB

COY
CITY OF YONKERS

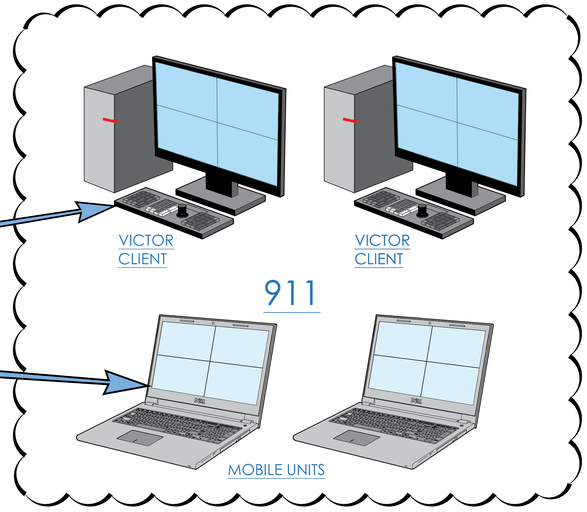

* TO UTILIZE VICTOR FOR MAX FUNCTIONALITY
USERS WILL CONNECT TO COY UNIFIED SERVER

AMERICAN DYNAMICS NVR

ETH0
COY NETWORK

ETH1
BOE NETWORK

ETH2
CAMERA NETWORK

SCHOOL SWITCH

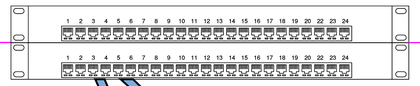

BOARD OF EDUCATION

CAMERA
SWITCH 1

TYPICAL

C1 CAT-5 ; 10.100.xx.xxx
C2 CAT-5 ; 10.100.1.135
C3 CAT-5 ; 10.100.1.1XX
C4 CAT-5 ; 10.100.1.137

FIBER
CONNECTION
OR DEDICATED CAT 6e

47" WALL MOUNTED
PRINCIPAL'S OFFICE

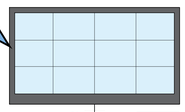

ATLONA X2

KBD & MOUSE

VICTOR CLIENT

VICTOR MONITORING CLIENT

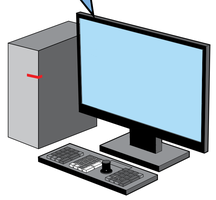

PRINCIPAL'S DESK
WEB CLIENT

VIDEO EDGE WEB CLIENT

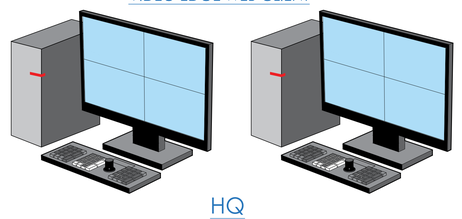

HQ
1 LARKIN PLAZA

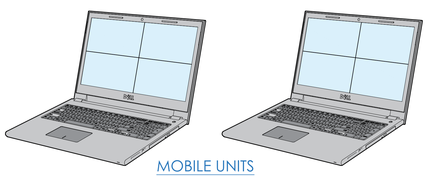

MOBILE UNITS

CAMERA
SWITCH 2

TYPICAL

C1 CAT-5 ; 10.100.1.134
C2 CAT-5 ; 10.100.1.135
C3 CAT-5 ; 10.100.1.1XX
C4 CAT-5 ; 10.100.1.137

ISSUED FOR:

DATE	COMMENTS
12/10/2019	FIRST SUBMISSION
12/13/2019	SECOND SUBMISSION - IDF-2 ADDED
7/9/2020	REV 4 - ADDITIONAL DEVICE PLACEMENT
5/24/2021	REV 5 - ADDITIONAL DEVICE PLACEMENT
5/24/2021	REV 6 - FOR CONSTRUCTION
12/12/2023	REV 8 - FOR BID
12/16/2023	ADDENDUM #1 - CARD READER ADD 1

ITG Larson, Inc.
155 Lafayette Ave
White Plains, NY 10603

This CAD set and all inventions, ideas, designs, details and methods shown here are the property of ITG Larson, Inc and may not be used, altered, reproduced, or distributed without ITG's written consent and permission.

PROJECT:
YONKERS PUTNAM SCHOOLS
ACADEMY
135 LOCUST HILL AVE
YONKERS, NY 10701

TITLE:
CCTV
ONE LINE DIAGRAM

DESIGNED BY	DRAWN BY	CHECKED BY
XX	XX	XX

WORK ORDER NO:	DATE:
XXXXXX	11/25/2019
	SCALE: N.T.S.

S.A. NO:	DRAWING NO:
XXXXXX	SE-303

P-FORCE 1 - WIRING OF SPS/UIB

SPS OUT POWER CONNECTIONS

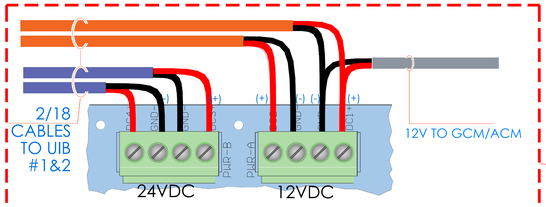

"12V & 24V" ARE FACTORY DEFAULTS. USER CAN MODIFY TO ANY VOLTAGE BETWEEN 9.5V - 26.5V

FOLLOW LOCAL AND NATIONAL ELECTRICAL WIRING CODES

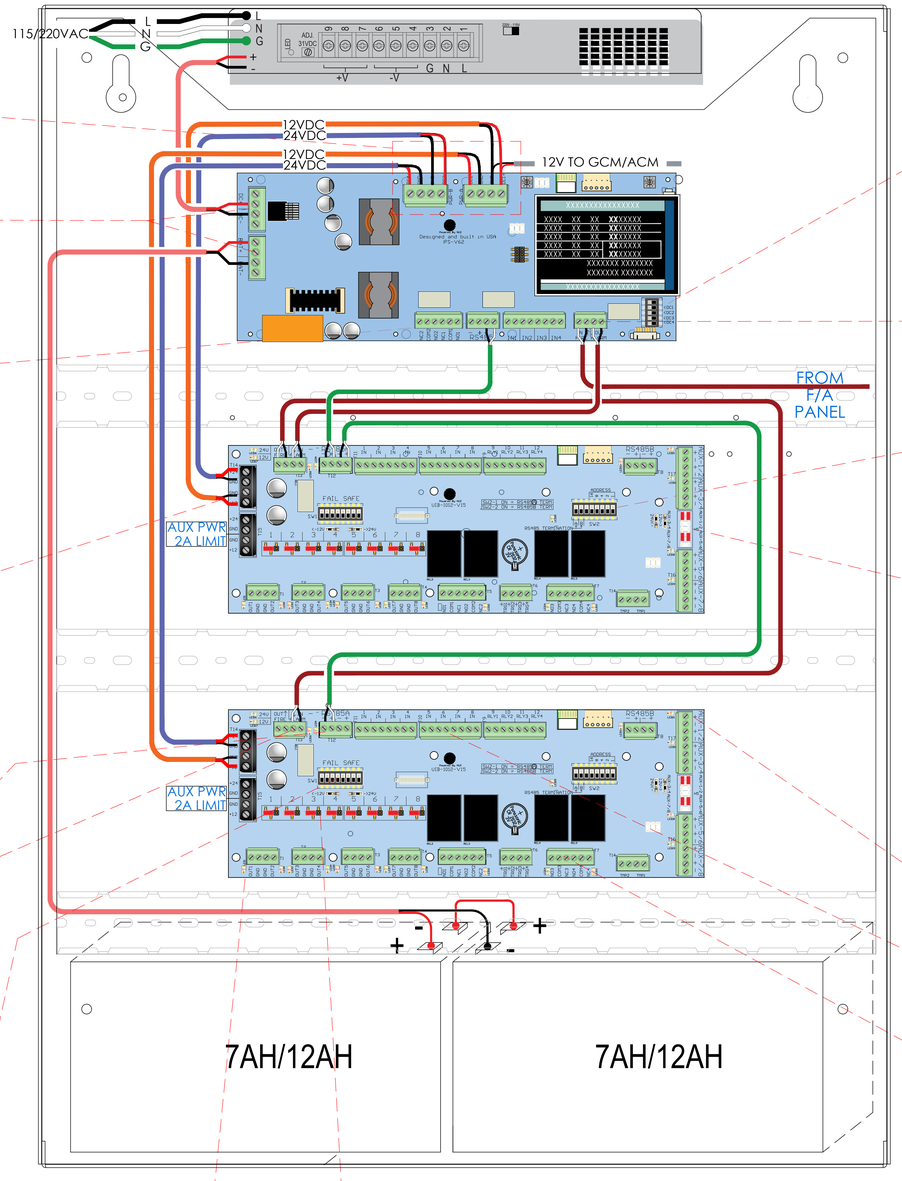

FIRE ALARM OUTPUT CONTROL

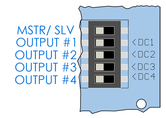

FIRE ALARM

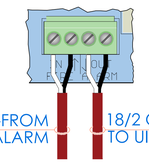

DIP SWITCH SETTINGS FOR DOOR ADDRESSING

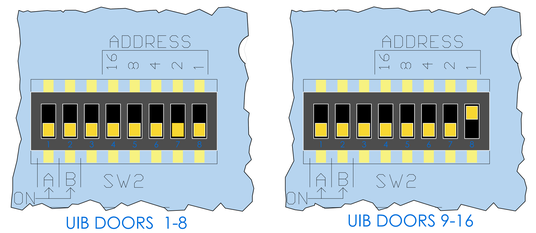

IN PWR & BAT CONNECTION

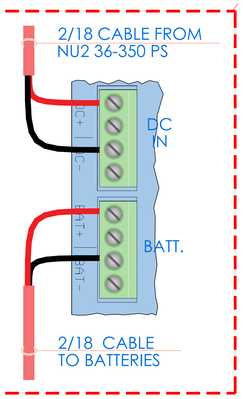

AC FAIL/LO BAT & RS485 COMM

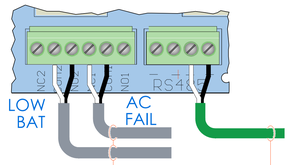

UIB INPUT 12/24VPOWER FROM SPS

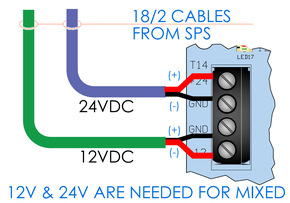

12V & 24V ARE NEEDED FOR MIXED LOCKS USE. OTHERWISE UIB WILL FUNCTION ON EITHER 12V OR 24V

RS485 COMM

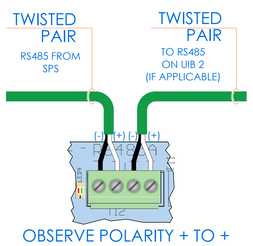

OBSERVE POLARITY + TO +

FIRE ALARM INTERFACE

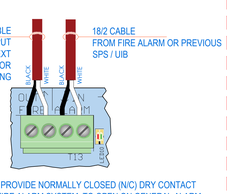

COORDINATE AND PROVIDE NORMALLY CLOSED (N/C) DRY CONTACT FROM THE SITE'S FIRE ALARM SYSTEM, TO OPEN ON GENERAL ALARM ACTIVATION.

ELECTRIFIED LOCK SELECTOR FAIL SAFE/FAIL SECURE

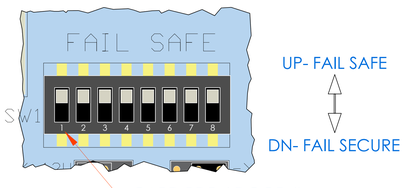

TYP. LOCK PWR - DOOR#1

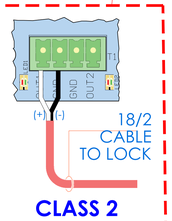

CLASS 2 POWER LIMITED

LOCK VOLTAGE SELECTOR JUMPER SETTINGS

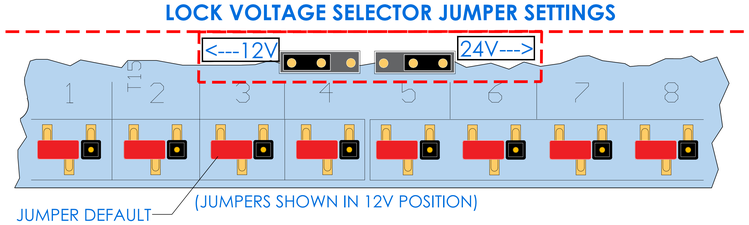

RTE POWER SETTINGS FOR DOORS 1 THRU 8

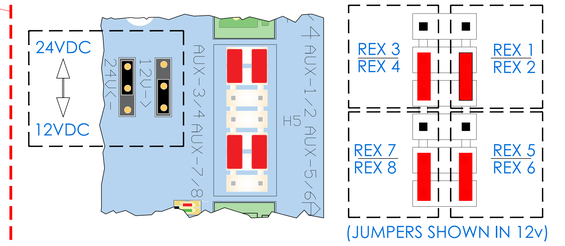

(JUMPERS SHOWN IN 12v)

TYP. UIB INPUT CONNECTIONS

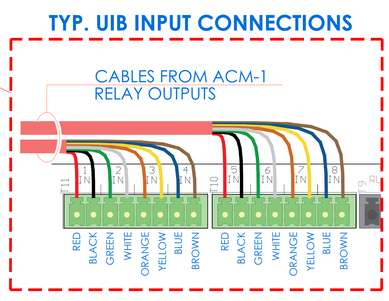

RTE POWER FOR READER-1

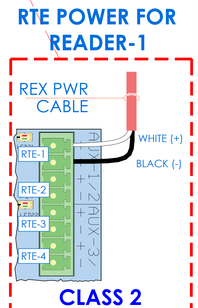

CLASS 2 POWER LIMITED

TYPICAL DRY CONTACT CONNECTIONS

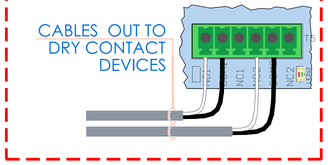

ISSUED FOR ADDENDUM 2

ISSUED FOR:	
DATE	COMMENTS
12/10/2019	FIRST SUBMISSION
12/13/2019	SECOND SUBMISSION - IDF-2 ADDED
7/9/2020	REV 4 - ADDITIONAL DEVICE PLACEMENT
5/24/2021	REV 5 - ADDITIONAL DEVICE PLACEMENT
5/24/2021	REV 6 - FOR CONSTRUCTION
12/12/2023	REV 8 - FOR BID
12/16/2023	ADDENDUM #1 - CARD READER ADD

ITG Larson, inc.
155 Lafayette Ave
White Plains, NY 10603

This CAD set and all inventions, ideas, designs, details and methods shown here are the property of ITG Larson, Inc and may not be used, altered, reproduced, or distributed without ITG's written consent and permission.

PROJECT:
MARTIN LUTHER KING Jr. ACADEMY
135 LOCUST HILL AVE
YONKERS, NY 10701

TITLE:
iSTAR DRAWING
WIRING DIAGRAM

DESIGNED BY	DRAWN BY	CHECKED BY
XX	XX	XX

WORK ORDER NO:	DATE:
XXXXXX	11/25/2019
S.A. NO:	SCALE: N.T.S.
XXXXXX	DRAWING NO: SE-700

BURGLAR & ACCESS - OVERALL SYSTEMS INTERFACES - ONE LINE

DOORS, MOTION DETECTORS ETC:

(typical)

MD MD MD

SIRENS

X-FL 1ST BSMT

SRN SRN SRN

CELLULAR COMM

10/100 TO CCURE-9000 AND CENTRAL STATION

POLICE - FRONT DOOR AREA

"BLUE" ARMING READER FRONT DOOR

CR "IN" KEYPAD

CUSTODIAN ARMING STATION (CAS)

ICM CAS PB CR "OUT" IDMA KEYPAD

BURG PANEL

BY PANEL- FOR SERVICE

CONTRACTOR TO ALSO WIRE:

FROM ISTAR OUTPUT -> TO BURG INPUT:
BURG ZN1 - ARM/FORCE ARM PANEL (momentary)
BURG ZN2 - DISARM PANEL (momentary)
BURG ZN3 - GENERAL PERIMETER DMA/LDA ALARMS (latched)

FOR FURTHER DETAILS SEE SE-705

FROM BURG OUTPUT TO ISTAR INPUT:
OUTPUT 1 - GENERAL BURGLAR ALARM
OUTPUT 2 - N/C CONTACT WHEN "ARMED STATUS" (Light/un-bypass IDMA)
OUTPUT 3 - ZONE TROUBLE (Any zone)
OUTPUT 4 - ALYSSA'S LAW - SILENT PANIC

SOFTWARE HOUSE

ISTAR CC-9000

"EL" BUZZER - ADMINISTRATION OFFICE (IDMA ALARM)

"EL" N/C FIRE ALARM CONTACT(BY EC):
1- TURN "LIGHTS" INTERFACE RELAY ON

"EL" LOW VOLTAGE WIRE FROM LIGHT CONTACTOR(S) TO SECURITY PANEL BY EC

LIGHTS TURN ON:
1- WHEN BURGLAR ALARM IS TRIGGERED
2- WHEN FIRE ALARM IS ACTIVATED

LIGHT CONTROL CONTACTOR (by EC)

1. SINGLE SWIPE - UNLOCKS DOOR AND MOMENTARY SHUNTS DMA. (APPROX. 20SEC);
2. EVENT - DOUBLE SWIPE - UNLOCKS DOOR AND SHUNTS THE DMA "FOREVER" (until another double swipe)
3. SINGLE SWIPE AND PUSHING THE CAS ARMING BUTTON - WILL (FORCE) ARM THE SYSTEM;

TO ISTAR - BURG PANEL "ARM" EVENT

TO DMA/LDA TERMINATION CONTROL PANEL

IDMA TERMINATION BOX

(SEE SE-704 FOR DETAILS)

IDMA-1

IDMA-2

IDMA-3

IDMA-n'

NOTE: PERIMETER "DOOR CONTACT" STATUS IS PROVIDED BY THE LDA/DMA VIA THE CC-9000 AND ISTAR AND IS SENT TO THE BURGLAR PANEL VIA API AND HARD WIRED TO ZONE#3. LDA/DMA ALARMS ARE ANNOUNCED AT ADMIN OFFICE VIA LOCAL BUZZER AND EMAIL NOTIFICATIONS

EVENTS PROGRAMMING:

1. ENTERING FROM OUTSIDE:
   - 1.1. UNLOCK CUSTODIAN DOOR USING THE "M" CABLE PORT /RELAY FOR THE "IN READER" (MUST BE ADA PERSON IN CCURE SOFTWARE)
   - 1.2. EVENT - DISARM BURGLAR ALARM VIA API AND DRY CONTACTS (ZN2)
   - 1.3. EVENT - TURN BUILDING'S HALLWAY LIGHTS
   - 1.4. EVENT - SHUNTS DOOR's LDA/DMA USING THE LOCK SENSE FEATURE

2. EXITING FROM INSIDE - PRESENTING A VALID CARD WILL:
   - 2.1 SHUNTS DOOR's LDA/DMA USING THE LOCK SENSE FEATURE
   - 2.2 EVENT - ARM THE "CAS BURG ARMING BUTTON INPUT" FOR 10 SECONDS. IF CAS ARMING IS PUSHED WITHIN THAT 10 SEC OF PRESENTING A CARD, THE BURG PANEL WILL START ARMING USING ZN1 - FORCED ARM
   - 2.3 WHEN BURGLAR PANEL ARMS - SHUT OFF BUILDING'S LIGHTS

CUSTODIAN ARMING STATION

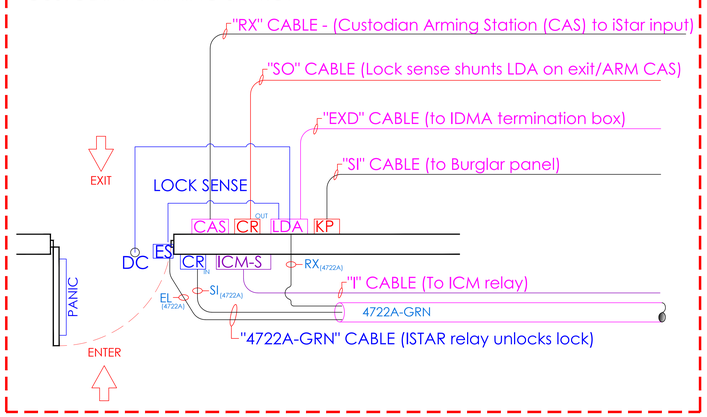

ISSUED FOR ADDENDUM 2

ISSUED FOR:

DATE	COMMENTS
12/10/2019	FIRST SUBMISSION
12/13/2019	SECOND SUBMISSION - IDF-2 ADDED
7/9/2020	REV 4 - ADDITIONAL DEVICE PLACEMENT
5/24/2021	REV 5 - ADDITIONAL DEVICE PLACEMENT
5/24/2021	REV 6 - FOR CONSTRUCTION
12/12/2023	REV 8 - FOR BID
12/16/2023	ADDENDUM #1 - CARD READER ADD

ITG Larson, inc.
155 Lafayette Ave
White Plains, NY 10603

This CAD set and all inventions, ideas, designs, details and methods shown here are the property of ITG Larson, Inc and may not be used, altered, reproduced, or distributed without ITG's written consent and permission.

PROJECT:
MARTIN LUTHER KING Jr. ACADEMY
135 LOCUST HILL AVE
YONKERS, NY 10701

TITLE:
BURGLAR & ACCESS INTERFACE

DESIGNED BY	DRAWN BY	CHECKED BY
XX	XX	XX

WORK ORDER NO:	DATE:
XXXXXX	11/25/2019
S.A. NO:	SCALE: N.T.S.
XXXXXX	DRAWING NO: SE-701

ULTRA SE TYPICAL WIRING DIAGRAM - MOTION REX

NOTES:

1. THIS DRAWING ASSUMES SOFTWAREHOUSE BOARDS AS WELL AS ELECTRIFIED LOCKS ARE SET AT 24V
2. ELECTRIFIED LOCKS ARE FIELD SELECTABLE AS 12V/ 24V VIA C8P AND D8P
3. DEPENDING ON CONFIGURATION - NUMBER OF B100 CONVERTER, C8P AND D8P WILL VARY. VERIFY SITE SPECIFIC PANEL BUILD FOR EXACT DEVICE TERMINATION LOCATION
4. ***IMPORTANT*** - ANY AND ALL POWER CONSUMING DEVICES SUCH AS MOTION DETECTORS AND ELECTRIFIED LOCKS MUST BE POWERED VIA POWER DISTRIBUTION MODULES SUCH AS LSP PART# C8P FOR LOCKS AND D8P FOR MOTION DETECTORS ETC. DO NOT WIRE DIRECTLY TO SOFTWAREHOUSE BOARDS.

READER CONNECTIONS

ISTAR OUTPUT RELAYS CONNECTION

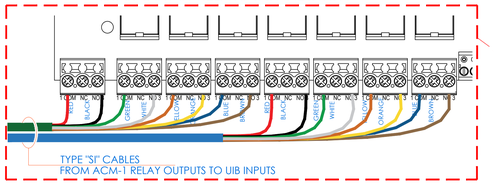

TYPICAL REQUEST TO EXIT CONNECTIONS

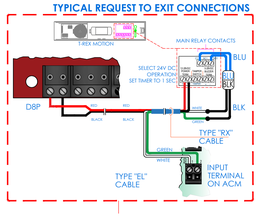

MOTION REX

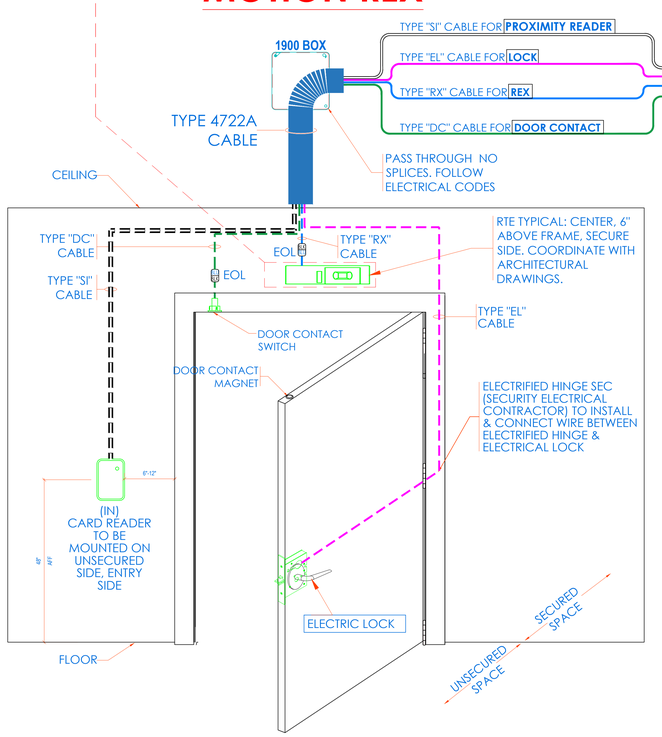

NOTE:
· THIS IS A DEVICE CONNECTION DRAWING SHOWING A TYPICAL DOOR SETUP. THIS MAY OR MAY NOT REPRESENT THE ELECTRIFIED HARDWARE BEING USED ON THIS PROJECT. SEE DOOR TYPICAL FOR MORE INFORMATION AND CONFIRM HARDWARE TYPE FOR EACH SPECIFIC LOCATION PRIOR TO ANY INSTALLATION.
· FIELD VERIFY EXACT LOCATION OF CARD READERS & OTHER DOOR DEVICES AT PROPER SIDE OF DOOR.

UPPER ENCLOSURE

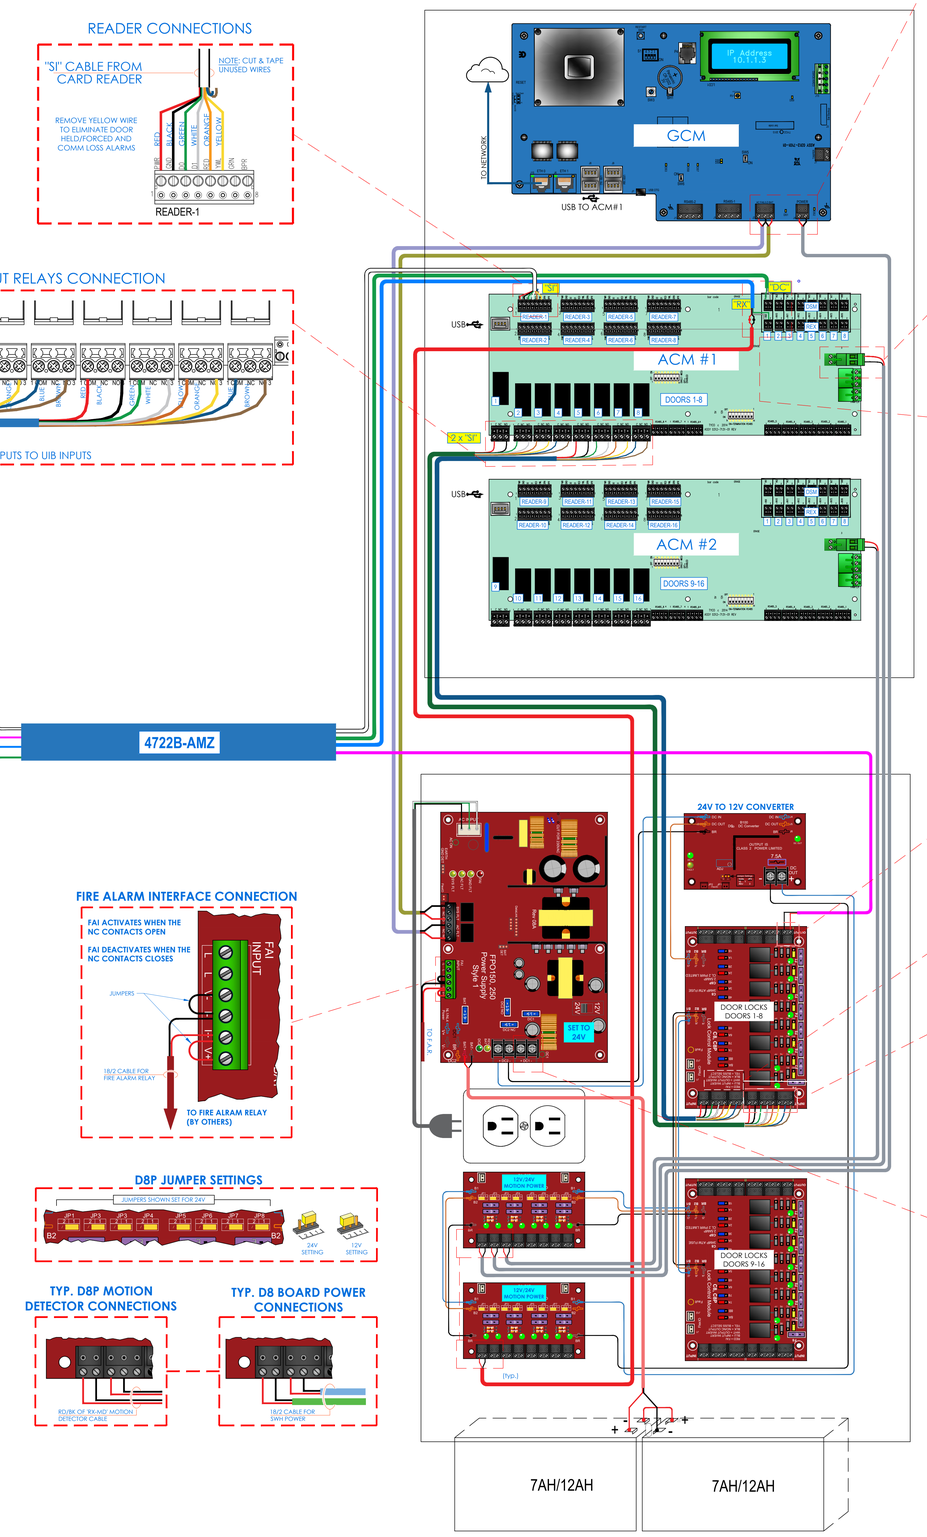

GCM POWER

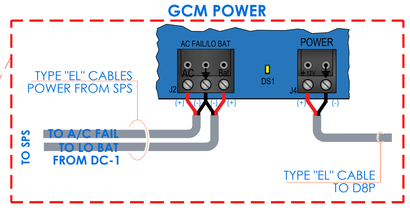

ACM 1 PWR CONNECTION

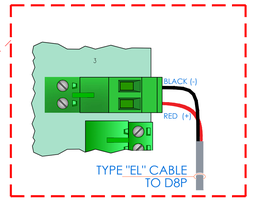

DOOR CONTACT & RTE INPUTS FOR DOOR #1

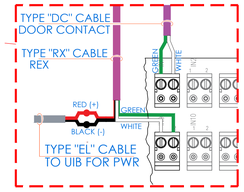

TYP. C8P LOCK CONNECTION

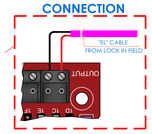

RED = FAI
BLU = INPUT INVERT
WHT = OUTPUT INVERT
BLK = NO/NC OUTPUT
YEL = BUSS SELECT

TYP. C8P INPUT CONNECTIONS

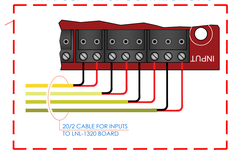

FIRE ALARM INTERFACE CONNECTION

D8P JUMPER SETTINGS

TYP. D8P MOTION DETECTOR CONNECTIONS

TYP. D8 BOARD POWER CONNECTIONS

FIRE RELAY SUPERVISION

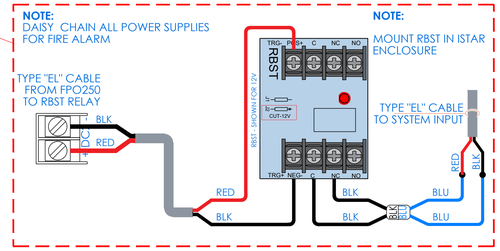

NOTE:
- THIS IS A DEVICE CONNECTION DRAWING SHOWING A TYPICAL DOOR SETUP. THIS MAY OR MAY NOT REPRESENT THE ELECTRIFIED HARDWARE BEING USED ON THIS PROJECT. SEE DOOR TYPICAL FOR MORE INFORMATION AND CONFIRM HARDWARE TYPE FOR EACH SPECIFIC LOCATION PRIOR TO ANY INSTALLATION.
- FIELD VERIFY EXACT LOCATION OF CARD READERS & OTHER DOOR DEVICES AT PROPER SIDE OF DOOR.

ISSUED FOR:

DATE	COMMENTS
12/10/2019	FIRST SUBMISSION
12/13/2019	SECOND SUBMISSION - IDF-2 ADDED
7/9/2020	REV 4 - ADDITIONAL DEVICE PLACEMENT
5/24/2021	REV 5 - ADDITIONAL DEVICE PLACEMENT
5/24/2021	REV 6 - FOR CONSTRUCTION
12/12/2023	REV 8 - FOR BID
12/16/2023	ADDENDUM #1 - CARD READER ADD

ITG Larson, inc.
155 Lafayette Ave
White Plains, NY 10603

This CAD set and all inventions, ideas, designs, details and methods shown here are the property of ITG Larson, Inc and may not be used, altered, reproduced, or distributed without ITG's written consent and permission.

PROJECT:
MARTIN LUTHER KING Jr. ACADEMY
135 LOCUST HILL AVE
YONKERS, NY 10701

TITLE:
ULTRA SE TYPICAL WIRING DIAGRAM FOR 16 CR DOORS w/ MOTION REX

DESIGNED BY	DRAWN BY	CHECKED BY
XX	XX	XX

WORK ORDER NO:	DATE:
XXXXXX	11/25/2019
S.A. NO:	SCALE: N.T.S.
XXXXXX	DRAWING NO: SE-702-A

ULTRA SE TYPICAL WIRING DIAGRAM - BUILT-IN REX

NOTES:

1. THIS DRAWING ASSUMES SOFTWAREHOUSE BOARDS AS WELL AS ELECTRIFIED LOCKS ARE SET AT 24V
2. ELECTRIFIED LOCKS ARE FIELD SELECTABLE AS 12V/ 24V VIA C8P AND D8P
3. DEPENDING ON CONFIGURATION - NUMBER OF B100 CONVERTER, C8P AND D8P WILL VARY. VERIFY SITE SPECIFIC PANEL BUILD FOR EXACT DEVICE TERMINATION LOCATION
4. ***IMPORTANT*** - ANY AND ALL POWER CONSUMING DEVICES SUCH AS MOTION DETECTORS AND ELECTRIFIED LOCKS MUST BE POWERED VIA POWER DISTRIBUTION MODULES SUCH AS LSP PART# C8P FOR LOCKS AND D8P FOR MOTION DETECTORS ETC. DO NOT WIRE DIRECTLY TO SOFTWAREHOUSE BOARDS.

NOTE:
· THIS IS A DEVICE CONNECTION DRAWING SHOWING A TYPICAL DOOR SETUP. THIS MAY OR MAY NOT REPRESENT THE ELECTRIFIED HARDWARE BEING USED ON THIS PROJECT. SEE DOOR TYPICAL FOR MORE INFORMATION AND CONFIRM HARDWARE TYPE FOR EACH SPECIFIC LOCATION PRIOR TO ANY INSTALLATION.
· FIELD VERIFY EXACT LOCATION OF CARD READERS & OTHER DOOR DEVICES AT PROPER SIDE OF DOOR.

REX IN LOCK

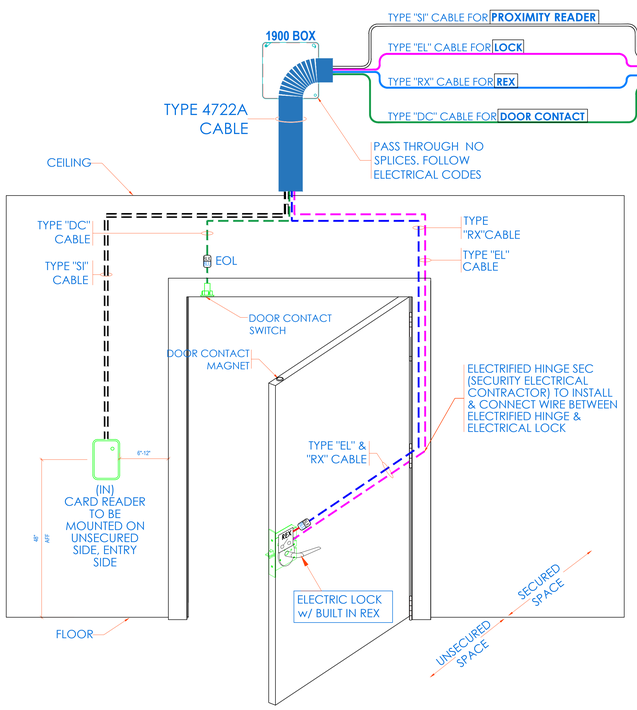

READER CONNECTIONS

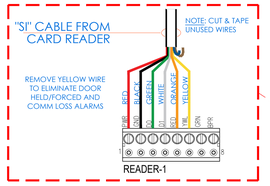

ISTAR OUTPUT RELAYS CONNECTION

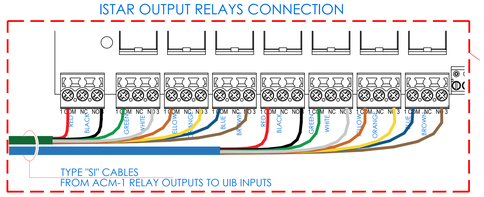

UPPER ENCLOSURE

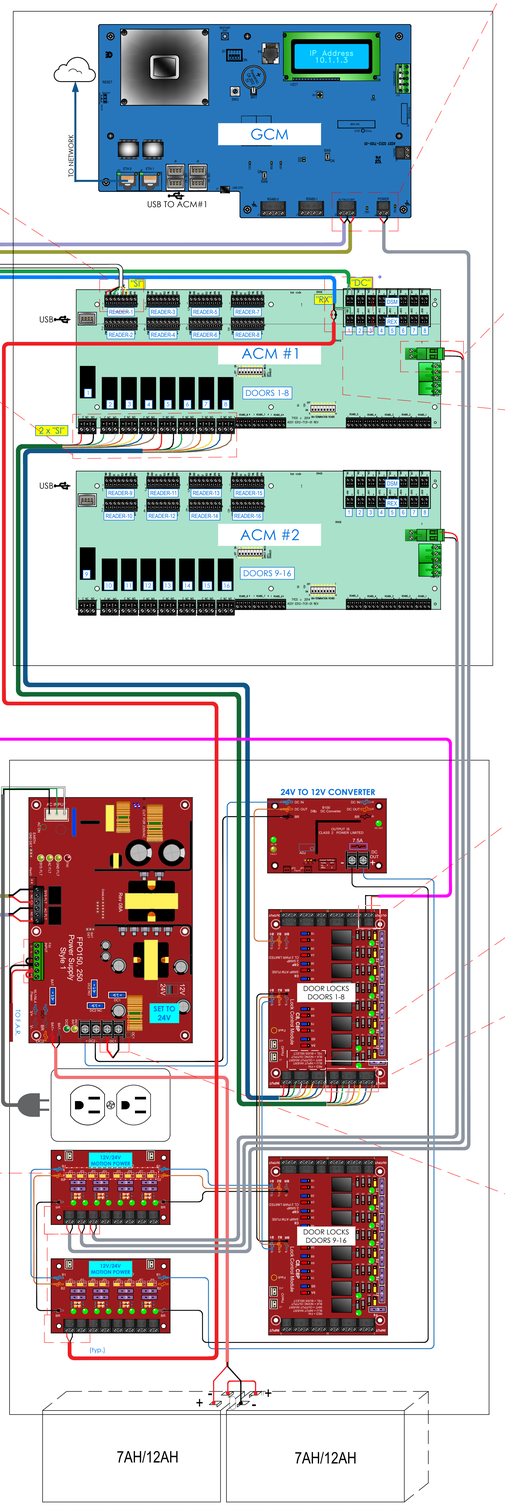

GCM POWER

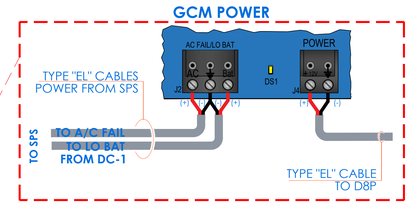

ACM 1 PWR CONNECTION

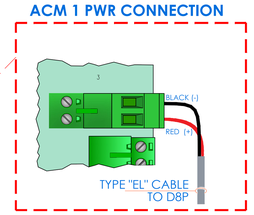

DOOR CONTACT & RTE INPUTS FOR DOOR #1

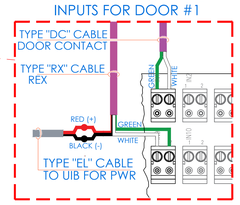

FIRE ALARM INTERFACE CONNECTION

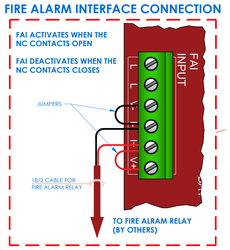

D8P JUMPER SETTINGS

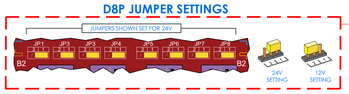

TYP. D8P MOTION DETECTOR CONNECTIONS

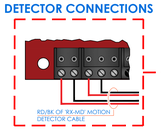

TYP. D8 BOARD POWER CONNECTIONS

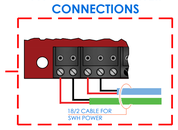

TYP. C8P LOCK CONNECTION

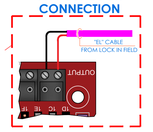

RED = FAI
BLU = INPUT INVERT
WHT = OUTPUT INVERT
BLK = NO/NC OUTPUT
YEL = BUSS SELECT

TYP. C8P INPUT CONNECTIONS

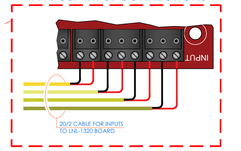

FIRE RELAY SUPERVISION

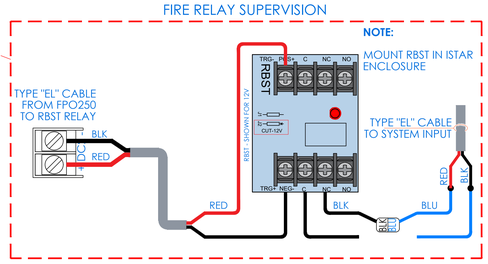

NOTE:
- THIS IS A DEVICE CONNECTION DRAWING SHOWING A TYPICAL DOOR SETUP. THIS MAY OR MAY NOT REPRESENT THE ELECTRIFIED HARDWARE BEING USED ON THIS PROJECT. SEE DOOR TYPICAL FOR MORE INFORMATION AND CONFIRM HARDWARE TYPE FOR EACH SPECIFIC LOCATION PRIOR TO ANY INSTALLATION.
- FIELD VERIFY EXACT LOCATION OF CARD READERS & OTHER DOOR DEVICES AT PROPER SIDE OF DOOR.

ISSUED FOR ADDENDUM 2

ISSUED FOR:

DATE	COMMENTS
12/10/2019	FIRST SUBMISSION
12/13/2019	SECOND SUBMISSION - IDF-2 ADDED
7/9/2020	REV 4 - ADDITIONAL DEVICE PLACEMENT
5/24/2021	REV 5 - ADDITIONAL DEVICE PLACEMENT
5/24/2021	REV 6 - FOR CONSTRUCTION
12/12/2023	REV 8 - FOR BID
12/16/2023	ADDENDUM #1 - CARD READER ADD

ITG Larson, Inc
155 Lafayette Ave
White Plains, NY 10603

This CAD set and all inventions, ideas, designs, details and methods shown here are the property of ITG Larson, Inc and may not be used, altered, reproduced, or distributed without ITG's written consent and permission.

PROJECT:
MARTIN LUTHER KING Jr. ACADEMY
135 LOCUST HILL AVE
YONKERS, NY 10701

TITLE:
ULTRA SE TYPICAL WIRING DIAGRAM FOR 16 CR DOORS w/ BUILT-IN REX

DESIGNED BY	DRAWN BY	CHECKED BY
XX	XX	XX

WORK ORDER NO:	DATE:
XXXXXX	11/25/2019
S.A. NO:	SCALE: N.T.S.
XXXXXX	DRAWING NO: SE-702-B

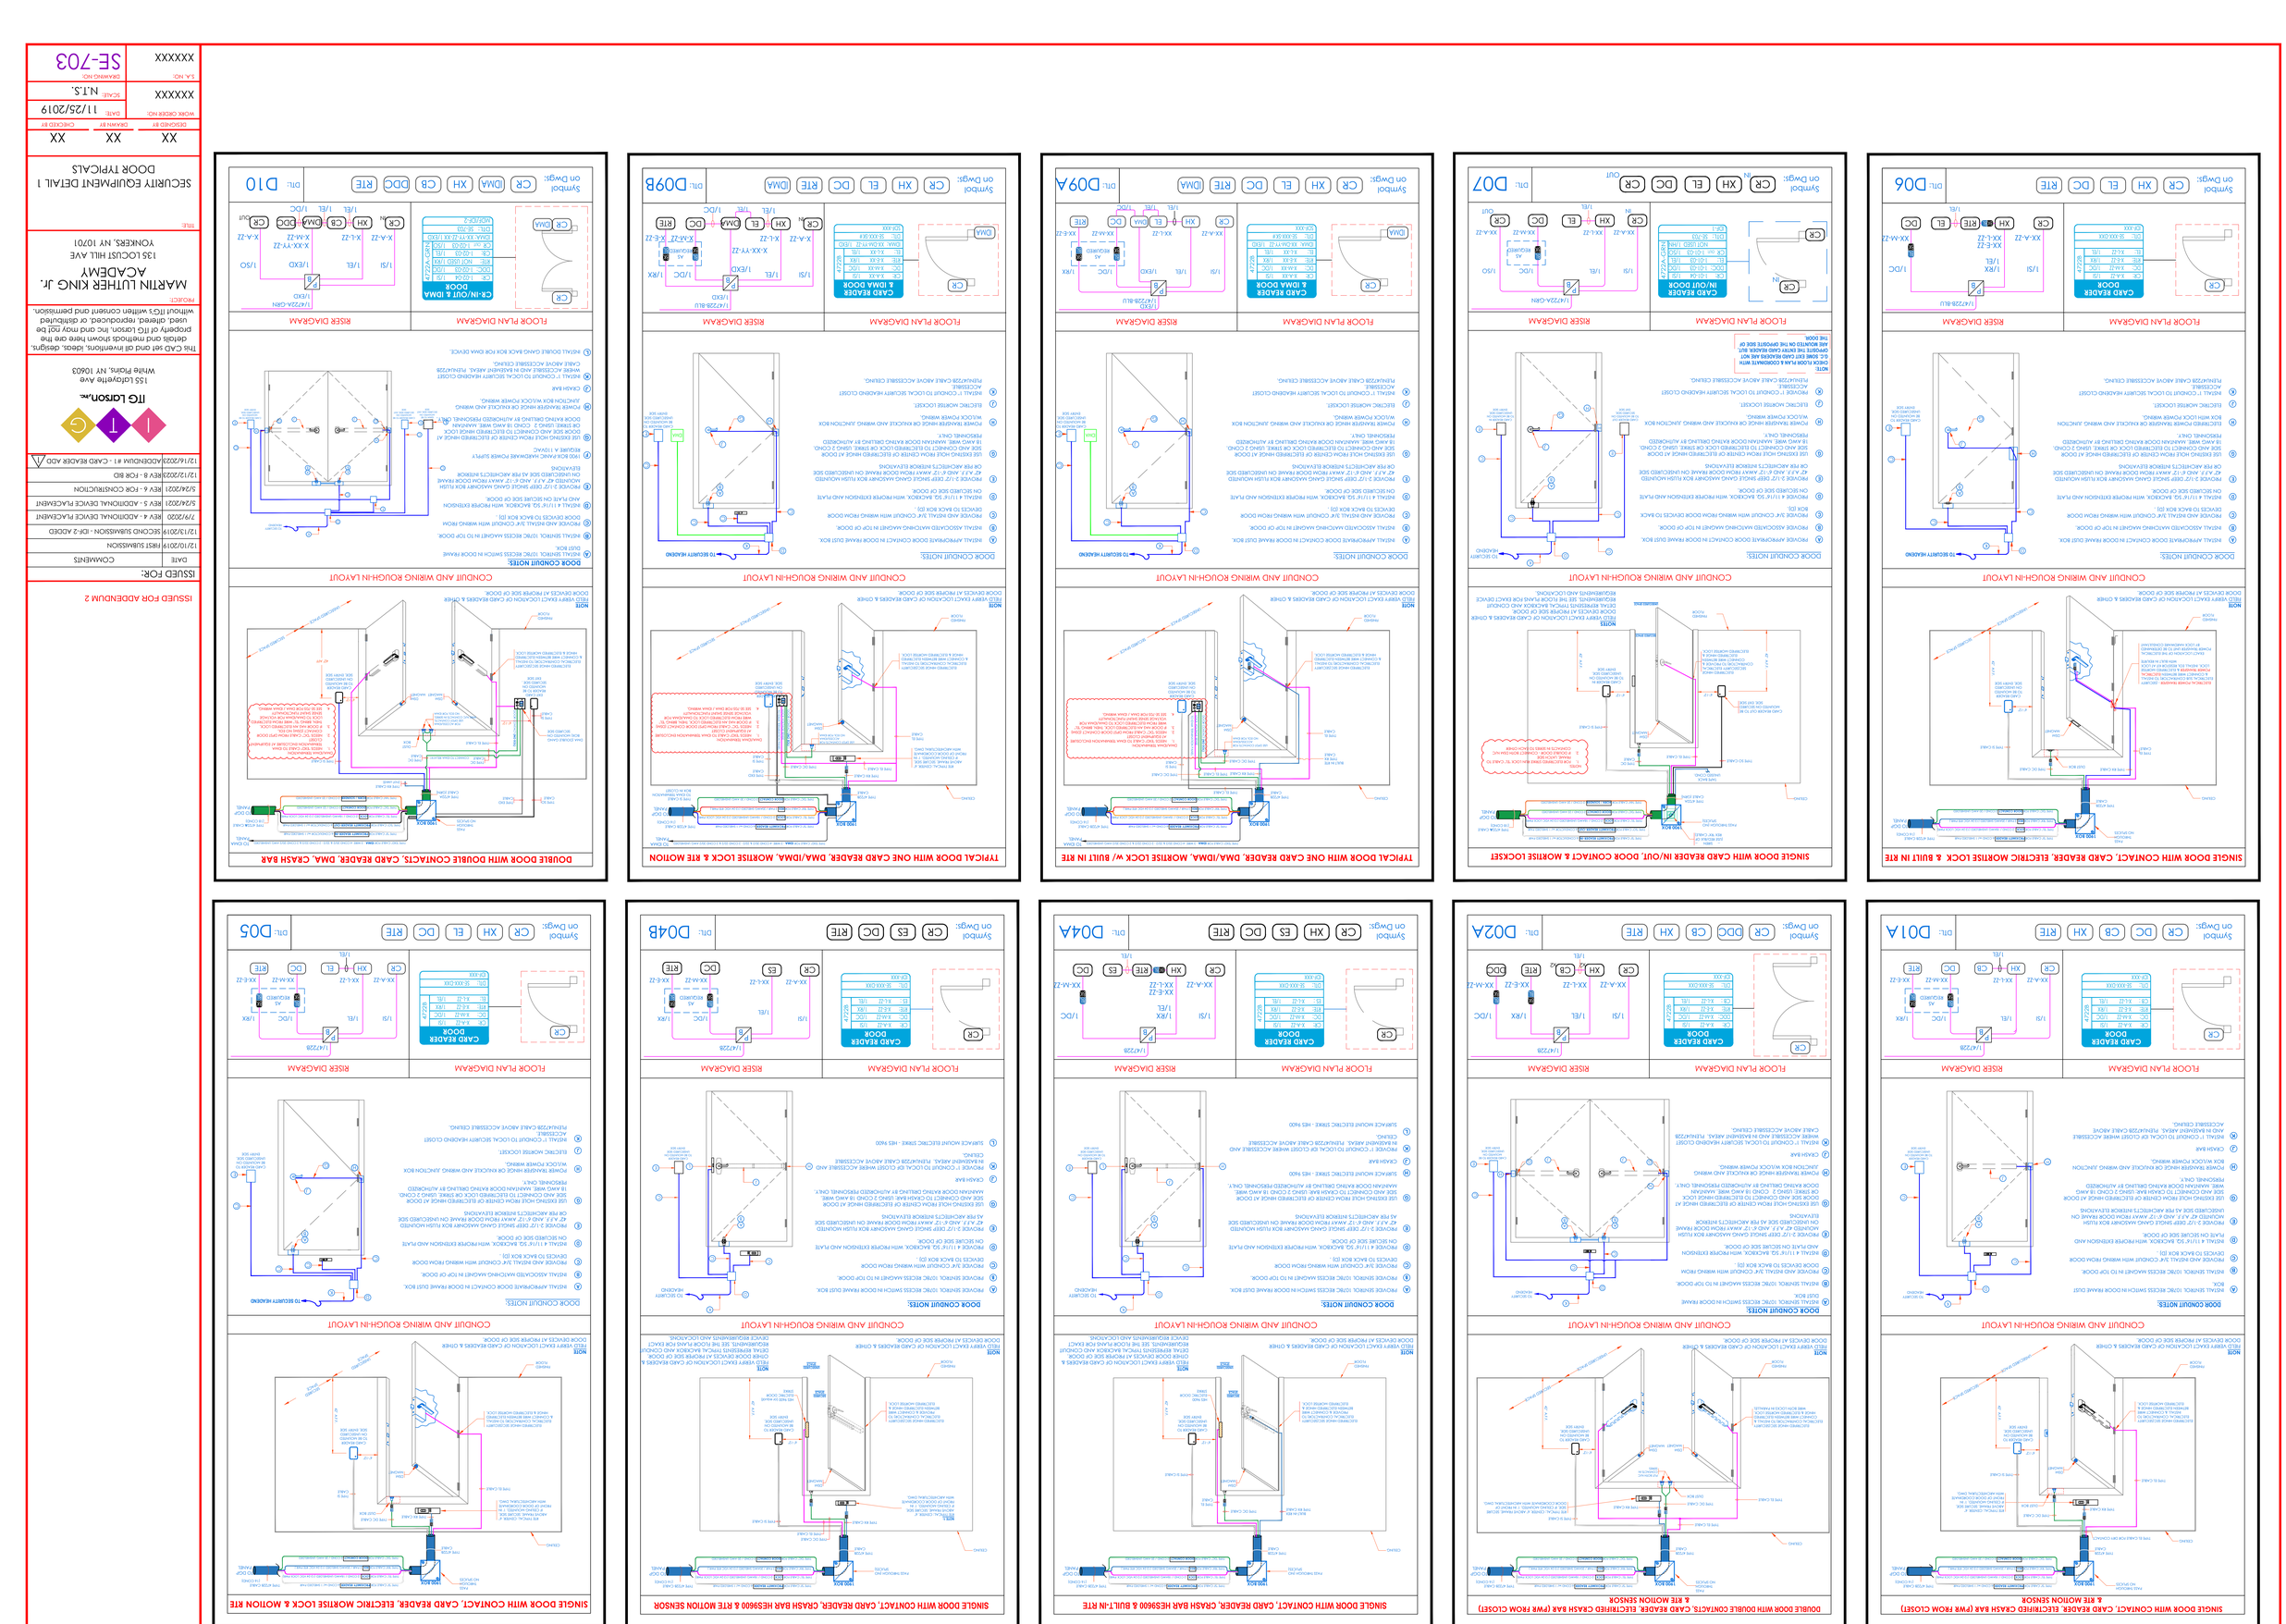
SINGLE DOOR WITH CONTACT, CARD READER, ELECTRIC MORTISE LOCK, & BUILT IN RTE
SINGLE DOOR WITH CONTACT, CARD READER, ELECTRIFIED CEASFIRE BAR (PWR FROM CLOSET) & RTE MOTION SENSOR
DOUBLE DOOR WITH DOUBLE CONTACTS, CARD READER, ELECTRIFIED CEASFIRE BAR (PWR FROM CLOSET) & RTE MOTION SENSOR
SINGLE DOOR WITH CONTACT, CARD READER, DMA/IDMA, MORTISE LOCK & BUILT-IN RTE
SINGLE DOOR WITH CONTACT, CARD READER, CRASH BAR HES9600 & BUILT-IN RTE
SINGLE DOOR WITH CONTACT, CARD READER, DMA/IDMA, MORTISE LOCK & RTE MOTION
DOUBLE DOOR WITH DOUBLE CONTACTS, CARD READER, DMA, CRASH BAR
SINGLE DOOR WITH CONTACT, CARD READER, ELECTRIC MORTISE LOCK & MOTION RTE
FLOOR PLAN DIAGRAM
RISER DIAGRAM
CONDUIT AND WIRING ROUGH-IN LAYOUT
DOOR CONDUIT NOTES:
NOTE
READER
1100 BOX
1900 BOX
TO SECURITY HEADEND
CARD READER
DOOR CONTACT
REQUEST TO EXIT
ELECTRIC MORTISE LOCK
ELECTRIC STRIKE
CRASH BAR
ELECTRIFIED CRASH BAR
DOOR CLOSER
DOOR OPERATOR
DOOR SWING
DOOR OPENING
Symbol on Dwgs:
CR
XH
EL
DC
RTE
DMA
CB
DDC
ES
Dtl.:
D06
D07
D09A
D09B
D10
D02A
D04A
D04B
D05
D01A
D03A
ISSUED FOR:
DATE
COMMENTS
12/10/2019
FIRST SUBMISSION
12/13/2019
SECOND SUBMISSION - IDF-2 ADDED
7/9/2020
REV 4 - ADDIONAL DEVICE PLACEMENT
3/24/2021
REV 5 - ADDIONAL DEVICE PLACEMENT
5/24/2021
REV 6 - FOR CONSTRUCTION
12/12/2023
REV 8 - FOR BID
12/14/2023
ADDENDUM #1 - CARD READER ADD
ITG Liberon, Inc.
155 Cityview Ave
White Plains, NY 10603
This CAD set and all inventions, ideas, designs, details and methods shown here are the property of ITG Liberon, Inc and may not be used, altered, reproduced or distributed without ITG's written consent and permission.
PROJECT:
MARTIN LUTHER KING JR. ACADEMY
135 LOCUST HILL AVE
YONKERS, NY 10701
TITLE:
SECURITY EQUIPMENT DETAIL 1
DOOR TYPICALS
DESIGNED BY
XX
DRAWN BY
XX
CHECKED BY
XX
WORK ORDER NO.:
DATE:
11/25/2019
S.K. NO.:
XXXXXX
SCALE:
N.T.S.
DRAWING NO.:
SE-703
XXXXXX

DOUBLE DOOR WITH DOUBLE CONTACTS, IN/OUT CARD READERS, DMA, CRASH BAR

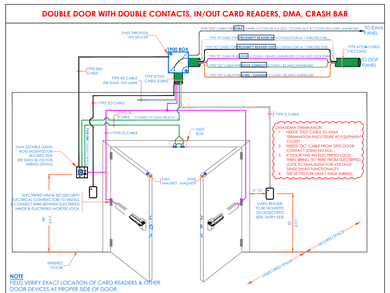

NOTE
FIELD VERIFY EXACT LOCATION OF CARD READERS & OTHER DOOR DEVICES AT PROPER SIDE OF DOOR.

CONDUIT AND WIRING ROUGH-IN LAYOUT

DOOR CONDUIT NOTES:

- (A) INSTALL SENTROL 1078C RECESS SWITCH IN DOOR FRAME DUST BOX.
- (B) INSTALL SENTROL 1078C RECESS MAGNET IN TO TOP DOOR.
- (C) PROVIDE AND INSTALL 3/4" CONDUIT WITH WIRING FROM DOOR DEVICES TO BACK BOX (D) .
- (D) INSTALL 4 11/16" SQ. BACKBOX, WITH PROPER EXTENSION AND PLATE ON SECURED SIDE OF DOOR.
- (E) PROVIDE 2-1/2" DEEP SINGLE GANG MASONRY BOX FLUSH MOUNTED 42" A.F.F. AND 6"-12" AWAY FROM DOOR FRAME ON UNSECURED SIDE AS PER ARCHITECTS INTERIOR ELEVATIONS
- (G) USE EXISTING HOLE FROM CENTER OF ELECTRIFIED HINGE AT DOOR SIDE AND CONNECT TO ELECTRIFIED HINGE LOCK OR STRIKE; USING 2 COND 18 AWG WIRE, MAINTAIN DOOR RATING DRILLING BY AUTHORIZED PERSONNEL ONLY.
- (H) POWER TRANSFER HINGE OR KNUCKLE AND WIRING JUNCTION BOX W/LOCK POWER WIRING.
- (J) CRASH BAR
- (K) INSTALL 1" CONDUIT TO LOCAL SECURITY HEADEND CLOSET WHERE ACCESSIBLE AND IN BASEMENT AREAS. PLENUM7228 CABLE ABOVE ACCESSIBLE CEILING.
- (L) INSTALL DOUBLE GANG BACK BOX FOR IDMA DEVICE.

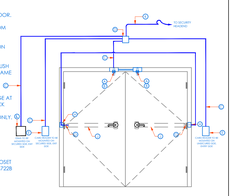

FLOOR PLAN DIAGRAM

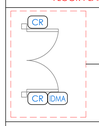

CR-IN/OUT & IDMA DOOR

CR	X-A-ZZ	1/SI
DOC	X-M-ZZ	1/DC
RTE	NO USED	1/RX
CB	X-L-ZZ	1/EL
CR out	1-0/0-0	1/DC
IDMA	XX-YY-ZZ-XX	1/EXD
DTL	SE-703	
MDF/IDF-2		

RISER DIAGRAM

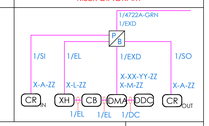

Symbol on Dwgs: CR IDMA XH CB DDC

DTL: D08A

DOUBLE DOOR WITH DOUBLE CONTACTS, CARD READER, DMA, CRASH BAR w/ RTE MOTION SENSOR

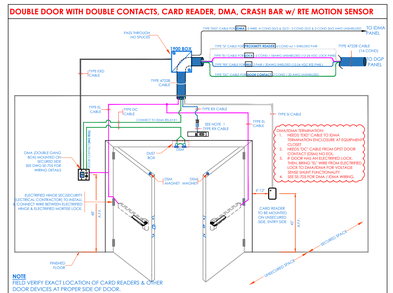

NOTE
FIELD VERIFY EXACT LOCATION OF CARD READERS & OTHER DOOR DEVICES AT PROPER SIDE OF DOOR.

CONDUIT AND WIRING ROUGH-IN LAYOUT

DOOR CONDUIT NOTES:

- (A) INSTALL SENTROL 1078C RECESS SWITCH IN DOOR FRAME DUST BOX.
- (B) INSTALL SENTROL 1078C RECESS MAGNET IN TO TOP DOOR.
- (C) PROVIDE AND INSTALL 3/4" CONDUIT WITH WIRING FROM DOOR DEVICES TO BACK BOX (D) .
- (D) INSTALL 4 11/16" SQ. BACKBOX, WITH PROPER EXTENSION AND PLATE ON SECURED SIDE OF DOOR.
- (E) PROVIDE 2-1/2" DEEP SINGLE GANG MASONRY BOX FLUSH MOUNTED 42" A.F.F. AND 6"-12" AWAY FROM DOOR FRAME ON UNSECURED SIDE AS PER ARCHITECTS INTERIOR ELEVATIONS
- (F) 5VDI BOX-FANIC HARDWARE POWER SUPPLY REQUIRE A 110VAC
- (G) USE EXISTING HOLE FROM CENTER OF ELECTRIFIED HINGE AT DOOR SIDE AND CONNECT TO CRASH BAR; USING 2 COND 18 AWG WIRE, MAINTAIN DOOR RATING DRILLING BY AUTHORIZED PERSONNEL ONLY.
- (H) POWER TRANSFER HINGE OR KNUCKLE AND WIRING JUNCTION BOX W/LOCK POWER WIRING.
- (J) CRASH BAR
- (K) INSTALL 1" CONDUIT TO LOCAL SECURITY HEADEND CLOSET WHERE ACCESSIBLE AND IN BASEMENT AREAS. PLENUM7228 CABLE ABOVE ACCESSIBLE CEILING.
- (L) INSTALL DOUBLE GANG BACK BOX FOR IDMA DEVICE.

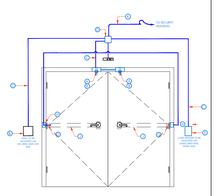

FLOOR PLAN DIAGRAM

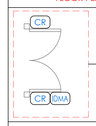

CARD READER & IDMA DOOR

CR	X-A-ZZ	1/SI
DOC	X-M-ZZ	1/DC
RTE	X-E-ZZ	1/RX
CB	X-L-ZZ	1/EL
CR out	X-A-ZZ	1/SO
IDMA	XX-DM-YY-ZZ	1/EXD
DTL	SE-XXX-SX-#	
SW-XXX		

RISER DIAGRAM

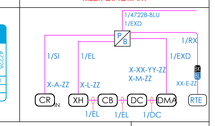

Symbol on Dwgs: CR IDMA XH CB DDC RTE

DTL: D08B

CUSTODIAN ARMING STATION-SINGLE DOOR WITH CONTACT, CARD READER, IDMA, BURG KEYPAD & INTERCOM - VIEW FROM INSIDE

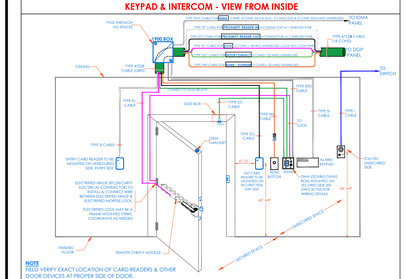

NOTE
FIELD VERIFY EXACT LOCATION OF CARD READERS & OTHER DOOR DEVICES AT PROPER SIDE OF DOOR.

CONDUIT AND WIRING ROUGH-IN LAYOUT

DOOR CONDUIT NOTES:

- (A) INSTALL SENTROL 1078C RECESS SWITCH IN DOOR FRAME DUST BOX.
- (B) INSTALL SENTROL 1078C RECESS MAGNET IN TO TOP DOOR.
- (C) PROVIDE AND INSTALL 3/4" CONDUIT WITH WIRING FROM DOOR DEVICES TO BACK BOX (D) .
- (D) INSTALL 4 11/16" SQ. BACKBOX, WITH PROPER EXTENSION AND PLATE ON SECURE SIDE OF DOOR.
- (E) PROVIDE 2-1/2" DEEP SINGLE GANG MASONRY BOX FLUSH MOUNTED 42" A.F.F. AND 6"-12" AWAY FROM DOOR FRAME ON UNSECURED SIDE AS PER ARCHITECTS INTERIOR ELEVATIONS
- (G) USE EXISTING HOLE FROM CENTER OF ELECTRIFIED HINGE AT DOOR SIDE AND CONNECT TO CRASH BAR; USING 2 COND 18 AWG WIRE, MAINTAIN DOOR RATING DRILLING BY AUTHORIZED PERSONNEL ONLY.
- (H) POWER TRANSFER HINGE OR KNUCKLE AND WIRING JUNCTION BOX W/LOCK POWER WIRING.
- (J) CRASH BAR
- (K) INSTALL 1" CONDUIT TO LOCAL IDF CLOSET WHERE ACCESSIBLE AND IN BASEMENT AREAS. PLENUM7228 CABLE ABOVE ACCESSIBLE CEILING.
- (L) INSTALL A DOUBLE GANG BOX FOR THE IDMA
- (M) INSTALL A TRIPLE GANG BOX FOR THE BURG KEYPAD
- (N) INSTALL A TRIPLE GANG BOX FOR THE INTERCOM

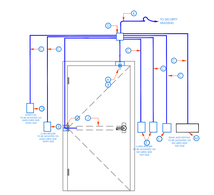

FLOOR PLAN DIAGRAM

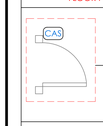

CUSTODIAN ARMING DOOR

CR	X-A-ZZ	1/SI
DOC	X-M-ZZ	1/DC
PB	X-XX-YY-ZZ	1/HN
ES	X-L-ZZ	1/EL
CR out	X-A-ZZ	1/SO
KP	BURG PANEL 1/SI	
IDMA	X-XX-YY-ZZ	1/EXD
DTL	SE-704	
SW-1		

RISER DIAGRAM

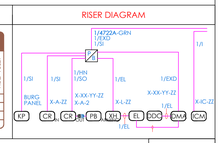

Symbol on Dwgs: KP CR CR PB XH EL DC DMA ICM

DTL: D11

CUSTODIAN ARMING STATION-DOUBLE DOOR WITH CONTACT, CARD READER, IDMA, BURG KEYPAD & INTERCOM - VIEW FROM INSIDE

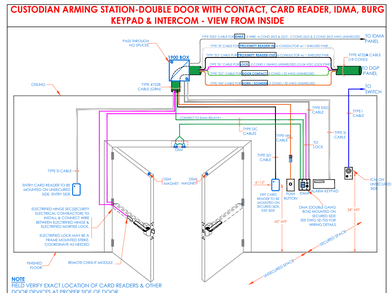

NOTE
FIELD VERIFY EXACT LOCATION OF CARD READERS & OTHER DOOR DEVICES AT PROPER SIDE OF DOOR.

CONDUIT AND WIRING ROUGH-IN LAYOUT

DOOR CONDUIT NOTES:

- (A) INSTALL SENTROL 1078C RECESS SWITCH IN DOOR FRAME DUST BOX.
- (B) INSTALL SENTROL 1078C RECESS MAGNET IN TO TOP DOOR.
- (C) PROVIDE AND INSTALL 3/4" CONDUIT WITH WIRING FROM DOOR DEVICES TO BACK BOX (D) .
- (D) INSTALL 4 11/16" SQ. BACKBOX, WITH PROPER EXTENSION AND PLATE ON SECURE SIDE OF DOOR.
- (E) PROVIDE 2-1/2" DEEP SINGLE GANG MASONRY BOX FLUSH MOUNTED 42" A.F.F. AND 6"-12" AWAY FROM DOOR FRAME ON UNSECURED SIDE AS PER ARCHITECTS INTERIOR ELEVATIONS
- (G) USE EXISTING HOLE FROM CENTER OF ELECTRIFIED HINGE AT DOOR SIDE AND CONNECT TO ELECTRIFIED HINGE LOCK OR STRIKE; USING 2 COND 18 AWG WIRE, MAINTAIN DOOR RATING DRILLING BY AUTHORIZED PERSONNEL ONLY.
- (H) POWER TRANSFER HINGE OR KNUCKLE AND WIRING JUNCTION BOX W/LOCK POWER WIRING.
- (J) CRASH BAR
- (K) INSTALL 1" CONDUIT TO LOCAL SECURITY HEADEND CLOSET WHERE ACCESSIBLE AND IN BASEMENT AREAS. PLENUM7228 CABLE ABOVE ACCESSIBLE CEILING.
- (L) INSTALL A DOUBLE GANG BOX FOR THE IDMA
- (M) INSTALL A TRIPLE GANG BOX FOR THE BURG KEYPAD
- (N) INSTALL A TRIPLE GANG BOX FOR THE INTERCOM

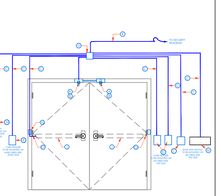

FLOOR PLAN DIAGRAM

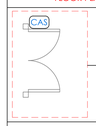

CUSTODIAN ARMING DOOR

CR	X-A-ZZ	1/SI
DOC	X-M-ZZ	1/DC
PB	X-XX-YY-ZZ	1/HN
ES	X-L-ZZ	1/EL
CR out	X-A-ZZ	1/SO
KP	BURG PANEL 1/SI	
IDMA	X-XX-YY-ZZ	1/EXD
DTL	SE-704	
SW-1		

RISER DIAGRAM

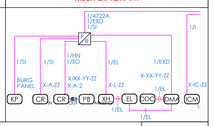

Symbol on Dwgs: KP CR CR PB XH EL DDC DMA ICM

DTL: D12

TYPICAL DOUBLE DOOR WITH DMA/IDMA

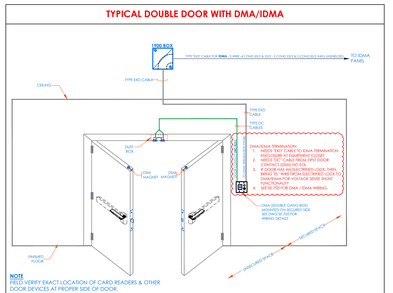

NOTE
FIELD VERIFY EXACT LOCATION OF CARD READERS & OTHER DOOR DEVICES AT PROPER SIDE OF DOOR.

CONDUIT AND WIRING ROUGH-IN LAYOUT

DOOR CONDUIT NOTES:

- (A) INSTALL APPROPRIATE DOOR CONTACT IN DOOR FRAME DUST BOX.
- (B) INSTALL ASSOCIATED MATCHING MAGNET IN TOP OF DOOR.
- (C) PROVIDE AND INSTALL 3/4" CONDUIT WITH WIRING FROM DOOR DEVICES TO BACK BOX (D) .
- (D) INSTALL 4 11/16" SQ. BACKBOX, WITH PROPER EXTENSION AND PLATE ON SECURED SIDE OF DOOR.
- (E) PROVIDE 2-1/2" DEEP SINGLE GANG MASONRY BOX FLUSH MOUNTED 42" A.F.F. AND 6"-12" AWAY FROM DOOR FRAME ON UNSECURED SIDE AS PER ARCHITECTS INTERIOR ELEVATIONS
- (G) USE EXISTING HOLE FROM CENTER OF ELECTRIFIED HINGE AT DOOR SIDE AND CONNECT TO ELECTRIFIED HINGE LOCK OR STRIKE; USING 2 COND 18 AWG WIRE, MAINTAIN DOOR RATING DRILLING BY AUTHORIZED PERSONNEL ONLY.
- (H) POWER TRANSFER HINGE OR KNUCKLE AND WIRING JUNCTION BOX W/LOCK POWER WIRING.
- (J) ELECTRIC MORTISE LOCKSET.
- (K) INSTALL 1" CONDUIT TO LOCAL SECURITY HEADEND CLOSET ACCESSIBLE. PLENUM7228 CABLE ABOVE ACCESSIBLE CEILING.

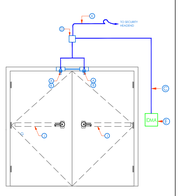

FLOOR PLAN DIAGRAM

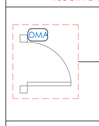

IDMA
DMA / DDC
X-DM-YY-ZZ | 1/EXD
DTL: SE-705
MDF/IDF-1

RISER DIAGRAM

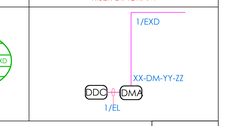

Symbol on Dwgs: DDC DMA

DTL: D13

TYPICAL SINGLE DOOR WITH DMA/IDMA

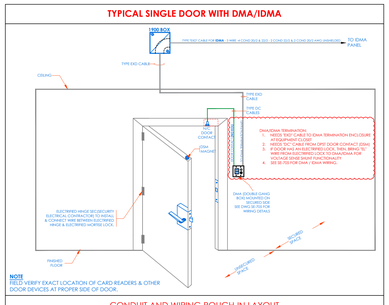

NOTE
FIELD VERIFY EXACT LOCATION OF CARD READERS & OTHER DOOR DEVICES AT PROPER SIDE OF DOOR.

CONDUIT AND WIRING ROUGH-IN LAYOUT

DOOR CONDUIT NOTES:

- (A) INSTALL APPROPRIATE DOOR CONTACT IN DOOR FRAME DUST BOX.
- (B) INSTALL ASSOCIATED MATCHING MAGNET IN TOP OF DOOR.
- (C) PROVIDE AND INSTALL 3/4" CONDUIT WITH WIRING FROM DOOR DEVICES TO BACK BOX (D) .
- (D) INSTALL 4 11/16" SQ. BACKBOX, WITH PROPER EXTENSION AND PLATE ON SECURED SIDE OF DOOR.
- (E) PROVIDE 2-1/2" DEEP SINGLE GANG MASONRY BOX FLUSH MOUNTED 42" A.F.F. AND 6"-12" AWAY FROM DOOR FRAME ON UNSECURED SIDE AS PER ARCHITECTS INTERIOR ELEVATIONS
- (G) USE EXISTING HOLE FROM CENTER OF ELECTRIFIED HINGE AT DOOR SIDE AND CONNECT TO ELECTRIFIED LOCK OR STRIKE; USING 2 COND 18 AWG WIRE, MAINTAIN DOOR RATING DRILLING BY AUTHORIZED PERSONNEL ONLY.
- (H) POWER TRANSFER HINGE OR KNUCKLE AND WIRING JUNCTION BOX W/LOCK POWER WIRING.
- (J) ELECTRIC MORTISE LOCKSET.
- (K) INSTALL 1" CONDUIT TO LOCAL SECURITY HEADEND CLOSET ACCESSIBLE. PLENUM7228 CABLE ABOVE ACCESSIBLE CEILING.

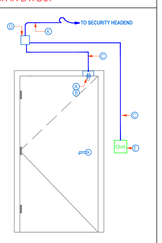

FLOOR PLAN DIAGRAM

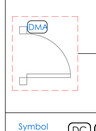

IDMA
DMA / DC
X-DM-YY-ZZ | 1/EXD
DTL: SE-705
MDF/IDF-1

RISER DIAGRAM

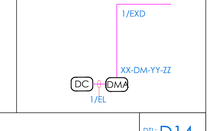

Symbol on Dwgs: DC DMA

DTL: D14

CARD READER INSTALLATION IN ELEVATOR CAB

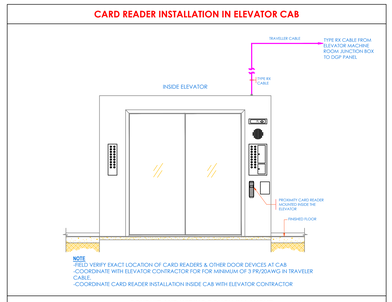

NOTE
-FIELD VERIFY EXACT LOCATION OF CARD READERS & OTHER DOOR DEVICES AT CAB.
-COORDINATE WITH ELEVATOR CONTRACTOR FOR MINIMUM OF 3 PR/20AWG IN TRAVELER CABLE.
-COORDINATE CARD READER INSTALLATION INSIDE CAB WITH ELEVATOR CONTRACTOR

CONDUIT AND WIRING ROUGH-IN LAYOUT

DOOR CONDUIT NOTES:

- (A) COORDINATE EXACT PLACEMENT OF READER WITH ARCHITECT & ELEVATOR CONTRACTOR.
- (B) COORDINATE PROPER CONDUCTORS OF TRAVELER CABLE WITH ELEVATOR CONTRACTOR.

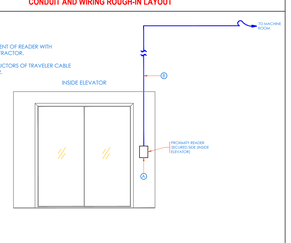

FLOOR PLAN DIAGRAM

C.R. ELEVATOR H.R.

CR	X-A-ZZ	1/SI
DTL	SE-703A-D15	
IDF-X		

RISER DIAGRAM

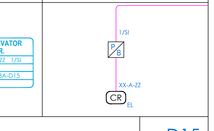

Symbol on Dwgs: CR

DTL: D15

SINGLE DOOR - CONTACT, ELECTRIC LATCH RETRACTION / PANIC BAR, PEDESTAL CARD READER & WIRELESS ADA BUTTON w/ AUTOMATIC DOOR OPENER

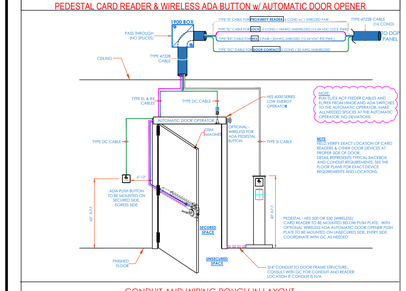

CONDUIT AND WIRING ROUGH-IN LAYOUT

DOOR CONDUIT NOTES:

- (A) PROVIDE SENTROL 1078C RECESS SWITCH IN DOOR FRAME DUST BOX.
- (B) PROVIDE SENTROL 1078C RECESS MAGNET IN TO TOP DOOR.
- (C) PROVIDE 3/4" CONDUIT WITH WIRING FROM DOOR DEVICES TO BACK BOX (D)
- (D) PROVIDE 4 11/16" SQ. BACKBOX, WITH PROPER EXTENSION AND PLATE ON SECURE SIDE OF DOOR.
- (E) PROVIDE 2-1/2" DEEP SINGLE GANG MASONRY BOX FLUSH MOUNTED 42" A.F.F. AND 6"-12" AWAY FROM DOOR FRAME ON UNSECURED SIDE AS PER ARCHITECTS INTERIOR ELEVATIONS
- (G) USE EXISTING HOLE FROM CENTER OF ELECTRIFIED HINGE AT DOOR SIDE AND CONNECT TO CRASH BAR; USING 2 COND 18 AWG WIRE, MAINTAIN DOOR RATING DRILLING BY AUTHORIZED PERSONNEL ONLY.
- (M) SURFACE MOUNT ELECTRIC STRIKE - HES 9600
- (J) CRASH BAR
- (K) PROVIDE 1" CONDUIT TO LOCAL IDF CLOSET WHERE ACCESSIBLE AND IN BASEMENT AREAS. PLENUM7228 CABLE ABOVE ACCESSIBLE CEILING.
- (L) SURFACE MOUNT ELECTRIC STRIKE - HES 9600

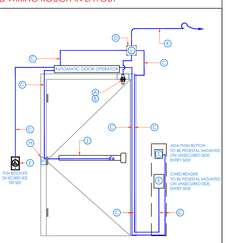

FLOOR PLAN DIAGRAM

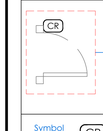

CARD READER DOOR

CR	X-A-ZZ	1/SI
DOC	X-M-ZZ	1/DC
RTE	X-E-ZZ	1/RX
CB	X-L-ZZ	1/EL
PB		
DTL	SE-XXX-DXX	
IDF-XXX		

RISER DIAGRAM

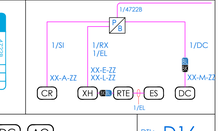

Symbol on Dwgs: CR XH ES DC AO

DTL: D16

DOUBLE DOOR WITH DOUBLE CONTACTS, CARD READER, ELECTRIFIED CRASH BAR (PWR FROM CLOSET) & RTE MOTION SENSOR

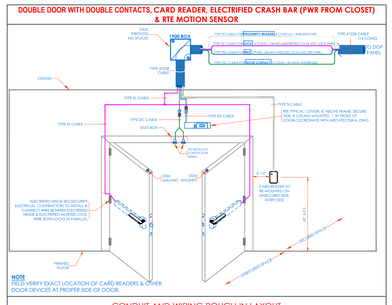

NOTE
FIELD VERIFY EXACT LOCATION OF CARD READERS & OTHER DOOR DEVICES AT PROPER SIDE OF DOOR.

CONDUIT AND WIRING ROUGH-IN LAYOUT

DOOR CONDUIT NOTES:

- (A) INSTALL SENTROL 1078C RECESS SWITCH IN DOOR FRAME DUST BOX.
- (B) INSTALL SENTROL 1078C RECESS MAGNET IN TO TOP DOOR.
- (C) PROVIDE AND INSTALL 3/4" CONDUIT WITH WIRING FROM DOOR DEVICES TO BACK BOX (D) .
- (D) INSTALL 4 11/16" SQ. BACKBOX, WITH PROPER EXTENSION AND PLATE ON SECURE SIDE OF DOOR.
- (E) PROVIDE 2-1/2" DEEP SINGLE GANG MASONRY BOX FLUSH MOUNTED 42" A.F.F. AND 6"-12" AWAY FROM DOOR FRAME ON UNSECURED SIDE AS PER ARCHITECTS INTERIOR ELEVATIONS
- (G) USE EXISTING HOLE FROM CENTER OF ELECTRIFIED HINGE AT DOOR SIDE AND CONNECT TO ELECTRIFIED HINGE LOCK OR STRIKE; USING 2 COND 18 AWG WIRE, MAINTAIN DOOR RATING DRILLING BY AUTHORIZED PERSONNEL ONLY.
- (H) POWER TRANSFER HINGE OR KNUCKLE AND WIRING JUNCTION BOX W/LOCK POWER WIRING.
- (J) CRASH BAR
- (K) INSTALL 1" CONDUIT TO LOCAL SECURITY HEADEND CLOSET WHERE ACCESSIBLE AND IN BASEMENT AREAS. PLENUM7228 CABLE ABOVE ACCESSIBLE CEILING.

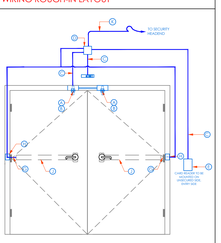

FLOOR PLAN DIAGRAM

CARD READER DOOR

CR	X-A-ZZ	1/SI
DOC	X-M-ZZ	1/DC
RTE	X-E-ZZ	1/RX
CB	X-L-ZZ	1/EL
PB		
DTL	SE-XXX-DXX	
IDF-XXX		

Symbol on Dwgs: CR DDC CB XH RTE

DTL: D03

DOUBLE DOOR WITH DOUBLE CONTACTS, CARD READER, ELECTRIFIED CRASH BAR w/ BUILT IN REX (PWR FROM CLOSET)

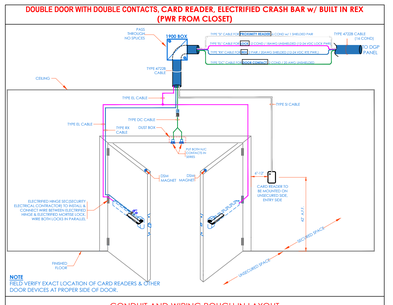

NOTE
FIELD VERIFY EXACT LOCATION OF CARD READERS & OTHER DOOR DEVICES AT PROPER SIDE OF DOOR.

CONDUIT AND WIRING ROUGH-IN LAYOUT

DOOR CONDUIT NOTES:

- (A) INSTALL SENTROL 1078C RECESS SWITCH IN DOOR FRAME DUST BOX.
- (B) INSTALL SENTROL 1078C RECESS MAGNET IN TO TOP DOOR.
- (C) PROVIDE AND INSTALL 3/4" CONDUIT WITH WIRING FROM DOOR DEVICES TO BACK BOX (D) .
- (D) INSTALL 4 11/16" SQ. BACKBOX, WITH PROPER EXTENSION AND PLATE ON SECURE SIDE OF DOOR.
- (E) PROVIDE 2-1/2" DEEP SINGLE GANG MASONRY BOX FLUSH MOUNTED 42" A.F.F. AND 6"-12" AWAY FROM DOOR FRAME ON UNSECURED SIDE AS PER ARCHITECTS INTERIOR ELEVATIONS
- (G) USE EXISTING HOLE FROM CENTER OF ELECTRIFIED HINGE AT DOOR SIDE AND CONNECT TO ELECTRIFIED HINGE LOCK OR STRIKE; USING 2 COND 18 AWG WIRE, MAINTAIN DOOR RATING DRILLING BY AUTHORIZED PERSONNEL ONLY.
- (H) POWER TRANSFER HINGE OR KNUCKLE AND WIRING JUNCTION BOX W/LOCK POWER WIRING.
- (J) CRASH BAR
- (K) INSTALL 1" CONDUIT TO LOCAL SECURITY HEADEND CLOSET WHERE ACCESSIBLE AND IN BASEMENT AREAS. PLENUM7228 CABLE ABOVE ACCESSIBLE CEILING.

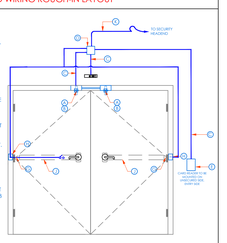

FLOOR PLAN DIAGRAM

CARD READER DOOR

CR	X-A-ZZ	1/SI
DOC	X-M-ZZ	1/DC
RTE	X-E-ZZ	1/RX
CB	X-L-ZZ	1/EL
PB		
DTL	SE-XXX-DXX	
IDF-XXX		

Symbol on Dwgs: CR DDC CB XH RTE

DTL: D03

ISSUED FOR ADDENDUM 2

ISSUED FOR:

DATE	COMMENTS
12/10/2019	FIRST SUBMISSION
12/13/2019	SECOND SUBMISSION - IDF-2 ADDED
7/9/2020	REV 4 - ADDITIONAL DEVICE PLACEMENT
5/24/2021	REV 5 - ADDITIONAL DEVICE PLACEMENT
5/24/2021	REV 6 - FOR CONSTRUCTION
12/12/2022	REV 8 - FOR BID
12/16/2022	ADDENDUM #1 - CARD READER ADD. 1

ITG Larson, inc.
155 Lafayette Ave
White Plains, NY 10603

This CAD set and all inventions, ideas, designs, details and methods shown here are the property of ITG Larson, Inc and may not be used, altered, reproduced, or distributed without ITG's written consent and permission.

PROJECT:
MARTIN LUTHER KING Jr. ACADEMY
135 LOCUST HILL AVE
YONKERS, NY 10701

TITLE:
SECURITY EQUIPMENT DETAIL 1A
DOOR TYPICALS

DESIGNED BY	DRAWN BY	CHECKED BY
XX	XX	XX

WORK ORDER NO: XXXXXX
DATE: 11/25/2019
SCALE: N.T.S.
S.A. NO: XXXXXX
DRAWING NO: SE-703A

SINGLE DOOR - CONTACTS, ELECTRIC LATCH RETRACTION / PANIC BAR, IN/OUT CARD READERS & ADA BUTTONS -IN/OUT w/ AUTOMATIC DOOR OPENER

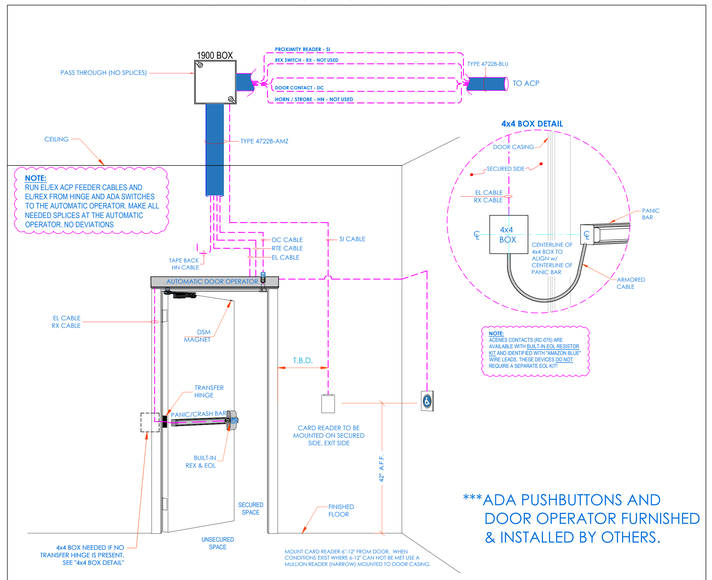

***ADA PUSHBUTTONS AND DOOR OPERATOR FURNISHED & INSTALLED BY OTHERS.

CONDUIT AND WIRING ROUGH-IN LAYOUT

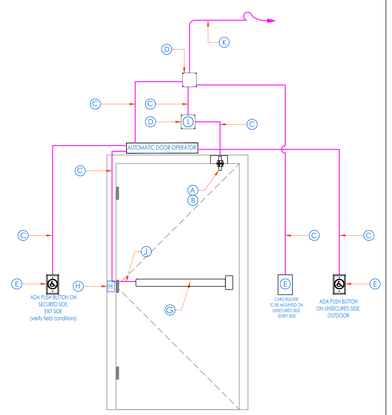

DOOR CONDUIT NOTES:

- (A) PROVIDE APPROPRIATE DOOR CONTACT IN DOOR FRAME DUST BOX.
- (B) PROVIDE ASSOCIATED MATCHING MAGNET IN TOP OF DOOR.
- (C) PROVIDE 3/4" CONDUIT WITH WIRING FROM DOOR DEVICES TO BACK BOX (D).
- (D) PROVIDE 4 11/16" SQ. BACKBOX, WITH PROPER EXTENSION AND PLATE ON SECURED SIDE OF DOOR.
- (E) PROVIDE 2-1/2" DEEP SINGLE GANG MASONRY BOX FLUSH MOUNTED 42" A.F.F. AND 6'-12" AWAY FROM DOOR FRAME ON UNSECURED SIDE OR PER ARCHITECTS INTERIOR ELEVATIONS
- (G) USE EXISTING HOLE FROM CENTER OF ELECTRIFIED HINGE AT DOOR SIDE AND CONNECT TO ELECTRIFIED LOCK OR STRIKE, USING 2 COND. 18 AWG WIRE. MAINTAIN DOOR RATING DRILLING BY AUTHORIZED PERSONNEL ONLY.
- (H) POWER TRANSFER HINGE OR KNUCKLE AND WIRING JUNCTION BOX W/LOCK POWER WIRING.
- (J) ELECTRIC MORTISE LOCKSET WITH BUILT IN RTE SWITCH.
- (K) 1" [25] EMT CONDUIT TO STRUCTURE OR TO ACCESSIBLE CEILING SPACE. HOME RUN CABLING TO AREA SERVING ACP. PROVIDE OPEN CABLING PATHWAY SUPPORTS AS REQUIRED
- (L) SIREN

Symbol on Dwgs: (CR)IN (CR)OUT (DC) (EL) (ADA)IN (ADA)OUT (AO)

DTL: D16

DOUBLE DOORS - CONTACTS, ELECTRIC LATCH RETRACTION / PANIC BAR, IN CARD READERS & ADA BUTTONS -IN/OUT w/ AUTOMATIC DOOR OPENER

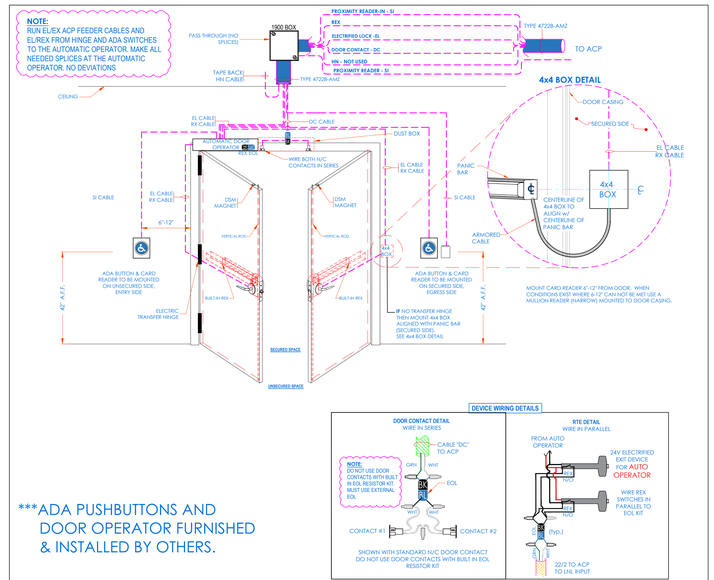

***ADA PUSHBUTTONS AND DOOR OPERATOR FURNISHED & INSTALLED BY OTHERS.

DEVICE WIRING DETAILS

CONDUIT AND WIRING ROUGH-IN LAYOUT

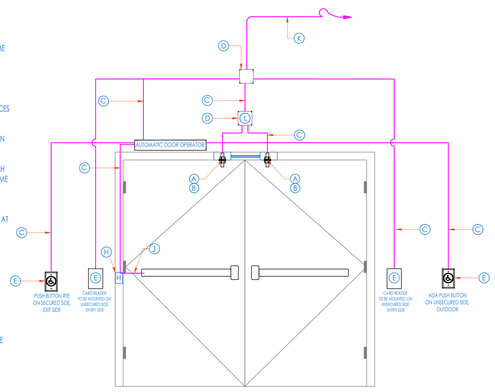

DOOR CONDUIT NOTES:

- (A) PROVIDE APPROPRIATE DOOR CONTACT IN DOOR FRAME DUST BOX.
- (B) PROVIDE ASSOCIATED MATCHING MAGNET IN TOP OF DOOR.
- (C) PROVIDE 3/4" CONDUIT WITH WIRING FROM DOOR DEVICES TO BACK BOX (D).
- (D) PROVIDE 4 11/16" SQ. BACKBOX, WITH PROPER EXTENSION AND PLATE ON SECURED SIDE OF DOOR.
- (E) PROVIDE 2-1/2" DEEP SINGLE GANG MASONRY BOX FLUSH MOUNTED 42" A.F.F. AND 6'-12" AWAY FROM DOOR FRAME ON UNSECURED SIDE OR PER ARCHITECTS INTERIOR ELEVATIONS
- (G) USE EXISTING HOLE FROM CENTER OF ELECTRIFIED HINGE AT DOOR SIDE AND CONNECT TO ELECTRIFIED LOCK OR STRIKE, USING 2 COND. 18 AWG WIRE. MAINTAIN DOOR RATING DRILLING BY AUTHORIZED PERSONNEL ONLY.
- (H) POWER TRANSFER HINGE OR KNUCKLE AND WIRING JUNCTION BOX W/LOCK POWER WIRING.
- (J) ELECTRIC MORTISE LOCKSET WITH BUILT IN RTE SWITCH.
- (K) 1" [25] EMT CONDUIT TO STRUCTURE OR TO ACCESSIBLE CEILING SPACE. HOME RUN CABLING TO AREA SERVING ACP. PROVIDE OPEN CABLING PATHWAY SUPPORTS AS REQUIRED
- (L) SIREN

Symbol on Dwgs: (CR)IN (CR)OUT (DDC) (EL) (ADA)IN (ADA)OUT (AO)

DTL: D17

FRONT DOORS EMERGENCY LOCK FOR NON-CORPNET SITES - NORTON 6011/6051 SERIES POWER OPERATOR

WIRING DETAIL

OPERATIONAL DESCRIPTION:

NIGHT MODE:
1. FRONT DOORS ARE LOCKED
2. INSIDE ADA BUTTON IS ALWAYS ACTIVE
3. OUTSIDE ADA BUTTON IS DISABLED

DAY/ACCESS MORE:
1. ELECTRIFIED LOCKS AT BOTH AUTO OPERATED AND NON-AUTO OPERATED DOORS ARE RETRACTED
2. INSIDE ADA BUTTON IS ALWAYS ACTIVE
3. OUTSIDE ADA BUTTON IS ENABLED
4. DOORS CAN BE PULLED/PUSHED MANUALLY AT WILL

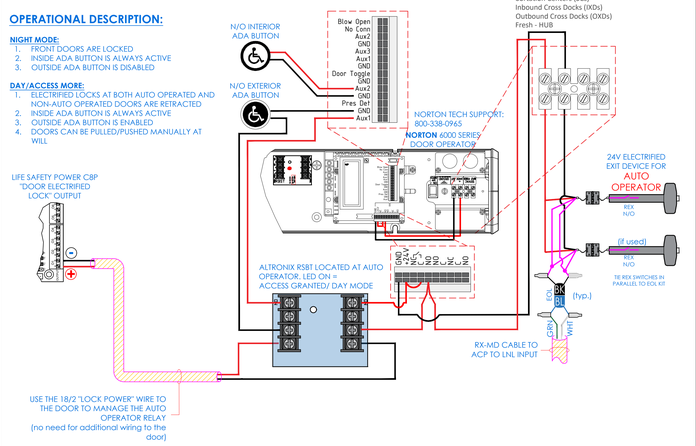

MAKE SURE TO FOLLOW THESE WIRING DETAILS. ALL SPLICES TO BE MADE AT THE AUTOMATIC OPERATOR

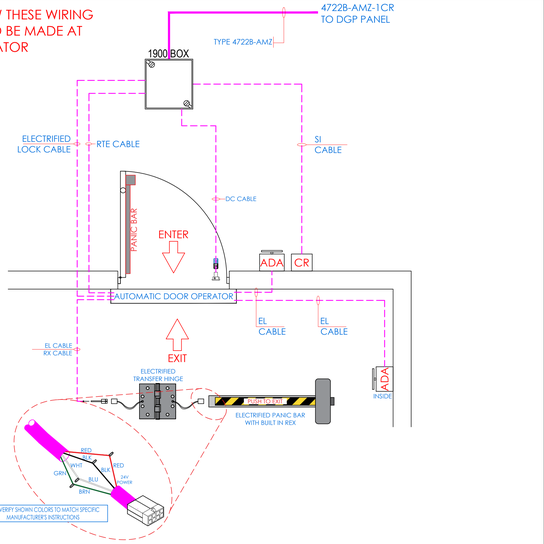

Symbol on Dwgs: (AO)

DTL: D18

ISSUED FOR ADDENDUM 2

ISSUED FOR:

DATE	COMMENTS
12/10/2019	FIRST SUBMISSION
12/13/2019	SECOND SUBMISSION - IDF-2 ADDED
7/9/2020	REV 4 - ADDITIONAL DEVICE PLACEMENT
5/24/2021	REV 5 - ADDITIONAL DEVICE PLACEMENT
5/24/2021	REV 6 - FOR CONSTRUCTION
12/12/2023	REV 8 - FOR BID
12/16/2023	ADDENDUM #1 - CARD READER ADD 1

ITG Larson, Inc.
155 Lafayette Ave
White Plains, NY 10603

This CAD set and all inventions, ideas, designs, details and methods shown here are the property of ITG Larson, Inc and may not be used, altered, reproduced, or distributed without ITG's written consent and permission.

PROJECT:

MARTIN LUTHER KING Jr. ACADEMY
135 LOCUST HILL AVE
YONKERS, NY 10701

TITLE:

SECURITY EQUIPMENT DETAIL 1B DOOR TYPICALS

DESIGNED BY	DRAWN BY	CHECKED BY
XX	XX	XX

WORK ORDER NO: XXXXXX	DATE: 11/25/2019
	SCALE: N.T.S.
S.A. NO: XXXXXX	DRAWING NO: SE-703B

MOUNTING HEIGHT NOTES

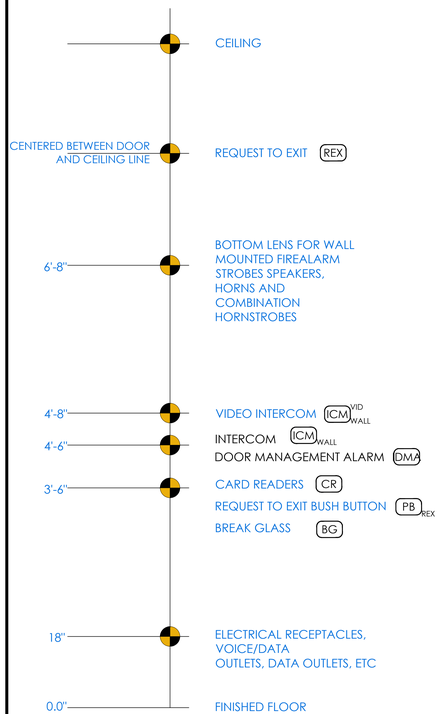

NOTE:
FIELD VERIFY WITH LOCAL ADA REQUIREMENTS

HID RP40-MULTI CLASS CARD READER

DEVICE TERMINATION AND DIMENSION

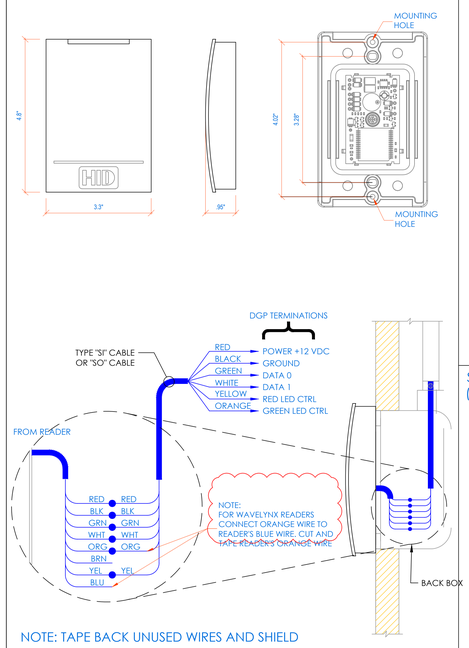

NOTE: TAPE BACK UNUSED WIRES AND SHIELD

SPECIFICATIONS

Typical maximum* read range	: ProxCard II card - up to 5.5" (14 cm) ISOProx II card - up to 5" (12.7 cm) DuoProx II card - up to 5" (12.7 cm) Smart ISO/DuoProx cards - up to 5" (12.7 cm) Proximity & MIFARE card - up to 5" (12.7 cm) ProxCard Plus card - up to 1.5" (3.8 cm) ProxKey II key fob - up to 2" (5.1 cm) Microprox Tag - up to 3" (7.6 cm) *Depending on local installation conditions.
Dimensions	: 4.70" x 3.00" x 0.68" (11.9 x 7.6 x 1.7 cm)
Material	: Polycarbonate UL 94
Power supply	: 5-16 VDC Linear power supplies are recommended.
Current requirements	: Average: 30 mA (5 VDC); 20 mA (12 VDC) Peak: 110 mA (5 VDC); 115 mA (12 VDC)
Operating temperature	: -22° to 150° F (-30° to 65° C)
Operating humidity	: 0-95% relative humidity non-condensing
Weight	: 3.3 oz. (94 gm)
Transmit frequency	: 125 kHz
Excite frequency	: 125 kHz
Cable distance	: Wiegand interface: 500 feet (150 m) Clock-and-data interface: 50 feet (15 m) Recommended cable is ALPHA 1295 (22 AWG) 5 conductor minimum stranded with overall shield or equivalent. Additional conductors may be required for LED or beeper control.

SURFACE WALL MOUNT (SHALLOW DEPTH)

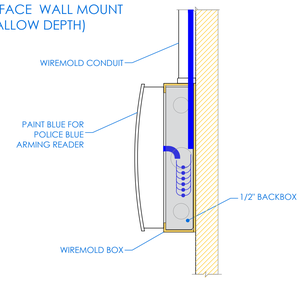

Symbol on Dwgs: CR AND CR POLICE BLUE ARMING

DTL: A01

SCHLAGE - ELECTRIFIED L SERIES

LOCK ONLY

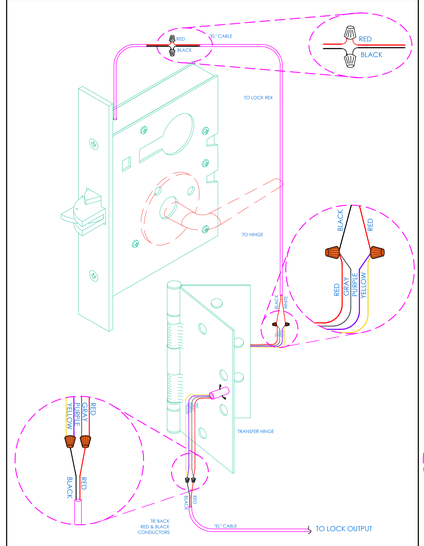

LOCK w/ BUILT IN REX

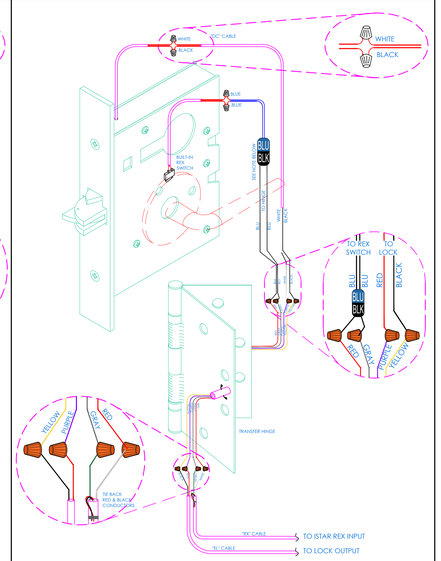

FOR LOCKS EQUIPPED WITH BUILT IN NORMALLY OPEN (N/O) REX SWITCH - ADD EOL RESISTOR, CONNECT GRI EOL KIT SUCH AS THE BLUE WIRES CONNECT TO THE LOCK AND BLACK WIRES CONNECT TO WH/GR OF "A" CABLE

Symbol on Dwgs: EL XH

DTL: A03

CAS PUSH BUTTON w/ SINGLE GANG PLATE

DEVICE CONNECTION

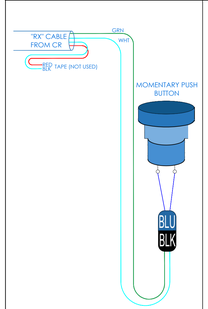

DEVICE DETAILS

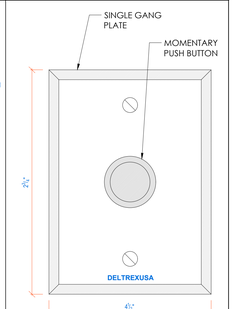

Symbol on Dwgs: CAS

DTL: A05

AIPHONE INTERCOM RELAY P/N: IXW-MA

DEVICE CONNECTION

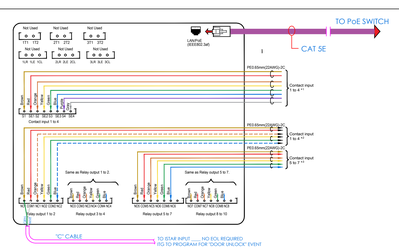

Symbol on Dwgs: ICM

DTL: A06

T-REX EXIT DETECTOR

DEVICE DETAIL

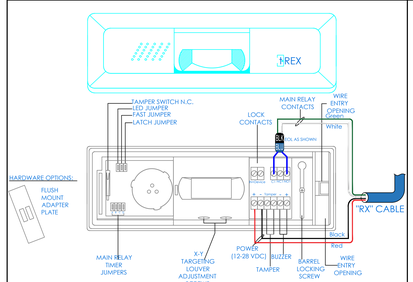

NOTE:
USE EOL DEVICE (END OF LINE RESISTOR) AS INDICATED ON RISER DIAGRAM IF APPLICABLE FOR LINE SUPERVISION. LOCATE EOL AT DEVICE END

CEILING MOUNTING

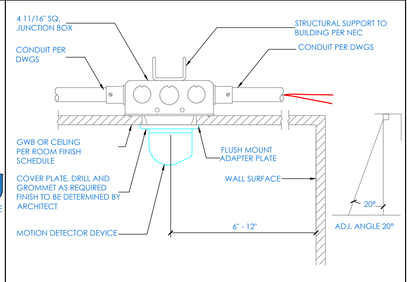

NOTE:
MOUNT REQUEST TO EXIT MOTION DETECTOR IN CEILING, PARALLEL TO DOOR, WHEN DOOR IS IN THE CLOSED POSITION.

SPECIFICATIONS

Detector Type	: Passive Infrared
Filter Technology	: Digital Signal Processing (DSP)
Detector Lens	: Curtain Type Fresnel Lens
Detection Range	: One hand: 3m(10ft) Whole Body :6m(20ft)
Power Consumption	: 12-28 VDC,50mA
Piezo Buffer	: 90 dB at 28VDC,5-28 VDC ,20mA(XL & XL2 only)
Main Relay contacts	: SPDT,1A max. @30VDC max
Main relay recycle time	: Adjustable,1/2 to 60 seconds
Main relay recycle time	: Fixed,3/4 second off
Lock control relay	: Available on LT2 and XL2 models only, solid state relay,N.C: 2A max.@30VDC,Timed at 2seconds fixed
Tamper Switch	: N.C: 100mA max.@30 VDC max.
Dimensions (H.W.D.)cm Dimensions (H.W.D.)in.	: 19x4.5 x4.75 : 7-1/8x1-3/4x1-7/8
Indicator light	: Red/Green LED
Certifications	: UL294,CE,FCC

WALL MOUNTING

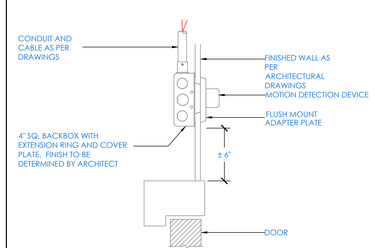

NOTE:
DEVICE CENTERLINE SHALL MATCH CENTERLINE OF DOOR

Symbol on Dwgs: MS S S= SURFACE

DTL: A02

WINLAND
EA-200-12 & EA-200-24 TEMPERATURE SENSOR

DEVICE DETAIL

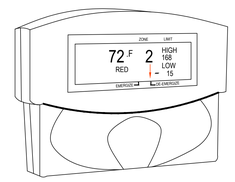

EA200-12 & EA200-24

SPECIFICATIONS

DUAL ZONE MONITORING WITH ON-BOARD TEMPERATURE SENSOR & INPUTFOR ONE OPTIONAL REMOTE TEMPERATURE, HUMIDITY OR WATER SENSOR.

Dimensions:	6.0" x 4.75 x 1.25
Weight: .	55 lb
Lo & Hi Limit Adjust Range:	-58 to 299° F
Input Voltage: EA200-12:	12 VDC @ <120mA
Input Voltage: EA200-24:	24 VDC @ <120mA
Remote sensor inputs:	1
On-Board sensor:	1
Unit Operating Range:	+32 to 122° F
Alarm Outputs: (Configurable)	2 - SPDT Relays
Auxiliary Audible Alarm Output: (Non-configurable)	1 - SPDT Relays
Case Material:	ABS

TERMINATION

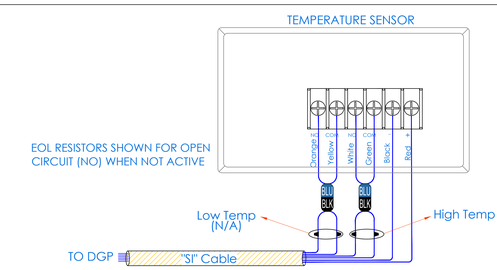

Symbol on Dwgs: TMP

DTL: A04

ISSUED FOR ADDENDUM 2

ISSUED FOR:

DATE	COMMENTS
12/10/2019	FIRST SUBMISSION
12/13/2019	SECOND SUBMISSION - IDF-2 ADDED
7/9/2020	REV 4 - ADDITIONAL DEVICE PLACEMENT
5/24/2021	REV 5 - ADDITIONAL DEVICE PLACEMENT
5/24/2021	REV 6 - FOR CONSTRUCTION
12/12/2023	REV 8 - FOR BID
12/16/2023	ADDENDUM #1 - CARD READER ADD 1

ITG Larson,inc.
155 Lafayette Ave
White Plains, NY 10603

This CAD set and all inventions, ideas, designs, details and methods shown here are the property of ITG Larson, Inc and may not be used, altered, reproduced, or distributed without ITG's written consent and permission.

PROJECT:
MARTIN LUTHER KING Jr. ACADEMY
135 LOCUST HILL AVE
YONKERS, NY 10701

TITLE:
SECURITY EQUIPMENT DETAIL 2
ACCESS DEVICE TYPICALS

DESIGNED BY	DRAWN BY	CHECKED BY
XX	XX	XX

WORK ORDER NO: XXXXXX
DATE: 11/25/2019
SCALE: N.T.S.
S.A. NO: XXXXXX
DRAWING NO: SE-704

ACENES,LLC - IDMA
INTELLIGENT DOOR MANAGEMENT ALARM

DEVICE DETAIL

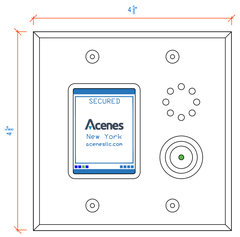

ELECTRICAL BACKBOX

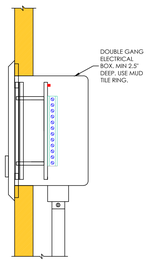

SPECIFICATIONS

Model: INTELLIGENT DOOR MANAGEMENT ALARM (IDMA)

Input Voltage: Range of 12-24 VDC

Mounting: 2-Gang, min 2 1/2" deep electrical box

Terminal strips: 2 x 12 pin fixed terminal strips accept up to 18 AWG wires

Alarm sounder

Voltage rating: @95 dB or 105dB

Pulsing tones indicate warning alarm

Decibel(dB) level is programmable

Time Delays

Access delay: Shunts the alarm function for the duration of the delay.

Warning delay: Sets the duration of the warning alarm.

Alarm automatic reset delay: Sets the duration of an alarm if the automatic reset feature is enabled.

Operational Functions:The IDMA display will show various device status via the LCD display

GET IT ON Google Play

Download on the App Store

VISIT THE APP STORE - DOWNLOAD
ACENES IDMA APP

Acenes

Scan for App

WIRING DIAGRAM

WIRING SHOWN BELOW ARE FACTORY DEFAULTS FOR ACCESS CONTROL INTERFACE. FOR FURTHER INFORMATION AND TERMINATION SEE IDMA-SWH INTERFACE SAMPLE DRAWING

CAUTION: DO NOT MIX THE 5333-DC GREEN WIRES BETWEEN IN1 AND IN3

CONNECTIVITY:
- *VIA DRY CONTACTS*
- *BLUETOOTH*
- *ETHERNET*
- *WI-FI*
- *OSDP*
- *AUDIO (optional)*

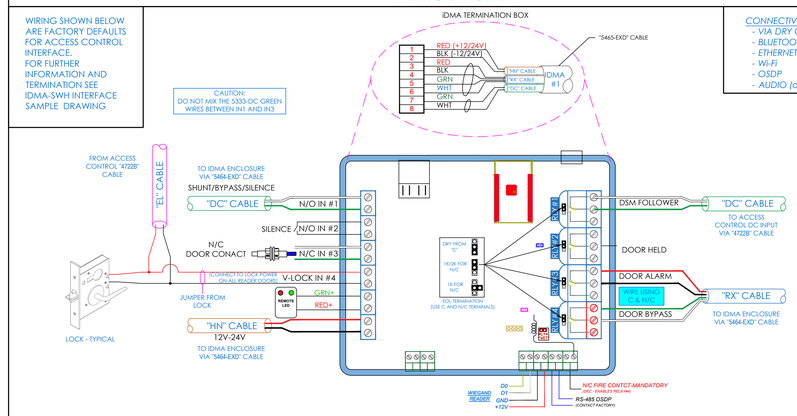

Symbol on Dwgs: IDMA

DTL: A06

IDMA TERMINATIONS
IDMA/ IDMA DOORS 1-8

DM-T

INTERNAL WIRING OF THIS CONTROL TERMINATION BOX WILL BE PERFORMED AND DELIVERED BY ITG. CONTRACTOR TO TERMINATE 8 CONDUCTOR ("5465-EXD") CABLE AS PER SHOWN COLOR CODED TERMINALS

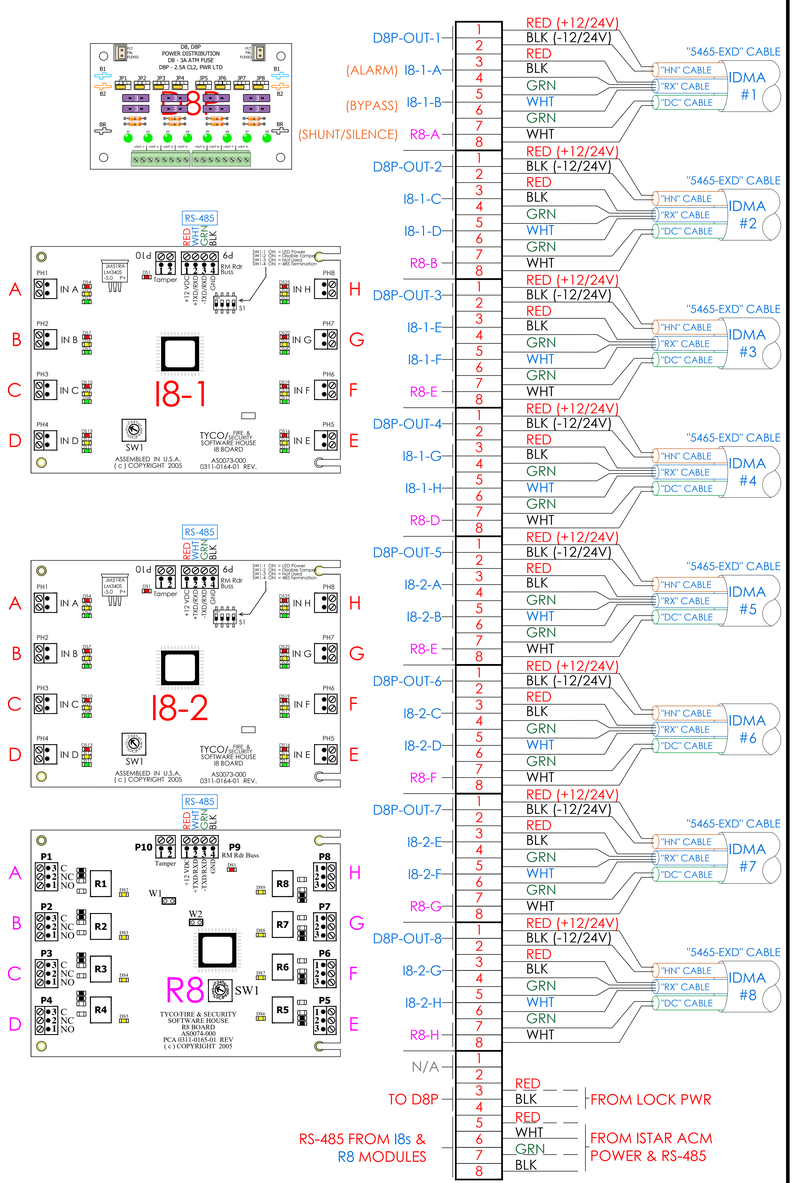

NOTE: IDMA's 9-16 ARE TERMINATED IN IDMA TERMINATION BOX #2 (not shown) IN DEVICE POSITIONS 1-8.
SEE SE-300 CLOSET DETAILS FOR MOUNTING OF BOXES 1&2. SEE IDMA/DMA TERMINATION MATRIX THIS PAGE

IDMA TERMINATION MATRIX

DMA

IDMA TERMINATION MATRIX				
CLOSET	BOX	PORT	CAD	LOCATION
IDF - 1	ENCLOSURE - 1	1	G-E1-01	G01 TO HALLWAY GC-1
		2	G-E1-02	EAST ENTRANCE NEAR CLASSROOM #8
		3	G-E1-03	STAIRWELL S2
		4	G-E1-04	STAIRWELL S2
		5	G-E1-05	G01
		6	1-E1-06	BOILER ROOM 102
		7	1-E1-07	STAIR S1
		8	2-E1-08	VESTIBULE 201 (CAS)
	ENCLOSURE - 2	1	2-E2-01	CENTER ENTRANCE
		2	2-E2-02	HALLWAY / LOBBY C2-5
		3	2-E2-03	COURTYARD (EAST)
		4	2-E2-04	0225 STORAGE
		5	2-E2-05	COURTYARD (WEST)
		6	SPARE	
		7	SPARE	
		8	SPARE	

ISSUED FOR ADDENDUM 2

ISSUED FOR:

DATE	COMMENTS
12/10/2019	FIRST SUBMISSION
12/13/2019	SECOND SUBMISSION - IDF-2 ADDED
7/9/2020	REV 4 - ADDITIONAL DEVICE PLACEMENT
5/24/2021	REV 5 - ADDITIONAL DEVICE PLACEMENT
5/24/2021	REV 6 - FOR CONSTRUCTION
12/12/2023	REV 8 - FOR BID
12/16/2023	ADDENDUM #1 - CARD READER ADD

ITG Larson,Inc.
155 Lafayette Ave
White Plains, NY 10603

This CAD set and all inventions, ideas, designs, details and methods shown here are the property of ITG Larson, Inc and may not be used, altered, reproduced, or distributed without ITG's written consent and permission.

PROJECT:
MARTIN LUTHER KING Jr. ACADEMY
135 LOCUST HILL AVE
YONKERS, NY 10701

TITLE:
SECURITY EQUIPMENT DETAIL 3
iLDA DEVICE TYPICALS

DESIGNED BY	DRAWN BY	CHECKED BY
XX	XX	XX

WORK ORDER NO:	DATE:
XXXXXX	11/25/2019
S.A. NO:	SCALE: N.T.S.
XXXXXX	DRAWING NO: SE-705

DSC NEO PANEL

NEO

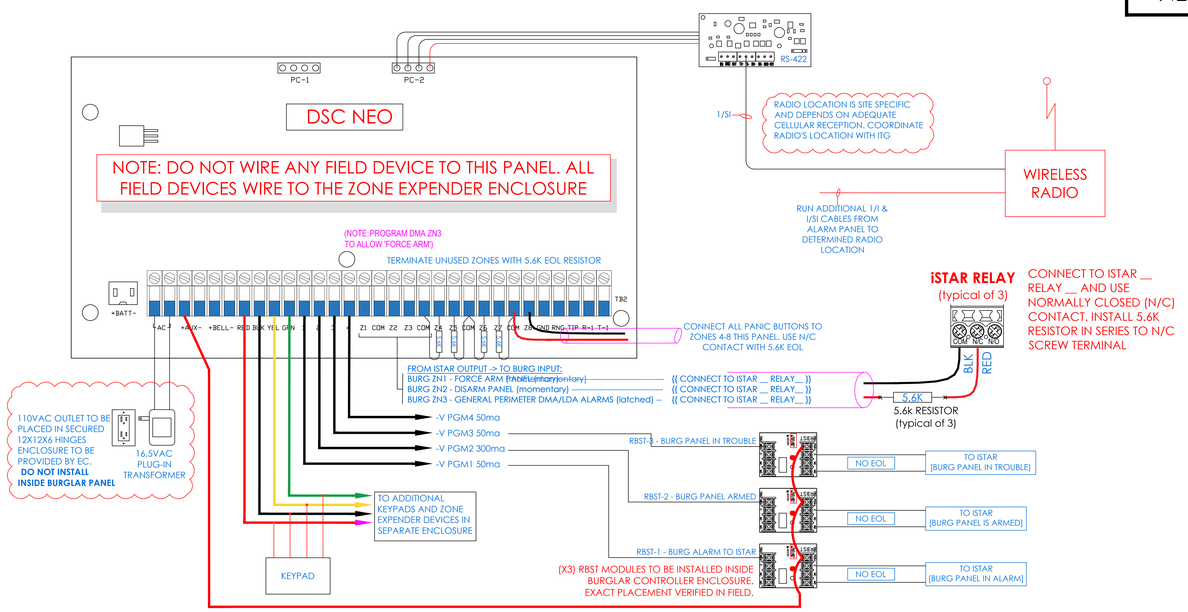

BOSCH
PROFESSIONAL SERIES P/N: ISC-PDL1-W18G

DEVICE DETAIL

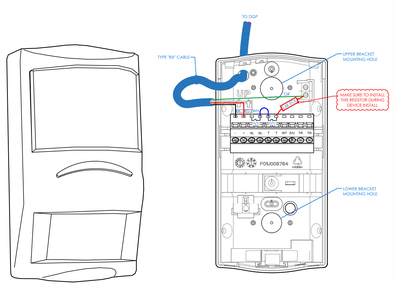

MOUNTING

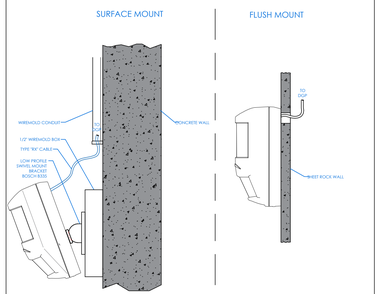

RANGE SETTINGS

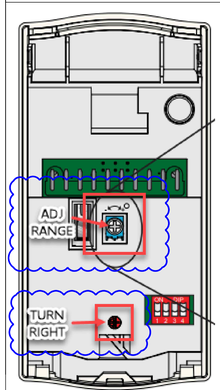

3.0 Switch Settings

3.1 Switch 1 - Walk Test

ON / OFF

Switch 1	Voltage on WT Terminal	Walk Test
ON	0	ON
ON	+12	OFF
OFF	0	OFF
OFF	+12	ON

The Remote Self Test automatically occurs when the walk test changes from a disabled to enabled by a change in the voltage on the WT terminals.

A passing Remote Self Test responds with an alarm signal.

The Remote Self Test must be connected to 0 or +12 VDC on UL listed Control Panels.

3.2 Switch 2 - Alarm Memory Polarity

ON / OFF

Switch 2	Voltage on S/U Terminal	Alarm Memory
ON	+12	ON (Locked)
ON	0	OFF (Unlocked)
OFF	0	ON (Locked)
OFF	+12	OFF (Unlocked)

The Alarm Memory must be connected to 0 or +12 VDC on UL listed control panels.

3.3 Switch 3 - Short Range/ Long Range

ON / OFF

Switch 3	Range	Distance
ON	Short	25 ft (8 m)
OFF	Long	60 ft (18 m)

3.4 Switch 4 - Antimask ON/ Antimask OFF

ON / OFF

Switch 4	Antimask
ON	ON
OFF	OFF

When Antimask is ON, items placed within 1 ft (30 cm) of the detector are detected. The detector closes the Trouble contact (terminals marked "TR") 30 sec after the detector is blocked.

4.0 LED Indicators

Color	Indication	Function
Blue	Steady ON	New alarm detected
Yellow	Steady ON	Microwave detection
Red	Steady ON	PIR Detection
Blue	Flashing	Detector warming up. (Up to 2 minutes)
Blue	Flashing 1/4 sec ON, 1/4 sec OFF	Alarm Memory
Blue	3 Flashes	Antimask Detected
Blue	4 Flashes	Self Test/ Self Test failure
Blue	5 Flashes	Low Input Power

SW3- OFF: 25' RANGE

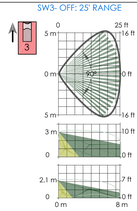

SW3- ON: 60' RANGE

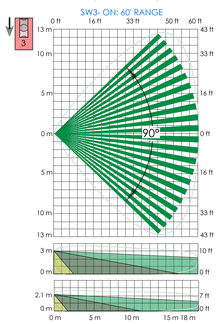

DEFAULT SETTINGS

Mounting
- The recommended mounting height is 2 m to 3 m (7 ft to 10 ft) with no adjustments required.
- Mount the motion detector level, both horizontally and vertically.

Mounting options:
- On a flat wall with the optional B335-3 Swiveling Low-profile mount, or with the optional B328 Gimbal-mount racket
- In a corner (the junction of two perpendicular walls)
- On the ceiling with the optional B338 Universal Ceiling-mount Bracket

Adjustments:
- Turn 'Walk Test' SW1 on
- Field adjust range (25' or 60') via SW3
- Adjust Microwave range via rotary pot for optimum range
- disable 'pet' detection by rotating red knob to RIGHT
- Turn 'Walk Test' SW1 on

Symbol on Dwgs: MS

DTL: A08

BURGLAR ALARM ZONE DETAIL
(TO BE FILLED BY INSTALLING CONTRACTOR)

SEE ZONE TERMINATION ENCLOSURE (BA-X) THIS PAGE

BA-Z

BURGLAR ALARM TERMINATION MATRIX

	PORT	ZONE	DEVICE TAG	LOCATION
PANEL		1	NEED 5.6k	Force-Arm panel. Momentary contact from iStar
		2	NEED 5.6k	Disarm panel. Momentary contact from iStar
		3	NEED 5.6k	IDMA Door Alarm - Dry Contact from iStar
		4	2-PA-04	SECURITY DESK
		5	2-PA-05	MAIN OFFICE
		6	2-PA-06	PRINCIPALS OFFICE
		7	2-PA-07	MAIN OFFICE
		8	SPARE	
		RBST RLY 1	NO EOL	Burg "ALARM" notification to iStar
		RBST RLY 2	NO EOL	"ARMED" Status to iStar (to reset IDMA shunt)
		RBST RLY 3	NO EOL	Burg "TROUBLE" notification to iStar
		SIREN	G-S-01	HALLWAY GC-1
		SIREN	1-S-02	HALLWAY C1-1
		SIREN	2-S-03	HALLWAY C2-1
		SIREN	SPARE	
		SIREN	SPARE	
		KPD PNL		
		KPD CAS	2-KPDCAS	VESTIBULE 201
		5G RADIO	2-5GRAD	
ZE #1	Z1	9	G-ZE1-01	G01
	Z2	10	G-ZE1-02	HALLWAY GC-1
	Z3	11	G-ZE1-03	HALLWAY GC-2
	Z4	12	G-ZE1-04	HALLWAY GC-1 (WEST)
	Z5	13	1-ZE1-05	HALLWAY C1-1 (WEST)
	Z6	14	1-ZE1-06	BOILER ROOM 102
	Z7	15	1-ZE1-07	HALLWAY C1-1
	Z8	16	1-ZE1-08	HALLWAY C1-2
ZE #2	Z1	17	2-ZE2-01	AUDITORIUM/CAFETERIA 204
	Z2	18	2-ZE2-02	HALLWAY / LOBBY C2-5
	Z3	19	2-ZE2-03	HALLWAY
	Z4	20	2-ZE2-04	HALLWAY C2-1
	Z5	21	2-ZE2-05	HALLWAY C2-1 (WEST)
	Z6	22	2-ZE2-06	AUDITORIUM/CAFETERIA 204
	Z7	23	2-ZE2-07	LOBBY C2-3
	Z8	24	2-ZE2-08	VESTIBULE 201

BURGLAR ALARM ZONE EXPANDER MODULE CONFIGURATION & WIRING

BA-X

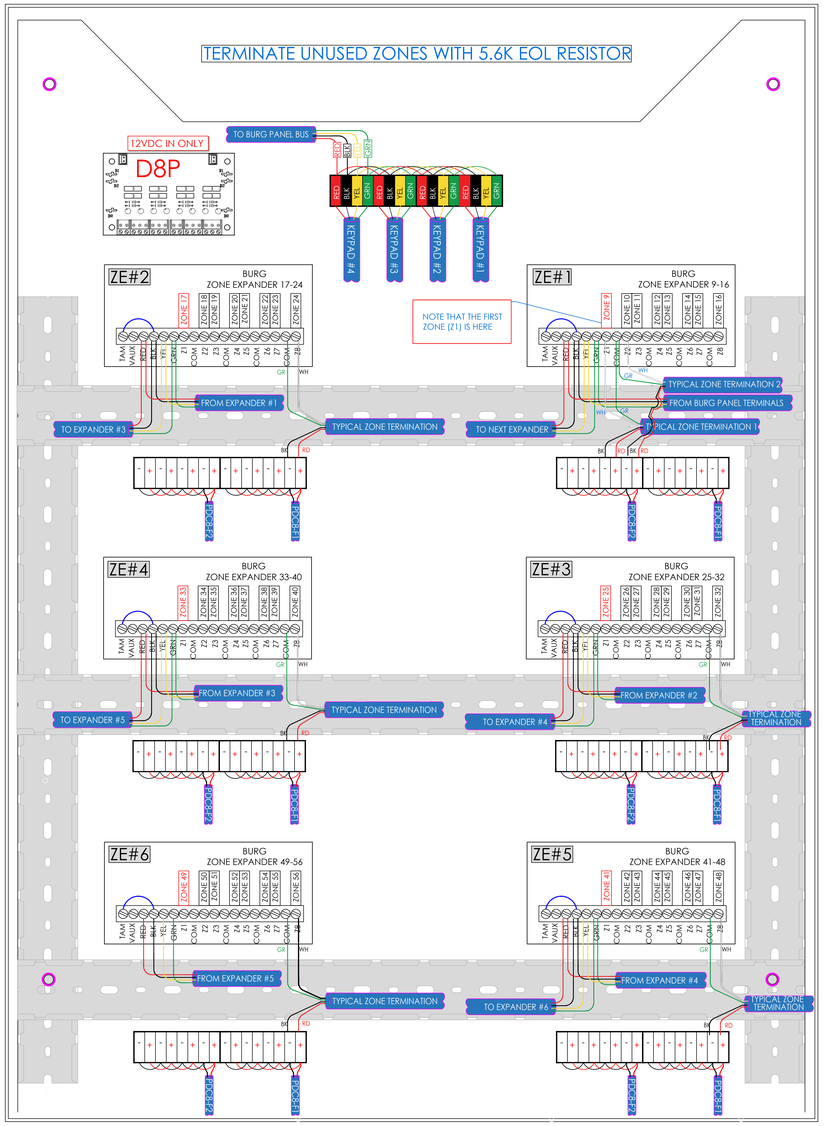

ALARM CONTROLS
HOLD UP BUTTON - P/N: TS-20

DEVICE DETAIL

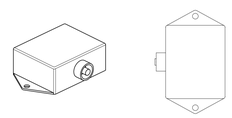

WIRING DETAIL

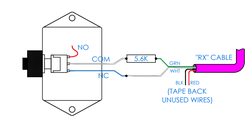

NOTE:
USE EOL DEVICE (END OF LINE RESISTOR) AS INDICATED ON RISER DIAGRAM IF APPLICABLE FOR LINE SUPERVISION. LOCATE EOL AT DEVICE END

Symbol on Dwgs: PA

DTL: D09

ISSUED FOR ADDENDUM 2

ISSUED FOR:

DATE	COMMENTS
12/10/2019	FIRST SUBMISSION
12/13/2019	SECOND SUBMISSION - IDF-2 ADDED
7/9/2020	REV 4 - ADDITIONAL DEVICE PLACEMENT
5/24/2021	REV 5 - ADDITIONAL DEVICE PLACEMENT
5/24/2021	REV 6 - FOR CONSTRUCTION
12/12/2023	REV 8 - FOR BID
12/16/2023	ADDENDUM #1 - CARD READER ADD 1

ITG Larson, inc.
155 Lafayette Ave
White Plains, NY 10603

This CAD set and all inventions, ideas, designs, details and methods shown here are the property of ITG Larson, Inc and may not be used, altered, reproduced, or distributed without ITG's written consent and permission.

PROJECT:
MARTIN LUTHER KING Jr. ACADEMY
135 LOCUST HILL AVE
YONKERS, NY 10701

TITLE:
SECURITY EQUIPMENT DETAIL 4
BURG DEVICE TYPICALS

DESIGNED BY	DRAWN BY	CHECKED BY
XX	XX	XX

WORK ORDER NO:	DATE:	SCALE:
XXXXXX	11/25/2019	N.T.S.

S.A. NO:	DRAWING NO:
XXXXXX	SE-705A

TYCO - ILLUSTRA FLEX 4K MINI DOME
8MP MINI DOME p/n: IFS08D2ICWTT (INDOOR) & IFS08D2OCWTT (OUTDOOR)

DEVICE DETAIL & WIRING

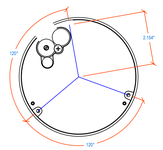

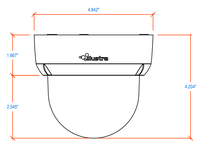

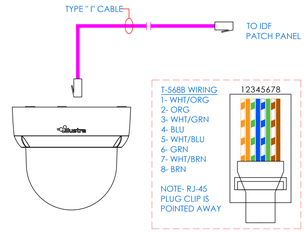

SPECIFICATIONS

	Indoor	Outdoor
Operational		
Video Compression	H.264 / H.265 / IntelliZip / MJPEG	
Max Frame Rate	8MP @ 15 fps	
ONVIF Compliant	Profile S	
Analog Video Output	Yes	
Resolution	3840x2160 (4K) 16:9 3264x1840 16:9 2592x1944 4:3 2688x1520 16:9 2048x1536 (QXGA) 4:3 1920x1080 (1080p) 16:9	1280x960 (SXGA-) 4:3 1280x720 (720p) 16:9 800x600 (SVGA) 4:3 640x480 (640VGA) 4:3 640x360 (nHD) 16:9
Imager	1/2.5"	
Day/Night	True D/N with ICR	
TrickleStor	Yes	
IR Distance	N/A	25m
Motion Detection	3 zones	
Blur Detection	Yes	
Privacy Zones	9 zones	
Alarm Input/Output	1 - 1	
Audio Input/Output	1 - 1	
Video Streams	Triple Streaming with a Maximum of 5 Concurrent Shared Streams	
True Wide Dynamic Range	100dB	
Minimum Illumination		
Color	0.03 Lux	
B/W	0.0003 Lux	
Field of View (H/V)		
Wide Angle	104°/56°	
Telephoto	42°/24°	
Lens Type	Motorized Varifocal and Focus, P-iris control, IR corrective	
Focal length	3.4-9mm	
Aperture	F/1.5(W)-F/2.9(T)	
Supported Languages	Arabic, Czech, Chinese (Simplified), Chinese (Traditional), Danish, Dutch, English (US), French, German, Italian, Japanese, Korean, Polish, Portuguese (Brazilian), Russian, Spanish, Turkish	
Network		
Ethernet Interface Port	IEEE 802.3, 10/100Base-T Ethernet, Female RJ45, Auto-Negotiation	
Support Protocols	TCP/IP, IPv4, IPv6, TCP, UDP, HTTP, FTP, DHCP, WS-Discovery, DNS, DDNS, RTP, RTCP, RTSP, TLS, Unicast, Multicast, NTP, ICMP, IGMP, SMTP, WS-Security, IEEE 802.1x, PEAP, EAP-TLS, EAPoL, SSH, HTTPS, SOAP, WSAddressing, CIFS, SNMP, UPNP, RTSP, LLDP	
Configuration Management		
Web Browser	Internet Explorer 8.0 or above, Firefox, Safari, Chrome	
Security	TLS - RFC5246 v1.2, HTTPS (HTTP over TLS) - RFC2818, WS-Security, Certificate Management, Multi-Level Password Protection, IP Address Filtering, HTTPS Encryption, One-Click Security Hardening, User Access Log, Validate Complex Credentials, Disabling Unused Protocols, IEEE, 802.1x Including: PEAP, EAP-TLS, EAPoL	
Onboard Storage		
Card Support	Micro SD & SDXC slot up to 128GB; Class 10 or higher; Card not included	
Electrical		
Power Input	24VAC, PoE IEEE 802.3af class 2	24VAC, PoE IEEE 802.3af class 3
Power Draw	6W	12W
Physical		
Dimensions	Ø4.8 x 4.2 in (Ø123 x 107 mm)	
Weight	2.05lbs (0.93kg)	2.14lbs (0.97kg)
Housing Color	White	
Operating Temperature	-4°F to 122°F (-20°C to 50°C) No Heater	-58°F to 122°F (-50°C to 50°C) Extended Temperature: 140°F (60°C) for 5 hours a day with IR Illuminators OFF[1]
Vandal Resistant	IK10	
Environmental Rating	IP66/IP67	
Regulatory		
Emissions	FCC Part 15 Class A; EN55032 Class A; AS/NZS CISPR 32 Class A; ICES-003/NMB-003 Class A	
Immunity	EN55024, EN50130-4	
Safety	EN60950-1; UL60950-1; CAN/CSA-C22.2 No. 60950-1	
Environment	RoHS/WEEE	

[1]Extended temperature limited to cameras installed in indirect sunlight

CEILING MOUNTING DETAIL

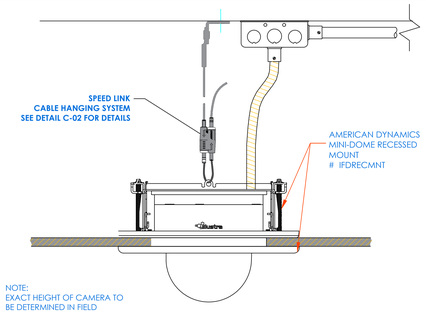

NOTE:
EXACT HEIGHT OF CAMERA TO BE DETERMINED IN FIELD

OUTDOOR WALL SURFACE MOUNT DETAIL

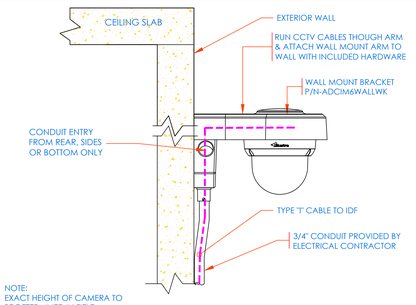

NOTE:
EXACT HEIGHT OF CAMERA TO BE DETERMINED IN FIELD

INDOOR (ONLY) WALL MOUNTING DETAIL

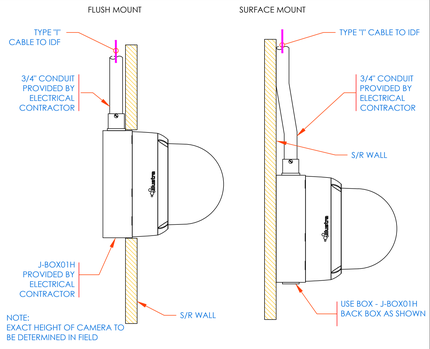

NOTE:
EXACT HEIGHT OF CAMERA TO BE DETERMINED IN FIELD

OUTDOOR WALL MOUNT DETAIL

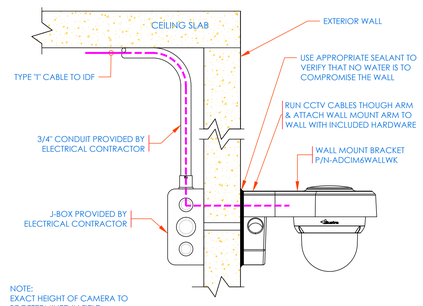

NOTE:
EXACT HEIGHT OF CAMERA TO BE DETERMINED IN FIELD

Symbol on Dwgs:

DTL: C01

nVent CADDY
SPEED LINK SLK WITH ANGLE BRACKET

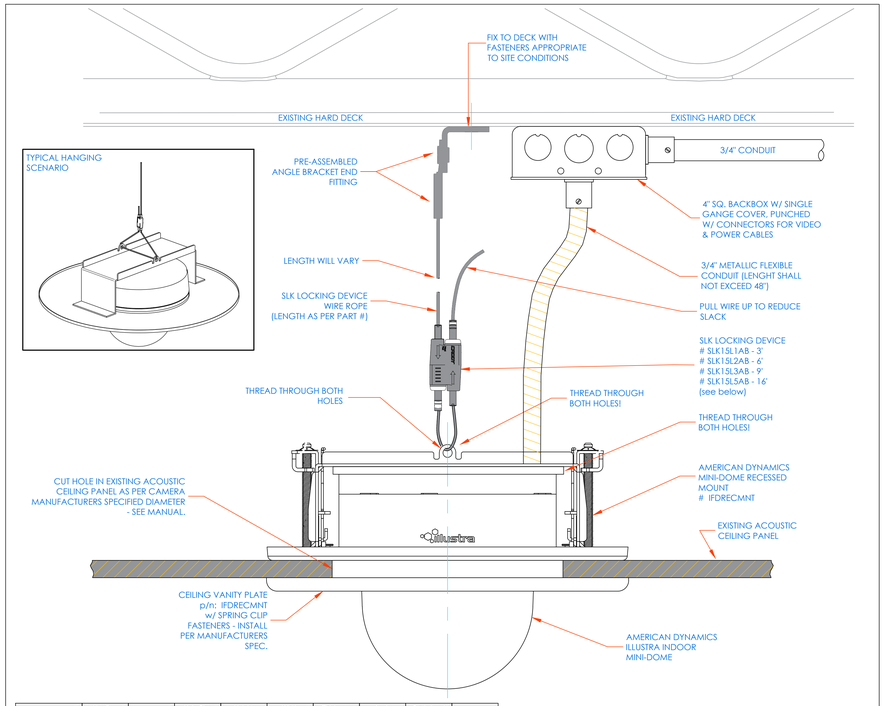

Part Number	Wire Rope Length	A	Hole Size HS	Height H	Width W	Thickness T	Angle a	Static Load F	Certifications
Wire Rope Diameter: 1/16"									
SLK15L1AB	3.3'	0.891"	0.281"	2.15"	0.75"	0.5"	90° Max	44 lb	cULus
SLK15L2AB	6.6'	0.891"	0.281"	2.15"	0.75"	0.5"	90° Max	44 lb	cULus

Symbol on Dwgs:

DTL: C02

ISSUED FOR ADDENDUM 2

ISSUED FOR:

DATE	COMMENTS
12/10/2019	FIRST SUBMISSION
12/13/2019	SECOND SUBMISSION - IDF-2 ADDED
7/9/2020	REV 4 - ADDITIONAL DEVICE PLACEMENT
5/24/2021	REV 5 - ADDITIONAL DEVICE PLACEMENT
5/24/2021	REV 6 - FOR CONSTRUCTION
12/12/2023	REV 8 - FOR BID
12/16/2023	ADDENDUM #1 - CARD READER ADD

ITG Larson, Inc.
155 Lafayette Ave
White Plains, NY 10603

This CAD set and all inventions, ideas, designs, details and methods shown here are the property of ITG Larson, Inc and may not be used, altered, reproduced, or distributed without ITG's written consent and permission.

PROJECT:
MARTIN LUTHER KING Jr. ACADEMY
135 LOCUST HILL AVE
YONKERS, NY 10701

TITLE:
SECURITY EQUIPMENT DETAIL 5
CCTV TYPICALS

DESIGNED BY	DRAWN BY	CHECKED BY
XX	XX	XX

WORK ORDER NO:	DATE:
XXXXXX	11/25/2019
	SCALE: NO SCALE
S.A. NO:	DRAWING NO:
XXXXXX	SE-706