GENERAL NOTES:

A. UNLESS OTHERWISE NOTED, ALL BRANCH CIRCUIT WIRING SHALL BE (2)#12 WITH (1)#12G, TYPE MC CABLE CIRCUITED TO PANEL INDICATED ON PLAN VIEW. (1)

B. COORDINATE SINGLE POINT OF CONNECTION (FOR DATA, PHONE, AND CABLE TV) WITH SERVICE PROVIDER. PROVIDE CABLING AND OUTLET PER SERVICE PROVIDER'S INSTRUCTIONS.

C. REFER TO ONE-LINE DIAGRAM, SCHEDULES AND DETAILS FOR ADDITIONAL INFORMATION AND REQUIREMENTS.

D. REFER TO ENLARGED PLANS FOR TYPICAL DEVICE LAYOUT AND ADDITIONAL REQUIREMENTS.

E. ELECTRICAL CONTRACTOR TO PROVIDE DATA CABLES BACK TO ELECTRICAL RM IN BASEMENT. DATA RACKS BY OTHERS.

DRAWING NOTES:

(1) PROVIDE DUAL-CHANNEL SURFACE METAL RACEWAY (SMR) BENEATH COUNTERTOP FOR INDICATED DATA AND POWER RECEPTACLES.

(2) PROVIDE MONITORING PANEL TO MONITOR ALL FIRST FLOOR AND BASEMENT DOOR CONTACTS. PROVIDE ALL REQUIRED CONDUIT, WIRING, HARDWARE, AND PROGRAMMING. (DESIGN MAKE: BOSCH B5512 INTRUSION ALARM SYSTEM)

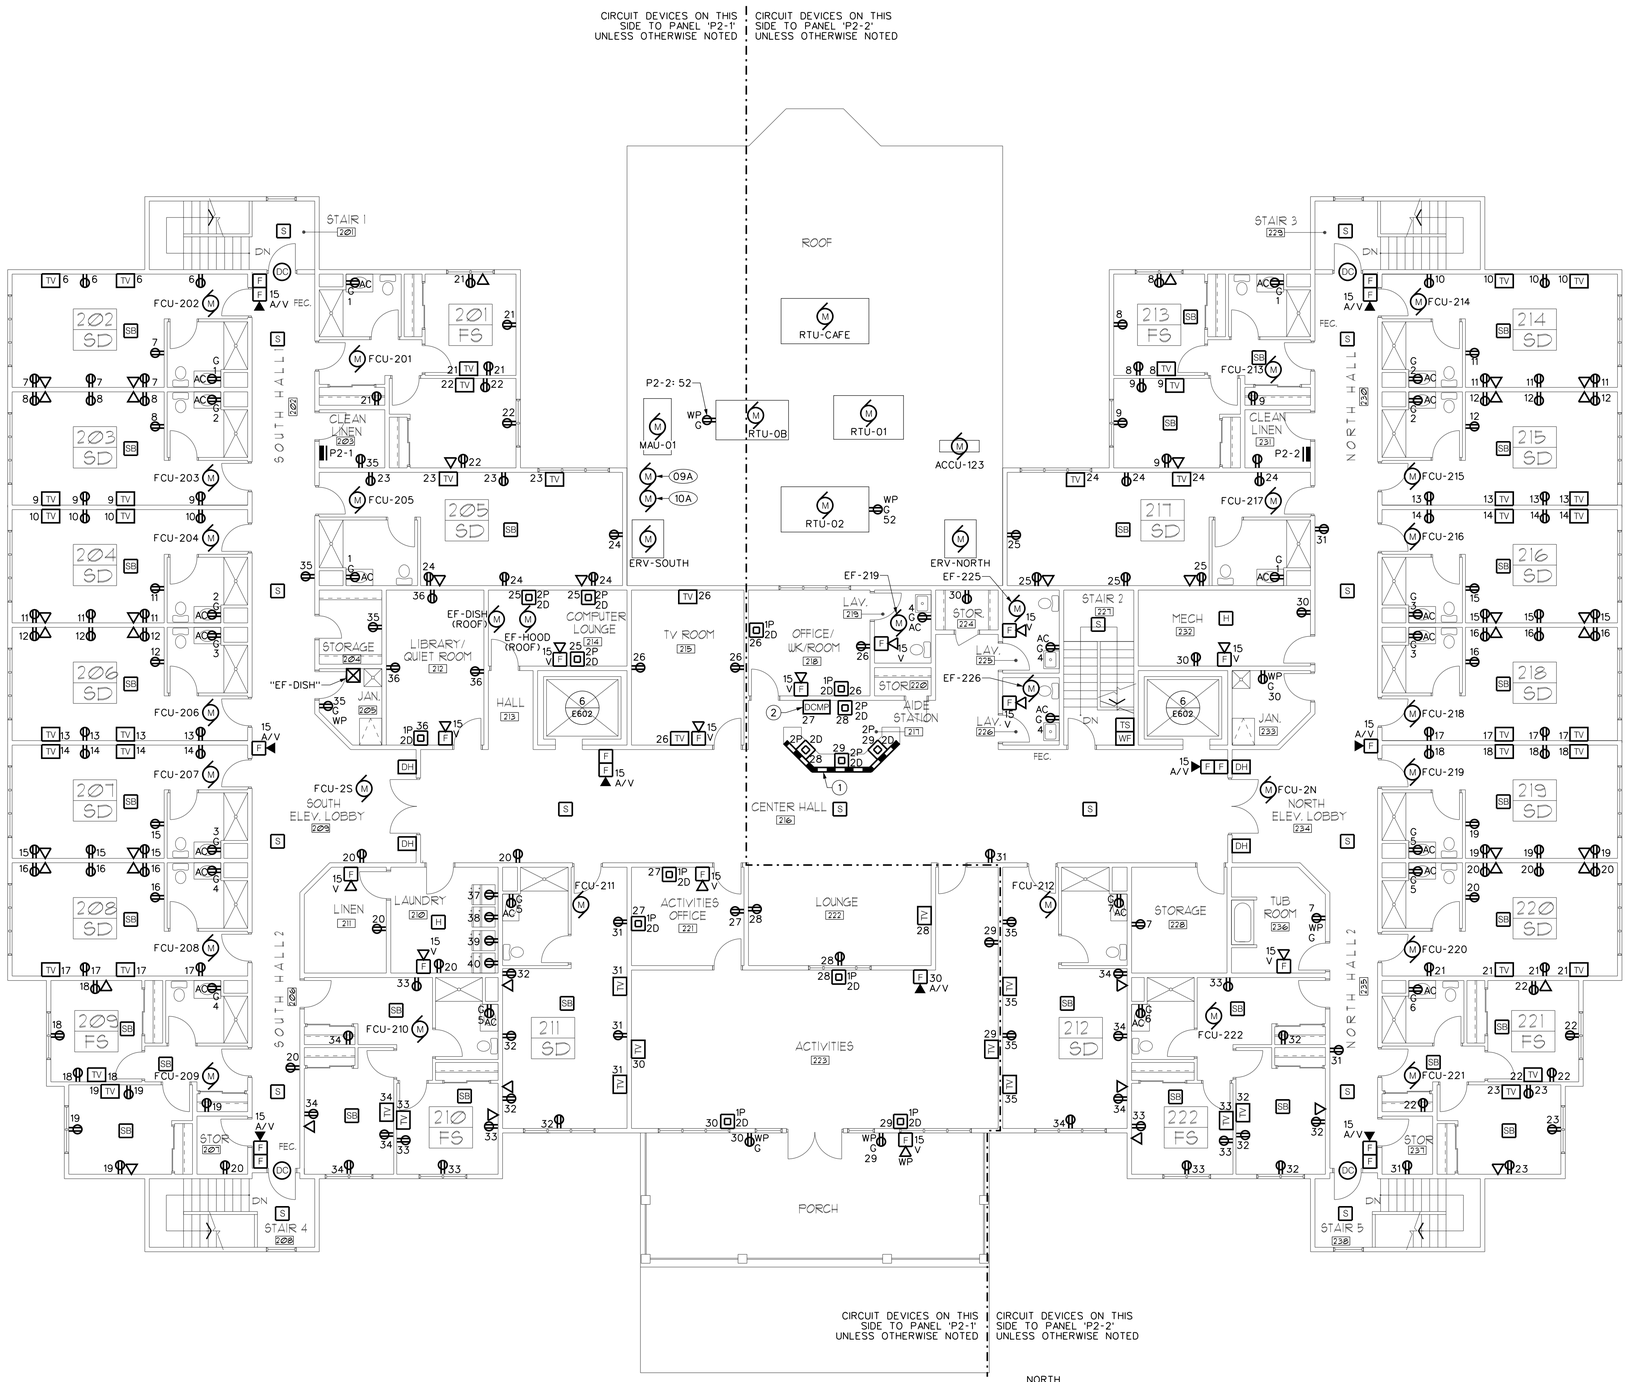

1 E103 SECOND FLOOR PLAN
SCALE: 1/8"=1'-0"

BID SET 9-18-20

ME ENGINEERING
Mechanical/Electrical/Plumbing Consultants
MEP Projects # 200095
Seneca Falls Business Center in Seneca Falls
NY 13148-0171
(315) 539-9292 / (800) 962-9212
(315) 539-9314 / (800) 962-9215
DOS/DEC/NCA/VA 1999
www.meengineering.com

DATE: 9/18/2020
REVISED: 10/22/2020 ADDENDUM 1

PROJECT NO: 203095
DESIGNED BY: CJE
DRAWN BY: CJE
CHECKED BY: RSA
SCALE: AS NOTED
NOTES:

SECOND FLOOR ELECTRICAL POWER PLAN

HARRIS A. SANDERS ARCHITECTS, P.C.
252 WASHINGTON AVENUE, ALBANY, NEW YORK 12210

L'DOR ADULT CARE FACILITY
156 WEST CLARKSTOWN ROAD
NEW CITY N.Y. 10956

SHEET NO.
E103