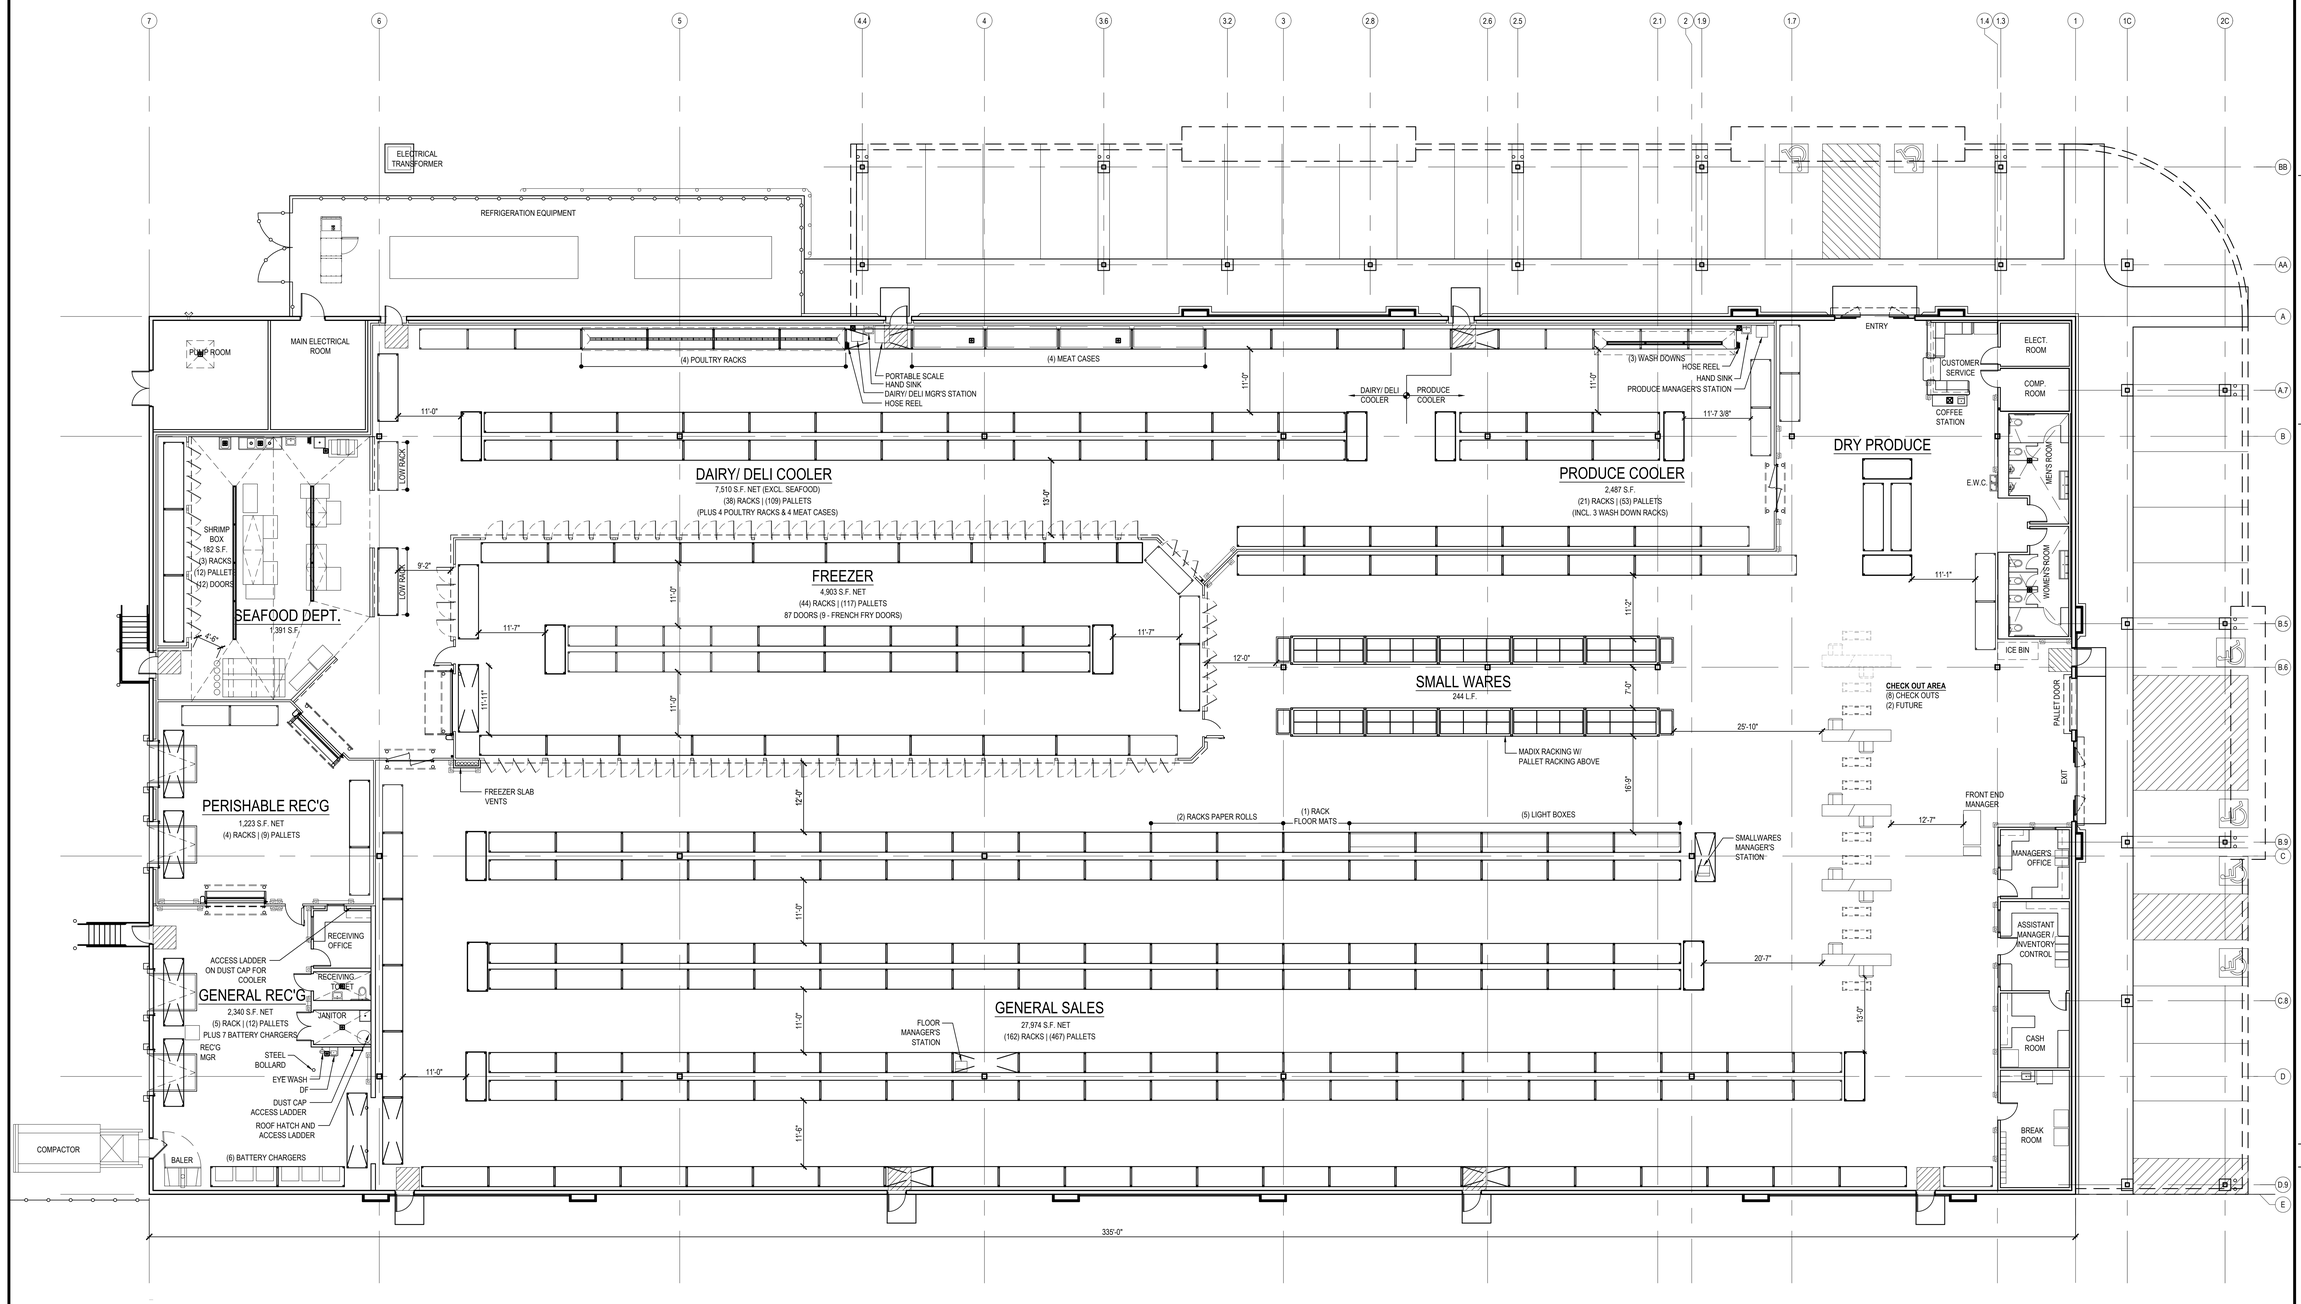


## FIXTURE PLAN

SCALE: 3/32"=1'-0"

DENOTES PASS THRU RACKS
10'-0" CLEAR OPENING @ MAN DOORS & 12'-0" CLEAR
@ OTHER LOCATIONS UNLESS NOTED OTHERWISE

NOTES:

1. THIS PLAN IS PRIMARILY PROVIDED FOR THE USE BY RESTAURANT DEPOT. FOR CONSTRUCTION DIMENSIONS, SEE SHEET A-2.2.
2. VERIFY ALL MANAGER'S STATION LOCATIONS WITH RD REP.
3. RACKING UNDER SEPARATE PERMIT.

KLS ARCHITECT
Kurt L. Schmitz, Architect
17710 Detroit Avenue Lakewood, Ohio 44107
Phone (216) 521-5181 • Fax (216) 521-5182 • www.klsarchitects.co

# Restaurant Depot / BREWSTER, NY

DANBURY ROAD (LOT 48 | BLOCK 0002)
BREWSTER, NY 10509

THESE DOCUMENTS CONTAIN INFORMATION PROPRIETARY TO ADA ARCHITECTS, INC.
UNAUTHORIZED USE OF THESE DOCUMENTS IS EXPRESSLY PROHIBITED UNLESS AGREED UPON IN WRITING.

REVISIONS

| # | DATE | TYPE |
|---|---|---|
| 1 | | |
| 2 | | |
| 3 | | |
| 4 | | |
| 5 | | |
| 6 | | |
| 7 | | |
| 8 | | |
| 9 | | |
| 10 | | |

FIXTURE PLAN
(REFERENCE ONLY)

DATE: 9/10/2020
JOB NO. 19230

A-2.1
SHEET NO.