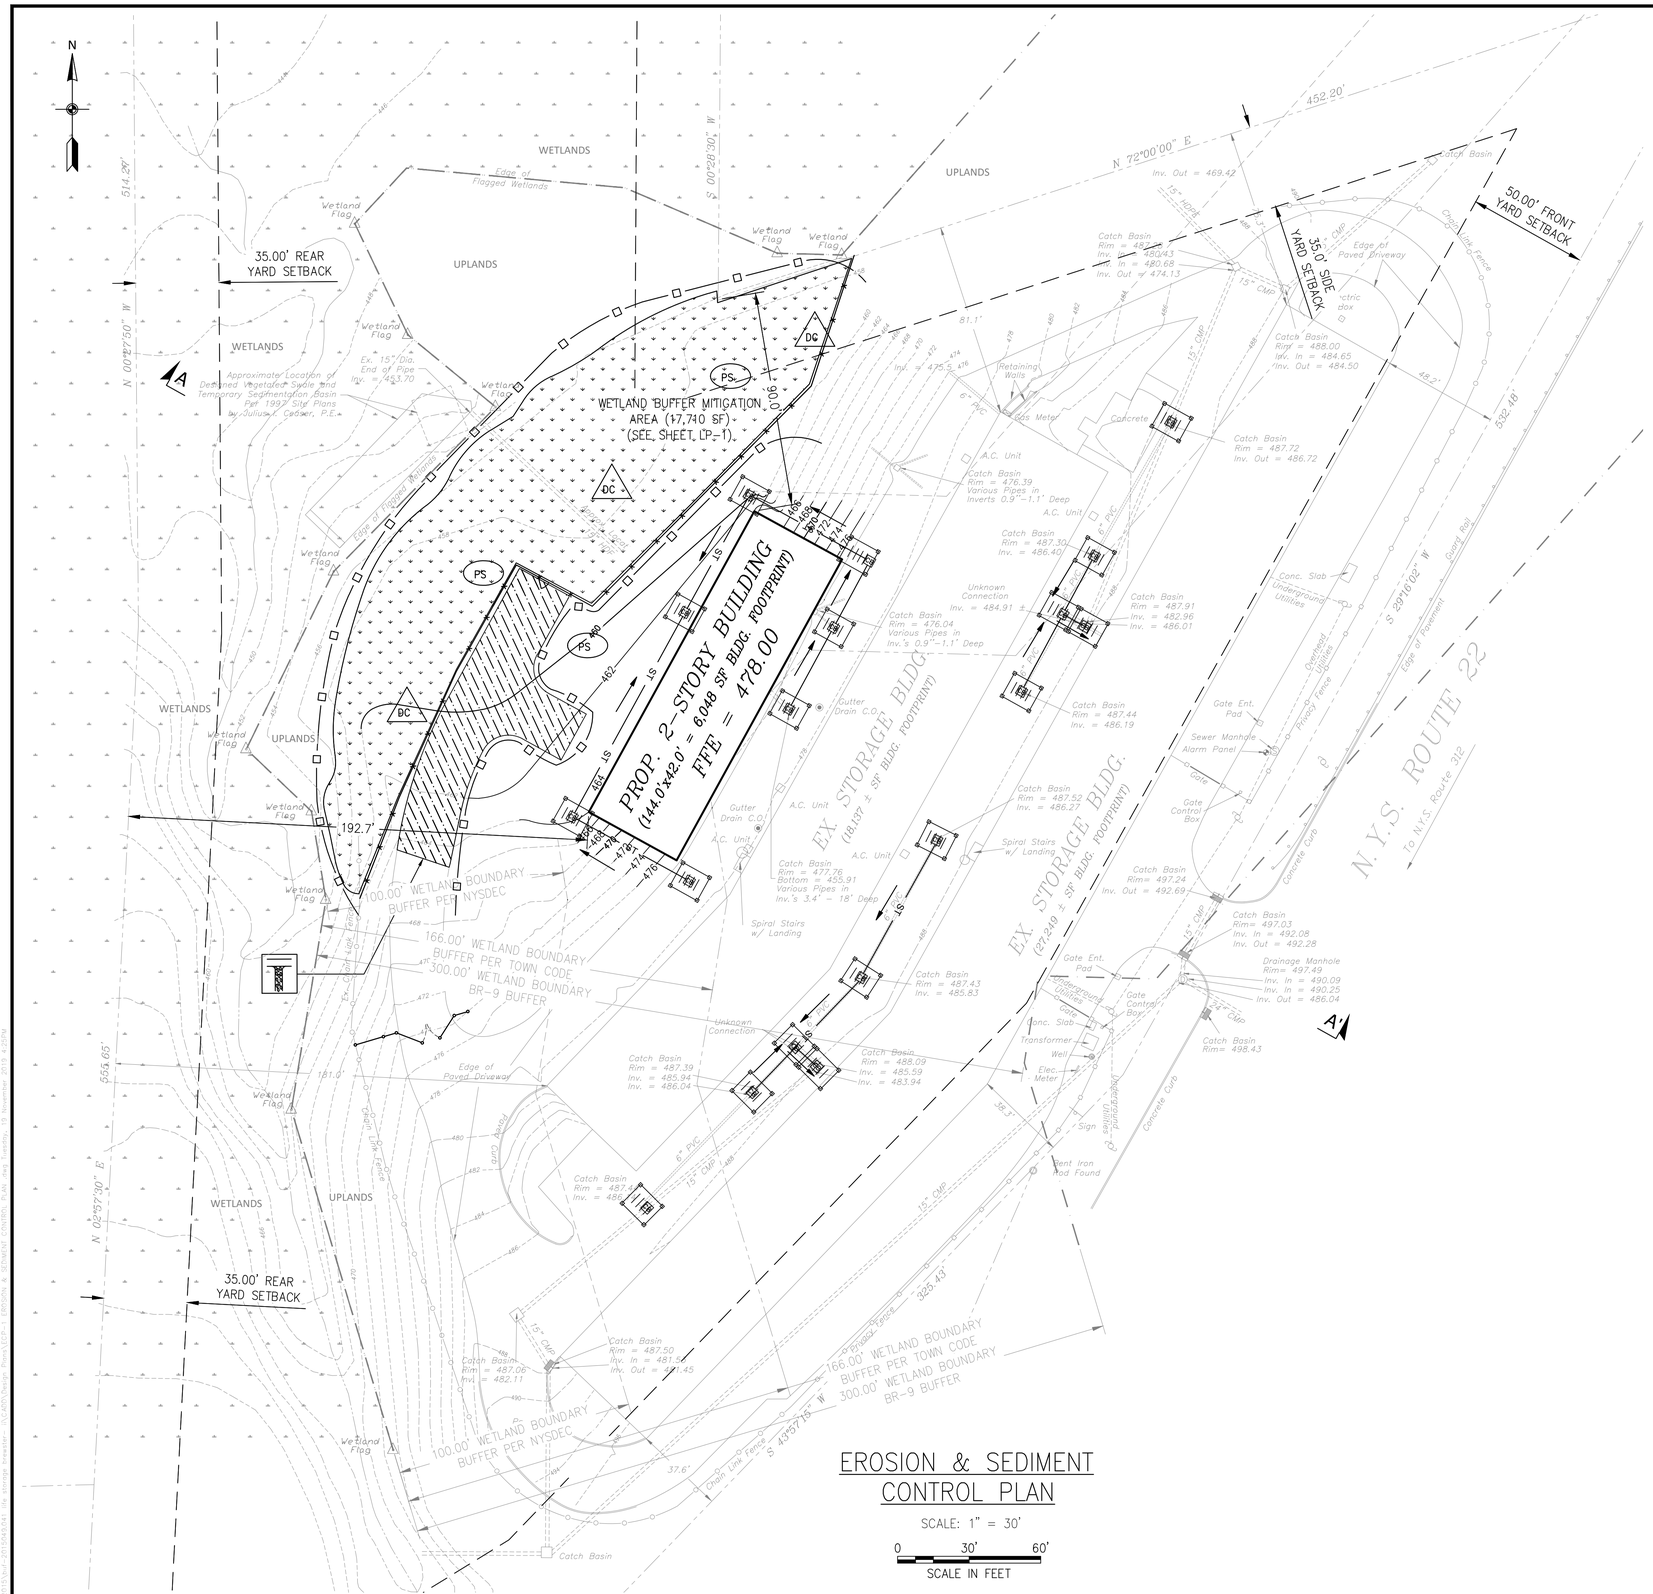

EROSION & SEDIMENT CONTROL PLAN

SCALE: 1" = 30'

0 30' 60'

SCALE IN FEET

LEGEND

CHECK DAM	
FILTER FABRIC/ FILTER BAG DROP INLET PROTECTION	
LAND GRADING	
SILT FENCE	
TEMPORARY SEEDING	TS
STABILIZED CONSTRUCTION ENTRANCE	
PERMANENT SEEDING	PS
DUST CONTROL	DC
INLET/OUTLET PROTECTION	CULV
TOPSOILING	

NOTE:

EROSION AND SEDIMENT CONTROL MEASURES SHALL BE INSTALLED AND MAINTAINED IN ACCORDANCE WITH THE NEW YORK STATE STANDARDS AND SPECIFICATIONS FOR EROSION AND SEDIMENT CONTROL.

CONTRACTOR SHALL NOT BEGIN DISTURBANCE UNTIL SPDES PERMIT IS OBTAINED FROM NYSDEC

NOTE:
CONTRACTOR SHALL MAINTAIN ACCESS FOR PATRONS, EMPLOYEES AND EMERGENCY SERVICE VEHICLES TO THE EXISTING STORAGE BUILDINGS. PROVIDE TEMPORARY FENCING AS NEEDED DURING CONSTRUCTION TO MAINTAIN A SECURED SITE.

Dig Safely. New York Call 811 before you dig

Greenman-Pedersen, Inc.
Engineering and Construction Services
In Western New York:
BUFFALO (716) 633-4844 • ROCHESTER (585) 486-4859 • JAMESTOWN (716) 488-2803
GPI

STATE OF NEW YORK
GREENMAN PEDERSEN INC.
LICENSED PROFESSIONAL ENGINEER
No. 131

SCALE: AS NOTED	DRAWN BY: C.Y.
DATE: SEPTEMBER 16, 2019	CHECKED BY: T.W.
DWG NO.: ECP-1	JOB NO.: BUF-2015048.041
REVISIONS:	
NO.	BY / DATE

ECP-1_EROSION & SEDIMENT CONTROL PLAN

LIFE STORAGE, INC.
(SITE #230 BREWSTER)
TOWN OF SOUTHEAST - PUTNAM COUNTY, NY

SHEET NO.
06

WARNING: ALTERATIONS TO THIS DOCUMENT NOT CONFORMING TO SECTION 7209, SUBDIVISION 2, STATE EDUCATION LAW, ARE PROHIBITED