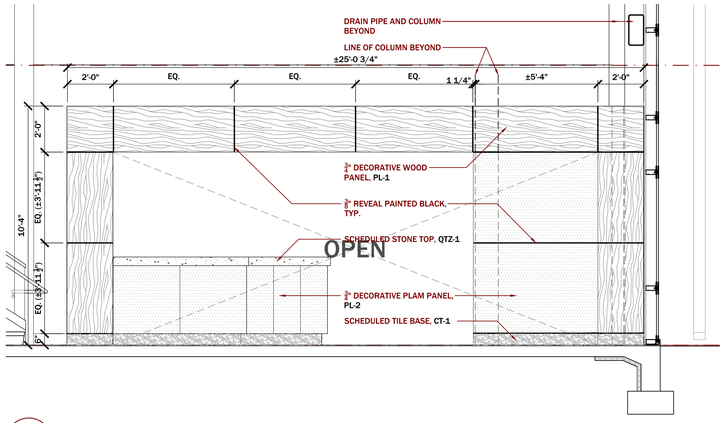

11 A9.3 **ENLARGED ELEV. AT LOBBY PORTAL**
SCALE 3/8" = 1'-0"

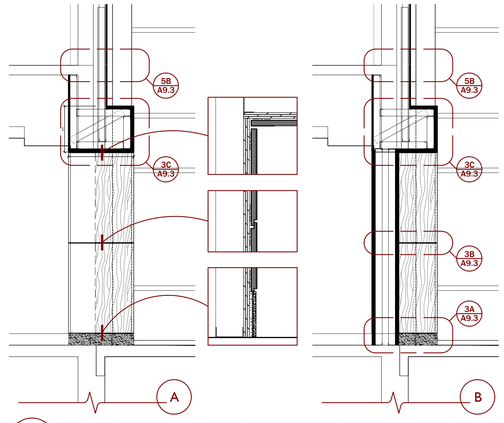

7 A9.3 **SECTION AT LOBBY PORTAL**
SCALE 3/8" = 1'-0"

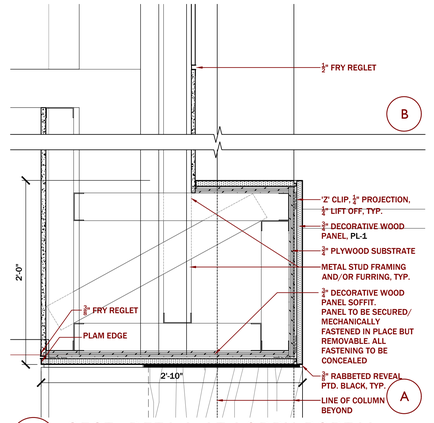

5 A9.3 **SECT. DETAIL AT LOBBY PORTAL**
SCALE 1 1/2" = 1'-0"

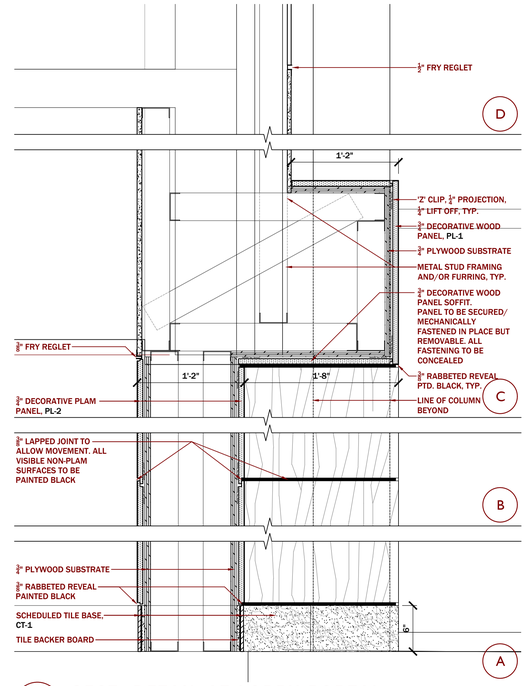

3 A9.3 **SECT. DETAIL AT LOBBY PORTAL**
SCALE 1 1/2" = 1'-0"

NOTE: ALL MILLWORK AND HARDWARE TO CONFORM TO WRITTEN SPECIFICATIONS AND AWI STANDARDS. REFER TO FINISH SCHEDULE, SPECIFICATIONS AND AWI FOR MORE INFORMATION

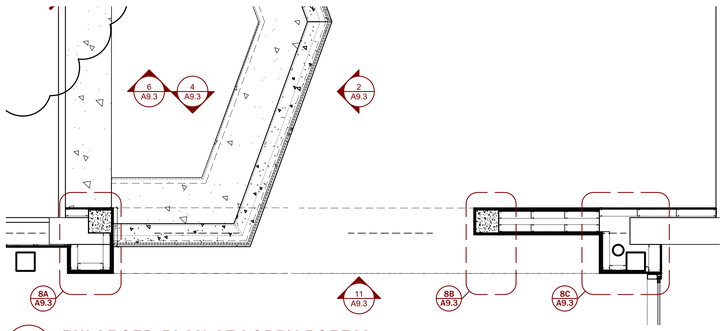

10 A9.3 **ENLARGED PLAN AT LOBBY PORTAL**
SCALE 3/8" = 1'-0"

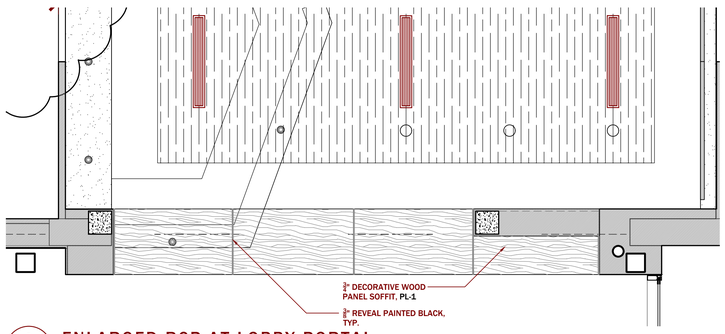

9 A9.3 **ENLARGED RCP AT LOBBY PORTAL**
SCALE 3/8" = 1'-0"

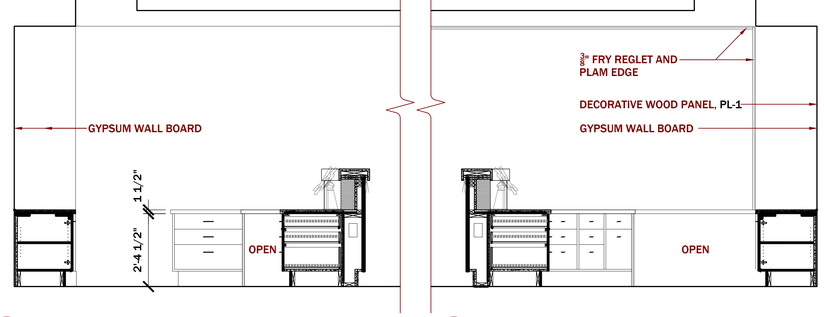

6 A9.3 **ELEV. / SECT. AT RECEPTION DESK**
SCALE 3/8" = 1'-0"

4 A9.3 **ELEV. / SECT. AT RECEPTION DESK**
SCALE 3/8" = 1'-0"

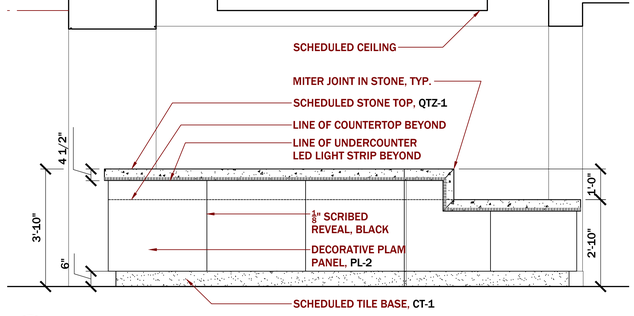

2 A9.3 **ELEV. AT RECEPTION DESK_ALTERNATE**
SCALE 3/8" = 1'-0"

8 A9.3 **PLAN DETAIL AT LOBBY PORTAL**
SCALE 1 1/2" = 1'-0"

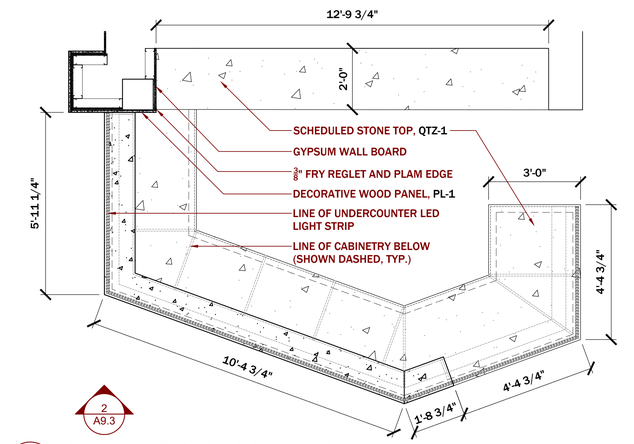

1 A9.3 **PLAN AT RECEPTION DESK_ALTERNATE**
SCALE 3/8" = 1'-0"

KIMMEL BOGRETTE
Architecture + Site
482 Norristown Road, Suite 200 Blue Bell, PA 19422
Phone: 610.834.7805 Facsimile: 610.834.7815
© COPYRIGHT 2021 KIMMEL BOGRETTE ARCHITECTURE + SITE, INC. ALL RIGHTS RESERVED

MOUNT SAINT MARY COLLEGE, GUZMAN HALL
COMMUNITY WELLNESS CENTER
330 POWELL AVE.
NEWBURGH, NY 12550

Bid Issue Date: 8.9.2021
Drawn By: SL/JM/SP
Checked By: JH/LG
Scale:

Sheet Name: MISCELLANEOUS DETAILS
Revisions:
Progress Prints:

A9.3