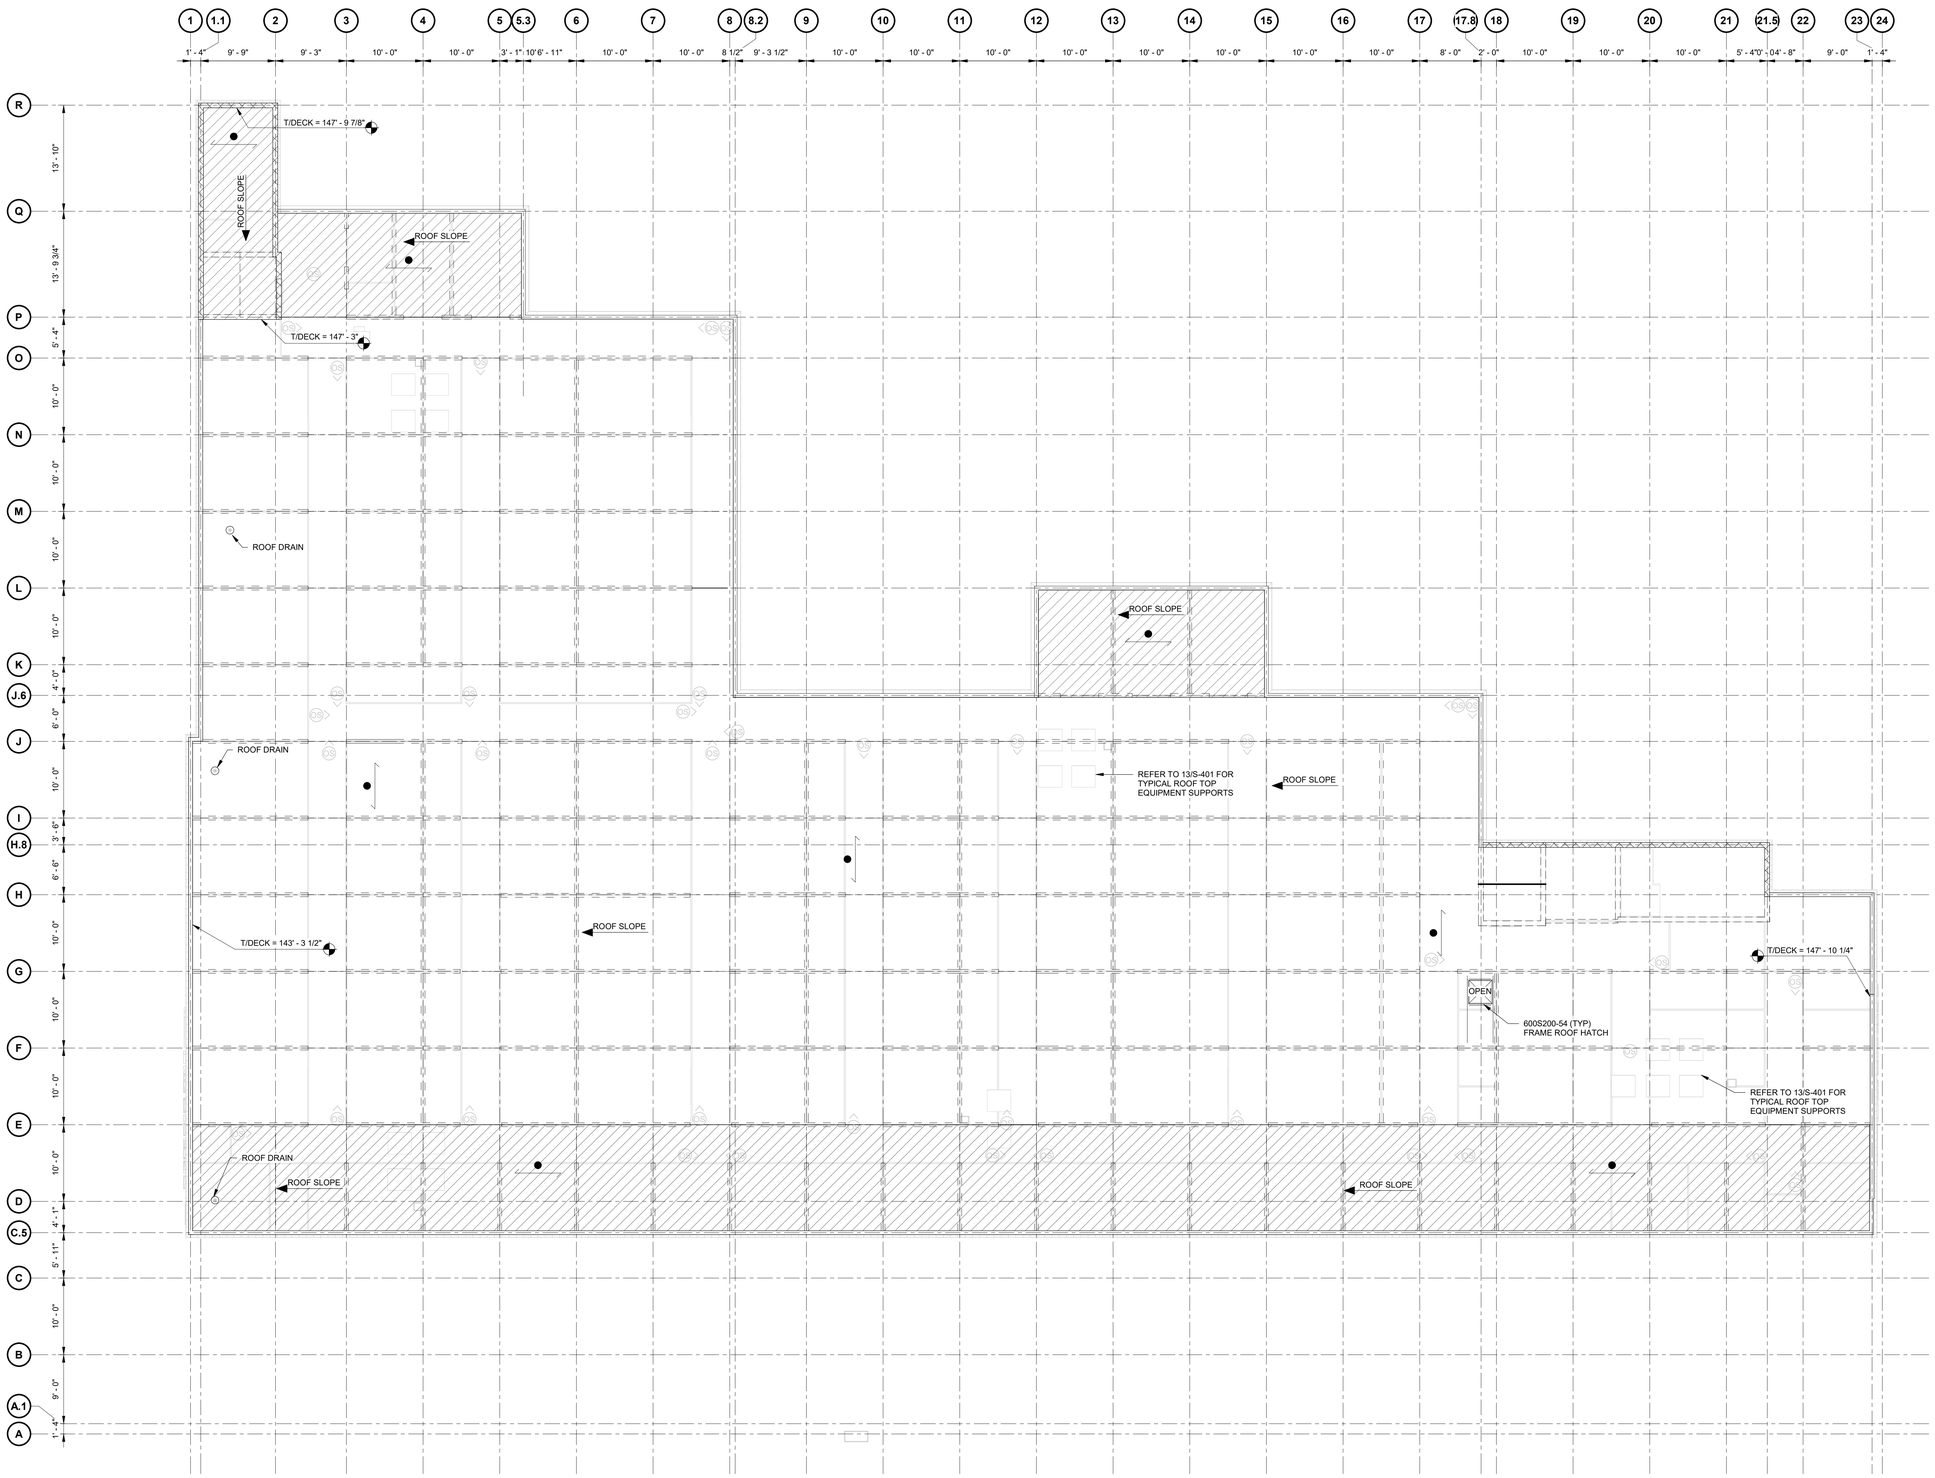

1 ROOF FRAMING PLAN

SCALE: 1/8" = 1'-0"

ROOF PLAN NOTES:

1. INDICATES SPAN OF 3" x 22 GAGE TYPE N GALVANIZED METAL ROOF DECK. SEE TYPICAL ROOF DECK DETAILS FOR ADDITIONAL INFORMATION.
2. WALLS SHOWN ON PLAN ARE LIGHT GAUGE METAL STUD BEARING WALLS AND SHEAR WALLS BELOW. REFER TO S-104 FOR INFORMATION. SEE "LIGHT GAUGE BEARING WALL SCHEDULE" AND TYPICAL DETAILS FOR ADDITIONAL INFORMATION.
3. 8" CMU WALLS SHALL BE REINFORCED WITH #5 BARS AT 2'-0" ON CENTER, UNLESS OTHERWISE NOTED. SEE "MASONRY LINTEL SCHEDULE" FOR ADDITIONAL INFORMATION.
4. INDICATES CHANGE IN DECK DIRECTION. GC TO COORDINATE.

REVISIONS

No.	Date	Description
1	7/1/2022	ISSUED FOR PERMIT

CONSULTANT:

KCI TECHNOLOGIES
ENGINEERS PLANNERS SCIENTISTS CONSTRUCTION MANAGERS
5001 LOUISE DRIVE, SUITE 201
MECHANICSBURG, PA 17055
PHONE: 717.697.1796
www.kci.com

SAA architects
Client centered • Smart solutions
600 North Hartley Street, Suite 150
T - 717.843.3200 F - 717.699.0205
York, PA 17404
www.SAAarchitects.com

DRAWING TITLE:

ROOF FRAMING PLAN

POUGHKEEPSIE NY STORAGE

DIAMOND POINT DEVELOPMENT

1998 SOUTH ROAD, POUGHKEEPSIE, NEW YORK 12601

DUTCHESS COUNTY

© 2020, SAAarchitects, Inc.

STATE OF NEW YORK · ERIC SCOTT KOHL · 085123-1 · LICENSED PROFESSIONAL ENGINEER

07/01/20

FILE No.:	28220745
DATE:	07/01/2022
SCALE:	AS NOTED
DRAWN BY:	CTK
DRAWING No.:	S-105

7/1/2022 12:28:16 PM C:\Users\ctkrueger\Documents\Poughkeepsie NY Storage RTK_R22_LU-Christian1.rvt