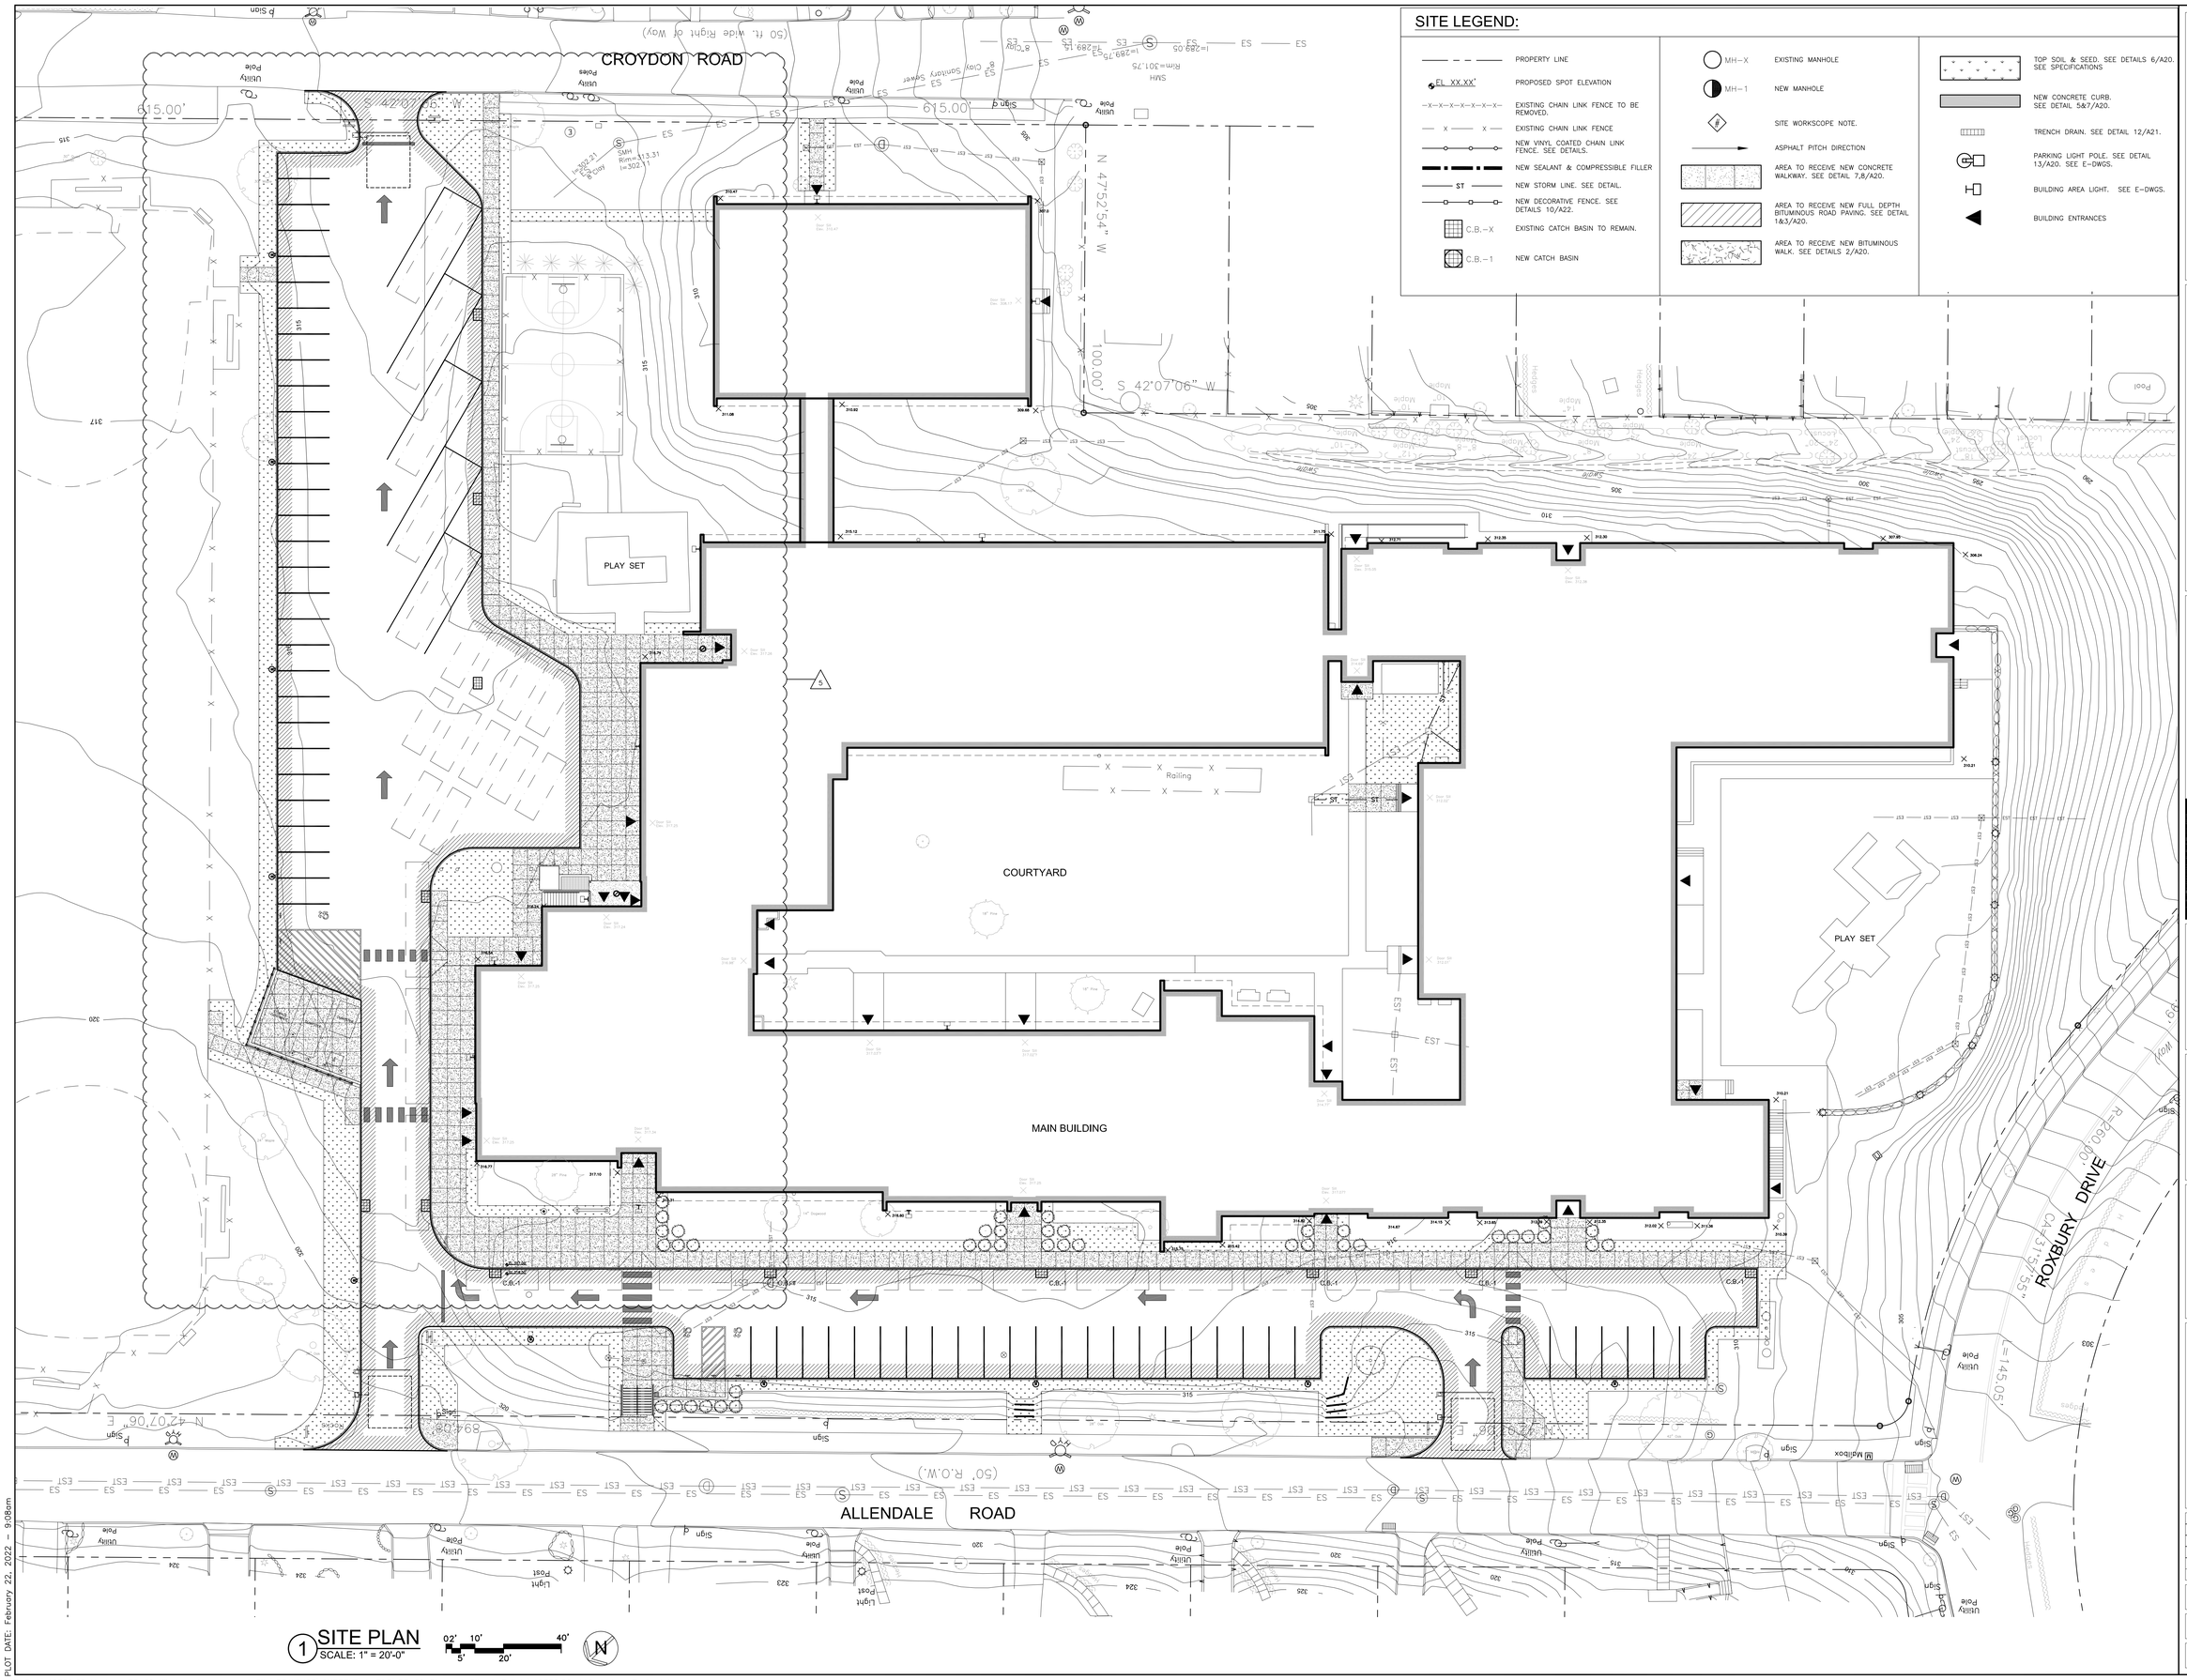

1 SITE PLAN
SCALE: 1" = 20'-0"

02' 10' 40'
5' 20'

AS PER USA CONGRESS ARCHITECTURAL WORKS COPYRIGHT PROTECTION ACT OF 1990 ALL IDEAS AND DESIGNS INCLUDING DERIVATIVES THEREOF, ALL DRAWINGS AND SPECIFICATIONS CONSTITUTE THE ORIGINAL COPYRIGHT WORK BY FULLER AND D'ANGELO, P.C. (F&D). THE DRAWINGS AND SPECIFICATIONS AS INSTRUMENTS OF SERVICE BY F&D ARE CREATED BY F&D FOR THIS PROJECT ONLY AND REMAIN THE PRODUCT AND PROPERTY OF F&D. ANY REPRODUCTION WITHOUT THE PRIOR CONSENT OF F&D IS PROHIBITED.

FULLER D'ANGELO P.C.
ARCHITECTS PLANNERS
48 KNOLLWOOD ROAD ELMSFORD NEW YORK 10523
TEL. 914.592.4444 FAX 914.592.1717
WWW.FULLERDANGELO.COM
Copyright 2020
PLOT DATE: February 22, 2022 - 9:08am

S.E.D. CONTROL NUMBER:
66-23-00-01-0-029-012

PROJECT TITLE
YONKERS CITY SCHOOL DISTRICT
PS 29 - WINDOW REPLACEMENT, MASONRY & SITE IMPROVEMENTS
47 CROYDON ROAD, YONKERS N.Y. 10710

DRAWING TITLE
SITE PLAN

DATE	ISSUED TO
02-22-2022	BID ADDENDUM #5
01-14-2022	BID
07-14-2021	SED ADDENDUM 3
02-23-2021	BID
11-06-2020	100% C.D. SUBMISSION

SHEET SIZE: 30"x42"
DRAWING NO.: A10
SCALE: AS NOTED
DRAWN BY: F & D
FILE NO.: 19359.00

FILE: I:\19359.00 Yonkers PS 29 Windows Masonry and Site\DRAWINGS\CURRENT\1-F&D\PS 29 Phase 1 Site & Toilets\19359.00-A10-A11 - Revised.dwg