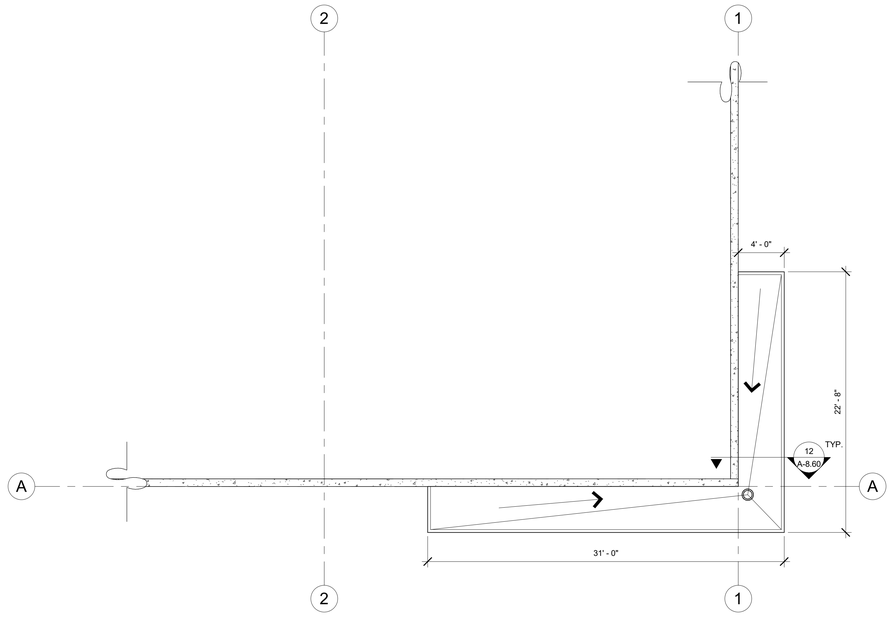

ENLARGED CANOPY PLAN AT CORNER ENTRANCES

SCALE: 3/16" = 1'-0"

2

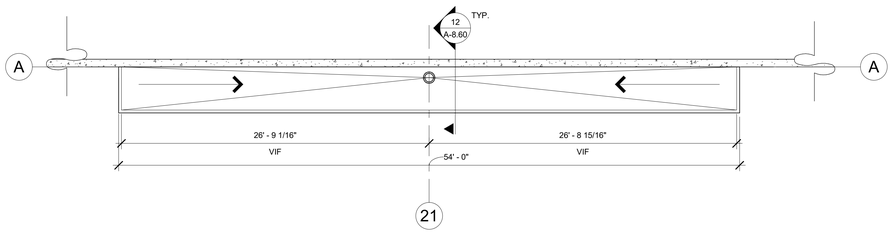

ENLARGED CANOPY PLAN - CENTER ENTRANCES

SCALE: 3/16" = 1'-0"

1

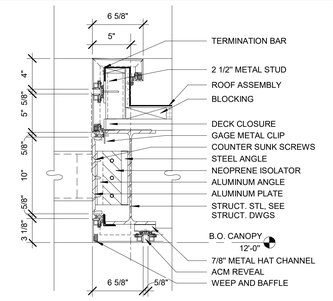

SECTION DTL@CANOPY TRANSITION

REVISION DATE: 04.10.2019 | SCALE: 1 1/2" = 1'-0"

14

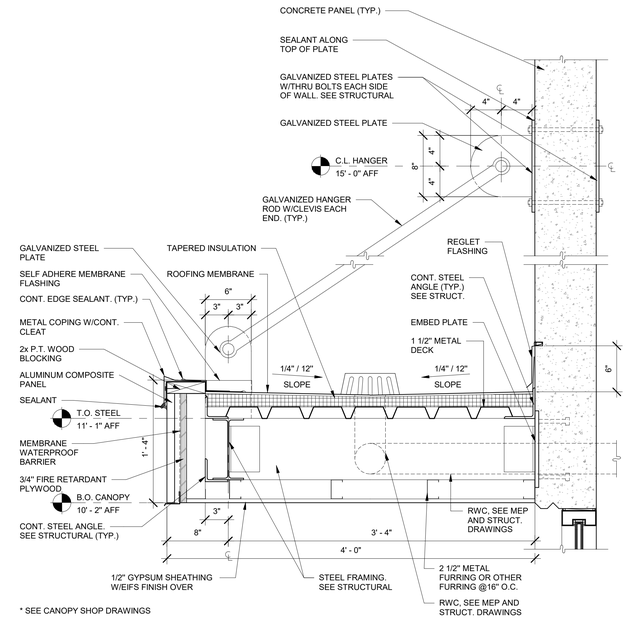

* SEE CANOPY SHOP DRAWINGS

CANOPY DETAIL W/DRAIN

A2.16 | REVISION DATE: 04.04.2019 | SCALE: 1 1/2" = 1'-0"

12

DESIGNER / BUILDER

ARCO DESIGN/BUILD INDUSTRIAL

44 SOUTH BROADWAY, SUITE 1003
WHITE PLAINS, NY 10601
P: 914.821.5535 F: 914.306.6010

ADBI | DESIGN SERVICES

Lincoln Equities Group, LLC

PROJECT TITLE

LINCOLN LOGISTICS BREWSTER - BLDG B

NY-312 & PUGSLEY RD, SOUTHEAST, NY 10509

ARCHITECT
ADBI / DESIGN SERVICES LLC
44 SOUTH BROADWAY, SUITE 1003
WHITE PLAINS, NY 10601

CIVIL ENGINEER
LANGAN ENGINEERING
300 KIMBALL DRIVE
PARSIPPANY, NJ 07054

STRUCTURAL ENGINEER
SMITH/ ROBERTS AND ASSOCIATES, INC.
6501 BLUFF RD.
INDIANAPOLIS, INDIANA 46217

MECHANICAL ENGINEER
NATIONAL DESIGN/ BUILD SERVICES
11840 BORMAN DRIVE
ST. LOUIS, MO 63146

ELECTRICAL ENGINEER
FBX ENGINEERING
5 CHRISTY DRIVE, SUITE 307
CHADDS FORD, PA 19317

PLUMBING ENGINEER
MCCARTHY ENGINEERING ASSOCIATES, INC.
315 EAST SECOND STREET
BOYERTOWN, PA 19512

FIRE PROTECTION ENGINEER
S A COMUNALE CO. INC.
2000 NEWPARK DRIVE
BARBERTON, OH 44203

SEAL

JOSEPH V. DIGIORGIO | NY: 042948

SUBMITTALS

NO.	DATE	DESCRIPTION
	05.27.2022	PROGRESS SET

PROJECT NO. AS286-21/ NY131

DRAWN BY ARCO/ JB

SHEET TITLE

CANOPY & SUNSHADE DETAILS

SHEET NO.

A-8.60

PRINTED:APR 14 2022 10:03:11 AM | 36" x 42" (ARCH D)