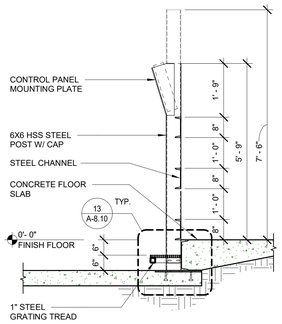

DOCK RAIL SECTION AT DOCK PIT

SCALE: 1/2" = 1'-0" 11

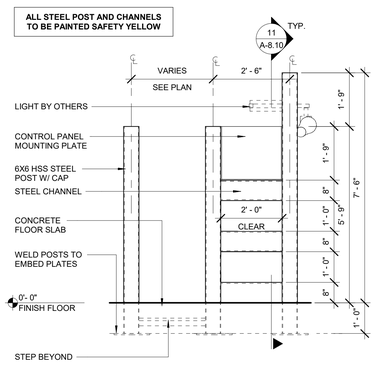

DOCK RAIL ELEVATION AT DOCK PIT

SCALE: 1/2" = 1'-0" 6

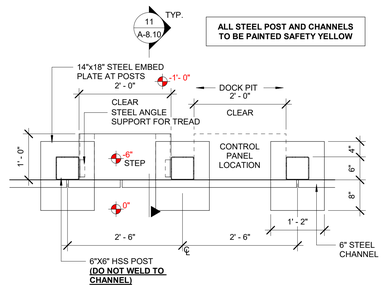

DOCK RAIL AND STAIR PLAN

SCALE: 3/4" = 1'-0" 4

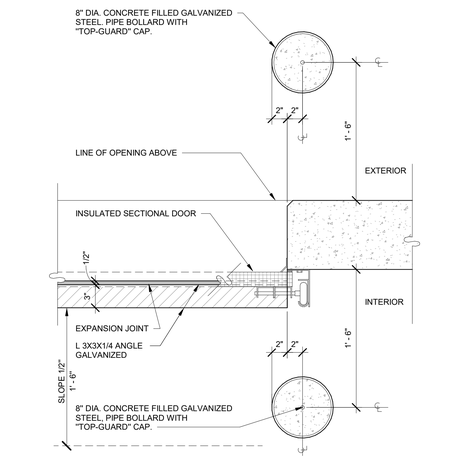

OVERHEAD DOOR - JAMB DETAIL

A8.2 | REVISION DATE: 11.12.2018 | SCALE: 1 1/2" = 1'-0" 12

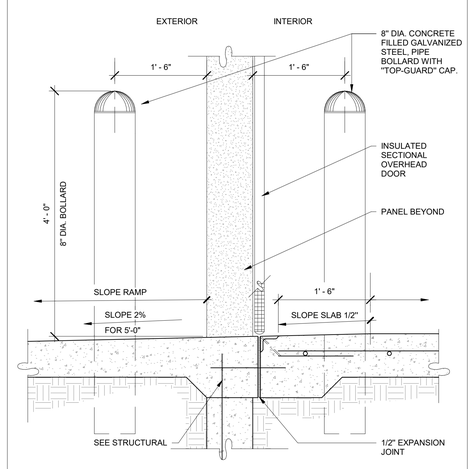

OVERHEAD DOOR - SILL DETAIL

A8.3 | REVISION DATE: 11.12.2018 | SCALE: 1" = 1'-0" 7

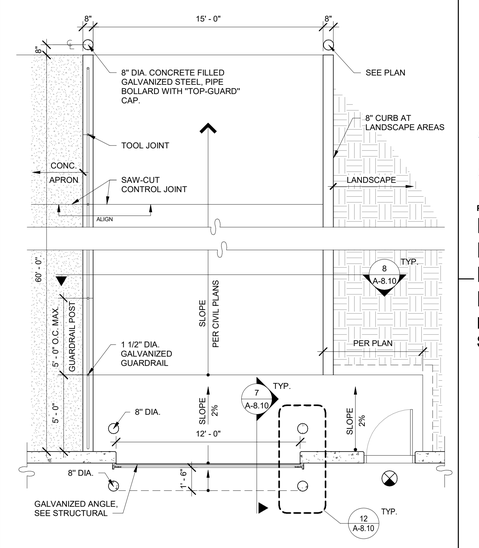

DRIVE-IN RAMP

A8.1 | REVISION DATE: 12.11.2018 | SCALE: 1/4" = 1'-0" 2

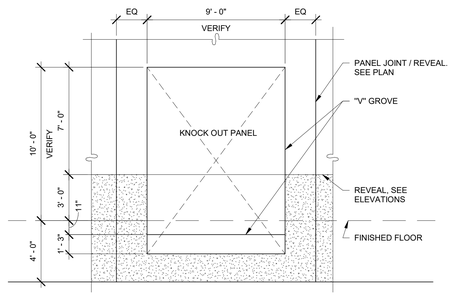

DOCK K.O. PANEL - ELEVATION

A8.9 | REVISION DATE: 11.12.2018 | SCALE: 1/4" = 1'-0" 14

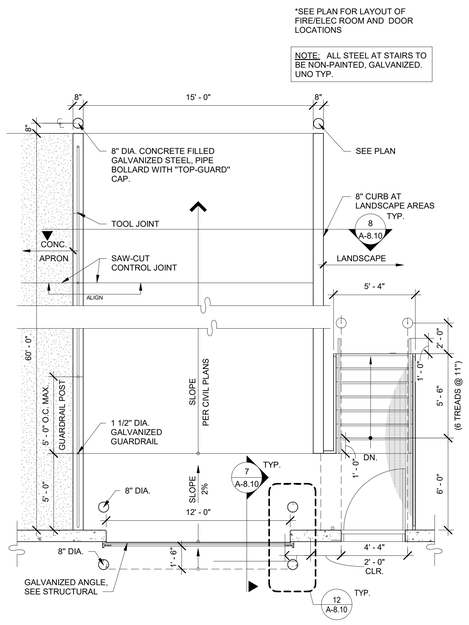

DRIVE-IN RAMP- W/ STAIR

A8.1 | REVISION DATE: 12.11.2018 | SCALE: 1/4" = 1'-0" 1

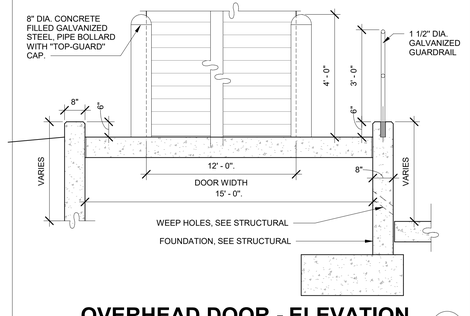

OVERHEAD DOOR - ELEVATION

A8.4 | REVISION DATE: 11.12.2018 | SCALE: 1/2" = 1'-0" 8

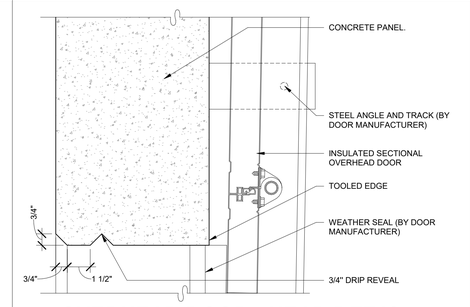

OVERHEAD DOOR - HEAD DETAIL

A8.5 | REVISION DATE: 08.03.2020 | SCALE: 3" = 1'-0" 9

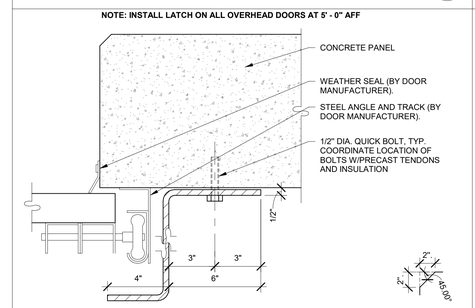

OVERHEAD DOOR - JAMB DETAIL

A8.6 | REVISION DATE: 11.12.2018 | SCALE: 3" = 1'-0" 10

Z-GUARD - WALL MOUNTED

A8.8 | REVISION DATE: 04.23.2019 | SCALE: 1" = 1'-0" 3

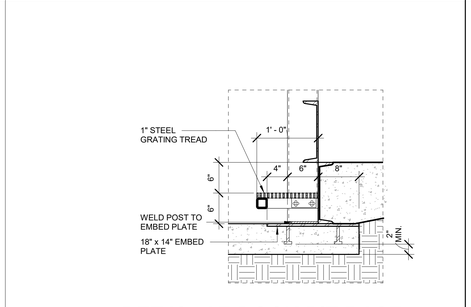

DETAIL AT DOCK PIT BASE

SCALE: 1" = 1'-0" 13

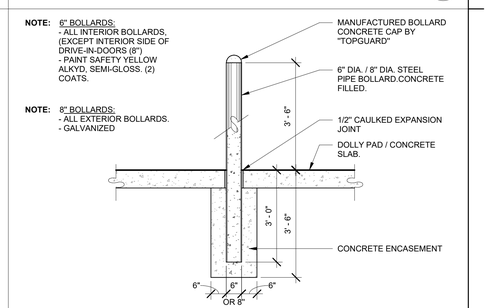

BOLLARD SECTION

A2.9 | REVISION DATE: 11.12.2018 | SCALE: 1/2" = 1'-0" 5

DESIGNER / BUILDER

ARCO DESIGN/BUILD INDUSTRIAL

44 SOUTH BROADWAY, SUITE 1003
WHITE PLAINS, NY 10601
P: 914.821.5535 F: 914.306.6010

ADBI | DESIGN SERVICES

Lincoln Equities Group, LLC

PROJECT TITLE

LINCOLN LOGISTICS BREWSTER - BLDG B

NY-312 & PUGSLEY RD, SOUTHEAST, NY 10509

ARCHITECT
ADBI / DESIGN SERVICES LLC
44 SOUTH BROADWAY, SUITE 1003
WHITE PLAINS, NY 10601

CIVIL ENGINEER
LANGAN ENGINEERING
300 KIMBALL DRIVE
PARSIPPANY, NJ 07054

STRUCTURAL ENGINEER
SMITH/ ROBERTS AND ASSOCIATES, INC.
6501 BLUFF RD.
INDIANAPOLIS, INDIANA 46217

MECHANICAL ENGINEER
NATIONAL DESIGN/ BUILD SERVICES
11840 BORMAN DRIVE
ST. LOUIS, MO 63146

ELECTRICAL ENGINEER
FBX ENGINEERING
5 CHRISTY DRIVE, SUITE 307
CHADDS FORD, PA 19317

PLUMBING ENGINEER
MCCARTHY ENGINEERING ASSOCIATES, INC.
315 EAST SECOND STREET
BOYERTOWN, PA 19512

FIRE PROTECTION ENGINEER
S A COMUNALE CO. INC.
2000 NEWPARK DRIVE
BARBERTON, OH 44203

SEAL

JOSEPH V. DIGIORGIO | NY: 042948

SUBMITTALS

NO.	DATE	DESCRIPTION
	05.27.2022	PROGRESS SET

PROJECT NO. AS286-21/ NY131

DRAWN BY JB

SHEET TITLE
LOADING DOCK DETAILS

SHEET NO.

A-8.10

PRINTED ARCH E1 30" x 42" 5/27/2022 11:03:18 AM