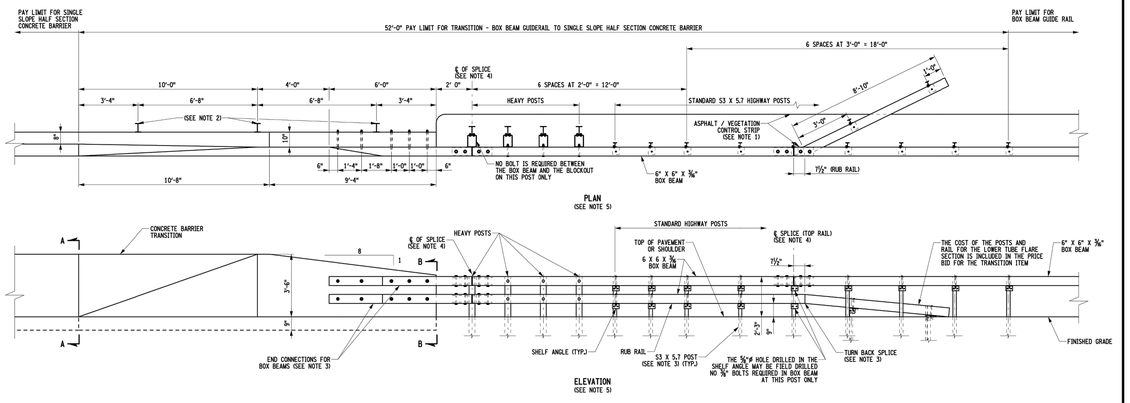

NOTES:

1. THE VEGETATION CONTROL STRIP, WHEN SPECIFIED, SHOULD BE A MINIMUM OF 3" THICK. THE MATERIAL AND THICKNESS OF EACH LIFT SHOULD MATCH THAT IN THE ADJOINING STABILIZED SHOULDER ITEM. PAYMENT SHALL BE MADE UNDER SEPARATE ITEMS.
2. THE CONCRETE TRANSITION PIECE SHALL BE BACKED UP WITH EARTH OR BACKUP POSTS. SEE DETAILS ON STANDARD SHEET TITLED "TRANSITION BOX - SINGLE SLOPE - SHEET 3 OF 3".
3. FOR DETAILS SEE STANDARD SHEET TITLED "TRANSITION BOX - SINGLE SLOPE - SHEET 2 OF 3".
4. SEE SPLICE DETAILS ON THE STANDARD SHEET TITLED "BOX BEAM GUIDE RAIL.
5. THE DETAIL SHOWN IS FOR USE UNDER THE PAY ITEM FOR BOX BEAM GUIDE RAIL TRANSITION TO SINGLE SLOPE HALF SECTION CONCRETE BARRIER - ONE OR TWO WAY OPERATION. BY ELIMINATING THE RUB RAIL, THIS DETAIL CAN BE USED UNDER THE PAY ITEM FOR SINGLE SLOPE HALF SECTION CONCRETE BARRIER TRANSITION TO BOX BEAM GUIDE RAIL ONE WAY - TRAILING END OF BARRIERS.

STATE OF NEW YORK DEPARTMENT OF TRANSPORTATION	
U.S. CUSTOMARY STANDARD SHEET	
TRANSITION: BOX - SINGLE SLOPE (SHEET 1 OF 3)	
ERRATA 1 EFF. 01/09/2014 ISSUED WITH EB 13-042	APPROVED: NOVEMBER 4, 2013 /S/ RICHARD M. LEE, P.E. DEPUTY CHIEF ENGINEER, DESIGN (ACTING)
EFFECTIVE DATE: 01/08/09	ISSUED UNDER EB 08-036 606-22

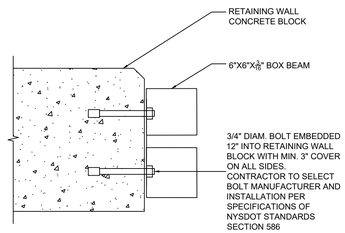

GUARDRAIL BOLT DETAIL

N.T.S.

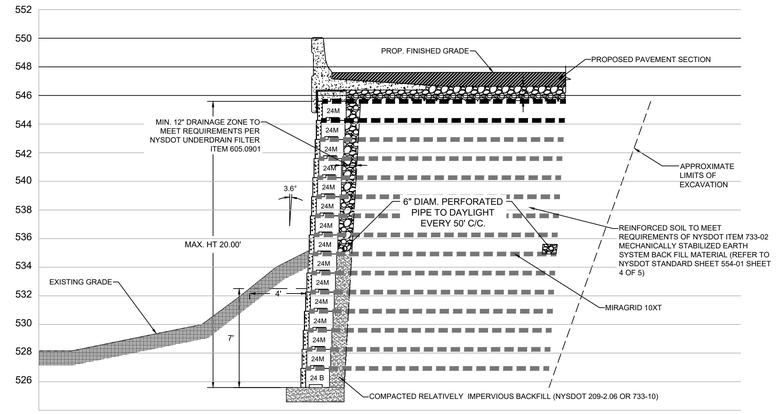

NOTE:
SEE TYPICAL GEOGRID WALL CROSS SECTION ON W-5 FOR DETAILS.

RECON WALL #3
GRADING CROSS SECTION AT STA. 1+50

N.T.S.

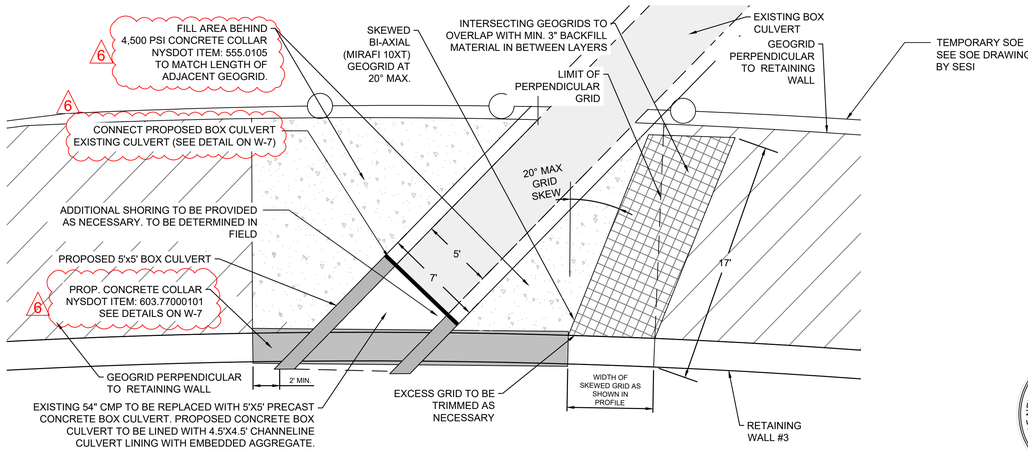

RETAINING WALL #3 - CONCRETE COLLAR AND GEOGRID LAYOUT

SCALE: 1"=5'

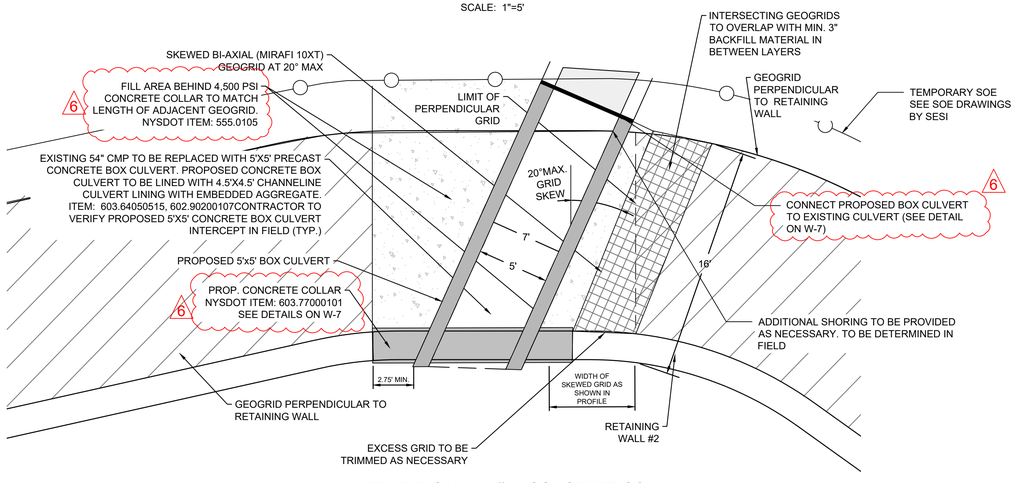

RETAINING WALL #2 - CONCRETE COLLAR AND GEOGRID LAYOUT

SCALE: 1"=5'

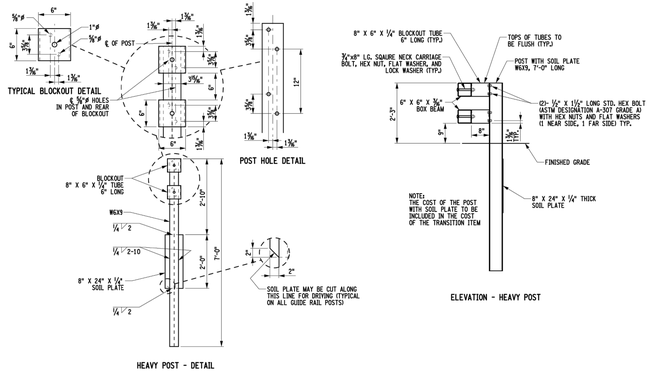

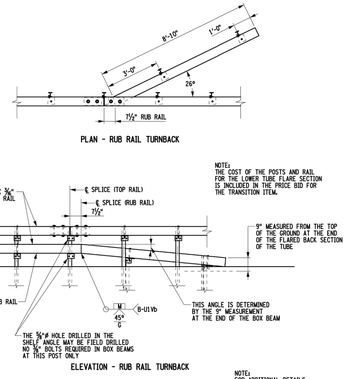

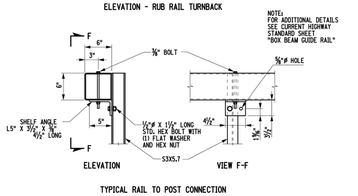

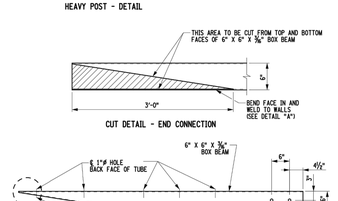

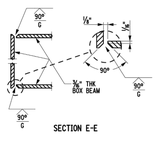

STATE OF NEW YORK DEPARTMENT OF TRANSPORTATION	
U.S. CUSTOMARY STANDARD SHEET	
TRANSITION: BOX - SINGLE SLOPE (SHEET 2 OF 3)	
ERRATA 1 EFF. 09/04/2014 ISSUED WITH EB 14-025	APPROVED JULY 28, 2014 /S/ RICHARD M. LEE, P.E. DEPUTY CHIEF ENGINEER DESIGN
EFFECTIVE DATE: 01/08/09	ISSUED UNDER EB 08-036 606-22

© SESI CONSULTING ENGINEERS 2023
This drawing and all information contained here on is proprietary information of SESI CONSULTING ENGINEERS and may not be copied or reproduced, either in whole or in part, by any method, without written permission of SESI CONSULTING ENGINEERS.

N:_VCAD\9999\WALL\9999_JOINT#_2023.05.04_RE.DWG 05/09/23 01:33:28PM, rcostas, LAYOUT: W-6

rev	date	description	by
6	5/9/23	PER NYDOT COMMENTS	AW
5	3/2/23	PER BOX CULVERT ADDITION	NG
4	8/14/22	PER NYDOT COMMENTS	NG
3	8/14/22	PER NYDOT COMMENTS	NG
2	3/24/22	PER NYDOT COMMENTS	NG
1	3/1/22	PER NYDOT COMMENTS	NG

dwg by: yy
chk by: AB
scale: AS NOTED
date: 08/04/2021

SESI CONSULTING ENGINEERS
GEOTECHNICAL | ENVIRONMENTAL | SITE CIVIL
959 route 46e, 3rd floor, parsippany, nj 07054 ph: 973.808.9050

PROPOSED NORTHEAST INTERSTATE LOGISTICS CENTER
NY 312 & PUGSLEY ROAD
TOWN OF SOUTHEAST, NEW YORK

drawing title: RETAINING WALL DETAILS

MICHAEL W. ST. PIERRE, P.E.
PROFESSIONAL ENGINEER
N.Y. LIC. NO. 080271

job no. 9999
drawing no. W-6