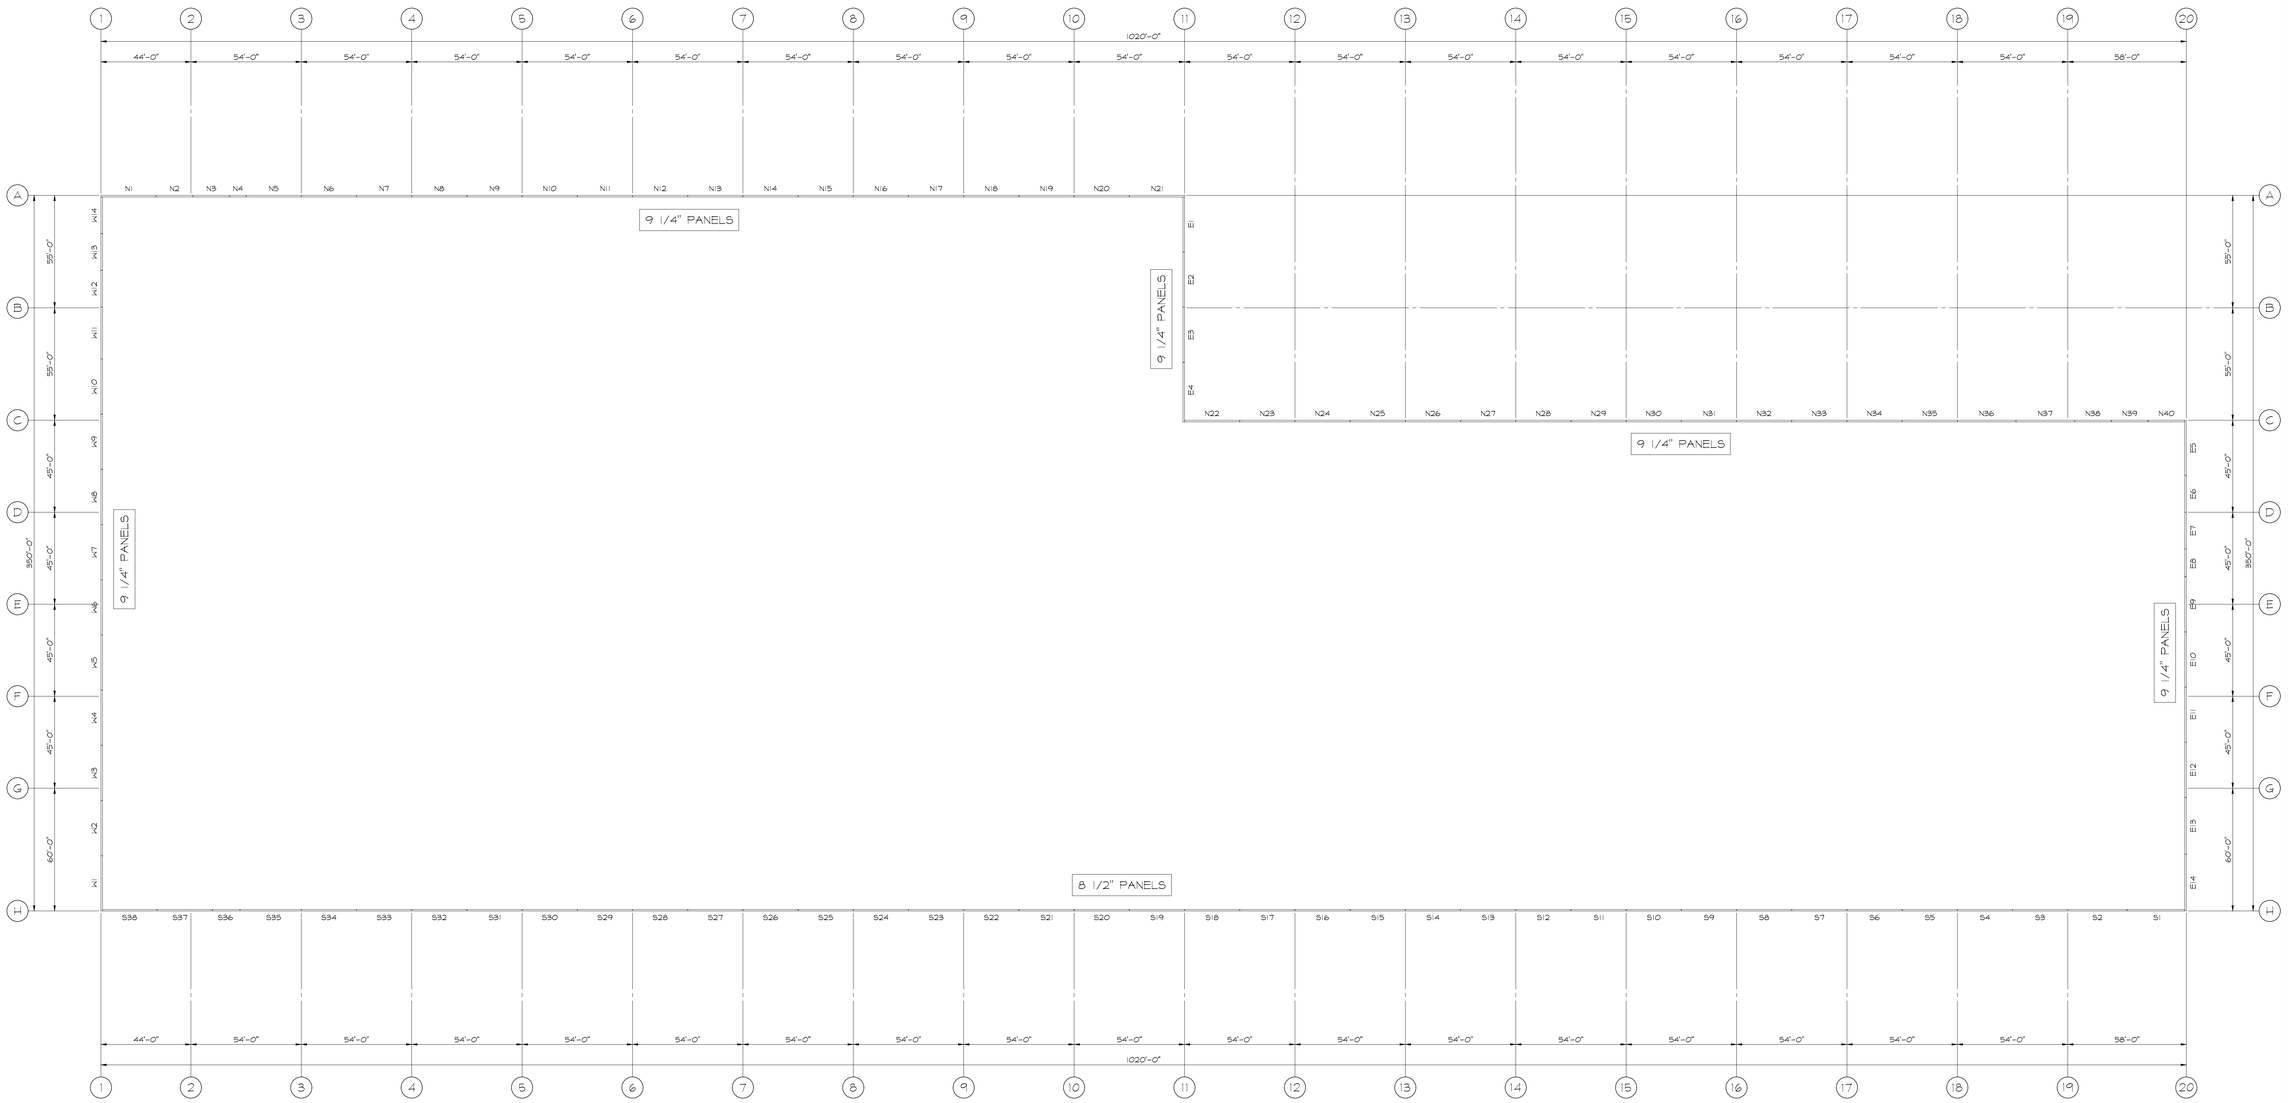

OVERALL TILTWALL LAYOUT PLAN

SCALE: 1" = 30'-0"

DESIGNER / BUILDER

ARCO DESIGN/BUILD INDUSTRIAL

44 SOUTH BROADWAY, SUITE 1003
WHITE PLAINS, NY 10601
P: 914.821.5535 F: 914.306.6010

ADBI | DESIGN SERVICES

PROJECT TITLE

LINCOLN EQUITIES - NY-131- BLDG A

NY-312 & PUGSLEY RD, SOUTHEAST, NY 10509

ARCHITECT
ADBI / DESIGN SERVICES LLC
44 SOUTH BROADWAY, SUITE 1003
WHITE PLAINS, NY 10601

CIVIL ENGINEER
JMC PLANNING, ENGINNERING, LANDSCAPING PLLC.
120 BEDFORD ROAD
ARMONK, NY 10504

STRUCTURAL ENGINEER
SMITH/ ROBERTS AND ASSOCIATES, INC.
6501 BLUFF RD.
INDIANAPOLIS, INDIANA 46217

MECHANICAL ENGINEER
COMPANY NAME
STREET ADDRESS
CITY, STATE ZIP

ELECTRICAL ENGINEER
COMPANY NAME
STREET ADDRESS
CITY, STATE ZIP

PLUMBING ENGINEER
COMPANY NAME
STREET ADDRESS
CITY, STATE ZIP

FIRE PROTECTION ENGINEER
COMPANY NAME
STREET ADDRESS
CITY, STATE ZIP

SEAL

THOMAS G. SMITH | NY: 042383

KEY PLAN

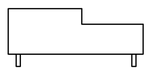

N TRUE NORTH — N PROJECT NORTH

SUBMITTALS

NO.	DATE	DESCRIPTION
	04.12.22	100% TILTWALL REVIEW
	06.09.22	PERMIT

PROJECT NO. AS286-21 | NY131 | 21-154

DRAWN BY CEO

SHEET TITLE

OVERALL TILTWALL LAYOUT PLAN

SHEET NO.

T1.0

PRINTED ARCH E1 30" x 42"