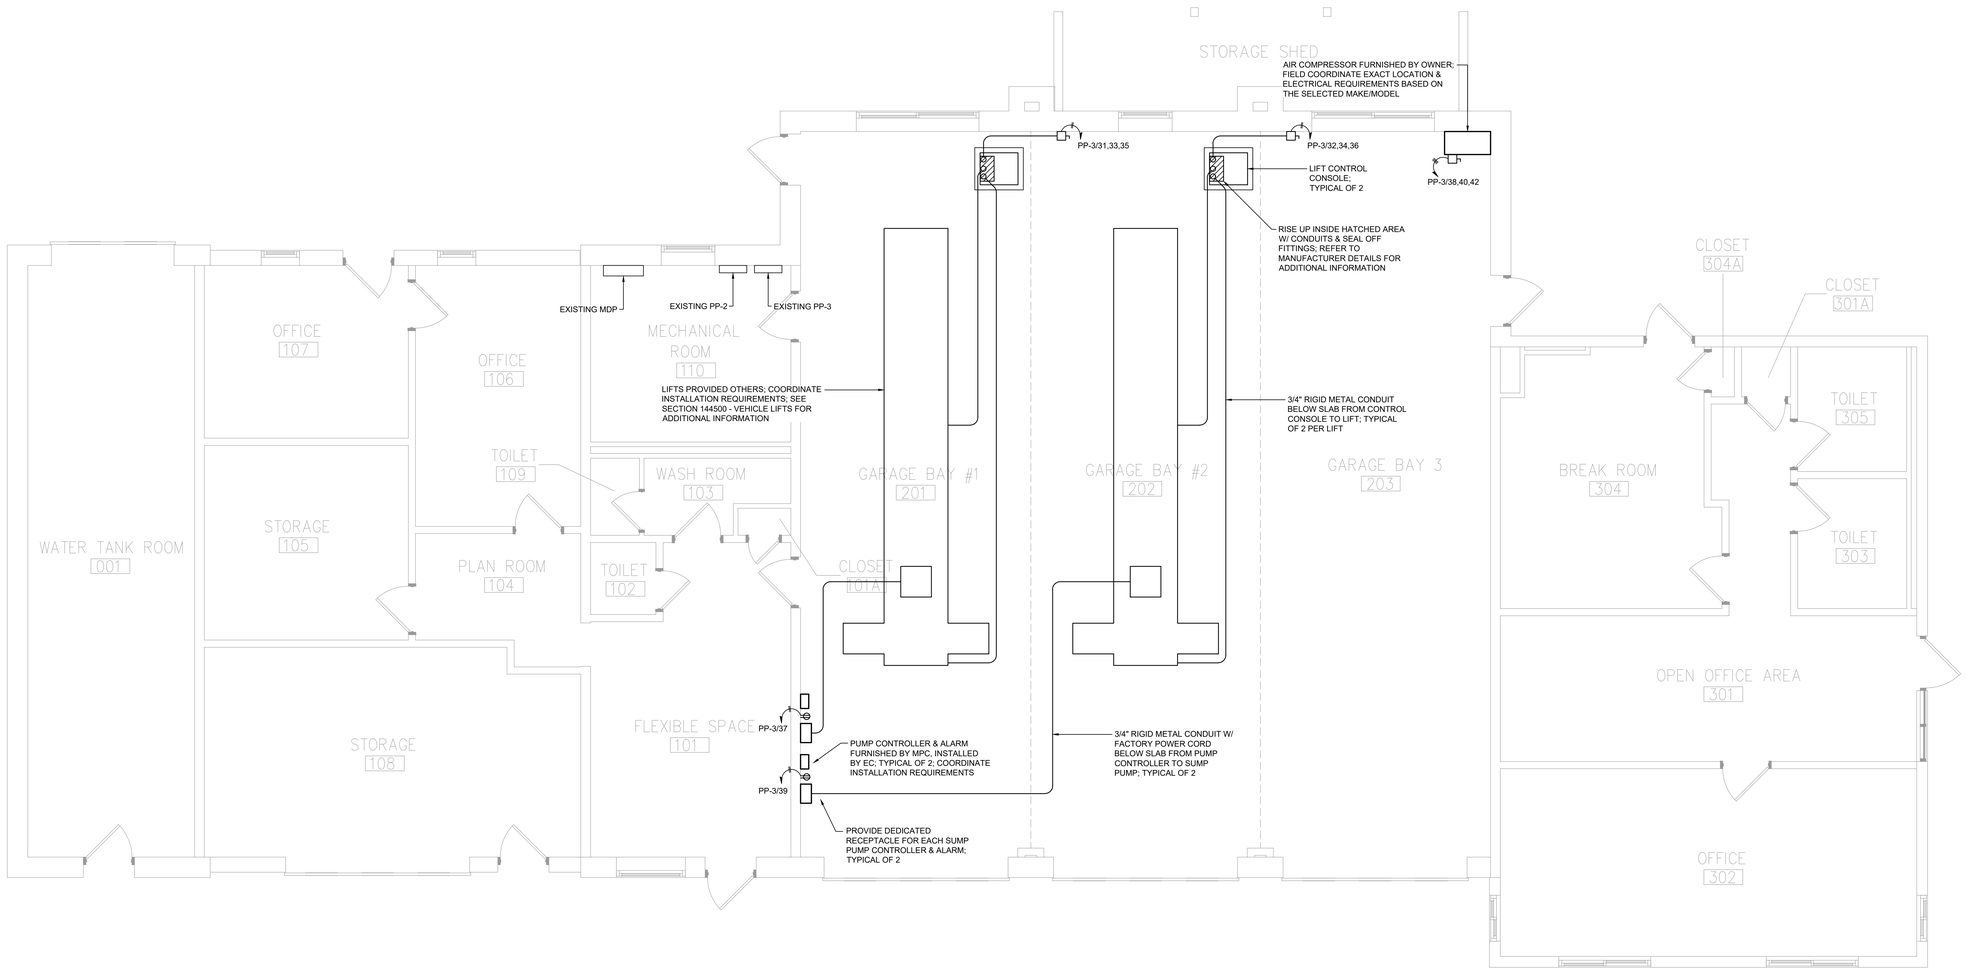

1 / E201 **Electrical Plan**

Scale: 1/4" = 1'-0"

COPYRIGHT © ALL RIGHTS RESERVED

19 Front St. - Newburgh - New York 12550-7601
845 - 561 - 3179 www.csarchpc.com
CSARCH

Consultant

BLAKE ENGINEERING PLLC
MECHANICAL ELECTRICAL PLUMBING
440 BROADWAY, SUITE 3, ALTAMONT, NEW YORK 12009

Project Title

HIGHLAND CENTRAL SCHOOL DISTRICT
BUS GARAGE
2022 CAPITAL IMPROVEMENT PROJECT - PHASE 1

STATE OF NEW YORK · MATTHEW GEORGE BLAKE · 089039 · LICENSED PROFESSIONAL ENGINEER

Expiration Date: 05-31-2025

	DATE	DESCRIPTION

Drawn By:	BJK
Checked By:	BJK
Proj. #:	62-08-03-04-5-002-011
CSArch Proj. #:	197-2201.01
Issued for Bid:	8/18/23

Sheet Title

ELECTRICAL PLAN

Sheet No.

HBG
E201

CONSTRUCTION DOCUMENTS