PMP-FINISH SCHEDULE

NUMBER	DESCRIPTION	MANUFACTURER / DISTRIBUTOR	REFERENCE COLOR / NUMBER	NOTES
FLOORING				
FLR1	LVT	MANNINGTON	UPWARD 20/STONE/VENTANA ABUNDANCE (UPW20-1233)	BASE = BURKE ASH 603 - USE MANNINGTON GLUE FOR RH +99%
FLR2	LVT	MANNINGTON	UPWARD 20/WOOD/HOLDEN OAK (UPW20-1222)	BASE = BURKE 201 CHOCOLATE - USE MANNINGTON GLUE FOR RH +99%
FLR3	CARPET TILE	MATTERSUFACES.COM	SUPER NOP 52 TILE - CHARCOAL	
COUNTERTOPS				
CT1	SOLID SURFACE	CORIAN	CLAM SHELL	BULLNOSE EDGING
CT2	PLASTIC LAMINATE	FORMICA	#7708-58 - FLAX GAUZE	CHAMFERED EDGING
WALL COVERING				
CG1	CORNER GUARD	3" X 3" X 4'	WHITE VINYL	SCREW TO WALL
M1	MOULDING	HOME DEPOT	WM 327	STAIN TO MATCH MILLWORK
M2	MOULDING	TEXTURE PLUS	STONE LEDGER -CREAM FROST	KERF CUT BACK OF LEDGER TO ALLOW FOR CURVES
PNL1	STONE PANELLING	TEXTURE PLUS	HAND CUT BLOCK - CREAM FROST/HACA	M2 TRIM
PNL2	METAL WAINSCOTT	AD ADVANCED TECHNOLOGY	CROSS/SILVER #N419	M1 TRIM
PNL3	VINYL FENCE	HOME DEPOT	GLENDALE 128004 4' H X 8' W WHITE PICKET FENCE	PAINT BLACK - SEMI GLOSS - SURFACE MOUNT INSIDE RECEPTION
PNL4	FRP	MARLITE	BISCUIT P440N	BEHIND CRUTCH RACKS
WALL PAINT				
PT1	WALL PAINT	BENJAMIN MOORE	POLAR SKY - 1674	EGGSHELL FINISH
PT2	WALL PAINT	BENJAMIN MOORE	NATURAL LINEN - 966	EGGSHELL FINISH
PT3	WALL PAINT	BENJAMIN MOORE	HC-175 BRIARWOOD EXTERIOR	SEMI GLOSS - SURFACE MOUNT INSIDE RECEPTION
PT4	EXTERIOR PAINT	SHERWIN WILLIAMS	GREY	USE FORMULA - B1 BLACK (10-19-1-0) - Y3 DEEP GOLD (0-3-0-0)
CEILINGS				
ACG-43	CEILING GRID	ARMSTRONG	PRELUDE ML 15/16"	WHITE
ACT	LAY-IN CEILING TILE	ARMSTRONG	DUNE 1774, 1776	BEVELED EDGE
PT4	CEILING PAINT	BENJAMIN MOORE	CEILING WHITE	SOFFIT CEILINGS. NOTE: SOFFIT DROPS (VERTICAL WALLS) TO BE PAINTED PT1.
OTHER				
SHADE	WINDOW SHADES	SWE CONTRACT	CROSSHATCH 3200 3% - COLOR = SMOKE	GC TO SUPPLY AND INSTALL.
RECEPTION OPENING PANELS				
-	1/4" CLEAR ACRYLIC PANELS & HARDWARE	NOVA DISPLAY SYSTEMS INC. CABLE & HARDWARE	1.5 MM DIA CABLE, FLOOR TO CEILING FIXINGS	

GC TO PROVIDE AND INSTALL ALL FINISH SCHEDULE ITEMS

PMP-DOOR SCHEDULE

DOOR								FRAME			DETAILS			ASSEMBLY		
TAG #	LEAFS	WIDTH	HEIGHT	THICKNESS	ELEVATION	DOOR MATERIAL	DOOR FINISH	FRAME TYPE	FRAME MATERIAL	FRAME FINISH	HEAD DETAIL #	JAMB DETAIL #	SILL DETAIL #	HDW. SET	RATING	COMMENTS
2	2	3'-0"	8'-0"	-	C	ALUM/GLASS	ANODIZED	EX	EX	EX	-	-	-	1	-	EXISTING FRAME TO REMAIN. INSTALL NEW DOORS AND HARDWARE.
3	1	3'-0"	7'-0"	1 3/4"	B	SC	FS	1	HM	PAINT	D1/A701	D1/A701	-	10	-	
4	1	3'-0"	7'-0"	1 3/4"	B	SC	FS	1	HM	PAINT	D1/A701	D1/A701	-	4	-	
5	1	3'-0"	7'-0"	1 3/4"	B	SC	FS	1	HM	PAINT	D1/A701	D1/A701	-	5	-	
6	1	3'-0"	7'-0"	1 3/4"	A	SC	FS	1	HM	PAINT	D1/A701	D1/A701	-	5	-	-
7	1	3'-0"	7'-0"	1 3/4"	B	SC	FS	1	HM	PAINT	D1/A701	D1/A701	-	3	-	
8	1	3'-0"	7'-0"	1 3/4"	A	SC	FS	1	HM	PAINT	D1/A701	D1/A701	-	6	-	LEAD LINED DOOR, JAMB, WINDOW FRAME & GLAZING
9	1	3'-0"	7'-0"	1 3/4"	B	SC	FS	1	HM	PAINT	D1/A701	D1/A701	-	7	-	
10	2	2'-6"	7'-0"	1 3/4"	B	SC	FS	1	HM	PAINT	D1/A701	D1/A701		9	-	
11	1	3'-0"	7'-0"	1 3/4"	B	SC	FS	1	HM	PAINT	A1/A701	A1/A701	-	8	-	
12	1	3'-0"	7'-0"	1 3/4"	D	KNOTTY ALDER	FS	2	WD OVER HM	FS	D1/A701	D1/A701		7	-	
E1	EX	EX	EX	-	EX	EX	EX	EX	EX	EX	-	-	-	EX	-	EXISTING TO REMAIN
E2	EX	EX	EX	EX	EX	EX	EX	EX	EX	PAINT	EX	EX	EX	EX	-	EXISTING DOOR & FRAME TO REMAIN. PAINT FRAME TO MATCH ADJACENT WALL FINISH,
E3	EX	EX	EX	EX	EX	EX	EX	EX	EX	EX	EX	EX	EX	EX		EXISTING TO REMAIN

ALTERNATE TO BID - PLAM DOOR FINISH IN LIEU OF FIELD STAINED - WILSONART COLUMBIA WALNUT 7943K-07

GENERAL DOOR SCHEDULE NOTES:

1. REFERENCE BUILDING FLOOR PLAN FOR DOOR SWING.
2. ALL DOORS SHALL COMPLY WITH THE REQUIREMENTS OF
3. ALL DOORS WITHOUT DIMENSIONS ARE ASSUMED TO BE 4" FROM WALL OR CENTERED ON WALL.
4. ALL DOORS TO BE FIELD STAINED TO CUSTOM MATCH MILLWORK. STAIN TO BE APPROVED VIA SUBMITTAL BY OWNER.

DOOR SCHEDULE ABBREVIATIONS:

HM	HOLLOW METAL	FS	FIELD STAINED TO MATCH MILLWORK
ALUM	ALUMINUM	WD	WOOD
GLA	GLASS	SC	SOLID CORE

DOOR TYPE

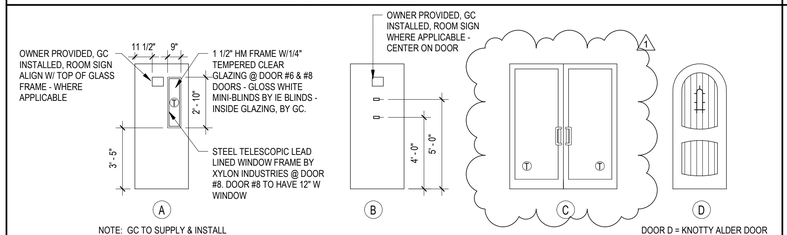

NOTE: GC TO SUPPLY & INSTALL GLOSS WHITE IN-GLASS MINI BLINDS FOR WINDOWS @ DOOR TYPE #6 & LEAD LINED WINDOWS @ X RAY ROOM DOOR #8 BY IE BLINDS.

Ⓣ = TEMPERED GLAZING

DOOR D = KNOTTY ALDER DOOR #SW04 JAMB SIZE 6 3/4" ALDER HINGE - ORB; BORING - DOUBLE; UNFINISHED; NO BRICKMOLD; KNOTTY ALDER INTERIOR CASING 3 1/2" UNFINISHED

FRAME TYPE

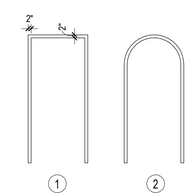

FRAME 2 = WOOD CASING OVER METAL FRAME TO BE PAINTED TO MATCH DOOR

WINDOW SCHEDULE

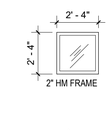

X-RAY GLAZING
CORNING MED-X 5.7-7.0MM / 1.6 M LE
LEAD LINED GLASS

DOOR HARDWARE SCHEDULE

GROUP 1

QUANT.	TYPE
3	HINGES PER LEAF
1	PUSH BAR PER LEAF
1	PULL PER LEAF
1	CLOSER PER LEAF
1	THRESHOLD

GROUP 2 - NOT USED.

QUANT.	TYPE
3	HINGES
1	PANIC BAR HARDWARE
1	CLOSER
1	THRESHOLD
1	WEATHERSTRIPPING W/BOTTOM

GROUP 3

QUANT.	TYPE
3	HINGES
1	PRIVACY LOCKSET, PUSH BUTTON
1	FLOOR STOP
3	SILENCER
2	COAT HOOKS

GROUP 4

QUANT.	TYPE
3	HINGES
1	KEY PAD LOCKSET
	SCHLAGE FE595 ELA FLEX LOCK
	KEYPAD LEVER-PLYMOUTH TRIM
	ELA LEVER
1	FLOOR STOP
3	SILENCER

GROUP 5

QUANT.	TYPE
3	HINGES
1	PASSAGE LOCKSET
1	FLOOR STOP
3	SILENCER
2	COAT HOOKS

GROUP 6

QUANT.	TYPE
1	CONTINUOUS HINGES
1	PASSAGE LOCKSET
1	GASKETING
1	FLOOR STOP
3	SILENCER

GROUP 7

QUANT.	TYPE
3	HINGES
1	SIMPLEX 1000 SERIES LOCK
1	ADAMS RITE 4510 DEADLATCH W/ ULTRALINE 7440 ELECTRIC STRICK
1	FLOOR STOP
3	SILENCER
	CLOSER

GROUP 8

QUANT.	TYPE
1	POCKET DOOR TRACK - ENSURE TRACK SUPPORTS DOOR WEIGHT
1	DOOR PULL - ADA COMPLIANT

GROUP 9

QUANT.	TYPE
1	SLIDING CLOSET DOOR HARDWARE KIT

GROUP 10

QUANT.	TYPE
3	HINGES
1	PASSAGE LOCKSET
1	FLOOR STOP
3	SILENCER

HARDWARE SCHEDULE GENERAL NOTES:

1. LEVER LOCKSETS TO BE SCHLAGE - AL SERIES CYLINDRICAL LOCKS, SATURN LEVER, 626 FINISH
2. KEYPAD LEVER TO BE SCHLAGE FE595 PLY - 626 ELA
3. HINGES TO BE HAGAR
4. CLOSERS TO BE LCN 1460 SERIES
5. POCKET DOOR HARDWARE TO BE JOHNSON 1200PD SERIES #20072 1 DR - 72" WITH ADA PULL
6. DOOR STOPS TO BE IVES SR64 GRY
7. SILENCERS TO BE IVES SR64 GRY

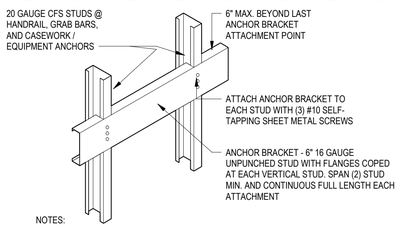

NOTES:
1. SEE PARTITION SCHEDULE FOR STUD SIZE. COORDINATE LENGTH, HEIGHT, QUANTITY AND LOCATION OF BLOCKING WITH SPECIFIED EQUIPMENT AND PLANS.
2. WALL STUD FLANGES ARE CONTINUOUS AT BLOCKING.

1 TYPICAL BLOCKING DETAIL

1 1/2" = 1'-0"

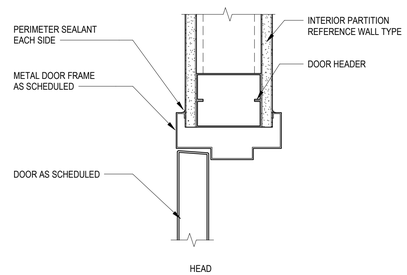

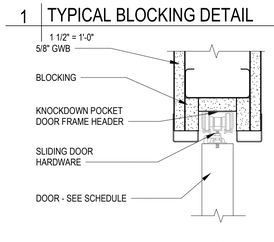

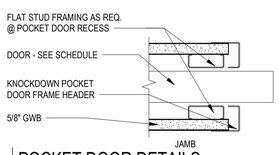

2 POCKET DOOR DETAILS

3" = 1'-0"

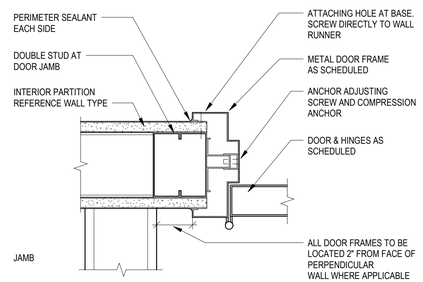

3 INTERIOR DOOR DETAILS

3" = 1'-0"

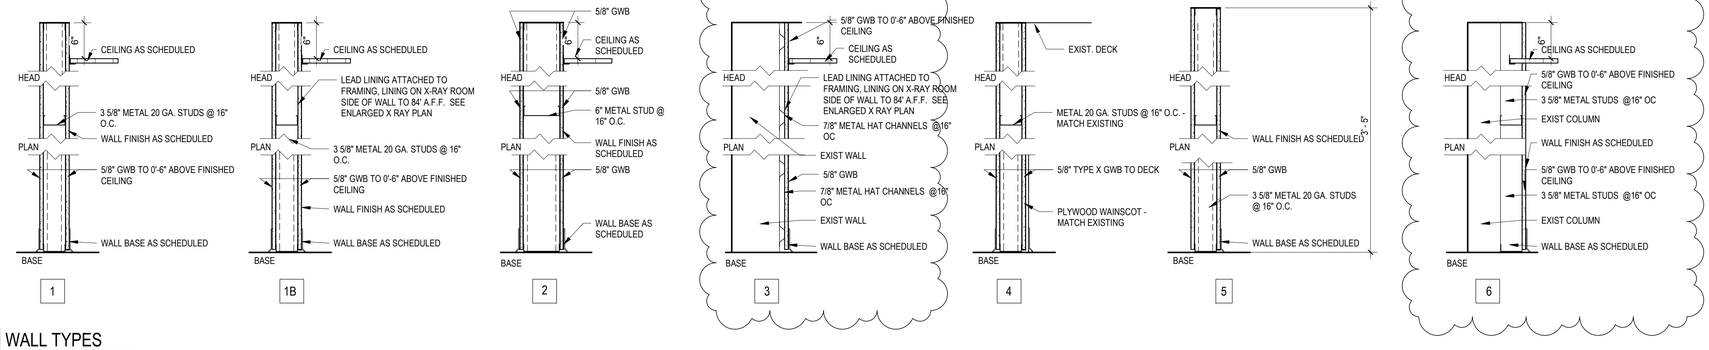

4 WALL TYPES

1" = 1'-0"

Design and construction documents as instruments of service are given in confidence and remain the property of Onyx Creative. The use of this design and these construction documents for purposed other than the specific project named herein is strictly prohibited without expressed written consent of Onyx Creative.

PM PEDIATRICS
THE SHOPS @ NANUET
9101 FASHION DR.
NANUET, NY 10954

Project No.:	20251
Drawn By:	MES

Date	Issue	
8-31-23		LANDLORD REVIEW
12-05-23	1	RFI RESPONSES

A-701

SCHEDULES