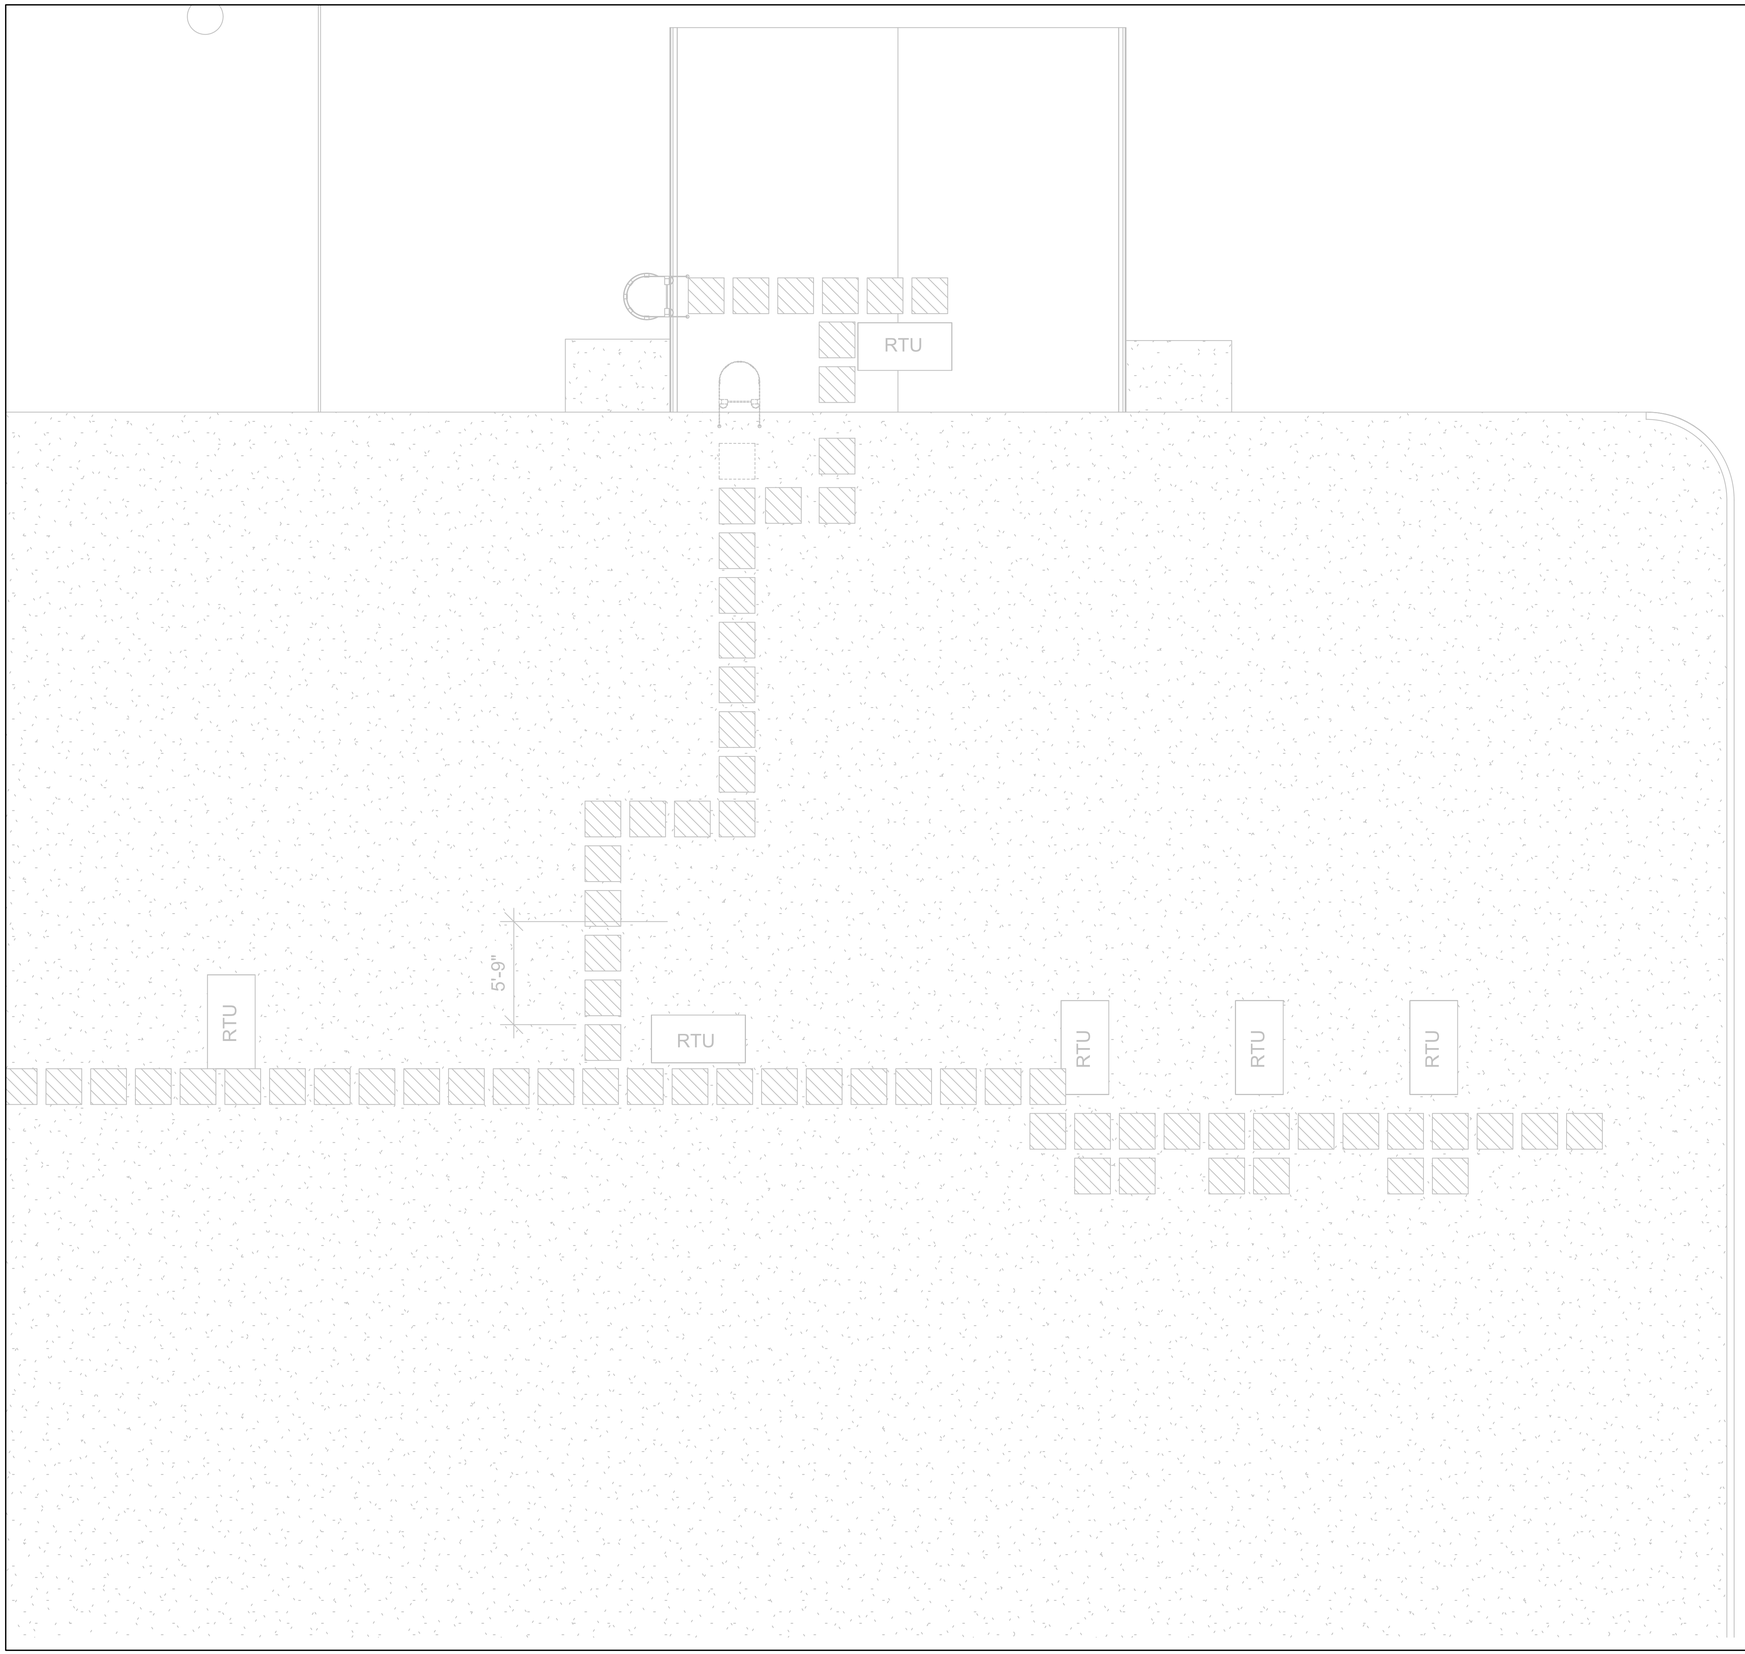

BERG + MOSS ARCHITECTS PC
THE BEACON BUILDING
473 MAIN STREET No. 1
BEACON, NY 12508
T: 845 831 1318
INFO@BERGMOSS.COM

STRUCTURAL/ CIVIL ENGINEERS
COLLIERS ENGINEERING & DESIGN
555 Hudson Valley Ave, Ste 101
New Windsor, NY 12553

MECHANICAL ENGINEERS
LEGACY ENGINEERS
498 Seventh Avenue, 17th Floor South
New York, NY 10018

No.	Description	Date
1	ISSUED FOR BID	11/03/23

SPRING VALLEY POLICE LOCKER UPGRADES

DRAWING TITLE
ELECTRICAL ROOF PLAN - LIGHTING

DRAWING NO.
E-201.00

SEAL & SIGNATURE

ISSUE DATE:	9-27-23
SCALE:	NTS
DWG BY:	DWN
CHK BY:	CHECK

JOB NUMBER
23025-00