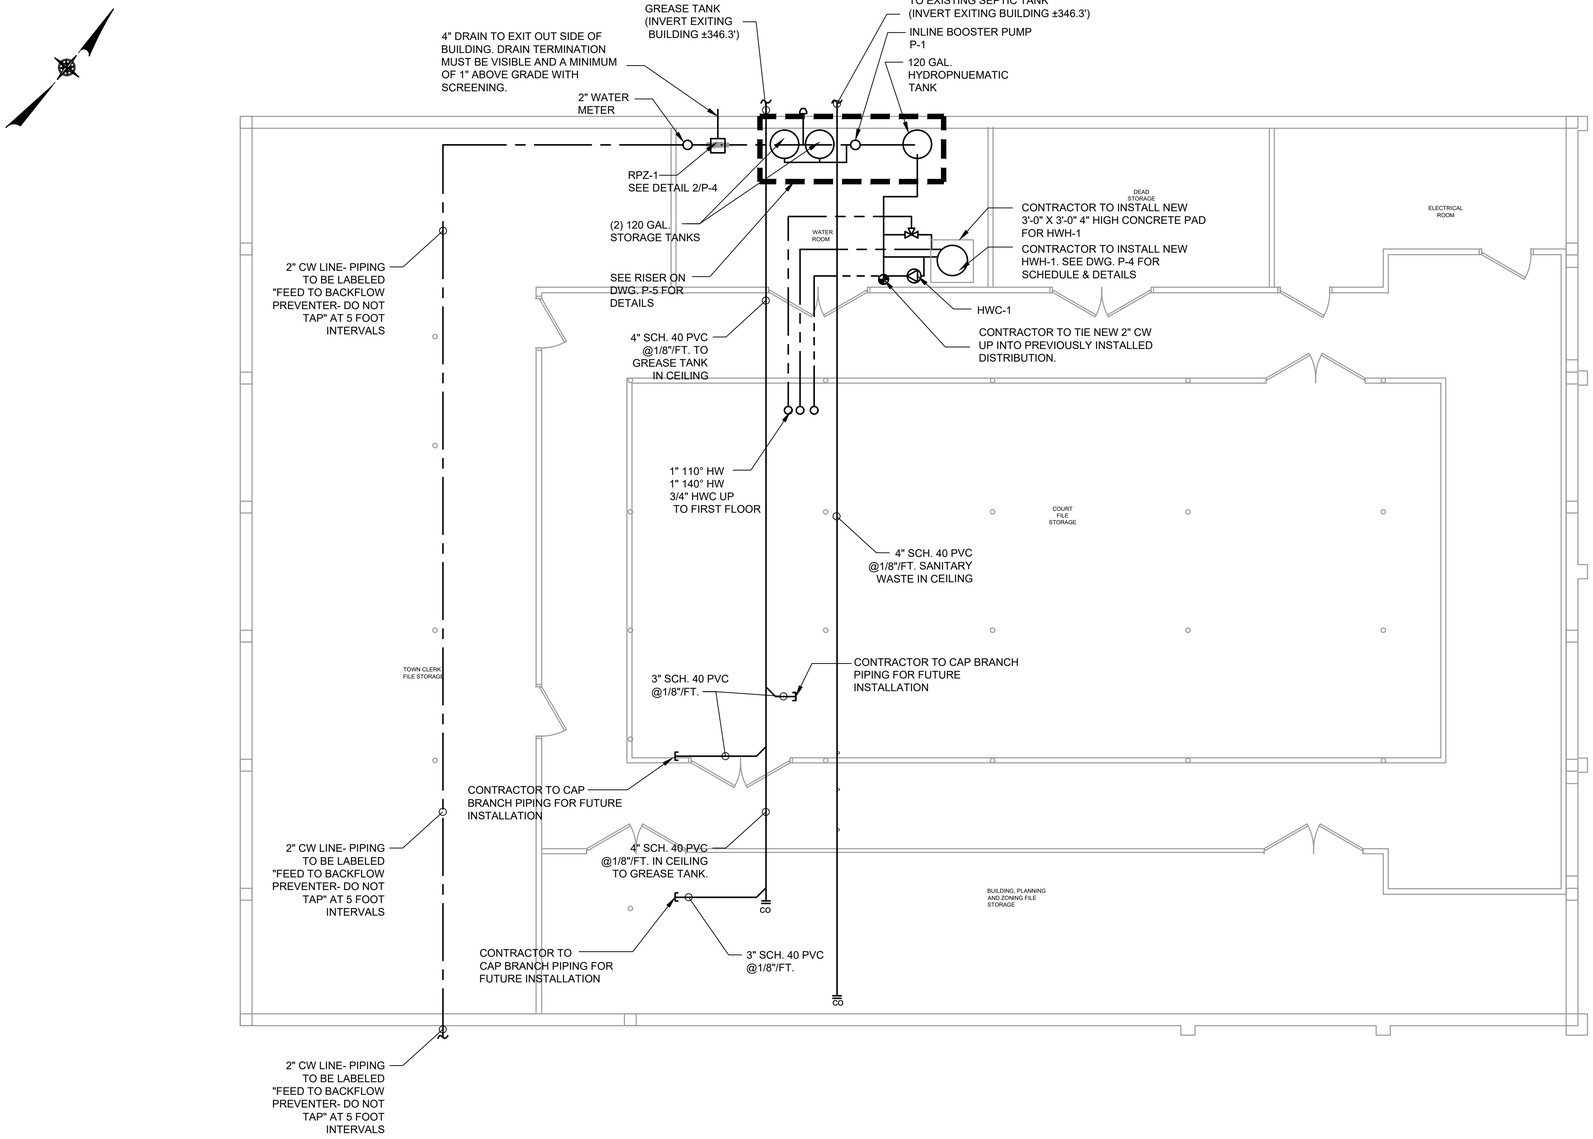

NOTES:

1. REFER TO DRAWING G1 FOR SYMBOLS AND ABBREVIATIONS.
2. REFER TO RISER DIAGRAM ON DRAWING P-3 FOR ALL TIE INS INTO THE NEW 4" SANITARY MAIN. CONTRACTOR TO TIE IN ALL EXISTING STUBS SHOWN ON RISER INTO NEW 4" MAIN.

3/16"=1'-0" 6 4 2 0 5'

NO.	DATE	REVISION	INT.

STATE OF NEW YORK · WILLIAM D. MERKLIN · No. 072395 · LICENSED PROFESSIONAL ENGINEER

UNAUTHORIZED ALTERATION OR ADDITION TO THIS DOCUMENT IS A VIOLATION OF SECTION 7209 OF THE NEW YORK STATE EDUCATION LAW.

PROJECT ENGINEER:	DRAWN BY:
AE	MP/PD
DESIGNED BY:	CHECKED BY:
MP/PD	BA/WDM

D&B ENGINEERS AND ARCHITECTS

TOWN OF BLOOMING GROVE

ORANGE COUNTY — NEW YORK

LASSER PARK SENIOR CENTER

CONTRACT 2

PLUMBING PLAN - BASEMENT

PLUMBING

PROJECT NO. **5708**

DATE: **AUGUST 2023**

SCALE: **3/16" = 1'-0"**

DRAWING NO. **P2**

F:\5708-BG-Senior Center\Contract 2\dwg\Plumbing\5708-P-PL02.dwg, P2, 8/28/2023 5:09:57 PM, zkaplan