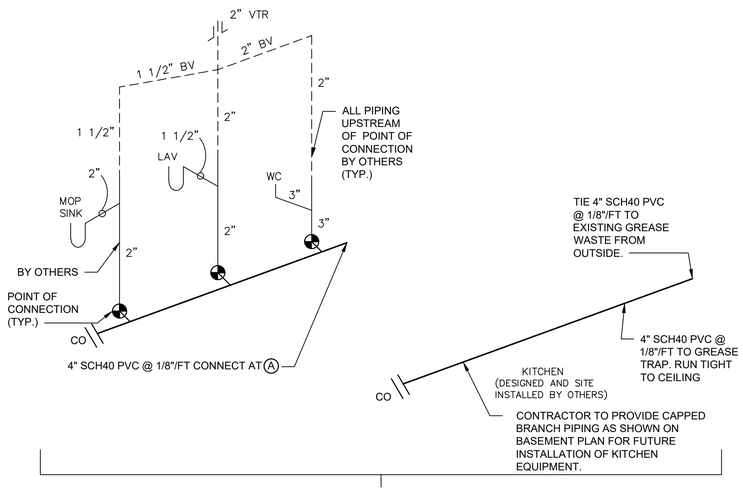

MODULE C

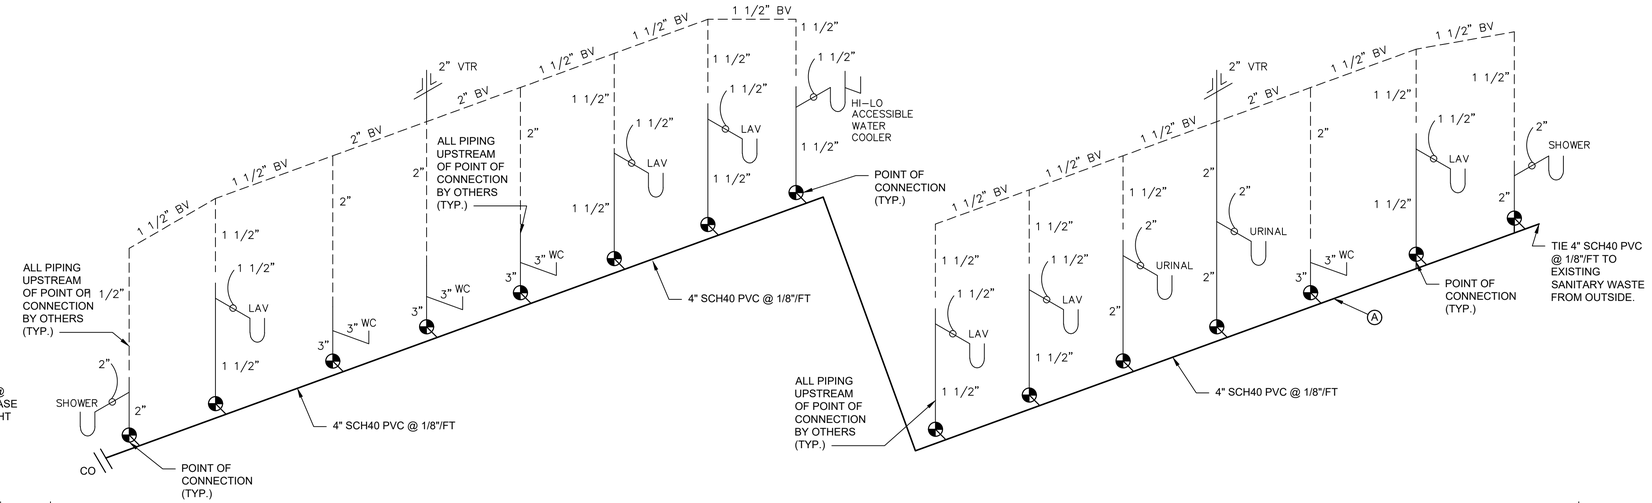

MODULE D

NOTES:

1. SYMBOLS/ ABBREVIATIONS LIST APPLIES TO ALL CONTRACTS
2. THE FIXTURES/VENT DISTRIBUTION PIPING AND SANITARY STUBS HAVE ALL BEEN INSTALLED UNDER A PREVIOUS CONTRACT. CONTRACTOR RESPONSIBILITY IS TO TIE EACH STUB INTO A NEW 4" MAIN LOCATED IN BASEMENT CEILING AND TIE INTO EXISTING SANITARY STUB GOING OUT TO PREVIOUSLY INSTALLED SEPTIC TANK/LEACHING FIELD.

DMV RISERS

SCALE: N.T.S.

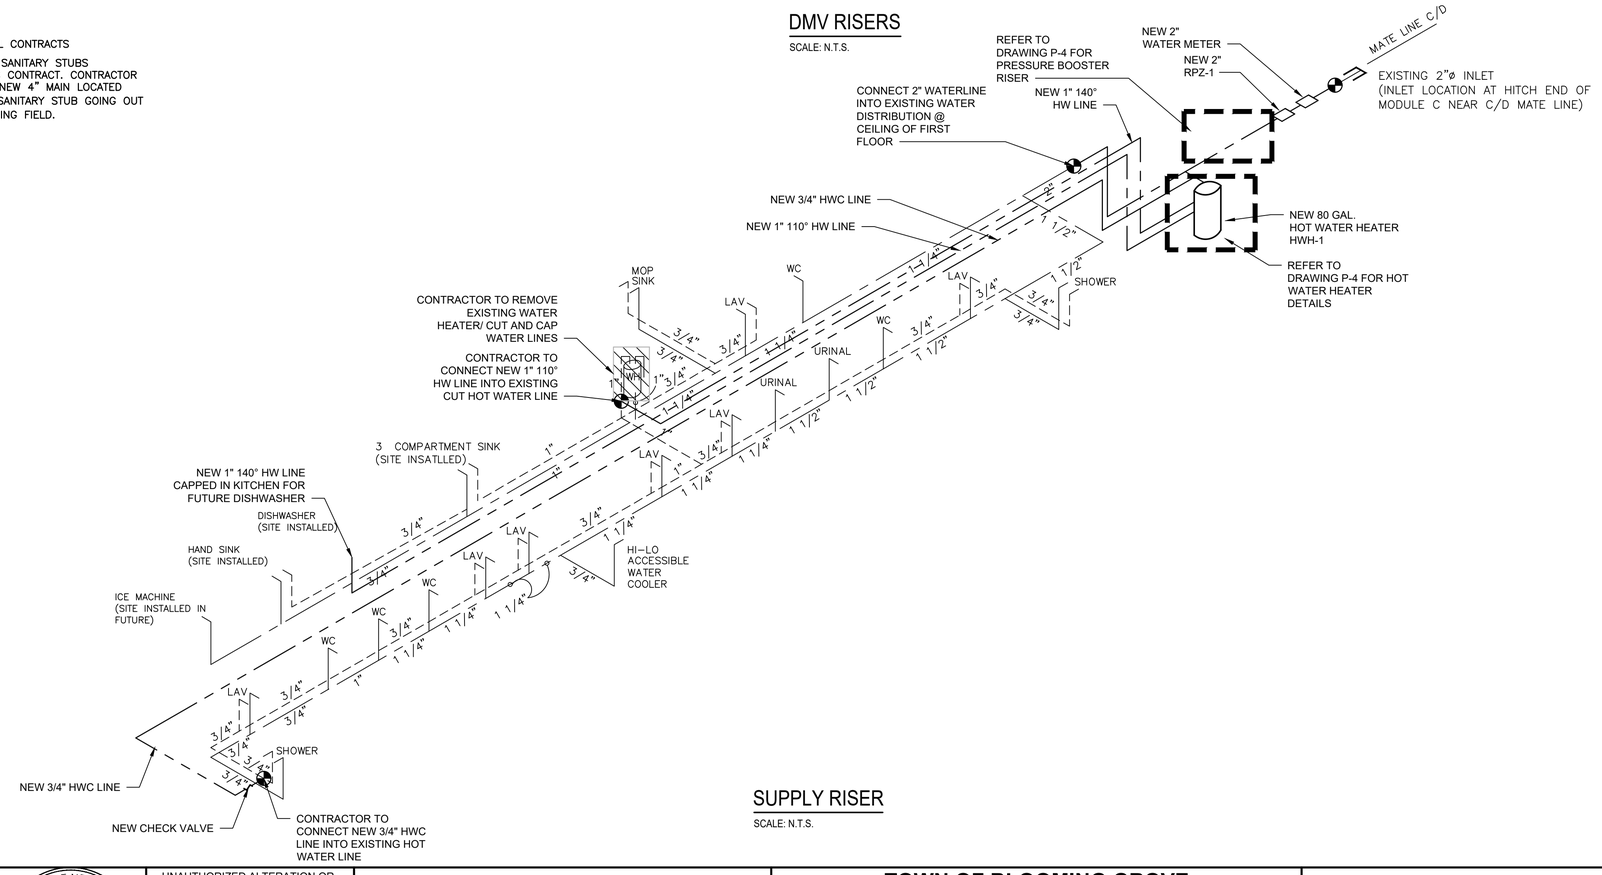

SUPPLY RISER

SCALE: N.T.S.

NO.	DATE	REVISION	INT.

STATE OF NEW YORK · WILLIAM D. MERKLIN · No. 072395 · LICENSED PROFESSIONAL ENGINEER

UNAUTHORIZED ALTERATION OR ADDITION TO THIS DOCUMENT IS A VIOLATION OF SECTION 7209 OF THE NEW YORK STATE EDUCATION LAW.

PROJECT ENGINEER:	DRAWN BY:
AE	MP/PD
DESIGNED BY:	CHECKED BY:
MP/PD	BA/WDM

D&B ENGINEERS AND ARCHITECTS

TOWN OF BLOOMING GROVE

ORANGE COUNTY — NEW YORK

LASSER PARK SENIOR CENTER

CONTRACT 2

RISERS

PLUMBING

PROJECT NO. **5708**

DATE: **AUGUST 2023**

SCALE: **N.T.S.**

DRAWING NO. **P3**

F:\5708-BG-Senior Center\Contract 2\dwg\Plumbing\5708-P-DT01.dwg, P3, 8/28/2023 5:10:02 PM, akaplan