B1 SOUTH WING - EAST ELEVATION
1/8" = 1'-0"

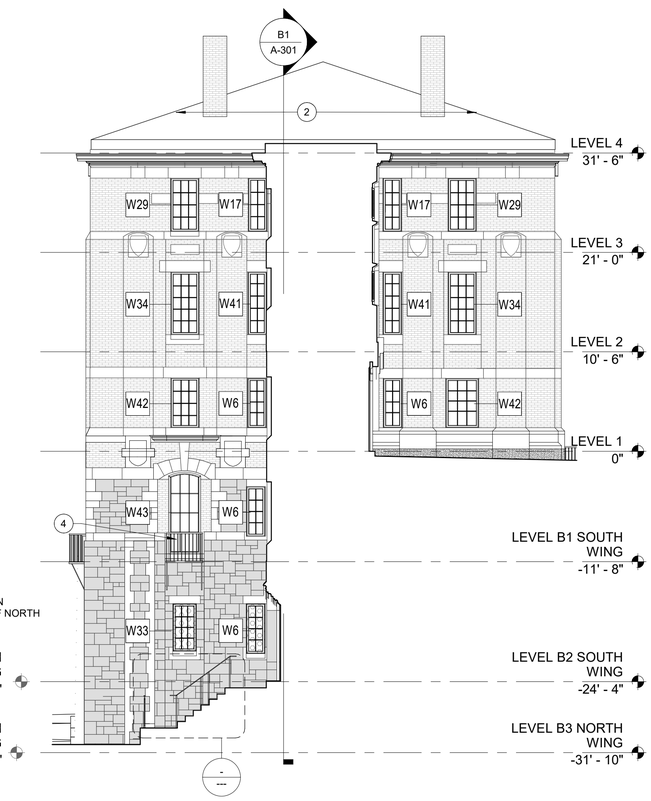

B4 SOUTH WING - NORTH ELEVATION
1/8" = 1'-0"

GENERAL NOTES

1. THE EXTERIOR ELEVATIONS THIS SHEET ARE INTENDED TO SHOW THE OVERALL AREA OF EACH EXTERIOR MATERIAL AND TO SHOW WINDOW REPLACEMENT AND EXTERIOR ALTERATIONS. FOR EXTERIOR FACADE RESTORATION THAT INCLUDES UNIT MASONRY CLEANING, REPAIR AND REPLACMENT REFER TO THE A-900 SERIES.
2. WINDOW GLAZING IS TO BE IGU-1 UNLESS A WINDOW IS SHOWN IN THE BUILDING ELEVATIONS WITH A HATCH INDICATING IGU-2 OR IGU-3 GLAZING (SHOWN IN THE MATERIAL LEGENDS THIS SHEET). REFER TO A-615 FOR WINDOW AND LOUVER TYPES AND OTHER WINDOW INFORMATION.
3. IN KEYNOTES WORK IS CONSIDERED NEW UNLESS IT IS OTHERWISE NOTED AS EXISTING.
4. REFER TO A-211 AND A-212 FOR PHOTOS OF THE EXTERIOR OF THE BUILDING FOR CONDITIONS THAT ARE ADDRESSED IN THE A-900 SERIES DRAWINGS..
5. AT EXTERIOR SURFACE AREAS WHERE PIGEONS HAVE BEEN ABLE TO ROOST, PROVIDE SS SPIKE STRIPS. REVIEW AND IDENTIFY AREAS TO PLACE SPIKE STRIPS TO PREVENT PIGEON ROOSTING WITH THE COR.

EXTERIOR WORK KEYNOTES (#)

1. EXISTING JULIETTE BALCONY- TO BE CLEANED AND PREPPED AND PAINTED WITH HIGH PERFORMANCE COATING SYSTEM - REFER TO SPECIFICATION SECTION 09 96 00 - HIGH PERFORMANCE COATINGS
2. COPPER ROOFING AND GUTTER – NO WORK.
3. WALL MOUNTED LIGHT FIXTURE - REFER TO ELECTRICAL.
4. WALL MOUNTED CONDENSING UNIT - REFER TO MECHANICAL.

MATERIAL LEGEND

- BRICK MASONRY (EXISTING OR NEW)
- EXISTING STONE MASONRY
- EXISTING CAST STONE WITH JOINTS (MULTIPLE SHAPES)
- EXISTING GRANITE
- IGU-2 TRANSLUCENT
- IGU-3 OPAQUE

0 4' 8' 16'
SCALE: 1/8"=1'-0"

US Army Corps of Engineers ®

MARK	ISSUED BY AMENDMENT DESCRIPTION	DATE
1		07/07/2023

ISSUE DATE: 01 MARCH 2023
SOLICITATION NO.: W912DS-19-R-0014
CONTRACT NO.: W912DS-19-C-0031-L
FILE NUMBER:

DESIGNED BY: D. STELTZER
DRAWN BY: J. OWENS
CHECKED BY: D. MANTY
SUBMITTED BY:
SIZE: ANSI 'D'
FILE NAME:

US ARMY CORPS OF ENGINEERS
LINCOLN HALL
WEST POINT, NEW YORK

JACOBS / EWING COLE A Joint Venture

BUILDINGS 605/607 RENOVATION - LINCOLN HALL

SOUTH WING ELEVATIONS

SHEET ID
A-202

REVISED RTA SUBMISSION 03/01/2023