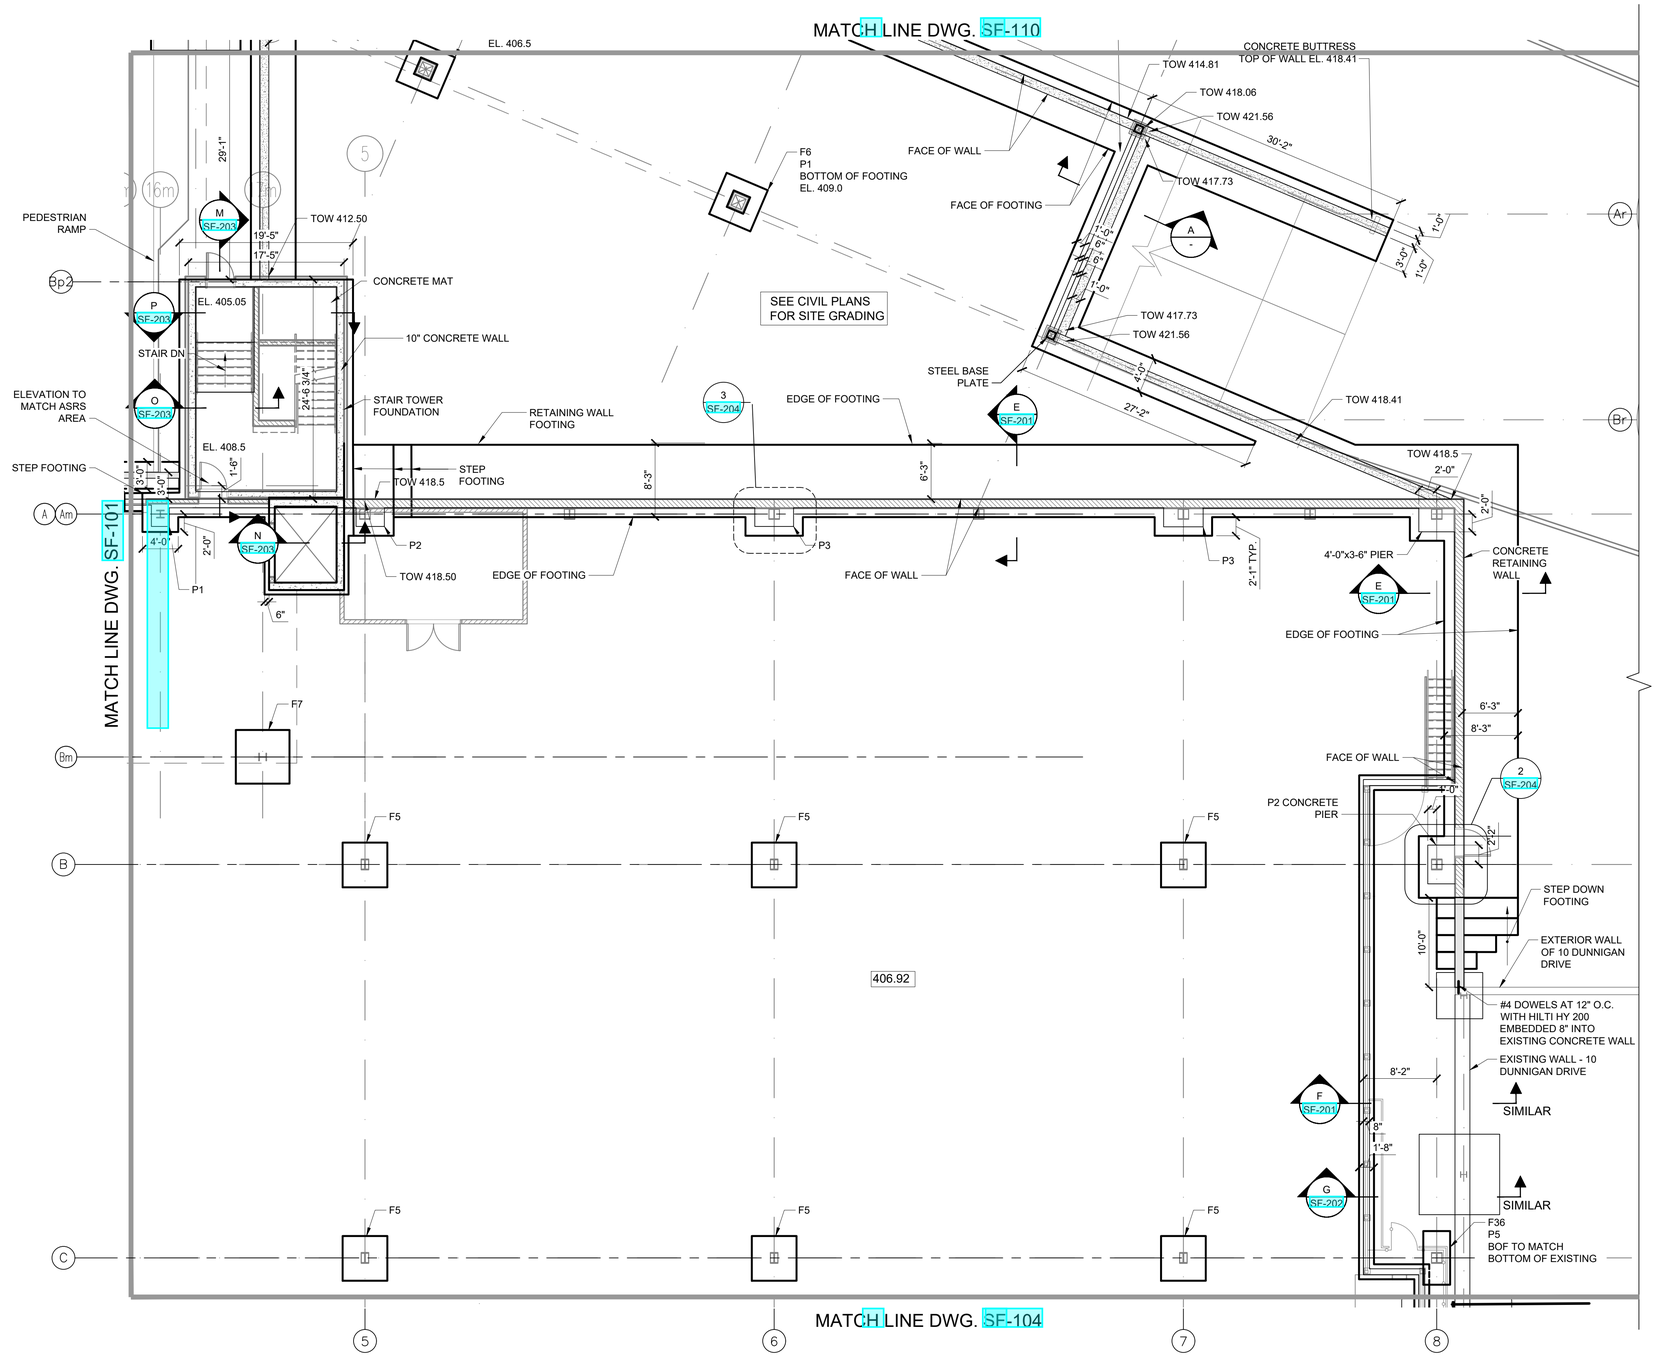

2 PART PLAN
SCALE: 1/8" = 1'-0"

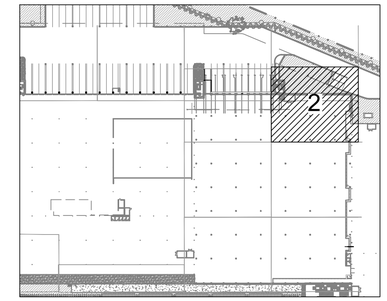

KEY PLAN
SCALE: N.T.S.

NOTES:
1. FOR FOUNDATION SCHEDULE,SEE DWG SF-203
2. FOR PIER DETAILS, SEE DRAWING SF-204
3. GENERAL EXCAVATION SUBGRADE ELEVATION BETWEEN FOUNDATION LOCATIONS IS NOTED BY NUMBERS SHOWN AS XX.X
4. TOP OF PIER ELEVATIONS SHALL BE AT EL. 407.08.

FOOTING ELEVATIONS DWG. SF-102

COLUMN LINE	BOT. OF FOOTING EL.
A-LINE AND 8-LINE RETAINING WALL	405.5
A LINE FOOTING	402.5
A.1	405.67
B5 TO B9	405.83
C5 TO C7	405.83
8 LINE SOUTH OF LINE B	SEE SECTIONS

ARCHITECT
di Domenico + Partners LLP
Architecture
Landscape Architecture
Planning
3743 Crescent Street, 3rd Floor
Long Island City, New York 11101
Tel 212-337-0400
Fax 212-337-3567

CIVIL PLANNING ENGINEER
JMC Planning Engineering Landscape Architecture & Land Surveying, PLLC
120 Bedford Road
Armonk, New York 10504
Tel 914-273-5225
Fax 914-273-2102

MEP ENGINEER
BURNS ENGINEERING, PC.
1261 Broadway, Suite 708
New York, New York 10001
Tel 212-962-3503

STRUCTURAL ENGINEER
GEI Consultants
530 7th Avenue, Suite 2007
New York, New York 10018
Tel 212-687-8282

MANHATTAN BEER DISTRIBUTORS

MANHATTAN BEER DISTRIBUTORS
20 DUNNIGAN DRIVE
SUFFERN, NEW YORK

REV	DESCRIPTION	DATE
1	ISSUED FOR BID	10.15.21
2	CD SET	11.30.21
3	REVISED BID SET	01.20.22
4	ISSUED FOR CONSTRUCTION	04.04.22

DRAWN BY :	D. CHECHURIN
CHECKED BY :	I. BEER
APPROVED BY :	I. BEER
DATE :	7/26/2021
SCALE :	AS SHOWN
DRAWING TITLE :	-

FOUNDATION PART PLAN

STATE OF NEW YORK · IRA ALAN BEER · No. 077408 · LICENSED PROFESSIONAL ENGINEER
4/4/22

DWG NUMBER :
SF-102