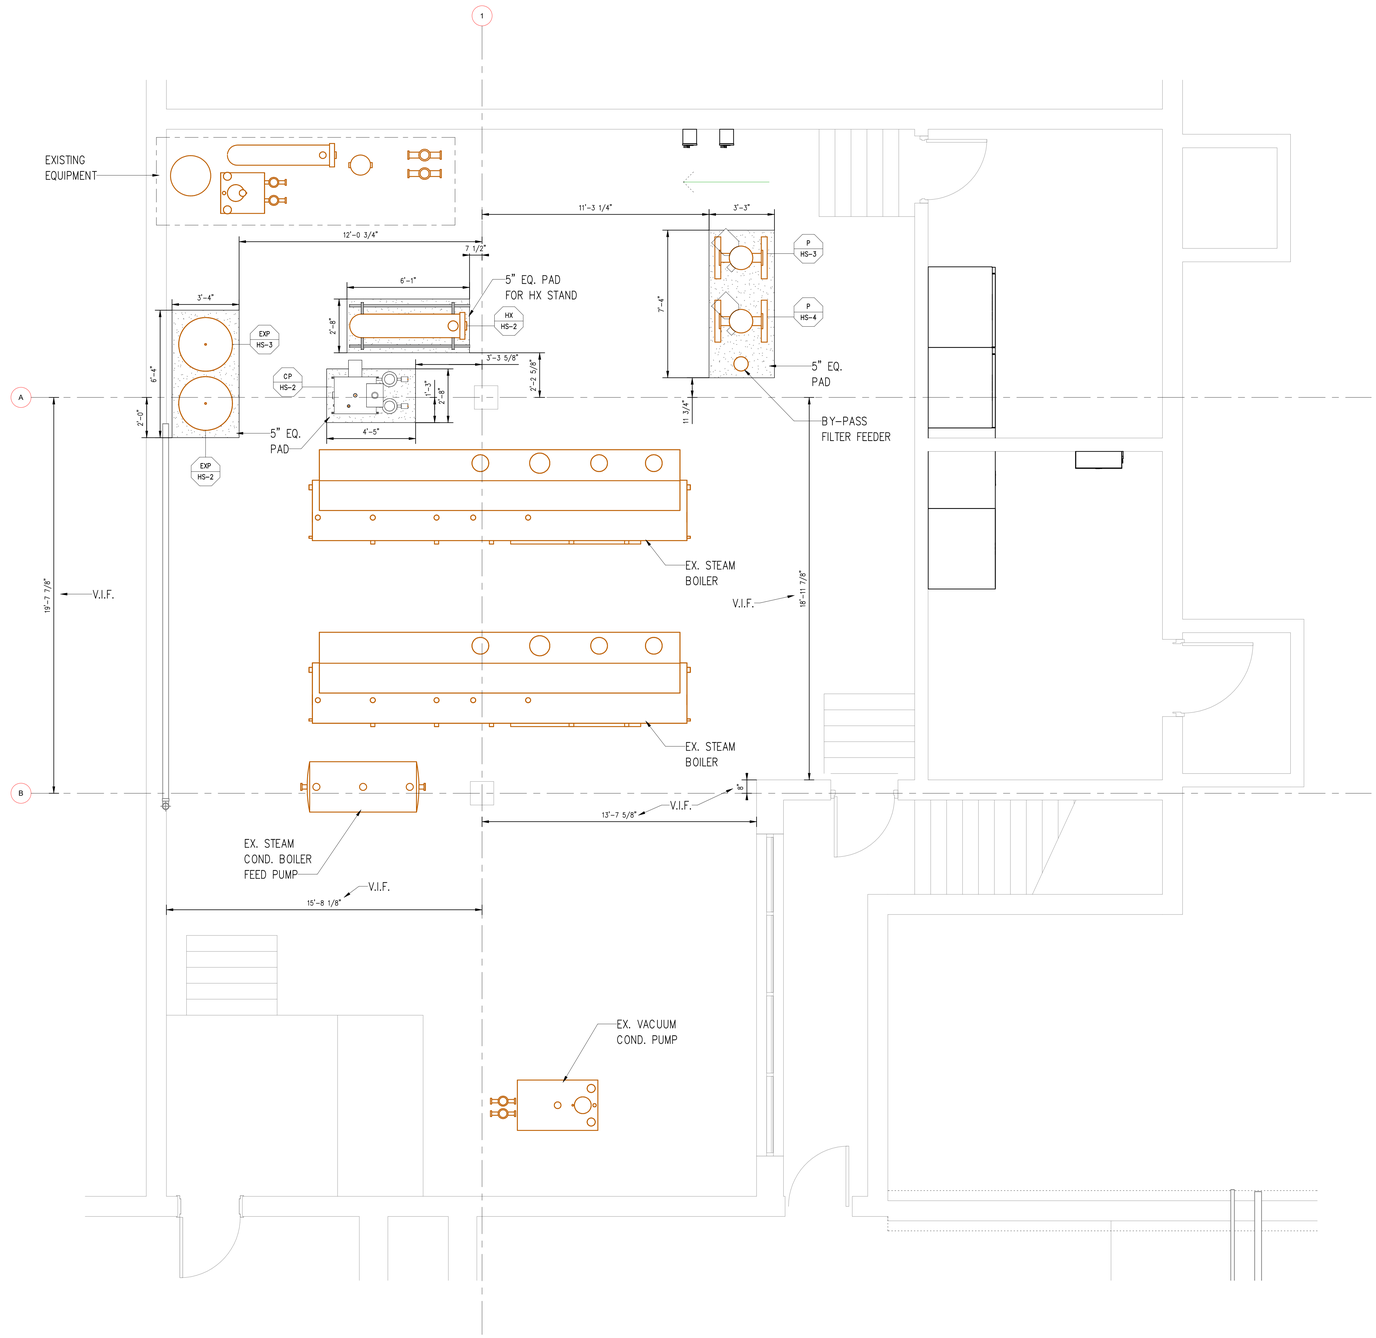

ELITECAD DESIGNS

1099 Wall Street West, Suite 399
Lyndhurst, NJ 07071
+1-862-248-0000
+1-862-248-0230
ELITECADDESIGNS.COM

DRAWING NOTES AND SYMBOLS

REFERENCE DRAWINGS

TRADE	DESCRIPTION	DATE	REV
MECH PIPE	HS-M108 - ENLARGED BOILER ROOM	08/08/2023	-
MECH DETAIL	-	-	-
HVAC	-	-	-
PLUMBING	-	-	-
ELECTRICAL	-	-	-
STRUCTURAL	-	-	-
ARCHITECTURAL	-	-	-
ROT	-	-	-

RECORD OF TRADE COORDINATION

TRADE	COMPANY	DATE	AUTHORIZED SIGNATURE
ARCHITECT			
SHEET METAL			
PLUMBER			
SPRINKLER			
ELECTRICIAN			
MECHANICAL EQPT			
GENERAL CONT			
ENGINEER			

COORDINATION NOTE

ELITE CAD DESIGNS SHALL NOT BE LIABLE FOR ANY MISTAKES, CONSTRUCTION ERRORS OR DELAYS THAT MAY RESULT FROM DECISIONS MADE BY THE CLIENT BASED ON THE INFORMATION PROVIDED ON THESE DRAWINGS. MEASUREMENTS ARE MADE AT A MOMENT IN TIME AND ONLY GIVE MEASUREMENT DATA AT THE MOMENT OF LOCATION.

ELITE CAD DESIGNS DISCLAIMER

INFORMATION APPEARING ON THIS SHEET WAS PREPARED FROM THE BEST INFORMATION AVAILABLE. ELITE CAD DESIGNS ATTENTION IS CALLED TO THE FACT THAT CONDITIONS AND QUANTITIES AS SHOWN ON THE SHEET ARE ESTIMATED AND NOT ACTUAL, AND IN ANY EVENT THEY ARE NOT TO BE DETERMINED OR CONSIDERED BY ANYONE AS A WARRANTY OF ACTUAL FIELD CONDITIONS OR QUANTITIES.

ARCHITECT / ENGINEER NOTES:

1.ELEVATIONS TAKEN FROM LOWER BASEMENT LEVEL – 246'-6 1/2"

2. COLUMN LINES NOT PRESENT. COLUMN LINES CREATED FROM EXISTING COLUMNS VISIBILE AND VERIFIED IN SCAN.

FOR APPROVAL

VERIFY THAT LINE ABOVE IS 1" LONG, PRINT MAY HAVE BEEN REDUCED

REV	DATE	DESCRIPTION
0	11/03/2023	SUBMITTED FOR APPROVAL

KEY PLAN

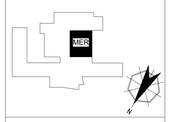

ARCH	KSQ Design
ENG	Sage Engineering Associates
PROJECT	Nanuet High School 103 Church St. Nanuet, NY 10954
TITLE	BASEMENT MECHANICAL ROOM - PAD LAYOUT

DRF LDR	PRD MGT	JOB NO	
MC	MM	J23-287	
DATE	SCALE	DWG NO	REV
11/03/2023	3/8" = 1'-0"	MP-MER-PAD	0