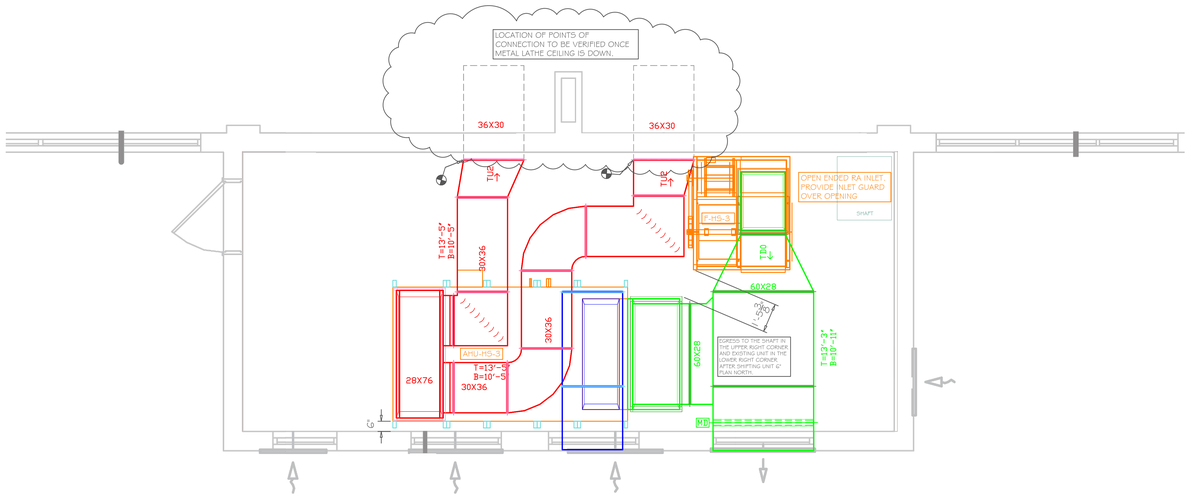

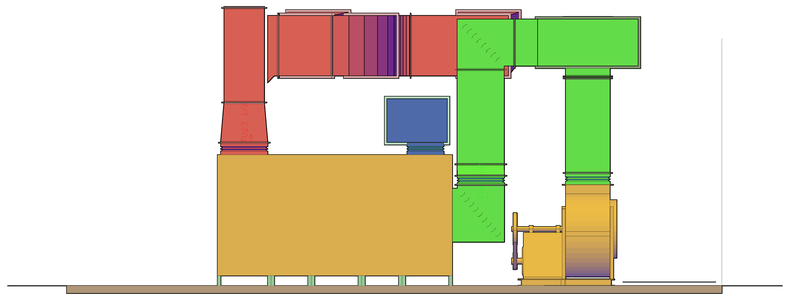

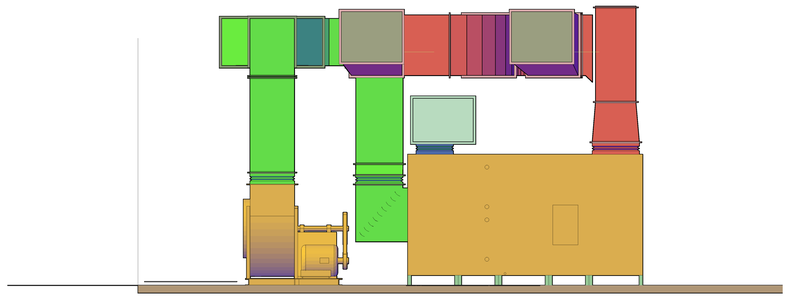

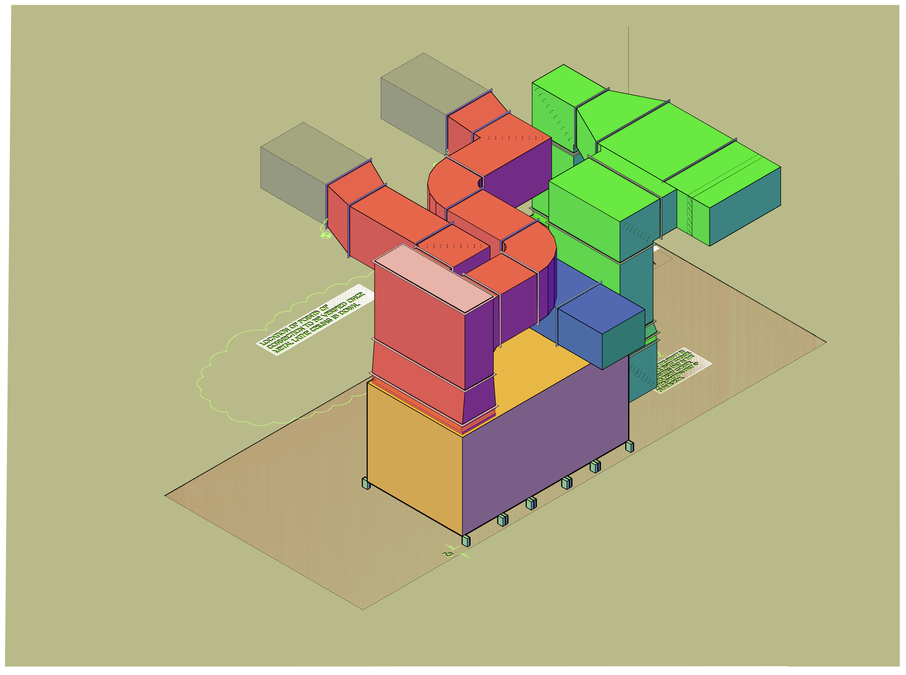

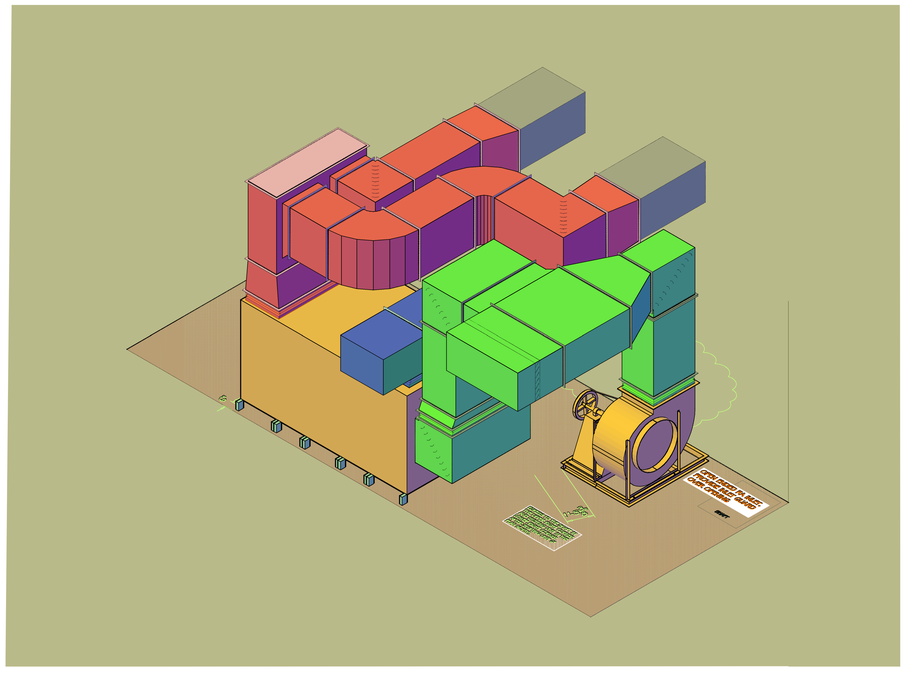

RONALD E. JOHANNSEN JR.
LICENSED PROFESSIONAL ENGINEER
STATE OF NEW YORK
I.A.# 079286

NO.	DATE	REVISIONS

KEY PLAN

RKB SHEET METAL INC.
Commercial And Industrial Ductwork
15 ANACONDA DRIVE LAKE KATRINE, NY 12449
PHONE (845) 382-2015 FAX (845) 382-2015

DWG.BY:	ISSUE DATE:	PLOT DATE:
REJ	10/11/2023	4.9.2024

PROJECT: NANUET UFSD
BOND PROJECT PHASE 3
103 CHURCH ST, NANUET, NY 10954

ARCHITECT: KSQ DESIGN
ENGINEER: SAGE ENGINEERING ASSOCIATES

GYMNASIUM MECHANICAL ROOM
PART PLAN HIGH SCHOOL

SCALE: 3/8" = 1'-0"

DRAWING NO.
48X36
SM-GYM-MER

P:\SAGA\SHEET LIBRARY\BOND\BP\BLDG\NANUEL\MECHANICAL BOILERS.DWG PLOTTED ON: Tuesday, April 09, 2024 PLOTTED BY: REJ\SHEET\48X36