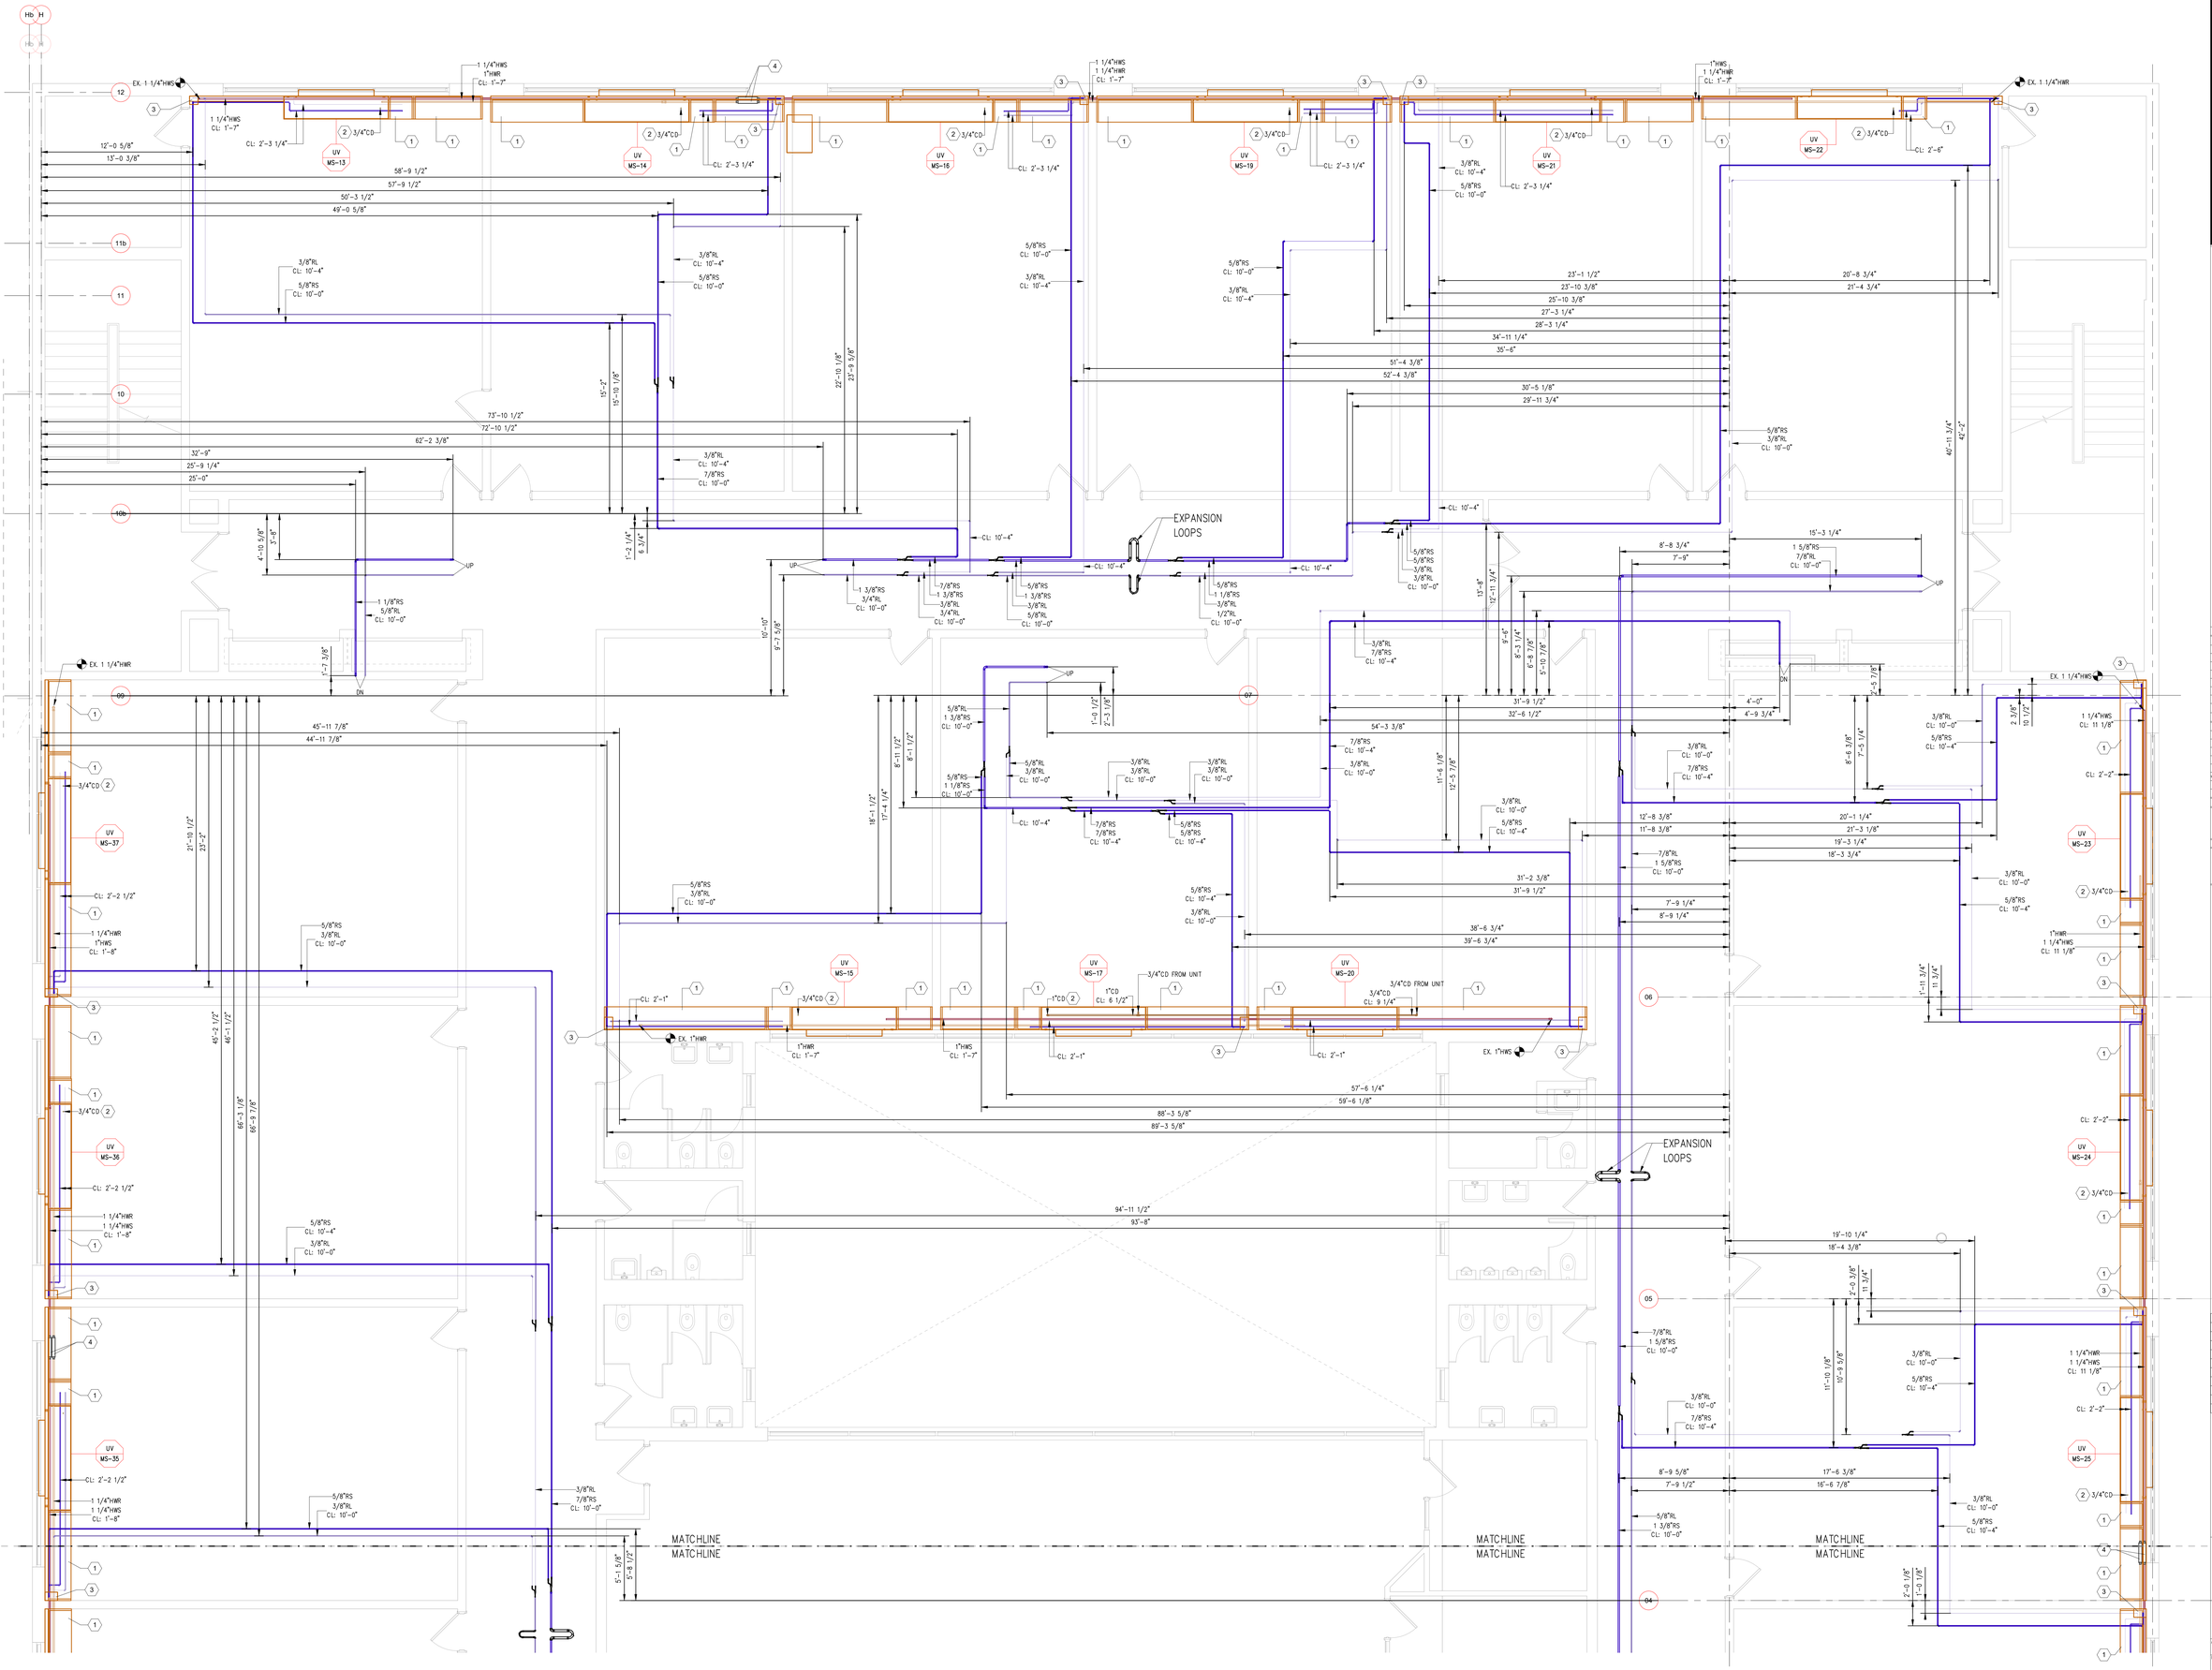

ELITECAD DESIGNS
1099 Wall Street West, Suite 399
Lyndhurst, NJ 07071
+1 862-248-0200
+1 862-248-0230
ELITECADDESIGNS.COM

DRAWING NOTES AND SYMBOLS

BUILDING ELEVATIONS:
BASEMENT = –12'–0"
FIRST FLOOR = 0'–0"
SECOND FLOOR = 12'–0"
ROOF = 23'–9 1/4"

CONDENSATE PITCHED AT 1/8" PER FOOT
HWS/R CONNECTIONS TO UNIT VENTILATORS IS 1"

1. UTILITY COMPARTMENT
2. CONDENSATE PIPED DN TO FIRST FLOOR
3. DROP TO PIPE ENCLOSURE & ROUTE TO UNIT
4. EXPANSION COMPENSATORS

REFERENCE DRAWINGS

TRADE	DESCRIPTION	DATE	REV
MECH PPT	BM4A01A - PARTIAL SECOND FLOOR PLAN - NORTHEAST	09/08/2023	-
MECH DETAIL	-	-	-
HVAC	-	-	-
PLUMBING	-	-	-
ELECTRICAL	-	-	-
STRUCTURAL	-	-	-
ARCHITECTURAL	BM4A10B - SECOND FLOOR PLAN - NORTHEAST	09/08/2023	-
RCP	-	-	-

RECORD OF TRADE COORDINATION

TRADE	COMPANY	DATE	AUTHORIZED SIGNATURE
IRR SYSTEM			
SHEET METAL			
PLUMBER			
SPRINKLER			
ELECTRICIAN			
MECHANICAL CONT			
GENERAL CONT			
ENGINEER			

COORDINATION NOTE

ELITE CAD DESIGNS SHALL NOT BE LIABLE FOR ANY MISTAKES, CONSTRUCTION ERRORS OR DELAYS THAT MAY RESULT FROM DECISIONS MADE BY THE CLIENT BASED ON THE INFORMATION PROVIDED ON THESE DRAWINGS. MEASUREMENTS ARE MADE AT A MOMENT IN TIME AND ONLY GIVE MEASUREMENT DATA AT THE MOMENT OF LOCATION.

ELITE CAD DESIGNS DISCLAIMER

INFORMATION APPEARING ON THIS SHEET WAS PREPARED FROM THE BEST INFORMATION AVAILABLE. ELITE CAD DESIGNS ATTENTION IS CALLED TO THE FACT THAT CONDITIONS AND QUANTITIES, AS SHOWN ON THE SHEET ARE ESTIMATED AND NOT ACTUAL, AND IN ANY EVENT THEY ARE NOT TO BE DETERMINED OR CONSIDERED BY ANYONE AS A GUARANTEE OF ACTUAL FIELD CONDITIONS OR QUANTITIES.

ARCHITECT / ENGINEER NOTES:

FOR APPROVAL

VERIFY THAT LINE ABOVE IS 1" LONG, PRINT MAY HAVE BEEN REDUCED

REV	DATE	DESCRIPTION
0	12/15/2023	SUBMITTED FOR APPROVAL

KEY PLAN

ARCH	KSQ Design
ENG	Sage Engineering Associates
PROJECT	Sun Middle School 50 Blauvelt Rd #1 Hanover, NY 10994
TITLE	LEVEL 02 NORTHEAST

DRF LDR	PRD MGR	JOB NO	
MC	MM	J23-299	
DATE	SCALE	DWG NO	REV
12/15/2023	1/4" = 1'-0"	MP-02-01	0