ROOM FINISH SCHEDULE

NUMBER	NAME	FLOOR FINISH	BASE FINISH	WALL FINISH	CEILING FINISH
06	BREAK ROOM	LVT-1	WB-1	PT-1	ACT-1
05A	CL	LVT-1	WB-1	PT-1	GYP-1
02	OFFICE	LVT-1	WB-1	PT-1	ACT-1
05	SECY'S	LVT-1	WB-1	PT-1	ACT-1
03	TOILET		WB-1	PT-1	GYP-2
04	TOILET		WB-1	PT-1	GYP-2

2

FINISH SCHEDULE

SYMBOL	MATERIAL TYPE	MANUFACTURER	PATTERN	COLOR	NOTES
ACT-1	ACCOUSTICAL CEILING TILE 2X2	ARMSTRONG	SERPENTINA - 815V916PT W/ ACOUSTICAL INFILL PANELS R062 PERFORATION	SILVER SATIN TRIM - SILVER SATIN	
ACT-2	ACCOUSTICAL CEILING TILE 2X4	ARMSTRONG	SERPENTINA - SVT1245R062 W/ ACOUSTICAL INFILL PANELS R062 PERFORATION	SILVER SATIN TRIM - SILVER SATIN	
LVT-1	LVT TILE FLOORING	INTERFACE	TEXTURED STONES 3.0MM	C01302 LIGHT CONCRETE	OFFICE FLOORING
MTL-1	SHEET METAL			CUSTOM CUT OUTS	
MTL-2	METAL				
PT-1	PAINT	SHERWIN WILLIAMS	EGG SHELL	SW 7028 INCREDIBLE WHITE	FIELD PAINT - WALLS & CEILINGS
SC-1	SEALED CONCRETE				
WB-1	WALL BASE	TARKETT	6" COVED WALL BASE	GRAY 48	

OFFICE RENDERING G7

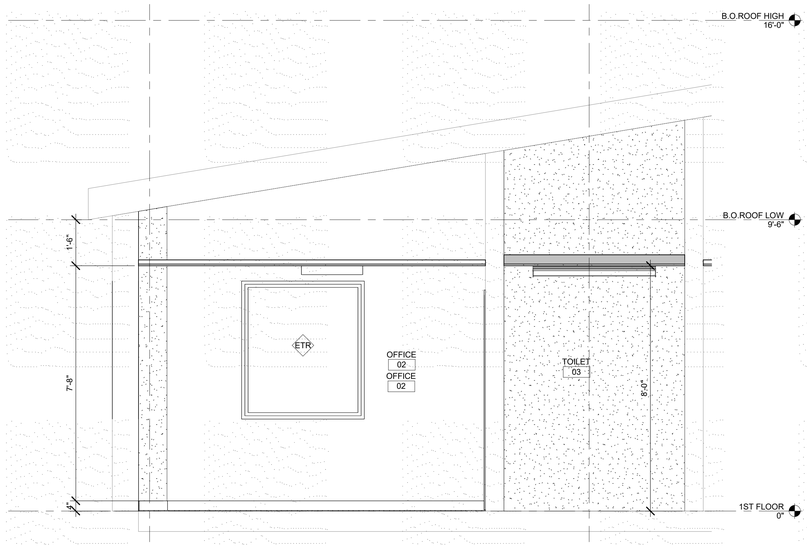

OFFICE SECTION H7
1/2" = 1'-0"

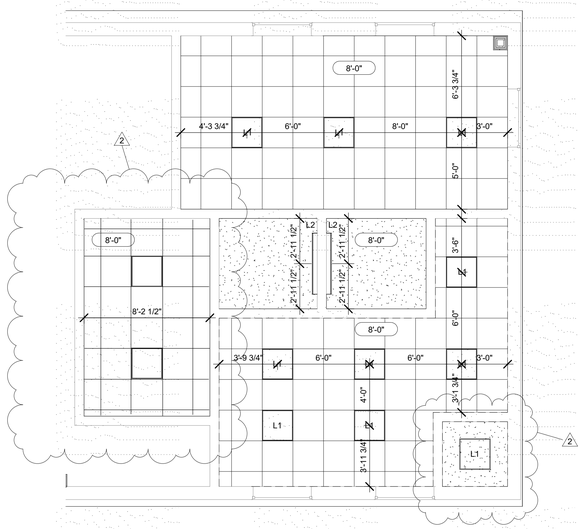

ENLARGED FIRST FLOOR RCP - OFFICE A14
1/4" = 1'-0"

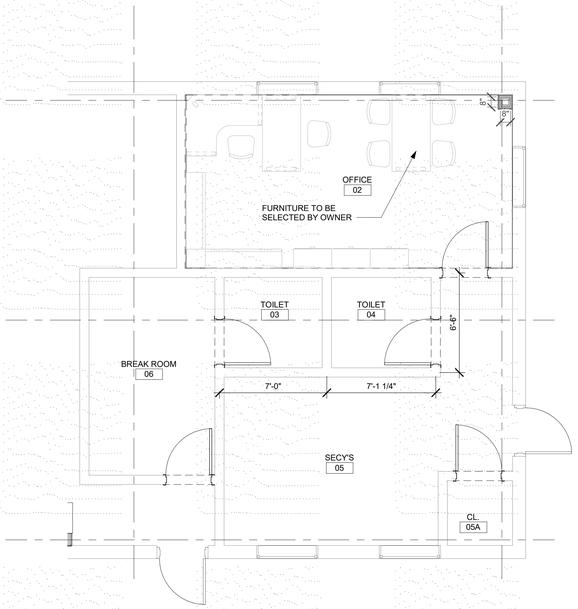

ENLARGED FINISH FLOOR PLAN - OFFICE A8
1/4" = 1'-0"

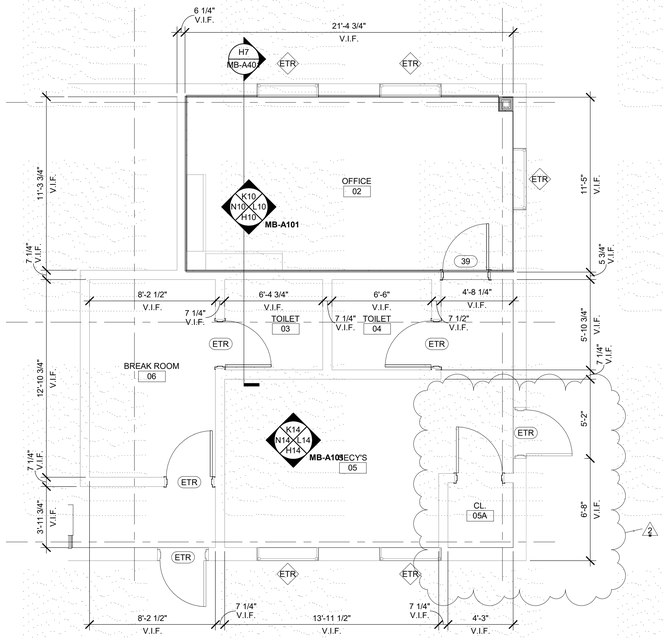

ENLARGED FIRST FLOOR PLAN - OFFICE A2
1/4" = 1'-0"

ARCHITECT

ksqdesign

NEW YORK OKLAHOMA

KSQ Design
215 W 40th Street 15th Floor
New York, NY 10018
646.435.0660 office
www.ksq.design

Owner

Nanuet Union Free School District
101 Church Street
Nanuet, NY 10954
845.627.9880
www.nanuetsd.org

Structural Engineer

Clapper Structural Engineering
160 Partition Street
Saugerties, NY 12477
845.943.9601
www.clapperstructural.com

MEP Engineer

Sage Engineering Associates, LLP
9 Columbia Circle
Albany NY 12203
518.453.6091
www.sagellp.com

Environmental Engineer

Quest Environmental Solutions
1376 Route 9
Wappingers Falls, NY 12590
845.298.6251
www.qualityenv.com

Construction Manager

Jacobs
One Penn Plaza
24th Floor, Suite 2400
New York, NY 10119
646.908.6550
www.jacobs.com

NANUET HS-MAINTENANCE

- ☐ SED#50-01-08-03-0-002-020 (HIGHVIEW ES)
- ■ SED#50-01-08-03-7-007-002 (Maintenance)
- ☐ SED#50-01-08-03-7-012-004 (OEC)
- ☐ SED#50-01-08-03-0-001-026 (MILLER ES)
- ☐ SED#50-01-08-03-0-004-022 (BARR MS)

Highview Elementary School
24 Highview Ave
Nanuet, NY 10954

OEC Building
135 Convent Rd
Nanuet, NY 10954

Maintenance Building
103 Church St.
Nanuet, NY 10954

Miller Elementary School
50 Blauvelt Rd Unit1
Nanuet, NY 10954

A MacArthur Barr Middle School
143 Church St
Nanuet, NY 10954

KEY PLAN

REVISIONS

No.	Description	Date
2	ADDENDUM #2	1/30/25

ISSUED: BID SET

DATE: 06/21/2024

SCALE: As indicated

SHEET NAME:
ENLARGED FLOOR PLAN, RCP, AND FINISH SCHEDULES - OFFICE

SHEET NUMBER:
MB-A401

PROGRESS SET FOR REVIEW ONLY

DRAWN BY: Author
CHECKED BY: Checker
C:\Users\author\Documents\RSQ_241001 00-Nanuet Maintenance-Phase1_wsAdvisor19-MW.rvt
1/31/2025 10:43:55 AM

COPYRIGHT © 2023 KSQ ARCHITECTS, PC