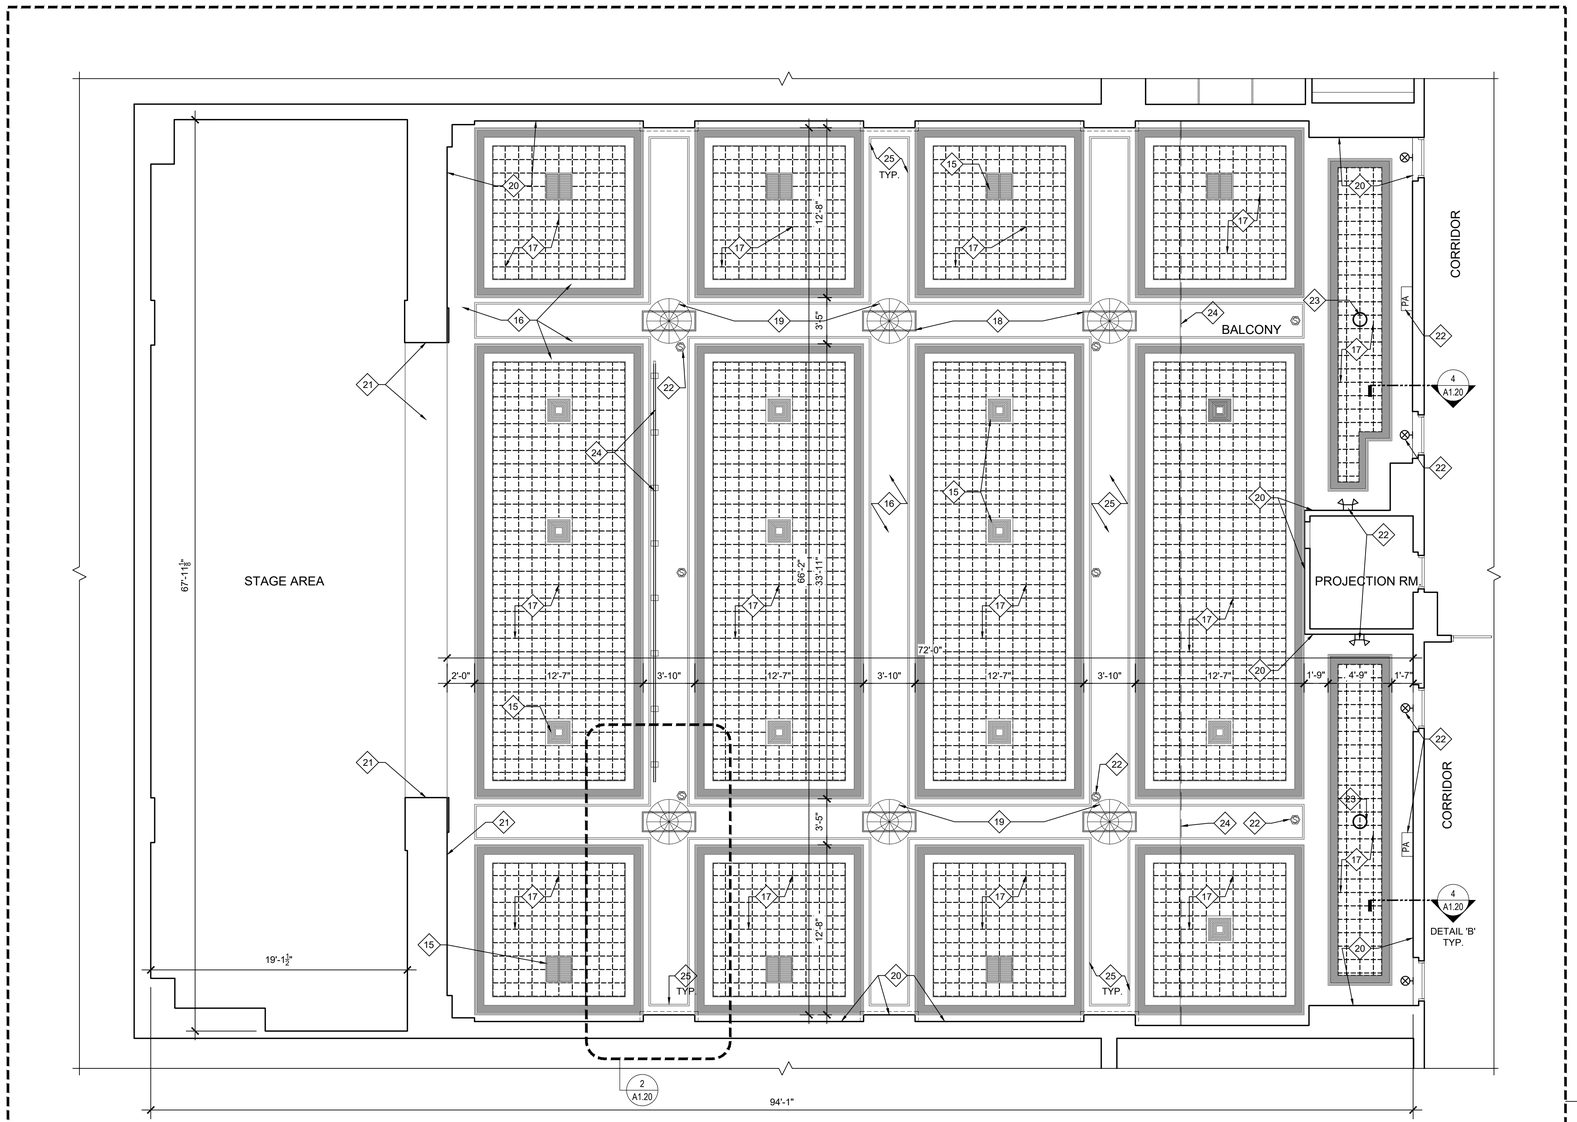

1 A1.20 Multi-Purpose Room Demolition RCP

3/16" = 1'-0"

NORTH

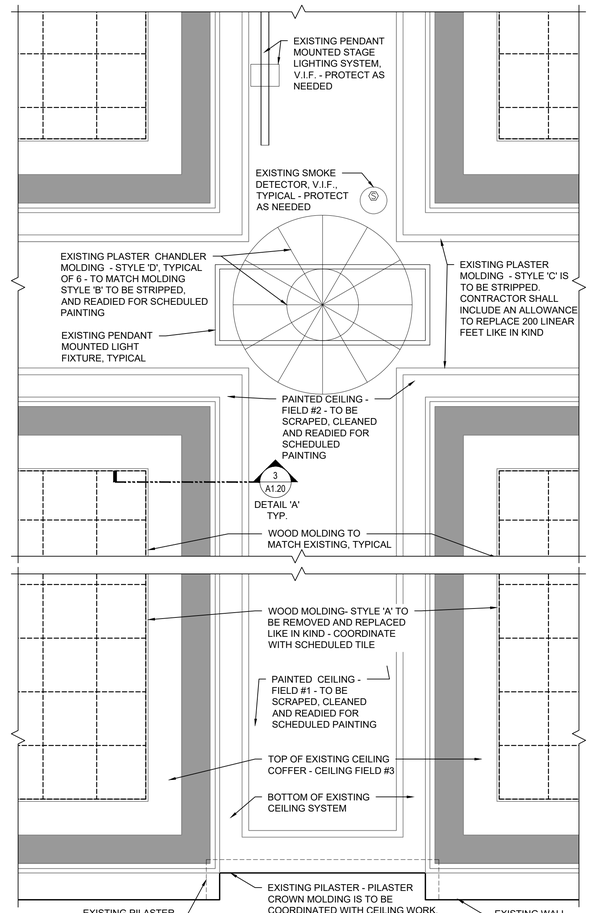

2 A1.20 Enlarged Ceiling Detail - A

3/4" = 1'-0"

ADD ALTERNATE
MULTI-PURPOSE ROOM CEILING REPLACEMENT
REFER TO BID FORM AND SPECIFICATION SECTION 012300 FOR ADDITIONAL INFORMATION.

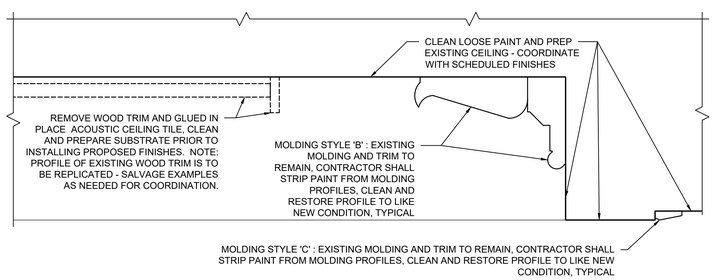

3 A1.20 Demolition Molding Detail - A

3" = 1'-0"

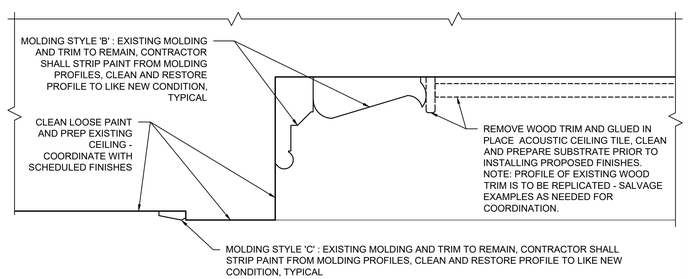

4 A1.20 Demolition Molding Detail - B

3" = 1'-0"

MAMARONECK AVENUE SCHOOL

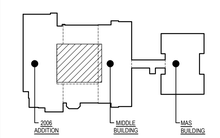

Key Plan

NOT TO SCALE

PROJECT NORTH

Date	1/10/20
Checked	MJM
Drawn	—

MICHAEL J. McGOVERN, R.A.
License No. 022257-1
Title REGISTERED ARCHITECT

Revisions:

ISSUE TO BID 11/23/20

UNAUTHORIZED ALTERATIONS OR ADDITIONS TO THIS DOCUMENT IS A VIOLATION OF SECTION 7209 OF THE NEW YORK STATE EDUCATION LAW. THESE DOCUMENTS REMAIN THE EXCLUSIVE PROPERTY OF THE ENGINEER, AND MAY NOT BE USED FOR ANY PURPOSE WHATSOEVER WITHOUT THE WRITTEN CONSENT OF THE ENGINEER.

LAN ASSOCIATES LLP
engineering • planning • architecture • surveying
252 MAIN STREET, GOSHEN, NEW YORK 10924 (845)615-0350

NYSED PROJECT # 66-07-01-03-0-004-030

MULTI-PURPOSE ROOM DEMOLITION RCP
2019 BOND REFERENDUM
MAMARONECK AVENUE ELEMENTARY SCHOOL
MAMARONECK UNION FREE SCHOOL DISTRICT
850 MAMARONECK AVENUE, MAMARONECK, NY 10543

Job No. 4.1092.72.2

File No. 10927202A120

A1.20