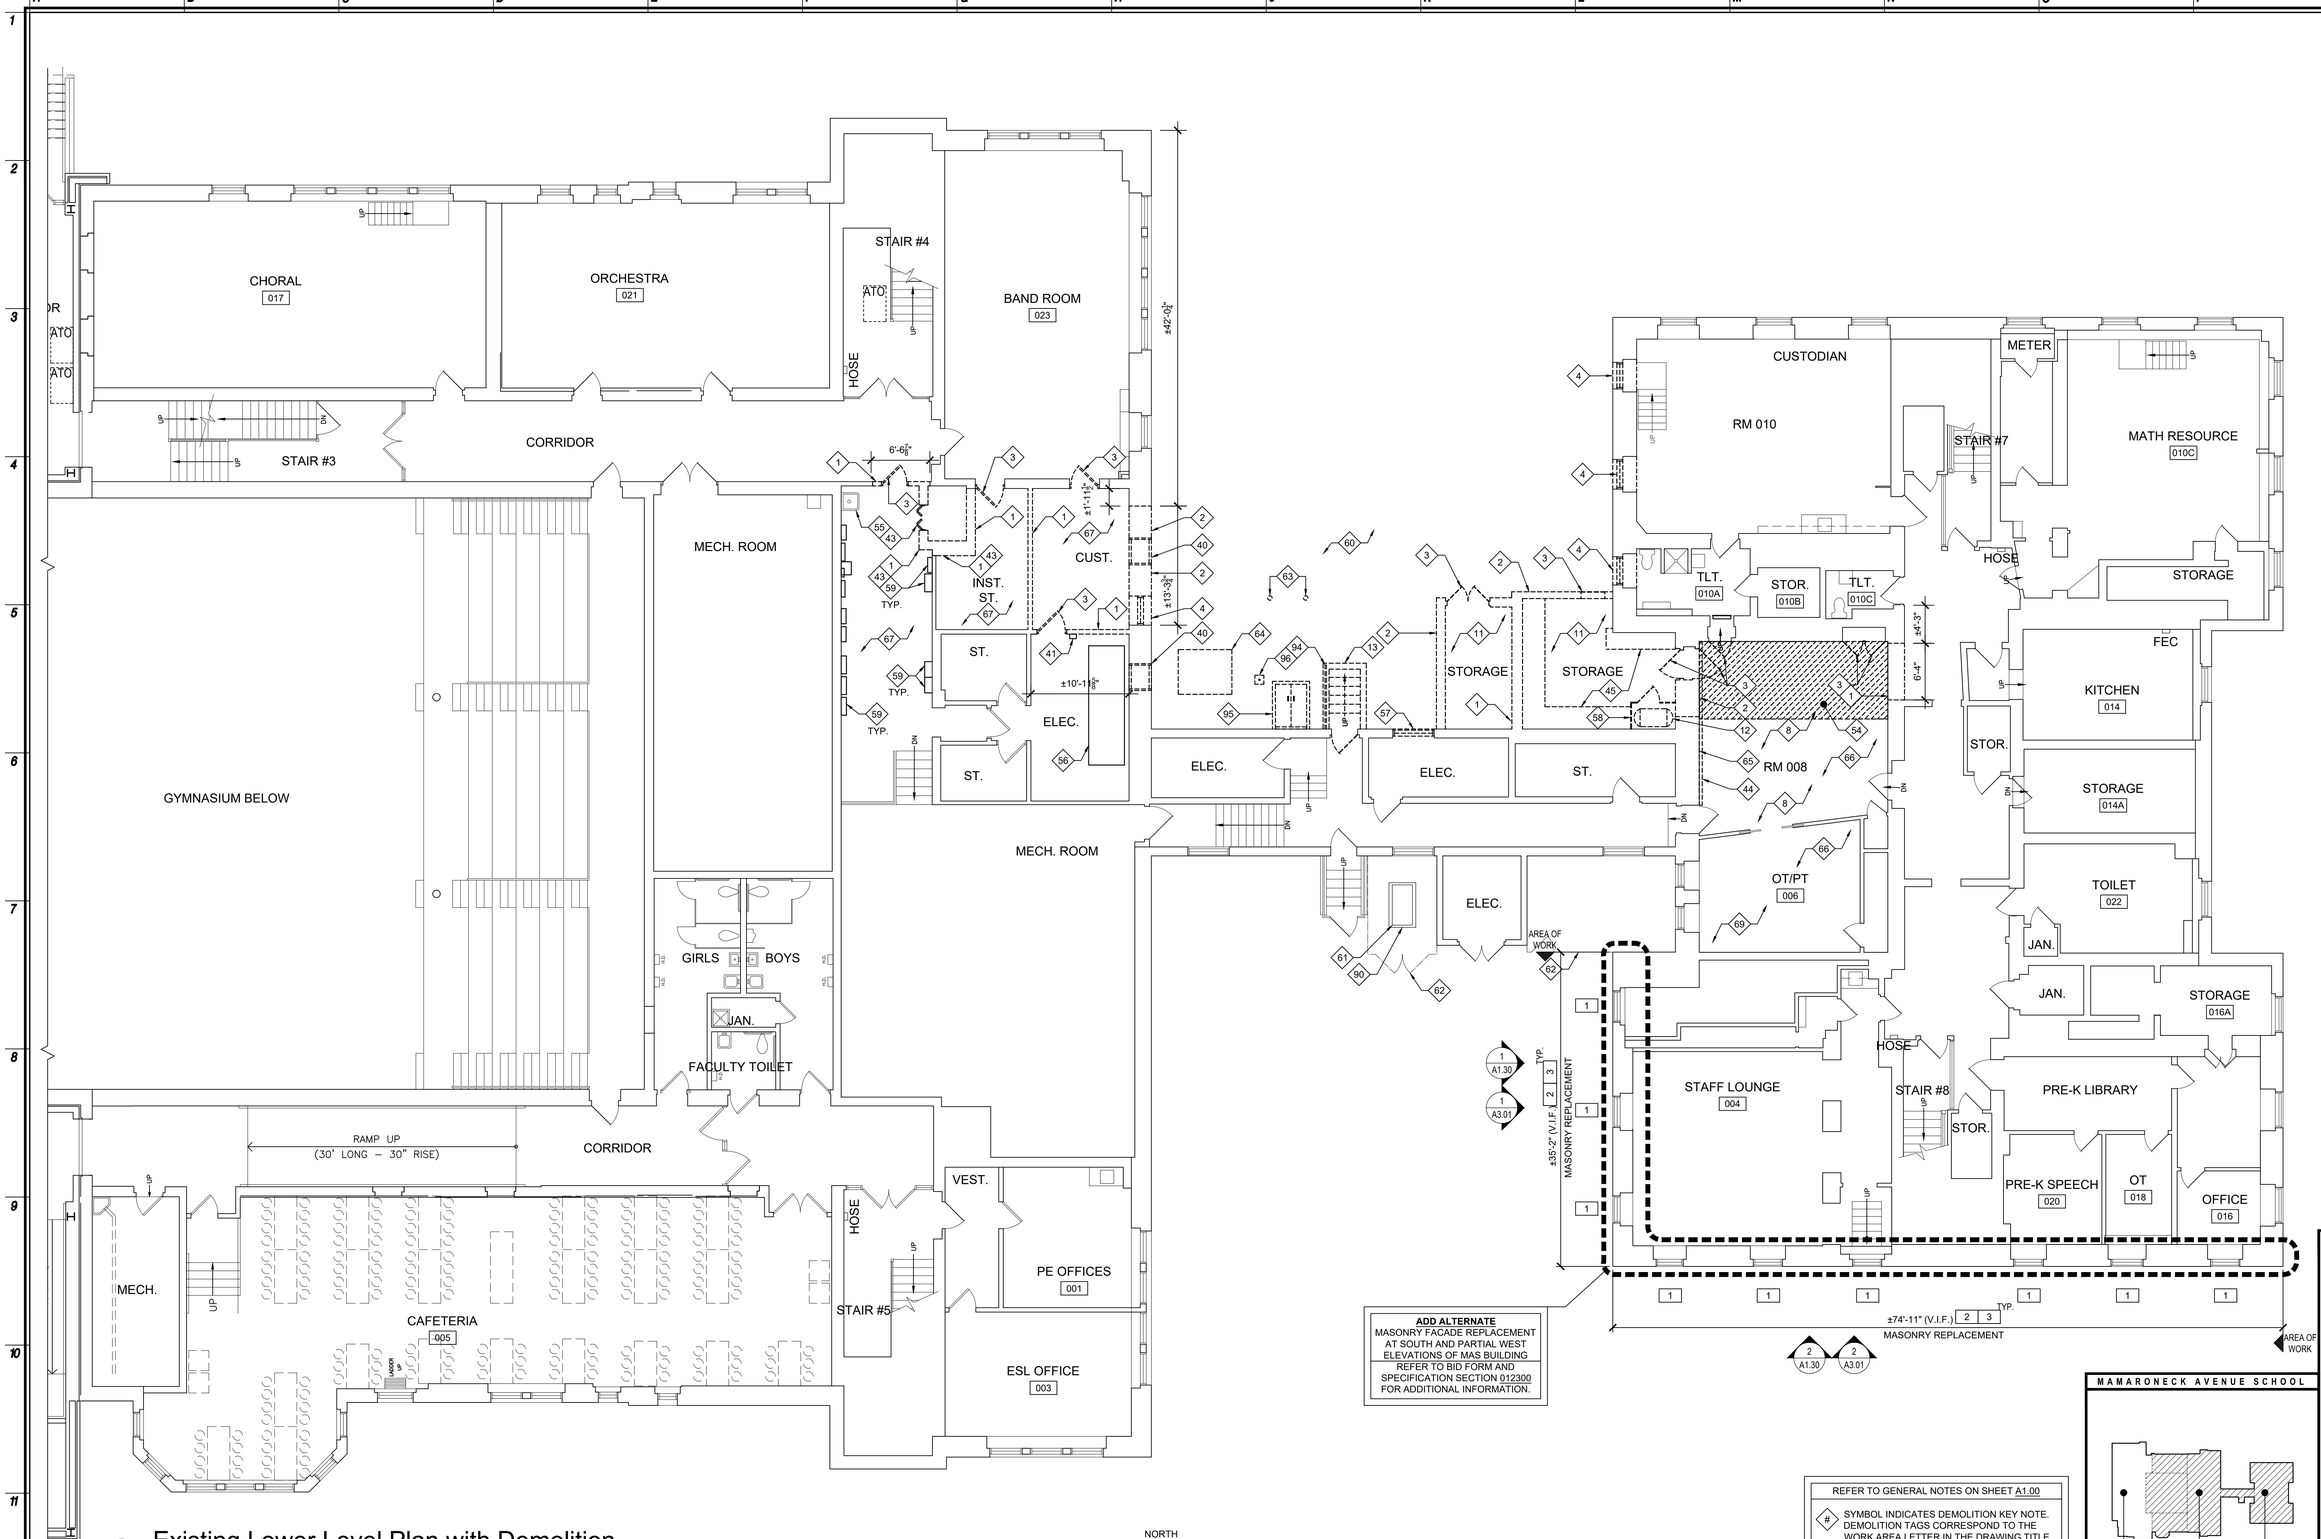

1 A1.02 Existing Lower Level Plan with Demolition

1/8" = 1'-0"

ADD ALTERNATE
MASONRY FACADE REPLACEMENT AT SOUTH AND PARTIAL WEST ELEVATIONS OF MAS BUILDING
REFER TO BID FORM AND SPECIFICATION SECTION 012300 FOR ADDITIONAL INFORMATION.

REFER TO GENERAL NOTES ON SHEET A1.00

SYMBOL INDICATES DEMOLITION KEY NOTE. DEMOLITION TAGS CORRESPOND TO THE WORK AREA LETTER IN THE DRAWING TITLE INDICATOR LABELED "WORK AREA." REFER TO DEMOLITION KEY NOTES ON SHEET A1.00.

SYMBOL INDICATES MASONRY DEMOLITION KEY NOTE. SEE MASONRY DEMOLITION KEY NOTES ON SHEET A1.30.

MAMARONECK AVENUE SCHOOL

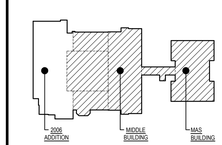

Key Plan

NOT TO SCALE

PROJECT NORTH

Date	1/10/20
Checked	DLF
Drawn	TT

MICHAEL J. McGOVERN, R.A.
Title REGISTERED ARCHITECT
License No. 022257-1

Revisions:

ISSUE TO BID 11/23/20

UNAUTHORIZED ALTERATIONS OR ADDITIONS TO THIS DOCUMENT IS A VIOLATION OF SECTION 7209 OF THE NEW YORK STATE EDUCATION LAW. THESE DOCUMENTS REMAIN THE EXCLUSIVE PROPERTY OF THE ENGINEER, AND MAY NOT BE USED FOR ANY PURPOSE WHATSOEVER WITHOUT THE WRITTEN CONSENT OF THE ENGINEER.

LAN ASSOCIATES L.L.P.
engineering • planning • architecture • surveying
252 MAIN STREET, GOSHEN, NEW YORK 10924 (845)615-0350

NYSED PROJECT # 66-07-01-03-0-004-030

EXISTING LOWER LEVEL PLAN W/ DEMO.

2019 BOND REFERENDUM
MAMARONECK AVENUE ELEMENTARY SCHOOL
MAMARONECK UNION FREE SCHOOL DISTRICT
850 MAMARONECK AVENUE, MAMARONECK, NY 10543

Job No. 4.1092.72.2

File No. 10927202A101

A1.02