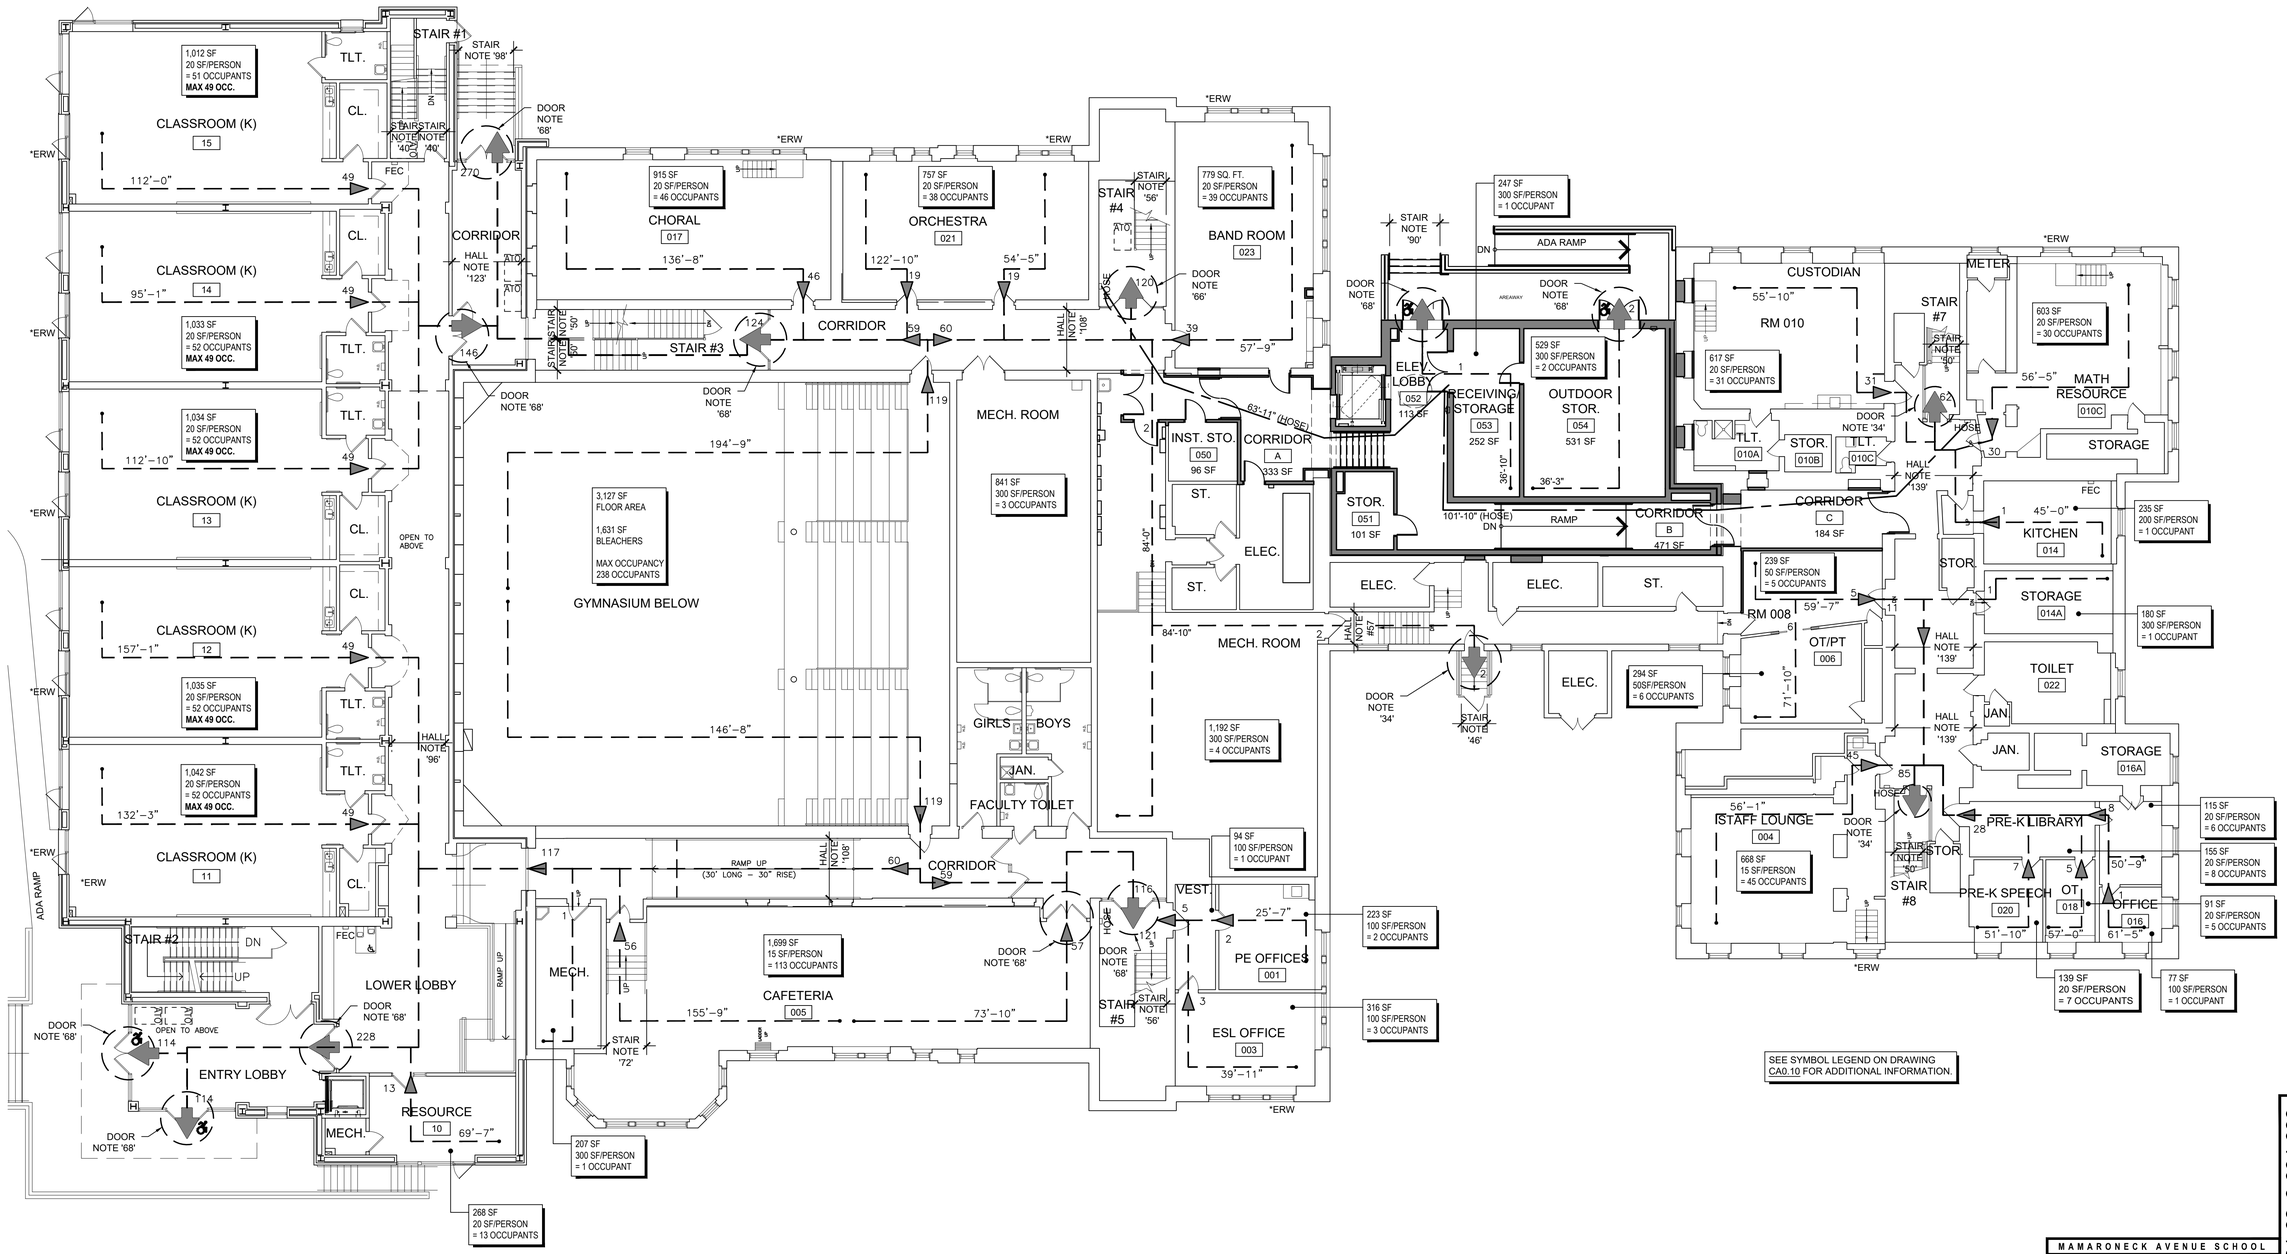

1 CA0.11 Partial Lower Level Egress Plan

3/32" = 1'-0"

NORTH

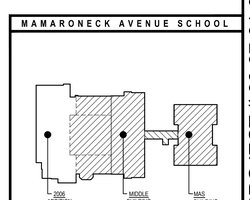

Key Plan

NOT TO SCALE

PROJECT NORTH

Date	1/10/20
Checked	DLF
Drawn	TH

MICHAEL J. McGOVERN, R.A.

Title REGISTERED ARCHITECT License No. 022257-1

Revisions:

ISSUE TO BID 11/23/20

UNAUTHORIZED ALTERATIONS OR ADDITIONS TO THIS DOCUMENT IS A VIOLATION OF SECTION 7209 OF THE NEW YORK STATE EDUCATION LAW. THESE DOCUMENTS REMAIN THE EXCLUSIVE PROPERTY OF THE ENGINEER, AND MAY NOT BE USED FOR ANY PURPOSE WHATSOEVER WITHOUT THE WRITTEN CONSENT OF THE ENGINEER.

LAN ASSOCIATES
engineering • planning • architecture • surveying
252 MAIN STREET, GOSHEN, NEW YORK 10924 (845)615-0350

PROPOSED LOWER LEVEL EGRESS PLAN

2019 BOND REFERENDUM
MAMARONECK AVENUE ELEMENTARY SCHOOL
MAMARONECK UNION FREE SCHOOL DISTRICT
850 MAMARONECK AVENUE, MAMARONECK, NY 10543

NYSED PROJECT # 66-07-01-03-0-004-030

Job No. 4.1092.72.2

File No. 10927202CA010

CA0.11