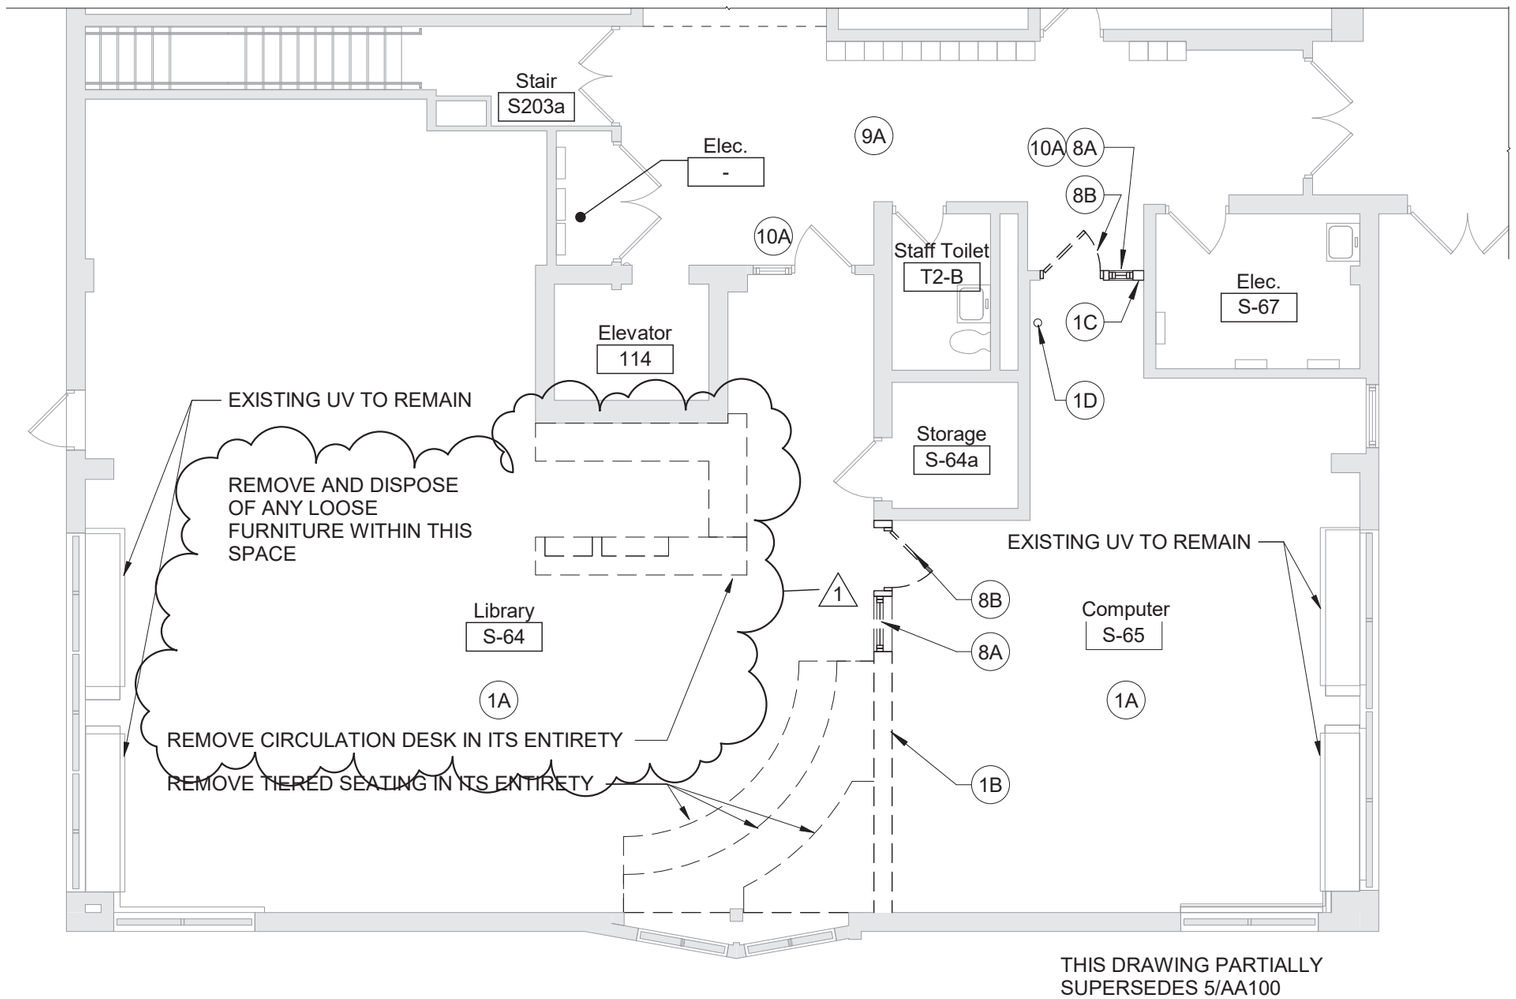

1 Second Floor - Demolition Plan

1/8" = 1'-0"

Proj. No.:234903-20001

Date:03/25/21

Drawn By: Author

Drawing No.: AA01B

Rev.:	Date:	Description:
1	03/30/21	BID ADDENDUM NO 1

TETRA TECH ARCHITECTS & ENGINEERS

Tetra Tech Engineers, Architects & Landscape Architects, P.C.

Dobbs Ferry Union Free School District

Springhurst Elementary School

Second Floor - Demolition Plan

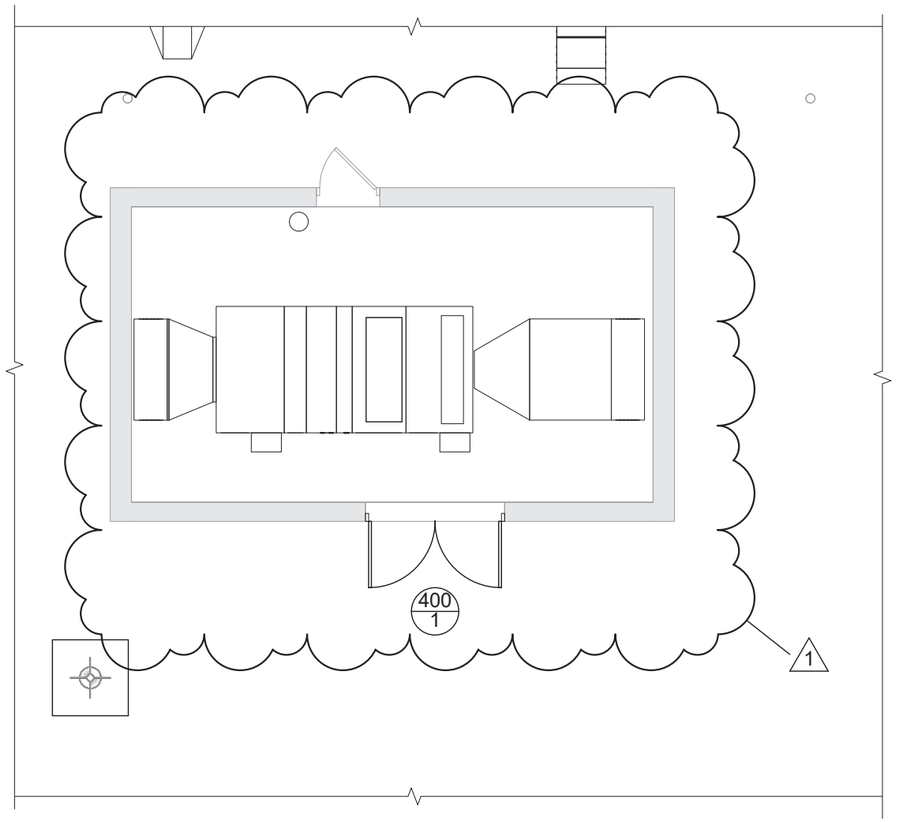

THIS DRAWING PARTIALLY SUPERSEDES 6/BA130

2 South Penthouse Roof Plan

1/8" = 1'-0"

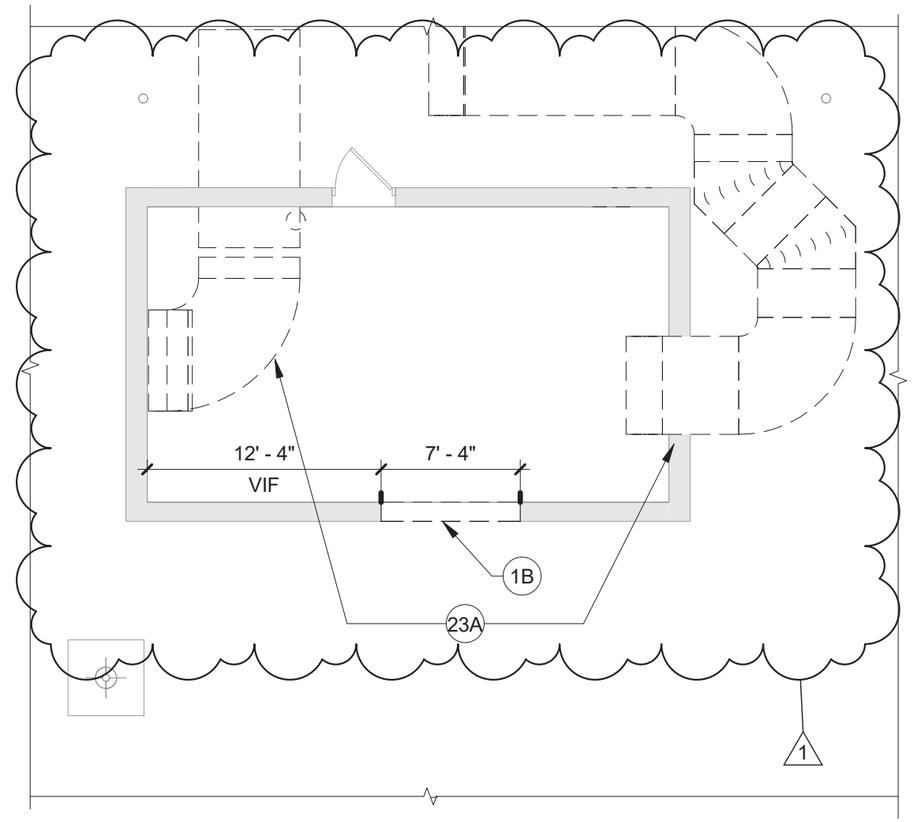

THIS DRAWING PARTIALLY SUPERSEDES 5/BA100

1 South Penthouse Roof Demolition Plan

1/8" = 1'-0"

Proj. No.:234903-20001

Date:03/25/21

Drawn By: TLG

Drawing No.: BA01B

Rev.:	Date:	Description:
1	03/30/21	BID ADDENDUM NO 1

TETRA TECH
ARCHITECTS & ENGINEERS

Tetra Tech Engineers, Architects & Landscape Architects, P.C.

Dobbs Ferry Union Free School District

Middle / High School

South Penthouse Roof Demolition and Roof Plans