NOTE:
SEE ARCHITECTURAL PLANS FOR EXACT LOCATIONS AND DIMENSIONS OF PORCHES, RAMPS, VESTIBULE, SLOPED PAVING, TRUCK DOCKS, BUILDING UTILITY ENTRANCE LOCATIONS AND PRECISE BUILDING DIMENSIONS.

N

0 10' 15' 20'
SCALE IN FEET

Know what's **below.**
Call before you dig.

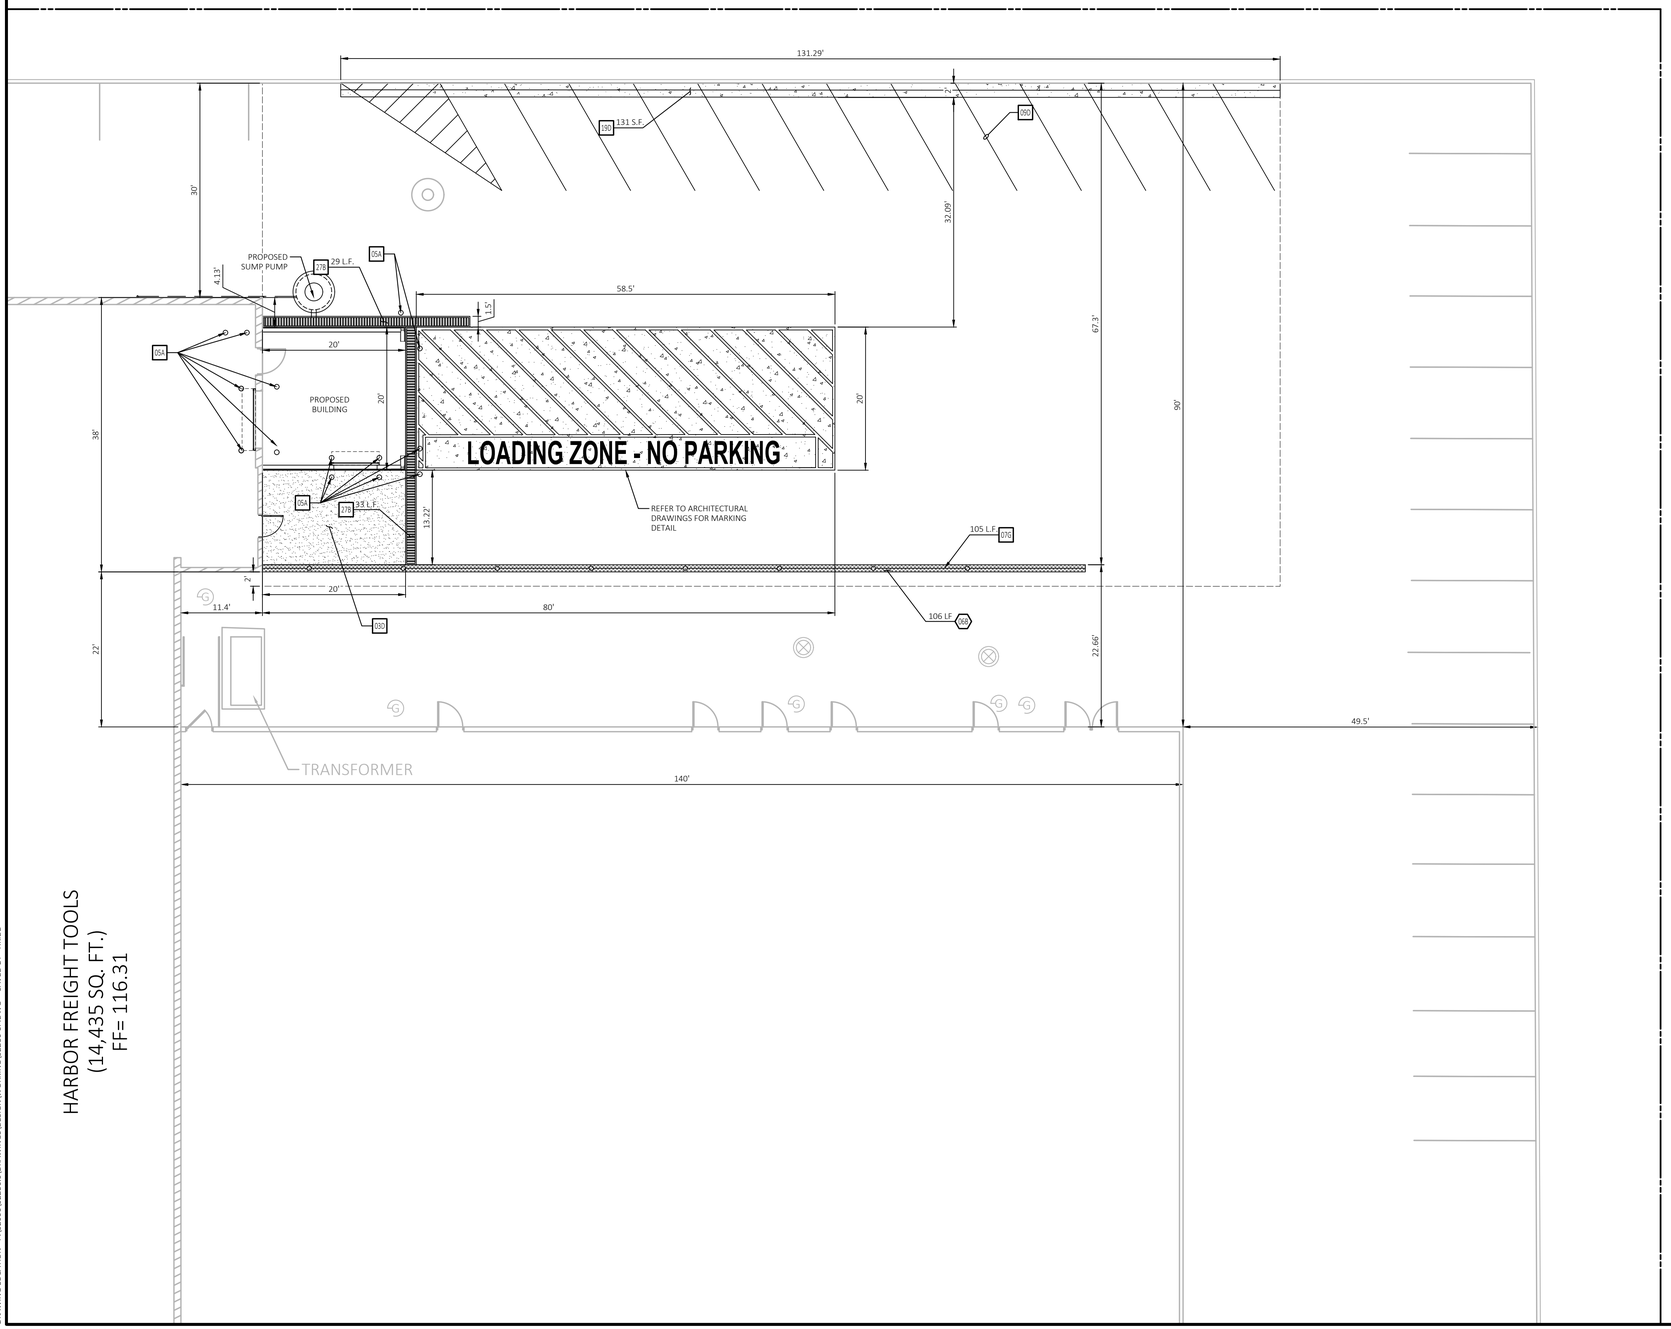

EXISTING LEGEND

e	EAST OR ELECTRIC	OHT	OVERHEAD TELEPHONE
n	NORTH	OHTV	OVERHEAD TV
oh	OVERHEAD	X"SS	SANITARY SEWER
s	SOUTH OR SEWER	UGE	UNDERGROUND ELECTRIC
t	TELEPHONE	UGE&T	UNDERGROUND ELECTRIC AND TELEPHONE
ug	UNDERGROUND	UGT	UNDERGROUND TELEPHONE
w	WEST OR WATER	UGTV	UNDERGROUND TV
	PROPERTY LINE	X"W	WATER
	RIGHT OF WAY LINE	.5-10-11 50.5	TREE INFO .5 = DIAMETER OF TRUNK IN FEET 10 = HEIGHT OF TREE IN FEET 11 = CANOPY DIAMETER IN FEET 50.5 = ELEVATION AT BASE OF TREE
	STORM DRAIN		
X"G	GAS		
OHE	OVERHEAD ELECTRIC		
OHE&T	OVERHEAD ELECTRIC AND TELEPHONE		

PROPOSED LEGEND

- PROPERTY LINE/RIGHT OF WAY LINE
- LIMITS OF DISTURBANCE
- RETAINING WALL
- LIMITS OF SIDEWALKS AND CONCRETE APRONS (PER ARCH. PLANS)
- TRENCH GRATE

GENERAL SITE NOTES

A. ALL DIMENSIONS SHOWN ARE TO THE FACE OF CURB UNLESS OTHERWISE NOTED.

B. UNLESS OTHERWISE SHOWN, CALLED OUT OR SPECIFIED HEREON OR WITHIN THE SPECIFICATIONS: PAVEMENT SHALL BE INSTALLED IN ACCORDANCE WITH DETAIL 08A OVER THE ENTIRE PARKING LOT AREA AND ALL APPROACH DRIVES. ALL PARKING LOT STRIPING INCLUDING ACCESSIBLE AND VAN ACCESSIBLE SPACES SHALL BE PAINTED PER DETAIL: 09A.

SITE DETAILS

03D CONCRETE SIDEWALK
05A GUARD POST (REFER TO ARCHITECTURAL PLANS)
07G HAND RAIL
09D 60 DEGREE ACCESSIBLE PARKING SPACE STRIPING
19D SLOPED PAVING/PROTECTION
27B TRENCH DRAIN

SITE NOTES

06B RETAINING WALL.

CEI
Solutions for Land and Life

CEI ENGINEERING ASSOCIATES, INC.
3108 SW REGENCY PKWY
BENTONVILLE, AR 72712
PHONE: (479) 273-9472
FAX: (479) 273-0844

HARBOR FREIGHT TOOLS

388 ROUTE 59
NYACK, NEW YORK, 10960

PROFESSIONAL OF RECORD	JDG
PROJECT MANAGER	JEH
DESIGNER	HMK
CEI PROJECT NUMBER	32286
DATE	9/21/2021
REVISION	REV-0

SITE PLAN
SHEET TITLE

SHEET NUMBER
C2

DRAWING LOCATION - P:\32000\32286.01\DRAWINGS\DESIGN\WORKING\32286-SP.DWG -- SAVED BY - HKIDD

© 2021 CEI ENGINEERING ASSOCIATES, INC.