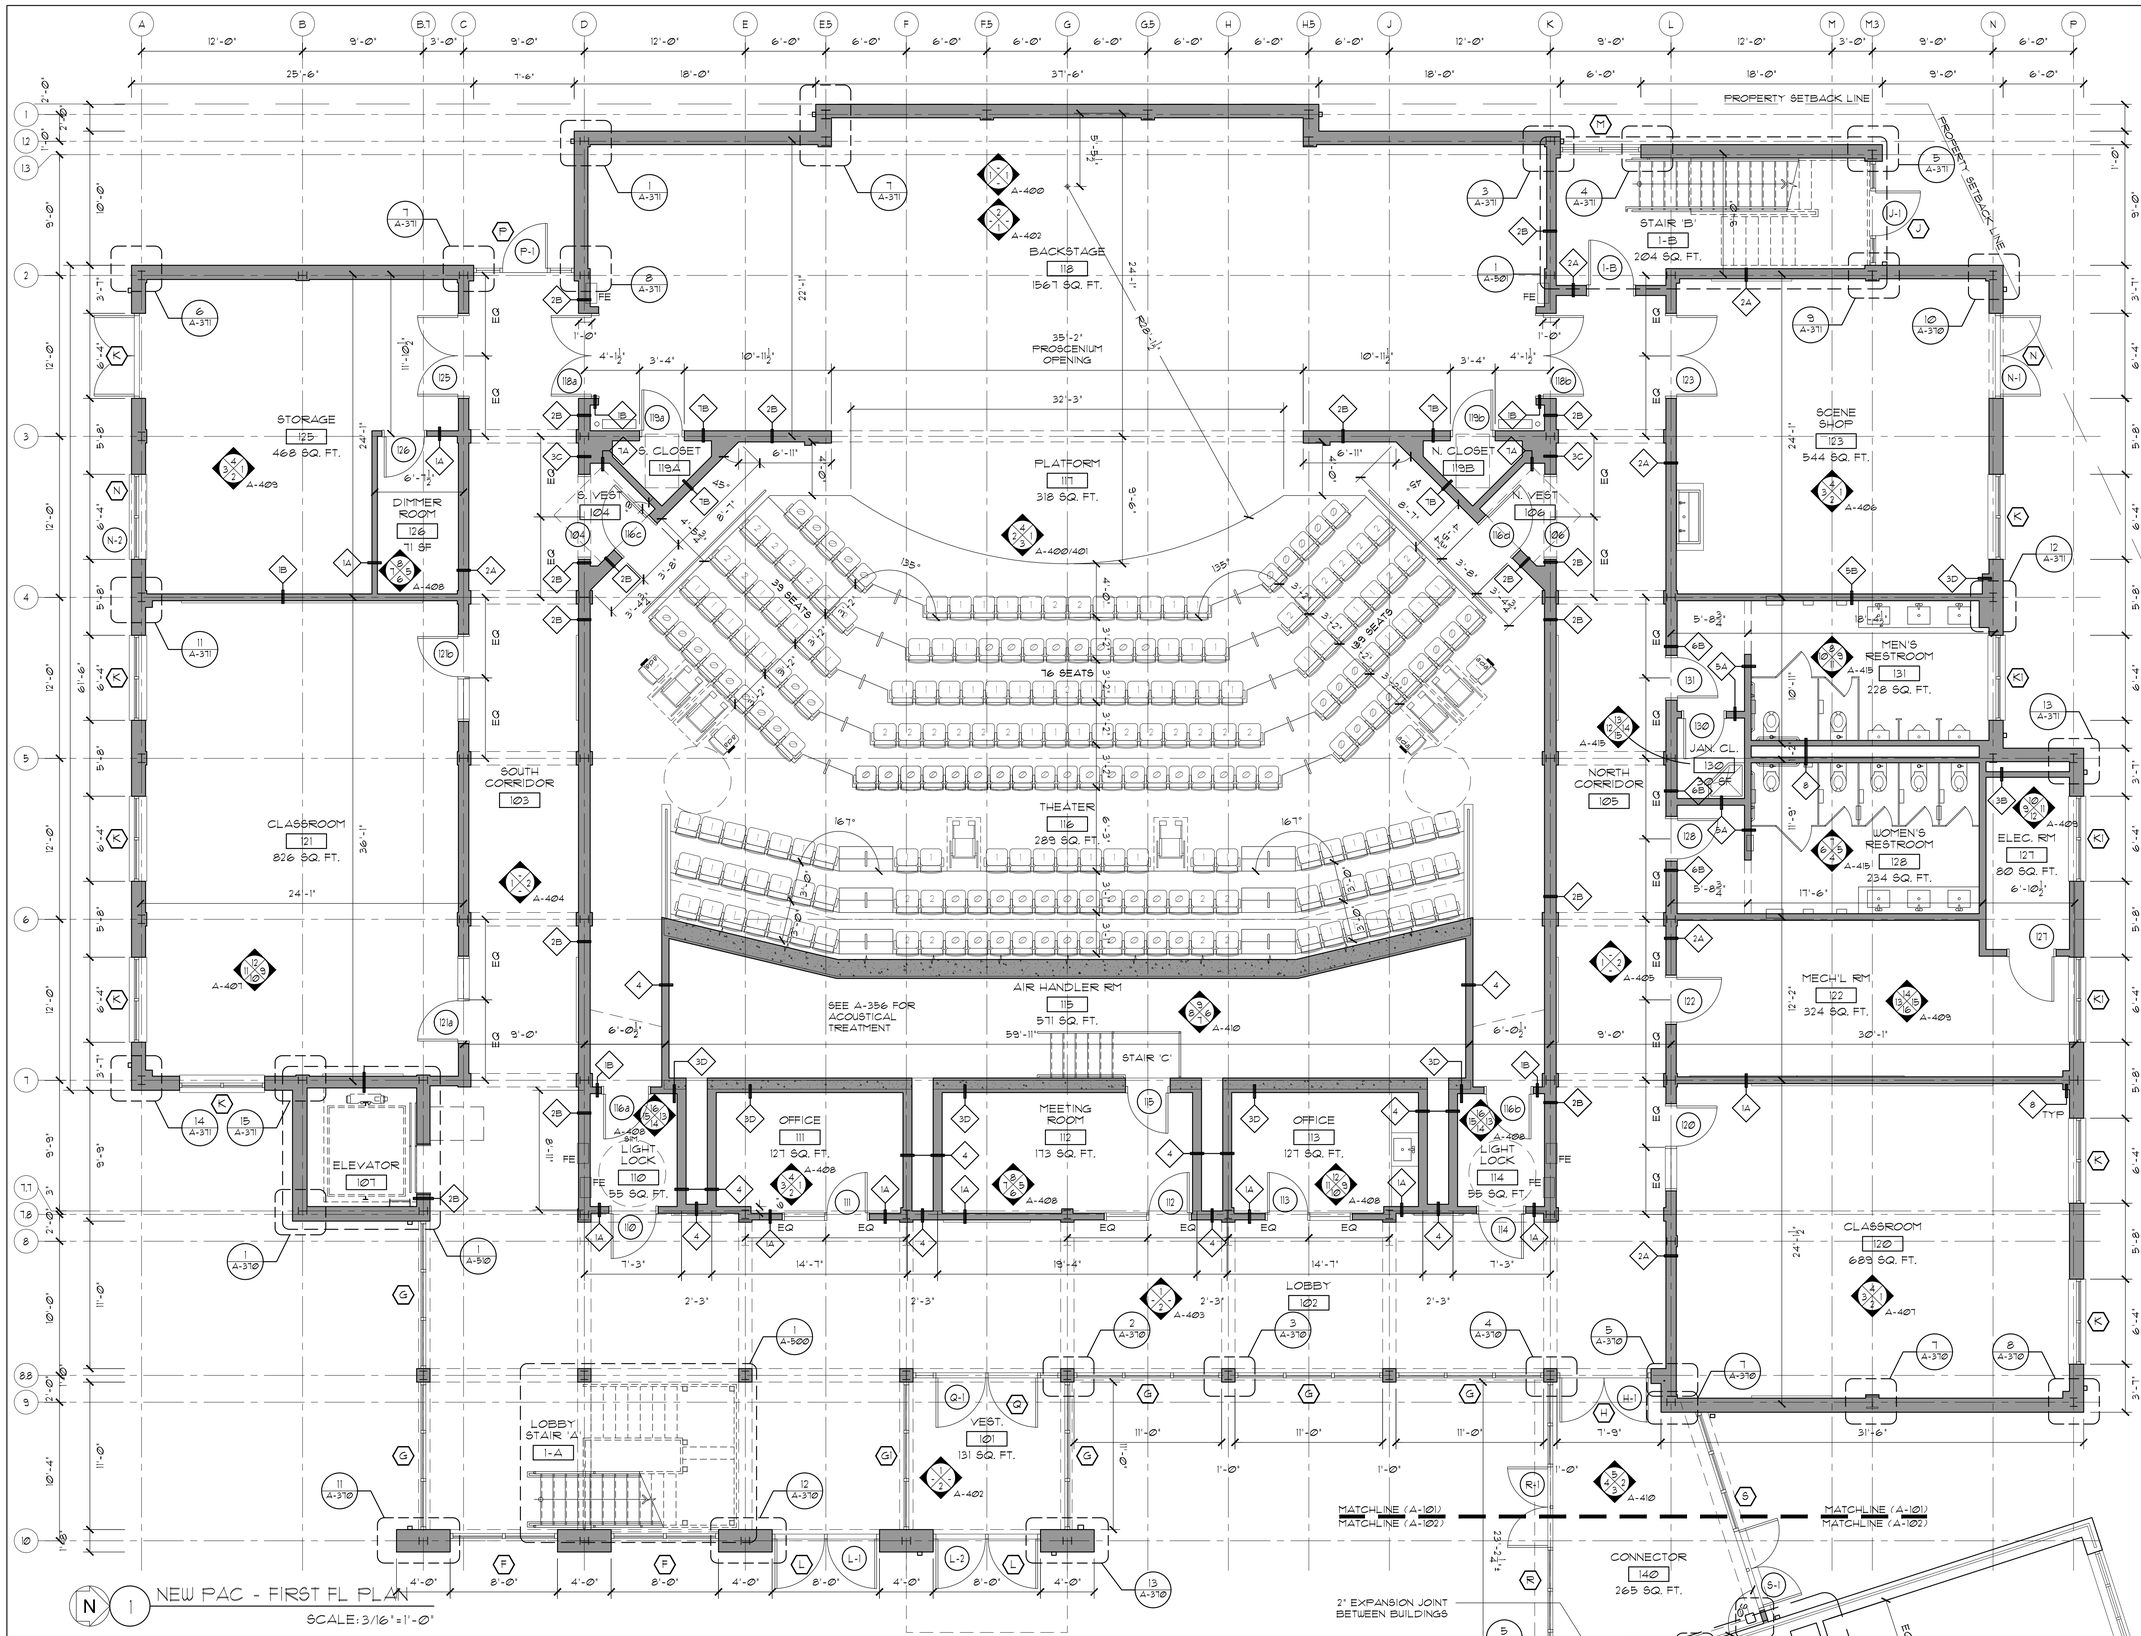

1 NEW PAC - FIRST FL PLAN

SCALE: 3/16" = 1'-0"

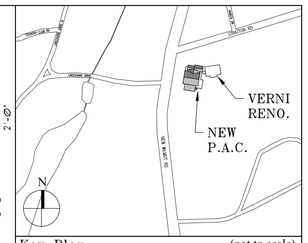

Key Plan (not to scale)

LEGEND:

- EXISTING PARTITION TO REMAIN.
- NEW GYP. BD. WALL
- NEW CONCRETE WALL
- NEW DOOR & FRAME
- EXISTING DOOR TO REMAIN
- PARTITION TYPE
- WINDOW TYPE
- L-1 EXTERIOR LOUVER. SEE PLANS AND LOUVER SCHEDULE
- FE FIRE EXTINGUISHER & CABINET MP9 DRY CHEM, 10 LBS. UL RATED 4A-80B-C. CABINETS SHALL BE ARCH'L SERIES, FIRE-RATED, RED DIE-CUT LETTERING, FULLY OR SEMI RECESSED CABINET WITH ROLLED EDGE, BY LARSEN'S OR EQUAL. PROVIDE V-SHAPE PROJECTING SIGN.

No.	Date	Revision/Submission
7.	6/01/2021	ISSUED FOR BID
6.	5/07/2021	RE-ISSUED FOR BUILDING PERMIT REVIEW
5.	2/01/2021	ISSUED FOR BUILDING PERMIT REVIEW
4.	10/14/2020	ISSUED FOR PLANNING BOARD REVIEW
3.	9/23/2020	RESUBMITTED FOR ZONING REVIEW
2.	8/28/2020	ISSUED FOR PRELIMINARY DOB REVIEW
1.	1/10/2020	ISSUED FOR DD ESTIMATE

STRUCTURAL & SITE CIVIL ENGINEER
DOMINICK R PILLA ASSOCIATES, P.C.
143 MAIN STREET
NYACK, NY 10960
845-727-7793

MEP ENGINEER
JMV CONSULTING ENGINEERING, P.C.
37 W. 39 STREET, STE 703
NEW YORK, NY 10018
212-852-9855

ROOFING CONSULTANT
WATSKY ASSOCIATES
20 MADISON AVENUE
VALHALLA, NY 10595
914-948-3450

Stamp

Project Title

IONA PREPARATORY SCHOOL
ADDITION AND ALTERATION TO THE
PAUL VERNI FINE ARTS CENTER

Project Address

IONA PREPARATORY SCHOOL
255 Wilmot Road
New Rochelle, NY 10804

Drawing Title

FIRST FLOOR
CONSTRUCTION PLAN

Scale	Job No.	Date	Drawing No.
AS NOTED	1618	04/03/2019	A-101

Drawn

Peter Gisolfi Associates
Architects Landscape Architects, LLP

566 Warburton Avenue
Hastings on Hudson, NY 10706
914 478 3677

PETER GISOLFI ASSOCIATES