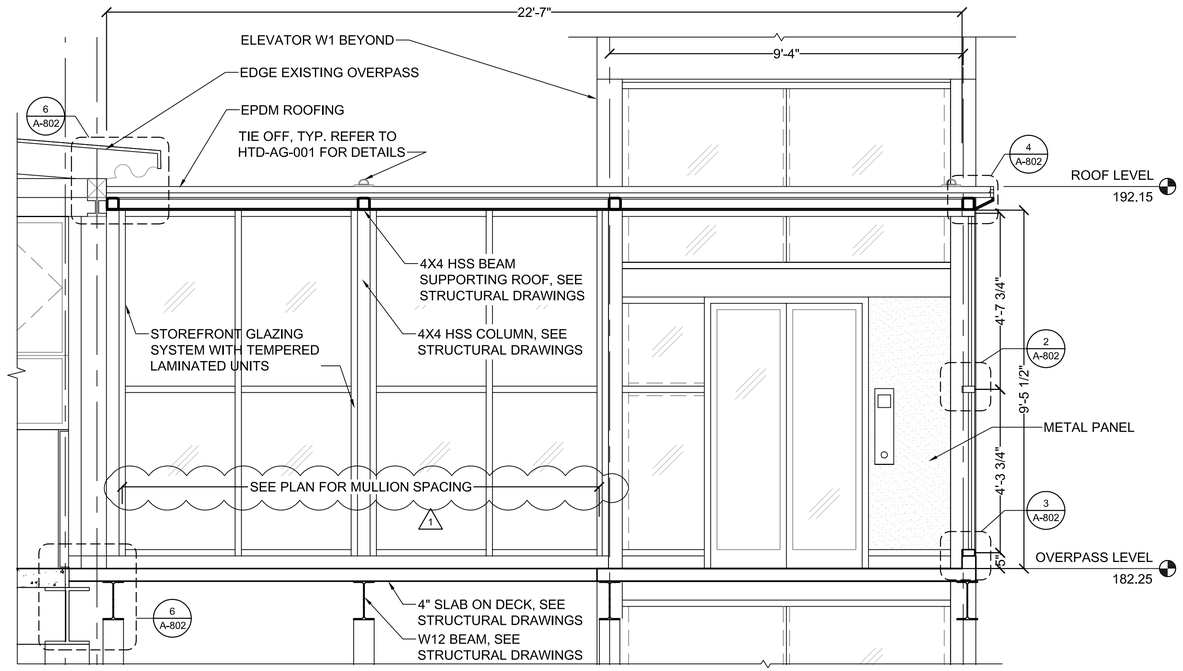

A A-301 ENLARGED SECTION

1/2"=1'-0" 0 1' 2' 4'

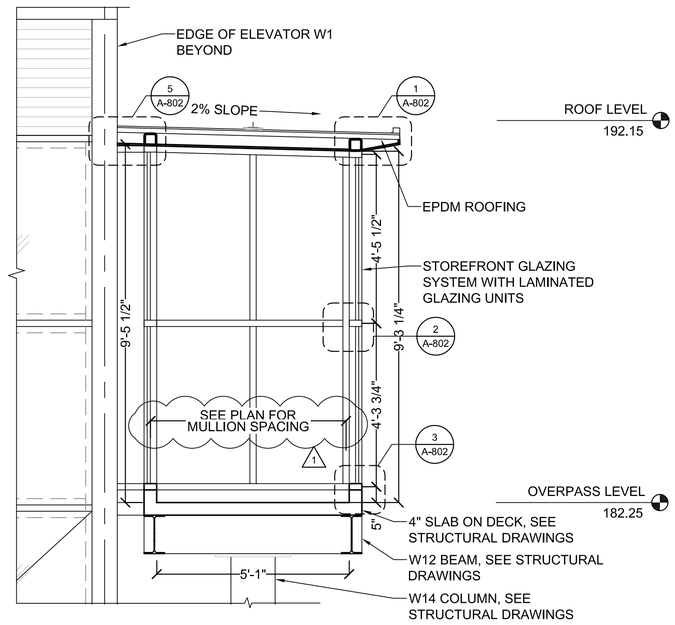

B A-301 ENLARGED CROSS SECTION

1/2"=1'-0" 0 1' 2' 4'

NOTE:
1. REFER TO SPECIFICATION SECTIONS 08 51 13 AND 08 80 00 FOR GLAZING TYPE APPLICABLE IN PEDESTRIAN OVERPASS BRIDGE.

1

100% RFC SUBMISSION

DESIGNED	PL
DRAWN	GD
CHECKED	EC
APPROVED	PL

NO.	DATE		DRWN	CHKD	APPVD
1	09/10/21	ADDENDUM 3	VJD	PL	PL

REVISION

NO.	DATE	CONFORMED	DRWN	CHKD	APPVD

REVISION

STV 100 Years
225 PARK AVENUE SOUTH,
NEW YORK, NY 10003

MTA Metro-North Railroad
420 Lexington Avenue
New York, NY 10017

TITLE
HARTSDALE AND SCARSDALE STATION IMPROVEMENTS

ENLARGED OVERPASS SECTIONS

HARTSDALE STATION

CONTRACT NO. 1000106733

SCALE 1/2" = 1'-0"

DATE 08/03/2021

DRAWING NO. HTD-A-801

SHEET 38 OF 99