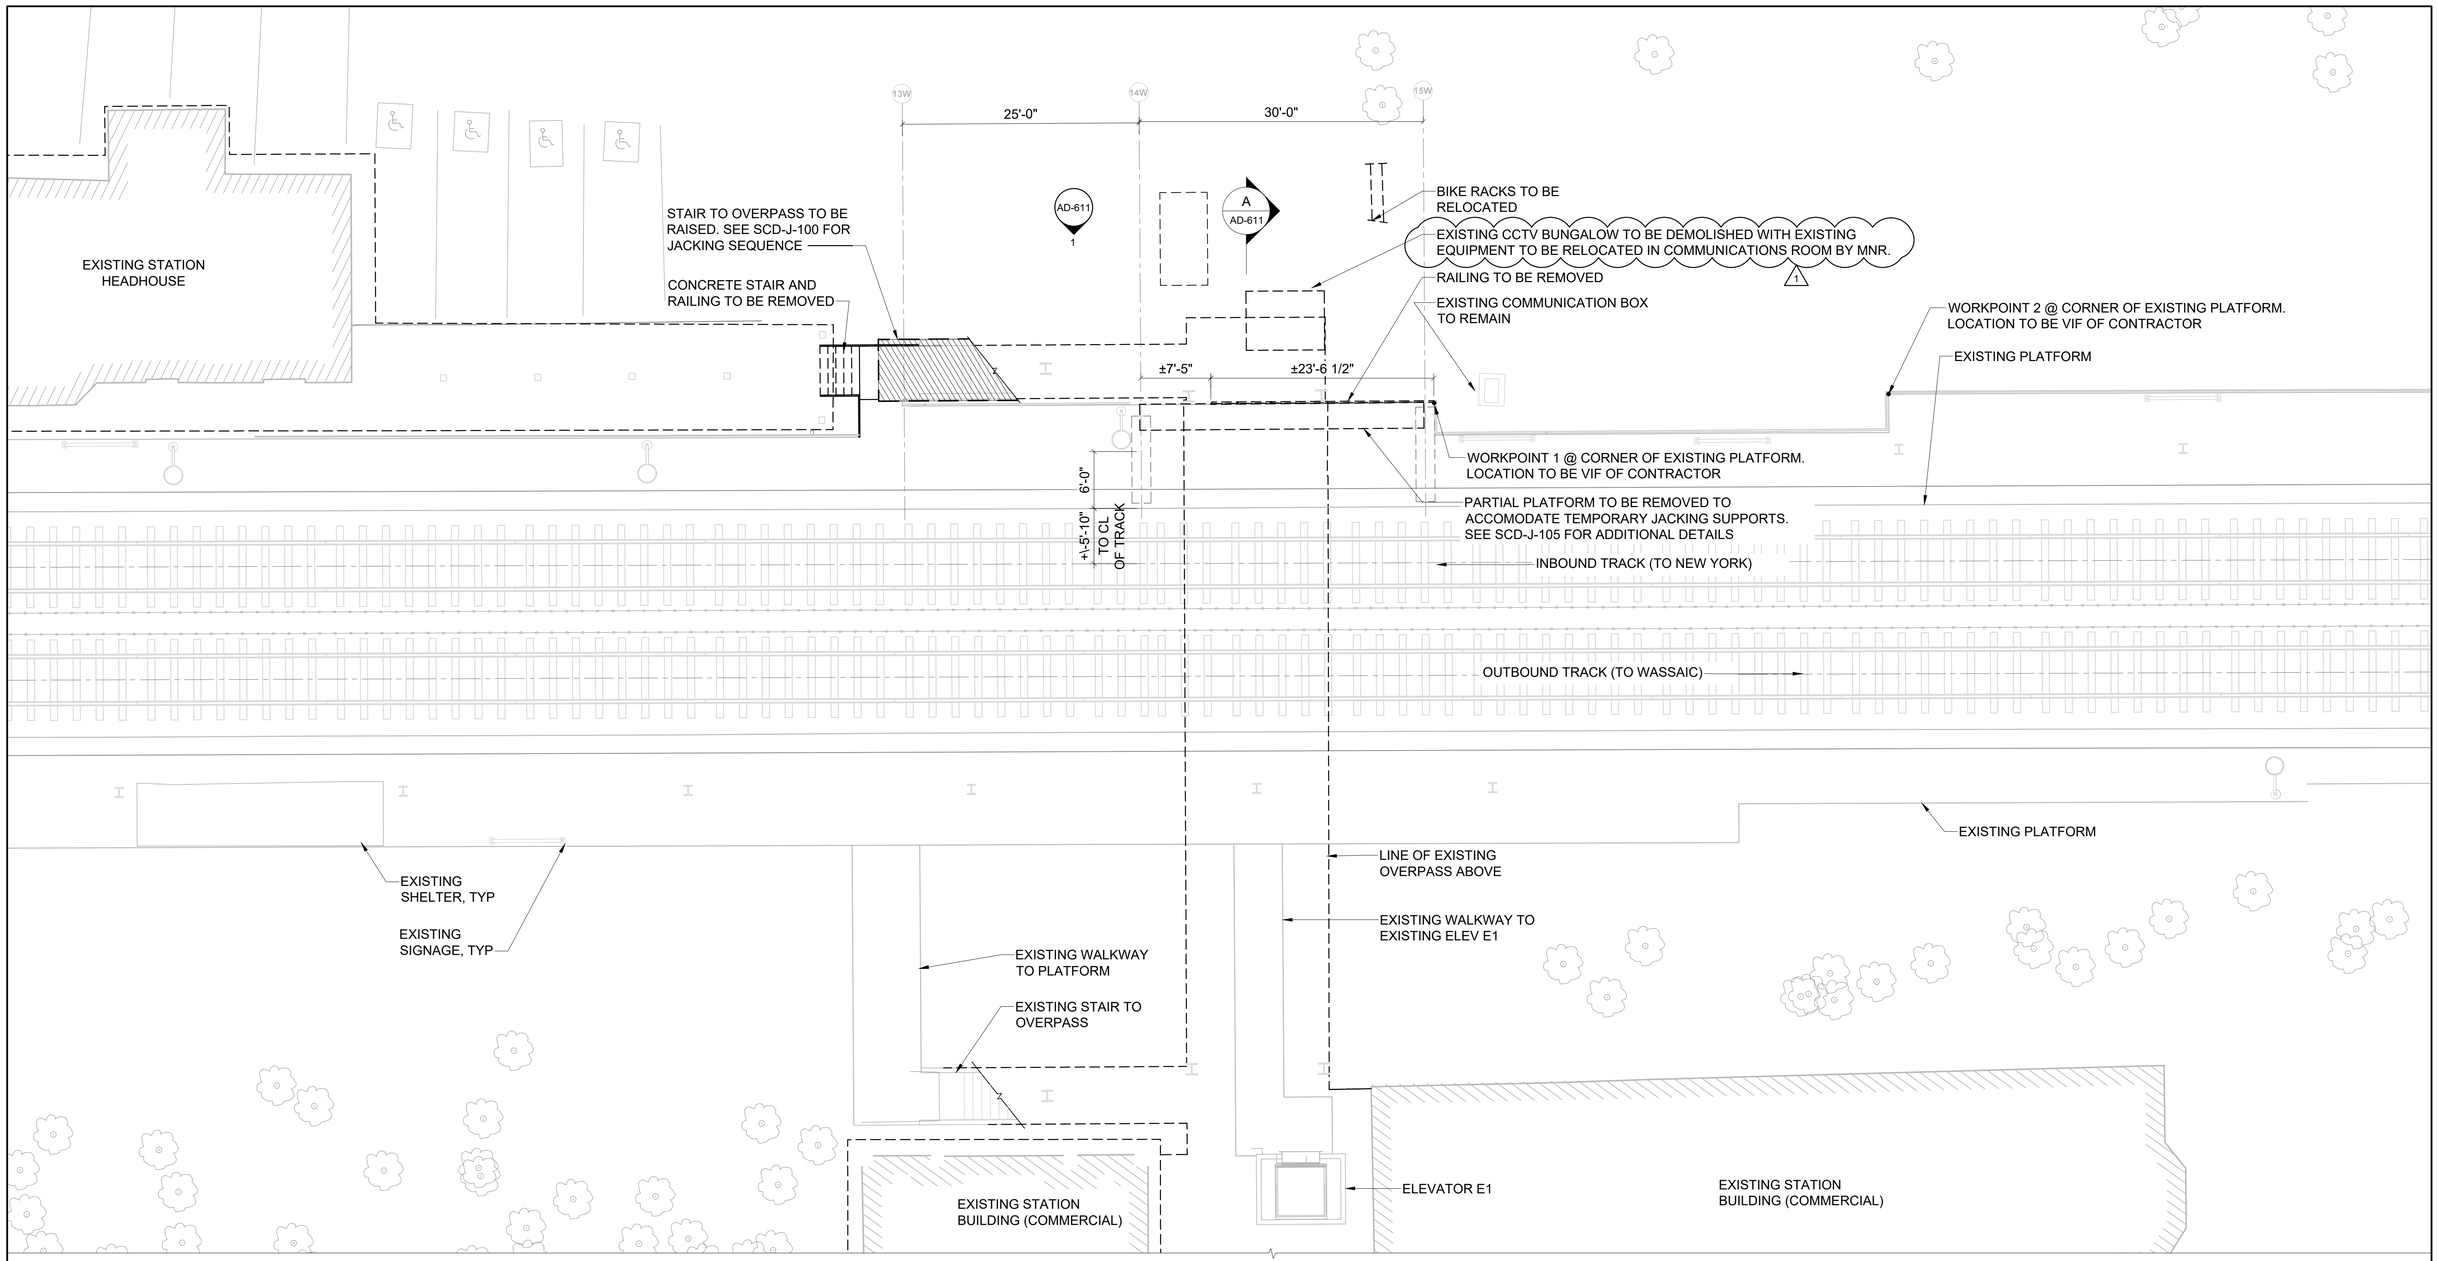

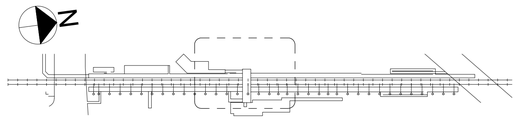

1 STATION PLATFORM LEVEL DEMO PLAN

1/8"=1'-0"

0 4' 8' 16'

LEGEND:

AREA TO BE RAISED

NOTES:

1. CONTRACTOR TO VERIFY ELEVATIONS AND DIMENSIONS IN FIELD.
2. REFER TO SCD-J-100 FOR OVERPASS STRUCTURAL SEPARATION DETAILS AND JACKING SEQUENCE.

100% RFC SUBMISSION

DESIGNED	PL
DRAWN	VD
CHECKED	EC
APPROVED	PL

NO.	DATE		DRWN	CHKD	APPVD
1	09/10/21	ADDENDUM 3	VJD	PL	PL

REVISION

CONFORMED

NO.	DATE		DRWN	CHKD	APPVD

REVISION

STV 100 Years
225 PARK AVENUE SOUTH,
NEW YORK, NY 10003

MTA Metro-North Railroad
420 Lexington Avenue
New York, NY 10017

TITLE
HARTSDALE AND SCARSDALE STATION IMPROVEMENTS

STATION PLATFORM LEVEL DEMO PLAN

SCARSDALE STATION

CONTRACT NO.
1000106733

SCALE
1/8" = 1'-0"

DATE
08/03/2021

DRAWING NO.
SCD-AD-101

SHEET 15 OF 112