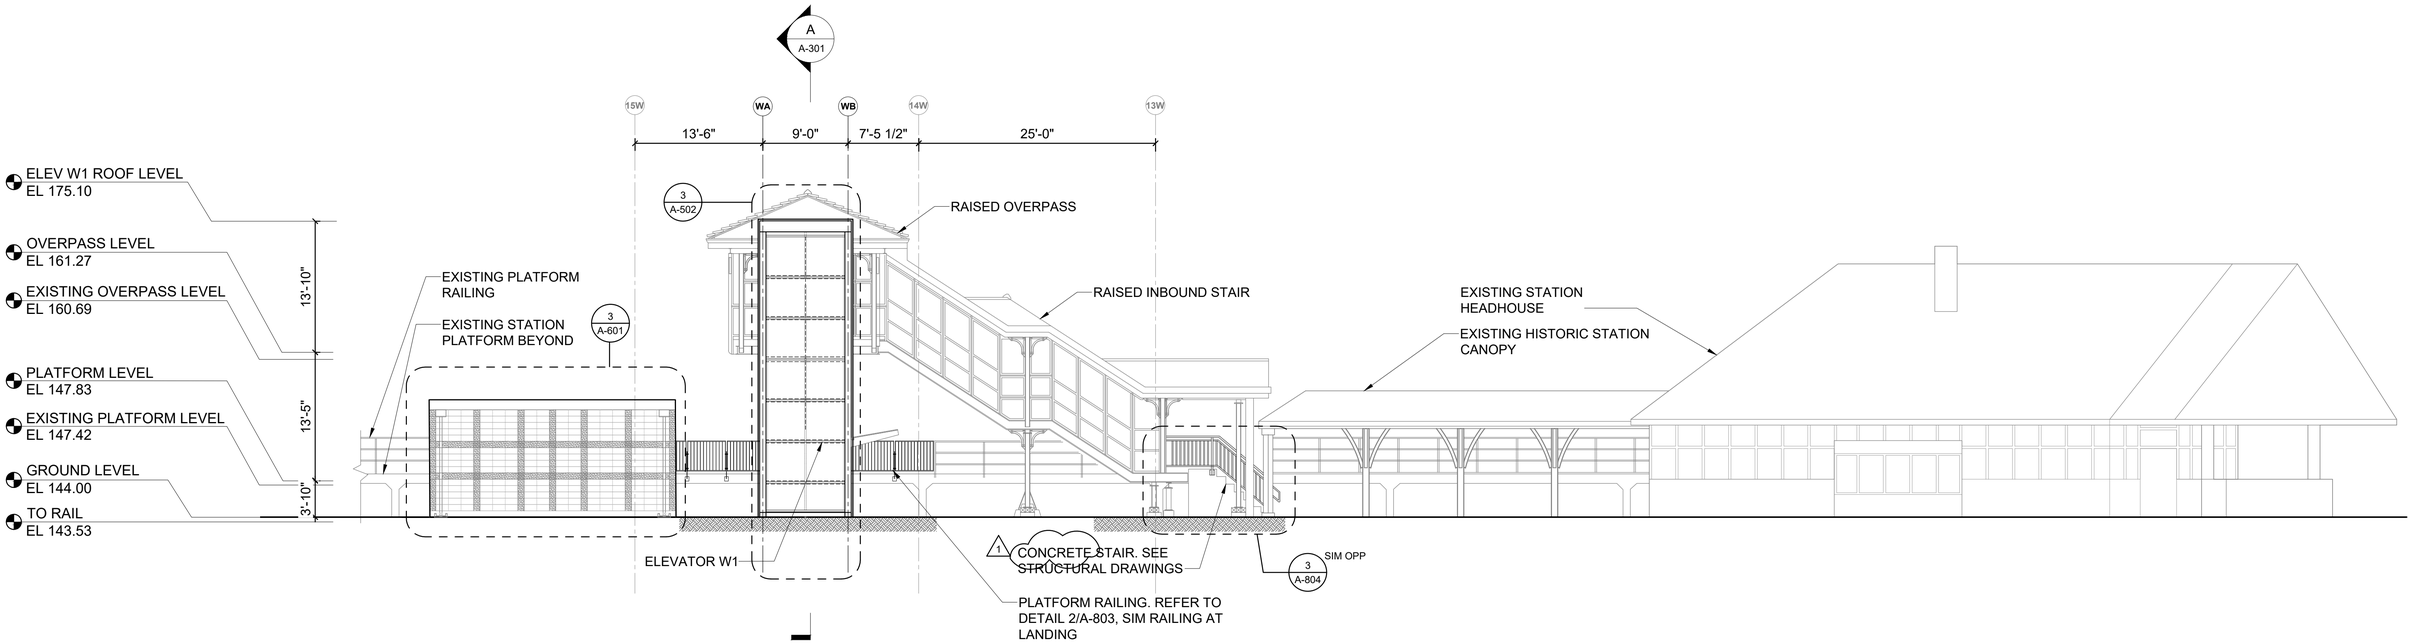

1 A-101 STATION EAST ELEVATION

1/8"=1'-0"

0 4' 8' 16'

NOTES:
1. CONTRACTOR TO VERIFY ELEVATIONS IN FIELD.
2. REFER TO SCD-J-100 FOR OVERPASS STRUCTURAL SEPARATION DETAILS AND JACKING SEQUENCE.

100% RFC SUBMISSION

DESIGNED	PL
DRAWN	VD
CHECKED	EC
APPROVED	PL

NO.	DATE		DRWN	CHKD	APPVD
1	09/10/21	ADDENDUM 3	VJD	PL	PL

REVISION

NO.	DATE		DRWN	CHKD	APPVD
		CONFORMED			

REVISION

STV 100 Years
225 PARK AVENUE SOUTH,
NEW YORK, NY 10003

Metro-North Railroad
420 Lexington Avenue
New York, NY 10017

TITLE
HARTSDALE AND SCARSDALE STATION IMPROVEMENTS

STATION EAST ELEVATION

SCARSDALE STATION

CONTRACT NO. 1000106733

SCALE 1/8" = 1'-0"

DATE 08/03/2021

DRAWING NO. SCD-A-202

SHEET 22 OF 112