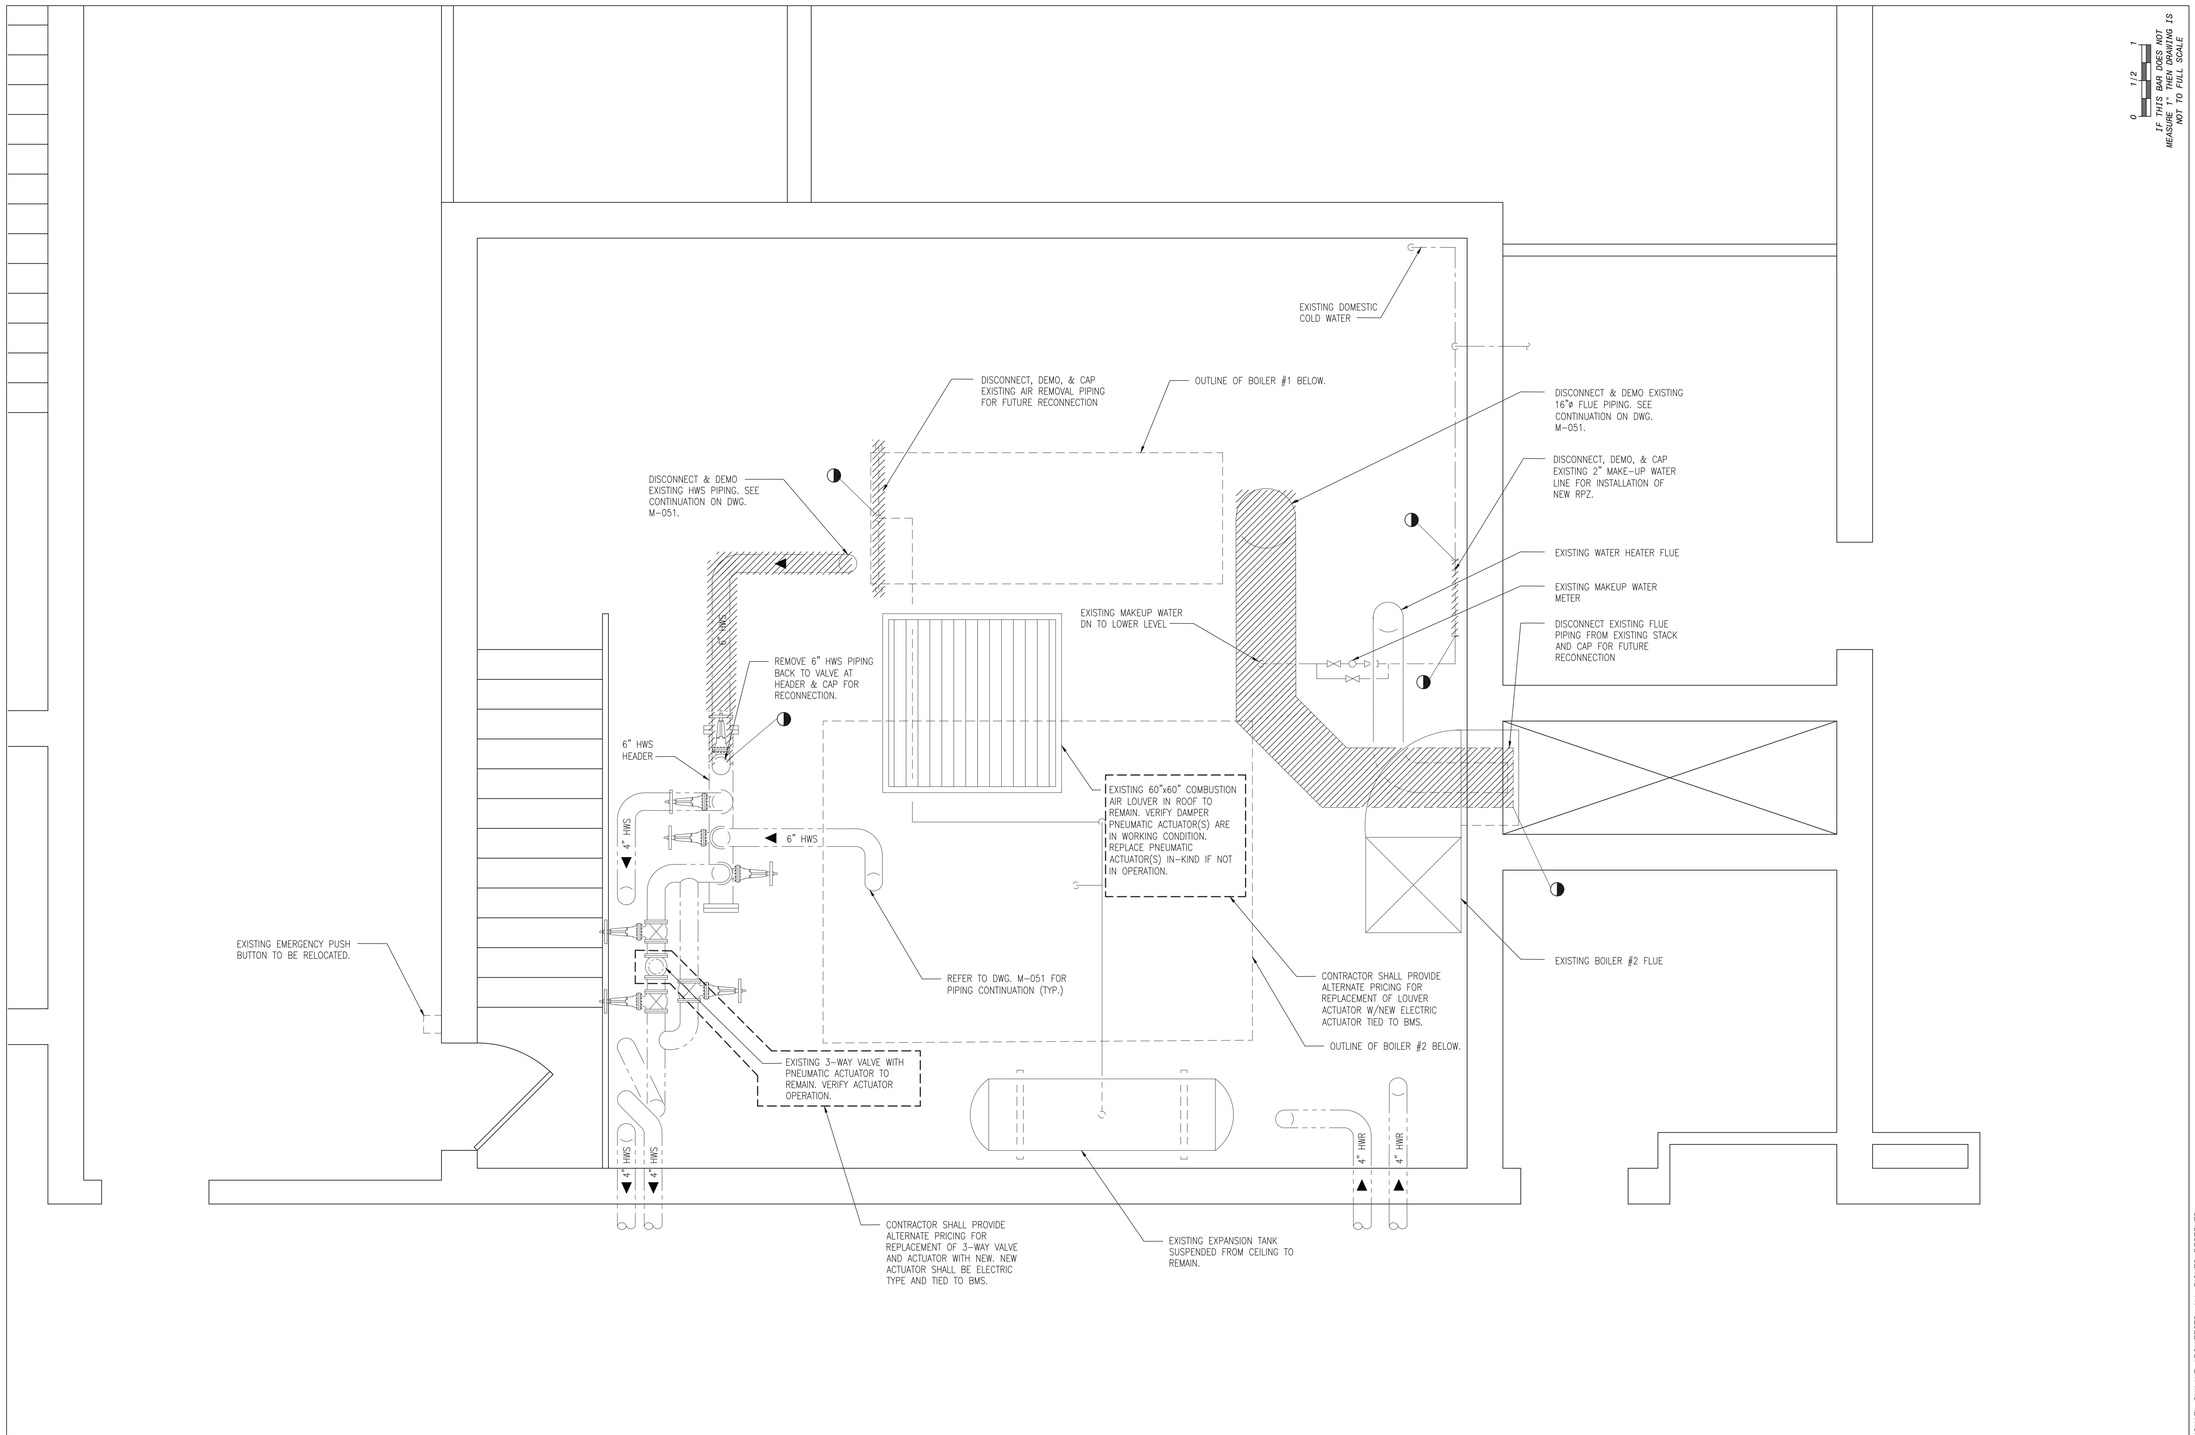

1 GERALD NEARY BOILER ROOM UPPER LEVEL DEMOLITION PLAN

SCALE: 1/2"=1'-0"

0 1/2 1
IF THIS BAR DOES NOT MEASURE 1 THEN DRAWING IS NOT TO FULL SCALE

No.	Date	Revisions
3	03-25-21	HVAC & STRUCT REVISIONS
1	11-10-20	BIDDING DOCUMENTS

Drawn by AW
Checked by RJS
Project No. 39062G
Scale AS NOTED
Date 11-10-20

Mechanical & Electrical Engineer: GREENMAN PEDERSEN, INC
400 REELL BOULEVARD
MONTVILLE, NJ 07045

Structural Engineer:

BOILER REPLACEMENT AT NEARY ELEMENTARY SCHOOL

SED# 50-02-01-06-0-011-008

70 GEORGE STREET
BEACON, NY 12507

TOWN OF CLARKSTOWN
COUNTY OF ROCKLAND

MICHAEL SHILALE ARCHITECTS, L.L.P.
140 Park Avenue New City, NY 10956 Tel 845-708-9200
www.shilale.com

© COPYRIGHT, MICHAEL SHILALE ARCHITECTS, ALL RIGHTS RESERVED.

Drawing Title: BOILER ROOM UPPER LEVEL DEMO PLAN

Drawing No. M-052