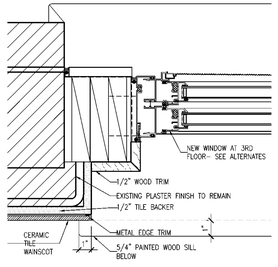

1 JAMB DETAIL
SCALE 1 1/2" = 1'-0"

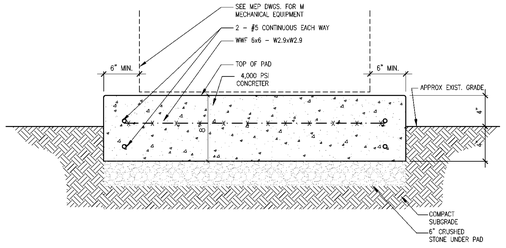

2 CONCRETE EQUIPMENT PAD
SCALE 1-1/2" = 1'-0"

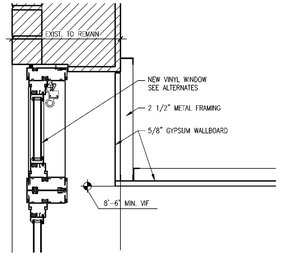

3 WINDOW POCKET DETAIL
SCALE 2" = 1'-0"

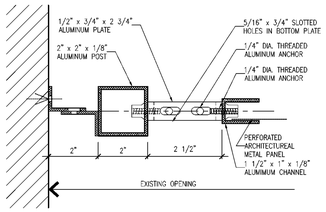

4 PORTICO SCREEN PLAN DETAIL AT SIDE POST
SCALE 3" = 1'-0"

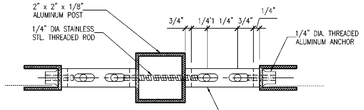

5 PORTICO SCREEN PLAN DETAIL AT INTERMEDIATE POST
SCALE 3" = 1'-0"

ADD ALTERNATE NO. GC-2 WINDOWS-NORTH WING- THIRD FLOOR
ADD ALTERNATE NO. GC-3 WINDOWS-EAST ELEVATION AND WEST WING

REFER TO PROJECT MANUAL SECTION 012300 FOR DESCRIPTION.

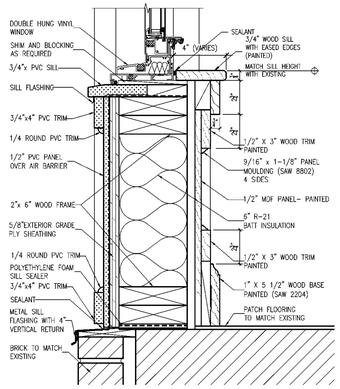

6 SECTION THROUGH WINDOW
SCALE 3" = 1'-0"

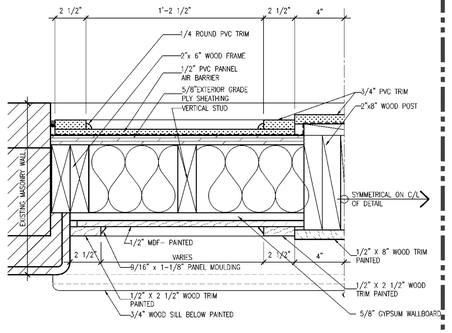

7 PLAN DETAIL AT PANEL BELOW WINDOW
SCALE 3" = 1'-0"

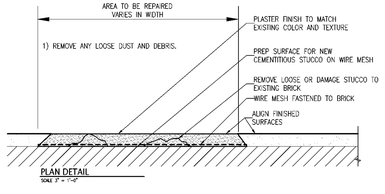

11 EXTERIOR PLASTER REPAIR DETAIL
SCALE 3" = 1'-0"

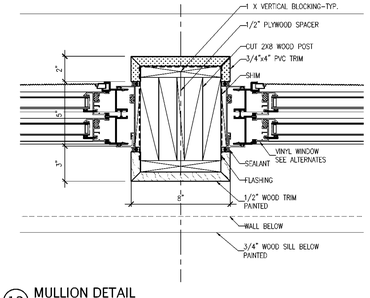

12 MULLION DETAIL
SCALE 3" = 1'-0"

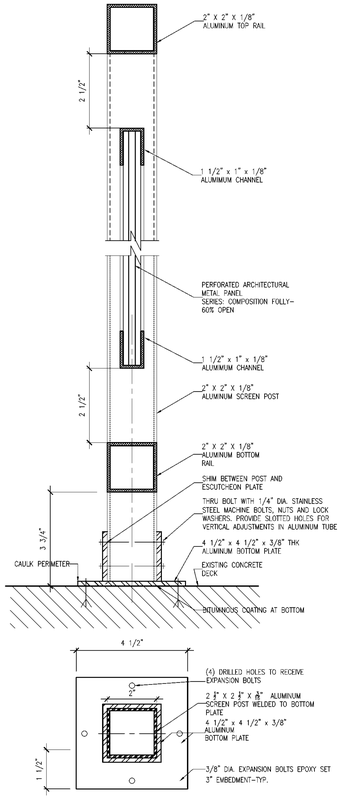

13 POST MOUNTING DETAIL
SCALE 3" = 1'-0"

REFER TO PROJECT MANUAL SECTION 057300 FOR RELATED INFORMATION. EQUAL SUBSTITUTIONS WILL BE CONSIDERED.

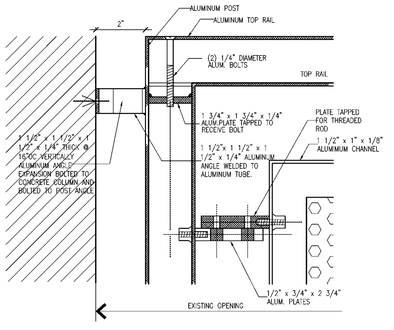

9 PORTICO SCREEN TOP RAIL DETAIL
SCALE 3" = 1'-0"

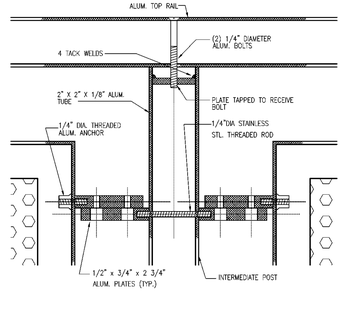

10 PORTICO SCREEN TOP RAIL DETAIL/ INTERMEDIATE POST
SCALE 3" = 1'-0"

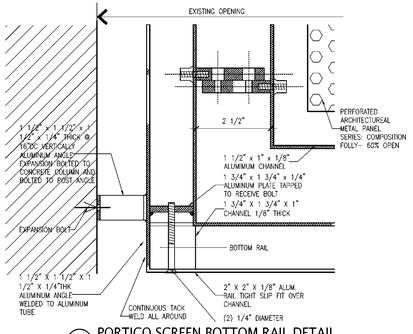

14 PORTICO SCREEN BOTTOM RAIL DETAIL
SCALE 3" = 1'-0"

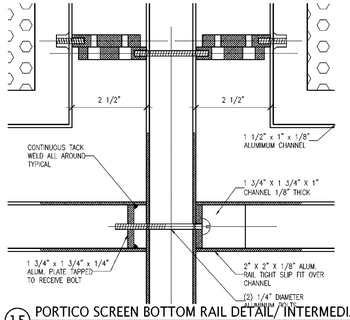

15 PORTICO SCREEN BOTTOM RAIL DETAIL/ INTERMEDIATE POST
SCALE 3" = 1'-0"

Lothrop

Lothrop Associates LLP Architects
333 Westchester Avenue
White Plains, New York 10604
914-741-1115

White Plains Rochester Red Bank Hartford

BLAKE ENGINEERING PLLC
1898 COUNTY ROUTE 1, WESTTOWN, NY 10998
TEL: 845-467-9207 FAX: 845-767-3050
MBLAKE@BLAKEENGINEERINGPLLC.COM

MATTHEW G. BLAKE, P.E., LEED AP
NY - 89039 NJ - GE050037 PA - PE074303
MA - 53197 CT - 32283 FL - 85928

E/M/S
ENVIRONMENTAL MANAGEMENT SOLUTIONS
420 COLUMBUS AVENUE.
VALHALLA, NY 10595

ISSUE NO.	ISSUE DATE	DESCRIPTION
1	03-19-2021	ISSUED FOR BID

REGISTERED ARCHITECT VINCENT J. PRISCO 029849 STATE OF NEW YORK

ALTERATIONS TO BUILDING # 51, EMERGENCY HOUSING GROUP
38 SEWARD AVENUE
MIDDLETOWN, NY 10940

MISCELLANEOUS DETAILS-I

PROJECT NO.: 1802-01

DRAWING NO.:

A-501