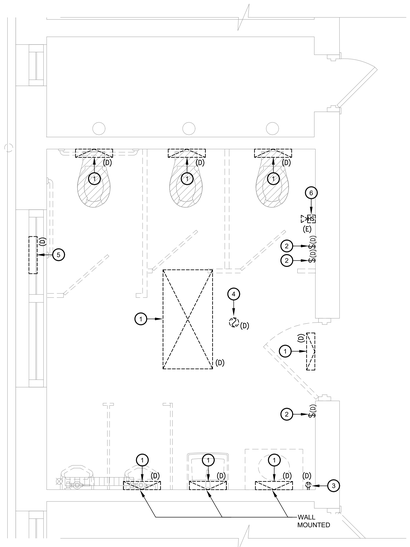

1 SECOND FLOOR TOILET ROOM ELECTRIC DEMOLITION PLAN (ROOM 204)
SCALE: 1/2" = 1'-0"

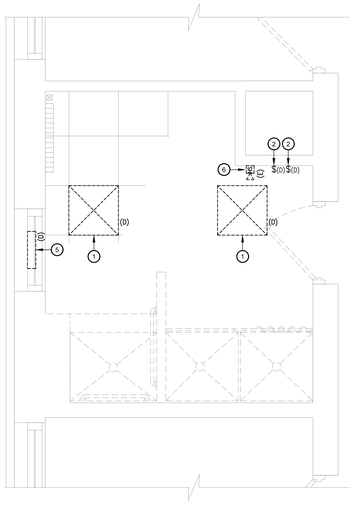

2 SECOND FLOOR SHOWER ROOM ELECTRIC DEMOLITION PLAN (ROOM 203)
SCALE: 1/2" = 1'-0"

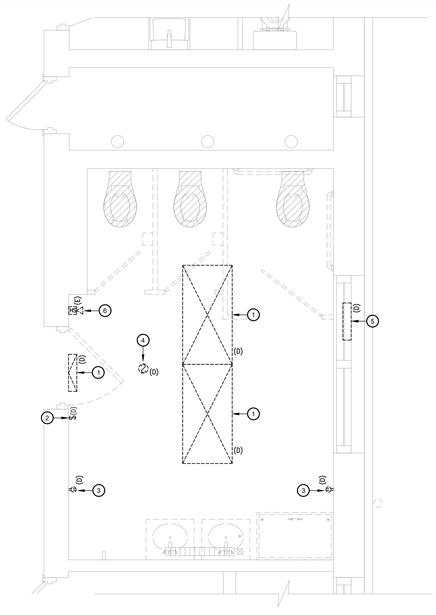

3 SECOND FLOOR TOILET ROOM ELECTRIC DEMOLITION PLAN (ROOM 209)
SCALE: 1/2" = 1'-0"

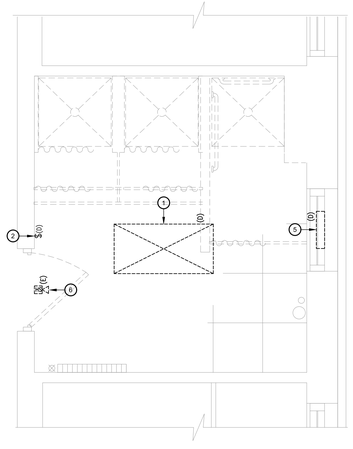

4 SECOND FLOOR SHOWER ROOM ELECTRIC DEMOLITION PLAN (ROOM 207)
SCALE: 1/2" = 1'-0"

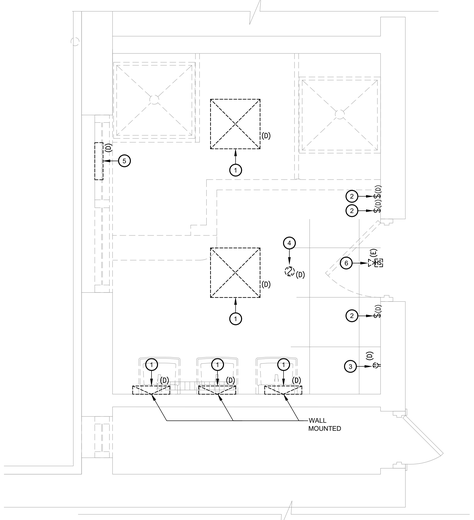

5 THIRD FLOOR TOILET ROOM ELECTRIC DEMOLITION PLAN (ROOM 304)
SCALE: 1/2" = 1'-0"

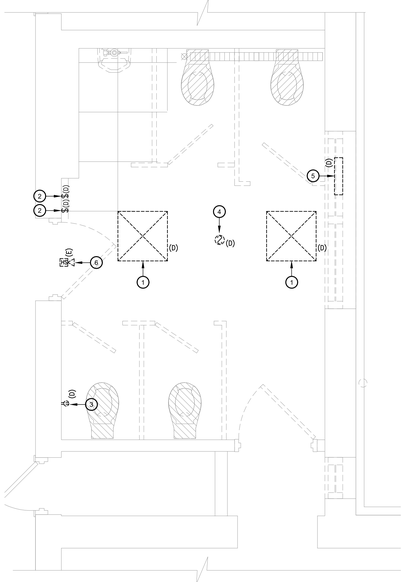

6 THIRD FLOOR TOILET ROOM ELECTRIC DEMOLITION PLAN (ROOM 305)
SCALE: 1/2" = 1'-0"

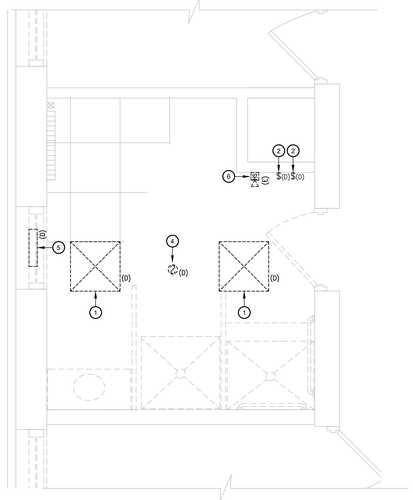

7 THIRD FLOOR TOILET ROOM ELECTRIC DEMOLITION PLAN (ROOM 303)
SCALE: 1/2" = 1'-0"

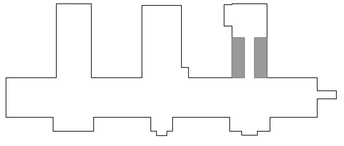

KEY PLAN
NTS

KEYED PLAN NOTES:

1. EXISTING LIGHT FIXTURE & WIRING TO BE DISCONNECTED, REMOVED & PROPERLY DISPOSED OF
2. EXISTING SWITCH, DEVICE BOX & WIRING TO BE DISCONNECTED, REMOVED & PROPERLY DISPOSED OF
3. EXISTING RECEPTACLE, DEVICE BOX & WIRING TO BE DISCONNECTED, REMOVED & PROPERLY DISPOSED OF
4. EXISTING SMOKE DETECTOR TO BE DISCONNECTED, REMOVED & PROPERLY DISPOSED OF
5. POWER TO EXISTING EXHAUST FAN TO BE DISCONNECTED; WIRING TO BE REMOVED & PROPERLY DISPOSED OF; EXHAUST FAN TO BE REMOVED BY GENERAL CONSTRUCTION CONTRACTOR
6. EXISTING HORN STROBE DEVICE TO BE DISCONNECTED & REMOVED, REINSTALL IN SAME LOCATION AFTER NEW WALL FINISHES HAVE BEEN INSTALLED

Lothrop

Lothrop Associates LLP Architects
333 Westchester Avenue
White Plains, New York 10604
914-741-1115

White Plains Rochester Red Bank Hartford

MECH'L./ELEC'L./PLUMBING ENGINEERS

BLAKE ENGINEERING PLLC
1898 COUNTY ROUTE 1, WESTTOWN, NY 10998
TEL: 845-467-9207 FAX: 845-767-5050
MBLAKE@BLAKEENGINEERINGPLLC.COM

MATTHEW G. BLAKE P.E. LEED AP
NY - 89039 NJ - GE050037 PA - PE079303
MA - 53197 CT - 32283 FL - 85928

ISSUE NO.	ISSUE DATE	DESCRIPTION
1	03-19-2021	ISSUED FOR BID

NORTH

STATE OF NEW YORK · MATTHEW GEORGE BLAKE · 089039 · LICENSED PROFESSIONAL ENGINEER

ALTERATIONS TO BUILDING # 51, EMERGENCY HOUSING GROUP
38 SEWARD AVENUE
MIDDLETOWN, NY 10940

SECOND AND THIRD FLOORS SHOWER AND TOILET ROOMS ELECTRIC DEMOLITION PLANS

PROJECT NO.: 1802-01

DRAWING NO.:

E-101