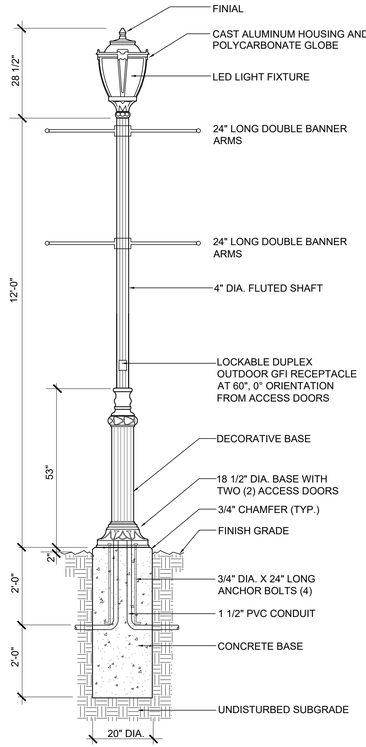

1 LIGHTPOLE AND FIXTURE
SCALE 1/2" = 1'-0"

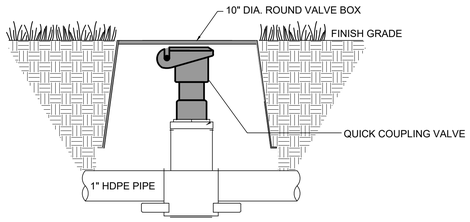

4 GROUND HYDRANT
SCALE 1/2" = 1'-0"

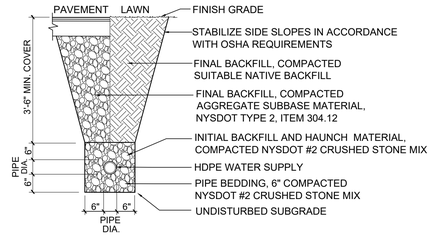

5 WATER SUPPLY
SCALE 1/2" = 1'-0"

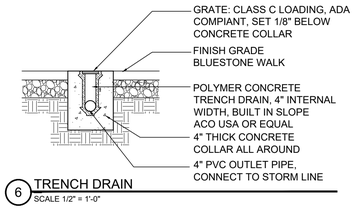

6 TRENCH DRAIN
SCALE 1/2" = 1'-0"

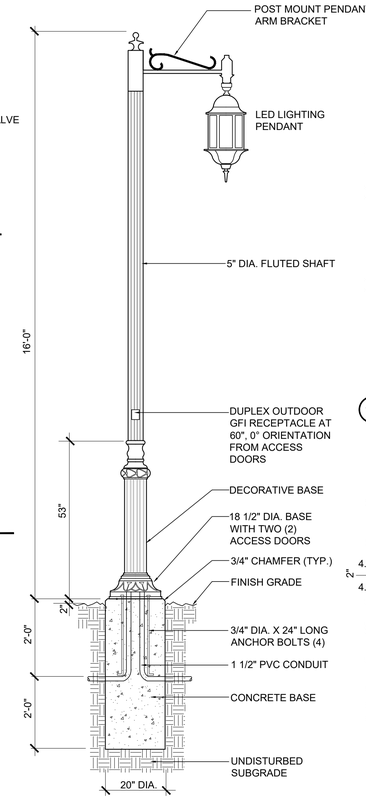

9 16' HGT. POLE AND PENDANT FIXTURE
SCALE 1/2" = 1'-0"

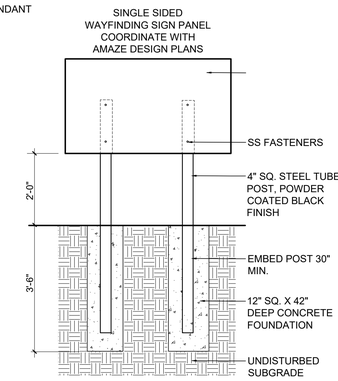

11 WELCOME AND WAYFINDING SIGN (1)
SCALE 1/2" = 1'-0"

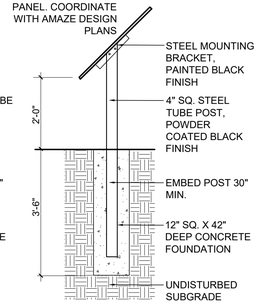

15 INTERPRETIVE SIGN (2)
SCALE 1/2" = 1'-0"

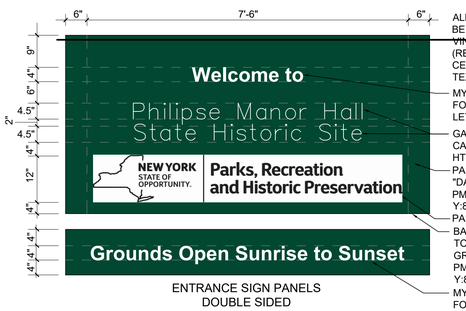

ENTRANCE SIGN PANELS
DOUBLE SIDED

12 ENTRANCE SIGN PANEL (1)
SCALE 1/2" = 1'-0"

WAYFINDING SIGN

WARBURTON PEDESTRIAN ENTRANCE SIGN

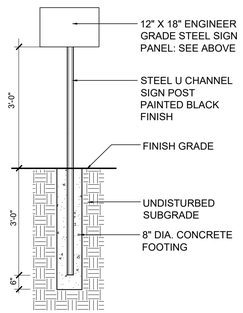

16 WAYFINDING SIGNS (2)
SCALE 1/2" = 1'-0"

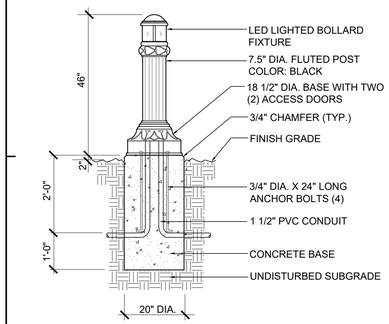

2 BOLLARD LIGHT
SCALE 1/2" = 1'-0"

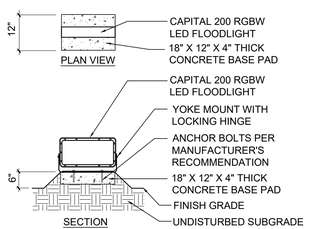

3 BUILDING UPLIGHTING
SCALE 1/2" = 1'-0"

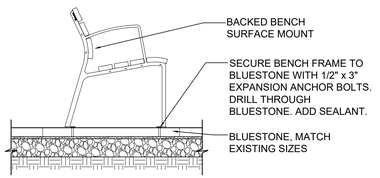

7 BENCH
SCALE 1/2" = 1'-0"

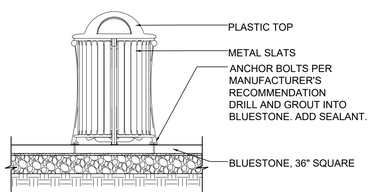

8 TRASH RECEPTACLE
SCALE 1/2" = 1'-0"

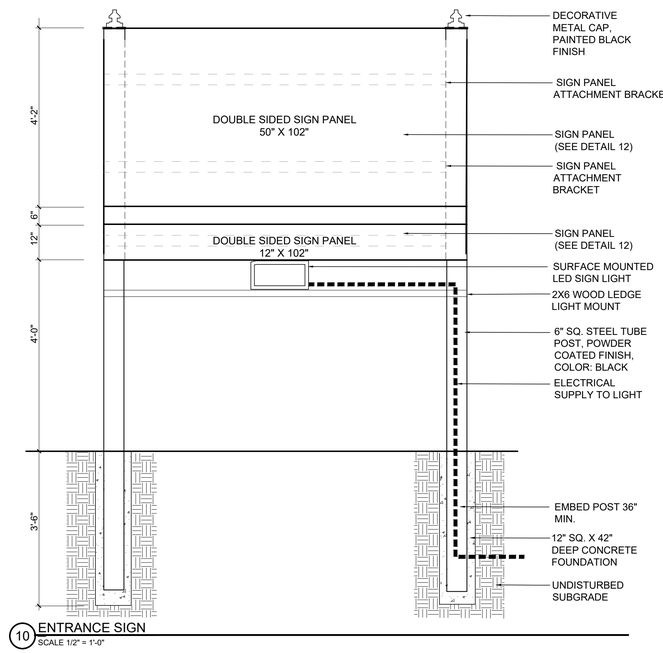

10 ENTRANCE SIGN
SCALE 1/2" = 1'-0"

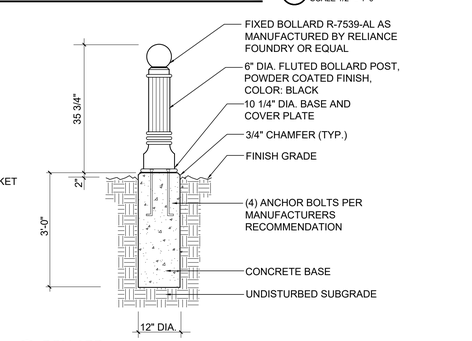

13 BOLLARD
SCALE 1/2" = 1'-0"

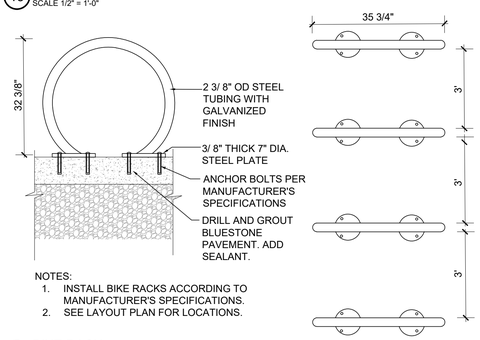

NOTES:
1. INSTALL BIKE RACKS ACCORDING TO MANUFACTURER'S SPECIFICATIONS.
2. SEE LAYOUT PLAN FOR LOCATIONS.

14 BIKE RACK
SCALE 1/2" = 1'-0"

8/20/2015 10:39:06 AM > NOT FOR CONSTRUCTION

NEW YORK STATE OF OPPORTUNITY. Parks, Recreation and Historic Preservation
Governor Andrew M. Cuomo
Commissioner Erik Kulleseid

IT IS A VIOLATION OF STATE EDUCATION LAW FOR ANY PERSON, UNLESS UNDER THE DIRECTION OF A LICENSED ARCHITECT/ENGINEER TO ALTER THIS DOCUMENT IN ANYWAY. ALTERATIONS MUST HAVE THE SEAL AFFIXED ALONG WITH A DESCRIPTION OF THE ALTERATIONS, DATE AND ARCHITECT'S/ENGINEER'S SIGNATURE. COPYRIGHT © 2021

Architect:
SARATOGA ASSOCIATES
21 CONGRESS STREET, SUITE 201
SARATOGA SPRINGS, NY 12866
SARATOGA ASSOCIATES
Landscape Architects, Architects, Engineers, and Planners, P.C.

Engineer:
BARTON & LOGUIDICE
443 ELECTRONICS PARKWAY
LIVERPOOL, NY 13088
Barton & Loguidice

Exhibit Designer:
AMAZE DESIGN
PO BOX 51905
BOSTON, MA 02205-9761
amaze DESIGN

NYS OPRHP Taconic Region
9 Old Post Rd, PO Box 308
Staatsburg, New York 12580
(845) 889-4100
Regional Director: Linda Cooper
District Manager: Garrett Jobson

Project Title:
Philipse Manor Hall State Historic Site: Construction of Elevator/Restroom Addition, Interior and Exterior Rehabilitation and Site Enhancements

Project Location:
29 Warburton Ave, Yonkers, NY 10701

Key Plan

REVISIONS

Rev No	Description	Date:
1		
2		
3		
4		
5		
6		
7		

Drawn By: ELG
Design By: ELG
Checked By: RJM
Approved By: DFM
Date: 05/28/2021

Seal and Signature
REGISTERED ARCHITECT DONALD F. MINKEVY 018974 THE STATE OF NEW YORK

Sheet Title:
Site Details

Bid Documents

Drawing Number:
L601

Project Number: 18006.47
Sheet: