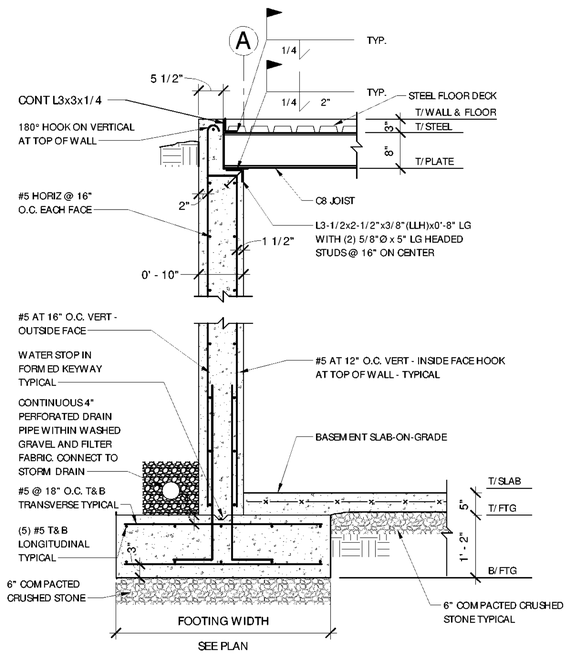

NOTES:
1. REFER TO PLANS FOR CONCRETE AND STEEL ELEVATIONS.
2. REFER TO REINFORCED CONCRETE WALL SCHEDULE FOR INFORMATION.
3. REFER TO TYPICAL WALL PIER DETAIL AT COLUMN LOCATIONS.

1 S301 **FOUNDATION WALL SECTION**
SCALE: 3/4" = 1'-0"

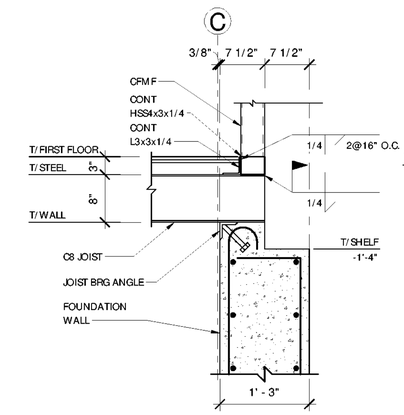

2 S301 **SECTION - NORTH SIDE**
SCALE: 1" = 1'-0"

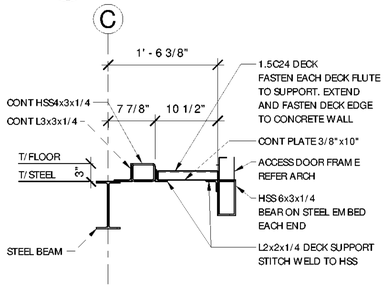

2A S301 **SECTION AT ACCESS DOOR**
SCALE: 1" = 1'-0"

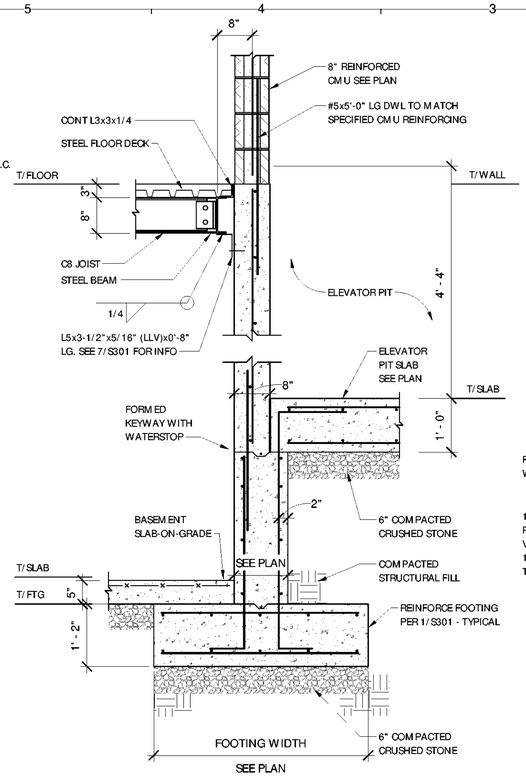

3 S301 **SECTION AT ELEVATOR**
SCALE: 3/4" = 1'-0"

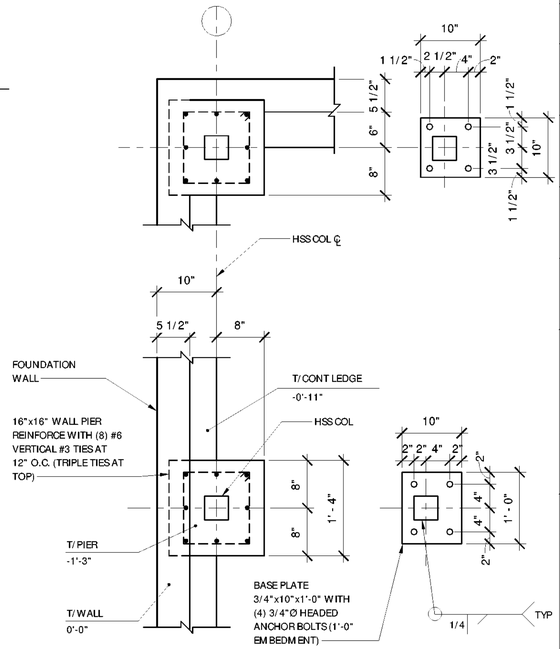

4 S301 **TYPICAL WALL PIER DETAIL**
SCALE: 1" = 1'-0"

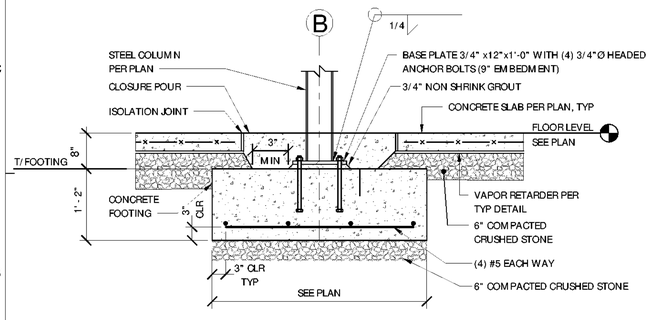

5 S301 **TYP. INTERIOR SPREAD FOOTING**
SCALE: 3/4" = 1'-0"

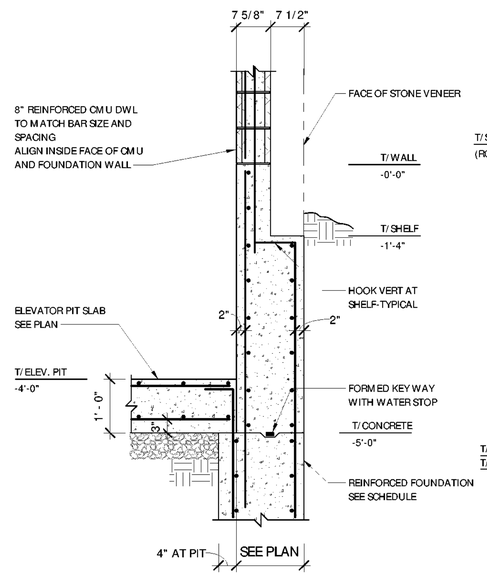

6 S301 **SECTION AT ELEVATOR PIT**
SCALE: 3/4" = 1'-0"

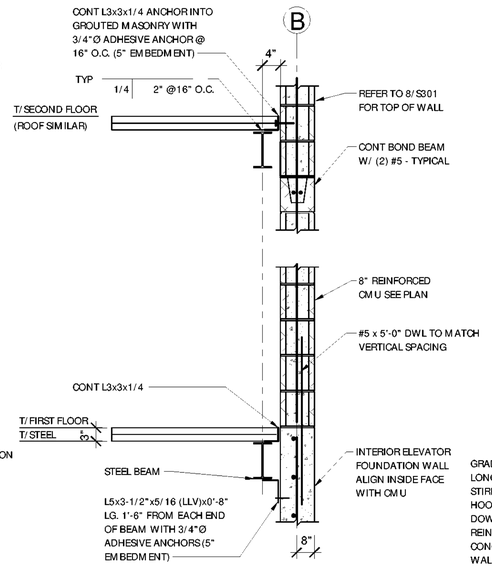

7 S301 **SECTION AT ELEVATOR**
SCALE: 3/4" = 1'-0"

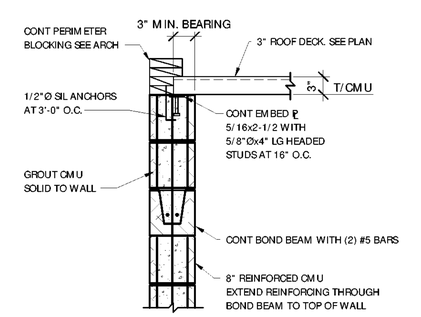

8 S301 **ELEVATOR ROOF SECTION**
SCALE: 1" = 1'-0"

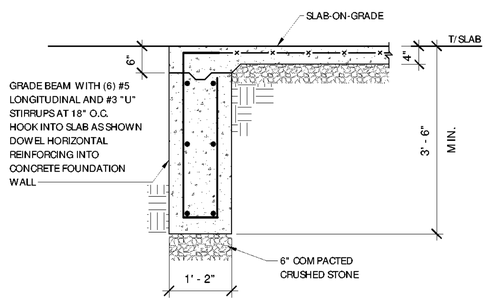

9 S301 **BUILDING SLAB-ON-GRADE DETAIL**
SCALE: 3/4" = 1'-0"

NEW YORK STATE OF OPPORTUNITY. **Parks, Recreation and Historic Preservation**

Governor Andrew M. Cuomo — Commissioner Erik Kulleseid

IT IS A VIOLATION OF STATE EDUCATION LAW FOR ANY PERSON, UNLESS UNDER THE DIRECTION OF A LICENSED ARCHITECT/ENGINEER TO ALTER THIS DOCUMENT. IN ANY WAY. ALTERATIONS MUST HAVE THE SEAL AFFIXED ALONG WITH A DESCRIPTION OF THE ALTERATIONS, DATE AND ARCHITECT'S/ENGINEER'S SIGNATURE. COPYRIGHT © 2021

Architect:
Saratoga Associates
21 Congress Street, Suite 201
Saratoga Springs, NY 12866
SARATOGA ASSOCIATES
Landscape Architects, Architects, Engineers, and Planners, P.C.

Engineer:
Barton and Loguidice
443 Electronics Parkway
Liverpool, NY 13088
Barton & Loguidice

Exhibit Designer:
AMAZE DESIGN
PO Box 51905
Boston, MA 02205-9761
amaze DESIGN

NYS OPRHP Taconic Region
9 Old Post Rd, PO Box 308
Staatsburg, New York 12580
(845) 889-4100
Regional Director: Linda Cooper
District Manager: Garrett Jobson

Project Title:
Philipse Manor Hall State Historic Site
Construction of Elevator/Restroom Addition, Interior and Exterior Rehabilitation and Site Enhancements

Project Location:
29 Warburton Ave, Yonkers, NY, 10701

Key Plan

REVISIONS

Rev No	Description	Date

Drawn By: RAD
Design By: GJM
Checked By: MCF
Approved By: MCF
Date: 5/28/2021

Seal and Signature

STATE OF NEW YORK · MATTHEW C. FULLER · 070743 · LICENSED PROFESSIONAL ENGINEER

Sheet Title:
STRUCTURAL DETAILS

Drawing Number:
S301

Bid Documents

Project Number: 1299.029.001
Sheet:

5/28/2021 11:42:36 AM