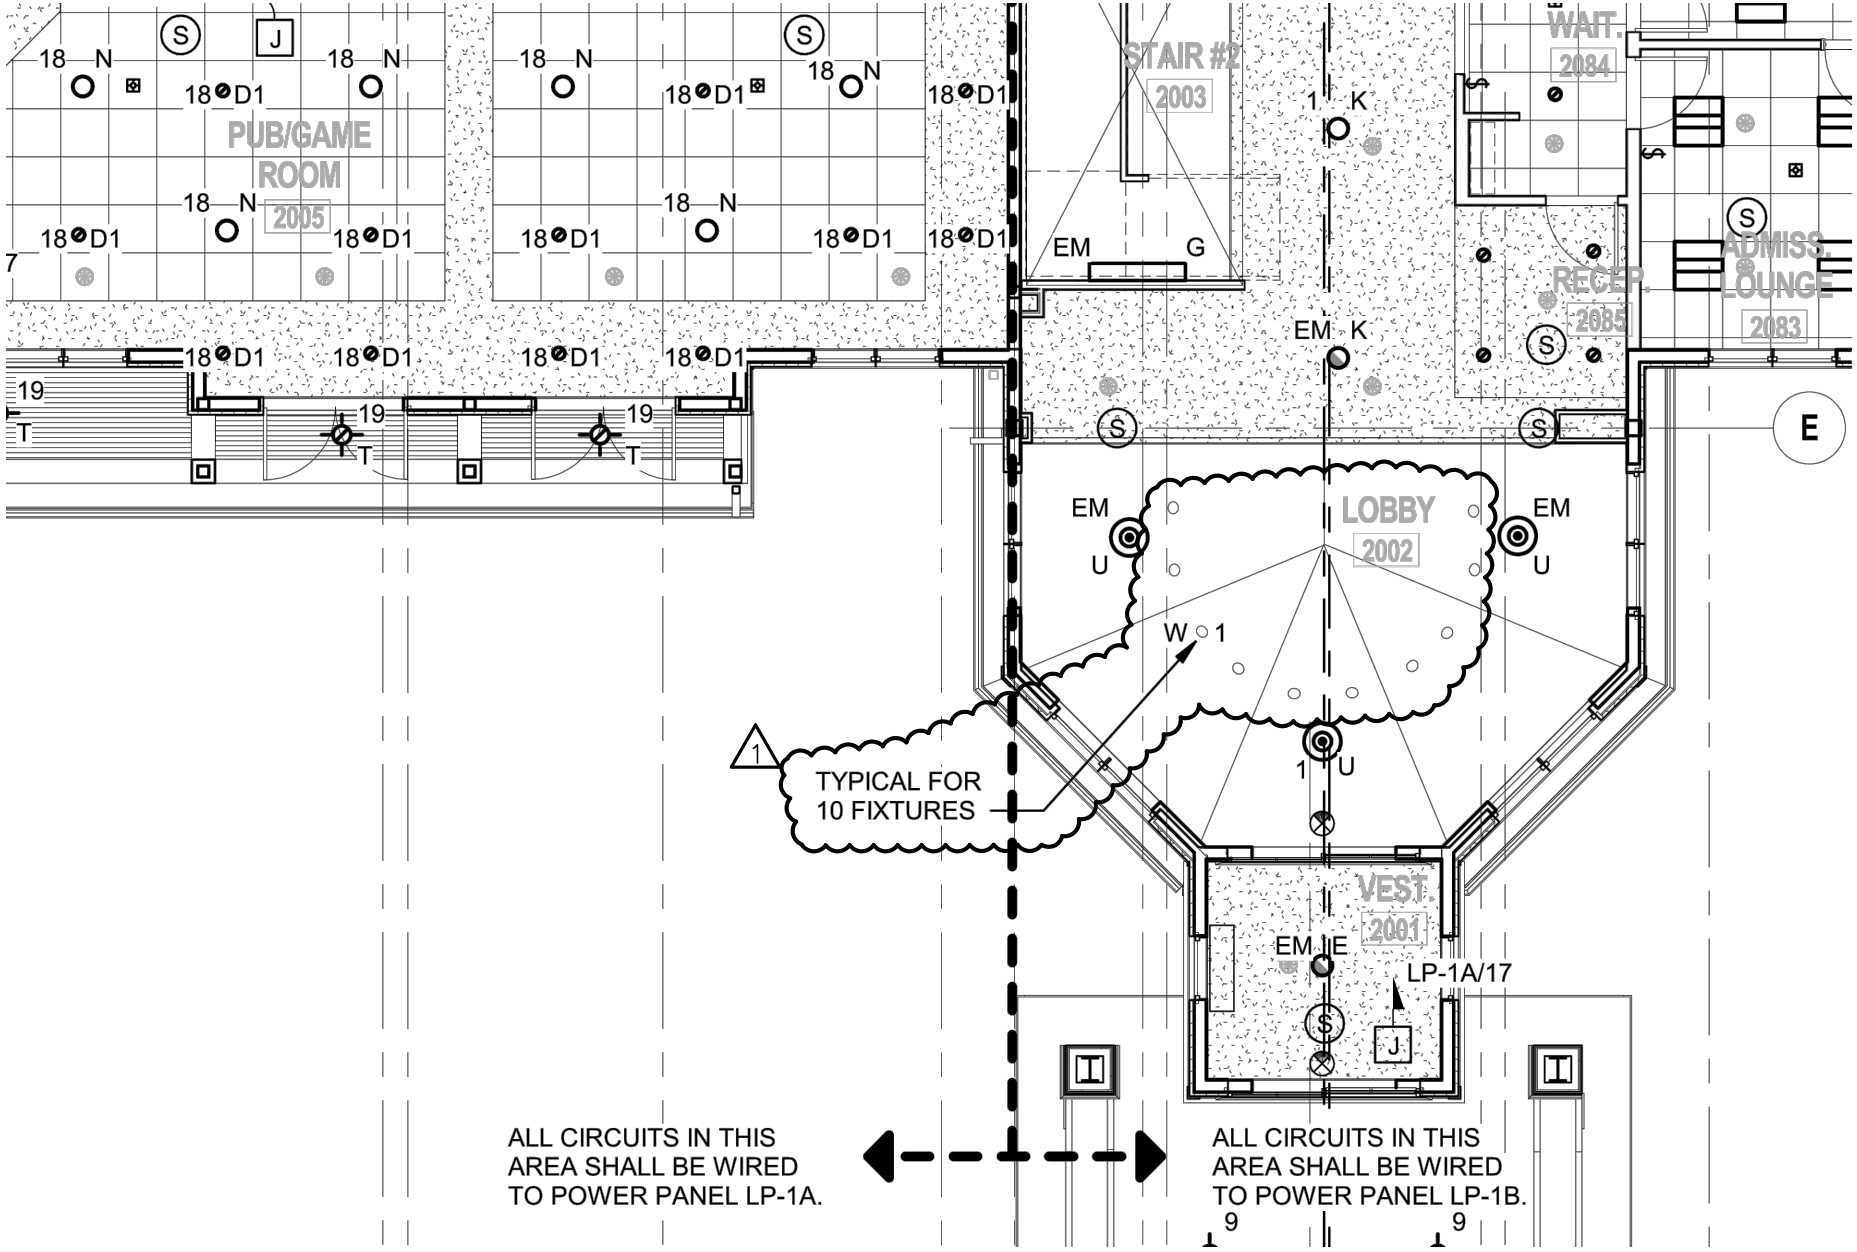

FELLENZER ENGINEERING LLP
www.fellp.com

22 Mulberry St., Suite 2A,
Middletown, NY 10940
t 845-343-1481 fx 855-320-8735

181 Church St., Suite 100,
Poughkeepsie, NY 12601
t 845-454-9704; fx 855-320-8735

PROJECT TITLE: **Montebello Realty, GP LLC** Braemar at Montebello Assisted Living Residence				SKETCH TITLE: **GENERAL REVISION**	SKETCH No: **SKE2.1A**
FE PROJECT No: 15–345	SCALE: 1/8"=1'–0"		REF. DWG.: E2.1A	REF. DWG. TITLE: ELECTRICAL PART. 1st. FL. LIGHTING PLAN – ARA A	ISSUE DATE: 2–11–20
DESIGNED BY: ECR	DRAWN BY: AH	CHECKED BY: EDF			